

S2S PROJECT NO. 12358

REPORT TO

50 STEPHANIE STREET INC.

ON

PHASE ONE ENVIRONMENTAL SITE ASSESSMENT

**50 STEPHANIE STREET
TORONTO, ONTARIO**

CONDUCTED BY:



**S2S
Environmental Inc.**

**1099 KINGSTON ROAD, SUITE 260
PICKERING, ONTARIO
L1V 1B5**

**TEL: (416) 410-4333
FAX: (416) 410-4088
www.s2se.com**

MAY 16, 2025

EXECUTIVE SUMMARY

S2S Environmental Inc. (S2S) was retained by 50 Stephanie Street Inc. (Client) to conduct a Phase One Environmental Site Assessment (ESA) of the multi-tenant residential property located at 50 Stephanie Street in Toronto, Ontario (Phase One Property).

At the time of the site reconnaissance, the Phase One Property was occupied by a 24-storey residential apartment building with two basement levels; the upper basement level (B) extended underneath the entire building footprint, and the lower basement level (B1) beyond the building footprint and was used as an underground parking garage (Subject Building). The Subject Building was reportedly constructed in approximately 1967 and consisted of 284 residential apartment units. Vehicular access to the Phase One Property was from two asphalt paved driveways off Stephanie Street, located on the southeast and southwest portions of the Phase One Property; and an asphalt paved driveway off Beverley on the southwest portion of the Phase One Property, which led to the underground parking garage entrance. Asphalt paved surface parking and driveway areas were present on the north, east and south sides of the Subject Building. Landscaped areas were generally present on all sides of the Subject Building, the north portion of the Phase One Property and along all of the property boundaries. The total floor area of the Subject Buildings was reportedly 21,700 m² (233, 600 ft²), and the Phase One Property has a total area of 0.6 hectare (1.6 acres). The Legal Description for the Phase One Property is Parcel 13-1 section Y2; Part of Park Lot 13 Concession 1 FTB Township of York; Part of Park Lot 14 Concession 1 FTB Township of York Part 1, R2968; Subject To E248369; Toronto, City of Toronto. At the time of the site reconnaissance, the Phase One Property was reportedly owned by 50 Stephanie Street Inc.

It is understood that this Phase One ESA is being completed in support of an Official Plan Amendment and Zoning By-law Amendment Application with the City of Toronto; therefore, this Phase One ESA was completed in accordance with *Ontario Regulation 153/04 Records of Site Condition – Part XV.1 of the Environmental Protection Act (O. Reg. 153/04, as amended)*.

Based on information gathered and observations made, the Phase One ESA has identified the following Potentially Contaminating Activities (PCAs, based on the *O. Reg. 153/04, as amended* – Table 2: Potentially Contaminating Activities) within the Phase One Study Area resulting in Areas of Potential Environmental Concern (APECs) at the Phase One Property:

Area of Potential Environmental Concern (APEC)	Location of APEC on Phase One Property	Potentially Contaminating Activity (PCA)	Location of PCA (on-site or off site)	Contaminants of Potential Concern	Media Potentially Impacted (Groundwater, soil and/or sediment)
APEC 1	Entire Phase One Property	PCA 1: #30 - Importation of Fill Material of Unknown Quality <i>(Fill materials may</i>	On-site	PAHs, Metals, As, Sb, Se, Cr(VI), Hg, CN-, B-HWS, EC, SAR ¹	Soil



Area of Potential Environmental Concern (APEC)	Location of APEC on Phase One Property	Potentially Contaminating Activity (PCA)	Location of PCA (on-site or off site)	Contaminants of Potential Concern	Media Potentially Impacted (Groundwater, soil and/or sediment)
		<i>have been applied at various locations when the Phase One Property was in the process of first being developed)</i>			
APEC 2	East, south and west portions of the Phase One Property	PCA 2: Other – Application of Road Salt <i>(Application of road salt to Beverley Street, Stephanie Street and Grange Road and on the asphalt paved areas of the Phase One Property)</i>	On-site	EC, SAR ¹	Soil
APEC 3	Southwest corner of the Phase One Property	PCA 3: #28 – Gasoline and Associated Products Storage in Fixed Tanks <i>(Historical fuel oil tank at 32 Beverley Street (approximately 30 m southwest of the Phase One Property) in 1931 and historical fuel oil tank at 1 Phoebe Street (approximately 45 m southwest of the Phase One Property) in 1928.)</i>	Off-site	PHCs, PAHs, BTEX	Soil, Groundwater
		PCA 4: #10 – Commercial Autobody Shops <i>(Historical autobody shops located at 32 Beverley Street</i>	Off-site	PHCs, PAHs, Metals, VOCs	Soil, Groundwater



Area of Potential Environmental Concern (APEC)	Location of APEC on Phase One Property	Potentially Contaminating Activity (PCA)	Location of PCA (on-site or off site)	Contaminants of Potential Concern	Media Potentially Impacted (Groundwater, soil and/or sediment)
		<i>(approximately 30 m southwest of the Phase One Property) from 1975-1990 and at 20 Beverley Street (approximately 50 m southwest of the Phase One Property) in 1927.)</i>			
		PCA 5: #35 – Mining, smelting and refining; ore processing; tailings storage <i>(Historical smelting and refining operations located at 34 Beverley Street (approximately 25 m southwest of the Phase One Property) from 1920 to 1970.)</i>	Off-site	PHCs, PAHs, VOCs, Metals, As, Sb, Se, B-HWS, Cr (VI), Hg, CN-, ABNs	Soil, Groundwater
		PCA 6: #34 – Metal Fabrication <i>(Historical metal spinning at 6 Phoebe Street (approximately 40 m southwest of the Phase One Property) in 1960 and historical foundry at 24-28 Beverley Street (approximately 50 m southwest of the Phase One Property) from 1856 to 1869)</i>	Off-site	PHCs, PAHs, VOCs, Metals, As, Sb, Se, B-HWS, Cr (VI), Hg, CN-, ABNs	Soil, Groundwater
		PCA 7: #8 – Chemical Manufacturing,	Off-site	PHCs, PAHs, VOCs, Metals	Soil, Groundwater



Area of Potential Environmental Concern (APEC)	Location of APEC on Phase One Property	Potentially Contaminating Activity (PCA)	Location of PCA (on-site or off site)	Contaminants of Potential Concern	Media Potentially Impacted (Groundwater, soil and/or sediment)
		Processing and Bulk Storage <i>(Historical chemical manufacturing at 28-32 Beverley Street (approximately 25 m southwest of the Phase One Property) from 1909 to 1914).</i>			
APEC 4	West portion of the Phase One Property	PCA 8: #28 – Gasoline and Associated Products Storage in Fixed Tanks <i>(Historical fuel tank at 3 Sullivan Street (approximately 35 m west of the Phase One Property) in 1923.)</i>	Off-site	PHCs, PAHs, BTEX	Soil, Groundwater

Notes:

- The acronyms noted above indicate the following contaminants of potential concern: petroleum hydrocarbons (PHCs); benzene, toluene, ethylbenzene and xylene (BTEX); volatile organic compounds (VOCs); polycyclic aromatic hydrocarbons (PAHs); polychlorinated biphenyls (PCBs); arsenic (As), antimony (Sb), selenium (Se), chromium VI (Cr(VI)); mercury (Hg); cyanide (CN-); boron (hot water soluble) (B-HWS); Electrical Conductivity (EC); Sodium Adsorption Ratio (SAR); sodium (Na) and chloride (Cl).

Based on the above-noted APECs identified during the completion of this Phase One ESA, it is recommended that a Phase Two ESA be completed at the Phase One Property to assess the quality of the soils and groundwater in accordance with the Ontario Ministry of the Environment, Conservation and Parks (MECP) *O. Reg. 153/04, as amended*.

It should be noted that the ground surfaces at the Phase One Property and surrounding properties were partially snow-covered and therefore some areas and property features could not be completely assessed.

Prior to any renovations and/or building demolition activities, a Designated Substance Survey (DSS) should be undertaken to address any hazardous building materials present within the Subject Building.

The statements made in this Executive Summary text are subject to the same limitations included in the Closure (see Section 10.0) and are to be read in conjunction with the remainder of this report.



TABLE OF CONTENTS

	Page No.
EXECUTIVE SUMMARY	i
1.0 INTRODUCTION.....	1
1.1 Phase One Property Information	1
2.0 SCOPE OF INVESTIGATION	3
2.1 Regulatory Framework.....	3
2.2 Scope of Work.....	3
3.0 RECORDS REVIEW	5
3.1 General	5
3.1.1 Phase One Study Area Determination	5
3.1.2 First Developed Use Determination.....	5
3.1.3 Fire Insurance Plans	6
3.1.4 City Directories	11
3.1.5 Chain of Title.....	13
3.1.6 Previous Environmental Reports	23
3.2 Environmental Source Information.....	24
3.2.1 Ontario Ministry of the Environment, Conservation and Parks.....	25
3.2.2 MECP Publications Review	25
3.2.3 Technical Standards & Safety Authority.....	24
3.2.4 MECP Freedom of Information and Privacy Protection Office.....	25
3.2.5 ERIS Report.....	31
3.2.6 PUPs/PURs	36
3.3 Physical Setting Sources.....	36
3.3.1 Aerial Photographs	36
3.3.2 Topography, Hydrology, and Geology	40
3.3.3 Fill Materials	41
3.3.4 Water Bodies and Areas of Natural Significance.....	41
3.3.5 Well Records	42
3.3.6 Site Operating Records	42
4.0 INTERVIEWS.....	43
5.0 SITE RECONNAISSANCE	44
5.1 General Requirements	44
5.2 Specific Observations at the Phase One Property	44



5.2.1	Site Description	44
5.2.2	USTs or ASTs.....	46
5.2.3	Fill Materials	46
5.2.4	Stressed Vegetation.....	46
5.2.5	Water Bodies and Water Wells	46
5.2.6	Waste Materials	47
5.2.7	Spill and Stain Areas	47
5.2.8	Wastewater Discharges	47
5.2.9	Air Discharges.....	48
5.2.10	PCBs.....	48
5.2.11	ACMs	49
5.2.12	UFFI.....	50
5.2.13	Lead.....	50
5.2.14	ODSs	50
5.2.15	Radon.....	51
5.2.16	EMF	51
5.2.17	Noise and Vibration	52
5.2.18	Mould.....	52
5.2.19	Potentially Contaminating Activity at the Phase One Property	52
5.2.20	Any Unidentified Substances Found at the Phase One Property	52
5.3	Current Land Use of Neighbouring Properties	52
5.4	Enhanced Investigation.....	53
5.5	Written Description of the Investigation	53
6.0	REVIEW AND EVALUATION OF INFORMATION.....	55
6.1	Current and Past Uses.....	55
6.2	Potentially Contaminating Activities	90
6.3	Areas of Potential Environmental Concern	91
6.4	Phase One Conceptual Site Model	94
6.4.1	Figures of the Phase Study Area.....	95
6.4.2	Description and Assessment of Findings of the Phase One ESA	95
6.4.3	Exemption Set Out in Paragraph 1 or 2 of Section 49.1 of Regulation	99
6.4.4	Intention to Rely Upon the Exemption Set Out in Paragraph 3 of Section 49.1 of Regulation.....	99
7.0	CONCLUSIONS	100
8.0	CLOSURE	104



LIST OF APPENDICES AND TABLES

APPENDICES

Appendix A - Drawings and Plan of Survey
Appendix B - List of Previous Environmental Reports
Appendix C - Assessor and Reviewer Qualifications
Appendix D - Resource Information
Appendix E - Photographs
Appendix F - ERIS Report
Appendix G - PUPs/PURs
Appendix H - Selected Aerial Photographs

TABLES

Table 1 - Legal Description of the Phase One Property	2
Table 2 - Property Ownership Details	2
Table 3 - Summary of Available FIPs	6
Table 4 – Summary of Individuals and Group Owners of the Phase One Property	13
Table 5 - Summary of MECP Inventories	27
Table 6 - HWIN Summary.....	28
Table 7 - Summary of GEN report records for the Adjacent/Neighbouring Properties	33
Table 8 - Summary of Aerial Photography.....	36
Table 9 - Summary of Interview Details.....	43
Table 10 - Summary of Property Information	45
Table 11 - Phase Out Dates for PCB Containing Equipment Usage	48
Table 12 - Current and Past Uses of the Phase One Property.....	56
Table 13 - Areas of Potential Environmental Concern.....	92



GLOSSARY OF TERMS

ACM	Asbestos-Containing Material
APEC	Area of Potential Environmental Concern
ANSI	Areas of Natural and Scientific Interest
AST	Aboveground Storage Tank
BTEX	Benzene, Toluene, Ethylbenzene and Xylene
CFC	Chlorofluorocarbon
COPC	Contaminants of Potential Concern
CSA	Canadian Standards Association
CSM	Conceptual Site Model
DSS	Designated Substance Survey
EC	Electrical Conductivity
EMF	Electromagnetic Fields
EMS	Environmental Management System
ERIS	Environmental Risk Information Service
ESA	Environmental Site Assessment
FIP	Fire Insurance Plan
FOI	Freedom of Information
HBFC	Hydrobromofluorocarbon
HCFC	Hydrochlorofluorocarbon
HVAC	Heating Ventilation and Air Conditioning
HWIN	Hazardous Waste Information Network
HWIS	Hazardous Waste Information Systems
MECP	Ministry of the Environment, Conservation and Parks
m bgs	meters below ground surface
OBM	Ontario Base Map
O. Reg.	Ontario Regulation
ODS	Ozone Depleting Substance
Opta	Opta Information Intelligence Inc.
PAH	Polycyclic Aromatic Hydrocarbon
PCA	Potentially Contaminating Activity
PCB	Polychlorinated Biphenyl
PHC	Petroleum Hydrocarbon
PIN	Property Identification Number
PUP	Property Underwriters Plan
PUR	Property Underwriters Report
RFO	Retail Fuel Outlet
RSC	Record of Site Condition
SAC	Spills Action Centre
SAR	Sodium Adsorption Ratio
TPH	Total Petroleum Hydrocarbon
TSSA	Technical Standards & Safety Authority
UFFI	Urea Formaldehyde Foam Insulation
UST	Underground Storage Tank
VOC	Volatile Organic Compound



1.0 INTRODUCTION

S2S Environmental Inc. (S2S) was retained by 50 Stephanie Street Inc. (Client) to conduct a Phase One Environmental Site Assessment (ESA) of the multi-tenant residential property located at 50 Stephanie Street in Toronto, Ontario (Phase One Property).

This Phase One ESA was completed in accordance with *O. Reg. 153/04 Records of Site Condition – Part XV.1 of the Environmental Protection Act (O. Reg. 153/04, as amended)*. It is understood that this Phase One ESA is being completed in support of an Official Plan Amendment and Zoning By-law Amendment Application with the City of Toronto; therefore, this Phase One ESA was completed in accordance with *O. Reg. 153/04, as amended*.

The purpose of the Phase One ESA was to identify where any PCAs are occurring, or have occurred, which may have resulted in the identification of current or historical APECs at the Phase One Property (i.e. PCAs as outlined in Table 2 of Schedule D of *O. Reg. 153/04, as amended*), as well as to determine whether a Phase Two ESA is required at the Phase One Property.

1.1 Phase One Property Information

The Phase One Property was located on the north side of Stephanie Street, at the northeast corner of the intersection of Stephanie Street and Beverley Street. At the time of the site reconnaissance, the Phase One Property by a 24-storey residential apartment building with two basement levels; the upper basement level (B) extended underneath the entire building footprint, and the lower basement level (B1) beyond the building footprint and was used as an underground parking garage (Subject Building). The Subject Building was reportedly constructed in approximately 1967 and consisted of 284 residential apartment units. Vehicular access to the Phase One Property was from two asphalt paved driveways off Stephanie Street, located on the southeast and southwest portions of the Phase One Property; and an asphalt paved driveway off Beverley on the southwest portion of the Phase One Property, which led to the underground parking garage entrance. Asphalt paved surface parking and driveway areas were present on the north, east and south sides of the Subject Building. Landscaped areas were generally present on all sides of the Subject Building, the north portion of the Phase One Property and along all of the property boundaries. The total floor area of the Subject Buildings was reportedly 21,700 m² (233, 600 ft²), and the Phase One Property has a total area of 0.6 hectare (1.6 acres). The Legal Description for the Phase One Property is Parcel 13-1 section Y2; Part of Park Lot 13 Concession 1 FTB Township of York; Part of Park Lot 14 Concession 1 FTB Township of York Part 1, R2968; Subject To E248369; Toronto, City of Toronto. At the time of the site reconnaissance, the Phase One Property was reportedly owned by 50 Stephanie Street Inc.

The PIN and the legal description of the Phase One Property are listed in Table 1 below.



Table 1 - Legal Description of the Phase One Property

PIN	Property Description
21207-0030	Parcel 13-1 section Y2; Part of Park Lot 13 Concession 1 FTB Township of York; Part of Park Lot 14 Concession 1 FTB Township of York Part 1, R2968; Subject To E248369; Toronto, City of Toronto

The Phase One Study Area and the Phase One Property are situated in a developed portion of the City of Toronto. Property uses adjacent/neighbouring to the Phase One Property consisted of parkland to the north, commercial and institutional properties located to the east, residential properties located to the south (across Stephanie Street) and west (across Beverley Street) of the Phase One Property.

The following drawings have been included in Appendix A of this report:

- Drawing No.1 - A site location map;
- Drawing No. 2 - An aerial photograph depicting the Phase One CSM including the neighbouring land uses and locations of PCAs resulting in APECs on the Phase One Property; and
- Drawing No. 3 - A site plan showing the Phase One Property and the APECs on the Phase One Property.

Authorization to proceed with this Phase One ESA was received from Mr. Benjamin Hung of 50 Stephanie Street Inc. on October 7, 2024. The owner contact information is as follows:

Table 2 - Property Ownership Details

Company Name	50 Stephanie Street Inc.
Company Address	1131A Leslie Street, Suite 500
Company Contact Name	Mr. Benjamin Hung, CFO
Contact Telephone Number	(416) 907-7425
Contact Email Address	benhung@gatewayproperties.ca



2.0 SCOPE OF INVESTIGATION

2.1 Regulatory Framework

Applicable federal, provincial and municipal regulations were reviewed to identify the presence of current or historical PCAs which may have resulted in the identification of APECs at the Phase One Property, and to develop appropriate recommendations. It should be noted, however, that this assessment did not include a review or audit of operational environmental compliance and health and safety issues, zoning/property ownership issues, easements or encumbrances, or of any EMS, which may exist for the property.

In Ontario, the roles and powers of the Ontario MECP when dealing with contaminated sites are outlined primarily in the Environmental Protection Act (R.S.O. 1990). The MECP has a mandate to address conditions where there is an adverse effect, or the likelihood of an adverse effect, associated with the presence or discharge of a contaminant. *O. Reg. 153/04, as amended*, provides advice and information to property owner(s) and consultant(s) to use when assessing the environmental condition of a property, when determining whether or not restoration is required and in determining the kind of restoration needed to allow continued use or reuse of the site. The regulation includes generic numerical standards for soil and groundwater quality for specific land and groundwater uses. A Phase One ESA is an initial step in the site assessment process, which may lead to the requirement for restoration work if actual or potential sources of environmental contamination are identified.

A Phase One ESA also involves a review of the Subject Buildings (if present) for the potential presence of hazardous materials related to building components and materials. Specific federal or provincial regulations exist for these individual hazardous materials. Where required, the applicable regulation was utilized to determine appropriate conclusions and formulate appropriate recommendations.

2.2 Scope of Work

A Phase One ESA is a preliminary assessment of the environmental condition of a property, based on a review of current and historical activities occurring at both the Phase One Property and properties within 250 m of the boundaries of the Phase One Property. This Phase One ESA was completed to provide sufficient information to determine if any PCAs identified during the Phase One ESA have resulted in the identification of APECs at the Phase One Property, and to determine the necessity for a Phase Two ESA, if required, at the Phase One Property. This Phase One ESA was carried out by S2S on the Phase One Property in accordance with the requirements of the *O. Reg. 153/04, as amended*.

The Phase One ESA consisted of the following scope of work:

- Records Review, including the following:
 - Readily available city directories and FIPs from the Toronto Reference Library and FIPs from Opta;



- Aerial photographs from the Toronto Archives, National Air Photo Library (through ERIS), Maxar Technologies (through ERIS), City of Toronto Online Aerial Photos and Google Earth;
- Previous environmental reports (if made available to S2S);
- Information obtained from Opta including available PURs and PUPs (as requested and if available);
- An environmental database review completed by ERIS for both the Phase One Property and all properties within a 300 m radius of the Phase One Property boundaries;
- Selected topographic and geological maps;
- On-line Natural Heritage Areas mapping provided by the Ontario MNRF; and, on-line Land Use Plans, Natural Heritage System and Environmentally Significant Areas Maps, provided as part of the City of Toronto Official Plan;
- A title search (detailing property ownership from Crown ownership to the present) was conducted for PIN 21207-0030 (LT), the PIN for the Phase One Property. The title search for the Phase One Property was conducted on February 14, 2025 at Land Registry Office #33, Middlesex, Ontario, and prepared by Stewart Davey Title Search;
- Contact with selected regulatory officials and personnel associated with the Phase One Property (through FOI and TSSA requests); and
- Interview with available site personnel, client representatives and/or third parties, i.e. former owners or site managers (as appropriate) in order to obtain information on the site history as well as any previously identified outstanding environmental issues.
- Site Reconnaissance;
- Reviewing the current and historical land uses for both the Phase One Property and surrounding properties within the Phase One Study Area;
- Evaluation of information obtained during the Phase One ESA; and
- Preparation of the Phase One ESA report documenting the findings and recommendations of the Phase One ESA.

The professional qualifications of the project team are provided in Appendix C.



3.0 RECORDS REVIEW

3.1 General

3.1.1 Phase One Study Area Determination

As discussed in Section 1.1 above, the Phase One Property was located at 50 Stephanie Street in Toronto, Ontario. At the time of the site reconnaissance, the Phase One Property by a 24-storey residential apartment building with two basement levels; the upper basement level (B) extended underneath the entire building footprint, and the lower basement level (B1) beyond the building footprint and was used as an underground parking garage (Subject Building). The Subject Building was reportedly constructed in approximately 1967 and consisted of 284 residential apartment units. The remainder of the Phase One Property consisted of asphalt paved surface parking areas and driveways and landscaped areas. The Phase One Property had a total area of 0.6 hectare (1.6 acres) and was 93 m in length and 68 m in width.

The Phase One Study Area consisted of the Phase One Property and all adjacent or neighbouring land/properties located totally or partially within a 250 m radius of the Phase One Property boundaries. The applicable search distance for the records review for the Phase One Study Area included all properties within 250 m of the Phase One Property, where PCAs are occurring, or have occurred within the Phase One Study Area, and may have resulted in the identification of current or historical APECs at the Phase One Property (i.e. PCAs as outlined in Table 2 of Schedule D of *O. Reg. 153/04, as amended*). Properties located more than 250 m from the Phase One Property were not included in the Phase One Study Area based on our review of both current and historical property uses and activities, the inferred direction of groundwater flow, and the assumed permeability of the subsoils. S2S concluded that assessing information pertaining to properties within 250 m of the Phase One Property was sufficient to achieve the objectives of the Phase One ESA.

3.1.2 First Developed Use Determination

The first developed use was derived from an assessment of the available records, including, but not limited to, city directories, FIPs, aerial photographs, title search information, and information provided by knowledgeable persons associated with the Phase One Property.

Based on available information to-date, the Phase One Property was first developed as single-family residential dwellings in approximately the mid-1870s.



3.1.3 Fire Insurance Plans, Goads Atlases and Historic Maps

A search of FIP records was conducted on January 13, 2025, at the City of Toronto Reference Library and Goad's Atlases. A request was also made to Opta on January 7, 2025, for any available FIPs for the Phase One Property and/or adjacent/neighbouring properties. Eight volumes of FIPs were available for both the Phase One Property and the immediate adjacent/neighbouring properties from 1818, 1890, 1910, 1913, 1924, 1935 and 1945, 1948. The relevant FIPs indicated the initial development and historical development patterns of the Phase One Property and the immediate adjacent/neighbouring properties within the Phase One Study Area, where available. Based on our review, the following information of the relevant FIPs was noted:

Table 3 - Summary of Available FIPs

Date of FIP	Findings of the Phase One Property and Immediate Adjacent/Neighbouring Properties
1945 FIP	<u>Phase One Property</u>
	The Phase One Property appeared to be developed with single-family residential dwellings.
	<u>North of the Phase One Property</u>
	This adjacent property appeared to be undeveloped or parkland.
	<u>East of the Phase One Property</u>
	15-23 Grange Road These adjacent properties appeared to be developed with a single-family residential dwellings.
	30 & 34 Stephanie Street This adjacent property appeared to be developed as an institutional property (church).
	<u>South of Phase One Property (across Stephanie Street)</u>
	29-39 Beverley Street These neighbouring properties appeared to be developed with a single-family residential dwellings.
	45 & 47 Stephanie Street These adjacent properties appeared to be developed with single-family residential dwellings.
1935 FIP	190 John Street This adjacent property appeared to be developed as a commercial parking lot.
	<u>West of Phase One Property (across Beverley Street)</u>
	40-70 Beverley Street These neighbouring properties appeared to be developed with single-family residential dwellings.
	<u>Phase One Property</u>
	The Phase One Property appeared to be developed with single-family residential dwellings.
1935 FIP	<u>North of the Phase One Property</u>
	This adjacent property appeared to be undeveloped or parkland.
	<u>East of the Phase One Property</u>
1935 FIP	15-23 Grange Road These adjacent properties appeared to be developed with a single-family residential dwellings.



Date of FIP	Findings of the Phase One Property and Immediate Adjacent/Neighbouring Properties
	30 & 34 Stephanie Street This adjacent property appeared to be developed as an institutional property (church).
	<u>South of Phase One Property (across Stephanie Street)</u>
	29-39 Beverley Street These neighbouring properties appeared to be developed with a single-family residential dwellings.
	45 & 47 Stephanie Street These neighbouring properties appeared to be developed with single-family residential dwellings.
	190 John Street This neighbouring property appeared to be developed with single-family residential dwellings.
	<u>West of Phase One Property (across Beverley Street)</u>
1924 FIP	40-70 Beverley Street These neighbouring properties appeared to be developed with single-family residential dwellings.
	<u>Phase One Property</u>
	The Phase One Property appeared to be developed with single-family residential dwellings.
	<u>North of the Phase One Property</u>
	This adjacent property appeared to be undeveloped or parkland.
	<u>East of the Phase One Property</u>
	15-23 Grange Road These adjacent properties appeared to be developed with a single-family residential dwellings.
	30 & 34 Stephanie Street This adjacent property appeared to be developed as an institutional property (church).
	<u>South of Phase One Property (across Stephanie Street)</u>
	29-39 Beverley Street These neighbouring properties appeared to be developed with a single-family residential dwellings.
1913 FIP	45 & 47 Stephanie Street These neighbouring properties appeared to be developed with single-family residential dwellings.
	190 John Street This neighbouring property appeared to be developed with single-family residential dwellings.
	<u>West of Phase One Property (across Beverley Street)</u>
	40-70 Beverley Street These neighbouring properties appeared to be developed with single-family residential dwellings.
	<u>Phase One Property</u>
	The Phase One Property appeared to be developed with single-family residential dwellings.
	<u>North of the Phase One Property</u>
	This adjacent property appeared to be undeveloped or parkland.
	<u>East of the Phase One Property</u>
	15-23 Grange Road These adjacent properties appeared to be developed with a single-family residential dwellings.



Date of FIP	Findings of the Phase One Property and Immediate Adjacent/Neighbouring Properties
	30 & 34 Stephanie Street This adjacent property appeared to be developed as an institutional property (church).
	<u>South of Phase One Property (across Stephanie Street)</u>
	29-39 Beverley Street These neighbouring properties appeared to be developed with a single-family residential dwellings.
	45 & 47 Stephanie Street These neighbouring properties appeared to be developed with single-family residential dwellings.
	190 John Street This neighbouring property appeared to be developed with single-family residential dwellings.
	<u>West of Phase One Property (across Beverley Street)</u>
1910 FIP	40-70 Beverley Street These neighbouring properties appeared to be developed with single-family residential dwellings.
	<u>Phase One Property</u>
	The Phase One Property appeared to be developed with single-family residential dwellings.
	<u>North of the Phase One Property</u>
	This adjacent property appeared to be undeveloped or parkland.
	<u>East of the Phase One Property</u>
	15-23 Grange Road These adjacent properties appeared to be developed with a single-family residential dwellings.
	30 & 34 Stephanie Street This adjacent property appeared to be developed as an institutional property (church).
	<u>South of Phase One Property (across Stephanie Street)</u>
	29-39 Beverley Street These neighbouring properties appeared to be developed with a single-family residential dwellings.
1903 FIP	45 & 47 Stephanie Street These neighbouring properties appeared to be developed with single-family residential dwellings.
	190 John Street This neighbouring property appeared to be developed with single-family residential dwellings.
	<u>West of Phase One Property (across Beverley Street)</u>
	40-70 Beverley Street These neighbouring properties appeared to be developed with single-family residential dwellings.
	<u>Phase One Property</u>
	The Phase One Property appeared to be developed with single-family residential dwellings.
	<u>North of the Phase One Property</u>
	This adjacent property appeared to be undeveloped or parkland.
	<u>East of the Phase One Property</u>
	15-23 Grange Road



Date of FIP	Findings of the Phase One Property and Immediate Adjacent/Neighbouring Properties
	These adjacent properties appeared to be developed with a single-family residential dwellings. 30 & 34 Stephanie Street This adjacent property appeared to be developed as an institutional property (church). <u>South of Phase One Property (across Stephanie Street)</u> 29-39 Beverley Street These neighbouring properties appeared to be developed with a single-family residential dwellings. 45 & 47 Stephanie Street These neighbouring properties appeared to be developed with single-family residential dwellings. 190 John Street This neighbouring property appeared to be developed with single-family residential dwellings. <u>West of Phase One Property (across Beverley Street)</u> 40-70 Beverley Street These neighbouring properties appeared to be developed with single-family residential dwellings.
1894 FIP	<u>Phase One Property</u> The Phase One Property appeared to be developed with single-family residential dwellings. <u>North of the Phase One Property</u> This adjacent property appeared to be undeveloped or parkland. <u>East of the Phase One Property</u> 15-23 Grange Road These adjacent properties appeared to be developed with a single-family residential dwellings. 30 & 34 Stephanie Street This adjacent property appeared to be developed as an institutional property (church). <u>South of Phase One Property (across Stephanie Street)</u> 29-39 Beverley Street These neighbouring properties appeared to be developed with a single-family residential dwellings. 45 & 47 Stephanie Street These neighbouring properties appeared to be developed with single-family residential dwellings. 190 John Street This neighbouring property appeared to be developed with single-family residential dwellings. <u>West of Phase One Property (across Beverley Street)</u> 40-70 Beverley Street These adjacent properties appeared to be developed with single-family residential dwellings.
1889 FIP	<u>Phase One Property</u> The Phase One Property appeared to be developed with single-family residential dwellings. <u>North of the Phase One Property</u> This adjacent property appeared to be undeveloped or parkland. <u>East of the Phase One Property</u>



Date of FIP	Findings of the Phase One Property and Immediate Adjacent/Neighbouring Properties
	15-23 Grange Road These adjacent properties appeared to be developed with a single-family residential dwellings.
	30 & 34 Stephanie Street This adjacent property appeared to be developed as an institutional property (church).
	<u>South of Phase One Property (across Stephanie Street)</u>
	29-39 Beverley Street These neighbouring properties appeared to be developed with a single-family residential dwellings.
	45 & 47 Stephanie Street These neighbouring properties appeared to be developed with single-family residential dwellings.
	190 John Street This neighbouring property appeared to be developed with single-family residential dwellings.
	<u>West of Phase One Property (across Beverley Street)</u>
	40-70 Beverley Street These neighbouring properties appeared to be developed with single-family residential dwellings.
1858 FIP	<u>Phase One Property</u> The Phase One Property appeared to be mainly undeveloped with a small structure at the southwest corner of the Phase One Property.
	<u>North of the Phase One Property</u> This adjacent property appeared to be undeveloped or parkland.
	<u>East of the Phase One Property</u>
	15-23 Grange Road These adjacent properties appeared to be undeveloped.
	30 Stephanie Street This adjacent property appeared to be developed as an institutional property (church).
	<u>South of Phase One Property (across Stephanie Street)</u>
	29-39 Beverley Street These neighbouring properties appeared to be undeveloped.
	45 & 47 Stephanie Street These neighbouring properties appeared to be undeveloped.
	190 John Street This neighbouring property appeared to be undeveloped.
	<u>West of Phase One Property (across Beverley Street)</u>
1818 FIP	<u>Phase One Property</u> The Phase One Property appeared to be undeveloped.
	<u>North of the Phase One Property</u>
	This adjacent property appeared to be undeveloped.



Date of FIP	Findings of the Phase One Property and Immediate Adjacent/Neighbouring Properties
	<u>East of the Phase One Property</u> 15-23 Grange Road These adjacent properties appeared to be undeveloped. 30 & 34 Stephanie Street This adjacent property appeared to be undeveloped.
	<u>South of Phase One Property (across Stephanie Street)</u> 29-39 Beverley Street These neighbouring properties appeared to be undeveloped. 45 & 47 Stephanie Street These neighbouring properties appeared to be undeveloped. 190 John Street This neighbouring property appeared to be undeveloped.
	<u>West Phase One Property (across Beverley Street)</u> 40-70 Beverley Street These neighbouring properties appeared to be undeveloped.

According to a 1954 FIP, the neighbouring properties located at 24 to 38 Beverley Street (approximately 25 to 50 m southwest of the Phase One Property) were occupied by smelting, foundry and chemical manufacturing operations with two associated USTs at that time. Based on the close proximity (approximately 25 to 50 m) to the Phase One Property of these properties, it is possible that the above-noted historical operations represent an environmental concern to the Phase One Property.

Based on available FIPs, additional off-site PCAs were identified within the Phase One Study Area; however, based on considerations such as distances from the Phase One Property, assumed groundwater flow directions, and our visual observations, these additional off-site PCAs were determined to not result in APECs on the Phase One Property.

3.1.4 City Directories

Based on a review of available City Directories from 1856, the Phase One Property was not listed at that time. Based on available City Directories from 1880, the Phase One Property was first listed as residential properties at that time. Based on available City Directories from 1969, the Phase One Property was developed as a multi-tenant residential property at that time.

Based on a review of available City Directories from 1856, the immediate adjacent/neighbouring properties located to the north, east, and west (across Beverley Street) of the Phase One Property were not listed and the neighbouring properties located to the south (across Stephanie Street) of the Phase One Property were developed as residential properties at that time. Based on City Directories from 1875, the adjacent properties located to the east and the neighbouring properties located to the west (across Beverley Street) of the Phase One Property were developed as residential properties at that time. Based on City Directories from 1995, the adjacent property



located to the east of the Phase One Property was developed as a commercial property at that time. Furthermore, it should be noted that the adjacent property located to the north of the Phase One Property was not listed in the available City Directories.

Based on available City Directories from 1975 to 1995, the neighbouring property located at 32 Beverley Street (approximately 25 m southwest of the Phase One Property) was listed as an autobody garage at those times. Based on the close proximity (approximately 25 m) to the Phase One Property of this property, it is possible that this historical autobody garage represents an environmental concern to the Phase One Property.

Based on available City Directories from 1920 to 1970, the neighbouring property located at 34 Beverley Street (approximately 25 m southwest of the Phase One Property) was listed as a smelting and refining facility at those times. Based on the close proximity (approximately 25 m) to the Phase One Property of this property, it is possible that this historical smelting facility represents an environmental concern to the Phase One Property.

Based on available City Directories from 1909 to 1914, the neighbouring properties located at 32 to 38 Beverley Street (approximately 25 m southwest of the Phase One Property) were listed for chemical manufacturing at those times. Based on the close proximity (approximately 25 m) to the Phase One Property of these properties, it is possible that these historical chemical manufacturing operations represent an environmental concern to the Phase One Property.

Based on available City Directories from 1960, the neighbouring property located at 6 Phoebe Street (approximately 40 m southwest of the Phase One Property) was listed for metal spinning operations at that time. Based on the close proximity (approximately 40 m) to the Phase One Property of this property, it is possible that this historical metal spinning facility represents an environmental concern to the Phase One Property.

Based on available City Directories from 1856 to 1869, the neighbouring properties located at 24 to 28 Beverley Street (approximately 50 m southwest of the Phase One Property) was listed as a foundry at those times. Based on the close proximity (approximately 50 m) to the Phase One Property of this property, it is possible that this historical foundry represents an environmental concern to the Phase One Property.

Based on available City Directories from 1875, the neighbouring properties located at 18 to 28 Beverley Street (approximately 50 m southwest of the Phase One Property) were listed for chemical manufacturing at that time. Based on the close proximity (approximately 50 m) to the Phase One Property of these properties, it is possible that these historical chemical manufacturing operations represent an environmental concern to the Phase One Property.

Based on City Directories from 1927 an autobody garage was located at 20 Beverley Street (approximately 50 m southwest of the Phase One Property) at that time. Based on the close proximity (approximately 50 m) from the Phase One Property, it is possible that this historical autobody shop represents an environmental concern to the Phase One Property.



Based on available City Directories, additional off-site PCAs were identified within the Phase One Study Area; however, based on considerations such as distances from the Phase One Property, assumed groundwater flow direction, and our visual observations, these additional off-site PCAs were determined to not result in APECs on the Phase One Property.

3.1.5 Chain of Title

A Chain of Title Search was completed for the Phase One Property on February 14, 2025, by Mr. Stewart Davey, a land title searcher, at Land Registry Office #33, Middlesex, Ontario. The Chain of Title was commissioned to determine the history of ownership and occupants of the Phase One Property dating back to Crown ownership. Table 12 - Current and Past Uses of the Phase One Property, (please refer to Section 6.1 of this report) provides a detailed list of all landowners of the Phase One Property with associated dates of ownership from Crown ownership to the present. A summary of the Chain of Title for the Phase One Property is provided in Table 4 below, and outlines individual and group ownership of the Phase One Property:

Table 4 – Summary of Individuals and Group Owners of the Phase One Property

PIN	Owners	Dates of Ownership
21207-0030 (LT)	50 Stephanie Street Inc.	2000 to the present
	Car Allan Investments Limited & Davil Investments Limited	1980 to 2000
	Investment Canada Limited	1966 to 1980
	Douglas and Ying Ching Eng, Investment Canada Limited, Samuel and Anne Smith, Murray, William, Joseph and Rosie Herman	1965 to 1966
	Samuel and Serafina Gallucci, Tranquills and Gilda Musso, John and Theresa Kolok, Mike Barrow, Alma Beretta, Arnold Klar, Yam Nagn Gung Sit, Martin Schreindorfer, Hildegard Hummel, Rose Zayko, Sara and Reva Mittel, Jerry and Eugenia Bobak, Moses Finklestein, Antoni Dmytryazyn, Samuel and Anne Smith, Rebecca Soloman, Jennie Bukowinski, David and Ann Harris, Jean Steinburg, Michael and Irmgard Gensiorski, Stephen and Anna Lazor, Murray, William, Joseph and Rosie Herman, Joseph Benal, Norah and Majorie Welsh	1962 to 1965
	Samuel and Serafina Gallucci, Tranquills and Gilda Musso, John and Theresa Kolok, Mike Barrow, Alma Beretta, Arnold Klar and Leonard Spear, Yam Nagn Gung Sit, Martin Schreindorfer, Hildegard Hummel, Rose Zayko, Sara and Reva Mittel, Jerry and Eugenia Bobak, Moses Finklestein, Antoni Dmytryazyn, Samuel and Anne Smith, Rebecca Soloman, Jennie Bukowinski, David and Ann Harris, Jean Steinburg, Michael and Irmgard Gensiorski, Stephen and Anna Lazor, Murray, William, Joseph and Rosie Herman, Joseph Benal, Norah and Majorie Welsh	1961 to 1962
	Samuel and Serafina Gallucci, Tranquills and Gilda Musso, John and Theresa Kolok, Mike Barrow, Alma Beretta, Arnold Klar and Leonard Spear, Yam Nagn Gung	1960 to 1961



PIN	Owners	Dates of Ownership
	Sit, Martin Schreindorfer, Hildegard Hummel, Rose Zayko, Sara and Reva Mittel, Jerry and Eugenia Bobak, Moses Finklestein, Antoni Dmytryazyn, Samuel and Anne Smith, Rebecca Soloman, Jennie Bukowski, David and Ann Harris, Jean Steinburg, Michael and Irmgard Gensiorski, Stephen and Anna Lazor, Murray, William, Joseph and Rosie Herman, Joseph Benal, Gordon McCausland	
	Samuel and Serafina Gallucci, Tranquills and Gilda Musso, John and Theresa Kolok, Frank and Fanny Znidarec, George and Eugenia McKenzie, Hyman and Lisa Weinstock, Martin Schreindorfer, Hildegard Hummel, Rose Zayko, Sara and Reva Mittel, Jerry and Eugenia Bobak, Moses Finklestein, Antoni Dmytryazyn, Samuel and Anne Smith, Rebecca Soloman, Jennie Bukowski, Yetta Harris, Michael and Irmgard Gensiorski, Stephen and Anna Lazor, Rosie Herman, Joseph Benal, Gordon McCausland	1957 to 1960
	Samuel and Serafina Gallucci, Tranquills and Gilda Musso, John and Theresa Kolok, Frank and Fanny Znidarec, George and Eugenia McKenzie, Hyman and Lisa Weinstock, Martin Schreindorfer, Hildegard Hummel, Rose Zayko, Sara and Reva Mittel, Jerry and Eugenia Bobak, Moses Finklestein, Antoni Dmytryazyn, Sarah Smith, Rebecca Soloman, Jennie Bukowski, Yetta Harris, Michael and Irmgard Gensiorski, Stephen and Anna Lazor, Rosie Herman, Joseph Benal, Gordon McCausland	1956 to 1957
	Samuel and Serafina Gallucci, Tranquills and Gilda Musso, John and Theresa Kolok, Frank and Fanny Znidarec, George and Eugenia McKenzie, Hyman and Lisa Weinstock, Loraine Brown, Hildegard Hummel, Peter Timschuk, Sara and Reva Mittel, Jerry and Eugenia Bobak, Moses Finklestein, Antoni Dmytryazyn, Sarah Smith, Rebecca Soloman, Jennie Bukowski, Yetta Harris, Michael and Irmgard Gensiorski, Stephen and Anna Lazor, Rosie Herman, Joseph Benal, Gordon McCausland	1955 to 1956
	Samuel and Serafina Gallucci, Tranquills and Gilda Musso, Frano and Maira Lupo, John and Theresa Kolok, Frank and Fanny Znidarec, George and Eugenia McKenzie, Hyman and Lisa Weinstock, Loraine Brown, Hildegard Hummel, Peter Timschuk, Sara and Reva Mittel, Sarah Smith, Moses Finklestein, Antoni Dmytryazyn, Rebecca Soloman, Jennie Bukowski, Yetta Harris, Michael and Irmgard Gensiorski, Stephen and Anna Lazor, Rosie Herman, Joseph Benal, Gordon McCausland	1954 to 1955
	Samuel and Serafina Gallucci, Tranquills and Gilda Musso, Frano and Maira Lupo, John and Theresa Kolok, Frank and Fanny Znidarec, George and Eugenia McKenzie, Hyman and Lisa Weinstock, Loraine Brown,	1953 to 1954



PIN	Owners	Dates of Ownership
	Hildegard Hummel, Peter Timschuk, Sara and Reva Mittel, Sarah Smith, Moses Finklestein, Antoni Dmytryazyn, Rebecca Soloman, Jennie Bukowski, Yetta Harris, Steve and Helen Kordon, Stephen and Anna Lazor, Rosie Herman, Joseph Benal, Gordon McCausland	
	Frank and Annie Kue, John and Theresa Kolok, Frank and Fanny Znidarec, George and Eugenia McKenzie, Hyman and Lisa Weinstock, Loraine Brown, Hildegard Hummel, Peter Timschuk, Sara and Reva Mittel, Sarah Smith, Moses Finklestein, Antoni Dmytryazyn, Iwan and Xenia Drobert, Rebecca Soloman, Jennie Bukowski, Yetta Harris, Steve and Helen Kordon, Stephen and Anna Lazor, Rosie Herman, Joseph Benal, Gordon McCausland	1952 to 1953
	Harry Mandel, John and Theresa Kolok, Frank and Fanny Znidarec, George and Eugenia McKenzie, Hyman and Lisa Weinstock, Loraine Brown, Hildegard Hummel, Peter Timschuk, Sara and Reva Mittel, Sarah Smith, Moses Finklestein, Antoni Dmytryazyn, Rebecca Soloman, Jennie Bukowski, Yetta Harris, William and Magda Onyskiw, Mike and Annie Karel, Rosie Herman, Joseph Benal, Gordon McCausland	1951 to 1952
	Harry Mandel, John and Theresa Kolok, Frank and Fanny Znidarec, George and Eugenia McKenzie, Hyman and Lisa Weinstock, Loraine Brown, Hildegard Hummel, Peter Timschuk, Sara and Reva Mittel, Sarah Smith, Moses Finklestein, Rebecca Soloman, Jennie Bukowski, Yetta Harris, William and Magda Onyskiw, Mike and Annie Karel, Rosie Herman, Veronika Haverluk, Gordon McCausland	1949 to 1951
	Harry Mandel, John and Theresa Kolok, Frank and Fanny Znidarec, George and Eugenia McKenzie, Hyman and Lisa Weinstock, Hildegard Hummel, Peter Timschuk, Sara and Reva Mittel, Sarah Smith, Moses Finklestein, Rebecca Soloman, Jennie Bukowski, Yetta Harris, William and Magda Onyskiw, Mike and Annie Karel, Rosie Herman, Veronika Haverluk, Alan and Gordon McCausland	1948 to 1949
	Harry Mandel, John and Theresa Kolok, Frank and Fanny Znidarec, George and Eugenia McKenzie, Hyman and Lisa Weinstock, Abraham and Mollie Brown, Hildegard Hummel, Peter Timschuk, Sara and Reva Mittel, Sarah Smith, Moses Finklestein, Rebecca Soloman, Jennie Bukowski, Yetta and Harry Harris, William and Magda Onyskiw, Mike and Annie Karel, Rosie Herman, Veronika Haverluk, Elizabeth Johnstone	1946 to 1948
	Harry Mandel, John and Theresa Kolok, Frank and Fanny Znidarec, George and Eugenia McKenzie, Hyman and Lisa Weinstock, Abraham and Mollie Brown, Hildegard Hummel, Peter Timschuk, Sara and Reva Mittel, Sarah Smith, Moses Finklestein, Gertrude Esson, Jennie Bukowski, Yetta and Harry Harris, William and Magda Onyskiw, Mike and Annie Karel, Rosie Herman, Veronika Haverluk, Elizabeth Johnstone	1944 to 1946



PIN	Owners	Dates of Ownership
	Harry Mandel, John and Theresa Kolok, Frank and Fanny Znidarec, George and Eugenia McKenzie, Hyman and Lisa Weinstock, Abraham and Mollie Brown, Hildegard Hummel, Peter Timschuk, Sara and Reva Mittel, Sarah Smith, Moses Finklestein, Gertrude Esson, Jennie Bukowinski, Yetta and Harry Harris, William and Magda Onyskiw, Mike and Annie Karel, Bell Herman, Veronika Haverluk, Elizabeth Johnstone	1943 to 1944
	Margaret Bapsty, Harry Mandel, John and Theresa Kolok, Frank and Fanny Znidarec, George and Eugenia McKenzie, Hyman and Lisa Weinstock, Rose Swartz, Hildegard Hummel, Peter Timschuk, Sara and Reva Mittel, Sarah Smith, Moses Finklestein, Gertrude Esson, Jennie Bukowinski, Yetta and Harry Harris, William and Magda Onyskiw, Mike and Annie Karel, Bell Herman, Veronika Haverluk, Elizabeth Johnstone	1943
	Harry Mandel, John and Theresa Kolok, Frank and Fanny Znidarec, George and Eugenia McKenzie, Hyman and Lisa Weinstock, Elsie Cooper, S. Garfinkel, Margaret Bapsty, Samuel King, The Canadian Red Cross Society, Peter Timschuk, Sara and Reva Mittel, Sarah Smith, Moses Finklestein, Gertrude Esson, Jennie Bukowinski, Yetta and Harry Harris, William and Magda Onyskiw, Mike and Annie Karel, Bell Herman, Veronika Haverluk, Elizabeth Johnstone	1942 to 1943
	Harry Mandel, Louis and Cyril Campbell, Frank and Fanny Znidarec, George and Eugenia McKenzie, Hyman and Lisa Weinstock, Elsie Cooper, S. Garfinkel, Margaret Bapsty, Samuel King, The Canadian Red Cross Society, Peter Timschuk, Sara and Reva Mittel, Sarah Smith, Moses Finklestein, Gertrude Esson, Jennie Bukowinski, Yetta and Harry Harris, William and Magda Onyskiw, Mike and Annie Karel, Bell Herman, Veronika Haverluk, Elizabeth Johnstone	1941 to 1942
	The Victoria Trust and Savings Company, George and Eugenia McKenzie, Hyman and Lisa Weinstock, Elsie Cooper, S. Garfinkel, Margaret Bapsty, Samuel King, The Canadian Red Cross Society, Peter Timschuk, Sara and Reva Mittel, Sarah Smith, Moses Finklestein, Gertrude Esson, Jennie Bukowinski, Yetta and Harry Harris, William and Magda Onyskiw, Mike and Annie Karel, Bell Herman, Ermilie Cavers, Veronika Haverluk, Elizabeth Johnstone	1940 to 1941
	Harry Mandel, Louis and Cyril Campbell, Bella and Samuel Steiner, George and Eugenia McKenzie, Hyman and Lisa Weinstock, Elsie Cooper, S. Garfinkel, Margaret Bapsty, Samuel King, The Canadian Red Cross Society, Peter Timschuk, Sara and Reva Mittel, Sarah Smith, Moses Finklestein, Gertrude Esson, Jennie Bukowinski, Yetta and Harry Harris, William and Magda Onyskiw, Bell Herman, Adele and Ellen Keefer, Elizabeth Johnstone	1939 to 1940



PIN	Owners	Dates of Ownership
	Harry Mandel, Louis and Cyril Campbell, Bella and Samuel Steiner, George and Eugenia McKenzie, Hyman and Lisa Weinstock, Elsie Cooper, S. Garfinkel, Margaret Bapsty, Samuel King, The Canadian Red Cross Society, Peter Timschuk, Sara and Reva Mittel, Edward and Mary Speigelmann, Moses Finklestein, Gertrude Esson, Jennie Bukowinski, Yetta and Harry Harris, William and Magda Onyskiw, Bell Herman, Adele and Ellen Keefer, Elizabeth Johnstone	1938 to 1939
	Harry and Sophie Hoffman, Louis and Cyril Campbell, Bella and Samuel Steiner, George and Eugenia McKenzie, Hyman and Lisa Weinstock, Elsie Cooper, S. Garfinkel, Margaret Bapsty, Samuel King, The Canadian Red Cross Society, Peter Timschuk, Sara and Reva Mittel, The Toronto General Trusts Corporation, Edward and Mary Speigelmann, Moses Finklestein, David Esson, Jennie Bukowinski, Yetta and Harry Harris, William and Magda Onyskiw, Bell Herman, Adele and Ellen Keefer, Elizabeth Johnstone	1937 to 1938
	Harry and Sophie Hoffman, Louis and Cyril Campbell, Bella and Samuel Steiner, George and Eugenia McKenzie, Hyman and Lisa Weinstock, Elsie Cooper, S. Garfinkel, Margaret Bapsty, Samuel King, The Canadian Red Cross Society, Peter Timschuk, Sara and Reva Mittel, The Toronto General Trusts Corporation, Edward and Mary Speigelmann, Moses Finklestein, David Esson, Jennie Bukowinski, Yetta and Harry Harris, Bell Herman, Adele and Ellen Keefer, Elizabeth Johnstone	1936 to 1937
	Harry and Sophie Hoffman, Louis and Cyril Campbell, Bella and Samuel Steiner, George and Eugenia McKenzie, Hyman and Lisa Weinstock, Elsie Cooper, S. Garfinkel, Margaret Bapsty, Samuel King, The Canadian Red Cross Society, Peter Timschuk, Sara and Reva Mittel, Moses Finklestein, David Esson, Jennie Bukowinski, Yetta and Harry Harris, Adele and Ellen Keefer, Elizabeth Johnstone	1935 to 1936
	Harry and Sophie Hoffman, Louis and Cyril Campbell, Bella and Samuel Steiner, George and Eugenia McKenzie, Hyman and Lisa Weinstock, Elsie Cooper, S. Garfinkel, Margaret Bapsty, Samuel King, The Canadian Red Cross Society, Peter Timschuk, Sara and Reva Mittel, Jacob Singer, Moses Finklestein, David Esson, Jennie Bukowinski, Yetta and Harry Harris, Adele and Ellen Keefer, Elizabeth Johnstone	1934 to 1935
	Harry and Sophie Hoffman, Louis and Cyril Campbell, Bella and Samuel Steiner, George and Eugenia McKenzie, Hyman and Lisa Weinstock, Elsie Cooper, S. Garfinkel, Margaret Bapsty, Samuel King, The Canadian Red Cross Society, Peter Timschuk, Sara and Reva Mittel, Jacob Singer, Moses Finklestein, Ruby Esson, Jennie Bukowinski, Yetta and Harry Harris, Mary Kearns, Automatic Corporation of Canada Limited, Elizabeth Johnstone	1932 to 1934



PIN	Owners	Dates of Ownership
	Harry and Sophie Hoffman, Louis and Cyril Campbell, Bella and Samuel Steiner, George and Eugenia McKenzie, Hyman and Lisa Weinstock, Elsie Cooper, S. Garfinkel, Margaret Bapsty, Samuel King, The Canadian Red Cross Society, Peter Timschuk, Sara and Reva Mittel, Jacob Singer, Moses Finklestein, Ruby Esson, Jennie Bukowinski, Yetta and Harry Harris, Mary Kearn, Canadian Royalties Limited	1931 to 1932
	Harry and Sophie Hoffman, Louis and Cyril Campbell, Bella and Samuel Steiner, George Jones, George and Eugenia McKenzie, Hyman and Lisa Weinstock, Elsie Cooper, S. Garfinkel, Margaret Bapsty, Samuel King, The Canadian Red Cross Society, Peter Timschuk, Sara and Reva Mittel, Jacob Singer, Moses Finklestein, Ruby Esson, Jennie Bukowinski, Yetta and Harry Harris, Mary Kearns, Canadian Royalties Limited	1930 to 1931
	Harry and Sophie Hoffman, Louis and Cyril Campbell, Bella and Samuel Steiner, George Jones, George and Eugenia McKenzie, Hyman and Lisa Weinstock, Helen Patton, The Canadian Red Cross Society, Peter Timschuk, Sara and Reva Mittel, Jacob Singer, Moses Finklestein, Ruby Esson, Jennie Bukowinski, Yetta and Harry Harris, Mary Kearns, Canadian Royalties Limited,	1929 to 1930
	George and Eugenia McKenzie, Harry and Sophie Hoffman, Louis and Cyril Campbell, Bella and Samuel Steiner, Hyman and Lisa Weinstock, Helen Patton, The Canadian Red Cross Society, Daniel and Irene Coffey, Sara and Reva Mittel, Jacob Singer, Moses Finklestein, Ruby Esson, Jennie Bukowinski, Joseph and Sadie Shier, Robert Deacon, Canadian Royalties Limited, Eva Brennan	1928 to 1929
	Harry and Sophie Hoffman, Louis and Cyril Campbell, Bella and Samuel Steiner, Caroline and Robert Williamson, Hyman and Lisa Weinstock, Helen Patton, The Canadian Red Cross Society, Daniel and Irene Coffey, Sara and Reva Mittel, Jacob Singer, Moses Finklestein, Rebecca Sonshine, Jennie Bukowinski, Joseph and Sadie Shier, Robert Deacon, Canadian Royalties Limited, Eva Brennan	1926 to 1928
	Abraham and Annie Mandel, Louis and Cyril Campbell, Bella and Samuel Steiner, Caroline and Robert Williamson, Hyman and Lisa Weinstock, Helen Patton, The Canadian Red Cross Society, Mary Kearns, Sara and Reva Mittel, Jacob Singer, Moses Finklestein, Rebecca Sonshine, Phillip and Bella Messenger, Joseph and Sadie Shier, Robert Deacon, Edwin and Louisa Law, Eva Brennan	1925 to 1926
	Abraham and Annie Mandel, Louis and Cyril Campbell, Bella and Samuel Steiner, Caroline and Robert Williamson, Hyman and Lisa Weinstock, Helen Patton, The Nursing Mission of Cornell University, Mary Kearns, Louis Mittel, Jacob Singer, Moses Finklestein, Rebecca Sonshine, Phillip and Bella Messenger, Joseph and Sadie	1924 to 1925



PIN	Owners	Dates of Ownership
	Shier, Norman Workman, Edwin and Louisa Law, Eva Brennan	
	Abraham and Annie Mandel, Soloman and Isaaci Campbell, Nellie Clendenning, Caroline and Robert Williamson, Hyman and Lisa Weinstock, Helen Patton, The Nursing Mission of Cornell University, Mary Kearns, Louis Mittel, Jacob Singer, Moses Finklestein, Rebecca Sonshine, David and Sarah Williams, Phillip and Bella Messenger, Joseph and Sadie Shier, Norman Workman, Edwin and Louisa Law, Eva Brennan	1922 to 1924
	Abraham and Annie Mandel, Jacob, Cyril and Joseph Campbell, Nellie Clendenning, Caroline and Robert Williamson, Hyman and Lisa Weinstock, Helen Patton, The Nursing Mission of Cornell University, Mary Kearns, Louis Mittel, Jacob Singer, Moses Finklestein, David and Sarah Williams, Phillip and Bella Messenger, Rebecca Sonshine, Joseph and Sadie Shier, Edwin and Louisa Law, Eva Brennan	1922
	Abraham and Annie Mandel, Rachel and Joseph Sonshine, Nellie Clendenning, Caroline and Robert Williamson, Hyman and Lisa Weinstock, Helen Patton, The Nursing Mission of Cornell University, Mary Kearns, Louis Mittel, Jacob Singer, Moses Finklestein, Rosary Hall Association, David and Sarah Williams, Phillip and Bella Messenger, Rebecca Sonshine, Joseph and Sadie Shier, Edwin and Louisa Law, Eva Brennan	1921 to 1922
	James and Bridget Tighe, Rachel and Joseph Sonshine, Nellie Clendenning, Caroline and Robert Williamson, Hyman and Lisa Weinstock, Helen Patton, The Nursing Mission of Cornell University, James Harrison, Alexander Young, Jacob Singer, Moses Finklestein, Rosary Hall Association, David and Sarah Williams, Phillip and Bella Messenger, Minnie and Stephen Kearns, Edwin and Louisa Law, Eva Brennan	1918 to 1921
	James and Bridget Tighe, Rachel and Joseph Sonshine, Nellie Clendenning, Caroline and Robert Williamson, Hyman and Lisa Weinstock, Helen Patton, The Nursing Mission of Cornell University, James Harrison, Jacob Singer, Moses Finklestein, Rosary Hall Association, David and Sarah Williams, Phillip and Bella Messenger, Minnie and Stephen Kearns, Edwin and Louisa Law, Eva Brennan	1917 to 1918
	James and Bridget Tighe, James Hughes, Nellie Clendenning, Caroline and Robert Williamson, Hyman and Lisa Weinstock, Helen Patton, The Nursing Mission of Cornell University, James Harrison, Jacob Singer, Moses Finklestein, Rosary Hall Association, David and Sarah Williams, Phillip and Bella Messenger, Minnie and Stephen Kearns, Edwin and Louisa Law, Eva Brennan	1914 to 1917
	James and Bridget Tighe, James Hughes, Nellie Clendenning, Caroline and Robert Williamson, Hyman and Lisa Weinstock, Helen Patton, The Nursing Mission of Cornell University, Stephen and Minnie Kearns, Jacob	1913 to 1914



PIN	Owners	Dates of Ownership
	Singer, Moses Finklestein, Rosary Hall Association, David and Sarah Williams, Phillip and Bella Messenger, Edwin and Louisa Law, Eva Brennan	
	James and Bridget Tighe, James Hughes, Lillia and Frank Williamson, Caroline and Robert Williamson, Hyman and Lisa Weinstock, Helen Patton, The Nursing Mission of Cornell University, Stephen and Minnie Kearns, Jacob Singer, Moses Finklestein, George Beardmore, Rosary Hall Association, David and Sarah Williams, Phillip and Bella Messenger, John and Jessie Alexander, Eva Brennan	1912 to 1913
	James and Bridget Tighe, James Hughes, Lillia and Frank Williamson, Caroline and Robert Williamson, Hyman and Lisa Weinstock, Helen Patton, The Nursing Mission of Cornell University, Stephen and Minnie Kearns, Jacob Singer, Moses Finklestein, David and Sarah Williams, Phillip and Bella Messenger, Eliza Johnston, Eva Brennan	1911 to 1912
	James and Bridget Tighe, James Hughes, Lillia and Frank Williamson, Caroline and Robert Williamson, John Manab Wilson, Helen Patton, The Nursing Mission of Cornell University, Stephen and Minnie Kearns, Jacob Singer, Moses Finklestein, George Beardmore, David and Sarah Williams, Phillip and Bella Messenger, Eliza Johnston, Albert Fine	1910 to 1911
	Elizabeth Caldluck, James Hughes, Lillia and Frank Williamson, Caroline and Robert Williamson, John Manab Wilson, Helen Patton, The Nursing Mission of Cornell University, Stephen and Minnie Kearns, Jacob Singer, Edward English, George Beardmore, David and Sarah Williams, Phillip and Bella Messenger, Eliza Johnston, Hyman Breslin	1909 to 1910
	Elizabeth Caldluck, James Hughes, Frank and Fanny Znidarec, Caroline and Robert Williamson, John Manab Wilson, Helen Patton, The Nursing Mission of Cornell University, Stephen and Minnie Kearns, Jacob Singer, Edward English, George Beardmore, David and Sarah Williams, Eliza Johnston, Charles Pifko	1907 to 1909
	Elizabeth Caldluck, James Hughes, Frank and Fanny Znidarec, Caroline and Robert Williamson, John Manab Wilson, Helen Patton, The Nursing Mission of Cornell University, Stephen and Minnie Kearns, Jacob Singer, Edward English, George Beardmore, David and Sarah Williams, Catherine Johnston, Charles Pifko	1906 to 1907
	Elizabeth Caldluck, James Hughes, Frank and Fanny Znidarec, Caroline and Robert Williamson, John Manab Wilson, Helen Patton, The Nursing Mission of Cornell University, Stephen and Minnie Kearns, Jacob Singer, Edward English, George Beardmore, David and Sarah Williams, Frank Noverre	1904 to 1906
	Elizabeth Caldluck, James Hughes, Jane Wilson, Caroline and Robert Williamson, John Manab Wilson, Helen Patton, The Nursing Mission of Cornell University, James and Stephen Kearns, Jacob Singer, Edward English,	1903 to 1904



PIN	Owners	Dates of Ownership
	George Beardmore, David and Sarah Williams, Frank Noverre	
	Elizabeth Caldluck, James Hughes, Jane Wilson, Caroline and Robert Williamson, John Manab Wilson, Helen Patton, The Nursing Mission of Cornell University, James and Stephen Kearns, Jacob Singer, Thomas MacRae, George Beardmore, David and Sarah Williams, Frank Noverre	1902 to 1903
	Elizabeth Caldluck, James Hughes, Jane Wilson, Caroline and Robert Williamson, John Manab Wilson, Helen Patton, Goldwin and Harrietta Smith, John Kearns, Peter Bell, Robert Ellison, George Beardmore, David and Sarah Williams, William Morris, George and Sarah Burham, Frank Noverre	1901 to 1902
	Elizabeth Caldluck, James Hughes, Jane Wilson, Caroline and Robert Williamson, John Manab Wilson, Helen Patton, John and Maggie Marshall, Peter Bell, Robert Ellison, George Beardmore, David and Sarah Williams, George and Sarah Burham, Frank Noverre	1901
	Elizabeth Caldluck, James Hughes, Jane Wilson, William Martin, John Manab Wilson, Martha Miles, Harrietta Smith, Joseph Kearns, Peter Bell, Robert Ellison, George Beardmore, David and Sarah Williams, George and Sarah Burham, Frank Noverre	1899 to 1901
	Roberty and Mary Anne Crashley, James Hughes, Jane Wilson, William Martin, John Manab Wilson, Martha Miles, Harrietta Smith, Joseph Kearns, Peter Bell Robert Ellison, George Beardmore, David and Sarah Williams, George and Sarah Burham, Frank Noverre	1898 to 1899
	Roberty and Mary Anne Crashley, James Hughes, Jane Wilson, William Martin, Elizabeth McNab, Martha Miles, Harrietta Smith, Joseph Kearns, Peter Bell, Robert Ellison, David and Sarah Williams, George and Sarah Burham, Frank Noverre	1895 to 1898
	Roberty and Mary Anne Crashley, James Hughes, Jane Wilson, William Martin, Elizabeth McNab, Martha Miles, Harrietta Smith, Joseph Kearns, Peter Bell, George Beardmore, David and Sarah Williams, George and Sarah Burham, Frank Noverre	1894 to 1895
	Roberty and Mary Anne Crashley, James Hughes, Jane Wilson, William Martin, Elizabeth McNab, Georgina McMurrich, Harrietta Smith, Joseph Kearns, Peter Bell, George Beardmore, David and Sarah Williams, George and Sarah Burham, Frank Noverre	1893 to 1894
	Peter Bell, James Hughes, Jane Wilson, William Martin, Elizabeth McNab, Georgina McMurrich, Harrietta Smith, Joseph Kearns, George Beardmore, David and Sarah Williams, George and Sarah Burham, Frank Noverre	1892 to 1893
	Peter Bell, James Hughes, Jane Wilson, William Martin, Elizabeth McNab, Georgina McMurrich, Harrietta Smith, John Kearns, George Beardmore, David and Sarah Williams, George and Sarah Burham, Frank Noverre	1892
	Peter Bell, James Hughes, Jane Wilson, William Martin, Elizabeth McNab, Georgina McMurrich, Harrietta Smith, John Kearns, George Beardmore, David and Sarah Williams, George and Sarah Burham, Frank Noverre	



PIN	Owners	Dates of Ownership
	Peter Bell, James Hughes, Jane Wilson, William Martin, Elizabeth McNab, Georgina McMurrich, Harrietta Smith, Robert Brown, George Beardmore, David and Sarah Williams, George and Sarah Burham, Frank Noverre	1890 to 1892
	Peter Bell, James Hughes, Jane Wilson, William Martin, Elizabeth McNab, Georgina McMurrich, Harrietta Smith, Mary Trebelcock, George Beardmore, David and Sarah Williams, George and Sarah Burham, Frank Noverre	1889 to 1890
	Peter Bell, James Hughes, Jane Wilson, Alex and Bella Crombie, Elizabeth McNab, Georgina McMurrich, Harrietta Smith, Mary Trebelcock, George Beardmore, David and Sarah Williams, George and Sarah Burham, Frank Noverre	1887 to 1889
	Peter Bell, James Hughes, Jane Wilson, Alex and Bella Crombie, Victoria and A.C Anderson, Georgina McMurrich, Merriman Belcher, Mary Trebelcock, George Beardmore, David and Sarah Williams, George and Sarah Burham, Frank Noverre	1886 to 1887
	Georgina McMurrich, Peter Bell, James Hughes, Jane Wilson, Alex and Bella Crombie, Victoria and A.C Anderson, Mary Trebelcock, David and Sarah Williams, George and Sarah Burham, Frank Noverre	1885 to 1886
	Georgina McMurrich, Peter Bell, People's Loan Company, Peter Bell, Jane Wilson, Alex and Bella Crombie, Victoria and A.C Anderson, Louisa and Arthur Farley, George Beardmore, David and Sarah Williams, Marianne and William Hope, Frank Noverre	1884 to 1885
	Trustees of the Bank of Upper Canada, Georgina McMurrich, Peter Bell, Jane Wilson, Alex and Bella Crombie, Victoria and A.C Anderson, George Beardmore, David and Sarah Williams, Marianne and William Hope, Frank Noverre	1883 to 1884
	Trustees of the Bank of Upper Canada, Georgina McMurrich, A and Margaret Duncan, Peter Bell, Adam McKay, Jane Wilson, Victoria and A.C Anderson, George Beardmore, David and Sarah Williams, Marianne and William Hope, Frank Noverre	1880 to 1883
	Trustees of the Bank of Upper Canada, Georgina McMurrich, K.J and Virginia Stewart, A and Margaret Duncan, Peter Bell, Adam McKay, Jane Wilson, George Beardmore, David and Sarah Williams, Marianne and William Hope, Frank Noverre	1875 to 1880
	Trustees of the Bank of Upper Canada, Georgina McMurrich, K.J and Virginia Stewart, A and Margaret Duncan, Peter Bell, Adam McKay, Jane Wilson, George Beardmore, David and Sarah Williams, Frank Noverre	1874 to 1875
	Trustees of the Bank of Upper Canada, Georgina McMurrich, Frederick Phillips, Peter Bell, Adam McKay, Jane Wilson, A and Margaret Duncan, George Beardmore, David and Sarah Williams	1874



PIN	Owners	Dates of Ownership
	HY Bovill Hope, Trustees of the Bank of Upper Canada, Georgina McMurrich, Peter Bell, Adam McKay, Jane Wilson, George Beardmore, David and Sarah Williams	1872 to 1874
	Mary and Hudon Murray, Trustees of the Bank of Upper Canada, Georgina McMurrich, Adam McKay, Jane Wilson, George and Elizabeth Beardmore, David and Sarah Williams	1870 to 1872
	Mary and Hudson Murray, Thomas Galt, William Cayley and Thomas Patterson, Adam McKay, Jane Wilson	1869 to 1870
	Mary and Hudson Murray, D'Arcy and Sarah Boulton, Thomas Galt, William Cayley and Thomas Patterson, Adam McKay, Jane Wilson	1867 to 1869
	Mary and Hudson Murray, D'Arcy and Sarah Boulton, Robert Cassells, Robert Russell, Adam McKay, Jane Wilson	1866 to 1867
	Bank of Upper Canada, Mary and Hudson Murray, D'Arcy and Sarah Boulton, Adam McKay, Jane Wilson	1859 to 1866
	Bank of Upper Canada, Samuel Zimmerman, Mary and Hudson Murray, D'Arcy and Sarah Boulton, James Zimmerman, County of York, Adam McKay, Jane Wilson	1859
	Bank of Upper Canada, Samuel Zimmerman, Mary and Hudson Murray, D'Arcy and Sarah Boulton, James Zimmerman, Adam McKay, Jane Wilson	1856 to 1859
	James Zimmerman, Mary and Hudson Murray, D'Arcy and Sarah Boulton, Adam McKay	1855 to 1856
	D'Arcy and Sarah Boulton, Davidson Murray, John and Anne O'Connor	1855
	D'Arcy and Sarah Boulton, Davidson Murray	1848 to 1855
	D'Arcy and Sarah Boulton	1835 to 1848
	D'Arcy and Sarah Boulton, William Warren Baldwin	1824 to 1835
	Elizabeth Russell, D'Arcy Boulton, William and Phoebe Baldwin, Maria Willcocks	1824
	Elizabeth Russell, D'Arcy Boulton	1809 to 1824
	Peter Russell, D'Arcy Boulton	1809
	Peter Russell, Alexander McDonell	1805 to 1808
	Robert Gray, Peter Russell	1798 to 1805
	Crown Lands	Prior to 1798

3.1.6 Previous Environmental Reports

S2S requested from the Client to provide all available information for the Phase One Property with respect to the current Phase One ESA. Company records provided by the Client consisted of two reports for previous environmental site assessments of the Phase One Property.

A list of these documents is provided in Appendix B. These previous reports/documents were used as sources of background information by S2S during the completion of this Phase One ESA report.

A summary of the previous environmental reports is discussed below:



“Phase I Environmental Site Assessment, 50 Stephanie Street, Toronto, Ontario” report, prepared for W.J. Realty Management, prepared by Kodiak Environmental Limited (Kodiak), dated February 18, 2000 (hereinafter referred to as the “2000 Kodiak Phase I ESA Report”)

In 2000, Kodiak completed a Phase I ESA for the Phase One Property. Based on the findings of the 2000 Kodiak Phase I ESA Report, Kodiak concluded that *“although there was no evidence that neighbouring properties had caused a contamination problem on the [Phase One Property], the possibility was noted.”*

There were no recommendations made for further work at that time.

“Phase I Environmental Site Assessment, 50 Stephanie Street, Toronto, Ontario” report, prepared for 50 Stephanie Street Inc. O/A Berneda Properties, prepared by S2S, dated November 2, 2018 (hereinafter referred to as the “2018 S2S Phase I ESA Report”)

In 2018, S2S completed a Phase I ESA for the Phase One Property. Based on the findings of the 2018 S2S concluded that based on information gathered and observations made to-date, the Phase I ESA has revealed that the likelihood of current significant adverse environmental contaminant impact to the Phase One Property appeared low and there were no recommendations made for a Phase II ESA at the Phase One Property at that time.

3.2 Environmental Source Information

Appropriate requests were made to obtain a number of documents regarding environmental information for preparation of this Phase One ESA, including selected regulatory agencies at the provincial level (MECP) and TSSA, local agencies (municipal data, local library) and environmental search information on file, such as ERIS and PUPs/PURs to determine if there had been any reported incidents for the Phase One Property (see Appendix D for sources contacted).

3.2.1 Technical Standards & Safety Authority

Correspondence with the TSSA on December 23, 2024, indicated that there were no records on file (from 1990 to present) indicating any historical or present ASTs or USTs for PFOs/RFOs at either the Phase One Property or the following properties located within the Phase One Study Area:

- 34, 45 and 47 Stephanie Street, Toronto;
- 39, 40, 70 and 72 Beverley Street, Toronto;
- 26 Grange Road, Toronto; and
- 190 John Street, Toronto.

It should be noted that the Fuels Safety Division of the TSSA did not license or register private fuel USTs/ASTs prior to January of 1990 or furnace oil tanks prior to May 1, 2002. Also note that the Fuels Safety Division does not register waste oil tanks in apartments, office buildings, residences or aboveground gasoline or diesel tanks for non-retail fuel outlets.



3.2.2 Municipal

A request under the Freedom of Information and Protection of Privacy Act (FOIPPA) was made to the City of Toronto with regards to the Phase One Property on December 23, 2024. As of the date of issuance of this report, a written response has not yet been received from the City of Toronto. Should further information be received which alters the conclusions of this report, an addendum will be forwarded to the Client.

3.2.3 Ontario Ministry of the Environment, Conservation and Parks

A request under the FOIPPA was made to the Ontario MECP with regards to the Phase One Property on December 23, 2024. Information that was requested included:

- Environmental permits;
- Past or pending environmental control orders, charges, convictions or complaints;
- Outstanding environmental regulatory non-compliance issues, including reportable spills; and
- Any other pertinent information they may provide with respect to environmental search requests.

Based on the records received from the MECP on May 16, 2025, the following information was noted:

- Applications for Certificates of Approval (CAs) associated with the on-site hot water heating boilers and generator in 2010 and 2011;
- A report of paint from the exterior of the Subject Building being removed by a contractor in 2020, resulting in paint chips falling onto the adjacent properties and onto the adjacent roadway. Based on the report, no catch basins were impacted, and the contractors were instructed to clean up the paint chips at that time.

Based on the nature of the of the discharges (i.e. air) and that the above-noted paint was cleaned at that time, it is unlikely that there is environmental contaminant impact to the Phase One Property from these air discharges and paint spill.

3.2.4 MECP Publications Review

A review of the following publications and databases was carried out as part of this ESA:

1. MECP Inventory of Coal Gasification Plant Waste Sites in Ontario, Vol. I & II, April 1987;
2. MECP Waste Disposal Site Inventory, June 1991;
3. MECP Ontario Inventory of PCB Storage Sites, October 2004;
4. The MECP on-line HWIN, Registered Generator List (January 2025);
5. The MECP on-line Brownfields Environmental Site Registry (October 2004 to January 2025);



6. MECP HWIS, Public Information Data Set, 1986 to 2022. This data set has been reviewed under the ERIS Report; and
7. MECP Access Environment online inventory of Environmental Compliance Approvals and Renewable Energy Approvals (December 1999 to January 2025). This online inventory has been reviewed under the ERIS Report; and
8. MECP on-line Environmental Registry (January 2025). This online inventory has been reviewed under the ERIS Report.



Table 5 - Summary of MECP Inventories

Record	Location/Distance	Assumed Groundwater Gradient	Conclusion
Waste Disposal Site	None identified	Not Applicable (N/A)	N/A
PCB Storage Site	Approximately 190 m southwest of the Phase One Property	Cross-gradient	No significant concerns identified
	Approximately 320 m north of the Phase One Property	Up-gradient	No significant concerns identified
	Approximately 320 m east of the Phase One Property	Cross-gradient	No significant concerns identified
Coal Gasification Plant Waste Sites	None identified	N/A	N/A

As noted in Table 5, the review of the above-noted publications did not indicate the presence of any nearby waste disposal sites or coal gasification plant waste sites within 1 km of the Phase One Property. However, three historical PCB storage sites were identified at distances of approximately 190 m to 320 m from the Phase One Property, in assumed up and cross-gradient locations. Based on the distances (approximately 190 m to 320 m) from the Phase One Property of these historical PCB storage sites, it is unlikely that there is environmental contaminant impact to the Phase One Property from these historical PCB storage sites.

It should be noted that 39 additional PCB storage sites were identified within 1 km of the Phase One Property. However, based on the distances (at least 410 m) from the Phase One Property, it is unlikely that there is environmental contaminant impact to the Phase One Property from these historical PCB storage sites.

Furthermore, the Phase One Property was not listed on the Brownfields Environmental Site Registry, in accordance with the RSC *O. Reg. 153/04, as amended* requirements of Part XV.1 of the Environmental Protection Act. However, the following adjacent property was listed in the Brownfields Environmental Site Registry:

- RSC #208809 filed in July 2013 for the municipal addresses 15, 17, 19, 21 and 27 Beverley Street (approximately 40 m south of the Phase One Property, in an assumed down-gradient location). Phase One and Phase Two ESAs were reportedly completed in support of the RSC. Additionally, approximately 1,500 m³ of EC, SAR, boron and mercury-impacted soil was removed from this property. The above-noted soil impacts were determined to be most likely as a result of poor-quality fill material and salting of nearby roadways. No contaminated soil was reportedly removed from this neighbouring property. The above-mentioned property was observed to be a multi-tenant residential property at the time of the site reconnaissance.

It should be noted that no Risk Assessments were completed for the above-noted property. Based on available information to-date and the assumed down-gradient location of the above-noted



neighbouring property relative to the Phase One Property, it is unlikely that the above-noted neighbouring property represents a potential environmental concern to the Phase One Property.

Furthermore, 10 neighbouring properties in the vicinity of the Phase One Property were listed in the Brownfields Environmental Site Registry; however, based on distances (approximately 75 m to 230 m) from the Phase One Property, it is unlikely that these additional neighbouring properties represent potential environmental concerns to the Phase One Property.

The Phase One Property was not listed in the MECP HWIN (January 2025) list as a generator of registerable wastes. However, the following neighbouring properties, all located within the Phase One Study Area, were listed in the MECP HWIN (January 2025) list as generators of registerable wastes. Information with regards to these listings has been reviewed and summarized in Table 6 accordingly.

Table 6 - HWIN Summary

Generator Number	Generator Name	Location	Assumed Groundwater Direction	Waste Information
ON00106488	Deep Quong Non-Profit Homes Inc.	106 Beverley Street (approximately 165 m northwest of the Phase One Property)	Up/cross-gradient	Wastes from the use of paints, pigments and coatings (145); and Pathological wastes (312)
ON0216600	Art Gallery of Ontario	317 Dundas Street West (approximately 130 m north of the Phase One Property)	Up-gradient	Wastes from the use of paints, pigments and coatings (145); Miscellaneous waste inorganic chemicals (148); Petroleum distillates (213); Waste oils/sludges (petroleum based) (251); Waste crankcase oils and lubricants (252); Miscellaneous waste organic chemicals (263); and Waste compressed gases, including cylinders (331).
ON001066236	LCBO	272 Queen Street West (approximately 110 m south of the Phase One Property)	Down-gradient	Aliphatic solvents and residues (212)
ON001064860	SOHO Centre	260 Queen Street West (approximately 85 m south of the Phase One Property)	Down-gradient	Aliphatic solvents and residues (212)
ON001056841	MEC Mountain Equipment Company Ltd.	300 Queen Street West (approximately 150 m southwest of the Phase One Property)	Down/cross-gradient	Waste oils/sludges (petroleum based) (251)



Generator Number	Generator Name	Location	Assumed Groundwater Direction	Waste Information
ON0265000	OCAD University	100 McCaul Street (approximately 80 m northeast of the Phase One Property)	Up/cross-gradient	Other inorganic acid wastes (114); Alkaline solutions, sludges and residues containing heavy metals (121); Alkaline solutions, sludges and residues containing other metals and non-metals, not containing cyanides (122); Wastes from the use of paints, pigments and coatings (145); Other specified inorganic sludges, slurries or solids (146); Chemical fertilizer wastes (147); Miscellaneous waste inorganic chemicals (148); Aliphatic solvents and residues (212); Petroleum distillates (213); Halogenated pesticides and herbicides (242); Waste crankcase oils and lubricants (252); Emulsified oils (253); Detergents and soaps (262); Miscellaneous waste organic chemicals (263); Photo processing wastes (264); Pathological wastes (312); and Waste compressed gases, including cylinders (331).
ON001070947	Respondplus Disaster Restoration	105 McCaul Street (approximately 195 m northeast of the Phase One Property)	Up/cross-gradient	Pathological wastes (312)
ON2580147	Toronto School District Board	132 St. Patrick Street (approximately 200 m northeast of the Phase One Property)	Up/cross-gradient	Alkaline solutions, sludges and residues containing other metals and non-metals, not containing cyanides (122); Wastes from the use of paints, pigments and coatings (145); Miscellaneous waste inorganic chemicals (148); Miscellaneous waste organic chemicals (263);



Generator Number	Generator Name	Location	Assumed Groundwater Direction	Waste Information
ON0473735	Bell Canada	220 Simcoe Street (approximately 215 m east of the Phase One Property)	Cross-gradient	Acid solutions, sludges, and residues containing heavy metals (112); Alkaline solutions, sludges and residues containing heavy metals (121); Wastes from the use of paints, pigments and coatings (145); Other specified inorganic sludges, slurries or solids (146); Aliphatic solvents and residues (212); Waste oils/sludges (petroleum based) (251); Waste crankcase oils and lubricants (252); Miscellaneous waste organic chemicals (263); and Waste compressed gases, including cylinders (331).
ON9796644	Athletes Care Liberty Village Ltd.	310 Richmond Street West (approximately 205 m southwest of the Phase One Property)	Down/cross-gradient	Pathological wastes (312).
ON5888691	Bell Canada	260 Richmond Street West (approximately 220 m southeast of the Phase One Property)	Down/cross-gradient	Acid solutions, sludges and residues containing other metals and non-metals (113); Miscellaneous waste inorganic chemicals (148); Aliphatic solvents and residues (212); Light fuels (221); and Waste oils/sludges (petroleum based) (251).
ON001065532	Applied Systems Technologies	330 Richmond Street West (approximately 225 m southwest of the Phase One Property)	Down/cross-gradient	Aliphatic solvents and residues (212).
ON00106488	Deep Quong Non-Profit Homes Inc.	106 Beverley Street (approximately. 165 m northwest of the Phase One Property)	Up/cross-gradient	Wastes from the use of paints, pigments and coatings (145); and Waste compressed gases, including cylinders (331)
ON0216600	Art Gallery of Ontario	317 Dundas Street West (approximately. 130 m north of the Phase One Property)	Up-gradient	Wastes from the use of paints, pigments and coatings (145); Miscellaneous waste inorganic chemicals (148);



Generator Number	Generator Name	Location	Assumed Groundwater Direction	Waste Information
				Petroleum distillates (213); Waste oils/sludges (petroleum based) (251); Waste crankcase oils and lubricants (252); Miscellaneous waste organic chemicals (263); and Waste compressed gases, including cylinders (331).
ON001066236	LCBO	272 Queen Street West (approximately 110 m south of the Phase One Property)	Down-gradient	Aliphatic solvents and residues (212).

Observations of the above-noted neighbouring properties (where accessible/visible) did not reveal any visual evidence of outside chemical storage in drums and obvious visual evidence of spills or staining. Based on our visual observations, the distances (at least 80 m) from the Phase One Property, it is unlikely that the generation of registerable wastes at the above-noted neighbouring properties represent a potential environmental concern to the Phase One Property. It should be noted that the ground surfaces at the Phase One Property and surrounding properties were partially snow-covered and therefore some areas and property features could not be completely assessed.

3.2.5 ERIS Report

An ERIS Report was requested and reviewed as part of this Phase One ESA. A copy of the report is provided in Appendix F. The following is a summary of pertinent information (that could be considered a potential environmental concern to the Phase One Property) associated with the immediate adjacent/neighbouring properties in all directions of the Phase One Property.

Phase One Property

Based on the ERIS Report, the following records were identified for the Phase One Property.

Boreholes (BORE) Database:

- A total of six borehole records were listed at the Phase One Property. A summary of the borehole records indicated the following:
 - The boreholes were drilled for geotechnical investigation purposes with a date of 1966;
 - The minimum borehole depth was 0.5 m bgs;
 - The maximum borehole depth was 15.3 m bgs; and
 - Bedrock was not encountered in any of the boreholes advanced in the Phase One Study Area.



Environmental Activity and Sector Registry (EASR) Database:

The Phase One Property was registered in the EASR database for a heating system and standby power system in 2012 under 50 Stephanie Street Inc. Based on the site reconnaissance, a natural gas-fired generator was located at the Phase One Property. Based on the above-noted information, it is unlikely that the above-noted operations represent a potential environmental concern to the Phase One Property.

Ontario Spills (SPL) Database:

The Phase One Property was registered in the SPL database for a spill of paint to the ground in 2020 under Gateway Properties. Based on the nature of the spill, it is unlikely that this spill represents a potential environmental concern to the Phase One Property.

It should be noted that the Phase One Property was not listed in the Certificates of Approval (CA), Environmental Registry (EBR) and Environmental Compliance Approval (ECA) Databases.

Adjacent/Neighbouring Properties within the Phase One Study Area

Anderson's Waste Disposal Sites (ANDR) Database:

The adjacent property located at Grange Park (adjacent to the north of the Phase One Property) was listed in the ANDR database as a snow dump in 1947. Based on the nature of the disposal wastes (snow), it is unlikely that the above-noted operations represent a potential environmental concern to the Phase One Property.

The neighbouring property located at St. Patrick's Square (approximately 20 m southeast of the Phase One Property) was listed in the ANDR database for the filling and grading of St. Patrick Square in 1888. Based on the distance (approximately 20 m) and the filling and grading being limited to the soils at this neighbouring property, it is unlikely that the above-noted operations represent a potential environmental concern to the Phase One Property.

Boreholes (BORE) Database:

- A total of 24 borehole records were listed within a 300 m radius of the Phase One Property. A summary of the borehole records indicated the following:
 - The boreholes were drilled for geotechnical investigation purposes with dates of 1956 to 1972;
 - The minimum borehole depth was 0.3 m bgs;
 - The maximum borehole depth was 15.5 m bgs; and
 - Bedrock was not encountered in any of the boreholes advanced in the Phase One Study Area.



Ontario Regulation 347 Waste Generators Summary (GEN) Database:

The following adjacent and neighbouring properties were listed in the GEN database as historical generators of registerable wastes. Information associated with these records identified in the GEN database for these properties has been reviewed and summarized in Table 7 accordingly.

Table 7 - Summary of GEN report records for the Adjacent/Neighbouring Properties

Generator Number	Generator Name	Location	Assumed Groundwater Direction	Waste Information	Years
ON1304400	Wittington Properties Ltd.	34 Beverley Street (approximately 30 m southwest of the Phase One Property)	Down/cross-gradient	Other specified inorganic sludges, slurries or solids (146).	1992 to 1998
ON1155300	Image Print	1 Phoebe Street (approximately 45 m southwest of the Phase One Property)	Down/cross-gradient	Photo processing wastes (264).	1989 to 1998
ON1978300	Arcade Press	1 Phoebe Street (approximately 45 m southwest of the Phase One Property)	Down/cross-gradient	Photo processing wastes (264).	1997 to 1998
ON0173850	City of Toronto	23 Grange Road (adjacent to the east of the Phase One Property)	Cross-gradient	Heavy fuels (222)	1992 to 2001
ON9401605	City of Toronto	23 Grange Road (adjacent to the east of the Phase One Property)	Cross-gradient	Waste crankcase oils and lubricants (252).	2017
ON9527076	Dr. Marc DuPere Medicine Professional	179 John Street (approximately 25 m southeast of the Phase One Property)	Down/cross-gradient	Pathological wastes (312).	2010 to 2015
ON1570101	Hemosol	179 John Street (approximately 25 m southeast of the Phase One Property)	Down/cross-gradient	Miscellaneous waste inorganic chemicals (148); Miscellaneous waste organic chemicals (263); and Pathological wastes (312)	1993 to 1998
ON2017300	General Synthesis Diagnostics	179 John Street (approximately 25 m southeast of the Phase One Property)	Down/cross-gradient	Halogenated solvents and residues (241).	1995 to 1998
ON5737776	180 John St Inc.	180 John Street (approximately 50 m south of the Phase One Property)	Down-gradient	Light fuels (221); and Waste oils/sludges (petroleum based) (251).	2016
ON0568700	PrimType Inc.	172 John Street (approximately 60 m south of the Phase One Property)	Down-gradient	Photo processing wastes (264).	1986 to 2001



Generator Number	Generator Name	Location	Assumed Groundwater Direction	Waste Information	Years
ON0173856	City of Toronto	15 Stephanie Street (approximately 60 m southeast of the Phase One Property)	Down/cross-gradient	Alkaline solutions, sludges and residues containing other metals and non-metals, not containing cyanides (122).	1992 to 2001
ON8761127	Toronto Standard Condominium Corporation No. 1827	169 John Street (approximately 85 m southeast of the Phase One Property)	Down/cross-gradient	Waste crankcase oils and lubricants (252).	2016
ON3098764	Moir Engraving Company Limited	52 McCaul Street (approximately 85 m east of the Phase One Property)	Cross-gradient	Aromatic solvents and residues (211).	2006

As noted in Table 7, the neighbouring property located at 179 John Street (approximately 25 m southeast of the Phase One Property, in an assumed down/cross-gradient location) was listed in the GEN database to generate halogenated solvents and residues (waste class 241) in 1995 to 1998. However, based on a review of the MECP HWIS manifest, halogenated solvents were not generated at this property at those times. Therefore, it is unlikely that the above-noted neighbouring property represents a potential environmental concern to the Phase One Property.

It is unknown how the above-mentioned registerable wastes were historically stored and managed on the above-noted neighbouring properties. However, at the time of the site visit, observations of the above-noted neighbouring properties (where accessible/visible) did not reveal any visual evidence of outside chemical storage in drums and obvious visual evidence of spills or staining. Based on our visual observations and available information, it is unlikely that the above-noted operations represent a potential environmental concern to the Phase One Property. It should be noted that the ground surface at the surrounding properties was partially snow-covered and therefore some areas and property features could not be completely assessed.

Additional records were identified in the GEN database for neighbouring properties within 300 m of the Phase One Property. However, based on the distances from the Phase One Property and/or gradient locations of these neighbouring properties, it is unlikely that these records represent a potential environmental concern to the Phase One Property.

Ontario Spills (SPL) Database:

Based on the ERIS Report, the intersection of John Street and Stephanie Street (adjacent to the southeast of the Phase One Property) was listed in the SPL database for a spill of approximately 15 to 20 gallons of mineral oil to the pavement in 1990 under PUC. Based on the nature of the spill, it is unlikely that this spill represents a potential environmental concern to the Phase One Property.



Additional records were identified in the SPL database for neighbouring properties within 300 m of the Phase One Property. However, based on distances from the Phase One Property and/or gradient locations of these neighbouring properties, it is unlikely that these records represent a potential environmental concern to the Phase One Property.

Anderson's Storage Tanks (TANK) Database:

The neighbouring property located at 32 Beverley Street (approximately 30 m southwest of the Phase One Property) was registered in the TANK Database for a gasoline tank associated with a gasoline service station in 1931. Based on the close proximity (approximately 30 m) to the Phase One Property of this historical gasoline service station, it is possible that the above-noted historical operations represent an environmental concern to the Phase One Property.

The neighbouring property located at 3 Sullivan Street (approximately 35 m west of the Phase One Property) was registered in the TANK Database for a gasoline tank in 1923. Based on the close proximity (approximately 35 m) to the Phase One Property of this historical gasoline tank, it is possible that the above-noted historical operations represent an environmental concern to the Phase One Property.

The neighbouring property located at 1 Phoebe Street (approximately 45 m southwest of the Phase One Property) was registered in the TANK Database for a gasoline tank in 1928. Based on the close proximity (approximately 45 m) to the Phase One Property of this historical gasoline tank, it is possible that the above-noted historical operations represent an environmental concern to the Phase One Property.

Water Well Information System (WWIS) Database:

- A total of 115 observation/monitoring/test holes use water wells were listed within a 300 m radius of the Phase One Property, within the Phase One Study Area. A summary of the well records indicated the following:
 - The wells were installed in 2004 to 2022;
 - The wells depths ranged from 4.4 m bgs to 13.7 m bgs;
 - The wells were completed as observation wells, monitoring wells and test holes.

Additional records were identified for neighbouring properties within 300 m of the Phase One Property in the Certificates of Approval (CA), Environmental Registry (EBR) and Environmental Compliance Approval (ECA), Commercial Fuel Oil Tanks (CFOT), Fuel Storage Tank (FST), Fuel Storage Tank-Historic (FSTH), TSSA Historic Incidents (HINC), Fuel Oil Spills and Leaks (INC), National PCB Inventory (NPCB), National Pollutant Release Inventory-Historic (NPRI), Inventory of PCB Storage Sites (POCB), Pesticides Register (PES), Private and Retail Fuel Storage Tanks (PRT), Ontario Regulation 347 Waste Receivers Summary (REC) databases. However, based on distances from the Phase One Property and/or gradient locations, it is unlikely that these records represent a potential environmental concern to the Phase One Property.



3.2.6 PUPs/PURs

One PUR dated 2000 was available for the Phase One Property and obtained from Opta. According to the PUR, the following relevant information was noted:

- The Subject Building was occupied by 288 residential apartments units and two levels of underground parking at that time; and
- The source of heating for this residential building was natural gas-fired hot water heating boilers at that time.

3.3 Physical Setting Sources

3.3.1 Aerial Photographs

Selected aerial photographs were obtained from the Toronto Archives, National Air Photo Library (through ERIS), Maxar Technologies (through ERIS), City of Toronto Online Aerial Photos and Google Earth Images for the years 1939, 1947, 1950, 1953, 1957, 1963, 1968, 1973, 1977, 1983, 1987, 1992, 2002, 2005, 2009, 2014, 2018 and 2023. Aerial photographs for the years 1939, 1950, 1963, 1973, 1983, 1992, 2005, 2014 and 2023 are provided in Appendix H of this report. The aerial photographs covered the timeframe from the period after first developed use of the Phase One Property to near current time and included the historical development patterns of the immediate adjacent/neighbouring properties within the Phase One Study Area. In order to determine both the historical development patterns of the Phase One Property and the Phase One Study Area, S2S selected aerial photographs from the above noted years, based on both availability/clarity. Table 8 below summarizes the information from the review of relevant aerial photographs.

Table 8 - Summary of Aerial Photography

Year of Photograph	Findings for Phase One Property and Adjacent/Neighbouring Properties	
2023	Phase One Property:	The Phase One Property appeared to be developed with an inferred multi-tenant residential building of a similar size and configuration as the current multi-tenant residential building on the Phase One Property.
	North:	The adjacent property located to the north of the Phase One Property appeared to be developed as parkland.
	East:	The adjacent properties located to east of the Phase One Property appeared to be developed with inferred buildings of similar sizes and configurations as the current community and institutional buildings on those properties.
	South:	The neighbouring properties located to south (across Stephanie Street) of the Phase One Property appeared to be developed with inferred buildings of similar sizes and configurations as the current single-family and multi-tenant residential buildings on those properties.



Year of Photograph	Findings for Phase One Property and Adjacent/Neighbouring Properties	
	West:	The neighbouring properties located to west (across Beverley Street) of the Phase One Property appeared to be developed with inferred buildings of similar sizes and configurations as the current single-family residential buildings on those properties.
2014	Phase One Property:	The Phase One Property appeared to be similar to that observed in the 2023 aerial photograph and at the time of the site reconnaissance.
	North:	The adjacent property located to the north of the Phase One Property appeared to be similar to that observed in the 2023 aerial photograph and at the time of the site reconnaissance.
	East:	The adjacent properties located to the east of the Phase One Property appeared to be similar to that observed in the 2023 aerial photograph and at the time of the site reconnaissance.
	South:	The neighbouring properties located to the south (across Stephanie Street) of the Phase One Property appeared to be similar to that observed in the 2023 aerial photograph and at the time of the site reconnaissance.
	West:	The neighbouring properties located to the west (across Beverley Street) of the Phase One Property appeared to be similar to that observed in the 2023 aerial photograph and at the time of the site reconnaissance.
2005	Phase One Property:	The Phase One Property appeared to be similar to that observed in the 2014 aerial photograph and at the time of the site reconnaissance.
	North:	The adjacent property located to the north of the Phase One Property appeared to be similar to that observed in the 2014 aerial photograph and at the time of the site reconnaissance.
	East:	The adjacent properties located to the east of the Phase One Property appeared to be similar to that observed in the 2014 aerial photograph and at the time of the site reconnaissance.
	South:	The neighbouring properties located to the south (across Stephanie Street) of the Phase One Property appeared to be similar to that observed in the 2014 aerial photograph and at the time of the site reconnaissance.
	West:	The neighbouring properties located to the west (across Beverley Street) of the Phase One Property appeared to be similar to that observed in the 2014 aerial photograph and at the time of the site reconnaissance.
1992	Phase One Property:	The Phase One Property appeared to be similar to that observed in the 2005 aerial photograph and at the time of the site reconnaissance.
	North:	The adjacent property located to the north of the Phase One Property appeared to be similar to that observed in the 2005 aerial photograph and at the time of the site reconnaissance.
	East:	The adjacent properties located to the east of the Phase One Property appeared to be similar to that observed in the 2005 aerial photograph and at the time of the site reconnaissance.
	South:	The neighbouring properties located to the south (across Stephanie Street) of the Phase One Property appeared to be similar to that observed in the 2005 aerial photograph and at the time of the site reconnaissance.



Year of Photograph	Findings for Phase One Property and Adjacent/Neighbouring Properties	
	West:	The neighbouring properties located to the west (across Beverley Street) of the Phase One Property appeared to be similar to that observed in the 2005 aerial photograph and at the time of the site reconnaissance.
1983	Phase One Property:	The Phase One Property appeared to be similar to that observed in the 1992 aerial photograph and at the time of the site reconnaissance.
	North:	The adjacent property located to the north of the Phase One Property appeared to be similar to that observed in the 1992 aerial photograph and at the time of the site reconnaissance.
	East:	The adjacent properties located to the east of the Phase One Property appeared to be similar to that observed in the 1992 aerial photograph and at the time of the site reconnaissance.
	South:	The neighbouring properties located to the south (across Stephanie Street) of the Phase One Property appeared to be similar to that observed in the 1992 aerial photograph and at the time of the site reconnaissance.
	West:	The neighbouring properties located to the west (across Beverley Street) of the Phase One Property appeared to be similar to that observed in the 1992 aerial photograph and at the time of the site reconnaissance.
1973	Phase One Property:	The Phase One Property appeared to be similar to that observed in the 1983 aerial photograph and at the time of the site reconnaissance.
	North:	The adjacent property located to the north of the Phase One Property appeared to be similar to that observed in the 1983 aerial photograph and at the time of the site reconnaissance with the exception of Grange road extending across to Beverley Street.
	East:	The adjacent properties located to the east of the Phase One Property appeared to be similar to that observed in the 1983 aerial photograph and at the time of the site reconnaissance.
	South:	The neighbouring properties located to the south (across Stephanie Street) of the Phase One Property appeared to be similar to that observed in the 1983 aerial photograph and at the time of the site reconnaissance.
	West:	The neighbouring properties located to the west (across Beverley Street) of the Phase One Property appeared to be similar to that observed in the 1983 aerial photograph and at the time of the site reconnaissance.
1963	Phase One Property:	The Phase One Property appeared to be similar to that observed in the 1973 aerial photograph and at the time of the site reconnaissance.
	North	The adjacent property located to the north of the Phase One Property appeared to be similar to that observed in the 1973 aerial photograph.
	East	The adjacent properties located to the east of the Phase One Property appeared to be similar to that observed in the 1973 aerial photograph and at the time of the site reconnaissance.



Year of Photograph	Findings for Phase One Property and Adjacent/Neighbouring Properties	
	South	The neighbouring properties located to the south (across Stephanie Street) of the Phase One Property appeared to be similar to that observed in the 1973 aerial photograph and at the time of the site reconnaissance.
	West	The neighbouring properties located to the west (across Beverley Street) of the Phase One Property appeared to be similar to that observed in the 1973 aerial photograph and at the time of the site reconnaissance.
1950	Phase One Property	The Phase One Property appeared to be developed with inferred single-family residential dwellings.
	North	The adjacent property located to the north of the Phase One Property appeared to be similar to that observed in the 1963 aerial photograph.
	East	The adjacent properties located to the east appeared to be developed with inferred single-family residential dwellings and an institutional property.
	South	The neighbouring properties located to the south (across Stephanie Street) of the Phase One Property appeared to be similar to that observed in the 1963 aerial photograph and at the time of the site reconnaissance.
	West	The neighbouring properties located to the west (across Beverley Street) of the Phase One Property appeared to be similar to that observed in the 1963 aerial photograph and at the time of the site reconnaissance.
1939	Phase One Property	The Phase One Property appeared to be similar to that observed in the 1950 aerial photograph.
	North	The adjacent property located to the north of the Phase One Property appeared to be similar to that observed in the 1950 aerial photograph.
	East	The adjacent properties located to the east appeared to be similar to that observed in the 1950 aerial photograph.
	South	The neighbouring properties located to the south (across Stephanie Street) of the Phase One Property appeared to be similar to that observed in the 1950 aerial photograph and at the time of the site reconnaissance.
	West	The neighbouring properties located to the west (across Beverley Street) of the Phase One Property appeared to be similar to that observed in the 1950 aerial photograph and at the time of the site reconnaissance.

The earliest available aerial photograph with coverage of the Phase One Study Area was from 1939, which indicated that the Phase One Property, the adjacent/neighbouring properties located to the northeast, south (across Stephanie Street) and west (across Beverley Street) of the Phase One Property appeared to be developed with single-family residential dwellings and the adjacent property located to the north of the Phase One Study Area appeared to be developed as parkland at that time. Based on the 1939 aerial photograph, the adjacent property located to the southeast of the Phase One Property appeared to be developed with an inferred institutional property at that time. Based on an aerial photograph from 1963, the adjacent property located to the northeast of the Phase One Property were redeveloped as a commercial property at that time. Based on an



aerial photograph from 1973, the Phase One Property had been redeveloped as a multi-tenant residential property at that time.

3.3.2 Topography, Hydrology, and Geology

Topography

Topographic information obtained from Google Earth, showed the site elevation to range from approximately 91 m to 94 m above mean sea level (amsl). The ground surface at the Phase One Property was generally visually noted to be flat, and surface water at the Phase One Property was assumed to infiltrate into the on-site landscaped areas; and to drain towards on-site and off-site catch basins, which reportedly discharged to the municipal storm sewer system. It should be noted that the immediate adjacent/neighbouring properties located to the north, east, west (across Beverley Street) and south (across Stephanie Street) of the Phase One Property generally appeared to be at the same elevation as the Phase One Property.

Hydrology

The shallow horizontal groundwater flow direction in the area, based on apparent topography, was likely south towards Lake Ontario, located approximately 1.5 km south of the Phase One Property. It should be noted that the direction of shallow groundwater flow in limited areas are also be influenced by the presence of underground utility corridors and is not necessarily a reflection of local groundwater flow or a replica of the Phase One Property or area topography. A site-specific determination of groundwater flow would be required to obtain groundwater flow direction information for the Phase One Property.

Geology

Based on available surficial geology maps, accessed using Google Earth, the native surficial soils in the vicinity of the Phase One Property, are predominantly undifferentiated older tills, may include stratified deposits. Available geology maps (Ontario Geological Survey (OGS) database “Surface Geology Report”) indicated that the Phase One Study Area consisted of undifferentiated older tills, may include stratified deposits.

According to information provided in the reviewed ERIS Report, a search of the WWIS database for the Phase One Property and Phase One Study Area indicated that a total of 115 water well sites were located within 300 m of the Phase One Property. WWIS Well ID No. 7255331, a monitoring well was reportedly advanced on May 1, 2016, on the neighbouring property located at 180 John Street (approximately 35 m south of the Phase One Property) (UTM Zone 17, UTM Co-ordinates Northing 4834335, Easting 629707). In addition, it should be noted that S2S obtained the well record for this monitoring well as part of a provincial online well record search. This monitoring well was reportedly advanced to a depth of 4.9 m bgs and consisted of the following stratigraphy:

- Grey concrete from ground surface (0.0 m) to a reported depth of approximately 0.2 m bgs; and
- Brown silt and clay from a reported depth of 0.2 m bgs to a reported depth of approximately 4.9 m bgs (the maximum extent of the observations/monitoring well).



Furthermore, according to information provided in the reviewed ERIS Report, a search of the BORE database for the Phase One Property and Phase One Study Area indicated that a total of 30 boreholes were located within 300 m of the Phase One Property. Borehole ID No. 647751, a geotechnical/geological investigation borehole, was reported advanced in March 1966, on the Phase One Property. This borehole was reportedly advanced to a depth 15.3 m bgs and consisted of the following stratigraphy:

- Fill consisting of grey sand, silt and clay from ground surface (0.0 m) to a reported depth of 0.5 m bgs;
- Brown till and clay, age glacial from a reported depth of 0.5 m bgs to a reported depth of 4.6 m bgs;
- Grey till and clay, age glacial from a reported depth of 4.6 m bgs to 8.6 m bgs and 11.3 m bgs to 15.3 m bgs (maximum extent of the borehole); and
- Grey sand, silt and clay from a reported depth of 8.6 m bgs to 11.3 m bgs.

Based on the OGS database “Bedrock Geology of Ontario” (2011), the Phase One Property is assumed to be underlain by shale, limestone, dolostone, siltstone. According to information provided in the ERIS Report, bedrock was not encountered in any of the boreholes. Depth to bedrock is anticipated to be deeper than the deepest extent (15.3 m bgs) of the boreholes advanced at the Phase One Property and Phase One Study Area.

3.3.3 Fill Materials

At the time of the site reconnaissance, fill materials were not observed at the Phase One Property. However, it appears that fill materials may have been applied at various locations when the Phase One Property was in the process of being developed (i.e., construction/development). Furthermore, the surrounding areas of the Phase One Property have been redeveloped since their initial development and fill material of unknown environmental quality may have been imported as part of the redevelopment. It is possible that the unknown environmental quality of these fill materials represents an environmental concern to the Phase One Property.

Due to the nature of properties immediately adjacent to roadways and the common use of road salt during the winter months, it is possible that the application of road salt along Stephanie Street and Beverley Street and on the asphalt paved surface parking and driveway areas of the Phase One Property represents an environmental concern to the Phase One Property. However, as road salt on these roads were applied for the purposes of keeping these streets safe for traffic under conditions of snow or ice, exemptions for potential road salt impacts to the Phase One Property are provided for under Paragraph 1 of Section 49.1 of *O. Reg. 153/04, as amended*.

3.3.4 Water Bodies and Areas of Natural Significance

The Phase One Study Area and the Phase One Property are situated in a developed and undeveloped portion of the City of Toronto. The City of Toronto Official Plan and the ANSI maps provided on-line (also provided by the MNRF and ERIS) were reviewed to determine if an



environmentally sensitive area is located within the Phase One Study Area. Based on this review of these plans and maps, the following is noted:

- The closest water body to the Phase One Property, Lake Ontario, is located approximately 1.5 km south of the Phase One Property;
- No Environmentally Sensitive Areas were identified on the Phase One Property or in the Phase One Study Area; and
- No ANSIs were identified on the Phase One Property or in the Phase One Study Area.

At the time of the site reconnaissance, there was no evidence of stressed vegetation (potentially associated with PCAs or APECs), pits, potable water wells, standing water, lagoons or watercourses observed on the Phase One Property. It should be noted that the ground surfaces at the Phase One Property and surrounding properties were partially snow-covered and therefore some areas and property features could not be completely assessed.

3.3.5 Well Records

As indicated in Section 3.3.2 above, according to information provided in the reviewed ERIS Report, a search of the WWIS database for the Phase One Property and Phase One Study Area indicated that a total of 115 water well sites were located within 300 m of the Phase One Property. WWIS Well ID No. 7255331, a monitoring well was reportedly advanced on May 1, 2016, on the neighbouring property located at 180 John Street (approximately 35 m south of the Phase One Property) (UTM Zone 17, UTM Co-ordinates Northing 4834335, Easting 629707). In addition, it should be noted that S2S obtained the well record for this monitoring well as part of a provincial online well record search. This monitoring well was reportedly advanced to a depth of 4.9 m bgs and consisted of the following stratigraphy:

- Grey concrete from ground surface (0.0 m) to a reported depth of approximately 0.2 m bgs; and
- Brown silt and clay from a reported depth of 0.2 m bgs to a reported depth of approximately 4.9 m bgs (the maximum extent of the observations/monitoring well).

3.3.6 Site Operating Records

The Phase One Property was reportedly first developed with residential and commercial properties in approximately the mid-1870s; was redeveloped with a multi-tenant commercial building in approximately 1968 (current Subject Building). Due to the historical and current property land uses, the Phase One Property is not considered an Enhanced Investigation Property in accordance with the requirement of *O. Reg. 153.04, as amended*, under the Environmental Protection Act.

No Site Operating Records for the Phase One Property were provided to S2S for review.



4.0 INTERVIEWS

Interviews were carried out by S2S to obtain information to assist S2S in identifying PCAs or APECs in, on, or below the Phase One Property. The following individual was identified as the individual to be most knowledgeable regarding current and historical operations at the Phase One Property.

- Ms. Celsa Silva (Property Manager) of Berna Property Management Inc. was interviewed by Ms. Sarah Melanson-O'Neill of S2S during the site reconnaissance on January 14, 2025.

Information gathered from these interviews is outlined below and included throughout this Phase One ESA report. The details of each of these interviews are contained within S2S' site inspection field notes.

Table 9 - Summary of Interview Details

Name of Person Interviewed and Name of Company	Position	Interview Details (Date, Place, Method)	Relevant Information from Interview
Ms. Celsa Silva of Berna Property Management Inc.	Property Manager	Interviewed at the time of the site reconnaissance on January 14, 2025, for information pertaining to the Phase One Property operations and possible historical knowledge. Interviewed in person on January 14, 2025.	Ms. Silva provided an overview of current and historical operations at the Phase One Property, including heating methods, chemical use/storage, information on current and previous tenants, and information on the previous environmental investigation.

A summary of interviewees and contact information is presented in Appendix D.



5.0 SITE RECONNAISSANCE

5.1 General Requirements

The Phase One ESA site reconnaissance was conducted on January 14, 2025, by Ms. Sarah Melanson-O'Neill of S2S, under the supervision of Mr. David Beimers, P. Eng., a Qualified Person as defined by *O. Reg. 153/04, as amended*. The weather was clear, and the ambient temperature was approximately -10°C on January 14, 2025. The S2S representative was accompanied by Ms. Celsa Silva (Property Manager) of Berna Property Management Inc. at the time of site reconnaissance.

S2S was permitted to access residential apartment Units 2303, 2107, 2004, 1914, 1901, 1808, 1705, 1604, 1503, 1412, 1205, 1214, 1112, 1012, 1005, 905, 805, 707, 509, 401, 405, 308 and 203, which according to Ms. Silva, were representative of all the residential apartment units in the Subject Building. Additionally, the elevator room, electrical room, mechanical rooms and common areas of the Subject Building; and all of exterior areas of the Phase One Property were accessible to S2S. It should be noted that the ground surfaces at the Phase One Property and surrounding properties were partially snow-covered and therefore some areas and property features could not be completely assessed.

The Phase One Property and readily visible and publicly accessible portions of the adjacent and neighbouring properties were examined for the presence and identification of PCAs and/or APECs associated with the Phase One Property during the site reconnaissance.

Selected photographs of the Phase One Property and some of the adjacent and neighbouring properties within the Phase One Study Area are included in Appendix E.

5.2 Specific Observations at the Phase One Property

5.2.1 Site Observations

At the time of the site reconnaissance, the Phase One Property by a 24-storey residential apartment building with two basement levels; the upper basement level (B) extended underneath the entire building footprint, and the lower basement level (B1) beyond the building footprint and was used as an underground parking garage (Subject Building). The Subject Building was reportedly constructed in approximately 1967 and consisted of 284 residential apartment units.

A summary of pertinent information on the Phase One Property is presented below in Table 10.



Table 10 - Summary of Property Information

Phase One Property	
Exit and Entry Points of the Phase One Property	Vehicular access to the Phase One Property was from two asphalt paved driveways off Stephanie Street, located on the southeast and southwest portions of the Phase One Property; and an asphalt paved driveway off Beverley on the southwest portion of the Phase One Property, which led to the underground parking garage entrance.
Landscaped Areas	Landscaped areas were generally present on all sides of the Subject Building, the north portion of the Phase One Property and along all of the property boundaries.
Approximate Location of Utility Services: Sewer, Water, Natural Gas, Electricity	Utility drawings were not available for the Phase One Property; however, utility lines for Enbridge Gas, Toronto Hydro and Municipal sewer and water lines may traverse the Phase One Property.
Potable/Non-Potable Water Sources	Potable water in the Phase One Study Area is provided by the City of Toronto which is obtained from Lake Ontario. No potable water wells were identified at the Phase One Property.
Subject Building	
Number of Storeys	Twenty-four
Basement or Below Grade Structures	Two basement levels; the upper basement level (B) extended underneath the entire building footprint, and the lower basement level (B1) beyond the building footprint and was used as an underground parking garage.
Foundation Walls	Poured concrete
Roof	Built-up roof (BUR) with asphalt and pea-gravel ballast
Heating Systems (Existing and Former Heating Systems: Type and Fuel Source)	Natural gas-fired hot water heating boilers via baseboard radiators from the date of construction (approximately 1967) to the present.
Cooling Systems (Existing and Former Cooling Systems: Type and Fuel Source)	Tenant owned electric window-mounted AC units.
Drains, Pits, Sumps (Use and Former Use)	At the time of the site reconnaissance three sump pumps in three sump pits were observed in the boiler/sprinkler room and underground parking garage of the Subject Building.



On- Site Operations:

At the time of the site reconnaissance, the Subject Building was occupied by 284 residential apartment units.

5.2.2 Underground Storage Tanks or Aboveground Storage Tanks

No obvious visual evidence of chemical or fuel storage in USTs or ASTs was identified to be present on the Phase One Property at the time of the site reconnaissance. Furthermore, no obvious visual evidence of vent or fill pipes indicating the potential presence of abandoned or decommissioned USTs was identified on the Phase One Property. Based on the available information to-date, it is unlikely that there is significant adverse environmental contaminant impact to the Phase One Property from historical USTs or ASTs.

Hydraulic equipment (associated with one hydraulic waste compactor) was observed within the garbage compactor room of the Subject Building. There was no obvious visual evidence of significant spills, leaks or stains identified in the vicinity of the hydraulic equipment in the garbage compactor room of the Subject Building.

Chemicals located at the Phase One Property (as observed in the accessed areas) primarily consisted of janitorial and maintenance supplies, including paint, and were stored in containers that were 20 L in size or smaller (or bags that were 25 kg in size or smaller) and located in the accessed residential apartment units of the Subject Building and in the parking garage. There was no obvious visual evidence of significant spills, leaks, stains or cracks in the concrete floor of the above noted chemical storage areas.

Based on the above observations, it is unlikely that there is significant adverse environmental contaminant impact to the Phase One Property from the current chemical handling/storage at the Phase One Property.

5.2.3 Fill Materials

At the time of the site reconnaissance, fill materials were not observed at the Phase One Property.

5.2.4 Stressed Vegetation

At the time of the site reconnaissance, there was no obvious visual evidence of stressed vegetation (potentially associated with environmental contaminant impact) on the Phase One Property.

5.2.5 Water Bodies and Water Wells

At the time of the site reconnaissance, there was no obvious visual evidence of potable water wells, standing water, lagoons or watercourses observed on the Phase One Property.



5.2.6 Waste Materials

There was no evidence of the generation of hazardous wastes at the Phase One Property at the time of the site reconnaissance. Waste materials generated at the Phase One Property reportedly consisted of typical residential wastes (solid, non-hazardous wastes) including cardboard, plastic and other recyclable materials. The residential wastes were stored in metal waste bins and plastic waste bins, and were located outside on the southeast portion of the Phase One Property. The waste materials were reportedly removed from the Phase One Property by licensed waste haulers including the City of Toronto and Waste Management on a regular basis.

Based on the above observations, it is unlikely waste materials generated and stored at the Phase One Property represents a potential environmental concern to the Phase One Property.

5.2.7 Spill and Stained Areas

The interior floors of the accessed areas of Subject Building were observed to be generally ceramic/vinyl floor tiles, parquet, terrazzo, laminate wood and concrete floor slabs. These floor areas were visually noted to be in good condition.

At the time of the site reconnaissance, no obvious visual evidence of significant staining or spills was observed in the accessed areas of the Subject Building and on the exterior areas of the Phase One Property. It should be noted that the ground surfaces at the Phase One Property and surrounding properties were partially snow-covered and therefore some areas and property features could not be completely assessed.

Based on the information obtained during the site reconnaissance, it is unlikely that spill and stained areas at the Phase One Property represents a potential environmental concern to the Phase One Property.

5.2.8 Wastewater Discharges

At the time of the site reconnaissance three sump pumps in three sump pits were observed in the boiler/sprinkler room and underground parking garage of the Subject Building.

Based on the areas accessed, process wastewater was not reported to be produced as part of the on-site operations. General wastewater discharge consisted of kitchen, washroom and laundry wastewater which was reportedly discharged to the municipal sanitary system.

Based on the information obtained during the site reconnaissance, it is unlikely that wastewater discharges at the Phase One Property represents a potential environmental concern to the Phase One Property.



5.2.9 Air Discharges

No sources of air emissions that are suspected to result in significant residual contamination to the property were identified to be present on the Phase One Property.

5.2.10 PCBs

It was historically common to use PCBs in electrical equipment such as transformers, fluorescent lamp ballasts, and capacitors. The federal Environmental Contaminants Act, 1976, prohibited the use of PCBs in heat transfer and electrical equipment installed after September 1, 1977, and in transformers and capacitors installed after July 1, 1980. In addition, the storage and disposal of PCB waste materials is regulated.

It should be noted that as per PCB Regulations SOR/2008-273, there is a requirement to phase out the usage of PCB containing equipment, as classified below:

Table 11 - Phase Out Dates for PCB Containing Equipment Usage

Equipment Types	Phase Out Dates Requirement
(i) Electrical capacitors, other than light ballasts, and electrical transformers and their auxiliary electrical equipment, other than pole-top electrical transformers and their pole-top auxiliary electrical equipment (ii) Electromagnets that are not used in the handling of food, feed or any additive to food or feed, and (iii) Heat transfer equipment, hydraulic equipment, vapour diffusion pumps and bridge bearings	(a) December 31, 2009, in the case of equipment containing PCBs in a concentration of 500 mg/kg or more; or (b) In the case of equipment containing PCBs in a concentration of at least 50 mg/kg but less than 500 mg/kg: - December 31, 2009, if the equipment is located at a drinking water treatment plant or food or feed processing plant, in a child care facility, preschool, primary school, secondary school, hospital or senior citizens' care facility or on the property on which the plant or facility is located and within 100 m of it, or - December 31, 2025, if the equipment is located at any other place.
Light ballasts, and pole-top electrical transformers and their pole-top auxiliary electrical equipment with PCBs in a concentration of 50 mg/kg or more	December 31, 2025
Any other type of PCB-containing equipment with liquid containing 2 mg/kg or more of PCBs	Until the day on which the liquid is removed from the equipment

An undetermined number of fluorescent light fixtures were present at the Phase One Property. A hydro vault was observed in the vicinity of the electrical room in the basement of the Subject Building.

Based on the construction date (approximately 1967) of Subject Building, it is possible that electrical equipment containing PCBs is present at the Phase One Property.



Based on the on-site location of the hydro vault (first basement level), it is unlikely that the on-site hydro vault represents a potential environmental concern to the Phase One Property.

5.2.11 ACMs

The common use of potential friable (breakable by hand) ACMs (pipe/boiler insulation and fireproofing) in construction generally ceased voluntarily in the mid-1970s; however, ACMs are known to be present in buildings constructed as late as 1990. Furthermore, asbestos is still utilized in the manufacturing of some vinyl floor tiles and cement products (i.e. Transite piping and panelling). As of November 1, 2005, an updated asbestos regulation (O. Reg. 278/05 made under the Occupational Health and Safety Act) came into effect; however, all provisions of O. Reg. 278/05 came into effect on November 1, 2007. Asbestos Surveys undertaken prior to November 1, 2007, should be reviewed and reassessed to determine if they meet the requirements of the current applicable regulation (O. Reg. 278/05). Materials known or suspected to contain asbestos should be assessed and, asbestos management plans should be implemented.

Possible friable ACMs present within the Subject Building may include vermiculite fill insulation (usually present within the voids of cinder block walls), acoustical plaster, textured material, pipe insulation, mechanical insulation, parging cement on pipe elbows, joint tape on rainwater leaders and acoustic ceiling tiles. Possible non-friable ACMs present within the Subject Buildings may include drywall with suspect asbestos containing drywall joint compound, vinyl floor tiles, mastic, cement (Transite) products, roofing materials, gasket materials (usually observed within “bells and spigots” style steel water drainage pipe connections) and caulking.

Based on the construction dates (approximately 1967) of the Subject Building, it is possible that ACMs are present in the building materials of the Subject Building. No suspect friable ACMs were observed within the accessed areas of the Subject Building. Suspect non-friable ACMs observed within the Subject Building included drywall with suspect asbestos containing drywall joint compound, vinyl floor tiles and caulking. No Transite materials were observed at the time of the site reconnaissance.

At the time of the site reconnaissance, the suspect ACMs observed in the accessed areas were generally noted by S2S to be in fair to good condition. Based on discussions with the site representative, an asbestos survey had not been completed for the Phase One Property in accordance with O. Reg. 278/05.

In accordance with O. Reg. 278/05, an asbestos survey should be conducted on buildings that are known or suspected to have ACMs and if asbestos is found to be present, an asbestos management plan should be implemented. Furthermore, where ACMs are in poor or deteriorated condition and potential human health risks exist due to exposure, appropriate abatement measures should be taken in accordance with O. Reg. 278/05.

Furthermore, prior to any renovations and/or building demolition activities, a DSS should be undertaken to address any ACM materials present within the Subject Building.

There were no environmental concerns noted with respect to asbestos on the Phase One Property.



5.2.12 UFFI

The sale and installation of UFFI as thermal insulation began in approximately 1970, and continued until December 1980 when it was banned under the federal Hazardous Products Act. UFFI was installed in both new and existing buildings during this period. UFFI can begin to deteriorate if exposed to water and moisture and this will result in formaldehyde gas emission. While small amounts of formaldehyde are harmless, it is an irritating and toxic gas in significant concentrations.

As the Subject Building was in existence during the period from 1970 to 1980, it is possible that UFFI may be present at the Phase One Property. However, evidence of UFFI was not observed in the accessed areas during the site reconnaissance. It should be noted that the assessment for UFFI was not exhaustive and analyses were not performed to confirm the absence of UFFI.

There were no environmental concerns noted with respect to UFFI at the Phase One Property.

5.2.13 Lead

In 2005 and updated on April 8, 2011, the allowable lead content in paint was limited to 0.009% (90 ppm) by weight by the federal Surface Coating Materials Regulations, SOR/2005-109 under the Hazardous Products Act. Lead is also associated with plumbing solder and old pipes (pre-1990) as well as other lead-based products such as wall shielding (x-ray rooms).

Based on the construction date (approximately 1967) of the Subject Building, it is possible that lead is present in paint and plumbing materials. Visual observations (where possible) in accessed areas did not indicate the presence of lead plumbing materials. Minor localized peeling paint was observed in the residential Units 1503, 1412 and 1005 of the Subject Building.

The observed areas of peeling paint in the visually accessed areas were localized and not extensive, and therefore it is recommended that these areas of peeling paint be assumed to contain lead based paint and be appropriately removed/abated by a qualified contractor, and non-lead based paint be applied over the above-noted areas.

Furthermore, prior to any renovations and/or building demolition activities, a DSS should be undertaken to determine if any of the paint to be disturbed is lead containing.

There were no other environmental concerns noted with respect to lead in the accessible areas of Phase One Property.

5.2.14 ODSs

The federal government filed the Ozone-Depleting Substances Regulations (1998 and its subsequent amendments) to control the import, manufacture, use, sale and export of ODSs. These ODSs include: halons, carbon tetrachloride, CFCs (often referred to as Freon), methyl chloroform, HBFCs, methyl bromide and HCFCs.



The dates for reduction and phase out of various ODSs are as follows:

- Halons, carbon tetrachloride, CFCs, methyl chloroform, HBFCs, and methyl bromide: 100% reduction from January 1, 1994 to January 1, 2005; and
- HCFCs: 65%, 90%, 99.5% and 100% reductions by January 1, 2010, January 1, 2015, January 1, 2020 and January 1, 2030, respectively.

In addition, there are restrictions on the refill of equipment such as mobile air-conditioning units, mobile refrigeration, household appliances, commercial refrigeration and air-conditioning and chillers with CFCs as of 2006. There are no restrictions on the use of HCFCs as refrigerants in the refrigeration and air-conditioning sectors. Furthermore, currently, there is no prohibition on the sale of refrigeration or air-conditioning systems that contain HCFCs.

Sources of ODSs present on the Phase One Property were likely limited to minor quantities of refrigerant within the tenant-owned window-mounted AC units and refrigerators with the Subject Building.

No leaks were observed/reported associated with the above-noted equipment. Furthermore, based on discussions with Ms. Silva, servicing of the above-noted equipment was completed by appropriately licensed technicians. Furthermore, visual observations in the accessed areas during the site reconnaissance did not indicate leaks or damage associated with the visually observed on-site sources of ODSs.

There were no environmental concerns noted with respect to ODSs at the Phase One Property.

5.2.15 Radon

Radon gas is a product of the decay series that begins with uranium. Radon is produced directly from radium, which can be commonly found in bedrock that contains black shale and/or granite. Radon gas can migrate through the ground and enter buildings through porous concrete or fractures. Radon may accumulate in poorly ventilated basements or subsurface enclosures.

According to Health Canada's Cross-Canada Survey of Radon Concentrations in Homes, approximately 2.7 % of homes in the City of Toronto Region have radon gas levels above Health Canada's guideline (200 Becquerels per cubic metre (Bq/m³)). A site-specific radon testing would be required to confirm radon gas levels, if any, in the Subject Building.

5.2.16 EMF

Electrical currents cause electromagnetic fields. Common household current is alternating current, which reverses its direction (its charge) then switches back. This cycle creates electric and magnetic fields at the same frequency. No scientific data supports definitive answers to questions about the existence or non-existence of health risks related to electromagnetic fields.

There were no high-voltage transmission lines or electrical substations, which could generate significant electromagnetic frequencies, identified on or adjacent to the Phase One Property.



5.2.17 Noise and Vibration

The effects of noise and vibration on human health vary according to the susceptibility of the individual exposed, the nature of the noise/vibration and whether exposure occurs in the working environment or in the home.

There were no major or persistent sources of noise and/or vibration identified on or adjacent to the Phase One Property during the site reconnaissance.

5.2.18 Mould

Suspect mould growth was observed on the shower ceiling in the washroom within residential apartment Unit 401, in the caulking around the bathtubs of residential apartment Units 1808 and 1205 and on a ceiling tile in the hallway of the 24th floor of the Subject Building. In addition, approximately 10 minor apparent water damaged ceiling tiles were observed in the corridor of the 24th floor. It is recommended that the above-noted suspect mould growth be cleaned, and above-noted apparent water damaged area be repaired as part of the regular maintenance program for the Subject Building. Furthermore, prior to any renovations and/or building demolition activities, a DSS should be undertaken to address any hazardous building materials present within the Subject Building.

5.2.19 Potentially Contaminating Activity at the Phase One Property

At the time of the site reconnaissance, the following on-site PCAs (description based on the *O. Reg. 153/04, as amended* – Table 2: Potentially Contaminating Activities) resulting in APECs on the Phase One Property were identified to be currently present:

- Item #30 – Importation of Fill Material of Unknown Quality;
- Item #28 – Gasoline and Associated Products Storage in Fixed Tanks;
- Item #10 – Commercial Autobody Shops;
- Item #35 – Mining, smelting and refining; ore processing; tailings storage;
- Item #34 – Metal Fabrication;
- Item #8 – Chemical Manufacturing, Processing and Bulk Storage; and
- Other – Application of Road Salt.

5.2.20 Any Unidentified Substances Found at the Phase One Property

At the time of the site reconnaissance, there was no obvious visual evidence of unidentified substances in the accessed areas of the Phase One Property.

5.3 Current Land Uses – Adjacent/Neighbouring Properties

The Phase One Property was surrounded by parkland to the north of the Phase One Property; a commercial and institutional property to the east and single-family residential dwellings located to the south (across Stephanie Street) and west (across Beverley Street) of the Phase One Property.



It is unknown how the immediate adjacent/neighbouring properties were historically heated. However, there was no obvious visual evidence of vent or fill pipes indicating the potential presence of existing, abandoned or decommissioned USTs identified on the immediate adjacent/neighbouring properties on all sides of the Phase One Property (where accessible/visible). Furthermore, observations of these adjacent/neighbouring properties (where accessible/visible) from publicly accessible areas did not reveal any obvious visual evidence of outside chemical storage in ASTs, USTs and drums, and/or major spills. It should be noted that the ground surfaces at the Phase One Property and surrounding properties were partially snow-covered and therefore some areas and property features could not be completely assessed.

Based on our visual observations at the time of the site reconnaissance and the current land uses of the immediate adjacent/neighbouring properties on all sides of the Phase One Property, it is unlikely that there is significant adverse environmental contaminant impact to the Phase One Property.

5.4 Enhanced Investigation

An Enhanced Investigation Property is (i) a property used, or has ever been used, in whole or in part, for an industrial purpose, or (ii) a commercial property used as a garage, a bulk liquid dispensing facility, including a gasoline outlet or for the operation of dry cleaning equipment, according to *O. Reg. 153/04, as amended*.

Based on the current and historical land uses, the Phase One Property would not be considered an Enhanced Investigation Property in accordance with the requirements of *O. Reg. 153/04 (as amended)*.

5.5 Written Description of the Investigation

S2S conducted a Phase One ESA at the Phase One Property, which comprises the multi-tenant residential property located at 50 Stephanie Street in Toronto, Ontario. S2S conducted this Phase One ESA in support of a Site Plan Application with the City of Toronto; therefore, this Phase One ESA was completed in accordance with *O. Reg. 153/04, as amended*.

The Phase One ESA site reconnaissance was conducted on January 14, 2025, by Ms. Melanson-O'Neill of S2S under the supervision of Mr. Beimers, P.Eng., a Qualified Person as defined by *O. Reg. 153/04, as amended*. The S2S representative was accompanied by Ms. Silva at the time of the site reconnaissance. The findings of S2S's site reconnaissance and interviews are found throughout Section 5.2 of this report.

Specific observations at the Phase One Property at the time of the site reconnaissance that indicated the potential presence of on-site PCAs resulting in APECs on the Phase One Property were associated with the historical importation of fill material of unknown quality to the Phase One Property at the time of development and the application of road salt along Stephanie Street and Beverley Street and on the asphalt paved surface parking and driveway areas of the Phase One Property.



Based on the findings of this Phase One ESA, a Phase Two ESA is required at the Phase One Property prior to a Site Plan Application. The specific objectives of the investigation would be to assess the APECs identified at the Phase One Property in the context of the existing regulatory framework and legislation regarding contaminated sites and Brownfields in the Province of Ontario to confirm whether contaminants are present on, in or under the Phase One Property, and, if so, what the contaminants are, and where they are located on, in or under the Phase One Property and at what concentrations.



6.0 REVIEW AND EVALUATION OF INFORMATION

6.1 Current and Past Uses

At the time of the site reconnaissance, the Phase One Property was occupied by a 24-storey residential apartment building with two basement levels; the upper basement level (B) extended underneath the entire building footprint, and the lower basement level (B1) beyond the building footprint and was used as an underground parking garage (Subject Building). The Subject Building was reportedly constructed in approximately 1967 and consisted of 284 residential apartment units. The current and past uses of the Phase One Property were determined from a chain of title, aerial photographs, FIPs, City Directories and other historical records reviewed.

A summary of the current and past uses of the Phase One Property from the present to Crown ownership (prior to 1798) is presented below in Table 12:



Table 12 - Current and Past Uses of the Phase One Property

Year	Name of Owner	Description of Property Use	Property Use	Other Observations from Aerial Photographs, Fire Insurance Plans, Etc.
21207-0030 (LT)				
2000 to the present	50 Stephanie Street Inc.	Multi-Tenant Residential Building	Residential	Site Reconnaissance: The Subject Building was occupied by 284 residential apartment units. 2002, 2005, 2009, 2014, 2018 and 2023 Aerial Photographs: The Phase One Property was occupied by a multi-tenant residential building (Subject Building) at those times.
1980 to 2000	Car Allan Investments Limited & Davil Investments Limited	Multi-Tenant Residential Building	Residential	1980, 1985, 1990, 1995 and 2000 City Directories and 1983, 1987 and 1992 Aerial Photographs: The Phase One Property was occupied by a multi-tenant residential building (Subject Building) at those times.
1966 to 1980	Investment Canada Limited	Multi-Tenant Residential Building	Residential	1968, 1973 and 1977 Aerial Photographs: The Phase One Property was occupied by a multi-tenant residential building (Subject Building) at those times.
1965 to 1966	Douglas and Ying Ching Eng, Investment Canada Limited, Samuel and Anne Smith, Murray, William, Joseph and Rosie Herman	Single Family Residential	Residential	1965 City Directories: The Phase One Property was occupied by single family residential dwellings at those times.
1962 to 1965	Samuel and Serafina Gallucci, Tranquills and Gilda Musso, John and Theresa Kolok, Mike Barrow, Alma Beretta, Arnold Klar, Yam Nagn Gung Sit, Martin Schreindorfer, Hildegard Hummel, Rose Zayko, Sara and Reva Mittel, Jerry and Eugenia Bobak, Moses	Single Family Residential	Residential	1963 Aerial Photograph: The Phase One Property was occupied by single family residential dwellings at those times.



Year	Name of Owner	Description of Property Use	Property Use	Other Observations from Aerial Photographs, Fire Insurance Plans, Etc.
	Finklestein, Antoni Dmytryazyn, Samuel and Anne Smith, Rebecca Soloman, Jennie Bukowski, David and Ann Harris, Jean Steinburg, Michael and Irmgard Gensiorski, Stephen and Anna Lazor, Murray, William, Joseph and Rosie Herman, Joseph Benal, Norah and Majorie Welsh			
1961 to 1962	Samuel and Serafina Gallucci, Tranquills and Gilda Musso, John and Theresa Kolok, Mike Barrow, Alma Beretta, Arnold Klar and Leonard Spear, Yam Nagn Gung Sit, Martin Schreindorfer, Hildegard Hummel, Rose Zayko, Sara and Reva Mittel, Jerry and Eugenia Bobak, Moses Finklestein, Antoni Dmytryazyn, Samuel and Anne Smith, Rebecca Soloman, Jennie Bukowski, David and Ann Harris, Jean Steinburg, Michael and Irmgard Gensiorski, Stephen and Anna Lazor, Murray, William, Joseph and Rosie Herman, Joseph Benal, Norah and Majorie	Single Family Residential	Residential	N/A



Year	Name of Owner	Description of Property Use	Property Use	Other Observations from Aerial Photographs, Fire Insurance Plans, Etc.
	Welsh			
1960 to 1961	Samuel and Serafina Gallucci, Tranquills and Gilda Musso, John and Theresa Kolok, Mike Barrow, Alma Beretta, Arnold Klar and Leonard Spear, Yam Nagn Gung Sit, Martin Schreindorfer, Hildegard Hummel, Rose Zayko, Sara and Reva Mittel, Jerry and Eugenia Bobak, Moses Finklestein, Antoni Dmytryazyn, Samuel and Anne Smith, Rebecca Soloman, Jennie Bukowinski, David and Ann Harris, Jean Steinburg, Michael and Irmgard Gensiorski, Stephen and Anna Lazor, Murray, William, Joseph and Rosie Herman, Joseph Benal, Gordon McCausland	Single Family Residential	Residential	1960 City Directories. The Phase One Property was occupied by single family residential dwellings at those times.
1957 to 1960	Samuel and Serafina Gallucci, Tranquills and Gilda Musso, John and Theresa Kolok, Frank and Fanny Znidarec, George and Eugenia McKenzie, Hyman and Lisa Weinstock, Martin Schreindorfer, Hildegard Hummel, Rose Zayko,	Single Family Residential	Residential	1957 Aerial Photograph. The Phase One Property was occupied by single family residential dwellings at those times.



Year	Name of Owner	Description of Property Use	Property Use	Other Observations from Aerial Photographs, Fire Insurance Plans, Etc.
	Sara and Reva Mittel, Jerry and Eugenia Bobak, Moses Finklestein, Antoni Dmytryazyn, Samuel and Anne Smith, Rebecca Soloman, Jennie Bukowinski, Yetta Harris, Michael and Irmgard Gensiorski, Stephen and Anna Lazor, Rosie Herman, Joseph Benal, Gordon McCausland			
1956 to 1957	Samuel and Serafina Gallucci, Tranquills and Gilda Musso, John and Theresa Kolok, Frank and Fanny Znidarec, George and Eugenia McKenzie, Hyman and Lisa Weinstock, Martin Schreindorfer, Hildegard Hummel, Rose Zayko, Sara and Reva Mittel, Jerry and Eugenia Bobak, Moses Finklestein, Antoni Dmytryazyn, Sarah Smith, Rebecca Soloman, Jennie Bukowinski, Yetta Harris, Michael and Irmgard Gensiorski, Stephen and Anna Lazor, Rosie Herman, Joseph Benal, Gordon McCausland	Single Family Residential	Residential	N/A
1955 to 1956	Samuel and Serafina Gallucci, Tranquills and Gilda Musso, John and	Single Family Residential	Residential	1955 City Directories. The Phase One Property was occupied by single family residential dwellings at those times.



Year	Name of Owner	Description of Property Use	Property Use	Other Observations from Aerial Photographs, Fire Insurance Plans, Etc.
	Theresa Kolok, Frank and Fanny Znidarec, George and Eugenia McKenzie, Hyman and Lisa Weinstock, Loraine Brown, Hildegard Hummel, Peter Timschuk, Sara and Reva Mittel, Jerry and Eugenia Bobak, Moses Finklestein, Antoni Dmytryazyn, Sarah Smith, Rebecca Soloman, Jennie Bukowinski, Yetta Harris, Michael and Irmgard Gensiorski, Stephen and Anna Lazor, Rosie Herman, Joseph Benal, Gordon McCausland			
1954 to 1955	Samuel and Serafina Gallucci, Tranquills and Gilda Musso, Frano and Maira Lupo, John and Theresa Kolok, Frank and Fanny Znidarec, George and Eugenia McKenzie, Hyman and Lisa Weinstock, Loraine Brown, Hildegard Hummel, Peter Timschuk, Sara and Reva Mittel, Sarah Smith, Moses Finklestein, Antoni Dmytryazyn, Rebecca Soloman, Jennie Bukowinski, Yetta Harris, Michael and Irmgard	Single Family Residential	Residential	N/A



Year	Name of Owner	Description of Property Use	Property Use	Other Observations from Aerial Photographs, Fire Insurance Plans, Etc.
	Gensiorski, Stephen and Anna Lazor, Rosie Herman, Joseph Benal, Gordon McCausland			
1953 to 1954	Samuel and Serafina Gallucci, Tranquills and Gilda Musso, Frano and Maira Lupo, John and Theresa Kolok, Frank and Fanny Znidarec, George and Eugenia McKenzie, Hyman and Lisa Weinstock, Loraine Brown, Hildegard Hummel, Peter Timschuk, Sara and Reva Mittel, Sarah Smith, Moses Finklestein, Antoni Dmytryazyn, Rebecca Soloman, Jennie Bukowinski, Yetta Harris, Steve and Helen Kordon, Stephen and Anna Lazor, Rosie Herman, Joseph Benal, Gordon McCausland	Single Family Residential	Residential	1953 Aerial Photograph. The Phase One Property was occupied by single family residential dwellings at those times.
1952 to 1953	Frank and Annie Kue, John and Theresa Kolok, Frank and Fanny Znidarec, George and Eugenia McKenzie, Hyman and Lisa Weinstock, Loraine Brown, Hildegard Hummel, Peter Timschuk, Sara and Reva Mittel, Sarah Smith, Moses	Single Family Residential	Residential	N/A



Year	Name of Owner	Description of Property Use	Property Use	Other Observations from Aerial Photographs, Fire Insurance Plans, Etc.
	Finklestein, Antoni Dmytryazyn, Iwan and Xenia Drobert, Rebecca Soloman, Jennie Bukowinski, Yetta Harris, Steve and Helen Kordon, Stephen and Anna Lazor, Rosie Herman, Joseph Benal, Gordon McCausland			
1951 to 1952	Harry Mandel, John and Theresa Kolok, Frank and Fanny Znidarec, George and Eugenia McKenzie, Hyman and Lisa Weinstock, Loraine Brown, Hildegard Hummel, Peter Timschuk, Sara and Reva Mittel, Sarah Smith, Moses Finklestein, Antoni Dmytryazyn, Rebecca Soloman, Jennie Bukowinski, Yetta Harris, William and Magda Onyskiw, Mike and Annie Karel, Rosie Herman, Joseph Benal, Gordon McCausland	Single Family Residential	Residential	1951 City Directories. The Phase One Property was occupied by single family residential dwellings at those times.
1949 to 1951	Harry Mandel, John and Theresa Kolok, Frank and Fanny Znidarec, George and Eugenia McKenzie, Hyman and Lisa Weinstock, Loraine Brown, Hildegard	Single Family Residential	Residential	1950 Aerial Photograph. The Phase One Property was occupied by single family residential dwellings at those times.



Year	Name of Owner	Description of Property Use	Property Use	Other Observations from Aerial Photographs, Fire Insurance Plans, Etc.
	Hummel, Peter Timschuk, Sara and Reva Mittel, Sarah Smith, Moses Finklestein, Rebecca Soloman, Jennie Bukowinski, Yetta Harris, William and Magda Onyskiw, Mike and Annie Karel, Rosie Herman, Veronika Haverluk, Gordon McCausland			
1948 to 1949	Harry Mandel, John and Theresa Kolok, Frank and Fanny Znidarec, George and Eugenia McKenzie, Hyman and Lisa Weinstock, Hildegard Hummel, Peter Timschuk, Sara and Reva Mittel, Sarah Smith, Moses Finklestein, Rebecca Soloman, Jennie Bukowinski, Yetta Harris, William and Magda Onyskiw, Mike and Annie Karel, Rosie Herman, Veronika Haverluk, Alan and Gordon McCausland	Single Family Residential	Residential	N/A
1946 to 1948	Harry Mandel, John and Theresa Kolok, Frank and Fanny Znidarec, George and Eugenia McKenzie, Hyman and Lisa Weinstock, Abraham and Mollie Brown, Hildegard Hummel, Peter Timschuk,	Single Family Residential	Residential	1947 Aerial Photograph. The Phase One Property was occupied by single family residential dwellings at those times.



Year	Name of Owner	Description of Property Use	Property Use	Other Observations from Aerial Photographs, Fire Insurance Plans, Etc.
	Sara and Reva Mittel, Sarah Smith, Moses Finklestein, Rebecca Soloman, Jennie Bukowinski, Yetta and Harry Harris, William and Magda Onyskiw, Mike and Annie Karel, Rosie Herman, Veronika Haverluk, Elizabeth Johnstone			
1944 to 1946	Harry Mandel, John and Theresa Kolok, Frank and Fanny Znidarec, George and Eugenia McKenzie, Hyman and Lisa Weinstock, Abraham and Mollie Brown, Hildegard Hummel, Peter Timschuk, Sara and Reva Mittel, Sarah Smith, Moses Finklestein, Gertrude Esson, Jennie Bukowinski, Yetta and Harry Harris, William and Magda Onyskiw, Mike and Annie Karel, Rosie Herman, Veronika Haverluk, Elizabeth Johnstone	Single Family Residential	Residential	1945 City Directories and 1945 FIP. The Phase One Property was occupied by single family residential dwellings at those times.
1943 to 1944	Harry Mandel, John and Theresa Kolok, Frank and Fanny Znidarec, George and Eugenia McKenzie, Hyman and Lisa Weinstock, Abraham and Mollie Brown, Hildegard	Single Family Residential	Residential	N/A



Year	Name of Owner	Description of Property Use	Property Use	Other Observations from Aerial Photographs, Fire Insurance Plans, Etc.
	Hummel, Peter Timschuk, Sara and Reva Mittel, Sarah Smith, Moses Finklestein, Gertrude Esson, Jennie Bukowinski, Yetta and Harry Harris, William and Magda Onyskiw, Mike and Annie Karel, Bell Herman, Veronika Haverluk, Elizabeth Johnstone			
1943	Margaret Bapsty, Harry Mandel, John and Theresa Kolok, Frank and Fanny Znidarec, George and Eugenia McKenzie, Hyman and Lisa Weinstock, Rose Swartz, Hildegard Hummel, Peter Timschuk, Sara and Reva Mittel, Sarah Smith, Moses Finklestein, Gertrude Esson, Jennie Bukowinski, Yetta and Harry Harris, William and Magda Onyskiw, Mike and Annie Karel, Bell Herman, Veronika Haverluk, Elizabeth Johnstone	Single Family Residential	Residential	N/A
1942 to 1943	Harry Mandel, John and Theresa Kolok, Frank and Fanny Znidarec, George and Eugenia McKenzie, Hyman and Lisa Weinstock, Elsie Cooper, S. Garfinkel, Margaret	Single Family Residential	Residential	N/A



Year	Name of Owner	Description of Property Use	Property Use	Other Observations from Aerial Photographs, Fire Insurance Plans, Etc.
	Bapsty, Samuel King, The Canadian Red Cross Society, Peter Timschuk, Sara and Reva Mittel, Sarah Smith, Moses Finklestein, Gertrude Esson, Jennie Bukowinski, Yetta and Harry Harris, William and Magda Onyskiw, Mike and Annie Karel, Bell Herman, Veronika Haverluk, Elizabeth Johnstone			
1941 to 1942	Harry Mandel, Louis and Cyril Campbell, Frank and Fanny Znidarec, George and Eugenia McKenzie, Hyman and Lisa Weinstock, Elsie Cooper, S. Garfinkel, Margaret Bapsty, Samuel King, The Canadian Red Cross Society, Peter Timschuk, Sara and Reva Mittel, Sarah Smith, Moses Finklestein, Gertrude Esson, Jennie Bukowinski, Yetta and Harry Harris, William and Magda Onyskiw, Mike and Annie Karel, Bell Herman, Veronika Haverluk, Elizabeth Johnstone	Single Family Residential	Residential	N/A
1940 to 1941	The Victoria Trust and Savings Company, George and Eugenia McKenzie,	Single Family Residential	Residential	1940 City Directories. The Phase One Property was occupied by single family residential dwellings at those times.



Year	Name of Owner	Description of Property Use	Property Use	Other Observations from Aerial Photographs, Fire Insurance Plans, Etc.
	Hyman and Lisa Weinstock, Elsie Cooper, S. Garfinkel, Margaret Bapsty, Samuel King, The Canadian Red Cross Society, Peter Timschuk, Sara and Reva Mittel, Sarah Smith, Moses Finklestein, Gertrude Esson, Jennie Bukowinski, Yetta and Harry Harris, William and Magda Onyskiw, Mike and Annie Karel, Bell Herman, Ermilie Cavers, Veronika Haverluk, Elizabeth Johnstone			
1939 to 1940	Harry Mandel, Louis and Cyril Campbell, Bella and Samuel Steiner, George and Eugenia McKenzie, Hyman and Lisa Weinstock, Elsie Cooper, S. Garfinkel, Margaret Bapsty, Samuel King, The Canadian Red Cross Society, Peter Timschuk, Sara and Reva Mittel, Sarah Smith, Moses Finklestein, Gertrude Esson, Jennie Bukowinski, Yetta and Harry Harris, William and Magda Onyskiw, Bell Herman, Adele and Ellen Keefer, Elizabeth Johnstone	Single Family Residential	Residential	1939 Aerial Photograph. The Phase One Property was occupied by single family residential dwellings at those times.



Year	Name of Owner	Description of Property Use	Property Use	Other Observations from Aerial Photographs, Fire Insurance Plans, Etc.
1938 to 1939	Harry Mandel, Louis and Cyril Campbell, Bella and Samuel Steiner, George and Eugenia McKenzie, Hyman and Lisa Weinstock, Elsie Cooper, S. Garfinkel, Margaret Bapsty, Samuel King, The Canadian Red Cross Society, Peter Timschuk, Sara and Reva Mittel, Edward and Mary Speigelmann, Moses Finklestein, Gertrude Esson, Jennie Bukowinski, Yetta and Harry Harris, William and Magda Onyskiw, Bell Herman, Adele and Ellen Keefer, Elizabeth Johnstone	Single Family Residential	Residential	N/A
1937 to 1938	Harry and Sophie Hoffman, Louis and Cyril Campbell, Bella and Samuel Steiner, George and Eugenia McKenzie, Hyman and Lisa Weinstock, Elsie Cooper, S. Garfinkel, Margaret Bapsty, Samuel King, The Canadian Red Cross Society, Peter Timschuk, Sara and Reva Mittel, The Toronto General Trusts Corporation, Edward and Mary Speigelmann, Moses Finklestein, David Esson,	Single Family Residential	Residential	N/A



Year	Name of Owner	Description of Property Use	Property Use	Other Observations from Aerial Photographs, Fire Insurance Plans, Etc.
	Jennie Bukowinski, Yetta and Harry Harris, William and Magda Onyskiw, Bell Herman, Adele and Ellen Keefer, Elizabeth Johnstone			
1936 to 1937	Harry and Sophie Hoffman, Louis and Cyril Campbell, Bella and Samuel Steiner, George and Eugenia McKenzie, Hyman and Lisa Weinstock, Elsie Cooper, S. Garfinkel, Margaret Bapsty, Samuel King, The Canadian Red Cross Society, Peter Timschuk, Sara and Reva Mittel, The Toronto General Trusts Corporation, Edward and Mary Speigelmann, Moses Finklestein, David Esson, Jennie Bukowinski, Yetta and Harry Harris, Bell Herman, Adele and Ellen Keefer, Elizabeth Johnstone	Single Family Residential	Residential	N/A
1935 to 1936	Harry and Sophie Hoffman, Louis and Cyril Campbell, Bella and Samuel Steiner, George and Eugenia McKenzie, Hyman and Lisa Weinstock, Elsie Cooper, S. Garfinkel, Margaret Bapsty, Samuel King, The	Single Family Residential	Residential	1935 City Directories and 1935 FIP. The Phase One Property was occupied by single family residential dwellings at those times.



Year	Name of Owner	Description of Property Use	Property Use	Other Observations from Aerial Photographs, Fire Insurance Plans, Etc.
	Canadian Red Cross Society, Peter Timschuk, Sara and Reva Mittel, Moses Finklestein, David Esson, Jennie Bukowinski, Yetta and Harry Harris, Adele and Ellen Keefer, Elizabeth Johnstone			
1934 to 1935	Harry and Sophie Hoffman, Louis and Cyril Campbell, Bella and Samuel Steiner, George and Eugenia McKenzie, Hyman and Lisa Weinstock, Elsie Cooper, S. Garfinkel, Margaret Bapsty, Samuel King, The Canadian Red Cross Society, Peter Timschuk, Sara and Reva Mittel, Jacob Singer, Moses Finklestein, David Esson, Jennie Bukowinski, Yetta and Harry Harris, Adele and Ellen Keefer, Elizabeth Johnstone	Single Family Residential	Residential	N/A
1932 to 1934	Harry and Sophie Hoffman, Louis and Cyril Campbell, Bella and Samuel Steiner, George and Eugenia McKenzie, Hyman and Lisa Weinstock, Elsie Cooper, S. Garfinkel, Margaret Bapsty, Samuel King, The Canadian Red Cross	Single Family Residential	Residential	N/A



Year	Name of Owner	Description of Property Use	Property Use	Other Observations from Aerial Photographs, Fire Insurance Plans, Etc.
	Society, Peter Timschuk, Sara and Reva Mittel, Jacob Singer, Moses Finklestein, Ruby Esson, Jennie Bukowinski, Yetta and Harry Harris, Mary Kearns, Automatic Corporation of Canada Limited, Elizabeth Johnstone			
1931 to 1932	Harry and Sophie Hoffman, Louis and Cyril Campbell, Bella and Samuel Steiner, George and Eugenia McKenzie, Hyman and Lisa Weinstock, Elsie Cooper, S. Garfinkel, Margaret Bapsty, Samuel King, The Canadian Red Cross Society, Peter Timschuk, Sara and Reva Mittel, Jacob Singer, Moses Finklestein, Ruby Esson, Jennie Bukowinski, Yetta and Harry Harris, Mary Kearn, Canadian Royalties Limited	Single Family Residential	Residential	N/A
1930 to 1931	Harry and Sophie Hoffman, Louis and Cyril Campbell, Bella and Samuel Steiner, George Jones, George and Eugenia McKenzie, Hyman and Lisa Weinstock, Elsie Cooper, S. Garfinkel,	Single Family Residential	Residential	1930 City Directories. The Phase One Property was occupied by single family residential dwellings at those times.



Year	Name of Owner	Description of Property Use	Property Use	Other Observations from Aerial Photographs, Fire Insurance Plans, Etc.
	Margaret Bapsty, Samuel King, The Canadian Red Cross Society, Peter Timschuk, Sara and Reva Mittel, Jacob Singer, Moses Finklestein, Ruby Esson, Jennie Bukowinski, Yetta and Harry Harris, Mary Kearns, Canadian Royalties Limited			
1929 to 1930	Harry and Sophie Hoffman, Louis and Cyril Campbell, Bella and Samuel Steiner, George Jones, George and Eugenia McKenzie, Hyman and Lisa Weinstock, Helen Patton, The Canadian Red Cross Society, Peter Timschuk, Sara and Reva Mittel, Jacob Singer, Moses Finklestein, Ruby Esson, Jennie Bukowinski, Yetta and Harry Harris, Mary Kearns, Canadian Royalties Limited,	Single Family Residential	Residential	N/A
1928 to 1929	George and Eugenia McKenzie, Harry and Sophie Hoffman, Louis and Cyril Campbell, Bella and Samuel Steiner, Hyman and Lisa Weinstock, Helen Patton, The Canadian Red Cross Society, Daniel and Irene Coffey, Sara and Reva	Single Family Residential	Residential	N/A



Year	Name of Owner	Description of Property Use	Property Use	Other Observations from Aerial Photographs, Fire Insurance Plans, Etc.
	Mittel, Jacob Singer, Moses Finklestein, Ruby Esson, Jennie Bukowski, Joseph and Sadie Shier, Robert Deacon, Canadian Royalties Limited, Eva Brennan			
1926 to 1928	Harry and Sophie Hoffman, Louis and Cyril Campbell, Bella and Samuel Steiner, Caroline and Robert Williamson, Hyman and Lisa Weinstock, Helen Patton, The Canadian Red Cross Society, Daniel and Irene Coffey, Sara and Reva Mittel, Jacob Singer, Moses Finklestein, Rebecca Sonshine, Jennie Bukowski, Joseph and Sadie Shier, Robert Deacon, Canadian Royalties Limited, Eva Brennan	Single Family Residential	Residential	N/A
1925 to 1926	Abraham and Annie Mandel, Louis and Cyril Campbell, Bella and Samuel Steiner, Caroline and Robert Williamson, Hyman and Lisa Weinstock, Helen Patton, The Canadian Red Cross Society, Mary Kearns, Sara and Reva Mittel, Jacob Singer, Moses	Single Family Residential	Residential	1925 City Directories. The Phase One Property was occupied by single family residential dwellings at those times.



Year	Name of Owner	Description of Property Use	Property Use	Other Observations from Aerial Photographs, Fire Insurance Plans, Etc.
	Finklestein, Rebecca Sonshine, Phillip and Bella Messenger, Joseph and Sadie Shier, Robert Deacon, Edwin and Louisa Law, Eva Brennan			
1924 to 1925	Abraham and Annie Mandel, Louis and Cyril Campbell, Bella and Samuel Steiner, Caroline and Robert Williamson, Hyman and Lisa Weinstock, Helen Patton, The Nursing Mission of Cornell University, Mary Kearns, Louis Mittel, Jacob Singer, Moses Finklestein, Rebecca Sonshine, Phillip and Bella Messenger, Joseph and Sadie Shier, Norman Workman, Edwin and Louisa Law, Eva Brennan	Single Family Residential	Residential	1924 FIP. The Phase One Property was occupied by single family residential dwellings at those times.
1922 to 1924	Abraham and Annie Mandel, Soloman and Isaaci Campbell, Nellie Clendenning, Caroline and Robert Williamson, Hyman and Lisa Weinstock, Helen Patton, The Nursing Mission of Cornell University, Mary Kearns, Louis Mittel, Jacob Singer, Moses Finklestein, Rebecca Sonshine, David and Sarah	Single Family Residential	Residential	N/A



Year	Name of Owner	Description of Property Use	Property Use	Other Observations from Aerial Photographs, Fire Insurance Plans, Etc.
	Williams, Phillip and Bella Messenger, Joseph and Sadie Shier, Norman Workman, Edwin and Louisa Law, Eva Brennan			
1922	Abraham and Annie Mandel, Jacob, Cyril and Joseph Campbell, Nellie Clendenning, Caroline and Robert Williamson, Hyman and Lisa Weinstock, Helen Patton, The Nursing Mission of Cornell University, Mary Kearns, Louis Mittel, Jacob Singer, Moses Finklestein, David and Sarah Williams, Phillip and Bella Messenger, Rebecca Sonshine, Joseph and Sadie Shier, Edwin and Louisa Law, Eva Brennan	Single Family Residential	Residential	N/A
1921 to 1922	Abraham and Annie Mandel, Rachel and Joseph Sonshine, Nellie Clendenning, Caroline and Robert Williamson, Hyman and Lisa Weinstock, Helen Patton, The Nursing Mission of Cornell University, Mary Kearns, Louis Mittel, Jacob Singer, Moses Finklestein, Rosary Hall Association, David and	Single Family Residential	Residential	N/A



Year	Name of Owner	Description of Property Use	Property Use	Other Observations from Aerial Photographs, Fire Insurance Plans, Etc.
	Sarah Williams, Phillip and Bella Messenger, Rebecca Sonshine, Joseph and Sadie Shier, Edwin and Louisa Law, Eva Brennan			
1918 to 1921	James and Bridget Tighe, Rachel and Joseph Sonshine, Nellie Clendenning, Caroline and Robert Williamson, Hyman and Lisa Weinstock, Helen Patton, The Nursing Mission of Cornell University, James Harrison, Alexander Young, Jacob Singer, Moses Finklestein, Rosary Hall Association, David and Sarah Williams, Phillip and Bella Messenger, Minnie and Stephen Kearns, Edwin and Louisa Law, Eva Brennan	Single Family Residential	Residential	1920 City Directories. The Phase One Property was occupied by single family residential dwellings at those times.
1917 to 1918	James and Bridget Tighe, Rachel and Joseph Sonshine, Nellie Clendenning, Caroline and Robert Williamson, Hyman and Lisa Weinstock, Helen Patton, The Nursing Mission of Cornell University, James Harrison, Jacob Singer, Moses Finklestein, Rosary	Single Family Residential	Residential	N/A



Year	Name of Owner	Description of Property Use	Property Use	Other Observations from Aerial Photographs, Fire Insurance Plans, Etc.
	Hall Association, David and Sarah Williams, Phillip and Bella Messenger, Minnie and Stephen Kearns, Edwin and Louisa Law, Eva Brennan			
1914 to 1917	James and Bridget Tighe, James Hughes, Nellie Clendenning, Caroline and Robert Williamson, Hyman and Lisa Weinstock, Helen Patton, The Nursing Mission of Cornell University, James Harrison, Jacob Singer, Moses Finklestein, Rosary Hall Association, David and Sarah Williams, Phillip and Bella Messenger, Minnie and Stephen Kearns, Edwin and Louisa Law, Eva Brennan	Single Family Residential	Residential	1915 City Directories. The Phase One Property was occupied by single family residential dwellings at those times.
1913 to 1914	James and Bridget Tighe, James Hughes, Nellie Clendenning, Caroline and Robert Williamson, Hyman and Lisa Weinstock, Helen Patton, The Nursing Mission of Cornell University, Stephen and Minnie Kearns, Jacob Singer, Moses Finklestein, Rosary Hall Association, David	Single Family Residential	Residential	1913 FIP. The Phase One Property was occupied by single family residential dwellings at those times.



Year	Name of Owner	Description of Property Use	Property Use	Other Observations from Aerial Photographs, Fire Insurance Plans, Etc.
	and Sarah Williams, Phillip and Bella Messenger, Edwin and Louisa Law, Eva Brennan			
1912 to 1913	James and Bridget Tighe, James Hughes, Lillia and Frank Williamson, Caroline and Robert Williamson, Hyman and Lisa Weinstock, Helen Patton, The Nursing Mission of Cornell University, Stephen and Minnie Kearns, Jacob Singer, Moses Finklestein, George Beardmore, Rosary Hall Association, David and Sarah Williams, Phillip and Bella Messenger, John and Jessie Alexander, Eva Brennan	Single Family Residential	Residential	N/A
1911 to 1912	James and Bridget Tighe, James Hughes, Lillia and Frank Williamson, Caroline and Robert Williamson, Hyman and Lisa Weinstock, Helen Patton, The Nursing Mission of Cornell University, Stephen and Minnie Kearns, Jacob Singer, Moses Finklestein, David and Sarah Williams, Phillip and Bella Messenger, Eliza Johnston,	Single Family Residential	Residential	N/A



Year	Name of Owner	Description of Property Use	Property Use	Other Observations from Aerial Photographs, Fire Insurance Plans, Etc.
	Eva Brennan			
1910 to 1911	James and Bridget Tighe, James Hughes, Lillia and Frank Williamson, Caroline and Robert Williamson, John Manab Wilson, Helen Patton, The Nursing Mission of Cornell University, Stephen and Minnie Kearns, Jacob Singer, Moses Finklestein, George Beardmore, David and Sarah Williams, Phillip and Bella Messenger, Eliza Johnston, Albert Fine	Single Family Residential	Residential	1910 City Directories and 1910 FIP. The Phase One Property was occupied by single family residential dwellings at those times.
1909 to 1910	Elizabeth Caldluck, James Hughes, Lillia and Frank Williamson, Caroline and Robert Williamson, John Manab Wilson, Helen Patton, The Nursing Mission of Cornell University, Stephen and Minnie Kearns, Jacob Singer, Edward English, George Beardmore, David and Sarah Williams, Phillip and Bella Messenger, Eliza Johnston, Hyman Breslin	Single Family Residential	Residential	N/A
1907 to 1909	Elizabeth Caldluck, James Hughes, Frank and Fanny Znidarec, Caroline and Robert Williamson, John	Single Family Residential	Residential	N/A



Year	Name of Owner	Description of Property Use	Property Use	Other Observations from Aerial Photographs, Fire Insurance Plans, Etc.
	Manab Wilson, Helen Patton, The Nursing Mission of Cornell University, Stephen and Minnie Kearns, Jacob Singer, Edward English, George Beardmore, David and Sarah Williams, Eliza Johnston, Charles Pifko			
1906 to 1907	Elizabeth Caldluck, James Hughes, Frank and Fanny Znidarec, Caroline and Robert Williamson, John Manab Wilson, Helen Patton, The Nursing Mission of Cornell University, Stephen and Minnie Kearns, Jacob Singer, Edward English, George Beardmore, David and Sarah Williams, Catherine Johnston, Charles Pifko	Single Family Residential	Residential	N/A
1904 to 1906	Elizabeth Caldluck, James Hughes, Frank and Fanny Znidarec, Caroline and Robert Williamson, John Manab Wilson, Helen Patton, The Nursing Mission of Cornell University, Stephen and Minnie Kearns, Jacob Singer, Edward English, George Beardmore, David and Sarah Williams, Frank Noverre	Single Family Residential	Residential	1905 City Directories. The Phase One Property was occupied by single family residential dwellings at those times.



Year	Name of Owner	Description of Property Use	Property Use	Other Observations from Aerial Photographs, Fire Insurance Plans, Etc.
1903 to 1904	Elizabeth Caldluck, James Hughes, Jane Wilson, Caroline and Robert Williamson, John Manab Wilson, Helen Patton, The Nursing Mission of Cornell University, James and Stephen Kearns, Jacob Singer, Edward English, George Beardmore, David and Sarah Williams, Frank Noverre	Single Family Residential	Residential	1903 FIP. The Phase One Property was occupied by single family residential dwellings at those times.
1902 to 1903	Elizabeth Caldluck, James Hughes, Jane Wilson, Caroline and Robert Williamson, John Manab Wilson, Helen Patton, The Nursing Mission of Cornell University, James and Stephen Kearns, Jacob Singer, Thomas MacRae, George Beardmore, David and Sarah Williams, Frank Noverre	Single Family Residential	Residential	N/A
1901 to 1902	Elizabeth Caldluck, James Hughes, Jane Wilson, Caroline and Robert Williamson, John Manab Wilson, Helen Patton, Goldwin and Harrietta Smith, John Kearns, Peter Bell, Robert Ellison, George Beardmore, David and Sarah Williams, William Morris, George and Sarah Burham, Frank	Single Family Residential	Residential	N/A



Year	Name of Owner	Description of Property Use	Property Use	Other Observations from Aerial Photographs, Fire Insurance Plans, Etc.
	Noverre			
1901	Elizabeth Caldluck, James Hughes, Jane Wilson, Caroline and Robert Williamson, John Manab Wilson, Helen Patton, John and Maggie Marshall, Peter Bell, Robert Ellison, George Beardmore, David and Sarah Williams, George and Sarah Burham, Frank Noverre	Single Family Residential	Residential	N/A
1899 to 1901	Elizabeth Caldluck, James Hughes, Jane Wilson, William Martin, John Manab Wilson, Martha Miles, Harrietta Smith, Joseph Kearns, Peter Bell, Robert Ellison, George Beardmore, David and Sarah Williams, George and Sarah Burham, Frank Noverre	Single Family Residential	Residential	1900 City Directories. The Phase One Property was occupied by single family residential dwellings at those times.
1898 to 1899	Roberty and Mary Anne Crashley, James Hughes, Jane Wilson, William Martin, John Manab Wilson, Martha Miles, Harrietta Smith, Joseph Kearns, Peter Bell Robert Ellison, George Beardmore, David and Sarah Williams, George and Sarah Burham, Frank Noverre	Single Family Residential	Residential	N/A



Year	Name of Owner	Description of Property Use	Property Use	Other Observations from Aerial Photographs, Fire Insurance Plans, Etc.
1895 to 1898	Roberty and Mary Anne Crashley, James Hughes, Jane Wilson, William Martin, Elizabeth McNab, Martha Miles, Harrietta Smith, Joseph Kearns, Peter Bell, Robert Ellison, David and Sarah Williams, George and Sarah Burham, Frank Noverre	Single Family Residential	Residential	1895 City Directories. The Phase One Property was occupied by single family residential dwellings at those times.
1894 to 1895	Roberty and Mary Anne Crashley, James Hughes, Jane Wilson, William Martin, Elizabeth McNab, Martha Miles, Harrietta Smith, Joseph Kearns, Peter Bell, George Beardmore, David and Sarah Williams, George and Sarah Burham, Frank Noverre	Single Family Residential	Residential	1894 FIP. The Phase One Property was occupied by single family residential dwellings at those times.
1893 to 1894	Roberty and Mary Anne Crashley, James Hughes, Jane Wilson, William Martin, Elizabeth McNab, Georgina McMurrich, Harrietta Smith, Joseph Kearns, Peter Bell, George Beardmore, David and Sarah Williams, George and Sarah Burham, Frank Noverre	Single Family Residential	Residential	N/A
1892 to 1893	Peter Bell, James Hughes, Jane Wilson, William Martin, Elizabeth McNab, Georgina McMurrich,	Single Family Residential	Residential	N/A



Year	Name of Owner	Description of Property Use	Property Use	Other Observations from Aerial Photographs, Fire Insurance Plans, Etc.
	Harrietta Smith, Joseph Kearns, George Beardmore, David and Sarah Williams, George and Sarah Burham, Frank Noverre			
1892	Peter Bell, James Hughes, Jane Wilson, William Martin, Elizabeth McNab, Georgina McMurrich, Harrietta Smith, John Kearns, George Beardmore, David and Sarah Williams, George and Sarah Burham, Frank Noverre	Single Family Residential	Residential	N/A
1890 to 1892	Peter Bell, James Hughes, Jane Wilson, William Martin, Elizabeth McNab, Georgina McMurrich, Harrietta Smith, Robert Brown, George Beardmore, David and Sarah Williams, George and Sarah Burham, Frank Noverre	Single Family Residential	Residential	N/A
1889 to 1890	Peter Bell, James Hughes, Jane Wilson, William Martin, Elizabeth McNab, Georgina McMurrich, Harrietta Smith, Mary Trebelcock, George Beardmore, David and Sarah Williams, George and Sarah Burham, Frank Noverre	Single Family Residential	Residential	1889 FIP and 1890 City Directories. The Phase One Property was occupied by single family residential dwellings at those times.



Year	Name of Owner	Description of Property Use	Property Use	Other Observations from Aerial Photographs, Fire Insurance Plans, Etc.
1887 to 1889	Peter Bell, James Hughes, Jane Wilson, Alex and Bella Crombie, Elizabeth McNab, Georgina McMurrich, Harrietta Smith, Mary Trebelcock, George Beardmore, David and Sarah Williams, George and Sarah Burham, Frank Noverre	Single Family Residential	Residential	N/A
1886 to 1887	Peter Bell, James Hughes, Jane Wilson, Alex and Bella Crombie, Victoria and A.C Anderson, Georgina McMurrich, Merriman Belcher, Mary Trebelcock, George Beardmore, David and Sarah Williams, George and Sarah Burham, Frank Noverre	Single Family Residential	Residential	N/A
1885 to 1886	Georgina McMurrich, Peter Bell, James Hughes, Jane Wilson, Alex and Bella Crombie, Victoria and A.C Anderson, Mary Trebelcock, David and Sarah Williams, George and Sarah Burham, Frank Noverre	Single Family Residential	Residential	1885 City Directories. The Phase One Property was occupied by single family residential dwellings at those times.
1884 to 1885	Georgina McMurrich, Peter Bell, People's Loan Company, Peter Bell, Jane Wilson, Alex and Bella Crombie, Victoria and A.C Anderson, Louisa and	Single Family Residential	Residential	N/A



Year	Name of Owner	Description of Property Use	Property Use	Other Observations from Aerial Photographs, Fire Insurance Plans, Etc.
	Arthur Farley, George Beardmore, David and Sarah Williams, Marianne and William Hope, Frank Noverre			
1883 to 1884	Trustees of the Bank of Upper Canada, Georgina McMurrich, Peter Bell, Jane Wilson, Alex and Bella Crombie, Victoria and A.C Anderson, George Beardmore, David and Sarah Williams, Marianne and William Hope, Frank Noverre	Single Family Residential	Residential	N/A
1880 to 1883	Trustees of the Bank of Upper Canada, Georgina McMurrich, A and Margaret Duncan, Peter Bell, Adam McKay, Jane Wilson, Victoria and A.C Anderson, George Beardmore, David and Sarah Williams, Marianne and William Hope, Frank Noverre	Single Family Residential	Residential	1880 City Directories. The Phase One Property was occupied by single family residential dwellings at those times.
1875 to 1880	Trustees of the Bank of Upper Canada, Georgina McMurrich, K.J and Virginia Stewart, A and Margaret Duncan, Peter Bell, Adam McKay, Jane Wilson, George Beardmore, David and Sarah Williams, Marianne and William Hope, Frank	Undeveloped	Undeveloped	1875 City Directories. The Phase One Property was undeveloped at those times.



Year	Name of Owner	Description of Property Use	Property Use	Other Observations from Aerial Photographs, Fire Insurance Plans, Etc.
	Noverre			
1874 to 1875	Trustees of the Bank of Upper Canada, Georgina McMurrich, K.J and Virginia Stewart, A and Margaret Duncan, Peter Bell, Adam McKay, Jane Wilson, George Beardmore, David and Sarah Williams, Frank Noverre	Undeveloped	Undeveloped	N/A
1874	Trustees of the Bank of Upper Canada, Georgina McMurrich, Frederick Phillips, Peter Bell, Adam McKay, Jane Wilson, A and Margaret Duncan, George Beardmore, David and Sarah Williams	Undeveloped	Undeveloped	N/A
1872 to 1874	HY Bovill Hope, Trustees of the Bank of Upper Canada, Georgina McMurrich, Peter Bell, Adam McKay, Jane Wilson, George Beardmore, David and Sarah Williams	Undeveloped	Undeveloped	N/A
1870 to 1872	Mary and Hudon Murray, Trustees of the Bank of Upper Canada, Georgina McMurrich, Adam McKay, Jane Wilson, George and Elizabeth Beardmore, David and Sarah Williams	Undeveloped	Undeveloped	N/A



Year	Name of Owner	Description of Property Use	Property Use	Other Observations from Aerial Photographs, Fire Insurance Plans, Etc.
1869 to 1870	Mary and Hudson Murray, Thomas Galt, William Cayley and Thomas Patterson, Adam McKay, Jane Wilson	Undeveloped	Undeveloped	1868/1869 City Directories. The Phase One Property was undeveloped at those times
1867 to 1869	Mary and Hudson Murray, D'Arcy and Sarah Boulton, Thomas Galt, William Cayley and Thomas Patterson, Adam McKay, Jane Wilson	Undeveloped	Undeveloped	1868/1869 City Directories. The Phase One Property was undeveloped at those times.
1866 to 1867	Mary and Hudson Murray, D'Arcy and Sarah Boulton, Robert Cassells, Robert Russell, Adam McKay, Jane Wilson	Undeveloped	Undeveloped	N/A
1859 to 1866	Bank of Upper Canada, Mary and Hudson Murray, D'Arcy and Sarah Boulton, Adam McKay, Jane Wilson	Undeveloped	Undeveloped	1861 City Directories. The Phase One Property was undeveloped at those times.
1859	Bank of Upper Canada, Samuel Zimmerman, Mary and Hudson Murray, D'Arcy and Sarah Boulton, James Zimmerman, County of York, Adam McKay, Jane Wilson	Undeveloped	Undeveloped	N/A
1856 to 1859	Bank of Upper Canada, Samuel Zimmerman, Mary and Hudson Murray, D'Arcy and Sarah Boulton, James Zimmerman, Adam McKay, Jane Wilson	Undeveloped	Undeveloped	1856 City Directories and 1858 FIP. The Phase One Property was undeveloped at those times.



Year	Name of Owner	Description of Property Use	Property Use	Other Observations from Aerial Photographs, Fire Insurance Plans, Etc.
1855 to 1856	James Zimmerman, Mary and Hudson Murray, D'Arcy and Sarah Boulton, Adam McKay	Undeveloped	Undeveloped	N/A
1855	D'Arcy and Sarah Boulton, Davidson Murray, John and Anne O'Connor	Undeveloped	Undeveloped	N/A
1848 to 1855	D'Arcy and Sarah Boulton, Davidson Murray	Undeveloped	Undeveloped	N/A
1835 to 1848	D'Arcy and Sarah Boulton	Undeveloped	Undeveloped	N/A
1824 to 1835	D'Arcy and Sarah Boulton, William Warren Baldwin	Undeveloped	Undeveloped	N/A
1824	Elizabeth Russell, D'Arcy Boulton, William and Phoebe Baldwin, Maria Willcocks	Undeveloped	Undeveloped	N/A
1809 to 1824	Elizabeth Russell, D'Arcy Boulton	Undeveloped	Undeveloped	1818 FIP. The Phase One Property was undeveloped at that time.
1809	Peter Russell, D'Arcy Boulton	Undeveloped	Undeveloped	N/A
1805 to 1808	Peter Russell, Alexander McDonell	Undeveloped	Undeveloped	N/A
1798 to 1805	Robert Gray, Peter Russell	Undeveloped	Undeveloped	N/A
Prior to 1798	Crown Lands	Undeveloped	Undeveloped	N/A



The earliest record for the Phase One Study Area was the title search from 1798, which indicated that the Phase One Property was owned by Crown Land at that time. Based on a FIP from 1818, the Phase One Property was undeveloped at that time. Based on City Directories from 1880 and a FIP from 1889, the Phase One Property was developed as single-family residential properties at those times. Based on an aerial photograph from 1968 and City Directories from 1969, the Phase One Property was developed as a multi-tenant residential property at those times.

6.2 Potentially Contaminating Activities

Based on the findings of the Phase One ESA, following is a list of PCAs (description based on the *O. Reg. 153/04, as amended* – Table 2: Potentially Contaminating Activities) identified within the Phase One Study Area that contribute to APECs on the Phase One Property:

- Item #30 – Importation of Fill Material of Unknown Quality;
- Item #28 – Gasoline and Associated Products Storage in Fixed Tanks;
- Item #10 – Commercial Autobody Shops;
- Item #35 – Mining, smelting and refining; ore processing; tailings storage;
- Item #34 – Metal Fabrication;
- Item #8 – Chemical Manufacturing, Processing and Bulk Storage; and
- Other – Application of Road Salt.

The above noted PCAs are based on the following discussion:

- PCA 1 - #30 *Importation of Fill Material of Unknown Quality*. Fill materials may have been applied at various locations when the Phase One Property was in the process of first being developed (i.e., construction/development and landscaping) in approximately the mid 1870s, or during re-configuration of parking or landscaped areas. Based on this information, it is possible that the unknown environmental quality of these fill materials represents an environmental concern to the Phase One Property.
- PCA 2 – *Other (Application of Road Salt)*. Due to the common use of road salt during the winter months, it is possible that the application of road salt along Stephanie Street, Grange Road and Beverley Street and the asphalt paved surface parking and driveway areas of the Phase One Property represents a potential environmental concern to the Phase One Property. However, as road salt on these roads and the Phase One Property were applied for the purposes of keeping these areas safe for traffic/walking under conditions of snow or ice or both, exemptions for the potential road salt impacts to the Phase One Property will be applied and are provided under Paragraph 1 of Section 49.1 of O. Reg. 153/04, as amended.
- PCA 3 - #28 Gasoline and Associated Products Storage in Fixed Tanks. Based on the ERIS Report, historical fuel tanks were located at 32 Beverley Street (approximately 30 m southwest of the Phase One Property) and 1 Phoebe Street (approximately 45 m southwest of the Phase One Property) in 1931 and 1928, respectively. Based on the close proximities



(approximately 30 to 45 m) to the Phase One Property, it is possible that these historical fuel tanks represent an environmental concern to the Phase One Property.

- **PCA 4 - #10 Commercial Autobody Shops.** Based on City Directories from 1975 to 1990 and 1927, autobody shops were located at 32 Beverley Street (approximately 30 m southwest of the Phase One Property) and 20 Beverley Street (approximately 50 m southwest of the Phase One Property) at those times, respectively. Based on the close proximities (approximately 30 to 50 m) to the Phase One Property, it is possible that these historical autobody shops represent an environmental concern to the Phase One Property.
- **PCA 5 - #35 Mining, smelting and refining; ore processing; tailings storage.** Based on City Directories from 1920 to 1970 and a FIP from 1954, a smelter was located at 34 Beverley Street (approximately 25 m southwest of the Phase One Property) at those times. Based on the close proximity (approximately 25 m) to the Phase One Property, it is possible that this historical smelter represents an environmental concern to the Phase One Property.
- **PCA 6 - #34 Metal Fabrication.** Based on City Directories from 1960, historical metal spinning operations were located at 6 Phoebe Street (approximately 40 m southwest of the Phase One Property) at that time. Based on City Directories from 1856 to 1869, a foundry was located at 24-28 Beverley Street (approximately 50 m southwest of the Phase One Property) at those times. Based on the close proximities (approximately 40 m to 50 m) to the Phase One Property, it is possible that these historical metal fabrication operations represent an environmental concern to the Phase One Property.
- **PCA 7 - #8 Chemical Manufacturing, Processing and Bulk Storage.** Based on City Directories from 1909 to 1914, historical chemical manufacturing operations were located at 28-32 Beverley Street (approximately 25 m southwest of the Phase One Property) at those times. Based on the close proximity (approximately 25 m) to the Phase One Property, it is possible that these historical chemical manufacturing operations represent an environmental concern to the Phase One Property.
- **PCA 8: - 28 Gasoline and Associated Products Storage in Fixed Tanks.** Based on the ERIS Report, a historical fuel tank was located at 3 Sullivan Street (approximately 35 m west of the Phase One Property) in 1923. Based on the close proximity (approximately 35 m) to the Phase One Property, it is possible that this historical fuel tank represents an environmental concern to the Phase One Property.

Additional off-site PCAs were identified within the Phase One Study area; however, based on considerations such as distance from the Phase One Property, assumed groundwater flow directions, and our visual observations, these additional off-site PCAs were determined to not result in APECs on the Phase One Property.

6.3 Areas of Potential Environmental Concern

Based on the information gathered during this Phase One ESA, the following PCAs potentially



resulting in APECs on the Phase One Property were listed below in Table 13 (also shown on the Phase One ESA CSM Drawings No. 2 and 3 in Appendix A).

Table 13 - Areas of Potential Environmental Concern

Area of Potential Environmental Concern (APEC)	Location of APEC on Phase One Property	Potentially Contaminating Activity (PCA)	Location of PCA (on-site or off site)	Contaminants of Potential Concern	Media Potentially Impacted (Groundwater, soil and/or sediment)
APEC 1	Entire Phase One Property	PCA 1: #30 - Importation of Fill Material of Unknown Quality <i>(Fill materials may have been applied at various locations when the Phase One Property was in the process of first being developed)</i>	On-site	PAHs, Metals, As, Sb, Se, Cr(VI), Hg, CN-, B-HWS, EC, SAR ¹	Soil
APEC 2	East, south and west portions of the Phase One Property	PCA 2: Other – Application of Road Salt <i>(Application of road salt Beverley Street, Stephanie Street and Grange Road and on the Phase One Property)</i>	On-site	EC, SAR ¹	Soil
APEC 3	Southwest corner of the Phase One Property	PCA 3: #28 – Gasoline and Associated Products Storage in Fixed Tanks <i>(Historical fuel tank at 32 Beverley Street (approximately 30 m southwest of the Phase One Property) in 1931 and historical fuel tank at 1 Phoebe Street (approximately 45 m southwest of the</i>	Off-site	PHCs, PAHs, BTEX	Soil, Groundwater



Area of Potential Environmental Concern (APEC)	Location of APEC on Phase One Property	Potentially Contaminating Activity (PCA)	Location of PCA (on-site or off site)	Contaminants of Potential Concern	Media Potentially Impacted (Groundwater, soil and/or sediment)
		<i>Phase One Property) in 1928.</i>			
		PCA 4: #10 – Commercial Autobody Shops <i>(Historical autobody shops located at 32 Beverley Street (approximately 30 m southwest of the Phase One Property) from 1975-1990 and at 20 Beverley Street (approximately 50 m southwest of the Phase One Property) in 1927.)</i>	Off-site	PHCs, PAHs, Metals, VOCs	Soil, Groundwater
		PCA 5: #35 – Mining, smelting and refining; ore processing; tailings storage <i>(Historical smelting and refining operations located at 34 Beverley Street (approximately 25 m southwest of the Phase One Property) from 1920 to 1970.)</i>	Off-site	PHCs, PAHs, VOCs, Metals, As, Sb, Se, B-HWS, Cr (VI), Hg, CN-, ABNs	Soil, Groundwater
		PCA 6: #34 – Metal Fabrication <i>(Historical metal spinning at 6 Phoebe Street (approximately 40 m southwest of the Phase One Property) in 1960 and historical</i>	Off-site	PHCs, PAHs, VOCs, Metals, As, Sb, Se, B-HWS, Cr (VI), Hg, CN-, ABNs	Soil, Groundwater



Area of Potential Environmental Concern (APEC)	Location of APEC on Phase One Property	Potentially Contaminating Activity (PCA)	Location of PCA (on-site or off site)	Contaminants of Potential Concern	Media Potentially Impacted (Groundwater, soil and/or sediment)
		<i>foundry at 24-28 Beverley Street (approximately 50 m southwest of the Phase One Property) from 1856 to 1869)</i>			
		PCA 7: #8 – Chemical Manufacturing, Processing and Bulk Storage <i>(Historical chemical manufacturing at 32-28 Beverley Street (approximately 25 m southwest of the Phase One Property) from 1909 to 1914).</i>	Off-site	PHCs, PAHs, VOCs, Metals	Soil, Groundwater
APEC 4	West portion of the Phase One Property	PCA 8: #28 – Gasoline and Associated Products Storage in Fixed Tanks <i>(Historical fuel tank at 3 Sullivan Street (approximately 35 m west of the Phase One Property) in 1923</i>	Off-site	PHCs, PAHs, BTEX	Soil, Groundwater

Notes:

- The acronyms noted above indicate the following contaminants of potential concern: petroleum hydrocarbons (PHCs); benzene, toluene, ethylbenzene and xylene (BTEX); volatile organic compounds (VOCs); polycyclic aromatic hydrocarbons (PAHs); polychlorinated biphenyls (PCBs); arsenic (As), antimony (Sb), selenium (Se), chromium VI (Cr(VI)); mercury (Hg); cyanide (CN-); boron (hot water soluble) (B-HWS); Electrical Conductivity (EC); Sodium Adsorption Ratio (SAR); sodium (Na) and chloride (Cl).

6.4 Phase One Conceptual Site Model

Based on this Phase One ESA, the following comprises the Phase One CSM:



6.4.1 Figures of the Phase One Study Area

A site location map, an aerial photograph depicting the Phase One CSM and any PCAs potentially resulting in APECs on the Phase One Property, and a site plan showing neighbouring land uses, and any APECs on the Phase One Property are included in Appendix A of this report as Drawing Nos. 1 to 3, respectively.

6.4.2 Description and Assessment of Findings of the Phase One ESA

At the time of the site reconnaissance, the Phase One Property was located on the north side of Stephanie Street, at the northeast corner of the intersection of Stephanie Street and Beverley Street. At the time of the site reconnaissance, the Phase One Property by a 24-storey residential apartment building with two basement levels; the upper basement level (B) extended underneath the entire building footprint, and the lower basement level (B1) beyond the building footprint and was used as an underground parking garage (Subject Building). The Subject Building was reportedly constructed in approximately 1967 and consisted of 284 residential apartment units. Vehicular access to the Phase One Property was from two asphalt paved driveways off Stephanie Street, located on the southeast and southwest portions of the Phase One Property; and an asphalt paved driveway off Beverley on the southwest portion of the Phase One Property, which led to the underground parking garage entrance. Asphalt paved surface parking and driveway areas were present on the north, east and south sides of the Subject Building. Landscaped areas were generally present on all sides of the Subject Building, the north portion of the Phase One Property and along all of the property boundaries. The total floor area of the Subject Buildings was reportedly 21,700 m² (233,600 ft²), and the Phase One Property has a total area of 0.6 hectare (1.6 acres). At the time of the site reconnaissance, the Phase One Property was reportedly owned by 50 Stephanie Street Inc.

The Phase One Study Area and the Phase One Property are situated in a developed and undeveloped portion of the City of Toronto. The City of Toronto Official Plan and the ANSI maps provided on-line (also provided by the MNRF and ERIS) were reviewed to determine if an environmentally sensitive area is located within the Phase One Study Area. Based on this review of these plans and maps, the following is noted:

- The closest water body to the Phase One Property, Lake Ontario, is located approximately 1.5 km south of the Phase One Property;
- No Environmentally Sensitive Areas were identified on the Phase One Property or in the Phase One Study Area; and
- No ANSIs were identified on the Phase One Property or in the Phase One Study Area.

At the time of the site reconnaissance, there was no evidence of stressed vegetation (potentially associated with PCAs or APECs), pits, potable water wells, standing water, lagoons or watercourses observed on the Phase One Property. It should be noted that the ground surfaces at the Phase One Property and surrounding properties were partially snow-covered and therefore some areas and property features could not be completely assessed.



The Phase One Property was surrounded by parkland to the north of the Phase One Property; a community and institutional property to the east and single-family residential dwellings located to the south (across Stephanie Street) and west (across Beverley Street) of the Phase One Property.

Areas Where PCA on or Potentially Affecting the Phase One Property Has Occurred

The following identified PCAs (description based on the *O. Reg. 153/04, as amended* – Table 2: Potentially Contaminating Activities) within the Phase One Study Area contribute to APECs on the Phase One Property:

- PCA 1 - #30 *Importation of Fill Material of Unknown Quality*. Fill materials may have been applied at various locations when the Phase One Property was in the process of first being developed (i.e., construction/development and landscaping) in approximately the mid 1870s, or during re-configuration of parking or landscaped areas. Based on this information, it is possible that the unknown environmental quality of these fill materials represents an environmental concern to the Phase One Property.
- PCA 2 – *Other (Application of Road Salt)*. Due to the common use of road salt during the winter months, it is possible that the application of road salt along Stephanie Street and Beverley Street and the asphalt paved surface parking and driveway areas of the Phase One Property represents a potential environmental concern to the Phase One Property. However, as road salt on these roads and the Phase One Property were applied for the purposes of keeping these areas safe for traffic/walking under conditions of snow or ice or both, exemptions for the potential road salt impacts to the Phase One Property will be applied and are provided under Paragraph 1 of Section 49.1 of O. Reg. 153/04, as amended.
- PCA 3 - #28 *Gasoline and Associated Products Storage in Fixed Tanks*. Based on the ERIS Report, historical fuel tanks were located at 32 Beverley Street (approximately 30 m southwest of the Phase One Property) and 1 Phoebe Street (approximately 45 m southwest of the Phase One Property) in 1931 and 1928, respectively. Based on the close proximities (approximately 30 to 45 m) to the Phase One Property, it is possible that these historical fuel tanks represent an environmental concern to the Phase One Property.
- PCA 4 - #10 *Commercial Autobody Shops*. Based on City Directories from 1975 to 1990 and 1927, autobody shops were located at 32 Beverley Street (approximately 30 m southwest of the Phase One Property) and 20 Beverley Street (approximately 50 m southwest of the Phase One Property) at those times, respectively. Based on the close proximities (approximately 30 to 50 m) to the Phase One Property, it is possible that these historical autobody shops represent an environmental concern to the Phase One Property.
- PCA 5 - #35 *Mining, smelting and refining; ore processing; tailings storage*. Based on City Directories from 1920 to 1970 and a FIP from 1954, a smelter was located at 34 Beverley Street (approximately 25 m southwest of the Phase One Property) at those times. Based on the close proximity (approximately 25 m) to the Phase One Property, it is possible that this historical smelter represents an environmental concern to the Phase One Property.



- **PCA 6 - #34 Metal Fabrication.** Based on City Directories from 1960, historical metal spinning operations were located at 6 Phoebe Street (approximately 40 m southwest of the Phase One Property) at that time. Based on City Directories from 1856 to 1869, a foundry was located at 24-28 Beverley Street (approximately 50 m southwest of the Phase One Property) at those times. Based on the close proximities (approximately 40 m to 50 m) to the Phase One Property, it is possible that these historical metal fabrication operations represent an environmental concern to the Phase One Property.
- **PCA 7 - #8 Chemical Manufacturing, Processing and Bulk Storage.** Based on City Directories from 1909 to 1914, historical chemical manufacturing operations were located at 28-32 Beverley Street (approximately 25 m southwest of the Phase One Property) at those times. Based on the close proximity (approximately 25 m) to the Phase One Property, it is possible that these historical chemical manufacturing operations represent an environmental concern to the Phase One Property.
- **PCA 8: - 28 Gasoline and Associated Products Storage in Fixed Tanks.** Based on the ERIS Report, a historical fuel tank was located at 3 Sullivan Street (approximately 35 m west of the Phase One Property) in 1923. Based on the close proximity (approximately 35 m) to the Phase One Property, it is possible that this historical fuel tank represents an environmental concern to the Phase One Property.

Contaminants of Potential Concern

APECs associated with the above noted PCAs were determined to be the entire Phase One Property for PCA 1; the east, south and west portions of the Phase One Property for PCA 2; the southwest corner of the Phase One Property for PCAs 3 to 7; and the west portion of the Phase One Property for PCA 8. The locations of the PCAs and on-site APECs are shown on the attached Drawing No. 3.

COPCs identified, based on the APECs include PHCs, BTEX, PAHs, VOCs, and metals As, Sb, Se, B-HWS, Cr(VI), Hg, CN-, EC and SAR.

Potential for Underground Utilities to Affect Contaminant Distribution and Transport

Subsurface utilities identified at the Phase One Property which could affect contaminant distribution and transport at the time of the subsurface investigation include:

- Municipal water lines, underground municipal sewer lines, natural gas lines and an underground telephone line. The exact location of these services could not be confirmed during the Phase One investigation.



Regional or Site Specific Geological and Hydrogeological Information

Topographic information obtained from Google Earth, showed the site elevation to range from approximately 91 m to 94 m above mean sea level (amsl). The ground surface at the Phase One Property was generally visually noted to be flat, and surface water at the Phase One Property was assumed to infiltrate into the on-site landscaped areas; and to drain towards on-site and off-site catch basins, which reportedly discharged to the municipal storm sewer system. It should be noted that the immediate adjacent/neighbouring properties located to the north, east, south (across Stephanie Street) and west (across Beverley Street) of the Phase One Property generally appeared to be at the same elevation as the Phase One Property.

The shallow horizontal groundwater flow direction in the area, based on apparent topography, was likely south towards Lake Ontario, located approximately 1.5 km south of the Phase One Property. It should be noted that the direction of shallow groundwater flow in limited areas are also be influenced by the presence of underground utility corridors and is not necessarily a reflection of local groundwater flow or a replica of the Phase One Property or area topography. A site-specific determination of groundwater flow would be required to obtain groundwater flow direction information for the Phase One Property.

Based on available surficial geology maps, accessed using Google Earth, the native surficial soils in the vicinity of the Phase One Property, are predominantly undifferentiated older tills, may include stratified deposits. Available geology maps (Ontario Geological Survey (OGS) database “Surface Geology Report”) indicated that the Phase One Study Area consisted of undifferentiated older tills, may include stratified deposits.

According to information provided in the reviewed ERIS Report, a search of the WWIS database for the Phase One Property and Phase One Study Area indicated that a total of 115 water well sites were located within 300 m of the Phase One Property. WWIS Well ID No. 7255331, a monitoring well was reportedly advanced on May 1, 2016, on the neighbouring property located at 180 John Street (approximately 35 m south of the Phase One Property) (UTM Zone 17, UTM Co-ordinates Northing 4834335, Easting 629707). In addition, it should be noted that S2S obtained the well record for this monitoring well as part of a provincial online well record search. This monitoring well was reportedly advanced to a depth of 4.9 m bgs and consisted of the following stratigraphy:

- Grey concrete from ground surface (0.0 m) to a reported depth of approximately 0.2 m bgs; and
- Brown silt and clay from a reported depth of 0.2 m bgs to a reported depth of approximately 4.9 m bgs (the maximum extent of the observations/monitoring well).

Furthermore, according to information provided in the reviewed ERIS report, a search of the BORE database for the Phase One Property and Phase One Study Area indicated that a total of 30 boreholes were located within 300 m of the Phase One Property. Borehole ID No. 647751, a geotechnical/geological investigation borehole, was reported advanced in March 1966, on the Phase One Property. This borehole was reportedly advanced to a depth 15.3 m bgs and consisted of the following stratigraphy:



- Fill consisting of grey sand, silt and clay from ground surface (0.0 m) to a reported depth of 0.5 m bgs;
- Brown till and clay, age glacial from a reported depth of 0.5 m bgs to a reported depth of 4.6 m bgs;
- Grey till and clay, age glacial from a reported depth of 4.6 m bgs to 8.6 m bgs and 11.3 m bgs to 15.3 m bgs (maximum extent of the borehole); and
- Grey sand, silt and clay from a reported depth of 8.6 m bgs to 11.3 m bgs.

Based on the OGS database “Bedrock Geology of Ontario” (2011), the Phase One Property is assumed to be underlain by shale, limestone, dolostone, siltstone. According to information provided in the ERIS Report, bedrock was not encountered in any of the boreholes. Depth to bedrock is anticipated to be deeper than the deepest extent (15.3 m bgs) of the boreholes advanced at the Phase One Property and Phase One Study Area.

Uncertainties or Absences of Information That Could Affect the Validity of the Phase One CSM

There were no material deviations to the Phase One ESA requirements set out in *O. Reg. 153/04, as amended* that would cause uncertainty or absence of information that would affect the validity of the findings of this assessment.

6.4.3 Exemption Set Out in Paragraph 1 or 2 of Section 49.1 of Regulation

As noted in Section 3.3 of this report, due to the nature of properties immediately adjacent to roadways and the common use of road salt during the winter months, it is possible that the application of road salt along Stephanie Street and Beverley Street and on the asphalt paved surface parking and driveway areas of the Phase One Property represents an environmental concern to the Phase One Property. However, as road salt on these roads were applied for the purposes of keeping these streets safe for traffic under conditions of snow or ice, exemptions for potential road salt impacts to the Phase One Property are provided for under Paragraph 1 of Section 49.1 of *O. Reg. 153/04, as amended*.

S2S does not intend to rely upon the exemption set out in Paragraph 2 of Section 49.1 of *O. Reg. 153/04, as amended*, as S2S is not aware of any previously identified exceedances in groundwater to which this exemption would apply.

6.4.4 Intention to Rely Upon the Exemption Set Out in Paragraph 3 of Section 49.1 of Regulation

S2S does not intend to rely upon the exemption set out in Paragraph 3 of Section 49.1 of *O. Reg. 153/04, as amended*, as S2S is not aware of any previously identified exceedances in fill materials to which this exemption would apply.



7.0 CONCLUSIONS

Based on information gathered and observations made, the Phase One ESA has revealed the following PCAs resulting in APECs at the Phase One Property:

Area of Potential Environmental Concern (APEC)	Location of APEC on Phase One Property	Potentially Contaminating Activity (PCA)	Location of PCA (on-site or off site)	Contaminants of Potential Concern	Media Potentially Impacted (Groundwater, soil and/or sediment)
APEC 1	Entire Phase One Property	PCA 1: #30 - Importation of Fill Material of Unknown Quality <i>(Fill materials may have been applied at various locations when the Phase One Property was in the process of first being developed)</i>	On-site	PAHs, Metals, As, Sb, Se, Cr(VI), Hg, CN-, B-HWS, EC, SAR ¹	Soil
APEC 2	East, south and west portions of the Phase One Property	PCA 2: Other – Application of Road Salt <i>(Application of road salt Beverley Street, Stephanie Street and Grange Road and on the Phase One Property)</i>	On-site	EC, SAR ¹	Soil
APEC 3	Southwest corner of the Phase One Property	PCA 3: #28 – Gasoline and Associated Products Storage in Fixed Tanks <i>(Historical fuel tank at 32 Beverley Street (approximately 30 m southwest of the Phase One Property) in 1931 and historical fuel tank at 1 Phoebe Street (approximately 45</i>	Off-site	PHCs, PAHs, BTEX	Soil, Groundwater



Area of Potential Environmental Concern (APEC)	Location of APEC on Phase One Property	Potentially Contaminating Activity (PCA)	Location of PCA (on-site or off site)	Contaminants of Potential Concern	Media Potentially Impacted (Groundwater, soil and/or sediment)
		<i>m southwest of the Phase One Property) in 1928.</i>			
		PCA 4: #10 – Commercial Autobody Shops <i>(Historical autobody shops located at 32 Beverley Street (approximately 30 m southwest of the Phase One Property) from 1975-1990 and at 20 Beverley Street (approximately 50 m southwest of the Phase One Property) in 1927.)</i>	Off-site	PHCs, PAHs, Metals, VOCs	Soil, Groundwater
		PCA 5: #35 – Mining, smelting and refining; ore processing; tailings storage <i>(Historical smelting and refining operations located at 34 Beverley Street (approximately 25 m southwest of the Phase One Property) from 1920 to 1970.)</i>	Off-site	PHCs, PAHs, VOCs, Metals, As, Sb, Se, B-HWS, Cr (VI), Hg, CN-, ABNs	Soil, Groundwater
		PCA 6: #34 – Metal Fabrication <i>(Historical metal spinning at 6 Phoebe Street (approximately 40 m southwest of the Phase One Property) in 1960</i>	Off-site	PHCs, PAHs, VOCs, Metals, As, Sb, Se, B-HWS, Cr (VI), Hg, CN-, ABNs	Soil, Groundwater



Area of Potential Environmental Concern (APEC)	Location of APEC on Phase One Property	Potentially Contaminating Activity (PCA)	Location of PCA (on-site or off site)	Contaminants of Potential Concern	Media Potentially Impacted (Groundwater, soil and/or sediment)
		<i>and historical foundry at 24-28 Beverley Street (approximately 50 m southwest of the Phase One Property) from 1856 to 1869)</i>			
		PCA 7: #8 – Chemical Manufacturing, Processing and Bulk Storage <i>(Historical chemical manufacturing at 32-28 Beverley Street (approximately 25 m southwest of the Phase One Property) from 1909 to 1914).</i>	Off-site	PHCs, PAHs, VOCs, Metals	Soil, Groundwater
APEC 4	West portion of the Phase One Property	PCA 8: #28 – Gasoline and Associated Products Storage in Fixed Tanks <i>(Historical fuel tank at 3 Sullivan Street (approximately 35 m west of the Phase One Property) in 1923</i>	Off-site	PHCs, PAHs, BTEX	Soil, Groundwater

Notes:

- The acronyms noted above indicate the following contaminants of potential concern: petroleum hydrocarbons (PHCs); benzene, toluene, ethylbenzene and xylene (BTEX); volatile organic compounds (VOCs); polycyclic aromatic hydrocarbons (PAHs); polychlorinated biphenyls (PCBs); arsenic (As), antimony (Sb), selenium (Se), chromium VI (Cr(VI)); mercury (Hg); cyanide (CN-); boron (hot water soluble) (B-HWS); Electrical Conductivity (EC); Sodium Adsorption Ratio (SAR); sodium (Na) and chloride (Cl).

Based on the findings of this Phase One ESA, a Phase Two ESA will be required at the Phase One Property before Site Plan Application. The specific objectives of the Phase Two ESA would be to assess the APECs identified at the Phase One Property in the context of the existing regulatory framework and legislation regarding contaminated sites and Brownfields in the Province of Ontario to confirm whether contaminants are present on, in or under the Phase One Property, and,



if so, what the contaminants are, where they are located on, in or under the Phase One Property and at what concentrations.

It should be noted that the ground surfaces at the Phase One Property and surrounding properties were partially snow-covered and therefore some areas and property features could not be completely assessed.

Prior to any renovations and/or building demolition activities, a DSS should be undertaken to address any hazardous building materials present within the Subject Building.



8.0 CLOSURE

This report has been prepared for the sole benefit of 50 Stephanie Street Inc. (Client).

The report may not be relied upon by any other person or entity without the express written consent of S2S and the Client. Any use that a party makes of this report, or any reliance on decisions made based on it, is the responsibility of such parties. S2S accepts no responsibility for damages, if any, suffered by any party as a result of decisions made or actions based on this report.

S2S makes no other representation whatsoever, including those concerning the legal significance of its findings, or as to the other legal matters addressed incidentally in this report, including but not limited to, ownership of any property, or the application of any law to the facts set forth herein. With respect to regulatory compliance issues, regulatory statutes are Subject to interpretation. These interpretations may change over time, thus the Client should review such issues with appropriate legal counsel.

Some of the information presented in this report was provided through existing documents and interviews. Although attempts were made, whenever possible, to obtain a minimum of two confirmatory sources of information, S2S in certain instances has been required to assume that this information provided is accurate.


The conclusions as presented represent the best judgment of the assessor based on the visual observations of the accessible property elements of the Phase One Property and adjacent properties observed on January 14, 2025. Should additional information become available, S2S requests that this information be brought to our attention so that we may reassess the conclusions presented herein.

Respectfully Submitted,

S2S ENVIRONMENTAL INC.



Sarah Melanson-O'Neill, B.A.Sc.
Junior Project Manager
soneill@s2se.com

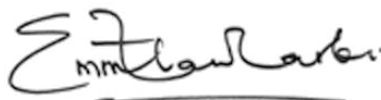

Emmanuel Larbi, M.A.Sc., P.Eng.
Technical Reviewer
elarbi@s2se.com



David Beimers, P.Eng., QPESA
Technical Advisor
dbeimers@s2se.com


Distribution: (1 PDF Copy) - Mr. Benjamin Hung (50 Stephanie Street Inc.)



APPENDIX A

DRAWINGS



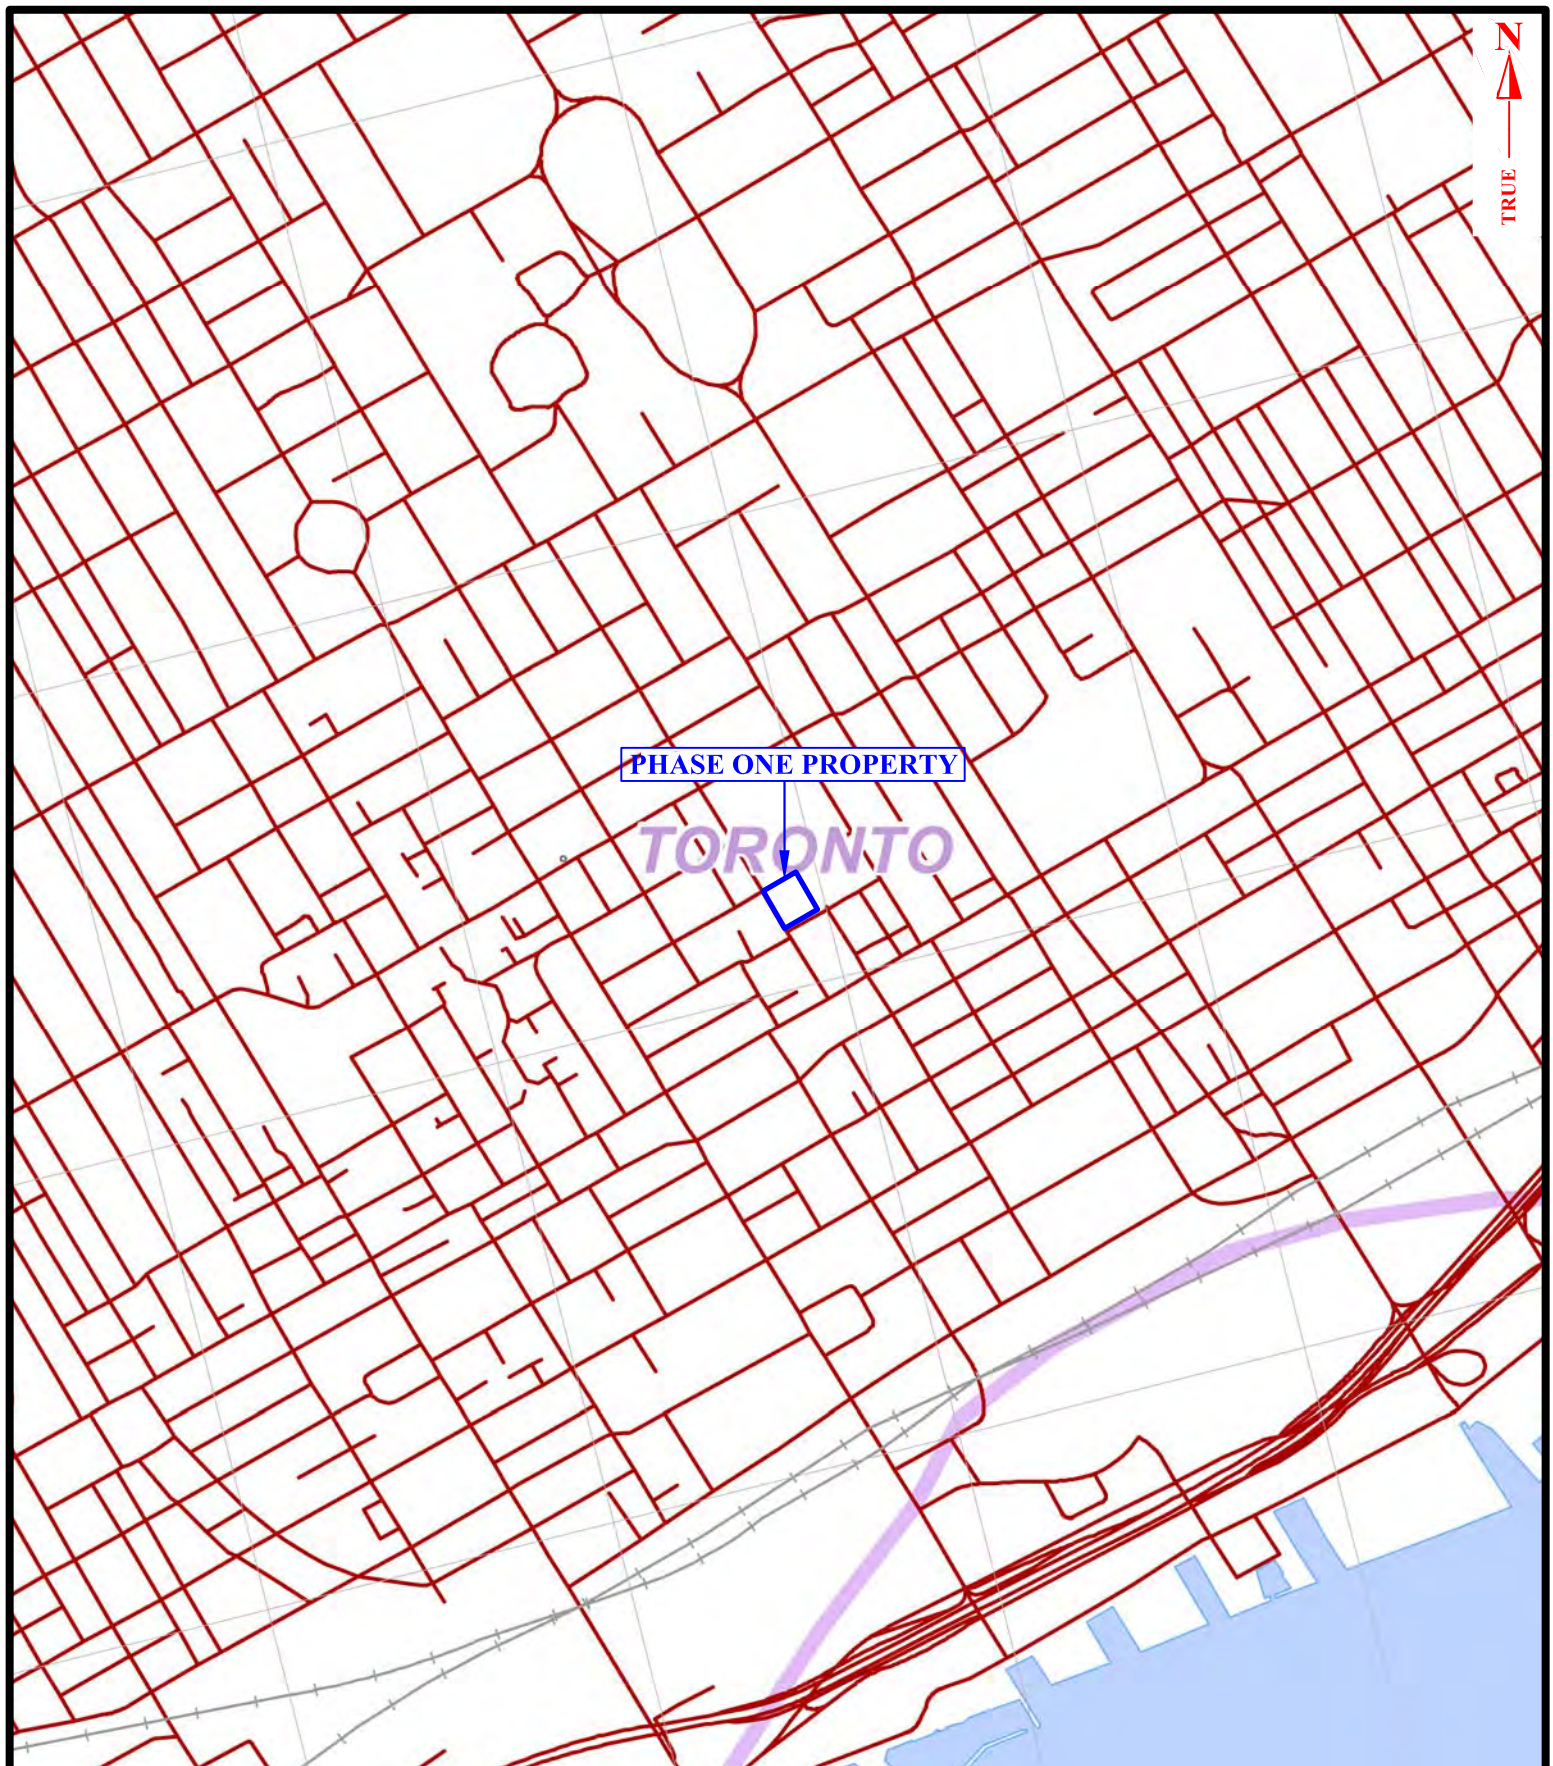

0 m 250 m 500 m

DRAWN BY: MA DATE: MAR 3, 2025 SCALE : 1:22,000

SITE LOCATION MAP
Ontario Base Mapping (OBM), 2010,
Ontario Ministry of Natural Resources



S2S
Environmental Inc.

PROJECT NO:


12358

SITE LOCATION:

**50 STEPHANIE STREET
TORONTO, ONTARIO**

DRAWING NO:

1

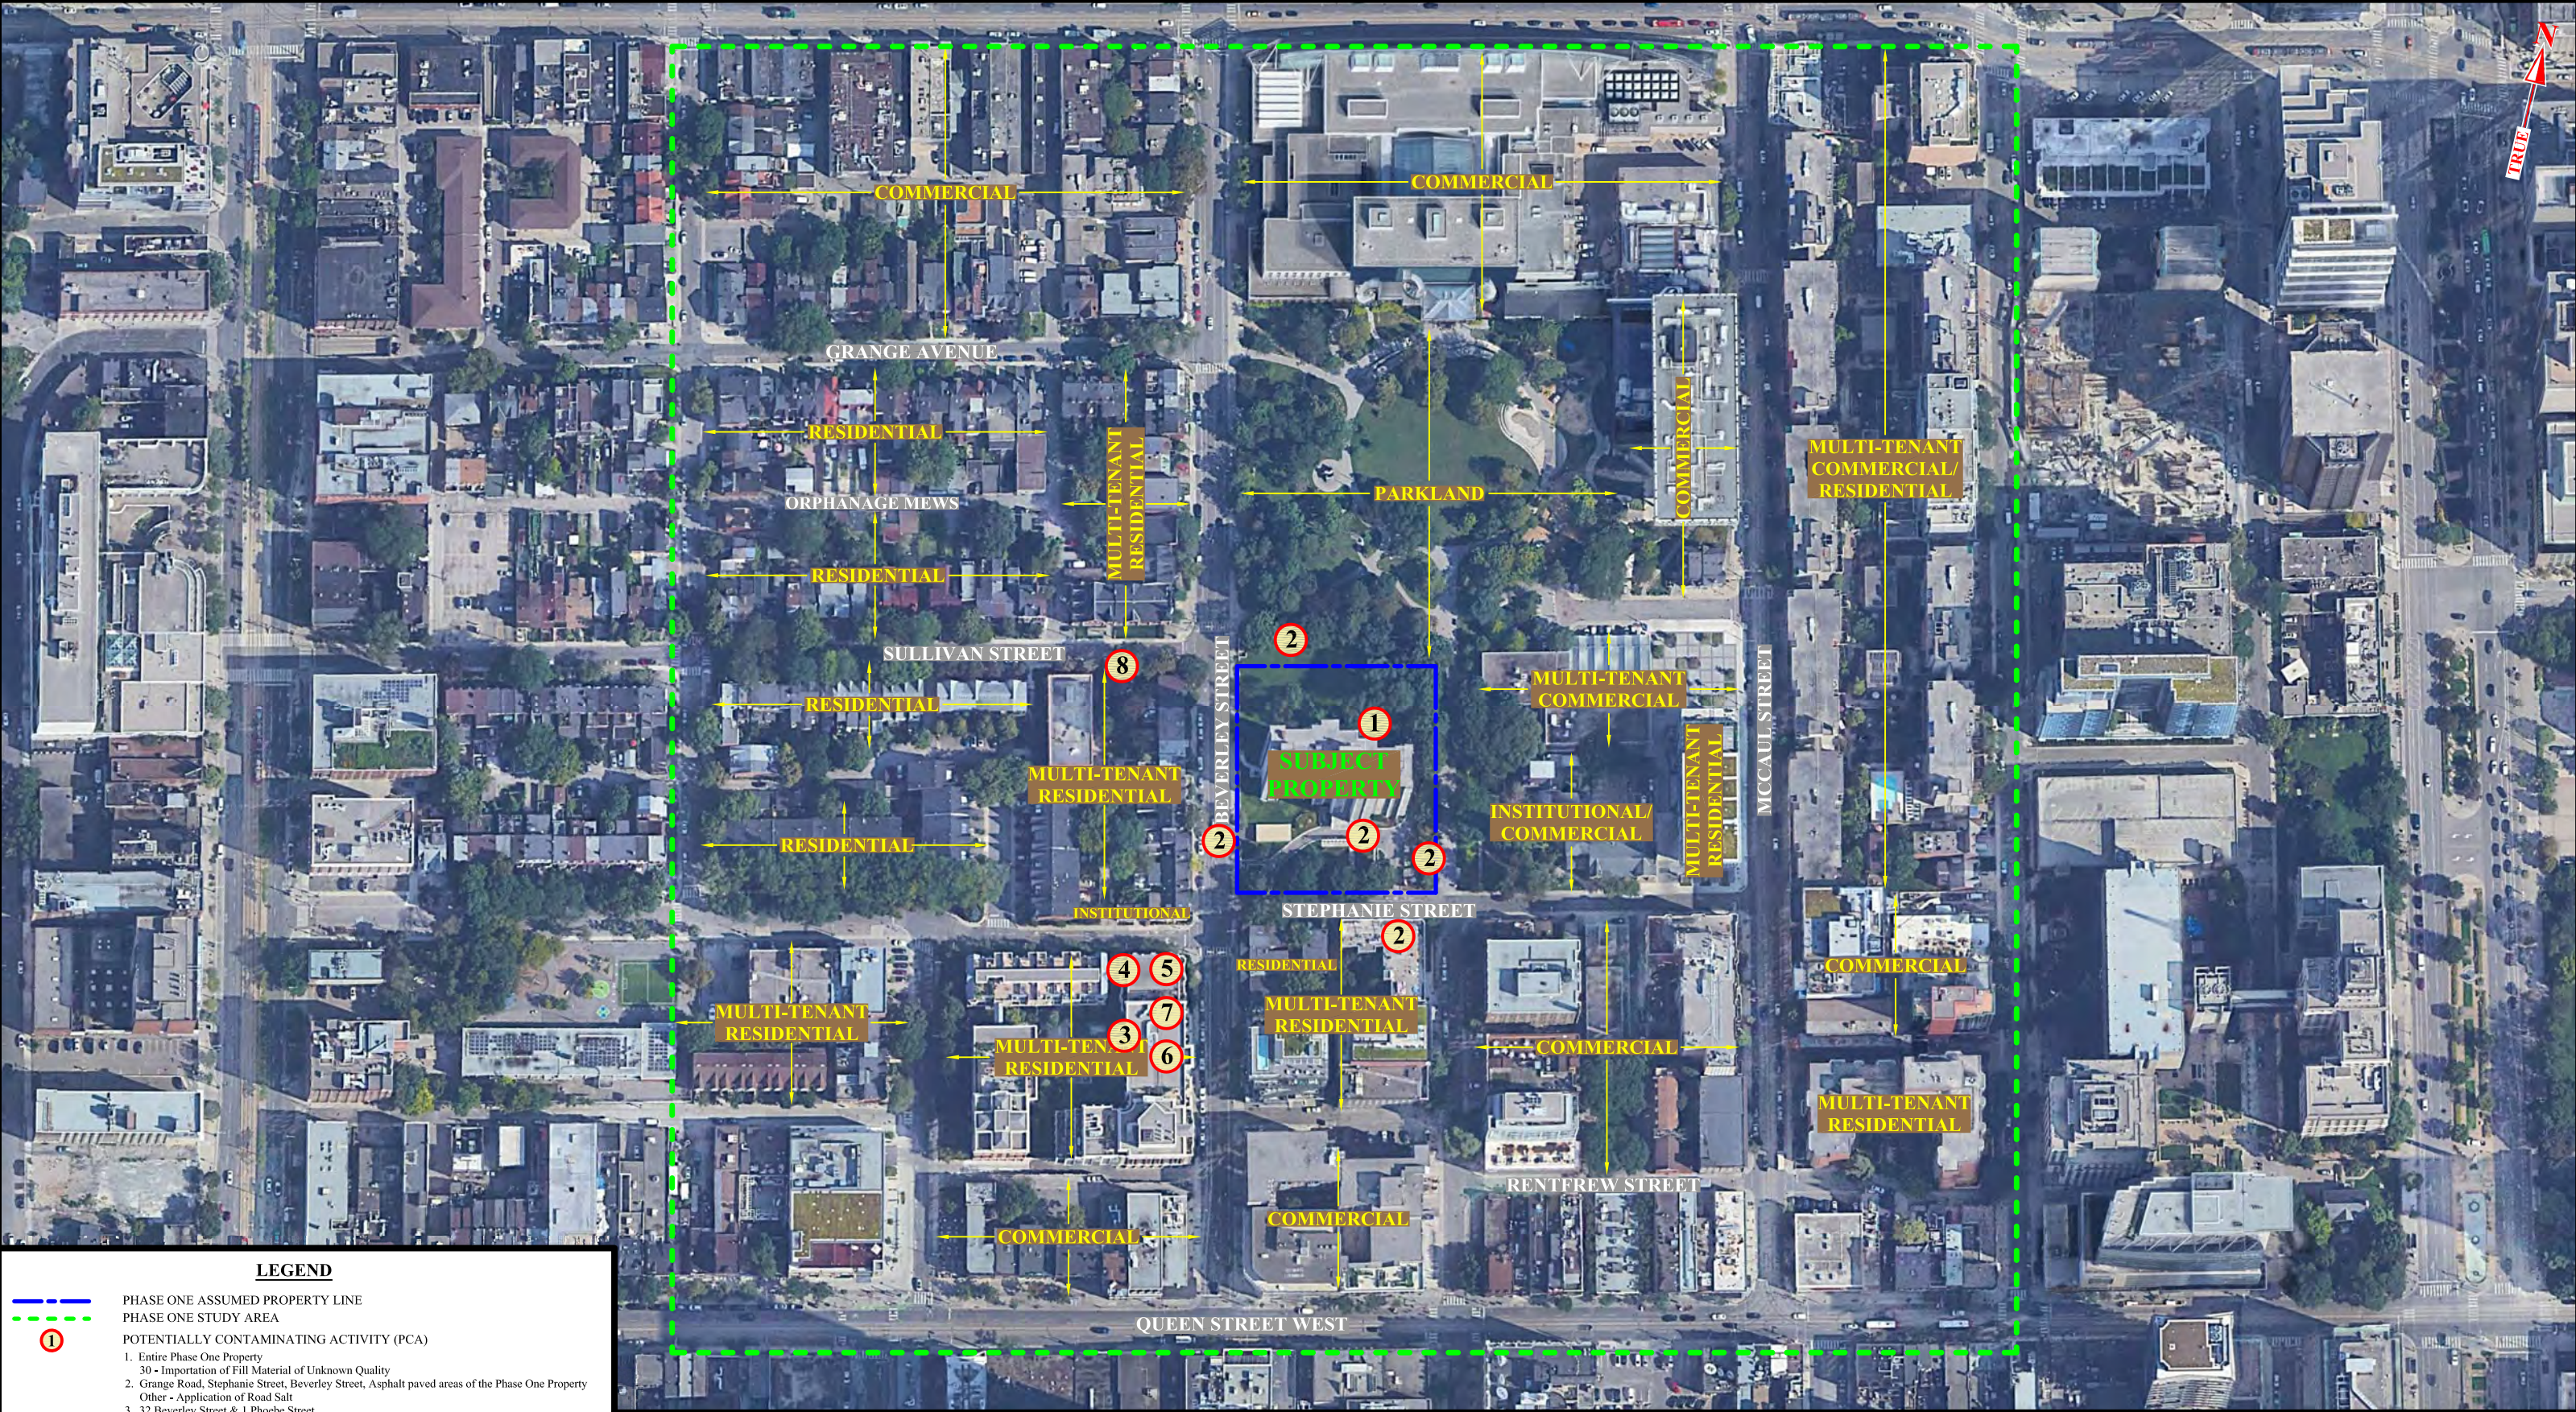

1

LEGEND

PHASE ONE ASSUMED PROPERTY LINE

PHASE ONE STUDY AREA

POTENTIALLY CONTAMINATING ACTIVITY (PCA)

1. Entire Phase One Property

30 - Importation of Fill Material of Unknown Quality

2. Grange Road, Stephanie Street, Beverley Street, Asphalt paved areas of the Phase One Property

Other - Application of Road Salt

3. 32 Beverley Street & 1 Phoebe Street

28 - Gasoline and Associated Products Storage in Fixed Tanks

4. 20 & 32 Beverley Street

10 Commercial Autobody Shops

5. 28-32 Beverley Street

28 - Mining, Smelting and Refining; Ore Processing; Tailings Storage

6. 24-28 Beverley Street & 6 Phoebe Street

34 - Metal fabrication

7. 28-32 Beverley Street

8 Chemical Manufacturing, Processing and Bulk Storage


8. 3 Sullivan Street

28 - Gasoline and Associated Products Storage in Fixed Tanks

NOTE: IMAGERY DATE: JULY 2024, GOOGLE EARTH

PHASE ONE ESA CONCEPTUAL SITE MODEL	
DATE: MAR 3, 2025	DRAWN BY: MA

S2S Environmental Inc.	SCALE:
PROJECT NO: 12358	SITE LOCATION: 50 STEOHANIE STREET TORONRO, ONTARIO
	DRAWING NO: 2

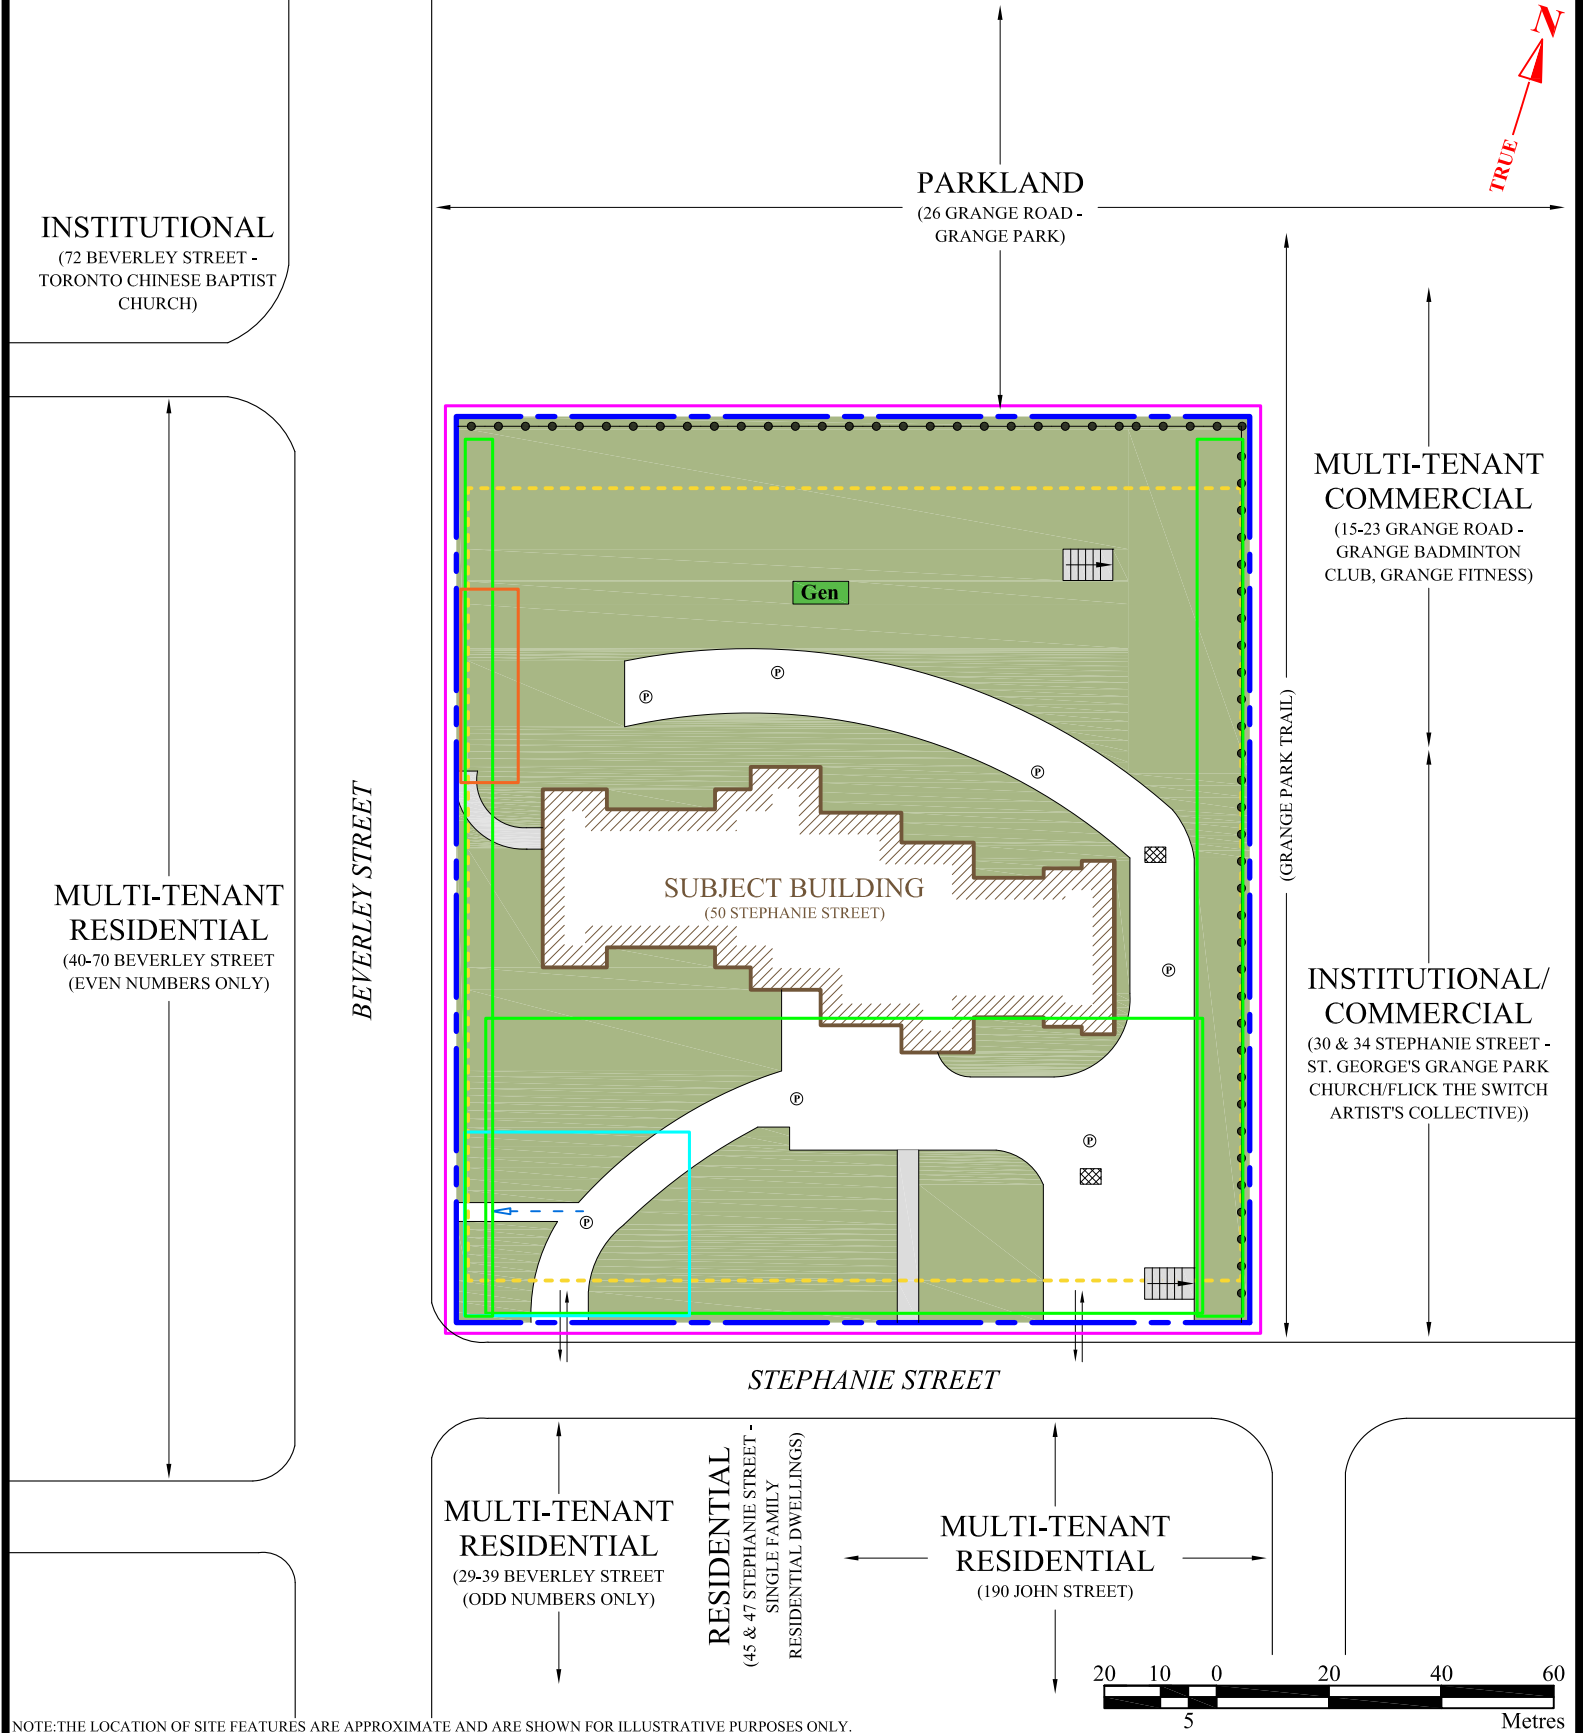

NOTE: THE LOCATION OF SITE FEATURES ARE APPROXIMATE AND ARE SHOWN FOR ILLUSTRATIVE PURPOSES ONLY.

LEGEND

- ASSUMED PROPERTY LINE
- SITE ACCESS
- ACCESS TO UNDERGROUND PARKING
- METAL BAR FENCE
- EXTERIOR CONCRETE STAIRS
- ASPHALT PAVED PARKING
- ASPHALT PAVED PARKING AND DRIVEWAY
- CATCH BASIN
- SUBJECT BUILDING
- LANDSCAPED AREA
- CONCRETE WALKWAY
- APPROXIMATE EXTENT OF UNDERGROUND PARKING
- NATURAL GAS-FIRED GENERATOR
- AREA OF POTENTIAL ENVIRONMENTAL CONCERN
- 1
- 2
- 3
- 4

		SCALE:
		AS SHOWN
PROJECT NO:	SITE LOCATION:	DRAWING NO:
12358	50 STEPHANIE STREET TORONTO, ONTARIO	3
SITE PLAN SHOWING NEIGHBOURING LAND USES AND AREAS OF POTENTIAL ENVIRONMENTAL CONCERNS (APECS)		
DATE: MAR 3, 2025		DRAWN BY: MA

APPENDIX B

LIST OF PREVIOUS ENVIRONMENTAL REPORTS



LIST OF PREVIOUS ENVIRONMENTAL REPORTS AND RECORDS

- “Phase I Environmental Site Assessment, 50 Stephanie Street, Toronto, Ontario” report, prepared for W.J. Realty Management, prepared by Kodiak Environmental Limited (Kodiak), dated February 18, 2000 (hereinafter referred to as the “2000 Kodiak Phase I ESA Report”); and
- “Phase I Environmental Site Assessment, 50 Stephanie Street, Toronto, Ontario” report, prepared for 50 Stephanie Street Inc. O/A Berneda Properties, prepared by S2S, dated November 2, 2018 (hereinafter referred to as the “2018 S2S Phase I ESA Report”).



APPENDIX C

ASSESSOR QUALIFICATIONS



Name: Sarah Melanson-O'Neill. B.A.Sc.

Position: Junior Project Manager

Education: **B.A.Sc., Chemical Engineering, Biochemical specialization**
Queen's University, Kingston, ON, 2022

Courses:

- **Environmental and Green Chemistry**, Queen's University, 2022
- **Chemical Process Design**, Queen's University, 2022
- **Mitigation of Industrial Pollutants**, Queen's University, 2020
- **Environmental Biotechnology**, Queen's University, 2019
- **Biochemical Engineering**, Queen's University, 2018

Environmental Site Assessments

- Conducted Phase One Environmental Site Assessments for various industrial, commercial and residential properties as a Project Scientist.
- Researched historical data for sites using environmental and city directories, topographic maps and geological maps.
- Obtained information about the environmental condition of Phase One Properties and surrounding properties by assisting in interviewing property owners, property managers and occupants.
- Assessed and identified areas of Phase One Properties with hazardous materials and potential environmental contamination concern.
- Established conclusions and recommendations for the Phase One Property based on the site assessment and applicable regulations.

Baseline Property Condition Assessments

- Conducted Baseline Property Condition Assessments (BPCA) for various industrial, commercial and residential buildings.
- Assessed the condition of various property elements including the exterior property, structural frame of the building, roofing systems, building additions, plumbing, HVAC, electrical systems, vertical transportation, and life safety and fire protection equipment.
- Visually identified physical deficiencies in any area of BPCA Properties.



Name: David Beimers, B.Sc.E., P.Eng., QP_{ESA}

Position: Project Manager

Education: B.Sc.E., Engineering Chemistry, Queen's University, ON, 2016

Environmental Site Assessments

- Project Scientist, Phase I Environmental Site Assessments (ESA) for various industrial, commercial, and residential buildings.
- Conducted detailed reviews of environmental registries, city directories, topographic and geological maps, and pertinent historical information.
- Conducted interviews with property owners, occupants, key site personnel and local government officials to obtain information concerning the environmental conditions related to the Phase One Property and adjacent properties.
- Identified and assessed potential or actual environmental contamination and presence of hazardous materials.
- Developed conclusions and recommendations based on applicable federal, provincial, and municipal regulations.

Property Condition Assessments

- Project Scientist, Property Condition Assessments (PCA) for various industrial, commercial, and residential buildings.
- Conducted visual assessment of property elements and various industrial, commercial, residential buildings.
- Evaluated visually the structural elements of buildings and related structures.
- Assessed the conditions of various roofing systems, the exterior and interior walls, floors, ceilings of buildings and paved areas.
- Inspected mechanical and electrical systems on properties from a non-specialist viewpoint.
- Recommended replacement, reconstruction and/or repair of building elements.
- Estimated costs for immediate and replacement costs in capital reserve tables for clients.



Name: Emmanuel Larbi, M.A.Sc., P.Eng.

Position: Principal

Education/

Courses **M.A.Sc., Geological Engineering**, University of Windsor, Windsor, Ontario, 1988
 B.Sc. (Eng.) Geological Engineering, University of Science & Technology, Kumasi, Ghana, 1981

- **Environmental Regulation & Compliance** - one day course organized by Tory's Environment, Health & Safety Law Group, 2001
- **How To Manage Multiple Projects, Meet Deadlines, And Achieve Objectives** – one day course organized by Fred Pryor Seminars, 1998
- **Hazardous Waste Management** - University of Toronto Continuing Education, 1994
- **Compliance With Environmental Legislation** - University of Toronto Continuing Education, 1993
- **Deterioration & Failure of Concrete Structures, Investigations, Testing Methods, Repairs & Restoration** - University of Toronto Continuing Education, 1992
- **Solid Waste Management** - University of Toronto Continuing Education, 1991

Environmental Site Assessments

- Project Manager/Senior Engineer, Phase I Environmental Site Assessments at over 500 sites for Merrill Lynch Commercial Mortgage Conduit, Manulife Financial, GE Capital Real Estate, First National Bank, CIBC, Royal Bank, Morguard Investments Limited, GMAC Commercial Mortgage and numerous other financial, industrial, real estate and legal clients. Also, participated in a number of Phase II ESA investigations for some of the clients.
- Assessed waste management practices on industrial, commercial and residential sites.
- Reviewed Phase I & II ESAs and remediation reports for update environmental site assessments.
- Supervised subsurface drilling investigations for potential environmental contamination.
- Prepared technical reports.



Property Condition Assessments

- Project Manager/Senior Engineer, Property Condition Assessments of over 500 sites for Abacus Real Estate Investments, Sandalwood Properties, Bentall Real Estate, Column Financial, Canadian Mortgage Capital Corporation, Merrill Lynch Commercial Mortgage Conduit, Manulife Financial, GE Capital Real Estate, First National Bank, CIBC, Royal Bank, Morguard Investments Limited, GMAC Commercial Mortgage and numerous other financial, industrial, real estate and legal clients.
- Conducted visual assessment of property elements and various industrial, commercial, residential buildings.
- Evaluated visually the structural elements of buildings and related structures.
- Assessed the conditions of various roofing systems, the exterior and interior walls, floors, ceilings of buildings and paved areas.
- Inspected mechanical and electrical systems on properties from a non-specialist viewpoint.
- Recommended replacement, reconstruction and/or repair of building elements.
- Estimated costs for immediate and replacement costs in capital reserve tables for clients.

Geotechnical Investigations

- Conducted footing and caisson excavation inspections on various project sites.
- Monitored excavation of topsoil, placement of structural fill and proof-rolling of exposed sub-grade.
- Co-ordinated, tested and supervised earthworks, roads and municipal services within residential and commercial subdivisions.
- Supervised geotechnical drilling and prepared technical reports.

Field & Laboratory Materials Investigations

- Supervised qualification and compliance testing of concrete materials.
- Tested products including bricks, asphalt, aggregates, admixtures and building panels.
- Researched the durability of construction materials while completing M.A.Sc. program.
- Assisted undergraduate students during laboratory sessions in engineering geology, hydrogeology and construction materials.
- Co-ordinated and supervised field and laboratory technicians.
- Undertook condition surveys of buildings, pavements, roofs, bridge decks and piers.
- Performed petrographic analysis of aggregates



APPENDIX D

RESOURCE INFORMATION



HISTORICAL SOURCES, REGULATORY CONTACTS, BACKGROUND INFORMATION AND PERSONS INTERVIEWED

SOURCE	INFORMATION RECEIVED/REVIEWED
Site Representatives: Ms. Celsa Silva (Property Manager) of Berna Property Management Inc.	Site access, site current and historical information
Previous Environmental Reports/Background Information	- See Appendix B
City Directories - Toronto Reference Library	1856, 1861, 1868/69, 1875, 1880, 1885, 1890, 1895, 1900, 1905, 1910, 1915, 1920, 1925, 1930, 1935, 10/1911, 1922, 1935, 1940, 1945, 1951, 1955, 1960, 1965, 1969, 1975, 1980, 1985/86, 1990, 1995 and 2001.
Fire Insurance Plans - Toronto Reference Library - Goads Atlases - Online Historic Maps	1909, 1910, 1935, 1945 and 1954. 1890, 1894, 1903, 1910, 1913 and 1924. 1818 and 1858.
Aerial Photographs - Toronto Archives - City of Toronto Online Aerial Photos - Google Earth	1947, 1950, 1953, 1957, 1963, 1968, 1973, 1977, 1983, 1987, 1992. 1963, 1990 and 2023. 2002, 2005, 2009, 2014, 2018 and 2023.
Topographic/Ontario Base Maps - SoftMap Plus Software	Ontario Base Maps Volume 1
Title Search	Land Registry Office #33, Middlesex (completed by Stewart Davey Title Search)
ERIS	RSC Report (Urban) ERIS Report (dated December 20, 2024) providing information on the Phase One Property and all adjacent/ neighbouring properties within a 300 m search radius from the boundaries of the Phase One Property, through a comprehensive search of all federal, provincial and private source data (attached as Appendix F) ANSI, Bedrock Geology, FIM, OBM, Physiography, Soils and Surficial Geology Maps
Ontario Geological Survey 2007. Physiography of Southern Ontario, Miscellaneous Release--Data 228. 2007. (dataset provided in Google Earth format)	Regional physiography data
Ontario Geological Survey 2011. 1:250 000 scale bedrock geology of Ontario, Miscellaneous Release---Data 126-Revision 1. 2011 (dataset provided in Google Earth format)	Regional bedrock geology data
Ontario Geological Survey 2010. Surficial geology of	Regional geological soil data



SOURCE	INFORMATION RECEIVED/REVIEWED
Southern Ontario; Ontario Geological Survey, Miscellaneous Release-- Data 128-REV – OGS Earth Mapping Service “Google Earth”	
MECP Inventory of Coal Gasification Plant Waste Sites in Ontario, Vol. I & II, April 1987	Coal Gasification Plant Waste Sites potentially near Phase One Property
MECP Waste Disposal Site Inventory, June 1991	Waste Disposal Sites potentially near Phase One Property
MECP Ontario Inventory of PCB Storage Sites, October 2004	PCB Storage Sites potentially near Phase One Property
MECP on-line Hazardous Waste Information Network (HWIN), Registered Generator List (Accessed January 2025).	Potential list of current hazardous waste generators for the Phase One Property and neighbouring properties
MECP Hazardous Waste Information Systems, Public Information Data Set, 1986 to 2022 (Accessed January 2025)	Potential list of historic hazardous waste generators for the Phase One Property and neighbouring properties
The MECP on-line Brownfields Environmental Site Registry (Accessed January 2025)	A list of sites that have voluntarily filed a Records of Site Condition in the accordance with the Environmental Protection Act
Technical Standards and Safety Authority (TSSA).	Review of computer database for possible storage of fuels on Phase One Property from 1990 to present.
City of Toronto Official Plan Obtained from: https://www.toronto.ca/explore-enjoy/parks-recreation/places-spaces/ravines-trails-natural-parklands/environmentally-significant-areas/	Environmentally sensitive areas identified by the City of Toronto.
MECP Freedom of Information Request	Records from public sector institutions for parameters including environmental concerns, orders, spills, investigations/prosecutions, and waste generation

NOTE: The available historical coverage (i.e. city directories, fire insurance plans and aerial photographs) is not a continuous record. It is possible that features of interest may have appeared and disappeared between coverage dates, or in some cases may have predated available coverage. In addition, aerial photograph quality is variable and in some instances site features are difficult to identify or their purpose may be difficult to establish.



APPENDIX E

SITE PHOTOGRAPHS





Photo 1: View of a portion of the north elevation (see arrow) of the Subject Building, looking southwest.



Photo 2: View of a portion of the east elevation (see arrow) of the Subject Building, looking west.



Photo 3: View of a portion of the south elevation of the Subject Building, looking north.



Photo 4: View of a portion of the west elevation (see arrow) of the Subject Building, looking southeast.



Photo 5: View of a portion of the adjacent parkland located to the north of the Phase One Property, looking northwest.



Photo 6: View of a portion of the adjacent institutional property located to the east of the Phase One Property, looking east.



Photo 6: View of portions of the neighbouring residential properties located to the south (across Stephanie Street) of the Phase One Property, looking southwest.



Photo 8: View of portions of the neighbouring residential properties located to the west (across Beverley Street) of the Phase One Property, looking northwest.



Photo 9: View of the natural gas-fired hot water heating boilers, located in the boiler room of the Subject Building.



Photo 10: View of a portion of the garage compactor in the garbage room of the Subject Building.



Photo 11: View of one of the suspect mould-impacted ceiling tiles on the 24th floor of the Subject Building.



Photo 12: View of a portion of the interior of a typical residential apartment unit of the Subject Building.

APPENDIX F

ERIS REPORT





DATABASE **REPORT**

Project Property:	<i>50 Stephanie St, Toronto 50 Stephanie Street Toronto ON M5T 1B3 12358</i>
Project No:	<i>12358</i>
Report Type:	<i>RSC Report (Urban)</i>
Order No:	<i>24121901604</i>
Requested by:	<i>S2S Environmental Inc.</i>
Date Completed:	<i>December 20, 2024</i>

Environmental Risk Information Services

A division of Glacier Media Inc.

1.866.517.5204 | info@erisinfo.com | erisinfo.com

Table of Contents

Table of Contents.....	2
Executive Summary.....	3
Executive Summary: Report Summary.....	4
Executive Summary: Site Report Summary - Project Property.....	7
Executive Summary: Site Report Summary - Surrounding Properties.....	9
Executive Summary: Summary By Data Source.....	91
Map.....	187
Aerial.....	188
Topographic Map.....	189
Detail Report.....	190
Unplottable Summary.....	918
Unplottable Report.....	922
Appendix: Database Descriptions.....	956
Definitions.....	966

Notice: IMPORTANT LIMITATIONS and YOUR LIABILITY

Reliance on information in Report: This report DOES NOT replace a full Phase I Environmental Site Assessment but is solely intended to be used as a database review of environmental records.

License for use of information in Report: No page of this report can be used without this cover page, this notice and the project property identifier. The information in Report(s) may not be modified or re-sold.

Your Liability for misuse: Using this Service and/or its reports in a manner contrary to this Notice or your agreement will be in breach of copyright and contract and ERIS may obtain damages for such mis-use, including damages caused to third parties, and gives ERIS the right to terminate your account, rescind your license to any previous reports and to bar you from future use of the Service.

No warranty of Accuracy or Liability for ERIS: The information contained in this report has been produced by ERIS Information Limited Partnership ("ERIS") using various sources of information, including information provided by Federal and Provincial government departments. The report applies only to the address and up to the date specified on the cover of this report, and any alterations or deviation from this description will require a new report. This report and the data contained herein does not purport to be and does not constitute a guarantee of the accuracy of the information contained herein and does not constitute a legal opinion nor medical advice. Although ERIS has endeavored to present you with information that is accurate, ERIS disclaims, any and all liability for any errors, omissions, or inaccuracies in such information and data, whether attributable to inadvertence, negligence or otherwise, and for any consequences arising therefrom. Liability on the part of ERIS is limited to the monetary value paid for this report.

Trademark and Copyright: You may not use the ERIS trademarks or attribute any work to ERIS other than as outlined above. This Service and Report (s) are protected by copyright owned by ERIS Information Limited Partnership. Copyright in data used in the Service or Report(s) (the "Data") is owned by ERIS or its licensors. The Service, Report(s) and Data may not be copied or reproduced in whole or in any substantial part without prior written consent of ERIS.

Executive Summary

Property Information:

Project Property: 50 Stephanie St, Toronto
50 Stephanie Street Toronto ON M5T 1B3

Project No: 12358

Order Information:

Order No: 24121901604
Date Requested: December 19, 2024
Requested by: S2S Environmental Inc.
Report Type: RSC Report (Urban)

Historical/Products:

ERIS Xplorer [ERIS Xplorer](#)
Insurance Products Fire Insurance Maps/Inspection Reports/Site Plans
Topographic Map RSC Maps

Executive Summary: Report Summary

<i>Database</i>	<i>Name</i>	<i>Searched</i>	<i>Project Property</i>	<i>Boundary to 0.30km</i>	<i>Total</i>
AAGR	Abandoned Aggregate Inventory	Y	0	0	0
AGR	Aggregate Inventory	Y	0	0	0
AMIS	Abandoned Mine Information System	Y	0	0	0
ANDR	Anderson's Waste Disposal Sites	Y	0	2	2
AST	Aboveground Storage Tanks	Y	0	0	0
AUWR	Automobile Wrecking & Supplies	Y	0	0	0
BORE	Borehole	Y	6	24	30
CA	Certificates of Approval	Y	0	13	13
CDRY	Dry Cleaning Facilities	Y	0	0	0
CFOT	Commercial Fuel Oil Tanks	Y	0	3	3
CHEM	Chemical Manufacturers and Distributors	Y	0	0	0
CHM	Chemical Register	Y	0	0	0
CNG	Compressed Natural Gas Stations	Y	0	0	0
COAL	Inventory of Coal Gasification Plants and Coal Tar Sites	Y	0	0	0
CONV	Compliance and Convictions	Y	0	0	0
CPU	Certificates of Property Use	Y	0	0	0
DRL	Drill Hole Database	Y	0	0	0
DTNK	Delisted Fuel Tanks	Y	0	0	0
EASR	Environmental Activity and Sector Registry	Y	2	17	19
EBR	Environmental Registry	Y	0	3	3
ECA	Environmental Compliance Approval	Y	0	10	10
EEM	Environmental Effects Monitoring	Y	0	0	0
EHS	ERIS Historical Searches	Y	0	139	139
EIIS	Environmental Issues Inventory System	Y	0	0	0
EMHE	Emergency Management Historical Event	Y	0	0	0
EPAR	Environmental Penalty Annual Report	Y	0	0	0
EXP	List of Expired Fuels Safety Facilities	Y	0	0	0
FCON	Federal Convictions	Y	0	0	0
FCS	Contaminated Sites on Federal Land	Y	0	0	0
FOFT	Fisheries & Oceans Fuel Tanks	Y	0	0	0
FRST	Federal Identification Registry for Storage Tank Systems (FIRSTS)	Y	0	0	0
FST	Fuel Storage Tank	Y	0	7	7
FSTH	Fuel Storage Tank - Historic	Y	0	4	4
GEN	Ontario Regulation 347 Waste Generators Summary	Y	0	401	401
GHG	Greenhouse Gas Emissions from Large Facilities	Y	0	0	0
HINC	TSSA Historic Incidents	Y	0	7	7

Database	Name	Searched	Project Property	Boundary to 0.30km	Total
IAFT	Indian & Northern Affairs Fuel Tanks	Y	0	0	0
INC	Fuel Oil Spills and Leaks	Y	0	4	4
LIMO	Landfill Inventory Management Ontario	Y	0	0	0
MINE	Canadian Mine Locations	Y	0	0	0
MNR	Mineral Occurrences	Y	0	0	0
NATE	National Analysis of Trends in Emergencies System (NATES)	Y	0	0	0
NCPL	Non-Compliance Reports	Y	0	0	0
NDFT	National Defense & Canadian Forces Fuel Tanks	Y	0	0	0
NDSP	National Defense & Canadian Forces Spills	Y	0	0	0
NDWD	National Defence & Canadian Forces Waste Disposal Sites	Y	0	0	0
NEBI	National Energy Board Pipeline Incidents	Y	0	0	0
NEBP	National Energy Board Wells	Y	0	0	0
NEES	National Environmental Emergencies System (NEES)	Y	0	0	0
NPCB	National PCB Inventory	Y	0	16	16
NPR2	National Pollutant Release Inventory	Y	0	0	0
NPRI	National Pollutant Release Inventory - Historic	Y	0	1	1
OGWE	Oil and Gas Wells	Y	0	0	0
OOGW	Ontario Oil and Gas Wells	Y	0	0	0
OPCB	Inventory of PCB Storage Sites	Y	0	20	20
ORD	Orders	Y	0	0	0
PAP	Canadian Pulp and Paper	Y	0	0	0
PCFT	Parks Canada Fuel Storage Tanks	Y	0	0	0
PES	Pesticide Register	Y	0	5	5
PFAS	Ontario PFAS Spills	Y	0	0	0
PFCH	NPRI Reporters - PFAS Substances	Y	0	0	0
PFHA	Potential PFAS Handlers from NPRI	Y	0	0	0
PINC	Pipeline Incidents	Y	0	8	8
PPHA	Potential PFAS Handlers from EASR	Y	0	0	0
PRT	Private and Retail Fuel Storage Tanks	Y	0	2	2
PTTW	Permit to Take Water	Y	0	2	2
REC	Ontario Regulation 347 Waste Receivers Summary	Y	0	2	2
RSC	Record of Site Condition	Y	0	35	35
RST	Retail Fuel Storage Tanks	Y	0	0	0
SCT	Scott's Manufacturing Directory	Y	0	124	124
SPL	Ontario Spills	Y	1	36	37
SRDS	Wastewater Discharger Registration Database	Y	0	0	0
TANK	Anderson's Storage Tanks	Y	0	43	43
TCFT	Transport Canada Fuel Storage Tanks	Y	0	0	0
VAR	Variances for Abandonment of Underground Storage Tanks	Y	0	1	1
WDS	Waste Disposal Sites - MOE CA Inventory	Y	0	0	0

<i>Database</i>	<i>Name</i>	<i>Searched</i>	<i>Project Property</i>	<i>Boundary to 0.30km</i>	<i>Total</i>
WDSH	Waste Disposal Sites - MOE 1991 Historical Approval Inventory	Y	0	0	0
WWIS	Water Well Information System	Y	0	115	115
Total:			9	1,044	1,053

Executive Summary: Site Report Summary - Project Property

<i>Map Key</i>	<i>DB</i>	<i>Company/Site Name</i>	<i>Address</i>	<i>Dir/Dist (m)</i>	<i>Elev diff (m)</i>	<i>Page Number</i>
<u>1</u>	EASR	50 STEPHANIE STREET INC	50 STEPHANIE STREET TORONTO ON M5T 1B3	SSW/0.0	0.09	<u>190</u>
<u>1</u>	EASR	50 STEPHANIE STREET INC	50 STEPHANIE STREET TORONTO ON M5T 1B3	SSW/0.0	0.09	<u>190</u>
<u>1</u>	SPL	Gateway Properties	50 Stephanie Street Toronto ON	SSW/0.0	0.09	<u>190</u>
<u>2</u>	BORE		ON	ESE/0.0	0.00	<u>191</u>
<u>3</u>	BORE		ON	SE/0.0	0.00	<u>193</u>
<u>4</u>	BORE		ON	SSW/0.0	0.00	<u>194</u>
<u>5</u>	BORE		ON	S/0.0	0.00	<u>196</u>
<u>6</u>	BORE		ON	ESE/0.0	0.00	<u>198</u>

<i>Map Key</i>	<i>DB</i>	<i>Company/Site Name</i>	<i>Address</i>	<i>Dir/Dist (m)</i>	<i>Elev diff (m)</i>	<i>Page Number</i>
7	BORE		ON	SSW/0.0	0.00	200

Executive Summary: Site Report Summary - Surrounding Properties

<i>Map Key</i>	<i>DB</i>	<i>Company/Site Name</i>	<i>Address</i>	<i>Dir/Dist (m)</i>	<i>Elev Diff (m)</i>	<i>Page Number</i>
8	BORE		ON	E/2.7	0.00	201
9	BORE		ON	ESE/9.2	0.25	202
10	SPL	PUC	JOHN & STEPHANIE, 1 STREET NORTH OF QUEEN TRANSFORMER TORONTO CITY ON	ESE/13.0	0.00	203
11	EHS		70 Beverley Street Toronto ON M5T 1X9	W/28.4	1.00	204
12	EHS		70 Beverley Street, Toronto ON M5T 1X9	W/30.7	1.00	204
13	EHS		80 Beverley Street Toronto ON	WNW/33.1	1.44	205
14	GEN	WITTINGTON PROPERTIES LTD. 41-362	34 BEVERLEY ST. C/O 1491 YONGE ST. TORONTO ON M4T 1Z4	SSW/42.2	-1.00	205
15	HINC		205 JOHN STREET TORONTO ON M5T 1X6	E/47.2	1.00	205
16	TANK	Weiss [M E]	32 Beverley St Toronto ON M5T 1X7	SSW/47.4	-1.00	206
16	TANK	Murray's Garage	32 Beverley St Toronto ON M5T 1X7	SSW/47.4	-1.00	206
16	TANK		32 Beverley St Toronto ON M5T 1X7	SSW/47.4	-1.00	206
17	TANK	Rubber Set & Co	3 Sullivan St Toronto ON M5T 1B8	W/47.5	0.82	206

<i>Map Key</i>	<i>DB</i>	<i>Company/Site Name</i>	<i>Address</i>	<i>Dir/Dist (m)</i>	<i>Elev Diff (m)</i>	<i>Page Number</i>
<u>18</u>	SCT	ARCADE PRESS LIMITED	1 PHOEBE ST TORONTO ON M5T 1A6	SW/49.0	-1.00	<u>207</u>
<u>18</u>	GEN	IMAGE PRINT	1 PHOEBE ST. 3RD FLOOR TORONTO ON M5T 1A6	SW/49.0	-1.00	<u>207</u>
<u>18</u>	GEN	IMAGE PRINT 21-405	1 PHOEBE ST. 3RD FLOOR TORONTO ON M5T 1A6	SW/49.0	-1.00	<u>207</u>
<u>18</u>	GEN	ARCADE PRESS LIMITED	1 PHOEBE STREET, 3RD FLOOR TORONTO ON M5T 1A6	SW/49.0	-1.00	<u>208</u>
<u>18</u>	GEN	ARCADE PRESS(OUT OF BUS.)	1 PHOEBE STREET, 3RD FLOOR TORONTO ON M5T 1A6	SW/49.0	-1.00	<u>208</u>
<u>18</u>	TANK	Dominion Gravure Co	1 Phoebe St Toronto ON M5T 1A6	SW/49.0	-1.00	<u>209</u>
<u>19</u>	GEN	TORONTO, CITY OF	23 GRANGE ROAD TORONTO ON M5T 1C3	ENE/49.7	1.00	<u>209</u>
<u>19</u>	GEN	TORONTO, CITY OF 37-778	23 GRANGE RD.-UNIVERSITY SETTLEMENT COMM. CTR. C/O 149 RIVER ST. TORONTO ON M5T 1C3	ENE/49.7	1.00	<u>209</u>
<u>19</u>	GEN	TORONTO, CITY OF, CITY PROPERTY DEPT.	23 GRANGE ROAD UNIVERSITY SETTLEMENT COMMUNITY CENTRE TORONTO ON M5T 1C3	ENE/49.7	1.00	<u>210</u>
<u>19</u>	GEN	City of Toronto FM	23 Grange Road Toronto ON M5T 1C3	ENE/49.7	1.00	<u>210</u>
<u>20</u>	BORE		ON	E/50.4	0.73	<u>210</u>
<u>21</u>	RSC	BSAR (Beverley) Ltd.	27 BEVERLEY STREET ONTARIO Toronto ON	S/51.5	-1.00	<u>212</u>

Map Key	DB	Company/Site Name	Address	Dir/Dist (m)	Elev Diff (m)	Page Number
<u>22</u>	ANDR	Grange Pk Snow Dump	Toronto ON M5T	N/52.1	2.00	<u>212</u>
<u>23</u>	SCT	OWL COMMUNICATIONS	179 JOHN ST SUITE 500 TORONTO ON M5T 3G5	ESE/53.6	0.00	<u>213</u>
<u>23</u>	SCT	Toybox Command Post	179 John St Floor 8 Toronto ON	ESE/53.6	0.00	<u>213</u>
<u>23</u>	SCT	Producers Choice Recording & Post Production Studios	179 John St Suite 202 Toronto ON	ESE/53.6	0.00	<u>213</u>
<u>23</u>	SCT	Ivey Business Journal	179 John St Suite 501 Toronto ON	ESE/53.6	0.00	<u>214</u>
<u>23</u>	GEN	HEMOSOL (OUT OF BUS)	179 JOHN STREET 4TH FLOOR TORONTO ON M5T 1X4	ESE/53.6	0.00	<u>214</u>
<u>23</u>	GEN	GENERAL SYNTHESIS DIAGNOSTICS	179 JOHN ST., FLOOR 4 TORONTO ON	ESE/53.6	0.00	<u>214</u>
<u>23</u>	GEN	Dr Marc DuPere Medicine Professional Corporation	179 Jonh St, Unit 209 Toronto ON M5T 1X4	ESE/53.6	0.00	<u>215</u>
<u>23</u>	GEN	Dr Marc DuPere Medicine Professional Corporation	179 Jonh St, Unit 209 Toronto ON M5T 1X4	ESE/53.6	0.00	<u>215</u>
<u>23</u>	GEN	Dr Marc DuPere Medicine Professional Corporation	179 Jonh St, Unit 209 Toronto ON M5T 1X4	ESE/53.6	0.00	<u>215</u>
<u>23</u>	EHS		179 John St Toronto ON M5T1X4	ESE/53.6	0.00	<u>216</u>
<u>23</u>	GEN	Dr Marc DuPere Medicine Professional Corporation	179 Jonh St, Unit 209 Toronto ON	ESE/53.6	0.00	<u>216</u>
<u>23</u>	GEN	Dr Marc DuPere Medicine Professional Corporation	179 Jonh St, Unit 209 Toronto ON M5T 1X4	ESE/53.6	0.00	<u>216</u>

Map Key	DB	Company/Site Name	Address	Dir/Dist (m)	Elev Diff (m)	Page Number
<u>23</u>	GEN	Dr Marc DuPere Medicine Professional Corporation	179 John St, Unit 209 Toronto ON M5T 1X4	ESE/53.6	0.00	<u>217</u>
<u>24</u>	SCT	CCMC Music Gallery Inc.	197 John St Toronto ON M5T 1X6	E/57.3	0.73	<u>217</u>
<u>24</u>	SCT	The Perfect Pitch	197 John St Toronto ON M5T 1X6	E/57.3	0.73	<u>217</u>
<u>25</u>	GEN	180 John St Inc	180 John St. Toronto ON M5T 1X5	SE/58.3	-0.24	<u>217</u>
<u>26</u>	WWIS		180 JOHN STREET Toronto ON Well ID: 7255331	SE/60.9	-0.26	<u>218</u>
<u>27</u>	RSC	BSAR (Beverley) Ltd.	21 BEVERLEY STREET ONTARIO Toronto ON	S/61.3	-1.00	<u>221</u>
<u>28</u>	SCT	Suzi Roher Accessories Inc.	176 John St Suite 301 Toronto ON	SE/64.0	-0.62	<u>221</u>
<u>28</u>	SCT	Clayborn Jewellery	176 John St Suite 503 Toronto ON	SE/64.0	-0.62	<u>221</u>
<u>28</u>	SCT	Price Roman	176 John St Toronto ON	SE/64.0	-0.62	<u>222</u>
<u>29</u>	SCT	SUZI ROHER ACCESSORIES INC	176 JOHN ST SUITE 301 TORONTO ON M5T 1X5	SE/64.1	-0.62	<u>222</u>
<u>29</u>	SCT	HOLLYWOOD CLOTHING JOBBERS INC	176 JOHN ST TORONTO ON M5T 1X5	SE/64.1	-0.62	<u>222</u>
<u>29</u>	SCT	HOAX COUTURE INC	176 JOHN ST TORONTO ON M5T 1X5	SE/64.1	-0.62	<u>223</u>
<u>29</u>	SCT	MARCI LIPMAN GRAPHIC	176 JOHN ST TORONTO ON M5T 1X5	SE/64.1	-0.62	<u>223</u>

Map Key	DB	Company/Site Name	Address	Dir/Dist (m)	Elev Diff (m)	Page Number
<u>29</u>	SCT	Donald Taylor - Bookbinder	176 John St Suite 511 Toronto ON M5T 1X5	SE/64.1	-0.62	<u>223</u>
<u>29</u>	SCT	Thien 1501 Inc.	176 John St Suite 503 Toronto ON M5T 1X5	SE/64.1	-0.62	<u>224</u>
<u>29</u>	SCT	Mercy Studio	176 John St Suite 501 Toronto ON M5T 1X5	SE/64.1	-0.62	<u>224</u>
<u>29</u>	SCT	TN (1501) Incorporated	176 John St Suite 503 & 509 Toronto ON M5T 1X5	SE/64.1	-0.62	<u>224</u>
<u>29</u>	EHS		176 John St Toronto ON M5T1X5	SE/64.1	-0.62	<u>225</u>
<u>30</u>	EHS		180 John St Toronto ON M5T1X5	SE/64.3	-0.62	<u>225</u>
<u>31</u>	RSC	BSAR (Beverley) Ltd.	19 BEVERLEY STREET ONTARIO Toronto ON	S/73.2	-1.00	<u>226</u>
<u>32</u>	SCT	PRIME IMAGING & TYPOGRAPHY	172 JOHN ST FLOOR 1 TORONTO ON M5T 1X5	SSE/73.7	-0.62	<u>226</u>
<u>32</u>	GEN	PRIMTYPE INC.	172 JOHN STREET TORONTO ON M5T 1X5	SSE/73.7	-0.62	<u>226</u>
<u>32</u>	GEN	PRIMTYPE INC.	172 JOHN STREET TORONTO ON M5T 1X5	SSE/73.7	-0.62	<u>227</u>
<u>32</u>	GEN	PRIMTYPE INC. 31-217	172 JOHN STREET TORONTO ON M5T 1X5	SSE/73.7	-0.62	<u>227</u>
<u>32</u>	GEN	PRIMETYPE INC.	172 JOHN STREET TORONTO ON M5T 1X5	SSE/73.7	-0.62	<u>227</u>
<u>33</u>	RSC	BSAR (Beverley) Ltd.	17 BEVERLEY STREET ONTARIO Toronto ON	S/75.9	-1.00	<u>228</u>

Map Key	DB	Company/Site Name	Address	Dir/Dist (m)	Elev Diff (m)	Page Number
34	GEN	TORONTO,CITY OF,DEPT OF PARKS&REC	15 STEPHANIE STREET HARRISON BATHS TORONTO ON M5T 1B1	ESE/76.7	0.00	228
34	GEN	TORONTO,CITY OF,DEPT OF PARKS&REC.37-812	HARRISON BATHS, 15 STEPHANIE STREET C/O 21 ST. FL. EAST TOWER CITY HALL TORONTO ON M5T 1B1	ESE/76.7	0.00	229
34	GEN	TORONTO, CITY OF, DEPT. OF PARKS & REC.	15 STEPHANIE STREET HARRISON BATHS TORONTO ON M5T 1B1	ESE/76.7	0.00	229
34	INC		15 Stephanie Street, Toronto ON	ESE/76.7	0.00	229
35	SCT	Ski Canada Magazine	47 Soho Sq Toronto ON M5T 2Z2	SW/78.0	-0.26	230
36	SCT	ICON DESIGNS	15 BEVERLEY ST TORONTO ON M5T 1X8	S/79.8	-1.00	230
36	RSC	BSAR (Beverley) Ltd.	15 BEVERLEY STREET ONTARIO Toronto ON	S/79.8	-1.00	231
37	EHS		4 to 20 Grange Road Toronto ON	NE/80.0	2.00	231
37	RSC	Art Gallery of Ontario	20 GRANGE RD ON TORONTO ON	NE/80.0	2.00	231
38	BORE		ON	ENE/81.5	1.00	232
39	EHS		Beverley Street Toronto ON M5T 1X8	S/82.7	-1.00	233
40	SCT	Quality Knitting Limited	171 John St Toronto ON M5T 1X3	SE/84.9	-0.65	233
40	SCT	Natex Knitting Mills Inc.	171 John St Toronto ON M5T 1X3	SE/84.9	-0.65	233

Map Key	DB	Company/Site Name	Address	Dir/Dist (m)	Elev Diff (m)	Page Number
41	WWIS		4-20 GRANGE RD ON Well ID: 7101175	NE/87.3	2.00	234
42	EHS		St. Patrick's Square (northeast), Toronto, ON Toronto ON	ESE/87.7	0.00	240
43	WWIS		ON Well ID: 7323284	ENE/88.3	1.00	240
44	ANDR	St Patricks Sq Fill	Toronto ON M5T	SE/91.3	-1.00	241
45	WWIS		ON Well ID: 7279429	ENE/93.3	1.00	241
46	RSC	RESIDENCES OF FORM INC.	10 STEPHANIE STREET ON Toronto ON	E/97.1	0.73	242
47	EHS		169 John Street Toronto ON	SE/98.9	-1.00	243
47	RSC	One Six Nine Inc.	169 JOHN ST ON TORONTO ON	SE/98.9	-1.00	243
47	GEN	Toronto Standard Condominium Corporaiton No. 1827	169 John Street Toronto ON M5T 3G5	SE/98.9	-1.00	243
48	SCT	Moir Engraving Co. Ltd.	52 McCaul St Toronto ON M5T 1V9	ENE/101.9	1.00	244
48	GEN	Moir Engraving Company Limited	52 McCaul St Toronto ON M5T 1V9	ENE/101.9	1.00	244
48	RSC	RESIDENCES OF FORM INC.	48-52 MCCAUL STREET ON Toronto ON	ENE/101.9	1.00	244
49	RSC	RESIDENCES OF FORM INC.	46 MCCAUL STREET ON Toronto ON	E/103.8	1.00	245

Map Key	DB	Company/Site Name	Address	Dir/Dist (m)	Elev Diff (m)	Page Number
<u>50</u>	EASR	RESIDENCES OF FORM INC.	50 MCCAUL TORONTO ON	E/104.1	1.00	<u>245</u>
<u>50</u>	EASR	RESIDENCES OF FORM INC.	50 MCCAUL ST TORONTO ON M5T 1V9	E/104.1	1.00	<u>246</u>
<u>50</u>	GEN	Residences of Form Inc.	50 McCaul St Toronto ON M5T 1V9	E/104.1	1.00	<u>246</u>
<u>51</u>	EHS		Stephanie St Mccaul St Toronto ON	ENE/104.6	1.00	<u>246</u>
<u>52</u>	GEN	WITTINGTON PROPERTIES LTD.	12-18 BEVERLEY ST. TORONTO ON M5T 3L2	SSW/106.4	-1.00	<u>247</u>
<u>52</u>	GEN	WITTINGTON PROPERTIES LTD. 42-610	12-18 BEVERLEY ST. C/O 1491 YONGE ST. SUITE 205 TORONTO ON M5T 3L2	SSW/106.4	-1.00	<u>247</u>
<u>52</u>	GEN	WITTINGTON PROPERTIES LIMITED	12-18 BEVERLEY STREET TORONTO ON M5T 1X7	SSW/106.4	-1.00	<u>247</u>
<u>52</u>	GEN	TSCC1551	18 Beverley Street Toronto ON M5T 3L2	SSW/106.4	-1.00	<u>248</u>
<u>52</u>	GEN	Toronto Standard Condominium Corporation No. 1551	18 Beverley Street Toronto ON M5T 3L2	SSW/106.4	-1.00	<u>248</u>
<u>52</u>	GEN	Toronto Standard Condominium Corporation No. 1551	18 Beverley Street Toronto ON M5T 3L2	SSW/106.4	-1.00	<u>248</u>
<u>53</u>	EHS		165 John Street Toronto ON M5T 1X3	SE/106.9	-1.00	<u>249</u>
<u>54</u>	GEN	OTIS CANADA INC.	60 MCCAUL ST. TORONTO ON M5T 1V9	ENE/108.0	1.24	<u>249</u>
<u>54</u>	GEN	OTIS CANADA INC. 29-427	60 MCCAUL STREET TORONTO ON M5T 1V9	ENE/108.0	1.24	<u>249</u>

<i>Map Key</i>	<i>DB</i>	<i>Company/Site Name</i>	<i>Address</i>	<i>Dir/Dist (m)</i>	<i>Elev Diff (m)</i>	<i>Page Number</i>
54	GEN	OTIS CANADA INC	60 MCCAUL STREET TORONTO ON M5T 1V9	ENE/108.0	1.24	250
54	GEN	OTIS CANADA INC.	60 MCCAUL STREET TORONTO ON M5T 1V9	ENE/108.0	1.24	250
54	GEN	OTIS CANADA INCORPORATED	60 MCCAUL STREET TORONTO ON M5T 1V9	ENE/108.0	1.24	251
54	GEN	Progreen Demolition	60 McCaul Street Toronto ON M5T 1V9	ENE/108.0	1.24	251
54	RSC	RESIDENCES OF FORM INC.	60 MCCAUL STREET ON Toronto ON	ENE/108.0	1.24	251
55	EHS		165 John Street Toronto ON	SE/109.8	-1.00	252
55	WWIS		165 JOHN ST Toronto ON Well ID: 7111563	SE/109.8	-1.00	252
55	GEN	165 John Street Inc.	165 John Street Toronto ON	SE/109.8	-1.00	258
55	GEN	165 John Street Inc.	165 John Street Toronto ON M5T 1X3	SE/109.8	-1.00	258
55	GEN	165 John Street Inc.	165 John Street Toronto ON M5T 1X3	SE/109.8	-1.00	258
55	EHS		165 John St Toronto On Toronto ON M5T1X3	SE/109.8	-1.00	259
56	WWIS		165 JOHN STREET TORONTO ON Well ID: 7035428	SE/110.1	-1.00	259
57	BORE		ON	E/110.7	0.73	262

Map Key	DB	Company/Site Name	Address	Dir/Dist (m)	Elev Diff (m)	Page Number
58	TANK	Union Soda Water Co	30 St Patricks St Toronto ON	ESE/111.3	-0.27	263
59	RSC	RESIDENCES OF FORM INC.	40 MCCAUL STREET ON Toronto ON	E/111.6	0.73	263
60	RSC	RESIDENCES OF FORM INC.	56 MCCAUL STREET ON Toronto ON	ENE/112.3	1.00	264
61	WWIS		165 JOHN ST. TORONTO ON Well ID: 7043273	SE/112.9	-1.00	264
62	EHS		52 McCaul Street Toronto ON M5T 1V9	E/117.2	1.00	266
63	NPCB	WITTINGTON GROUP OF COMPANIES	11 SOHO STREET TORONTO ON M5T 3L7	SW/121.4	-1.00	266
63	OPCB	WITTINGTON GROUP OF COMPANIES	11 SOHO STREET TORONTO ON M5T 3L7	SW/121.4	-1.00	267
63	OPCB	WITTINGTON GROUP OF COMPANIES	11 SOHO STREET TORONTO ON M5T 3L7	SW/121.4	-1.00	267
63	OPCB	WITTINGTON GROUP OF COMPANIES	11 SOHO STREET TORONTO ON M5T 3L7	SW/121.4	-1.00	267
63	OPCB	WITTINGTON GROUP OF COMPANIES	11 SOHO STREET TORONTO ON M5T 3L7	SW/121.4	-1.00	267
63	OPCB	WITTINGTON GROUP OF COMPANIES	11 SOHO STREET TORONTO ON M5T 3L7	SW/121.4	-1.00	267
63	OPCB	WITTINGTON GROUP OF COMPANIES	11 SOHO STREET TORONTO ON M5T 3L7	SW/121.4	-1.00	267
63	OPCB	WITTINGTON GROUP OF COMPANIES	11 SOHO STREET TORONTO ON M5T 3L7	SW/121.4	-1.00	268
63	NPCB	WITTINGTON GROUP OF COMPANIES	11 SOHO STREET TORONTO ON M5T 3L7	SW/121.4	-1.00	268

Map Key	DB	Company/Site Name	Address	Dir/Dist (m)	Elev Diff (m)	Page Number
<u>63</u>	REC	WHITTINGTON GROUP OF COMPANIES	11 SOHO STREET (BASEMENT) TORONTO ON M5T 1Z6	SW/121.4	-1.00	<u>268</u>
<u>64</u>	TANK	Kronish Sam	17 Grange Ave Toronto ON M5T 1C6	WNW/123.4	2.79	<u>269</u>
<u>65</u>	WWIS		JOHN ST. TORONTO ON Well ID: 6929689	SE/123.6	-1.00	<u>269</u>
<u>66</u>	GEN	WITTINGTON PROPERTIES LIMITED	5-19 SOHO ST. TORONTO ON M5T 1Z6	SW/123.9	-1.00	<u>272</u>
<u>66</u>	GEN	WITTINGTON PROPERTIES LIMITED 42-366	5-19 SOHO ST. C/O 1491 YONGE STREET, SUITE 205 TORONTO ON M4T 1Z4	SW/123.9	-1.00	<u>272</u>
<u>66</u>	GEN	WITTINGTON PROPERTIES LIMITED	19 SOHO STREET, #5 TORONTO ON M5T 1Z6	SW/123.9	-1.00	<u>273</u>
<u>66</u>	GEN	WITTINGTON PROPERTIES LIMITED	19 SOHO STREET, #5 TORONTO ON M5T 1Z6	SW/123.9	-1.00	<u>273</u>
<u>66</u>	GEN	WITTINGTON PROPERTIES LIMITED	19 SOHO STREET, #5 TORONTO ON M5T 1Z6	SW/123.9	-1.00	<u>273</u>
<u>67</u>	SPL		252 Queen St W Toronto ON	SSE/133.4	-1.20	<u>274</u>
<u>68</u>	EHS		10-14 McCaul Street Toronto ON M5T 1V7	ESE/134.6	0.00	<u>275</u>
<u>69</u>	WWIS		ON Well ID: 7100027	E/134.7	0.36	<u>275</u>
<u>70</u>	EHS		260 Queen Street West Toronto ON	SSE/136.8	-1.12	<u>277</u>
<u>71</u>	GEN	Ontario College of Art & Design	51 McCaul Health & Wellness Office Toronto ON M5T 2W7	E/137.5	1.00	<u>277</u>

<i>Map Key</i>	<i>DB</i>	<i>Company/Site Name</i>	<i>Address</i>	<i>Dir/Dist (m)</i>	<i>Elev Diff (m)</i>	<i>Page Number</i>
71	GEN	Ontario College of Art & Design	51 McCaul Health & Wellness Office Toronto ON M5T 2W7	E/137.5	1.00	277
71	GEN	Ontario College of Art & Design	51 McCaul Health & Wellness Office Toronto ON M5T 2W7	E/137.5	1.00	278
71	GEN	OCAD UNIVERSITY	51 McCaul Health & Wellness Office Toronto ON M5T 2W7	E/137.5	1.00	278
71	GEN	OCAD UNIVERSITY	51 McCaul Health & Wellness Office Toronto ON M5T 2W7	E/137.5	1.00	279
71	GEN	OCAD UNIVERSITY	51 McCaul St. Health & Wellness Office Toronto ON	E/137.5	1.00	279
71	GEN	OCAD UNIVERSITY	51 McCaul St. Health & Wellness Office Toronto ON M5T 2W7	E/137.5	1.00	279
71	GEN	OCAD UNIVERSITY	51 McCaul St. Health & Wellness Office Toronto ON M5T 2W7	E/137.5	1.00	280
71	GEN	OCAD UNIVERSITY	51 McCaul St. Health & Wellness Office Toronto ON M5T 2W7	E/137.5	1.00	280
72	EHS		270 Queen Street West Toronto ON M5V 1Z8	SSE/138.5	-1.12	280
72	GEN	790324 ONTARIO LTD. 43-360	262 QUEEN STREET WEST TORONTO ON M5V 1Z8	SSE/138.5	-1.12	281
72	GEN	CANADA AUTO PARKS- DOME PARK LTD.	270 QUEEN STREET WEST TORONTO ON M5V 1Z8	SSE/138.5	-1.12	281
73	WWIS		19 BEVERLEY STREET Toronto ON Well ID: 7107984	S/139.2	-1.70	281
74	GEN	Enerchi Chiropractic & Wellness Centre	55 McCaul Street Toronto ON	ENE/139.2	1.47	284

<i>Map Key</i>	<i>DB</i>	<i>Company/Site Name</i>	<i>Address</i>	<i>Dir/Dist (m)</i>	<i>Elev Diff (m)</i>	<i>Page Number</i>
<u>74</u>	GEN	Enerchi Chiropractic & Wellness Centre	55 McCaul Street Toronto ON	ENE/139.2	1.47	<u>284</u>
<u>74</u>	GEN	Enerchi Chiropractic & Wellness Centre	55 McCaul Street Toronto ON M5T 2W7	ENE/139.2	1.47	<u>285</u>
<u>74</u>	GEN	Enerchi Chiropractic & Wellness Centre	55 McCaul Street Toronto ON M5T 2W7	ENE/139.2	1.47	<u>285</u>
<u>74</u>	GEN	Enerchi Chiropractic & Wellness Centre	55 McCaul Street Toronto ON M5T 2W7	ENE/139.2	1.47	<u>285</u>
<u>74</u>	GEN	Enerchi Chiropractic & Wellness Centre	55 McCaul Street Toronto ON M5T 2W7	ENE/139.2	1.47	<u>286</u>
<u>74</u>	GEN	Enerchi Chiropractic & Wellness Centre	55 McCaul Street Toronto ON M5T 2W7	ENE/139.2	1.47	<u>286</u>
<u>74</u>	GEN	Enerchi Chiropractic & Wellness Centre	55 McCaul Street Toronto ON M5T 2W7	ENE/139.2	1.47	<u>286</u>
<u>74</u>	GEN	Enerchi Chiropractic & Wellness Centre	55 McCaul Street Toronto ON M5T 2W7	ENE/139.2	1.47	<u>287</u>
<u>75</u>	GEN	Direct Elevator Service Ltd	53 McCaul Street Toronto ON M5T 2W9	ENE/139.7	1.47	<u>287</u>
<u>76</u>	EHS		250 Queen Street West Toronto ON M5V 1Z7	SE/140.5	-1.00	<u>288</u>
<u>77</u>	EHS		250 Queen Street West Toronto ON M5V 1Z7	SE/141.2	-1.04	<u>288</u>
<u>78</u>	BORE		ON	NNW/141.3	3.00	<u>288</u>
<u>79</u>	SCT	18 KARAT/OUR HOUSE	71 MCCAUL ST TORONTO ON M5T 2X1	ENE/141.9	2.00	<u>290</u>

<i>Map Key</i>	<i>DB</i>	<i>Company/Site Name</i>	<i>Address</i>	<i>Dir/Dist (m)</i>	<i>Elev Diff (m)</i>	<i>Page Number</i>
79	GEN	FAST 1 HOUR PHOTOFINISHING 15-641	71 MCCAUL ST., UNIT C4 TORONTO ON M5T 2X1	ENE/141.9	2.00	290
79	GEN	FAST 1 HOUR PHOTOFINIS (OUT OF BUSINESS)1	71 MCCAUL ST., UNIT C4 TORONTO ON M5T 2X1	ENE/141.9	2.00	290
79	GEN	FAST 1 HOUR PHOTOFINIS (OUT OF BUSINESS)	71 MCCAUL STREET, UNIT C4 TORONTO ON M5T 2X1	ENE/141.9	2.00	291
80	WWIS		19 BEVERLEY STREET Toronto ON Well ID: 7107985	SSE/142.0	-1.24	291
81	TANK	Dominion Stores Ltd	14 Phoebe St Toronto ON M5T 2Z3	WSW/142.8	0.76	294
82	TANK	Greco [Alphonse]	3 Beverley St Toronto ON M5T 1X9	S/143.9	-1.96	295
82	TANK	Greco [Alphonse]?	3 Beverley St Toronto ON M5T 1X9	S/143.9	-1.96	295
83	CA	ONTARIO COLLEGE OF ART & DESIGN	100 MCCAUL ST., PT.LOT 13 TORONTO CITY ON M5T 1W1	NE/144.8	3.00	295
83	GEN	ONTARIO COLLEGE OF ART	100 MCCAUL ST. TORONTO ON M5T 1W1	NE/144.8	3.00	296
83	GEN	ONTARIO COLLEGE OF ART 29-152	100 MCCAUL ST. TORONTO ON M5T 1W1	NE/144.8	3.00	296
83	GEN	ONTARIO COLLEGE OF ART	100 MCCAUL STREET TORONTO ON M5T 1W1	NE/144.8	3.00	297
83	GEN	ONTARIO COLLEGE OF ART	100 MCCAUL ST TORONTO ON M5T 1W1	NE/144.8	3.00	298
83	TANK	Ontario College of Arts	100 McCaul St Toronto ON M5T 1W1	NE/144.8	3.00	299

<i>Map Key</i>	<i>DB</i>	<i>Company/Site Name</i>	<i>Address</i>	<i>Dir/Dist (m)</i>	<i>Elev Diff (m)</i>	<i>Page Number</i>
<u>83</u>	GEN	ONTARIO COLLEGE OF ART	100 MCCAUL ST TORONTO ON M5T 1W1	NE/144.8	3.00	<u>300</u>
<u>83</u>	GEN	ONTARIO COLLEGE OF ART	100 MCCAUL ST TORONTO ON M5T 1W1	NE/144.8	3.00	<u>300</u>
<u>83</u>	GEN	OCAD UNIVERSITY	100 MCCAUL ST TORONTO ON M5T 1W1	NE/144.8	3.00	<u>301</u>
<u>83</u>	GEN	OCAD UNIVERSITY	100 MCCAUL ST TORONTO ON M5T 1W1	NE/144.8	3.00	<u>302</u>
<u>83</u>	GEN	OCAD UNIVERSITY	100 MCCAUL ST TORONTO ON	NE/144.8	3.00	<u>303</u>
<u>83</u>	GEN	OCAD UNIVERSITY	100 MCCAUL ST TORONTO ON M5T 1W1	NE/144.8	3.00	<u>304</u>
<u>83</u>	GEN	OCAD UNIVERSITY	100 MCCAUL ST TORONTO ON M5T 1W1	NE/144.8	3.00	<u>305</u>
<u>83</u>	GEN	OCAD UNIVERSITY	100 MCCAUL ST TORONTO ON M5T 1W1	NE/144.8	3.00	<u>306</u>
<u>83</u>	GEN	OCAD UNIVERSITY	100 MCCAUL ST TORONTO ON M5T 1W1	NE/144.8	3.00	<u>307</u>
<u>83</u>	GEN	OCAD UNIVERSITY	100 MCCAUL ST TORONTO ON M5T 1W1	NE/144.8	3.00	<u>308</u>
<u>83</u>	GEN	OCAD UNIVERSITY	100 MCCAUL ST TORONTO ON M5T 1W1	NE/144.8	3.00	<u>310</u>
<u>83</u>	GEN	OCAD UNIVERSITY	100 MCCAUL ST TORONTO ON M5T 1W1	NE/144.8	3.00	<u>312</u>
<u>84</u>	EHS		100-104 Beverley St Toronto ON	NW/145.3	3.00	<u>313</u>

Map Key	DB	Company/Site Name	Address	Dir/Dist (m)	Elev Diff (m)	Page Number
<u>85</u>	GEN	CLICK'S CAMERA CENTRE 07-350	155 JOHN STREET TORONTO ON M5T 1X3	SE/147.1	-1.00	<u>313</u>
<u>86</u>	EHS		12 McCaul Street Toronto ON M5T 1V7	ESE/147.1	-0.27	<u>314</u>
<u>87</u>	GEN	Soho Centre Inc.	260 Queen Street West Toronto ON M5V 1Z8	SSE/147.1	-1.39	<u>314</u>
<u>87</u>	PES	MICHELLE KIM PHARMACY LTD. O/A SHOPPERS DRUG MART #1414	260 QUEEN ST WEST TORONTO ON M5V 1Z8	SSE/147.1	-1.39	<u>314</u>
<u>87</u>	GEN	Soho Centre Inc.	260 Queen Street West Toronto ON M5V 1Z8	SSE/147.1	-1.39	<u>315</u>
<u>87</u>	GEN	Soho Centre Inc.	260 Queen Street West Toronto ON M5V 1Z8	SSE/147.1	-1.39	<u>315</u>
<u>87</u>	GEN	Soho Centre Inc.	260 Queen Street West Toronto ON M5V 1Z8	SSE/147.1	-1.39	<u>315</u>
<u>87</u>	PES	MICHELLE KIM PHARMACY LTD. O/A SHOPPERS DRUG MART #1414	260 QUEEN ST W TORONTO ON M5V1Z8	SSE/147.1	-1.39	<u>316</u>
<u>87</u>	GEN	Soho Centre Inc.	260 Queen Street West Toronto ON M5V 1Z8	SSE/147.1	-1.39	<u>316</u>
<u>87</u>	GEN	Soho Centre Inc.	260 Queen Street West Toronto ON	SSE/147.1	-1.39	<u>317</u>
<u>87</u>	GEN	Michelle Kim Pharmacy Ltd.	260 QUEEN STREET WEST TORONTO ON M5V 1Z8	SSE/147.1	-1.39	<u>317</u>
<u>87</u>	GEN	Soho Centre Inc.	260 Queen Street West Toronto ON M5V 1Z8	SSE/147.1	-1.39	<u>317</u>

Map Key	DB	Company/Site Name	Address	Dir/Dist (m)	Elev Diff (m)	Page Number
<u>87</u>	GEN	Soho Centre Inc.	260 Queen Street West Toronto ON M5V 1Z8	SSE/147.1	-1.39	<u>318</u>
<u>87</u>	GEN	Michelle Kim Pharmacy Ltd.	260 QUEEN STREET WEST TORONTO ON M5V 1Z8	SSE/147.1	-1.39	<u>318</u>
<u>87</u>	GEN	Soho Centre Inc.	260 Queen Street West Toronto ON M5V 1Z8	SSE/147.1	-1.39	<u>318</u>
<u>87</u>	GEN	Michelle Kim Pharmacy Ltd.	260 QUEEN STREET WEST TORONTO ON M5V 1Z8	SSE/147.1	-1.39	<u>319</u>
<u>87</u>	GEN	Soho Centre Inc.	260 Queen Street West Toronto ON M5V 1Z8	SSE/147.1	-1.39	<u>319</u>
<u>87</u>	GEN	Soho Centre Inc.	260 Queen Street West Toronto ON M5V 1Z8	SSE/147.1	-1.39	<u>320</u>
<u>87</u>	GEN	Michelle Kim Pharmacy Ltd.	260 QUEEN STREET WEST TORONTO ON M5V 1Z8	SSE/147.1	-1.39	<u>320</u>
<u>87</u>	PES	MICHELLE KIM PHARMACY LTD	260 QUEEN ST W TORONTO ON M5V 1Z8	SSE/147.1	-1.39	<u>320</u>
<u>88</u>	EHS		14 Grange Ave Toronto ON M5T 1C7	WNW/147.9	2.90	<u>321</u>
<u>88</u>	EHS		14 Grange Avenue Toronto ON M5T 1C7	WNW/147.9	2.90	<u>321</u>
<u>89</u>	EHS		75 Mccaul Street Toronto ON	ENE/148.0	2.00	<u>321</u>
<u>90</u>	SCT	MOLISANA BAKERY	238 QUEEN ST W TORONTO ON M5V 1Z7	SE/148.3	-1.00	<u>321</u>
<u>91</u>	EHS		100-104 Beverley Street Toronto ON M5T 1Y2	NW/149.3	3.00	<u>322</u>

Map Key	DB	Company/Site Name	Address	Dir/Dist (m)	Elev Diff (m)	Page Number
92	BORE		ON	NNE/150.3	3.00	322
93	WWIS		276-278 QUEEN STREET WEST TORONTO ON Well ID: 6928069	S/150.7	-1.00	323
94	EHS		10 McCaul St Toronto ON M5T 1V7	ESE/150.7	-0.65	325
95	SCT	MALABAR LIMITED	14 MCCAUL ST TORONTO ON M5T 1V6	ESE/151.0	-0.65	325
96	SPL		280/282 Queen Street West<UNOFFICIAL> Toronto ON	S/151.5	-1.00	326
96	INC		280/282 QUEEN STREET WEST, TORONTO ON	S/151.5	-1.00	327
97	EHS		35 & 37 McCaul Street Toronto ON	E/151.6	0.35	328
98	EHS		35 McCaul St_Tor Toronto ON M5T 1V7	E/156.2	0.73	328
99	GEN	Beaver Hall Artists' Housing Co-operative, inc	29 McCaul Street Toronto ON M5T 1V7	E/157.1	0.00	328
99	EHS		29 McCaul St Toronto ON M5T 1V7	E/157.1	0.00	328
100	CA	709528 ONTARIO LIMITED	232 QUEEN STREET WEST TORONTO CITY ON M5V 1Z6	ESE/157.7	-1.00	329
100	GEN	New Tribe Body Design Inc	232a Queen st w 2nd floor Toronto ON M5V1Z6	ESE/157.7	-1.00	329
100	GEN	New Tribe Body Design Inc	232a Queen st w 2nd floor Toronto ON M5V1Z6	ESE/157.7	-1.00	329

<i>Map Key</i>	<i>DB</i>	<i>Company/Site Name</i>	<i>Address</i>	<i>Dir/Dist (m)</i>	<i>Elev Diff (m)</i>	<i>Page Number</i>
<u>100</u>	GEN	New Tribe Body Design Inc	232a Queen st w 2nd floor Toronto ON M5V1Z6	ESE/157.7	-1.00	<u>330</u>
<u>100</u>	GEN	New Tribe Body Design Inc	232a Queen st w 2nd floor Toronto ON M5V1Z6	ESE/157.7	-1.00	<u>330</u>
<u>101</u>	SCT	INVESTORS ASSOCIATION OF CAN	26 SOHO ST SUITE 380 TORONTO ON M5T 1Z7	WSW/159.1	0.00	<u>330</u>
<u>101</u>	SCT	INVESTORS ASSOCIATION OF CDA	26 Soho St Suite 380 Toronto ON M5T 1Z7	WSW/159.1	0.00	<u>331</u>
<u>101</u>	SCT	Soho	26 Soho St Toronto ON M5T 1Z7	WSW/159.1	0.00	<u>331</u>
<u>101</u>	SCT	Investors Association of Canada	26 Soho St Suite 380 Toronto ON M5T 1Z7	WSW/159.1	0.00	<u>331</u>
<u>101</u>	SCT	NRU Publishing Inc.	26 Soho St Suite 330 Toronto ON M5T 1Z7	WSW/159.1	0.00	<u>331</u>
<u>101</u>	SCT	Ebix Inc.	26 Soho St Suite 202 Toronto ON M5T 1Z7	WSW/159.1	0.00	<u>331</u>
<u>102</u>	WWIS		ON Well ID: 7188514	ESE/160.2	-0.27	<u>332</u>
<u>103</u>	WWIS		165 JOHN ST TORONTO ON Well ID: 6930251	SE/160.4	-1.00	<u>332</u>
<u>103</u>	WWIS		165 JOHN ST TORONTO ON Well ID: 6930252	SE/160.4	-1.00	<u>336</u>
<u>103</u>	WWIS		165 JOHN ST TORONTO ON Well ID: 6930253	SE/160.4	-1.00	<u>339</u>
<u>103</u>	WWIS		165 JOHN ST TORONTO ON	SE/160.4	-1.00	<u>342</u>

Map Key	DB	Company/Site Name	Address	Dir/Dist (m)	Elev Diff (m)	Page Number
			Well ID: 6930254			
103	WWIS		165 JOHN ST TORONTO ON Well ID: 6930255	SE/160.4	-1.00	345
104	WWIS		308 QUEEN ST W Toronto ON Well ID: 7256174	SW/160.7	-1.00	348
105	EHS		327 - 333 Queen Street West Toronto ON	SSE/161.5	-2.03	351
106	SCT	F.W. BARRETT COMPANY	5 SOHO ST SUITE B10 TORONTO ON M5T 3L3	SSW/161.8	-1.00	351
106	SCT	LASER REPRODUCTION	5 SOHO ST UNIT B10 TORONTO ON M5T 3L3	SSW/161.8	-1.00	352
106	GEN	TNT COLOUR LABORATORIES 37-857	5 SOHO ST. SUITE B11 TORONTO ON M5T 3L3	SSW/161.8	-1.00	352
106	GEN	LASER REPRODUCTIONS	5 SOHO STREET, SUITE 10B TORONTO ON M5T 3L3	SSW/161.8	-1.00	352
106	GEN	LASER REPRODUCTIONS(OUT OF BUSINESS)	5 SOHO STREET, SUITE 10B TORONTO ON M5T 3L3	SSW/161.8	-1.00	353
107	TANK	Yolles Furniture Co Ltd	2 Bulwer St Toronto ON M5T 2V3	SW/163.0	-0.64	353
108	WWIS		224 QUEEN STREET WEST Toronto ON Well ID: 7269971	ESE/164.1	-1.00	353
109	WWIS		ON Well ID: 7218760	E/166.0	0.73	356
110	TANK	Toronto Sanitary Towel Supply Co	17 McCaul St Toronto ON M5T 1V5	ESE/166.7	0.00	357
110	TANK	Toronto Sanitary Towel Supply Co	17 McCaul St Toronto ON M5T 1V5	ESE/166.7	0.00	358

Map Key	DB	Company/Site Name	Address	Dir/Dist (m)	Elev Diff (m)	Page Number
<u>111</u>	TANK	Toronto Battery Co	21 McCaul St Toronto ON M5T 1V7	ESE/167.0	0.00	<u>358</u>
<u>111</u>	TANK	Toronto Battery Service Co	21 McCaul St Toronto ON M5T 1V7	ESE/167.0	0.00	<u>358</u>
<u>112</u>	SCT	TOPIX	35 McCaul St Suite 200 Toronto ON M5T 1V7	E/168.5	0.73	<u>358</u>
<u>112</u>	SCT	Head Gear Animation Inc.	35 McCaul St Suite 301 Toronto ON M5T 1V7	E/168.5	0.73	<u>359</u>
<u>112</u>	SCT	Infonex Inc.	35 McCaul St Suite 400 Toronto ON M5T 1V7	E/168.5	0.73	<u>359</u>
<u>112</u>	EHS		35 McCaul St. Toronto ON M5T 1V7	E/168.5	0.73	<u>359</u>
<u>112</u>	EHS		35 Mccaul Street Toronto ON	E/168.5	0.73	<u>359</u>
<u>112</u>	GEN	The Commercial Realty Group	35 McCaul Street Toronto ON	E/168.5	0.73	<u>360</u>
<u>112</u>	GEN	Kintel General Contractors Inc	35 McCaul Street Kintel General Contractors Inc. Toronto ON M5T 1V7	E/168.5	0.73	<u>360</u>
<u>113</u>	NPCB	ART GALLERY OF ONTARIO	317 DUNDAS STREET WEST TORONTO ON M5T 1G4	N/168.5	3.56	<u>360</u>
<u>113</u>	NPCB	ART GALLERY OF ONTARIO	317 DUNDAS STREEY WEST TORONTO ON M5T 1G4	N/168.5	3.56	<u>361</u>
<u>113</u>	OPCB	ART GALLERY OF ONTARIO	317 DUNDAS STREEY WEST TORONTO ON M5T 1G4	N/168.5	3.56	<u>361</u>
<u>113</u>	OPCB	ART GALLERY OF ONTARIO	317 DUNDAS STREEY WEST TORONTO ON M5T 1G4	N/168.5	3.56	<u>361</u>

Map Key	DB	Company/Site Name	Address	Dir/Dist (m)	Elev Diff (m)	Page Number
<u>113</u>	OPCB	ART GALLERY OF ONTARIO	317 DUNDAS STREEY WEST TORONTO ON M5T 1G4	N/168.5	3.56	<u>362</u>
<u>113</u>	OPCB	ART GALLERY OF ONTARIO	317 DUNDAS STREEY WEST TORONTO ON M5T 1G4	N/168.5	3.56	<u>362</u>
<u>113</u>	OPCB	ART GALLERY OF ONTARIO	317 DUNDAS STREEY WEST TORONTO ON M5T 1G4	N/168.5	3.56	<u>362</u>
<u>113</u>	GEN	ART GALLERY OF ONTARIO	CONSERVATION DEPARTMENT 317 DUNDAS STREET WEST TORONTO ON M5T 1G4	N/168.5	3.56	<u>362</u>
<u>113</u>	GEN	ART GALLERY OF ONTARIO	317 DUNDAS STREET WEST TORONTO ON M5T 1G4	N/168.5	3.56	<u>363</u>
<u>113</u>	GEN	ART GALLERY OF ONTARIO 03-076	CONSERVATION DEPARTMENT 317 DUNDAS STREET WEST TORONTO ON M5T 1G4	N/168.5	3.56	<u>364</u>
<u>113</u>	GEN	ART GALLERY OF ONTARIO 03-076	317 DUNDAS STREET WEST TORONTO ON M5T 1G4	N/168.5	3.56	<u>365</u>
<u>113</u>	GEN	Art Gallery of Ontario	317 Dundas St. W. Toronto ON M5T 1G4	N/168.5	3.56	<u>365</u>
<u>113</u>	SCT	Art Gallery of Ontario	317 Dundas St W Toronto ON M5T 1G4	N/168.5	3.56	<u>366</u>
<u>113</u>	TANK	Art Gallery of Toronto	317 Dundas St W Toronto ON M5T 1G4	N/168.5	3.56	<u>366</u>
<u>113</u>	NPCB	ART GALLERY OF ONTARIO	317 DUNDAS STREET WEST Toronto ON M5T 1G4	N/168.5	3.56	<u>367</u>
<u>113</u>	OPCB	ART GALLERY OF ONTARIO	317 DUNDAS STREEY WEST TORONTO ON M5T 1G4	N/168.5	3.56	<u>367</u>

Map Key	DB	Company/Site Name	Address	Dir/Dist (m)	Elev Diff (m)	Page Number
<u>113</u>	NPCB	ART GALLERY OF ONTARIO	317 DUNDAS STREEY WEST TORONTO ON M5T 1G4	N/168.5	3.56	<u>367</u>
<u>113</u>	NPCB	ART GALLERY OF ONTARIO	317 DUNDAS STREEY WEST TORONTO ON M5T 1G4	N/168.5	3.56	<u>367</u>
<u>113</u>	SPL	Art Gallery of Ontario	317 Dundas St W Toronto ON M5T 1G4	N/168.5	3.56	<u>368</u>
<u>113</u>	SPL	Art Gallery of Ontario	317 Dundas St W Toronto ON M5T 1G4	N/168.5	3.56	<u>369</u>
<u>113</u>	GEN	ART GALLERY OF ONTARIO	317 DUNDAS STREET WEST TORONTO ON M5T 1G4	N/168.5	3.56	<u>370</u>
<u>113</u>	GEN	ART GALLERY OF ONTARIO	317 DUNDAS STREET WEST TORONTO ON M5T 1G4	N/168.5	3.56	<u>371</u>
<u>113</u>	GEN	ART GALLERY OF ONTARIO	317 DUNDAS STREET WEST TORONTO ON M5T 1G4	N/168.5	3.56	<u>372</u>
<u>113</u>	GEN	ART GALLERY OF ONTARIO	317 DUNDAS STREET WEST TORONTO ON M5T 1G4	N/168.5	3.56	<u>373</u>
<u>113</u>	GEN	ART GALLERY OF ONTARIO	317 DUNDAS STREET WEST TORONTO ON	N/168.5	3.56	<u>374</u>
<u>113</u>	SPL		317 Dundas Street Toronto ON	N/168.5	3.56	<u>374</u>
<u>113</u>	PINC	TASCAN CORP.	317 DUNDAS ST W,,TORONTO,ON,M5T 1G4,CA ON	N/168.5	3.56	<u>375</u>
<u>113</u>	SPL		317 Dundas street west Toronto ON	N/168.5	3.56	<u>376</u>
<u>113</u>	ECA	Art Gallery of Ontario	317 Dundas St W Toronto ON M5T 1G4	N/168.5	3.56	<u>377</u>

Map Key	DB	Company/Site Name	Address	Dir/Dist (m)	Elev Diff (m)	Page Number
<u>113</u>	GEN	ART GALLERY OF ONTARIO	317 DUNDAS STREET WEST TORONTO ON M5T 1G4	N/168.5	3.56	<u>377</u>
<u>113</u>	GEN	ART GALLERY OF ONTARIO	317 DUNDAS STREET WEST TORONTO ON M5T 1G4	N/168.5	3.56	<u>378</u>
<u>113</u>	GEN	ART GALLERY OF ONTARIO	317 DUNDAS STREET WEST TORONTO ON M5T 1G4	N/168.5	3.56	<u>379</u>
<u>113</u>	GEN	ART GALLERY OF ONTARIO	317 DUNDAS STREET WEST TORONTO ON M5T 1G4	N/168.5	3.56	<u>379</u>
<u>113</u>	GEN	ART GALLERY OF ONTARIO	317 DUNDAS STREET WEST TORONTO ON M5T 1G4	N/168.5	3.56	<u>380</u>
<u>113</u>	GEN	ART GALLERY OF ONTARIO	317 DUNDAS STREET WEST TORONTO ON M5T 1G4	N/168.5	3.56	<u>381</u>
<u>113</u>	GEN	ART GALLERY OF ONTARIO	317 DUNDAS STREET WEST TORONTO ON M5T 1G4	N/168.5	3.56	<u>382</u>
<u>113</u>	SPL		317 dundas st west Toronto TORONTO ON	N/168.5	3.56	<u>383</u>
<u>113</u>	WWIS		317 Dundas St. W. Toronto ON Well ID: 7430357	N/168.5	3.56	<u>384</u>
<u>113</u>	WWIS		317 Dundas St. W. Toronto ON Well ID: 7428698	N/168.5	3.56	<u>386</u>
<u>113</u>	WWIS		317 Dundas St. W. Toronto ON Well ID: 7428692	N/168.5	3.56	<u>390</u>
<u>113</u>	WWIS		317 Dundas St. W. Toronto ON Well ID: 7435667	N/168.5	3.56	<u>392</u>
<u>113</u>	WWIS		317 Dundas St. W. Toronto ON Well ID: 7428693	N/168.5	3.56	<u>394</u>

Map Key	DB	Company/Site Name	Address	Dir/Dist (m)	Elev Diff (m)	Page Number
113	WWIS		317 Dundas St. W. Toronto ON Well ID: 7430358	N/168.5	3.56	398
114	EHS		228 Queen Street West Toronto ON M5V 1Z6	ESE/169.8	-1.00	400
115	WWIS		ON Well ID: 7304373	SW/170.4	-1.00	401
115	WWIS		ON Well ID: 7303604	SW/170.4	-1.00	401
116	SPL		321 Queen Street West (Queen Street W and Beverly) Toronto ON	SSE/170.5	-1.96	402
116	PINC	PIPELINE HIT - 1"	321 QUEEN STREET WEST,,TORONTO, ON,M5V 2A4,CA ON	SSE/170.5	-1.96	403
117	SCT	Price Roman	162 John St Upper Floor Toronto ON M5V 2E5	SSE/171.5	-1.91	404
118	WWIS		224 QUEEN STREET WEST Toronto ON Well ID: 7269970	ESE/173.8	-1.00	404
119	RSC	United Republic of Properties Ltd	224 and 226 Queen Street West Toronto, Ontario, M5V 1Z6 TORONTO ON	ESE/174.1	-1.00	407
120	WWIS		332 RICHMOND ST WEST Toronto ON Well ID: 7280874	S/174.3	-1.53	408
121	EHS		224 - 226 Queen Street West & 2 Mccaul Street Toronto ON	ESE/175.8	-1.00	411
122	SCT	QUARTO COMMUNICATIONS	54 ST PATRICK ST TORONTO ON M5T 1V1	E/175.8	1.00	411
122	SCT	Quarto Communications	54 Saint Patrick St Toronto ON M5T 1V1	E/175.8	1.00	411

<i>Map Key</i>	<i>DB</i>	<i>Company/Site Name</i>	<i>Address</i>	<i>Dir/Dist (m)</i>	<i>Elev Diff (m)</i>	<i>Page Number</i>
122	SCT	Quarto Communications - Cottage Life Division	54 Saint Patrick St Toronto ON M5T 1V1	E/175.8	1.00	411
122	SCT	Cottage Life Books	54 Saint Patrick St Toronto ON M5T 1V1	E/175.8	1.00	412
122	SCT	Explore	54 Saint Patrick St Toronto ON M5T 1V1	E/175.8	1.00	412
122	SPL	Enbridge Gas Distribution Inc.	54 St. Patrick St Toronto ON	E/175.8	1.00	412
122	HINC		54 ST. PATRICK STREET TORONTO ON	E/175.8	1.00	413
122	EHS		54 St. Patrick Street Toronto ON	E/175.8	1.00	414
122	EHS		54 St Patrick St Toronto ON M5T1V1	E/175.8	1.00	414
123	EHS		49 McCaul Street, Toronto Toronto ON M5T 1V7	NE/176.6	3.00	414
124	BORE		ON	NNE/177.6	3.00	414
125	EHS		228 Queen Street West Toronto ON M5V 1Z6	ESE/178.2	-1.00	415
126	EHS		327 Queen Street West Toronto ON M5V 2A4	SSE/179.4	-2.06	415
127	SCT	MIDTOWN REPRODUCTION SERVICES	315 QUEEN ST W TORONTO ON M5V 2X2	SSE/180.4	-2.00	416
127	SCT	Midtown Reproduction Services Ltd.	315 Queen St W Unit 200 Toronto ON M5V 2X2	SSE/180.4	-2.00	416

Map Key	DB	Company/Site Name	Address	Dir/Dist (m)	Elev Diff (m)	Page Number
127	SCT	Midtown Reproduction Serv Ltd.	315 Queen St W Toronto ON M5V 2X2	SSE/180.4	-2.00	416
127	EHS		315 Queen Street West Toronto ON	SSE/180.4	-2.00	417
127	EHS		315 Queen St W Toronto ON M5V2X2	SSE/180.4	-2.00	417
128	WWIS		222 QUEEN ST W ON <i>Well ID: 7295265</i>	ESE/180.6	-0.63	417
129	SCT	MOLENAAR MAFCO LTD.	309 QUEEN ST W TORONTO ON M5V 2A4	SSE/181.4	-1.96	420
129	SCT	MOLENAAR MAFCO	309 QUEEN ST W TORONTO ON M5V 2A4	SSE/181.4	-1.96	420
130	WWIS		222 QUEEN ST WEST Toronto ON <i>Well ID: 7284736</i>	ESE/182.5	-0.62	420
131	TANK	Toronto Sanitary Towel Supply Co	2 McCaul st Toronto ON M5T 1V5	ESE/182.7	-1.00	424
132	WWIS		222 QUEEN ST WEST Toronto ON <i>Well ID: 7284737</i>	ESE/183.1	-1.00	424
133	WWIS		ON <i>Well ID: 7292783</i>	ESE/183.4	-0.62	427
134	WWIS		222 QUEEN ST WEST Toronto ON <i>Well ID: 7281974</i>	ESE/184.5	-0.62	428
135	EHS		335 Queen Street West Toronto ON M5V 2A1	S/185.7	-1.89	431
136	EHS		341 Queen Street West Toronto ON M5V 2A4	S/186.7	-1.18	431

Map Key	DB	Company/Site Name	Address	Dir/Dist (m)	Elev Diff (m)	Page Number
137	WWIS		222 QUEEN ST W ON Well ID: 7295266	ESE/186.7	-0.62	431
138	GEN	Belitt Capital Corporation	351 Queen Street Toronto ON M9W 1L3	S/187.1	-1.00	434
139	WWIS		222 QUEEN STREET WEST Toronto ON Well ID: 7284738	ESE/187.5	-0.62	434
140	PTTW	2206181 Ontario Inc.	300-308 Queen Street West City of Toronto Ontario CITY OF TORONTO ON	SW/188.4	-1.00	437
140	RSC	2206181 ONTARIO INC	308 QUEEN STREET WEST ON Toronto ON	SW/188.4	-1.00	438
141	WWIS		222 QUEEN ST W Toronto ON Well ID: 7284733	ESE/188.5	-0.68	438
142	CA	Patrick J. Flynn	37R Huron Street (between Grange Avenue and Sullivan Street) Toronto ON	W/189.1	3.00	441
143	WWIS		300 QUEEN ST. WEST Toronto ON Well ID: 7123824	SW/189.2	-1.00	441
143	EHS		300 Queen St W Toronto ON M5V2A4	SW/189.2	-1.00	450
143	PES	MOUNTAIN EQUIPMENT CO- OPERATIVE	300 QUEEN ST W TORONTO ON M5V 2A4	SW/189.2	-1.00	450
143	PES	MEC MOUNTAIN EQUIPMENT COMPANY LTD.	300 QUEEN ST W TORONTO ON M5V 2A2	SW/189.2	-1.00	450
144	ECA	Patrick J. Flynn	37R Huron Street (between Grange Avenue and Sullivan Street) Toronto ON M5V 3P7	W/189.2	3.00	451

Map Key	DB	Company/Site Name	Address	Dir/Dist (m)	Elev Diff (m)	Page Number
145	EHS		327-333 Queen Street West Toronto ON	SSE/189.3	-2.09	451
146	WWIS		222 QUEEN STREET W Toronto ON Well ID: 7284739	ESE/189.5	-0.68	451
147	EHS		341 Queen Street West Toronto ON ONTARIO	S/189.8	-1.00	454
148	SCT	CANTERBURY SYSTEM CORPORATION	30 SAINT PATRICK ST SUITE 200 TORONTO ON M5T 3A3	E/190.7	0.00	455
148	SCT	NEBULAR VISION	30 St-Patrick St Floor 6 Toronto ON M5T 3A3	E/190.7	0.00	455
148	SCT	Nebular Vision	30 Saint Patrick St Floor 6 Toronto ON M5T 3A3	E/190.7	0.00	455
149	WWIS		319 QUEEN STREET WEST Toronto ON Well ID: 7248616	SSE/191.6	-2.13	455
150	SPL		Source Apartment building @ 88 St. Patrick Toronto ON	ENE/192.0	2.00	458
151	EHS		341 Queen Street West Toronto ON	S/192.5	-1.00	459
152	WWIS		222 QUEEN ST W Toronto ON Well ID: 7284734	ESE/193.5	-0.68	459
153	WWIS		300-308 QUEENS ST WEST Toronto ON Well ID: 7281594	SW/194.0	-0.47	463
154	SCT	ANGOSS SOFTWARE INT'L LTD.	34 SAINT PATRICK ST SUITE 200 TORONTO ON M5T 1V1	E/194.1	0.34	466
154	SCT	ANGOSS SOFTWARE INT LTD	34 SAINT PATRICK ST TORONTO ON M5T 1V1	E/194.1	0.34	466

Map Key	DB	Company/Site Name	Address	Dir/Dist (m)	Elev Diff (m)	Page Number
<u>154</u>	SCT	ANGOSS SOFTWARE CORPORATION	34 St Patrick St Suite 200 Toronto ON M5T 1V1	E/194.1	0.34	<u>466</u>
<u>154</u>	SCT	Angoss Software Corporation	34 Saint Patrick St Suite 200 Toronto ON M5T 1V1	E/194.1	0.34	<u>466</u>
<u>154</u>	EHS		34 St. Patrick Street Toronto ON	E/194.1	0.34	<u>467</u>
<u>155</u>	BORE		ON	ENE/194.8	2.00	<u>467</u>
<u>156</u>	WWIS		222 QUEEN ST WEST Toronto ON Well ID: 7281973	ESE/195.1	-0.83	<u>469</u>
<u>157</u>	WWIS		ON Well ID: 7273981	SW/195.5	-0.47	<u>471</u>
<u>158</u>	EHS		349 Queen St. West Toronto ON M5V 2A4	S/195.8	-1.00	<u>472</u>
<u>159</u>	WWIS		222 QUEEN STREET W Toronto ON Well ID: 7284735	ESE/196.0	-0.83	<u>472</u>
<u>160</u>	WWIS		22 QUEEN ST W Toronto ON Well ID: 7282867	ESE/196.8	-1.00	<u>476</u>
<u>161</u>	EASR	2206181 ONTARIO INC.	ON	SSW/198.1	-1.00	<u>479</u>
<u>162</u>	WWIS		222 QUEEN ST W ON Well ID: 7295267	ESE/198.9	-0.83	<u>479</u>
<u>163</u>	TANK	Stone Clothing Co	156 John St Toronto ON M9N 1J8	SSE/199.1	-2.12	<u>482</u>
<u>164</u>	WWIS		319 QUEEN STREET WEST Toronto ON Well ID: 7248617	SSE/200.2	-2.46	<u>482</u>

Map Key	DB	Company/Site Name	Address	Dir/Dist (m)	Elev Diff (m)	Page Number
165	WWIS		ON Well ID: 7318028	SSE/200.2	-2.18	486
166	WWIS		ON Well ID: 7415876	ESE/201.5	-1.00	486
167	GEN	Scotiabank Real Estate	222 Queen Street West Toronto ON M5V 1Z3	ESE/201.6	-1.00	487
167	EHS		222 Queen St W Toronto ON M5V1Z3	ESE/201.6	-1.00	488
168	EHS		96 St. Patrick Street Toronto ON	NE/202.1	3.00	488
168	GEN	Costa Earthmoving Inc.	96 St. Patrick Street Toronto ON M5T1V2	NE/202.1	3.00	488
168	RSC	PATRICK DUNDAS HOLDINGS INC.	96 SAINT PATRICK ST ON TORONTO ON	NE/202.1	3.00	488
169	WWIS		222 QUEEN ST W Toronto ON Well ID: 7282866	ESE/202.6	-1.00	489
170	EHS		339 Queen Street TORONTO ON	S/202.8	-1.55	492
170	RSC	Kong, Michael Yun-Ki	339 QUEEN ST W ON TORONTO ON	S/202.8	-1.55	492
170	GEN	Toronto Fire Marine	339 Queens Quay West Toronto ON M5V 1A2	S/202.8	-1.55	493
170	GEN	CITY OF TORONTO	339 QUEEN'S QUAY W. TORONTO ON M5V 1A2	S/202.8	-1.55	493
170	GEN	CITY OF TORONTO	339 QUEEN'S QUAY W. TORONTO ON M5V 1A2	S/202.8	-1.55	494

Map Key	DB	Company/Site Name	Address	Dir/Dist (m)	Elev Diff (m)	Page Number
171	EHS		369 Queen Street West Toronto ON	SSW/204.1	-1.00	494
172	TANK	Sanitary Laundry Co	9 Bulwer St Toronto ON M5T 1A1	SW/204.2	0.00	494
173	SCT	Film Effects Inc.	21 Phoebe St Floor 2 Toronto ON M5T 1A8	WSW/205.2	0.97	495
173	GEN	FILM EFFECTS INC.	21 PHOEBE STREET TORONTO ON M5T 1A8	WSW/205.2	0.97	495
173	GEN	FILM EFFECTS INC.	21 Phoebe Street 2nd Floor Toronto ON M5T 1A8	WSW/205.2	0.97	495
174	WWIS		300-308 QUEEN STREET W Toronto ON <i>Well ID: 7281596</i>	SW/206.4	-1.00	496
175	BORE		ON	NE/206.6	3.11	499
176	EHS		369 Queen Street West Toronto ON M5V 2A4	SSW/206.7	-1.00	500
177	SCT	FREEWHEELIN' MAGAZINE INC.	296 RICHMOND ST W SUITE 305 TORONTO ON M5V 1X2	SSE/209.4	-2.46	501
177	SCT	FREEWHEELIN MAGAZINE INC.	296 RICHMOND ST W SUITE 305 TORONTO ON M5V 1X2	SSE/209.4	-2.46	501
177	SCT	CAST LIGHTING LTD.	296 Richmond St W Suite 603 Toronto ON M5V 1X2	SSE/209.4	-2.46	501
177	SCT	SW	296 Richmond St W Suite 302 Toronto ON M5V 1X2	SSE/209.4	-2.46	501
177	SCT	FW Omnimedia Corp	296 Richmond St W Toronto ON M5V 1X2	SSE/209.4	-2.46	502

Map Key	DB	Company/Site Name	Address	Dir/Dist (m)	Elev Diff (m)	Page Number
<u>177</u>	SCT	FW The Art of Living	296 Richmond St W Suite 302 Toronto ON M5V 1X2	SSE/209.4	-2.46	<u>502</u>
<u>177</u>	TANK	Lorraine Chocolate Co Ltd	296 Richmond St W Toronto ON M5V 1X2	SSE/209.4	-2.46	<u>502</u>
<u>178</u>	SCT	Ray Printing Co. Ltd.	397 Dundas St W Lower Level Toronto ON M5T 1G6	NW/209.7	4.34	<u>502</u>
<u>179</u>	WWIS		222 QUEEN ST W Toronto ON Well ID: 7282864	ESE/210.2	-1.00	<u>503</u>
<u>180</u>	GEN	ART PHOTO STUDIO	393 A-B DUNDAS STREET WEST TORONTO ON M5T 1G6	NW/210.3	4.13	<u>506</u>
<u>180</u>	GEN	ART PHOTO STUDIO 02-684	393 A-B DUNDAS ST.W. OLDHARROW RD. TORONTO ON M5T 1G6	NW/210.3	4.13	<u>506</u>
<u>181</u>	WWIS		312 Queen St W Toronto ON Well ID: 7329985	SW/212.5	0.00	<u>507</u>
<u>182</u>	TANK	Scully & Scully?	100 St Patrick St Toronto ON M5T 1V1	ENE/212.7	2.32	<u>510</u>
<u>183</u>	EHS		405 Dundas Street West Toronto ON M5T 1G6	NW/213.1	4.21	<u>510</u>
<u>184</u>	INC		214 QUEEN ST W, TORONTO ON	ESE/213.5	-1.00	<u>511</u>
<u>185</u>	EHS		365 Queen St W Toronto ON M5V2A4	SSW/213.9	-1.00	<u>511</u>
<u>186</u>	WWIS		222 QUEEN ST W Toronto ON Well ID: 7282865	ESE/214.2	-1.00	<u>512</u>
<u>187</u>	CA		312 Queen Street West Toronto ON M5V 2A2	SW/215.0	-1.00	<u>515</u>

Map Key	DB	Company/Site Name	Address	Dir/Dist (m)	Elev Diff (m)	Page Number
<u>187</u>	EHS		312 Queen Street West Toronto ON M5V 2A2	SW/215.0	-1.00	<u>515</u>
<u>187</u>	SPL		312 Queen St West Toronto TORONTO ON	SW/215.0	-1.00	<u>516</u>
<u>188</u>	GEN	BELMONT PROPERTY MANAGEMENT	280 RICHMOND ST. WEST TORONTO ON M2P 1T8	SSE/215.2	-2.44	<u>517</u>
<u>188</u>	GEN	BELMONT PROPERTY MANAGEMENT	280 RICHMOND ST. WEST TORONTO ON M2P 1T8	SSE/215.2	-2.44	<u>517</u>
<u>188</u>	GEN	BELMONT PROPERTY MANAGEMENT 05-272	280 RICHMOND ST. WEST TORONTO ON M2P 1T8	SSE/215.2	-2.44	<u>517</u>
<u>189</u>	TANK	Levinter G	306 Queen St W Toronto ON	SW/215.3	-1.00	<u>518</u>
<u>189</u>	TANK	Levinter G	306 Queen St W Toronto ON	SW/215.3	-1.00	<u>518</u>
<u>190</u>	BORE		ON	ESE/215.8	-1.00	<u>518</u>
<u>191</u>	SCT	SPEEDWARE CORPORATION	150 JOHN ST FLOOR 10 TORONTO ON M5V 3E3	SSE/216.4	-2.87	<u>520</u>
<u>191</u>	GEN	AIRMEDIA	150 JOHN STREET SUITE 900 TORONTO ON M5V 3E3	SSE/216.4	-2.87	<u>520</u>
<u>191</u>	GEN	AIRMEDIA 02-801	DIV. OF SOUTHAM INC. 150 JOHN ST. SUITE 900 TORONTO ON M5V 3E3	SSE/216.4	-2.87	<u>520</u>
<u>191</u>	GEN	AIRMEDIA, A DIVISION OF AOUTHAM INC.	150 JOHN STREET SUITE 900 TORONTO ON M5V 3E3	SSE/216.4	-2.87	<u>521</u>
<u>191</u>	GEN	BELMONT CONSTRUCTION	150 JOHN ST., TORONTO C/O 35 THE LINKS ROAD WILLOWDALE ON M2P 1T8	SSE/216.4	-2.87	<u>521</u>

<i>Map Key</i>	<i>DB</i>	<i>Company/Site Name</i>	<i>Address</i>	<i>Dir/Dist (m)</i>	<i>Elev Diff (m)</i>	<i>Page Number</i>
191	GEN	BELMONT CONSTRUCTION	150 JOHN STREET TORONTO ON	SSE/216.4	-2.87	521
191	GEN	BELMONT CONSTRUCTION 05-302	150 JOHN ST., TORONTO C/O 35 THE LINKS ROAD WILLOWDALE ON M2P 1T8	SSE/216.4	-2.87	522
191	SCT	Panorama Business Views Inc.	150 John St Suite 600 Toronto ON M5V 3E3	SSE/216.4	-2.87	522
191	SCT	Actuate Corporation	150 John St Suite 600 Toronto ON M5V 3E3	SSE/216.4	-2.87	522
191	SPL	Enbridge Gas Distribution Inc.	150 John St Toronto ON	SSE/216.4	-2.87	523
191	SCT	Texas Instruments Canada Ltd.	150 John St Suite 801 Toronto ON M5V 3E3	SSE/216.4	-2.87	523
191	HINC		150 JOHN STREET TORONTO ON	SSE/216.4	-2.87	524
192	NPCB	CITY TV	299 QUEEN STREET WEST BASEMENT; 299 QUEEN STREET WEST TORONTO ON M5V 2Z5	SE/217.6	-2.00	524
192	SCT	CHUM Television Group	299 Queen St W Toronto ON M5V 2Z5	SE/217.6	-2.00	524
192	SCT	CHUM Television Group - Muchmore Music	299 Queen St W Toronto ON M5V 2Z5	SE/217.6	-2.00	525
192	SCT	CHUM Television Group - CityPulse	299 Queen St W Toronto ON M5V 2Z5	SE/217.6	-2.00	525
192	CA		299 Queen Street West Toronto ON M5V 2Z5	SE/217.6	-2.00	525

Map Key	DB	Company/Site Name	Address	Dir/Dist (m)	Elev Diff (m)	Page Number
192	GEN	CITY TV	A DIVISION OF CHUM LIMITED 299 QUEEN STREET WEST TORONTO ON M5V 2Z5	SE/217.6	-2.00	525
192	GEN	CITY TV 07-642	A DIV. OF CHUM LTD. 299 QUEEN ST. WEST TORONTO ON M5V 2Z5	SE/217.6	-2.00	526
192	GEN	CITY TV	299 QUEEN STREET WEST TORONTO ON M5V 2Z5	SE/217.6	-2.00	526
192	GEN	CHUM Ltd.	299 QUEEN STREET WEST TORONTO ON M5V 2Z5	SE/217.6	-2.00	527
192	NPCB	CITY TV	299 QUEEN ST W TORONTO ON M5V 2Z5	SE/217.6	-2.00	527
192	EBR	CTVglobemedia	299 Queen Street West, 250 and 260 Richmond Street West Toronto CITY OF TORONTO ON	SE/217.6	-2.00	527
192	GEN	CTV TELEVISION	299 QUEEN ST WEST TORONTO ON M5V 2Z5	SE/217.6	-2.00	528
192	CA	CTVglobemedia Inc.	299 Queen Street West, 250 and 260 Ricmon St W Toronto ON	SE/217.6	-2.00	528
192	GEN	CTV TELEVISION	299 QUEEN ST WEST TORONTO ON M5V 2Z5	SE/217.6	-2.00	529
192	GEN	CTV TELEVISION	299 QUEEN ST WEST TORONTO ON M5V 2Z5	SE/217.6	-2.00	529
192	GEN	CTV Limited	299 Queen Street West Toronto ON M5V 2Z5	SE/217.6	-2.00	530
192	GEN	Bell	299 Queen St W Toronto ON M5V 2Z5	SE/217.6	-2.00	530
192	GEN	Bell	299 Queen St W Toronto ON M5V 2Z5	SE/217.6	-2.00	530

Map Key	DB	Company/Site Name	Address	Dir/Dist (m)	Elev Diff (m)	Page Number
192	GEN	Bell	299 Queen St W Toronto ON	SE/217.6	-2.00	531
192	ECA	Chum Limited	299 Queen St W Toronto ON M5V 2Z5	SE/217.6	-2.00	532
192	ECA	CTVglobemedia Inc.	299 Queen St W , 250 and 260 Richmond Street West Toronto ON M5V 2Z5	SE/217.6	-2.00	532
192	GEN	Bell	299 Queen St W Toronto ON M5V 2Z5	SE/217.6	-2.00	532
192	GEN	Bell	299 Queen St W Toronto ON M5V 2Z5	SE/217.6	-2.00	533
192	GEN	Bell	299 Queen St W Toronto ON M5V 2Z5	SE/217.6	-2.00	534
192	GEN	Bell Bell Canada	299 Queen St W Toronto ON M5V 2Z5	SE/217.6	-2.00	535
192	GEN	Bell Bell Canada	299 Queen St W Toronto ON M5V 2Z5	SE/217.6	-2.00	536
192	VAR	HAILEYBURY PUBLIC SCHOOL	299 QUEEN ST W,,TORONTO,ON,M5V 2Z5,CA ON	SE/217.6	-2.00	537
192	CFOT	BELL MEDIA	299 QUEEN ST W TORONTO ON	SE/217.6	-2.00	537
192	GEN	Bell Bell Canada	299 Queen St W Toronto ON M5V 2Z5	SE/217.6	-2.00	537
192	REC	CITY TV, DIV. OF CHUM LTD.	299 QUEEN STREET WEST TORONTO ON M5V 2Z5	SE/217.6	-2.00	539

Map Key	DB	Company/Site Name	Address	Dir/Dist (m)	Elev Diff (m)	Page Number
<u>192</u>	GEN	Bell Bell Canada	299 Queen St W Toronto ON M5V 2Z5	SE/217.6	-2.00	<u>539</u>
<u>193</u>	EHS		365 And 367 Queen St W Toronto ON	SSW/217.9	-1.00	<u>540</u>
<u>194</u>	EHS		405 Dundas Street West Toronto ON	NW/218.6	4.28	<u>541</u>
<u>195</u>	EHS		312 Queen Street West Toronto ON M5V 2A2	SW/218.9	-1.00	<u>541</u>
<u>196</u>	EHS		299 Queen Street West Toronto ON M5V 2Z5	SE/219.1	-2.00	<u>541</u>
<u>197</u>	WWIS		PETER ST/QUEEN ST TORONTO ON Well ID: 7240955	SSW/219.4	-1.00	<u>541</u>
<u>198</u>	ECA	Patrick J. Flynn	37R Huron Street (between Grange Avenue and Sullivan Street) Toronto ON M5V 3P7	W/219.5	3.69	<u>544</u>
<u>199</u>	GEN	Wang Chen	399 Dubdas street ,west Toronto ON M2P1K6	NW/221.1	4.89	<u>545</u>
<u>199</u>	GEN	Wang Chen	399 Dubdas street ,west Toronto ON M2P1K6	NW/221.1	4.89	<u>545</u>
<u>200</u>	WWIS		285 Dundas Street West Toronto ON Well ID: 7341222	NNW/221.5	4.00	<u>545</u>
<u>201</u>	ECA	Blue Bay Properties Inc.	365 and 367 Queen St W Toronto ON	SSW/223.5	-1.00	<u>549</u>
<u>202</u>	GEN	Athlete's Care Sports Medicine Centres Richmond & John	310 Richmond St. West Suite 3 Toronto ON M5V 1X2	S/223.6	-2.06	<u>549</u>
<u>202</u>	GEN	Athlete's Care Sports Medicine Centres Richmond & John	310 Richmond St. West Suite 3 Toronto ON M5V 1X2	S/223.6	-2.06	<u>550</u>

Map Key	DB	Company/Site Name	Address	Dir/Dist (m)	Elev Diff (m)	Page Number
202	GEN	Athlete's Care Sports Medicine Centres Richmond & John	310 Richmond St. West Suite 3 Toronto ON M5V 1X2	S/223.6	-2.06	550
202	RSC	310 Richmond Street West Limited	310 RICHMOND STREET WEST ONTARIO Toronto ON	S/223.6	-2.06	550
203	EHS		318 Queen Street West Toronto ON M5V 2A2	SW/223.8	0.00	551
204	WWIS		322 QUEEN ST W Toronto ON Well ID: 7312358	SW/223.9	0.00	551
205	WWIS		312 Queen St W Toronto ON Well ID: 7329984	SW/225.0	-0.11	554
206	BORE		ON	NNE/225.9	4.00	557
207	SCT	MARTIN R SHANOFF SALES AGENCY	300 RICHMOND ST W TORONTO ON M5V 1X2	SSE/226.0	-3.07	559
208	WWIS		299 QUEEN ST W Toronto ON Well ID: 7313255	SE/226.2	-2.00	559
209	TANK	Morrison [D]	318 Queen St W Toronto ON M5V 2A2	SW/226.6	-0.11	562
209	EHS		318 Queen Street West Toronto ON M5V 2A2	SW/226.6	-0.11	562
209	EHS		318 Queen St W Toronto ON M5V2A2	SW/226.6	-0.11	562
210	GEN	Wang Tai Hong (Canada) Inc.	409 Dundas Street West 354 Spadina Ave, Toronto ON	NW/227.2	4.80	562
210	GEN	Wang Tai Hong (Canada) Inc.	409 Dundas Street West 354 Spadina Ave, Toronto ON M5T1G6	NW/227.2	4.80	563

Map Key	DB	Company/Site Name	Address	Dir/Dist (m)	Elev Diff (m)	Page Number
<u>210</u>	GEN	Wang Tai Hong (Canada) Inc.	409 Dundas Street West 354 Spadina Ave, Toronto ON M5T1G6	NW/227.2	4.80	<u>563</u>
<u>210</u>	GEN	Wang Tai Hong (Canada) Inc.	409 Dundas Street West 354 Spadina Ave, Toronto ON M5T1G6	NW/227.2	4.80	<u>564</u>
<u>210</u>	GEN	Wang Tai Hong (Canada) Inc.	407-409 Dundas Street West Toronto ON M5T1G6	NW/227.2	4.80	<u>564</u>
<u>210</u>	GEN	Wang Tai Hong (Canada) Inc.	407-409 Dundas Street West Toronto ON M5T1G6	NW/227.2	4.80	<u>564</u>
<u>210</u>	GEN	Wang Tai Hong (Canada) Inc.	407-409 Dundas Street West Toronto ON M5T1G6	NW/227.2	4.80	<u>565</u>
<u>211</u>	GEN	Wang Tai Hong (Canada) Inc.	409 Dundas Street West 366 Spadina Ave, Toronto ON M5T 1G6	NW/227.3	4.80	<u>565</u>
<u>211</u>	GEN	Wang Tai Hong (Canada) Inc.	409 Dundas Street West 354 Spadina Ave, Toronto ON M5T 1G6	NW/227.3	4.80	<u>565</u>
<u>211</u>	GEN	Wang Tai Hong (Canada) Inc.	409 Dundas Street West 354 Spadina Ave, Toronto ON M5T 1G6	NW/227.3	4.80	<u>566</u>
<u>212</u>	WWIS		121 ST. PATRICK ST Toronto ON Well ID: 7314051	ENE/227.4	2.00	<u>566</u>
<u>213</u>	GEN	ACTION PRINT 02-707	318 RICHMOND STREET WEST TORONTO ON M5V 1X2	S/227.8	-1.52	<u>570</u>
<u>213</u>	GEN	ACTION PRINT INC.	318 RICHMOND STREET WEST TORONTO ON M5V 1X2	S/227.8	-1.52	<u>570</u>
<u>213</u>	EHS		318 Richmond Street West Toronto ON	S/227.8	-1.52	<u>570</u>
<u>213</u>	RSC	310 Richmond Street West Limited	318 RICHMOND STREET WEST ONTARIO Toronto ON	S/227.8	-1.52	<u>571</u>

Map Key	DB	Company/Site Name	Address	Dir/Dist (m)	Elev Diff (m)	Page Number
214	WWIS		ON Well ID: 7361532	NW/228.2	4.99	571
215	RSC	PETALUMA BUILDING CORP.	324 RICHMOND STREET WEST ON Toronto ON	S/229.3	-1.00	572
216	RSC	310 Richmond Street West Limited	306 RICHMOND STREET WEST ONTARIO Toronto ON	SSE/230.3	-2.36	572
217	EHS		306 - 322 Richmond Street West Toronto ON	S/230.7	-1.15	573
217	RSC	310 Richmond Street West Limited	322 RICHMOND STREET WEST ONTARIO Toronto ON	S/230.7	-1.15	573
218	EHS		411 - 429 Dundas St West Toronto ON M5T 1G6	WNW/231.6	5.00	574
219	RSC	PETALUMA BUILDING CORP.	328 RICHMOND STREET WEST ON Toronto ON	S/232.0	-1.00	574
220	WWIS		ON Well ID: 7211318	SSW/232.0	-1.00	574
220	WWIS		ON Well ID: 7211316	SSW/232.0	-1.00	575
221	WWIS		299 QUEEN ST W Toronto ON Well ID: 7313254	SE/232.9	-2.00	576
222	SPL	P.I. S 21(1)(f)	261, 263, 265 Queen Street West Toronto ON	ESE/233.7	-1.00	578
223	WWIS		320 RICHMOND STREET TORONTO ON Well ID: 7040371	S/233.9	-1.52	579
224	WWIS		20 PATRICK ST. TORONTO ON	E/234.0	0.00	582

Map Key	DB	Company/Site Name	Address	Dir/Dist (m)	Elev Diff (m)	Page Number
			Well ID: 7112903			
224	WWIS		20 ST. PATRICK ST. TORONTO ON	E/234.0	0.00	586
			Well ID: 7112904			
225	GEN	PETALUMA BUILDING CORPORATION	330 RICHMOND ST.W. Toronto ON M5V 1X2	S/234.0	-1.00	589
225	GEN	Greenpark	330 Richmond Street West Toronto ON M5V 1X2	S/234.0	-1.00	589
226	EHS		324, 326, 328 and 332 Richmond Street W Toronto ON M5V1X2	S/235.2	-1.00	590
227	WWIS		318 RICHMOND STREET WEST TORONTO ON	SSE/235.3	-2.32	590
			Well ID: 7185843			
228	TANK		417 Dundas St W Toronto ON M5T 1G6	WNW/235.3	5.01	593
229	SCT	Sing Tao Newspapers Canada	417 Dundas St W Toronto ON M5T 1G6	WNW/235.4	5.01	593
229	SCT	Sing Tao Newspapers (Canada 1988) Ltd.	417 Dundas St W Toronto ON M5T 1G6	WNW/235.4	5.01	594
230	RSC	PETALUMA BUILDING CORP.	326 RICHMOND STREET WEST ON Toronto ON	S/235.6	-1.00	594
231	EHS		417 Dundas Street West Toronto ON M5T 1G6	WNW/235.7	5.01	594
232	BORE		ON	NW/235.7	4.88	595
233	EHS		375-407 Queen Street West Toronto ON M5V 2A5	SSW/235.8	-1.00	597
233	EHS		375, 379-381, 397-399 & 401-403 Queen St W Toronto ON	SSW/235.8	-1.00	597

Map Key	DB	Company/Site Name	Address	Dir/Dist (m)	Elev Diff (m)	Page Number
233	EHS		375 Queen St W Toronto On Toronto ON	SSW/235.8	-1.00	597
233	EASR	375-381 QUEEN STREET WEST INC.	375 QUEEN ST W TORONTO ON M5V 2A5	SSW/235.8	-1.00	597
233	GEN	ALLIED PROPERTIES REIT	375 QUEEN STREET WEST TORONTO ON M5V 2A5	SSW/235.8	-1.00	597
234	TANK	Stout [J K]	413 Dundas St W Toronto ON M5T 1G6	NW/236.0	4.96	598
234	TANK		413 Dundas St W Toronto ON M5T 1G6	NW/236.0	4.96	598
235	WWIS		324 RICHMOND STREET WEST Toronto ON Well ID: 7270477	S/236.0	-1.00	598
236	WWIS		ON Well ID: 7298280	E/236.5	0.00	601
237	EHS		324 Richmond St W Toronto ON M5V1X2	S/236.8	-1.00	602
238	EHS		421 Dundas Street West Toronto ON	WNW/238.9	5.06	602
238	GEN	2147882 Ontario Ltd	421 Dundas Street West Toronto ON M5T1G6	WNW/238.9	5.06	602
239	EHS		375 - 403 Queen Street West Toronto ON M5V 2A5	SSW/239.0	-1.00	602
240	EHS		324 to 332 Richmond Street West Toronto ON	S/239.8	-1.00	603
241	BORE		ON	SSW/240.6	-1.00	603

Map Key	DB	Company/Site Name	Address	Dir/Dist (m)	Elev Diff (m)	Page Number
242	SCT	GREEN BROS FUR MFG LTD	332 RICHMOND ST W MAIN FLOOR TORONTO ON M5V 1X2	S/241.0	-1.00	604
242	SCT	Green Brothers Fur Mfg. Ltd.	332 Richmond St W Main Floor Toronto ON M5V 1X2	S/241.0	-1.00	604
242	SCT	Green Brothers Fur Manufacturing Ltd.	332 Richmond St W Main Floor Toronto ON M5V 1X2	S/241.0	-1.00	605
243	GEN	TORONTO BOARD OF EDUCATION	OGDEN P.S. 33 PHOEBE STREET TORONTO ON M5T 1A8	WSW/244.3	1.00	605
243	GEN	TORONTO BOARD OF EDUCATION 38-423	OGDEN P.S. 33 PHOEBE STREET TORONTO ON M5T 1A8	WSW/244.3	1.00	605
243	GEN	TORONTO BOARD OF EDUCATION	OGDEN PUBLIC SCHOOL 33 PHOEBE STREET TORONTO ON M5T 1A8	WSW/244.3	1.00	606
243	NPCB	BOARD OF EDUCATION FOR CITY OF TORONTO	33 PHOEBE ST OGDEN PUBLIC SCHOOL TORONTO ON M5T 1A8	WSW/244.3	1.00	606
243	GEN	TORONTO DISTRICT SCHOOL BOARD	OGDEN J P S 33 PHOEBE ST TORONTO ON M5T 1A8	WSW/244.3	1.00	606
243	GEN	TORONTO DISTRICT SCHOOL BOARD	OGDEN J P S 33 PHOEBE ST TORONTO ON M5T 1A8	WSW/244.3	1.00	607
243	GEN	TORONTO DISTRICT SCHOOL BOARD	OGDEN J P S 33 PHOEBE ST TORONTO ON M5T 1A8	WSW/244.3	1.00	607
243	GEN	TORONTO DISTRICT SCHOOL BOARD	OGDEN J P S 33 PHOEBE ST TORONTO ON M5T 1A8	WSW/244.3	1.00	608
243	GEN	TORONTO DISTRICT SCHOOL BOARD	OGDEN J P S 33 PHOEBE ST TORONTO ON	WSW/244.3	1.00	608
243	GEN	TORONTO DISTRICT SCHOOL BOARD	OGDEN J P S 33 PHOEBE ST TORONTO ON M5T 1A8	WSW/244.3	1.00	609

<i>Map Key</i>	<i>DB</i>	<i>Company/Site Name</i>	<i>Address</i>	<i>Dir/Dist (m)</i>	<i>Elev Diff (m)</i>	<i>Page Number</i>
243	GEN	TORONTO DISTRICT SCHOOL BOARD	OGDEN J P S 33 PHOEBE ST TORONTO ON M5T 1A8	WSW/244.3	1.00	609
243	GEN	TORONTO DISTRICT SCHOOL BOARD	OGDEN J P S 33 PHOEBE ST TORONTO ON M5T 1A8	WSW/244.3	1.00	610
243	GEN	TORONTO DISTRICT SCHOOL BOARD	OGDEN J P S 33 PHOEBE ST TORONTO ON M5T 1A8	WSW/244.3	1.00	610
244	EHS		137-139 Peter Street Toronto ON M5V 2H3	SSW/244.5	-1.00	611
245	BORE		ON	E/244.6	0.00	611
246	BORE		ON	SSE/245.7	-2.73	613
247	EHS		137-139 Peter Street Toronto ON M5V 2H3	SSW/245.9	-1.00	614
248	SCT	KOOCHIE INC.	324 QUEEN ST W FLOOR 2 TORONTO ON M5V 2A2	SW/245.9	-0.02	614
248	EHS		324 Queen Street West Toronto ON	SW/245.9	-0.02	615
249	FST	ROYAL CANADIAN YACHT CLUB	263 QUEENS QUAY W TORONTO ON	ESE/246.0	-1.00	615
249	FST	ROYAL CANADIAN YACHT CLUB	263 QUEENS QUAY W TORONTO ON	ESE/246.0	-1.00	616
249	FST	ROYAL CANADIAN YACHT CLUB	263 QUEENS QUAY W TORONTO ON	ESE/246.0	-1.00	616
249	FST	ROYAL CANADIAN YACHT CLUB	263 QUEENS QUAY W TORONTO ON	ESE/246.0	-1.00	616

Map Key	DB	Company/Site Name	Address	Dir/Dist (m)	Elev Diff (m)	Page Number
249	FST	ROYAL CANADIAN YACHT CLUB	263 QUEENS QUAY W TORONTO ON	ESE/246.0	-1.00	616
250	WWIS		137 PETER STREET Toronto ON Well ID: 7379650	SSW/246.0	-1.00	617
251	GEN	FAST 1 HOUR PHOTOFINISHING	109 MCCAUL STREET, UNIT 28 TORONTO ON M5T 3K5	NNE/246.5	4.00	619
251	GEN	FAST 1 HOUR PHOTOFINISHING - 763024 ONTARIO LTD.	109 MCCAUL STREET UNIT #28 TORONTO ON M5T 3K5	NNE/246.5	4.00	620
251	EHS		109 MCCAUL STREET n/a ON M5T 3K5	NNE/246.5	4.00	620
252	WWIS		375 queen street west Toronto ON Well ID: 7354136	SSW/246.8	-1.00	620
253	EHS		198-200 Queen Street West Toronto ON M5T 1T9	ESE/247.7	-1.00	624
254	EHS		263 Richmond Street West Toronto ON	SSE/248.5	-3.01	625
255	EHS		318, 326, 356, 360 QUEEN ST. W TORONTO ON	SW/248.7	0.00	625
256	GEN	CANADA LIFE ASSURANCE 08-370	17 ST. PATRICK STREET TORONTO ON M5G 1R8	E/248.8	0.00	625
256	GEN	CANADA LIFE ASSURANCE	17 ST. PATRICK STREET TORONTO ON M5G 1R8	E/248.8	0.00	625
256	GEN	THE CANADA LIFE ASSURANCE COMPANY	17 ST. PATRICK STREET TORONTO ON M5T 1V3	E/248.8	0.00	626
256	GEN	CANADA LIFE ASSURANCE	17 ST. PATRICK STREET TORONTO ON	E/248.8	0.00	627

<i>Map Key</i>	<i>DB</i>	<i>Company/Site Name</i>	<i>Address</i>	<i>Dir/Dist (m)</i>	<i>Elev Diff (m)</i>	<i>Page Number</i>
256	GEN	CANADA (SEE & USE ON0959500)	17 ST. PATRICK STREET TORONTO ON	E/248.8	0.00	627
256	GEN	THE CANADA LIFE ASSURANCE COMPANY	17 ST. PATRICK STREET TORONTO ON	E/248.8	0.00	628
256	GEN	THE CANADA LIFE ASSURANCE COMPANY	17 ST. PATRICK STREET TORONTO ON	E/248.8	0.00	629
256	GEN	THE CANADA LIFE ASSURANCE COMPANY	17 ST. PATRICK STREET TORONTO ON	E/248.8	0.00	630
256	GEN	THE CANADA LIFE ASSURANCE COMPANY	17 ST. PATRICK STREET TORONTO ON	E/248.8	0.00	630
256	GEN	THE CANADA LIFE ASSURANCE COMPANY	17 ST. PATRICK STREET TORONTO ON M5T 1V3	E/248.8	0.00	631
256	GEN	THE CANADA LIFE ASSURANCE COMPANY	17 ST. PATRICK STREET TORONTO ON M5T 1V3	E/248.8	0.00	632
256	GEN	THE CANADA LIFE ASSURANCE COMPANY	17 ST. PATRICK STREET TORONTO ON M5T 1V3	E/248.8	0.00	633
256	GEN	THE CANADA LIFE ASSURANCE COMPANY	17 ST. PATRICK STREET TORONTO ON M5T 1V3	E/248.8	0.00	634
256	GEN	THE CANADA LIFE ASSURANCE COMPANY	17 ST. PATRICK STREET TORONTO ON M5T 1V3	E/248.8	0.00	635
256	GEN	THE CANADA LIFE ASSURANCE COMPANY	17 ST. PATRICK STREET TORONTO ON M5T 1V3	E/248.8	0.00	636
256	GEN	THE CANADA LIFE ASSURANCE COMPANY	17 ST. PATRICK STREET TORONTO ON M5T 1V3	E/248.8	0.00	637
256	GEN	THE CANADA LIFE ASSURANCE COMPANY	17 ST. PATRICK STREET TORONTO ON M5T 1V3	E/248.8	0.00	637

Map Key	DB	Company/Site Name	Address	Dir/Dist (m)	Elev Diff (m)	Page Number
256	GEN	THE CANADA LIFE ASSURANCE COMPANY	17 ST. PATRICK STREET TORONTO ON M5T 1V3	E/248.8	0.00	638
257	SPL		340 Dundas St West Toronto ON	N/249.1	4.08	638
257	PINC	PIPELINE HIT - 1/2"	340 DUNDAS ST W,,TORONTO,ON,M5T 1G5,CA ON	N/249.1	4.08	639
258	EHS		375 Queen St W Toronto ON M5V 2A5	SSW/249.2	-1.00	640
259	SCT	Print & Graphic Depot Ltd.	287 Dundas St W Toronto ON M5T 1G1	NNE/249.4	4.00	640
260	WWIS		375 queen street west Toronto ON Well ID: 7354137	SSW/249.6	-1.00	640
261	EHS		326 Queen Street West Toronto ON M5V 2A2	SW/250.4	0.00	644
261	EHS		326 Queen St W Toronto ON M5V2A2	SW/250.4	0.00	644
262	SCT	CALVIN KLEIN JEANS - WARNACO	260 RICHMOND ST W SUITE 101 TORONTO ON M5V 1W5	SE/250.8	-2.00	645
262	SCT	KIMBALL INTERNATIONAL	260 RICHMOND ST W SUITE 602 TORONTO ON M5V 1W5	SE/250.8	-2.00	645
262	SCT	Forbes Broadcast Services Ltd.	260 Richmond St W Suite 300 Toronto ON M5V 1W5	SE/250.8	-2.00	645
262	SCT	Lauren Designs Inc.	260 Richmond St W Suite 002 Toronto ON M5V 1W5	SE/250.8	-2.00	645
262	GEN	SCHINDLER ELEVATOR BRANCH #2	260 RICHMOND STREET WEST TORONTO ON M5V 1W5	SE/250.8	-2.00	646

<i>Map Key</i>	<i>DB</i>	<i>Company/Site Name</i>	<i>Address</i>	<i>Dir/Dist (m)</i>	<i>Elev Diff (m)</i>	<i>Page Number</i>
262	GEN	Bell	260 Richmond St. W Toronto ON M5V1W5	SE/250.8	-2.00	646
262	GEN	Bell	260 Richmond St. W Toronto ON M5V1W5	SE/250.8	-2.00	646
262	GEN	Bell	260 Richmond St. W Toronto ON M5V1W5	SE/250.8	-2.00	647
262	GEN	Bell	260 Richmond St. W Toronto ON M5V1W5	SE/250.8	-2.00	648
262	GEN	Bell	260 Richmond St. W Toronto ON M5V1W5	SE/250.8	-2.00	648
262	GEN	Bell	260 Richmond St. W Toronto ON M5V1W5	SE/250.8	-2.00	649
263	GEN	Ontario College of Art	115 McCaul St Toronto ON M5T 1G1	NNE/251.7	4.00	649
264	EHS		344 Dundas Street West Toronto ON M5T 1G5	N/252.0	4.33	650
265	EHS		129 Peter Street Toronto ON M5V 2H3	SSW/252.5	-1.00	650
265	GEN	City of Toronto	129 Peter St. Toronto ON M5V 2H3	SSW/252.5	-1.00	650
265	GEN	City of Toronto	129 Peter Street Toronto ON	SSW/252.5	-1.00	650
265	GEN	City of Toronto	129 Peter Street Toronto ON	SSW/252.5	-1.00	651
265	GEN	City of Toronto	129 Peter Street Toronto ON M5V 2H3	SSW/252.5	-1.00	651

<i>Map Key</i>	<i>DB</i>	<i>Company/Site Name</i>	<i>Address</i>	<i>Dir/Dist (m)</i>	<i>Elev Diff (m)</i>	<i>Page Number</i>
<u>265</u>	GEN	City of Toronto	129 Peter Street Toronto ON M5V 2H3	SSW/252.5	-1.00	<u>651</u>
<u>265</u>	GEN	City of Toronto	129 Peter Street Toronto ON M5V 2H3	SSW/252.5	-1.00	<u>652</u>
<u>265</u>	GEN	City of Toronto Shelter, Suport and Housing Administration	129 Peter Street Toronto ON M5V 2H3	SSW/252.5	-1.00	<u>652</u>
<u>265</u>	GEN	City of Toronto Shelter, Suport and Housing Administration	129 Peter Street Toronto ON M5V 2H3	SSW/252.5	-1.00	<u>652</u>
<u>265</u>	GEN	City of Toronto Shelter, Suport and Housing Administration	129 Peter Street Toronto ON M5V 2H3	SSW/252.5	-1.00	<u>653</u>
<u>265</u>	GEN	City of Toronto Shelter, Suport and Housing Administration	129 Peter Street Toronto ON M5V 2H3	SSW/252.5	-1.00	<u>653</u>
<u>266</u>	SCT	Something Inviting Incorporated	383 Queen St W Unit 2 Toronto ON M5V 2A5	SW/252.9	-1.00	<u>654</u>
<u>267</u>	WWIS		121 ST. PATRICK ST Toronto ON <i>Well ID:</i> 7314050	NE/253.2	3.00	<u>654</u>
<u>268</u>	HINC		56 GRANGE AVENUE TORONTO ON M5T 1C9	WNW/253.5	4.02	<u>657</u>
<u>269</u>	NPCB	CANADA LIFE ASSURANCE CO.	190 SIMCOE ST TORONTO ON M5T 3M3	E/253.7	0.00	<u>658</u>
<u>269</u>	OPCB	CANADA LIFE ASSURANCE CO.	190 SIMCOE ST TORONTO ON M5T 3M3	E/253.7	0.00	<u>658</u>
<u>269</u>	OPCB	CANADA LIFE ASSURANCE CO.	190 SIMCOE ST TORONTO ON M5T 3M3	E/253.7	0.00	<u>658</u>
<u>269</u>	OPCB	CANADA LIFE ASSURANCE CO.	190 SIMCOE ST TORONTO ON M5T 3M3	E/253.7	0.00	<u>659</u>

Map Key	DB	Company/Site Name	Address	Dir/Dist (m)	Elev Diff (m)	Page Number
<u>269</u>	OPCB	CANADA LIFE ASSURANCE CO.	190 SIMCOE ST TORONTO ON M5T 3M3	E/253.7	0.00	<u>659</u>
<u>269</u>	OPCB	CANADA LIFE ASSURANCE CO.	190 SIMCOE ST TORONTO ON M5T 3M3	E/253.7	0.00	<u>659</u>
<u>269</u>	GEN	CANADA LIFE ASSURANCE 07-265	190 SIMCOE ST. C/O 330 UNIVERSITY AVE. TORONTO ON M5T 3M3	E/253.7	0.00	<u>660</u>
<u>269</u>	OPCB	CANADA LIFE ASSURANCE CO.	190 SIMCOE ST TORONTO ON M5T 3M3	E/253.7	0.00	<u>660</u>
<u>269</u>	EBR	The Canada Life Assurance Company	190 Simcoe Street Toronto Ontario M5G 1R8 Toronto ON	E/253.7	0.00	<u>660</u>
<u>269</u>	NPCB	CANADA LIFE ASSURANCE CO.	190 SIMCOE ST TORONTO ON M5T 3M3	E/253.7	0.00	<u>661</u>
<u>269</u>	CA	The Canada Life Assurance Company	190 Simcoe Street Toronto ON M5T 3M3	E/253.7	0.00	<u>661</u>
<u>269</u>	NPRI	GWL REALTY ADVISORS	190 Simcoe St. Toronto ON M5T3M3	E/253.7	0.00	<u>661</u>
<u>269</u>	ECA	The Canada Life Assurance Company	190 Simcoe Street Toronto ON M5G 1R8	E/253.7	0.00	<u>662</u>
<u>270</u>	WWIS		121 ST. PATRICK ST Toronto ON Well ID: 7314052	NE/253.8	3.00	<u>663</u>
<u>271</u>	WWIS		285 Dundas Street West Toronto ON Well ID: 7341258	NNE/254.0	4.00	<u>666</u>
<u>272</u>	EHS		Laneway North of Sullivan St, Toronto, ON Toronto ON	W/254.9	3.00	<u>670</u>

Map Key	DB	Company/Site Name	Address	Dir/Dist (m)	Elev Diff (m)	Page Number
273	SCT	Price Roman	267 Queen St W Toronto ON M5V 1Z4	ESE/255.3	-1.00	670
274	SPL	Enbridge Energy Distribution Inc.	336 Dundas Street West Toronto ON	N/256.0	4.16	670
274	PINC	ENBRIDGE GAS INC	336 DUNDAS ST W,,TORONTO,ON,M5T 1G5,CA ON	N/256.0	4.16	671
275	OPCB	BELL CANADA - SIMCOE ST.	220 SIMCOE STREET TORONTO ON M5T 1T4	ENE/256.1	2.00	672
275	CA	NEXACOR REALTY MANAGEMENT INC., BELL	220 SIMCOE STREET TORONTO ON M5T 1T4	ENE/256.1	2.00	672
275	NPCB	BELL CANADA	220 SIMCOE ST.; 1ST FLOOR TORONTO ON M5T 1T4	ENE/256.1	2.00	672
275	NPCB	BELL CANADA	1ST FLOOR; 220 SIMCOE STREET DECOMMISSIONED; 220 SIMCOE STREET TORONTO ON M5T 1T4	ENE/256.1	2.00	672
275	GEN	BELL CANADA	220 SIMCOE STREET TORONTO ON M5T 1T4	ENE/256.1	2.00	673
275	GEN	BELL CANADA	METRO TORONTO BLDGS. DEPT. 220 SIMCOE STREET TORONTO ON M5T 1T4	ENE/256.1	2.00	673
275	GEN	BELL CANADA	220 SIMCOE STREET TORONTO ON M5T 1T4	ENE/256.1	2.00	673
275	GEN	BELL CANADA 05-125	METRO TORONTO BLDGS. DEPT. 220 SIMCOE STREET TORONTO ON M5T 1T4	ENE/256.1	2.00	674
275	GEN	BELL CANADA 05-125	220 SIMCOE STREET TORONTO ON M5T 1T4	ENE/256.1	2.00	675
275	SPL	Bell Canada	220 Simcoe St. Toronto ON M5T 1T4	ENE/256.1	2.00	676

<i>Map Key</i>	<i>DB</i>	<i>Company/Site Name</i>	<i>Address</i>	<i>Dir/Dist (m)</i>	<i>Elev Diff (m)</i>	<i>Page Number</i>
<u>275</u>	NPCB	BELL CANADA	220 SIMCOE ST 1ST FLOOR TORONTO ON M5T 1T4	ENE/256.1	2.00	<u>676</u>
<u>275</u>	SPL	Bell Canada	220 Simcoe St Toronto ON M5T 1T4	ENE/256.1	2.00	<u>677</u>
<u>275</u>	GEN	BELL CANADA	220 SIMCOE STREET TORONTO ON M5T 1T4	ENE/256.1	2.00	<u>677</u>
<u>275</u>	GEN	BELL CANADA	220 SIMCOE STREET TORONTO ON M5T 1T4	ENE/256.1	2.00	<u>678</u>
<u>275</u>	GEN	BELL CANADA	220 SIMCOE STREET TORONTO ON M5T 1T4	ENE/256.1	2.00	<u>679</u>
<u>275</u>	GEN	BELL CANADA	220 SIMCOE STREET TORONTO ON M5T 1T4	ENE/256.1	2.00	<u>680</u>
<u>275</u>	GEN	BELL CANADA	220 SIMCOE STREET TORONTO ON	ENE/256.1	2.00	<u>680</u>
<u>275</u>	CFOT	BELL CANADA	220 SIMCOE ST TORONTO ON	ENE/256.1	2.00	<u>681</u>
<u>275</u>	CFOT	BELL CANADA	220 SIMCOE ST TORONTO ON	ENE/256.1	2.00	<u>681</u>
<u>275</u>	SPL		220 Simcoe St Toronto ON	ENE/256.1	2.00	<u>682</u>
<u>275</u>	SPL	Bell Canada	220 Simcoe St. Toronto ON	ENE/256.1	2.00	<u>683</u>
<u>275</u>	GEN	BELL CANADA	220 SIMCOE STREET TORONTO ON M5T 1T4	ENE/256.1	2.00	<u>683</u>
<u>275</u>	GEN	BELL CANADA	220 SIMCOE STREET TORONTO ON M5T 1T4	ENE/256.1	2.00	<u>684</u>

<i>Map Key</i>	<i>DB</i>	<i>Company/Site Name</i>	<i>Address</i>	<i>Dir/Dist (m)</i>	<i>Elev Diff (m)</i>	<i>Page Number</i>
275	GEN	BELL CANADA	220 SIMCOE STREET TORONTO ON M5T 1T4	ENE/256.1	2.00	685
275	GEN	BELL CANADA	220 SIMCOE STREET TORONTO ON M5T 1T4	ENE/256.1	2.00	686
275	GEN	Enwave Energy Corporation	220 Simcoe Street Simcoe Street and Dundas Street W. Toronto ON M5T2W5	ENE/256.1	2.00	687
275	EASR	BCE INC.	220 Simcoe ST Toronto ON M5T 2W5	ENE/256.1	2.00	687
275	GEN	BELL CANADA	220 SIMCOE STREET TORONTO ON M5T 1T4	ENE/256.1	2.00	687
275	GEN	BELL CANADA	220 SIMCOE STREET TORONTO ON M5T 1T4	ENE/256.1	2.00	688
275	EASR	BCE INC.	220 Simcoe ST Toronto ON M5T 2W5	ENE/256.1	2.00	689
275	GEN	BELL CANADA	220 SIMCOE STREET TORONTO ON M5T 1T4	ENE/256.1	2.00	689
276	GEN	Renascent Fellowship/Foundation	356 Dundas street West Toronto ON M5T 1G5	NNW/256.2	4.80	690
276	GEN	Renascent Fellowship/Foundation	356 Dundas street West Toronto ON M5T 1G5	NNW/256.2	4.80	690
276	GEN	Renascent Fellowship/Foundation	356 Dundas street West Toronto ON	NNW/256.2	4.80	691
277	SPL	Enbridge Gas Distribution Inc.; City of Toronto	250 Richmond St. W Toronto ON M5V 1W4	ESE/256.3	-2.00	691
277	INC		250 RICHMOND STREET WEST, TORONTO	ESE/256.3	-2.00	692

Map Key	DB	Company/Site Name	Address	Dir/Dist (m)	Elev Diff (m)	Page Number
			ON M5V 1W4			
278	WWIS		312/316 Queen Street West Toronto ON Well ID: 7341221	SW/256.4	0.00	693
279	GEN	Nucomm Group Inc.	340 Richmond Street West Toronto ON M5V 1X2	SSW/256.6	-1.00	696
279	EHS		340 Richmond St W Toronto On Toronto ON M5V1X2	SSW/256.6	-1.00	696
279	EHS		340 Richmond Street West Toronto ON M5V 1X2	SSW/256.6	-1.00	697
280	TANK	Lancaster [E W] Co Ltd	381 Queen St W Toronto ON M5V 2A5	SSW/256.7	-1.00	697
280	EHS		375-381 Queen Street West Toronto ON M5V 2A5	SSW/256.7	-1.00	697
281	EHS		385 Queen Street West Toronto ON M5V 2A5	SW/257.4	-1.00	697
282	EHS		285 Dundas Street West Toronto ON M5T 1G1	NNE/257.8	4.00	698
283	WWIS		ON Well ID: 7402193	ENE/258.1	2.48	698
284	SPL		TORONTO ON	ESE/258.3	-1.00	699
285	PINC	JULIAAN A DHANYNS	334 DUNDAS ST W,,TORONTO,ON,M5T 1G5,CA ON	N/260.4	4.55	700
286	SPL	UNKNOWN	132 ST. PATRICK TORONTO CITY ON	NE/260.5	4.00	700

Map Key	DB	Company/Site Name	Address	Dir/Dist (m)	Elev Diff (m)	Page Number
286	GEN	TORONTO DISTRICT SCHOOL BOARD	CONTACT ALTERNATIVE SCHOOL 132 ST PATRICK ST TORONTO ON M5T 1V1	NE/260.5	4.00	701
286	GEN	TORONTO DISTRICT SCHOOL BOARD	CONTACT ALTERNATIVE SCHOOL 132 ST PATRICK ST TORONTO ON	NE/260.5	4.00	701
286	GEN	TORONTO DISTRICT SCHOOL BOARD	CONTACT ALTERNATIVE SCHOOL 132 ST PATRICK ST TORONTO ON	NE/260.5	4.00	702
286	GEN	TORONTO DISTRICT SCHOOL BOARD	CONTACT ALTERNATIVE SCHOOL 132 ST PATRICK ST TORONTO ON	NE/260.5	4.00	702
286	GEN	TORONTO DISTRICT SCHOOL BOARD	132 ST PATRICK ST 3RD FLOOR TORONTO ON M5T 1V1	NE/260.5	4.00	703
286	GEN	TORONTO DISTRICT SCHOOL BOARD	132 ST PATRICK ST 3RD FLOOR TORONTO ON M5T 1V1	NE/260.5	4.00	703
286	GEN	TORONTO DISTRICT SCHOOL BOARD	132 ST PATRICK ST 3RD FLOOR TORONTO ON M5T 1V1	NE/260.5	4.00	704
286	GEN	TORONTO DISTRICT SCHOOL BOARD	132 ST PATRICK ST 3RD FLOOR TORONTO ON M5T 1V1	NE/260.5	4.00	704
286	GEN	TORONTO DISTRICT SCHOOL BOARD	CONTACT ALTERNATIVE SCHOOL 132 ST PATRICK ST 3RD FLOOR TORONTO ON M5T 1V1	NE/260.5	4.00	705
286	GEN	TORONTO DISTRICT SCHOOL BOARD	CONTACT ALTERNATIVE SCHOOL 132 ST PATRICK ST 3RD FLOOR TORONTO ON M5T 1V1	NE/260.5	4.00	705
286	GEN	TORONTO DISTRICT SCHOOL BOARD	CONTACT ALTERNATIVE SCHOOL 132 ST PATRICK ST 3RD FLOOR TORONTO ON M5T 1V1	NE/260.5	4.00	706
287	GEN	KINTEL GENERAL CONTRACTORS INC.	141 JOHN STREET Toronto ON M5V 1W2	SE/262.3	-2.75	707
288	WWIS		375 queen street west Toronto ON	SSW/262.4	-0.99	707

Map Key	DB	Company/Site Name	Address	Dir/Dist (m)	Elev Diff (m)	Page Number
			Well ID: 7354139			
289	WWIS		121 ST PATRICK ST ON Well ID: 7299877	NE/262.8	3.00	711
290	WWIS		ON Well ID: 7407671	SSW/263.0	-1.61	715
291	EHS		267 Richmond Street West Toronto ON M5V 3M6	SSE/263.4	-2.90	715
292	WWIS		ON Well ID: 7314495	SE/264.0	-2.00	716
293	BORE		ON	ENE/264.2	2.00	716
294	WWIS		121 ST PATRICK ST ON Well ID: 7299878	NE/264.9	3.00	718
295	EHS		136 Beverley Street Toronto ON	NW/265.8	5.48	721
296	EHS		308 Dundas Street West Toronto ON M5T1G5	N/266.5	4.56	721
297	BORE		ON	E/266.6	0.00	721
298	RSC	LAN TERRA 234 SIMCOE REALTY LIMITED	121 ST. PATRICK STREET ON Toronto ON	NE/266.7	3.00	723
299	BORE		ON	NNE/267.1	4.56	724
300	RSC	PETALUMA BUILDING CORP.	332-338 RICHMOND STREET WEST ON Toronto ON	S/268.2	-1.10	725
301	SCT	Deschamps Recording Studios Ltd.	314 Dundas St W Toronto ON M5T 1G5	N/268.6	5.00	726

Map Key	DB	Company/Site Name	Address	Dir/Dist (m)	Elev Diff (m)	Page Number
<u>302</u>	WWIS		375 queen street west Toronto ON Well ID: 7354138	SSW/269.1	-1.00	<u>726</u>
<u>303</u>	TANK	Berger Tailoring Co	258 Richmond St W Toronto ON	SE/269.5	-2.00	<u>729</u>
<u>304</u>	SPL		433 Dundas St. W. TORONTO ON	WNW/269.7	5.21	<u>730</u>
<u>305</u>	EHS		245-253 Queen St W Toronto ON	ESE/270.2	-1.00	<u>731</u>
<u>306</u>	EHS		126 McCaul Street Toronto ON M5T 1W2	NNE/270.2	4.56	<u>731</u>
<u>306</u>	HINC		126 McCAUL STREET TORONTO ON M5T 1W2	NNE/270.2	4.56	<u>731</u>
<u>307</u>	EHS		273 Richmond Street West Toronto ON M5V 1X1	S/270.2	-2.00	<u>731</u>
<u>308</u>	SPL	TORONTO HYDRO	POLE 61 HURON ST. TORONTO CITY ON M5T 2A6	WNW/270.8	5.00	<u>732</u>
<u>309</u>	EHS		n/a Toronto ON	S/271.7	-2.18	<u>732</u>
<u>310</u>	WWIS		334 QUEEN STREET WEST Toronto ON Well ID: 7289187	SW/272.1	0.02	<u>733</u>
<u>311</u>	WWIS		37 BULWER STREET Toronto ON Well ID: 7287057	WSW/272.6	0.47	<u>736</u>
<u>312</u>	SPL	The Rex Hotel<UNOFFICIAL>	194 Queen Street West Toronto ON M5V 1Z1	ESE/272.8	-1.00	<u>739</u>
<u>313</u>	GEN	Metrolinx	Intersection of St.Patrick St & Queen St W Toronto ON M4Y 2C5	ESE/273.1	-1.00	<u>740</u>

<i>Map Key</i>	<i>DB</i>	<i>Company/Site Name</i>	<i>Address</i>	<i>Dir/Dist (m)</i>	<i>Elev Diff (m)</i>	<i>Page Number</i>
313	GEN	Metrolinx	Intersection of St.Patrick St & Queen St W Toronto ON M4Y 2C5	ESE/273.1	-1.00	740
313	GEN	Metrolinx	Intersection of St.Patrick St & Queen St W Toronto ON M4Y 2C5	ESE/273.1	-1.00	740
314	GEN	Parkway Parking of Canada	263 Richmond Street Toronto ON M5V 3M6	SSE/274.0	-2.96	741
314	GEN	Parkway Paring of Canada LTD	263 Richmond St West Toronto ON M5V 3M6	SSE/274.0	-2.96	741
315	TANK	White [L] & Sons Ltd	137 St Patricks St Toronto ON M5T 3C1	NE/274.3	4.00	742
315	TANK	White [L] & Sons Ltd	137 St Patricks St Toronto ON M5T 3C1	NE/274.3	4.00	742
316	WWIS		375 QUEEN STREET WEST Toronto ON <i>Well ID:</i> 7369925	SSW/274.5	-1.00	742
317	WWIS		375 queen street west Toronto ON <i>Well ID:</i> 7354140	SSW/275.2	-1.00	744
318	PRT	BANK OF MONTREAL	234 SIMCOE ST TORONTO ON M5T 1T4	ENE/275.2	2.26	747
318	GEN	Bank of Montreal	234 Simcoe St Toronto ON M5T 1T4	ENE/275.2	2.26	747
318	FSTH	BANK OF MONTREAL	234 SIMCOE ST TORONTO ON M5T 1T4	ENE/275.2	2.26	748
318	FSTH	BANK OF MONTREAL	234 SIMCOE ST TORONTO ON M5T 1T4	ENE/275.2	2.26	748
318	FST	BANK OF MONTREAL	234 SIMCOE ST TORONTO ON	ENE/275.2	2.26	748

Map Key	DB	Company/Site Name	Address	Dir/Dist (m)	Elev Diff (m)	Page Number
318	EBR	Bank of Montreal	234 Simcoe Street Toronto M5T 1T4 CITY OF TORONTO ON	ENE/275.2	2.26	748
318	WWIS		234 SIMCOE STREET TORONTO ON Well ID: 7211924	ENE/275.2	2.26	749
318	WWIS		TORONTO ON Well ID: 7211925	ENE/275.2	2.26	752
318	WWIS		234 SIMCOE STREET TORONTO ON Well ID: 7211926	ENE/275.2	2.26	755
318	WWIS		234 SIMCOE STREET TORONTO ON Well ID: 7211923	ENE/275.2	2.26	758
318	EHS		234 Simcoe Street Toronto ON	ENE/275.2	2.26	761
318	GEN	Bank of Montreal	234 Simcoe Street Toronto ON	ENE/275.2	2.26	761
318	ECA	Bank of Montreal	234 Simcoe St Toronto ON M5T 1T4	ENE/275.2	2.26	762
318	GEN	Bank of Montreal	234 Simcoe Street Toronto ON M5T 1T4	ENE/275.2	2.26	762
318	GEN	Bank of Montreal	234 Simcoe Street Toronto ON M5T 1T4	ENE/275.2	2.26	762
318	GEN	Bank of Montreal	234 Simcoe Street Toronto ON M5T 1T4	ENE/275.2	2.26	763
318	GEN	Bank of Montreal	234 Simcoe Street Toronto ON M5T 1T4	ENE/275.2	2.26	763
318	EASR	Lanterra234Simcoe Reality LTD	234 Simcoe ST Toronto ON M5T 1T4	ENE/275.2	2.26	764

Map Key	DB	Company/Site Name	Address	Dir/Dist (m)	Elev Diff (m)	Page Number
318	EHS		234 Simcoe Avenue Toronto ON	ENE/275.2	2.26	764
318	GEN	Priestly Demolition	234 Simcoe St Toronto ON M5T 1T4	ENE/275.2	2.26	764
318	RSC	LANTERRA 234 SIMCOE REALTY LIMITED	234 SIMCOE STREET ON Toronto ON	ENE/275.2	2.26	764
318	EASR	INSITU CONTRACTORS INC	234 SIMCOE ST TORONTO ON M5T 1T4	ENE/275.2	2.26	765
318	RSC	LANTERRA 234 SIMCOE REALTY LIMITED	234 SIMCOE STREET ON Toronto ON	ENE/275.2	2.26	765
318	EASR	INSITU CONTRACTORS INC	234 SIMCOE ST TORONTO ON M5T 1T4	ENE/275.2	2.26	766
319	WWIS		375 QUEEN ST WEST Toronto ON Well ID: 7369921	SSW/275.6	-1.00	766
320	GEN	SCHIEBER (OUT OF BUS) 35-792	277 RICHMOND ST. WEST TORONTO ON M5V 1X1	S/275.9	-1.78	768
321	SCT	EMPIRE OFFICE EQUIPMENT LTD	253 QUEEN ST W TORONTO ON M5V 1Z4	ESE/276.1	-1.00	768
321	TANK	Ontario News Co	253 Queen St W Toronto ON M5V 1Z4	ESE/276.1	-1.00	768
322	TANK	White [L] & Sons Ltd	135 St Patrick St Toronto ON M5T 3C1	NE/276.2	4.00	769
323	BORE		ON	E/276.3	1.00	769
323	BORE		ON	E/276.3	1.00	771

Map Key	DB	Company/Site Name	Address	Dir/Dist (m)	Elev Diff (m)	Page Number
323	BORE		ON	E/276.3	1.00	772
323	BORE		ON	E/276.3	1.00	774
323	BORE		ON	E/276.3	1.00	775
324	HINC		139 BEVERLEY STREET TORONTO ON	NNW/276.3	5.00	777
325	PTTW	TRIBUTE (MCCAUL STREET) LIMITED	129-131 McCaul Street, 292-298 Dundas Street West and 170 St. Patrick Street Toronto, ON Canada ON	NNE/276.3	5.00	778
326	GEN	MTCC 1183	152 St. Patrick Street Toronto ON M5T 3J9	NE/276.5	4.00	778
326	GEN	SPECTRUM BUILDING SERVICES CO INC SPECTRUM BUILDING SERVICES CO INC	152 St. Patrick Street Toornto ON M5T 3J9	NE/276.5	4.00	778
327	EHS		259 Richmond St. W Toronto ON M5V 3M6	SSE/276.9	-3.49	779
327	EHS		259 Richmond Street West n/a ON M5V 3M6	SSE/276.9	-3.49	779
327	GEN	Cineplex Entertainment Limited Partnership	259 Richmond Street Toronto ON	SSE/276.9	-3.49	779
327	GEN	Cineplex Entertainment Limited Partnership	259 Richmond Street Toronto ON M5V-3M6	SSE/276.9	-3.49	780
328	CA	1116018 ONTARIO LIMITED	240 RICHMOND STREET WEST TORONTO CITY ON	ESE/276.9	-1.00	780

Map Key	DB	Company/Site Name	Address	Dir/Dist (m)	Elev Diff (m)	Page Number
<u>328</u>	GEN	RICHMOND DUNCAN BUILDING CORP.	(I.B.C. GROUP) 240 RICHMOND STREET TORONTO ON M5V 1W1	ESE/276.9	-1.00	<u>780</u>
<u>328</u>	GEN	Seegene Canada Inc.	240 Richmond Street West Suite 5132 Toronto ON M5V 1V6	ESE/276.9	-1.00	<u>780</u>
<u>328</u>	GEN	Seegene Canada Inc.	240 Richmond Street West Suite 5132 Toronto ON M5V 1V6	ESE/276.9	-1.00	<u>781</u>
<u>328</u>	GEN	Seegene Canada Inc.	240 Richmond Street West Suite 5132 Toronto ON M5V 1V6	ESE/276.9	-1.00	<u>781</u>
<u>329</u>	TANK	Hardy-Harmont Co	233 Richmond St W Toronto ON M5V 1W2	SE/277.5	-3.03	<u>782</u>
<u>330</u>	WWIS		375 queen street west Toronto ON Well ID: 7354141	SSW/277.8	-1.00	<u>782</u>
<u>331</u>	EHS		229 Richmond Street West Toronto ON M5V 1W2	SE/278.2	-2.56	<u>785</u>
<u>331</u>	EHS		229 Richmond St W Toronto ON M5V1W2	SE/278.2	-2.56	<u>785</u>
<u>331</u>	EHS		229 Richmond Street West Toronto ON M5V 1W2	SE/278.2	-2.56	<u>785</u>
<u>331</u>	EHS		229 Richmond St W Toronto ON M5V1W2	SE/278.2	-2.56	<u>785</u>
<u>331</u>	RSC	CITY OF TORONTO	229 RICHMOND STREET WEST ON Toronto ON	SE/278.2	-2.56	<u>786</u>
<u>332</u>	WWIS		298 Dundas Street West Toronto ON Well ID: 7357226	NNE/279.0	5.00	<u>786</u>
<u>333</u>	WWIS		403 Queen St W Toronto ON Well ID: 7447576	SW/279.5	-0.24	<u>789</u>

Map Key	DB	Company/Site Name	Address	Dir/Dist (m)	Elev Diff (m)	Page Number
334	EASR	TRIBUTE (MCCAUL STREET) LIMITED	298 DUNDAS ST W TORONTO ON M5T 1G2	NNE/279.6	5.00	792
335	EHS		401-403 Queen Street West Toronto ON M5V 2A5	SW/279.7	-0.33	792
336	WWIS		375 QUEEN STREET WEST Toronto ON Well ID: 7369924	SW/280.6	-1.00	792
337	CA	CANADA LIFE ASSURANCE COMPANY	180 SIMCOE STREET TORONTO CITY ON M5T 3M2	E/280.6	-0.07	794
337	EHS		180 Simcoe Street Toronto ON M5T 3M2	E/280.6	-0.07	795
337	SPL		180 Simcoe Street Toronto ON	E/280.6	-0.07	795
337	EASR	2356720 ONTARIO LTD.	180 Simcoe ST Toronto ON M5V 3K1	E/280.6	-0.07	796
338	SCT	Hornby Bay Mineral Exploration	275 Richmond St W Toronto ON M5V 1X1	S/280.7	-2.50	796
338	EHS		275 Richmond St W Toronto ON M5V1X1	S/280.7	-2.50	796
338	EHS		275 Richmond Street West Toronto ON M5V 1X1	S/280.7	-2.50	796
339	WWIS		ON Well ID: 7411115	NNE/281.2	5.00	797
340	SCT	CTA SYSTEMSOURCE CORPORATION	134 Peter St Suite 401 Toronto ON M5V 2H2	SSW/282.0	-1.81	797
340	GEN	THIRD GENERATION GRAPHICS LIMITED	134 PETER ST. SUIT 400 TORONTO ON M5V 2H2	SSW/282.0	-1.81	798

Map Key	DB	Company/Site Name	Address	Dir/Dist (m)	Elev Diff (m)	Page Number
340	GEN	THIRD GENERATION GRAPHICS LIMITED 37-254	134 PETER ST. SUIT 400 TORONTO ON M5V 2H2	SSW/282.0	-1.81	798
340	TANK	Weston [George] & Co Ltd	134 Peter St Toronto ON M5V 2H2	SSW/282.0	-1.81	798
340	SCT	I-Connect/Design Vision	134 Peter St Suite 401 Toronto ON M5V 2H2	SSW/282.0	-1.81	799
340	EHS		134 Peter Street Toronto ON M5V 2H2	SSW/282.0	-1.81	799
340	EHS		134 Peter St Toronto ON M5V 2H2	SSW/282.0	-1.81	799
340	GEN	United Wrecking Inc.	134 Peter St. Toronto ON M5V 2H2	SSW/282.0	-1.81	799
340	GEN	United Wrecking Inc.	134 Peter St. Toronto ON M5V 2H2	SSW/282.0	-1.81	800
340	EASR	ALLIED PROPERTIES REAL ESTATE INVESTMENT TRUST	134 PETER TORONTO ON	SSW/282.0	-1.81	800
340	EASR	ALLIED PROPERTIES REAL ESTATE INVESTMENT TRUST	134 PETER TORONTO ON	SSW/282.0	-1.81	800
340	EASR	ALLIED PROPERTIES REAL ESTATE INVESTMENT TRUST	134 PETER ST TORONTO ON M5V 2H2	SSW/282.0	-1.81	800
340	EASR	ALLIED PROPERTIES REAL ESTATE INVESTMENT TRUST	134 PETER ST TORONTO ON M5V 2H2	SSW/282.0	-1.81	801
340	GEN	ALLIED PROPERTIES REIT	134 Peter Street, Suite 1700 Toronto ON M5V 2H2	SSW/282.0	-1.81	801
340	GEN	Allied Properties REIT Allied Properties REIT	134 Peter Street Toronto ON M5V 2H2	SSW/282.0	-1.81	801

Map Key	DB	Company/Site Name	Address	Dir/Dist (m)	Elev Diff (m)	Page Number
340	GEN	Allied Properties REIT Allied Properties REIT	134 Peter Street Toronto ON M5V 2H2	SSW/282.0	-1.81	802
341	WWIS		375 QUEEN ST W Toronto ON Well ID: 7332844	SW/282.4	-1.00	802
342	EHS		375 Queen Street West Toronto ON M5V 2A5	SSW/282.5	-1.00	805
343	SCT	TODAY'S PARENT GROUP (DIV. OF	269 RICHMOND ST W TORONTO ON M5V 1X1	S/282.5	-2.25	805
343	SCT	Robert William Typographers	269 Richmond St W Bsmt Toronto ON M5V 1X1	S/282.5	-2.25	806
343	SCT	PROFESSIONAL PUBLISHING ASSOC	269 RICHMOND ST W TORONTO ON M5V 1X1	S/282.5	-2.25	806
343	SCT	TODAY'S PARENT GROUP	269 RICHMOND ST W TORONTO ON M5V 1X1	S/282.5	-2.25	806
343	SCT	PROFESSIONAL PUBLISHING	269 Richmond St W Toronto ON M5V 1X1	S/282.5	-2.25	806
343	SCT	Robert William Typographers Ltd.	269 Richmond St W Bsmt Toronto ON M5V 1X1	S/282.5	-2.25	807
343	SCT	Professional Publishing Associates	269 Richmond St W Toronto ON M5V 1X1	S/282.5	-2.25	807
343	SCT	Today's Parent Group - Div. of Professional Publishing Associates Limited	269 Richmond St W Toronto ON M5V 1X1	S/282.5	-2.25	807
343	SCT	Professional Publishing Associates - Div. of Rogers Media	269 Richmond St W Toronto ON M5V 1X1	S/282.5	-2.25	807
343	SCT	Rogers Publishing Limited - Today's Parent	269 Richmond St W Toronto ON M5V 1X1	S/282.5	-2.25	807

<i>Map Key</i>	<i>DB</i>	<i>Company/Site Name</i>	<i>Address</i>	<i>Dir/Dist (m)</i>	<i>Elev Diff (m)</i>	<i>Page Number</i>
343	GEN	MACTRIX DTP 26-647	DIV. OF MATRIX PRODUCTIONS LIMITED 269 RICHMOND ST. WEST 2ND FLOOR TORONTO ON M5V 1X1	S/282.5	-2.25	808
343	GEN	ROBERT WILLIAM TYPOGRAPHERS LTD. 33-975	269 RICHMOND ST. W. TORONTO ON M5V 1X1	S/282.5	-2.25	808
343	GEN	ROBERT WILLIAM TYPOGRAPHERS LTD.	269 RICHMOND STREET WEST TORONTO ON M5V 1X1	S/282.5	-2.25	808
343	GEN	Robert William Typographers Ltd	269 Richmond St.W Toronto ON M5V 1X1	S/282.5	-2.25	809
343	GEN	Robert William Typographers Ltd	269 Richmond St.W Toronto ON M5V 1X1	S/282.5	-2.25	809
343	GEN	Robert William Typographers Ltd	269 Richmond St.W Toronto ON M5V 1X1	S/282.5	-2.25	809
344	SCT	LA PARFUMERIE ORIENTALE LTD.	241 QUEEN ST W TORONTO ON M5V 1Z4	ESE/283.3	-1.00	810
344	EHS		241 Queen St W Toronto On Toronto ON M5V1Z4	ESE/283.3	-1.00	810
345	SPL		281 Dundas St. West, TORONTO TORONTO ON	NNE/284.0	4.56	810
346	TANK	Weston [George] & Co Ltd	283 Richmond St W Toronto ON M5V 1X1	S/284.1	-1.83	811
346	TANK	Weston [George] & Co Ltd	283 Richmond St W Toronto ON M5V 1X1	S/284.1	-1.83	811
347	SPL		65 Duncan Street Toronto Toronto ON	ESE/284.5	-1.21	812

Map Key	DB	Company/Site Name	Address	Dir/Dist (m)	Elev Diff (m)	Page Number
<u>348</u>	SPL	Enbridge Gas Distribution Inc.	294 Dundas Street West Toronto ON M5T 1G2	NNE/285.6	5.00	<u>812</u>
<u>348</u>	EASR	TRIBUTE (MCCAUL STREET) LIMITED	294 DUNDAS ST W TORONTO ON M5T 1G2	NNE/285.6	5.00	<u>813</u>
<u>348</u>	EASR	TRIBUTE (MCCAUL STREET) LIMITED	294 DUNDAS ST W TORONTO ON M5T 1G2	NNE/285.6	5.00	<u>814</u>
<u>349</u>	GEN	Orin Demolition	292 Dundas St. W. Toronto ON M5T 1G2	NNE/285.9	5.00	<u>814</u>
<u>349</u>	RSC	TRIBUTE (MCCAUL STREET) LIMITED	292 DUNDAS STREET WEST ON Toronto ON	NNE/285.9	5.00	<u>814</u>
<u>350</u>	GEN	BUDGET RENT A CAR O/A S&R CAR 05-718	RENTALS TORONTO (CENTRAL) LIMITED 273 DUNDAS STREET TORONTO ON M5T 1G1	NE/286.1	4.00	<u>815</u>
<u>351</u>	RSC	CITY OF TORONTO	No Municipal Address Toronto ON	ENE/286.3	3.00	<u>815</u>
<u>352</u>	WWIS		375 QUEEN ST. WEST Toronto ON Well ID: 7369923	SW/286.4	-1.00	<u>816</u>
<u>353</u>	RSC	Richmond-Peter Inc.	287 RICHMOND STREET WEST ONTARIO Toronto ON	S/286.5	-1.81	<u>818</u>
<u>354</u>	EHS		240 Richmond Street West Toronto ON	ESE/286.7	-1.00	<u>819</u>
<u>355</u>	SPL	Toronto Hydro-Electric System Limited	360 Richmond St W Toronto ON	SSW/287.2	-2.14	<u>819</u>
<u>356</u>	SCT	18 KARAT/OUR HOUSE	275 Dundas St W Toronto ON M5T 3K1	NNE/287.3	4.44	<u>820</u>
<u>356</u>	SCT	18 Karat	275 Dundas St W Toronto ON M5T 3K1	NNE/287.3	4.44	<u>820</u>

<i>Map Key</i>	<i>DB</i>	<i>Company/Site Name</i>	<i>Address</i>	<i>Dir/Dist (m)</i>	<i>Elev Diff (m)</i>	<i>Page Number</i>
<u>356</u>	SCT	18Karat	275 Dundas St W Toronto ON M5T 3K1	NNE/287.3	4.44	<u>820</u>
<u>356</u>	EHS		275 DUNDAS STREET W n/a ON M5T 3K1	NNE/287.3	4.44	<u>821</u>
<u>356</u>	GEN	Grange Appletree Ltd.	275 Dundas Street West Toronto ON	NNE/287.3	4.44	<u>821</u>
<u>356</u>	GEN	Grange Appletree Ltd.	275 Dundas Street West Toronto ON	NNE/287.3	4.44	<u>821</u>
<u>356</u>	GEN	Grange Appletree Ltd.	275 Dundas Street West Toronto ON M5T 3K1	NNE/287.3	4.44	<u>821</u>
<u>356</u>	GEN	Grange Appletree Ltd.	275 Dundas Street West Toronto ON M5T 3K1	NNE/287.3	4.44	<u>822</u>
<u>356</u>	GEN	Grange Appletree Ltd.	275 Dundas Street West Toronto ON M5T 3K1	NNE/287.3	4.44	<u>822</u>
<u>356</u>	GEN	Grange Appletree Ltd.	275 Dundas Street West Toronto ON M5T 3K1	NNE/287.3	4.44	<u>823</u>
<u>356</u>	GEN	Grange Appletree Ltd.	275 Dundas Street West Toronto ON M5T 3K1	NNE/287.3	4.44	<u>823</u>
<u>356</u>	GEN	Appletree Corporate Medical Centre 212	275 Dundas Street West Toronto ON M5T 3K1	NNE/287.3	4.44	<u>823</u>
<u>356</u>	GEN	Appletree Corporate Medical Centre 212	275 Dundas Street West Toronto ON M5T 3K1	NNE/287.3	4.44	<u>824</u>
<u>357</u>	EHS		210 Simcoe Street Toronto ON M5T 1T4	ENE/287.5	1.63	<u>824</u>
<u>357</u>	RSC	210 Simcoe Holdings Inc.	210 SIMCOE STREET ONTARIO Toronto ON	ENE/287.5	1.63	<u>824</u>

Map Key	DB	Company/Site Name	Address	Dir/Dist (m)	Elev Diff (m)	Page Number
358	WWIS		375 queen street west Toronto ON <i>Well ID: 7354142</i>	SW/287.8	-1.00	825
359	EHS		418 Dundas Street West Toronto ON M5T 1G7	NW/287.9	6.01	828
359	SPL		418 Dundas Street W Toronto ON	NW/287.9	6.01	828
359	PINC	ENBRIDGE GAS INC	418 DUNDAS ST W,,TORONTO,ON,M5T 1G7,CA ON	NW/287.9	6.01	829
360	EHS		37 Bulwer St, Toronto Toronto ON	WSW/288.3	0.00	829
361	WWIS		229 RICHMOND ST Toronto ON <i>Well ID: 7346476</i>	SE/288.6	-3.08	829
362	CA	MONTANA	241 RICHMOND ST. W TORONTO CITY ON M5V 1W2	SE/289.5	-2.98	833
362	EHS		241 Richmond St. W Toronto ON M5V 1W2	SE/289.5	-2.98	833
363	EHS		133 John Street Toronto ON M5V 2E4	SE/289.9	-2.97	833
364	EHS		133 John Street and 241 Richmond Street Toronto ON M5V 2E4	SE/290.1	-2.97	833
365	EHS		133 John Street & 241 Richmond Street Toronto ON M5V 2E4	SE/290.1	-2.97	834
366	EHS		43 Bulwer Avenue Toronto ON M5T 1A1	WSW/290.8	0.75	834
367	WWIS		375 QUEEN ST WEST Toronto ON	SW/291.4	-1.00	834

Map Key	DB	Company/Site Name	Address	Dir/Dist (m)	Elev Diff (m)	Page Number
			Well ID: 7369922			
368	GEN	Gillam Group Inc.	336 Queen St W Toronto - Toronto - Toronto ON M5V 2A2	SW/291.5	0.00	836
368	GEN	Gillam Group Inc.	336 Queen St W Toronto - Toronto - Toronto ON M5V 2A2	SW/291.5	0.00	836
368	GEN	Gillam Group Inc.	336 Queen St W Toronto - Toronto - Toronto ON M5V 2A2	SW/291.5	0.00	837
369	SPL		131 McCaul St, Toronto TORONTO ON	NNE/291.6	5.00	837
370	WWIS		170 ST. PATRICK STREET Toronto ON Well ID: 7288845	NNE/292.3	5.00	838
371	GEN	4005121 Canada Inc	239 queen street west toronto ON M5V 1Z4	ESE/293.1	-1.00	841
371	GEN	4005121 Canada Inc	239 queen street west toronto ON M5V 1Z4	ESE/293.1	-1.00	842
371	GEN	4005121 Canada Inc	239 queen street west toronto ON M5V 1Z4	ESE/293.1	-1.00	842
371	GEN	4005121 Canada Inc	239 queen street west toronto ON M5V 1Z4	ESE/293.1	-1.00	842
371	GEN	4005121 Canada Inc	239 queen street west toronto ON M5V 1Z4	ESE/293.1	-1.00	843
371	GEN	4005121 Canada Inc	239 queen street west toronto ON	ESE/293.1	-1.00	843
371	GEN	4005121 Canada Inc	239 queen street west toronto ON M5V1Z4	ESE/293.1	-1.00	843
371	GEN	4005121 Canada Inc	239 queen street west toronto ON M5V1Z4	ESE/293.1	-1.00	844

Map Key	DB	Company/Site Name	Address	Dir/Dist (m)	Elev Diff (m)	Page Number
371	GEN	4005121 Canada Inc	239 queen street west toronto ON M5V1Z4	ESE/293.1	-1.00	844
371	GEN	4005121 Canada Inc	239 queen street west toronto ON M5V1Z4	ESE/293.1	-1.00	844
371	GEN	4005121 Canada Inc	239 queen street west toronto ON M5V1Z4	ESE/293.1	-1.00	845
371	GEN	4005121 Canada Inc	239 queen street west toronto ON M5V1Z4	ESE/293.1	-1.00	845
371	GEN	4005121 Canada Inc	239 queen street west toronto ON M5V1Z4	ESE/293.1	-1.00	845
372	WWIS		2290 RICHMOND ST Toronto ON Well ID: 7346474	SE/293.1	-2.29	846
373	SCT	BURRY SIGN STUDIO INC	217 RICHMOND ST W TORONTO ON M5V 1W2	SE/293.3	-2.00	849
373	GEN	BURRY SIGN STUDIO	217 RICHMOND STREET WEST TORONTO ON M5V 1W2	SE/293.3	-2.00	849
373	GEN	BURRY SIGN STUDIO 06-108	217 RICHMOND STREET WEST TORONTO ON M5V 1W2	SE/293.3	-2.00	849
373	GEN	WICKENS DRY ICE BLASTING INC	217 RICHMOND STREET WEST TORONTO ON M5V 1W2	SE/293.3	-2.00	850
374	WWIS		37 BULWER STREET Toronto ON Well ID: 7287056	SW/293.7	0.00	850
375	EHS		Phase I ESA - 230-240 Richmond Street West Toronto ON M5V	ESE/293.7	-1.00	853
376	TANK	St Patricks' Church	135 McCaul St Toronto ON M5T 1W3	NNE/293.9	5.00	853

Map Key	DB	Company/Site Name	Address	Dir/Dist (m)	Elev Diff (m)	Page Number
377	WWIS		133 John St ON Well ID: 7375699	SSE/294.0	-2.90	854
378	WWIS		375 queen street west Toronto ON Well ID: 7354143	SW/294.0	-1.00	857
379	WWIS		234 SIMCOE STREET Toronto ON Well ID: 7248160	NE/294.7	3.00	860
380	PRT	METROPOLITAN TORONTO POLICE FLEET MANAGEMENT	255 DUNDAS ST W TORONTO ON M5T 2W5	NE/294.8	4.00	863
380	CA	52 Division	255 Dundas Street West Toronto ON M5T 2W5	NE/294.8	4.00	863
380	GEN	METROPOLITAN TORONTO POLICE	NO. 52 DIV., 255 DUNDAS STREET, WEST C/O 590 JARVIS ST, OPERATIONAL PLANNG. TORONTO ON M5T 2W5	NE/294.8	4.00	864
380	GEN	METROPOLITAN TORONTO POLICE	NO. 52 DIV., 255 DUNDAS STREET, WEST C/O 40 COLLEGE ST, OPERATIONAL PLANNG. TORONTO ON M5T 2W5	NE/294.8	4.00	864
380	GEN	METROPOLITAN TORONTO POLICE 26-227	NO. 52 DIV., 255 DUNDAS STREET, WEST C/O 40 COLLEGE ST, OPERATIONAL PLANNG. TORONTO ON M5T 2W5	NE/294.8	4.00	864
380	GEN	METROPOLITAN TORONTO POLICE	NO. 52 DIVISION 255 DUNDAS STREET WEST TORONTO ON M5T 2W5	NE/294.8	4.00	865
380	GEN	METRO PARKS AND PROPERTY DEPT.	52 POLICE DIVISION, 255 DUNDAS STREET W C/O 365 BAY STREET, 8TH FLOOR TORONTO ON M5T 2W5	NE/294.8	4.00	865
380	GEN	METRO CORPORATE AND HUMAN RESOURCES DEPT	255 DUNDAS STREET WEST 52 POLICE DIVISION TORONTO ON M5T 2W5	NE/294.8	4.00	865

Map Key	DB	Company/Site Name	Address	Dir/Dist (m)	Elev Diff (m)	Page Number
<u>380</u>	GEN	METRO PARKS AND PROPERTY DEPT. 25-539	52 POLICE DIVISION, 255 DUNDAS STREET W C/O 365 BAY STREET, 8TH FLOOR TORONTO ON M5T 2W5	NE/294.8	4.00	<u>866</u>
<u>380</u>	GEN	METRO CORPORATE AND HUMAN RESOURCES DEPT	52 POLICE DIVISION 255 DUNDAS STREET WEST TORONTO ON M5T 2W5	NE/294.8	4.00	<u>866</u>
<u>380</u>	GEN	CITY OF TORONTO	52 POLICE DIVISION 255 DUNDAS STREET WEST TORONTO ON M5T 2W5	NE/294.8	4.00	<u>867</u>
<u>380</u>	FSTH	METROPOLITAN TORONTO POLICE	255 DUNDAS ST W TORONTO ON M5T 2W5	NE/294.8	4.00	<u>867</u>
<u>380</u>	FSTH	METROPOLITAN TORONTO POLICE	255 DUNDAS ST W TORONTO ON M5T 2W5	NE/294.8	4.00	<u>867</u>
<u>380</u>	GEN	City of Toronto	255 Dundas Street West Toronto ON M5T 2W5	NE/294.8	4.00	<u>868</u>
<u>380</u>	GEN	CITY OF TORONTO	52 POLICE DIVISION 255 DUNDAS STREET WEST TORONTO ON M5T 2W5	NE/294.8	4.00	<u>868</u>
<u>380</u>	GEN	City of Toronto	255 Dundas Street West Toronto ON M5T 2W5	NE/294.8	4.00	<u>868</u>
<u>380</u>	GEN	City of Toronto	255 Dundas Street West Toronto ON M5T 2W5	NE/294.8	4.00	<u>869</u>
<u>380</u>	FST	METROPOLITAN TORONTO POLICE	255 DUNDAS ST W TORONTO ON	NE/294.8	4.00	<u>869</u>
<u>380</u>	ECA	Toronto Police Service	255 Dundas Street West Toronto ON M5G 2J3	NE/294.8	4.00	<u>869</u>
<u>380</u>	GEN	Toronto Police Service	255 Dundas Street West Toronto ON M5T 2W5	NE/294.8	4.00	<u>870</u>
<u>380</u>	GEN	City of Toronto	255 Dundas St. W Toronto ON M5T 2W5	NE/294.8	4.00	<u>870</u>

<i>Map Key</i>	<i>DB</i>	<i>Company/Site Name</i>	<i>Address</i>	<i>Dir/Dist (m)</i>	<i>Elev Diff (m)</i>	<i>Page Number</i>
<u>380</u>	GEN	Toronto Police Service	255 Dundas Street West Toronto ON M5T 2W5	NE/294.8	4.00	<u>870</u>
<u>380</u>	GEN	Toronto Police Service	255 Dundas Street West Toronto ON M5T 2W5	NE/294.8	4.00	<u>871</u>
<u>380</u>	GEN	City of Toronto FM	255 Dundas St. W Toronto ON M5T 2W5	NE/294.8	4.00	<u>871</u>
<u>380</u>	GEN	Toronto Police Service	255 Dundas Street West Toronto ON M5T 2W5	NE/294.8	4.00	<u>872</u>
<u>380</u>	GEN	Toronto Police Service	255 Dundas Street West Toronto ON M5T 2W5	NE/294.8	4.00	<u>872</u>
<u>380</u>	GEN	City of Toronto FM	255 Dundas St. W Toronto ON M5T 2W5	NE/294.8	4.00	<u>872</u>
<u>380</u>	GEN	Toronto Police Service	255 Dundas Street West Toronto ON M5T 2W5	NE/294.8	4.00	<u>873</u>
<u>380</u>	GEN	City of Toronto FM	255 Dundas St. W Toronto ON M5T 2W5	NE/294.8	4.00	<u>873</u>
<u>380</u>	GEN	City of Toronto FM	255 Dundas St. W Toronto ON M5T 2W5	NE/294.8	4.00	<u>873</u>
<u>380</u>	GEN	Toronto Police Service	255 Dundas Street West Toronto ON M5T 2W5	NE/294.8	4.00	<u>874</u>
<u>381</u>	SPL	Enbridge Gas Distribution Inc.	428 Dundas St W Toronto ON	NW/296.4	6.01	<u>874</u>
<u>381</u>	PINC	ENBRIDGE GAS INC	428 DUNDAS ST W,,TORONTO,ON,M5T 1G7,CA ON	NW/296.4	6.01	<u>875</u>
<u>382</u>	GEN	GWL Realty Advisors Inc.	180 Queen Street West Toronto ON M5V 3X3	E/296.5	-1.00	<u>876</u>

<i>Map Key</i>	<i>DB</i>	<i>Company/Site Name</i>	<i>Address</i>	<i>Dir/Dist (m)</i>	<i>Elev Diff (m)</i>	<i>Page Number</i>
<u>382</u>	CA	GWL Realty Advisors Inc.	180 Queen Street West Toronto ON	E/296.5	-1.00	<u>876</u>
<u>382</u>	EHS		180 Queen Street West Toronto ON	E/296.5	-1.00	<u>876</u>
<u>382</u>	GEN	Health Canada	180 Queen Street West 10th Floor Toronto ON M5V 3X3	E/296.5	-1.00	<u>876</u>
<u>382</u>	GEN	Health Canada	180 Queen Street West 10th Floor Toronto ON M5V 3X3	E/296.5	-1.00	<u>877</u>
<u>382</u>	GEN	Health Canada	180 Queen Street West 10th Floor Toronto ON M5V 3X3	E/296.5	-1.00	<u>877</u>
<u>382</u>	GEN	Health Canada	180 Queen Street West 10th Floor Toronto ON	E/296.5	-1.00	<u>877</u>
<u>382</u>	ECA	GWL Realty Advisors Inc.	180 Queen Street West Toronto ON M5E 1G4	E/296.5	-1.00	<u>878</u>
<u>382</u>	GEN	Health Canada	180 Queen Street West 10th Floor Toronto ON M5V 3L7	E/296.5	-1.00	<u>878</u>
<u>382</u>	GEN	Health Canada	180 Queen Street West 10th Floor Toronto ON M5V 3L7	E/296.5	-1.00	<u>879</u>
<u>382</u>	GEN	Health Canada	180 Queen Street West 10th Floor Toronto ON M5V 3L7	E/296.5	-1.00	<u>879</u>
<u>382</u>	GEN	Health Canada PSOHP	180 Queen Street West 10th Floor Toronto ON M5V 3L7	E/296.5	-1.00	<u>879</u>
<u>382</u>	GEN	Health Canada PSOHP	180 Queen Street West 10th Floor Toronto ON M5V 3L7	E/296.5	-1.00	<u>880</u>
<u>382</u>	GEN	Health Canada PSOHP	180 Queen Street West 10th Floor Toronto ON M5V 3L7	E/296.5	-1.00	<u>880</u>

Map Key	DB	Company/Site Name	Address	Dir/Dist (m)	Elev Diff (m)	Page Number
382	GEN	Health Canada PSOHP	180 Queen Street West 10th Floor Toronto ON M5V 3L7	E/296.5	-1.00	881
383	SPL		133 John St. TORONTO ON	SE/297.3	-2.93	881
384	GEN	Metropolitan Toronto Condominium Corporation 718	150 Beverley St., Ste.101 Toronto ON M5T 1Y5	NW/297.3	6.02	882
385	SCT	SUNNY CHOI	117 PETER ST FLOOR 2 TORONTO ON M5V 2G9	S/297.6	-1.99	883
385	WWIS		117 PETER ST. Toronto ON Well ID: 7104562	S/297.6	-1.99	883
385	RSC	Richmond-Peter Inc.	117 PETER STREET ONTARIO Toronto ON	S/297.6	-1.99	892
386	TANK	Mandel & Tator	271 Dundas St W Toronto ON M5T 1G1	NNE/297.9	4.00	892
386	TANK	Tator [Benjamin]	271 Dundas St W Toronto ON M5T 1G1	NNE/297.9	4.00	892
386	TANK	Tator [Benjamin]	271 Dundas St W Toronto ON M5T 1G1	NNE/297.9	4.00	893
387	SCT	WATERBURY OFFICE SUPPLY	225 RICHMOND ST W FLOOR 3 TORONTO ON M5V 1W2	SE/298.0	-2.00	893
387	SCT	ACCURATE LITHO PLATE	225 RICHMOND ST W FLOOR 3 TORONTO ON M5V 1W2	SE/298.0	-2.00	893
387	SCT	WATERBURY OFFICE SUPPLY	225 RICHMOND ST W FLOOR 3 TORONTO ON M5V 1W2	SE/298.0	-2.00	894
387	SCT	Imperial Robes Ltd.	225 Richmond St W Unit 200 Toronto ON M5V 1W2	SE/298.0	-2.00	894

Map Key	DB	Company/Site Name	Address	Dir/Dist (m)	Elev Diff (m)	Page Number
387	GEN	University Health Network	225 Richmond St W Suite 303 Suite 303 Toronto ON M5V 1W2	SE/298.0	-2.00	894
388	WWIS		37 BULWER STREET Toronto ON Well ID: 7287059	WSW/298.0	0.46	895
389	SPL		451 Dundas St. W. Toronto ON M5T 1G8	WNW/298.1	5.32	898
389	PINC		451 Dundas Street . West , Toronto ON	WNW/298.1	5.32	899
390	GEN	DOVER CORPORATION (CANADA) LTD.	126 JOHN STREET TORONTO ON M5V 2E3	SSE/298.2	-4.03	899
390	GEN	DOVER (OUT OF BUS) 13-070	126 JOHN STREET TORONTO ON M5V 2E3	SSE/298.2	-4.03	900
390	GEN	FESTIVAL HALL DEVELOPMENT LTD.	126 JOHN ST. & 265-267 RICHMOND ST. W. TORONTO ON	SSE/298.2	-4.03	900
390	GEN	FESTIVAL HALL DEVELOPMENT LTD.	126 JOHN SREET 265-267 RICHMOND STREET WEST TORONTO ON	SSE/298.2	-4.03	900
390	TANK	Turnbull Elevator Co	126 John St Toronto ON	SSE/298.2	-4.03	901
390	EHS		126 John Street, Toronto ON M5V 2E9	SSE/298.2	-4.03	901
391	GEN	ACCUPLUS REPRODUCTIONS INC.	230 RICHMOND STREET WEST, SUITE 300 TORONTO ON M5V 1V6	ESE/298.2	-1.00	901
391	GEN	INTERBASE CONSULTANTS LIMITED	230 RICHMOND STREET WEST, 5TH FLOOR TORONTO ON M5V 1V6	ESE/298.2	-1.00	902

<i>Map Key</i>	<i>DB</i>	<i>Company/Site Name</i>	<i>Address</i>	<i>Dir/Dist (m)</i>	<i>Elev Diff (m)</i>	<i>Page Number</i>
<u>391</u>	SCT	James Evans & Associates Ltd.	230 Richmond St W Suite 803 Toronto ON M5V 3E5	ESE/298.2	-1.00	<u>902</u>
<u>391</u>	SCT	Lexpert	230 Richmond St W Suite 1100 Toronto ON M5V 3E5	ESE/298.2	-1.00	<u>902</u>
<u>391</u>	EHS		230 Richmond Street TORONTO ON	ESE/298.2	-1.00	<u>902</u>
<u>391</u>	GEN	OCAD UNIVERSITY	230 RICHMOND ST TORONTO ON M5V 3E5	ESE/298.2	-1.00	<u>903</u>
<u>391</u>	GEN	OCAD UNIVERSITY	230 RICHMOND ST TORONTO ON M5V 3E5	ESE/298.2	-1.00	<u>903</u>
<u>391</u>	GEN	OCAD UNIVERSITY	230 RICHMOND ST TORONTO ON	ESE/298.2	-1.00	<u>903</u>
<u>391</u>	GEN	OCAD University	230 Richmond Street West 6th floor Toronto ON M5V 3E5	ESE/298.2	-1.00	<u>904</u>
<u>391</u>	GEN	OCAD University Health and Wellness Centre	230 Richmond Street West 6th floor Toronto ON M5V 3E5	ESE/298.2	-1.00	<u>904</u>
<u>391</u>	GEN	OCAD University Health and Wellness Centre	230 Richmond Street West 6th floor Toronto ON M5V 3E5	ESE/298.2	-1.00	<u>904</u>
<u>391</u>	EHS		230-240 Richmond Street West Toronto ON M5V 3E5	ESE/298.2	-1.00	<u>905</u>
<u>391</u>	GEN	OCAD University Health and Wellness Centre	230 Richmond Street West 6th floor Toronto ON M5V 3E5	ESE/298.2	-1.00	<u>905</u>
<u>391</u>	GEN	OCAD University Health and Wellness Centre	230 Richmond Street West 6th floor Toronto ON M5V 3E5	ESE/298.2	-1.00	<u>905</u>
<u>392</u>	SCT	Kindling Music Inc.	411 Queen St W Floor 3 Toronto ON M5V 2A5	SW/298.3	-0.67	<u>906</u>

Map Key	DB	Company/Site Name	Address	Dir/Dist (m)	Elev Diff (m)	Page Number
<u>393</u>	SCT	D MARK COLLECTIONS INC	215 SPADINA AVE FLOOR 4 TORONTO ON M5T 2C7	W/298.5	2.26	<u>906</u>
<u>393</u>	SCT	X S CLOTHING COMPANY INC.	215 SPADINA AVE SUITE 200 TORONTO ON M5T 2C7	W/298.5	2.26	<u>906</u>
<u>393</u>	SCT	D MARK COLLECTIONS INC.	215 Spadina Ave Floor 4 Toronto ON M5T 2C7	W/298.5	2.26	<u>906</u>
<u>393</u>	SCT	Dreams Home Fashions Inc.	215 Spadina Ave Toronto ON M5T 2C7	W/298.5	2.26	<u>907</u>
<u>393</u>	SCT	Playwrights Canada Press	215 Spadina Ave Suite 230 Toronto ON M5T 2C7	W/298.5	2.26	<u>907</u>
<u>393</u>	GEN	Curmann Contractiing	215 Spadina Ave Toronto ON M5T 2C7	W/298.5	2.26	<u>907</u>
<u>393</u>	GEN	Curmann Contracting Ltd	215 Spadina Ave Toronto ON M5T 2C7	W/298.5	2.26	<u>908</u>
<u>393</u>	SCT	Cormorant Books Inc.	215 Spadina Ave Studio 230 Toronto ON M5T 2C7	W/298.5	2.26	<u>908</u>
<u>393</u>	SCT	Professional Assn Cdn Theatres	215 Spadina Ave Suite 555 Toronto ON M5T 2C7	W/298.5	2.26	<u>908</u>
<u>393</u>	SCT	Playwrights Guild of Canada	215 Spadina Ave Suite 210 Toronto ON M5T 2C7	W/298.5	2.26	<u>908</u>
<u>393</u>	SCT	Canadian Art Foundation	215 Spadina Ave Suite 320 Toronto ON M5T 2C7	W/298.5	2.26	<u>909</u>
<u>393</u>	SCT	Playwrights Guild Catalogue	215 Spadina Ave Suite 210 Toronto ON M5T 2C7	W/298.5	2.26	<u>909</u>
<u>393</u>	EHS		215 Spadina Avenue Toronto ON M5T 2C7	W/298.5	2.26	<u>909</u>

Map Key	DB	Company/Site Name	Address	Dir/Dist (m)	Elev Diff (m)	Page Number
<u>394</u>	EHS		430 Dundas St W Toronto ON M5T1G7	NW/298.5	5.96	<u>909</u>
<u>395</u>	EHS		453 Dundas Street West Toronto ON M5T 1G8	WNW/298.5	5.00	<u>909</u>
<u>395</u>	HINC		453 Dundas St W TORONTO ON M5T 1G8	WNW/298.5	5.00	<u>910</u>
<u>396</u>	EHS		190 Simcoe St And 330 University Ave Toronto ON	E/298.6	0.00	<u>910</u>
<u>397</u>	NPCB	TORONTO HYDRO	43-45 BULWER STREET TORONTO ON M5T 1A1	WSW/298.6	0.78	<u>910</u>
<u>397</u>	OPCB	TORONTO HYDRO	43-45 BULWER STREET TORONTO ON M5T 1A1	WSW/298.6	0.78	<u>911</u>
<u>397</u>	GEN	TORONTO HYDRO	C/O 14 CARLTON STREET BULWER STATION, 43-45 BULWER STREET TORONTO ON M5T 1A1	WSW/298.6	0.78	<u>911</u>
<u>397</u>	GEN	TORONTO HYDRO	43 - 45 BULWER STREET BULWER STATION TORONTO ON M5T 1A1	WSW/298.6	0.78	<u>911</u>
<u>397</u>	GEN	TORONTO HYDRO 38-133	BULWER STATION, 43-45 BULWER STREET C/O 14 CARLTON STREET TORONTO ON M5T 1A1	WSW/298.6	0.78	<u>912</u>
<u>397</u>	GEN	NUSENS NICHE CONTRACTING SERVICES INC	45 BULWER STREET TORONTO ON M5T 1A1	WSW/298.6	0.78	<u>912</u>
<u>398</u>	GEN	Michaels Stores, Inc.	142 John St Toronto ON M5V2E3	SSE/298.8	-4.11	<u>912</u>
<u>398</u>	GEN	Michaels Stores, Inc.	142 John St Toronto ON M5V2E3	SSE/298.8	-4.11	<u>913</u>
<u>398</u>	GEN	Michaels Stores, Inc.	142 John St Toronto ON M5V2E3	SSE/298.8	-4.11	<u>914</u>

<i>Map Key</i>	<i>DB</i>	<i>Company/Site Name</i>	<i>Address</i>	<i>Dir/Dist (m)</i>	<i>Elev Diff (m)</i>	<i>Page Number</i>
398	GEN	Michaels Stores, Inc.	142 John St Toronto ON M5V2E3	SSE/298.8	-4.11	915
399	WWIS		ON <i>Well ID:</i> 7322210	SE/299.0	-2.80	915
400	RSC	CONCORD WIDMER LTD.	58 WIDMER STREET ON Toronto ON	S/299.0	-3.02	916
401	EHS		129 Mccaul St Toronto ON M5T1W3	NNE/299.4	5.00	917
402	EHS		403 Queen Street West Toronto ON M5V 2A5	SW/299.5	-1.00	917

Executive Summary: Summary By Data Source

ANDR - Anderson's Waste Disposal Sites

A search of the ANDR database, dated 1860s-Present has found that there are 2 ANDR site(s) within approximately 0.30 kilometers of the project property.

<u>Site</u>	<u>Address</u>	<u>Distance (m)</u>	<u>Map Key</u>
Grange Pk Snow Dump	Toronto ON M5T	52.1	<u>22</u>
St Patricks Sq Fill	Toronto ON M5T	91.3	<u>44</u>

BORE - Borehole

A search of the BORE database, dated 1875-Jul 2018 has found that there are 30 BORE site(s) within approximately 0.30 kilometers of the project property.

<u>Site</u>	<u>Address</u>	<u>Distance (m)</u>	<u>Map Key</u>
	ON	0.0	<u>2</u>
	ON	0.0	<u>3</u>
	ON	0.0	<u>4</u>
	ON	0.0	<u>5</u>
	ON	0.0	<u>6</u>
	ON	0.0	<u>7</u>

<u>Site</u>	<u>Address</u>	<u>Distance (m)</u>	<u>Map Key</u>
	ON	2.7	<u>8</u>
	ON	9.2	<u>9</u>
	ON	50.4	<u>20</u>
	ON	81.5	<u>38</u>
	ON	110.7	<u>57</u>
	ON	141.3	<u>78</u>
	ON	150.3	<u>92</u>
	ON	177.6	<u>124</u>
	ON	194.8	<u>155</u>
	ON	206.6	<u>175</u>
	ON	215.8	<u>190</u>

<u>Site</u>	<u>Address</u>	<u>Distance (m)</u>	<u>Map Key</u>
	ON	225.9	<u>206</u>
	ON	235.7	<u>232</u>
	ON	240.6	<u>241</u>
	ON	244.6	<u>245</u>
	ON	245.7	<u>246</u>
	ON	264.2	<u>293</u>
	ON	266.6	<u>297</u>
	ON	267.1	<u>299</u>
	ON	276.3	<u>323</u>
	ON	276.3	<u>323</u>
	ON	276.3	<u>323</u>
	ON	276.3	<u>323</u>

<u>Site</u>	<u>Address</u>	<u>Distance (m)</u>	<u>Map Key</u>
	ON	276.3	323

CA - Certificates of Approval

A search of the CA database, dated 1985-Oct 30, 2011* has found that there are 13 CA site(s) within approximately 0.30 kilometers of the project property.

<u>Site</u>	<u>Address</u>	<u>Distance (m)</u>	<u>Map Key</u>
ONTARIO COLLEGE OF ART & DESIGN	100 MCCAUL ST., PT.LOT 13 TORONTO CITY ON M5T 1W1	144.8	83
709528 ONTARIO LIMITED	232 QUEEN STREET WEST TORONTO CITY ON M5V 1Z6	157.7	100
Patrick J. Flynn	37R Huron Street (between Grange Avenue and Sullivan Street) Toronto ON	189.1	142
	312 Queen Street West Toronto ON M5V 2A2	215.0	187
	299 Queen Street West Toronto ON M5V 2Z5	217.6	192
CTVglobemedia Inc.	299 Queen Street West, 250 and 260 Ricmon St W Toronto ON	217.6	192
The Canada Life Assurance Company	190 Simcoe Street Toronto ON M5T 3M3	253.7	269
NEXACOR REALTY MANAGEMENT INC., BELL	220 SIMCOE STREET TORONTO ON M5T 1T4	256.1	275

<u>Site</u>	<u>Address</u>	<u>Distance (m)</u>	<u>Map Key</u>
1116018 ONTARIO LIMITED	240 RICHMOND STREET WEST TORONTO CITY ON	276.9	328
CANADA LIFE ASSURANCE COMPANY	180 SIMCOE STREET TORONTO CITY ON M5T 3M2	280.6	337
MONTANA	241 RICHMOND ST. W TORONTO CITY ON M5V 1W2	289.5	362
52 Division	255 Dundas Street West Toronto ON M5T 2W5	294.8	380
GWL Realty Advisors Inc.	180 Queen Street West Toronto ON	296.5	382

CFOT - Commercial Fuel Oil Tanks

A search of the CFOT database, dated Oct 2023 has found that there are 3 CFOT site(s) within approximately 0.30 kilometers of the project property.

<u>Site</u>	<u>Address</u>	<u>Distance (m)</u>	<u>Map Key</u>
BELL MEDIA	299 QUEEN ST W TORONTO ON	217.6	192
BELL CANADA	220 SIMCOE ST TORONTO ON	256.1	275
BELL CANADA	220 SIMCOE ST TORONTO ON	256.1	275

EASR - Environmental Activity and Sector Registry

A search of the EASR database, dated Oct 2011-Oct 31, 2024 has found that there are 19 EASR site(s) within approximately 0.30 kilometers of the project property.

<u>Site</u>	<u>Address</u>	<u>Distance (m)</u>	<u>Map Key</u>
50 STEPHANIE STREET INC	50 STEPHANIE STREET TORONTO ON M5T 1B3	0.0	<u>1</u>
50 STEPHANIE STREET INC	50 STEPHANIE STREET TORONTO ON M5T 1B3	0.0	<u>1</u>
RESIDENCES OF FORM INC.	50 MCCAUL ST TORONTO ON M5T 1V9	104.1	<u>50</u>
RESIDENCES OF FORM INC.	50 MCCAUL TORONTO ON	104.1	<u>50</u>
2206181 ONTARIO INC.	ON	198.1	<u>161</u>
375-381 QUEEN STREET WEST INC.	375 QUEEN ST W TORONTO ON M5V 2A5	235.8	<u>233</u>
BCE INC.	220 Simcoe ST Toronto ON M5T 2W5	256.1	<u>275</u>
BCE INC.	220 Simcoe ST Toronto ON M5T 2W5	256.1	<u>275</u>
Lanterra234Simcoe Reality LTD	234 Simcoe ST Toronto ON M5T 1T4	275.2	<u>318</u>
INSITU CONTRACTORS INC	234 SIMCOE ST TORONTO ON M5T 1T4	275.2	<u>318</u>
INSITU CONTRACTORS INC	234 SIMCOE ST TORONTO ON M5T 1T4	275.2	<u>318</u>
TRIBUTE (MCCAUL STREET) LIMITED	298 DUNDAS ST W TORONTO ON M5T 1G2	279.6	<u>334</u>

<u>Site</u>	<u>Address</u>	<u>Distance (m)</u>	<u>Map Key</u>
2356720 ONTARIO LTD.	180 Simcoe ST Toronto ON M5V 3K1	280.6	337
ALLIED PROPERTIES REAL ESTATE INVESTMENT TRUST	134 PETER ST TORONTO ON M5V 2H2	282.0	340
ALLIED PROPERTIES REAL ESTATE INVESTMENT TRUST	134 PETER ST TORONTO ON M5V 2H2	282.0	340
ALLIED PROPERTIES REAL ESTATE INVESTMENT TRUST	134 PETER TORONTO ON	282.0	340
ALLIED PROPERTIES REAL ESTATE INVESTMENT TRUST	134 PETER TORONTO ON	282.0	340
TRIBUTE (MCCAUL STREET) LIMITED	294 DUNDAS ST W TORONTO ON M5T 1G2	285.6	348
TRIBUTE (MCCAUL STREET) LIMITED	294 DUNDAS ST W TORONTO ON M5T 1G2	285.6	348

EBR - Environmental Registry

A search of the EBR database, dated 1994 - Oct 31, 2024 has found that there are 3 EBR site(s) within approximately 0.30 kilometers of the project property.

<u>Site</u>	<u>Address</u>	<u>Distance (m)</u>	<u>Map Key</u>
CTVglobemedia	299 Queen Street West, 250 and 260 Richmond Street West Toronto CITY OF TORONTO ON	217.6	192
The Canada Life Assurance Company	190 Simcoe Street Toronto Ontario M5G 1R8 Toronto ON	253.7	269

<u>Site</u>	<u>Address</u>	<u>Distance (m)</u>	<u>Map Key</u>
Bank of Montreal	234 Simcoe Street Toronto M5T 1T4 CITY OF TORONTO ON	275.2	<u>318</u>

ECA - Environmental Compliance Approval

A search of the ECA database, dated Oct 2011-Oct 31, 2024 has found that there are 10 ECA site(s) within approximately 0.30 kilometers of the project property.

<u>Site</u>	<u>Address</u>	<u>Distance (m)</u>	<u>Map Key</u>
Art Gallery of Ontario	317 Dundas St W Toronto ON M5T 1G4	168.5	<u>113</u>
Patrick J. Flynn	37R Huron Street (between Grange Avenue and Sullivan Street) Toronto ON M5V 3P7	189.2	<u>144</u>
CTVglobemedia Inc.	299 Queen St W , 250 and 260 Richmond Street West Toronto ON M5V 2Z5	217.6	<u>192</u>
Chum Limited	299 Queen St W Toronto ON M5V 2Z5	217.6	<u>192</u>
Patrick J. Flynn	37R Huron Street (between Grange Avenue and Sullivan Street) Toronto ON M5V 3P7	219.5	<u>198</u>
Blue Bay Properties Inc.	365 and 367 Queen St W Toronto ON	223.5	<u>201</u>
The Canada Life Assurance Company	190 Simcoe Street Toronto ON M5G 1R8	253.7	<u>269</u>
Bank of Montreal	234 Simcoe St Toronto ON M5T 1T4	275.2	<u>318</u>
Toronto Police Service	255 Dundas Street West Toronto ON M5G 2J3	294.8	<u>380</u>

<u>Site</u>	<u>Address</u>	<u>Distance (m)</u>	<u>Map Key</u>
GWL Realty Advisors Inc.	180 Queen Street West Toronto ON M5E 1G4	296.5	382

EHS - ERIS Historical Searches

A search of the EHS database, dated 1999-Aug 31, 2024 has found that there are 139 EHS site(s) within approximately 0.30 kilometers of the project property.

<u>Site</u>	<u>Address</u>	<u>Distance (m)</u>	<u>Map Key</u>
	70 Beverley Street Toronto ON M5T 1X9	28.4	11
	70 Beverley Street, Toronto ON M5T 1X9	30.7	12
	80 Beverley Street Toronto ON	33.1	13
	179 John St Toronto ON M5T1X4	53.6	23
	176 John St Toronto ON M5T1X5	64.1	29
	180 John St Toronto ON M5T1X5	64.3	30
	4 to 20 Grange Road Toronto ON	80.0	37
	Beverley Street Toronto ON M5T 1X8	82.7	39

<u>Site</u>	<u>Address</u>	<u>Distance (m)</u>	<u>Map Key</u>
	St. Patrick's Square (northeast), Toronto, ON Toronto ON	87.7	<u>42</u>
	169 John Street Toronto ON	98.9	<u>47</u>
	Stephanie St Mccaul St Toronto ON	104.6	<u>51</u>
	165 John Street Toronto ON M5T 1X3	106.9	<u>53</u>
	165 John Street Toronto ON	109.8	<u>55</u>
	165 John St Toronto On Toronto ON M5T1X3	109.8	<u>55</u>
	52 McCaul Street Toronto ON M5T 1V9	117.2	<u>62</u>
	10-14 McCaul Street Toronto ON M5T 1V7	134.6	<u>68</u>
	260 Queen Street West Toronto ON	136.8	<u>70</u>
	270 Queen Street West Toronto ON M5V 1Z8	138.5	<u>72</u>
	250 Queen Street West Toronto ON M5V 1Z7	140.5	<u>76</u>
	250 Queen Street West Toronto ON M5V 1Z7	141.2	<u>77</u>

<u>Site</u>	<u>Address</u>	<u>Distance (m)</u>	<u>Map Key</u>
	100-104 Beverley St Toronto ON	145.3	<u>84</u>
	12 McCaul Street Toronto ON M5T 1V7	147.1	<u>86</u>
	14 Grange Ave Toronto ON M5T 1C7	147.9	<u>88</u>
	14 Grange Avenue Toronto ON M5T 1C7	147.9	<u>88</u>
	75 Mccaul Street Toronto ON	148.0	<u>89</u>
	100-104 Beverley Street Toronto ON M5T 1Y2	149.3	<u>91</u>
	10 McCaul St Toronto ON M5T 1V7	150.7	<u>94</u>
	35 & 37 McCaul Street Toronto ON	151.6	<u>97</u>
	35 McCaul St_Tor Toronto ON M5T 1V7	156.2	<u>98</u>
	29 McCaul St Toronto ON M5T 1V7	157.1	<u>99</u>
	327 - 333 Queen Street West Toronto ON	161.5	<u>105</u>

<u>Site</u>	<u>Address</u>	<u>Distance (m)</u>	<u>Map Key</u>
	35 McCaul St. Toronto ON M5T 1V7	168.5	<u>112</u>
	35 Mccaul Street Toronto ON	168.5	<u>112</u>
	228 Queen Street West Toronto ON M5V 1Z6	169.8	<u>114</u>
	224 - 226 Queen Street West & 2 Mccaul Street Toronto ON	175.8	<u>121</u>
	54 St. Patrick Street Toronto ON	175.8	<u>122</u>
	54 St Patrick St Toronto ON M5T1V1	175.8	<u>122</u>
	49 McCaul Street, Toronto Toronto ON M5T 1V7	176.6	<u>123</u>
	228 Queen Street West Toronto ON M5V 1Z6	178.2	<u>125</u>
	327 Queen Street West Toronto ON M5V 2A4	179.4	<u>126</u>
	315 Queen Street West Toronto ON	180.4	<u>127</u>
	315 Queen St W Toronto ON M5V2X2	180.4	<u>127</u>
	335 Queen Street West Toronto ON M5V 2A1	185.7	<u>135</u>

<u>Site</u>	<u>Address</u>	<u>Distance (m)</u>	<u>Map Key</u>
	341 Queen Street West Toronto ON M5V 2A4	186.7	<u>136</u>
	300 Queen St W Toronto ON M5V2A4	189.2	<u>143</u>
	327-333 Queen Street West Toronto ON	189.3	<u>145</u>
	341 Queen Street West Toronto ON ONTARIO	189.8	<u>147</u>
	341 Queen Street West Toronto ON	192.5	<u>151</u>
	34 St. Patrick Street Toronto ON	194.1	<u>154</u>
	349 Queen St. West Toronto ON M5V 2A4	195.8	<u>158</u>
	222 Queen St W Toronto ON M5V1Z3	201.6	<u>167</u>
	96 St. Patrick Street Toronto ON	202.1	<u>168</u>
	339 Queen Street TORONTO ON	202.8	<u>170</u>
	369 Queen Street West Toronto ON	204.1	<u>171</u>

<u>Site</u>	<u>Address</u>	<u>Distance (m)</u>	<u>Map Key</u>
	369 Queen Street West Toronto ON M5V 2A4	206.7	<u>176</u>
	405 Dundas Street West Toronto ON M5T 1G6	213.1	<u>183</u>
	365 Queen St W Toronto ON M5V2A4	213.9	<u>185</u>
	312 Queen Street West Toronto ON M5V 2A2	215.0	<u>187</u>
	365 And 367 Queen St W Toronto ON	217.9	<u>193</u>
	405 Dundas Street West Toronto ON	218.6	<u>194</u>
	312 Queen Street West Toronto ON M5V 2A2	218.9	<u>195</u>
	299 Queen Street West Toronto ON M5V 2Z5	219.1	<u>196</u>
	318 Queen Street West Toronto ON M5V 2A2	223.8	<u>203</u>
	318 Queen Street West Toronto ON M5V 2A2	226.6	<u>209</u>
	318 Queen St W Toronto ON M5V2A2	226.6	<u>209</u>
	318 Richmond Street West Toronto ON	227.8	<u>213</u>

<u>Site</u>	<u>Address</u>	<u>Distance (m)</u>	<u>Map Key</u>
	306 - 322 Richmond Street West Toronto ON	230.7	217
	411 - 429 Dundas St West Toronto ON M5T 1G6	231.6	218
	324, 326, 328 and 332 Richmond Street W Toronto ON M5V1X2	235.2	226
	417 Dundas Street West Toronto ON M5T 1G6	235.7	231
	375-407 Queen Street West Toronto ON M5V 2A5	235.8	233
	375, 379-381, 397-399 & 401-403 Queen St W Toronto ON	235.8	233
	375 Queen St W Toronto On Toronto ON	235.8	233
	324 Richmond St W Toronto ON M5V1X2	236.8	237
	421 Dundas Street West Toronto ON	238.9	238
	375 - 403 Queen Street West Toronto ON M5V 2A5	239.0	239
	324 to 332 Richmond Street West Toronto ON	239.8	240

<u>Site</u>	<u>Address</u>	<u>Distance (m)</u>	<u>Map Key</u>
	137-139 Peter Street Toronto ON M5V 2H3	244.5	<u>244</u>
	137-139 Peter Street Toronto ON M5V 2H3	245.9	<u>247</u>
	324 Queen Street West Toronto ON	245.9	<u>248</u>
	109 MCCAUL STREET n/a ON M5T 3K5	246.5	<u>251</u>
	198-200 Queen Street West Toronto ON M5T 1T9	247.7	<u>253</u>
	263 Richmond Street West Toronto ON	248.5	<u>254</u>
	318, 326, 356, 360 QUEEN ST. W TORONTO ON	248.7	<u>255</u>
	375 Queen St W Toronto ON M5V 2A5	249.2	<u>258</u>
	326 Queen Street West Toronto ON M5V 2A2	250.4	<u>261</u>
	326 Queen St W Toronto ON M5V2A2	250.4	<u>261</u>
	344 Dundas Street West Toronto ON M5T 1G5	252.0	<u>264</u>
	129 Peter Street Toronto ON M5V 2H3	252.5	<u>265</u>

<u>Site</u>	<u>Address</u>	<u>Distance (m)</u>	<u>Map Key</u>
	Laneway North of Sullivan St, Toronto, ON Toronto ON	254.9	<u>272</u>
	340 Richmond St W Toronto On Toronto ON M5V1X2	256.6	<u>279</u>
	340 Richmond Street West Toronto ON M5V 1X2	256.6	<u>279</u>
	375-381 Queen Street West Toronto ON M5V 2A5	256.7	<u>280</u>
	385 Queen Street West Toronto ON M5V 2A5	257.4	<u>281</u>
	285 Dundas Street West Toronto ON M5T 1G1	257.8	<u>282</u>
	267 Richmond Street West Toronto ON M5V 3M6	263.4	<u>291</u>
	136 Beverley Street Toronto ON	265.8	<u>295</u>
	308 Dundas Street West Toronto ON M5T1G5	266.5	<u>296</u>
	245-253 Queen St W Toronto ON	270.2	<u>305</u>
	126 McCaul Street Toronto ON M5T 1W2	270.2	<u>306</u>

<u>Site</u>	<u>Address</u>	<u>Distance (m)</u>	<u>Map Key</u>
	273 Richmond Street West Toronto ON M5V 1X1	270.2	<u>307</u>
	n/a Toronto ON	271.7	<u>309</u>
	234 Simcoe Street Toronto ON	275.2	<u>318</u>
	234 Simcoe Avenue Toronto ON	275.2	<u>318</u>
	259 Richmond St. W Toronto ON M5V 3M6	276.9	<u>327</u>
	259 Richmond Street West n/a ON M5V 3M6	276.9	<u>327</u>
	229 Richmond Street West Toronto ON M5V 1W2	278.2	<u>331</u>
	229 Richmond St W Toronto ON M5V1W2	278.2	<u>331</u>
	229 Richmond Street West Toronto ON M5V 1W2	278.2	<u>331</u>
	229 Richmond St W Toronto ON M5V1W2	278.2	<u>331</u>
	401-403 Queen Street West Toronto ON M5V 2A5	279.7	<u>335</u>
	180 Simcoe Street Toronto ON M5T 3M2	280.6	<u>337</u>

<u>Site</u>	<u>Address</u>	<u>Distance (m)</u>	<u>Map Key</u>
	275 Richmond St W Toronto ON M5V1X1	280.7	<u>338</u>
	275 Richmond Street West Toronto ON M5V 1X1	280.7	<u>338</u>
	134 Peter Street Toronto ON M5V 2H2	282.0	<u>340</u>
	134 Peter St Toronto ON M5V 2H2	282.0	<u>340</u>
	375 Queen Street West Toronto ON M5V 2A5	282.5	<u>342</u>
	241 Queen St W Toronto On Toronto ON M5V1Z4	283.3	<u>344</u>
	240 Richmond Street West Toronto ON	286.7	<u>354</u>
	275 DUNDAS STREET W n/a ON M5T 3K1	287.3	<u>356</u>
	210 Simcoe Street Toronto ON M5T 1T4	287.5	<u>357</u>
	418 Dundas Street West Toronto ON M5T 1G7	287.9	<u>359</u>
	37 Bulwer St, Toronto Toronto ON	288.3	<u>360</u>

<u>Site</u>	<u>Address</u>	<u>Distance (m)</u>	<u>Map Key</u>
	241 Richmond St. W Toronto ON M5V 1W2	289.5	<u>362</u>
	133 John Street Toronto ON M5V 2E4	289.9	<u>363</u>
	133 John Street and 241 Richmond Street Toronto ON M5V 2E4	290.1	<u>364</u>
	133 John Street & 241 Richmond Street Toronto ON M5V 2E4	290.1	<u>365</u>
	43 Bulwer Avenue Toronto ON M5T 1A1	290.8	<u>366</u>
	Phase I ESA - 230-240 Richmond Street West Toronto ON M5V	293.7	<u>375</u>
	180 Queen Street West Toronto ON	296.5	<u>382</u>
	126 John Street, Toronto ON M5V 2E9	298.2	<u>390</u>
	230 Richmond Street TORONTO ON	298.2	<u>391</u>
	230-240 Richmond Street West Toronto ON M5V 3E5	298.2	<u>391</u>
	215 Spadina Avenue Toronto ON M5T 2C7	298.5	<u>393</u>
	430 Dundas St W Toronto ON M5T1G7	298.5	<u>394</u>

<u>Site</u>	<u>Address</u>	<u>Distance (m)</u>	<u>Map Key</u>
	453 Dundas Street West Toronto ON M5T 1G8	298.5	395
	190 Simcoe St And 330 University Ave Toronto ON	298.6	396
	129 Mccaul St Toronto ON M5T1W3	299.4	401
	403 Queen Street West Toronto ON M5V 2A5	299.5	402

FST - Fuel Storage Tank

A search of the FST database, dated Oct 2023 has found that there are 7 FST site(s) within approximately 0.30 kilometers of the project property.

<u>Site</u>	<u>Address</u>	<u>Distance (m)</u>	<u>Map Key</u>
ROYAL CANADIAN YACHT CLUB	263 QUEENS QUAY W TORONTO ON	246.0	249
ROYAL CANADIAN YACHT CLUB	263 QUEENS QUAY W TORONTO ON	246.0	249
ROYAL CANADIAN YACHT CLUB	263 QUEENS QUAY W TORONTO ON	246.0	249
ROYAL CANADIAN YACHT CLUB	263 QUEENS QUAY W TORONTO ON	246.0	249
ROYAL CANADIAN YACHT CLUB	263 QUEENS QUAY W TORONTO ON	246.0	249

<u>Site</u>	<u>Address</u>	<u>Distance (m)</u>	<u>Map Key</u>
BANK OF MONTREAL	234 SIMCOE ST TORONTO ON	275.2	318
METROPOLITAN TORONTO POLICE	255 DUNDAS ST W TORONTO ON	294.8	380

FSTH - Fuel Storage Tank - Historic

A search of the FSTH database, dated Pre-Jan 2010* has found that there are 4 FSTH site(s) within approximately 0.30 kilometers of the project property.

<u>Site</u>	<u>Address</u>	<u>Distance (m)</u>	<u>Map Key</u>
BANK OF MONTREAL	234 SIMCOE ST TORONTO ON M5T 1T4	275.2	318
BANK OF MONTREAL	234 SIMCOE ST TORONTO ON M5T 1T4	275.2	318
METROPOLITAN TORONTO POLICE	255 DUNDAS ST W TORONTO ON M5T 2W5	294.8	380
METROPOLITAN TORONTO POLICE	255 DUNDAS ST W TORONTO ON M5T 2W5	294.8	380

GEN - Ontario Regulation 347 Waste Generators Summary

A search of the GEN database, dated 1986-Oct 31, 2022 has found that there are 401 GEN site(s) within approximately 0.30 kilometers of the project property.

<u>Site</u>	<u>Address</u>	<u>Distance (m)</u>	<u>Map Key</u>
WITTINGTON PROPERTIES LTD. 41-362	34 BEVERLEY ST. C/O 1491 YONGE ST. TORONTO ON M4T 1Z4	42.2	14
IMAGE PRINT	1 PHOEBE ST. 3RD FLOOR TORONTO ON M5T 1A6	49.0	18

<u>Site</u>	<u>Address</u>	<u>Distance (m)</u>	<u>Map Key</u>
IMAGE PRINT 21-405	1 PHOEBE ST. 3RD FLOOR TORONTO ON M5T 1A6	49.0	<u>18</u>
ARCADE PRESS LIMITED	1 PHOEBE STREET, 3RD FLOOR TORONTO ON M5T 1A6	49.0	<u>18</u>
ARCADE PRESS(OUT OF BUS.)	1 PHOEBE STREET, 3RD FLOOR TORONTO ON M5T 1A6	49.0	<u>18</u>
TORONTO, CITY OF	23 GRANGE ROAD TORONTO ON M5T 1C3	49.7	<u>19</u>
TORONTO, CITY OF 37-778	23 GRANGE RD.-UNIVERSITY SETTLEMENT COMM. CTR. C/O 149 RIVER ST. TORONTO ON M5T 1C3	49.7	<u>19</u>
TORONTO, CITY OF, CITY PROPERTY DEPT.	23 GRANGE ROAD UNIVERSITY SETTLEMENT COMMUNITY CENTRE TORONTO ON M5T 1C3	49.7	<u>19</u>
City of Toronto FM	23 Grange Road Toronto ON M5T 1C3	49.7	<u>19</u>
Dr Marc DuPere Medicine Professional Corporation	179 Jonh St, Unit 209 Toronto ON	53.6	<u>23</u>
Dr Marc DuPere Medicine Professional Corporation	179 Jonh St, Unit 209 Toronto ON M5T 1X4	53.6	<u>23</u>
Dr Marc DuPere Medicine Professional Corporation	179 Jonh St, Unit 209 Toronto ON M5T 1X4	53.6	<u>23</u>
HEMOSOL (OUT OF BUS)	179 JOHN STREET 4TH FLOOR TORONTO ON M5T 1X4	53.6	<u>23</u>
GENERAL SYNTHESIS DIAGNOSTICS	179 JOHN ST., FLOOR 4 TORONTO ON	53.6	<u>23</u>

<u>Site</u>	<u>Address</u>	<u>Distance (m)</u>	<u>Map Key</u>
Dr Marc DuPere Medicine Professional Corporation	179 Jonh St, Unit 209 Toronto ON M5T 1X4	53.6	<u>23</u>
Dr Marc DuPere Medicine Professional Corporation	179 Jonh St, Unit 209 Toronto ON M5T 1X4	53.6	<u>23</u>
Dr Marc DuPere Medicine Professional Corporation	179 Jonh St, Unit 209 Toronto ON M5T 1X4	53.6	<u>23</u>
180 John St Inc	180 John St. Toronto ON M5T 1X5	58.3	<u>25</u>
PRIMTYPE INC.	172 JOHN STREET TORONTO ON M5T 1X5	73.7	<u>32</u>
PRIMTYPE INC.	172 JOHN STREET TORONTO ON M5T 1X5	73.7	<u>32</u>
PRIMTYPE INC. 31-217	172 JOHN STREET TORONTO ON M5T 1X5	73.7	<u>32</u>
PRIMETYPE INC.	172 JOHN STREET TORONTO ON M5T 1X5	73.7	<u>32</u>
TORONTO,CITY OF,DEPT OF PARKS&REC	15 STEPHANIE STREET HARRISON BATHS TORONTO ON M5T 1B1	76.7	<u>34</u>
TORONTO,CITY OF,DEPT OF PARKS&REC.37-812	HARRISON BATHS, 15 STEPHANIE STREET C/O 21 ST. FL. EAST TOWER CITY HALL TORONTO ON M5T 1B1	76.7	<u>34</u>
TORONTO, CITY OF, DEPT. OF PARKS & REC.	15 STEPHANIE STREET HARRISON BATHS TORONTO ON M5T 1B1	76.7	<u>34</u>

<u>Site</u>	<u>Address</u>	<u>Distance (m)</u>	<u>Map Key</u>
Toronto Standard Condominium Corporation No. 1827	169 John Street Toronto ON M5T 3G5	98.9	<u>47</u>
Moir Engraving Company Limited	52 McCaul St Toronto ON M5T 1V9	101.9	<u>48</u>
Residences of Form Inc.	50 McCaul St Toronto ON M5T 1V9	104.1	<u>50</u>
WITTINGTON PROPERTIES LTD.	12-18 BEVERLEY ST. TORONTO ON M5T 3L2	106.4	<u>52</u>
WITTINGTON PROPERTIES LTD. 42-610	12-18 BEVERLEY ST. C/O 1491 YONGE ST. SUITE 205 TORONTO ON M5T 3L2	106.4	<u>52</u>
WITTINGTON PROPERTIES LIMITED	12-18 BEVERLEY STREET TORONTO ON M5T 1X7	106.4	<u>52</u>
TSCC1551	18 Beverley Street Toronto ON M5T 3L2	106.4	<u>52</u>
Toronto Standard Condominium Corporation No. 1551	18 Beverley Street Toronto ON M5T 3L2	106.4	<u>52</u>
Toronto Standard Condominium Corporation No. 1551	18 Beverley Street Toronto ON M5T 3L2	106.4	<u>52</u>
OTIS CANADA INC.	60 MCCAUL ST. TORONTO ON M5T 1V9	108.0	<u>54</u>
OTIS CANADA INC. 29-427	60 MCCAUL STREET TORONTO ON M5T 1V9	108.0	<u>54</u>
OTIS CANADA INC	60 MCCAUL STREET TORONTO ON M5T 1V9	108.0	<u>54</u>

<u>Site</u>	<u>Address</u>	<u>Distance (m)</u>	<u>Map Key</u>
OTIS CANADA INC.	60 MCCAUL STREET TORONTO ON M5T 1V9	108.0	<u>54</u>
OTIS CANADA INCORPORATED	60 MCCAUL STREET TORONTO ON M5T 1V9	108.0	<u>54</u>
Progreen Demolition	60 McCaul Street Toronto ON M5T 1V9	108.0	<u>54</u>
165 John Street Inc.	165 John Street Toronto ON	109.8	<u>55</u>
165 John Street Inc.	165 John Street Toronto ON M5T 1X3	109.8	<u>55</u>
165 John Street Inc.	165 John Street Toronto ON M5T 1X3	109.8	<u>55</u>
WITTINGTON PROPERTIES LIMITED	5-19 SOHO ST. TORONTO ON M5T 1Z6	123.9	<u>66</u>
WITTINGTON PROPERTIES LIMITED 42-366	5-19 SOHO ST. C/O 1491 YONGE STREET, SUITE 205 TORONTO ON M4T 1Z4	123.9	<u>66</u>
WITTINGTON PROPERTIES LIMITED	19 SOHO STREET, #5 TORONTO ON M5T 1Z6	123.9	<u>66</u>
WITTINGTON PROPERTIES LIMITED	19 SOHO STREET, #5 TORONTO ON M5T 1Z6	123.9	<u>66</u>
WITTINGTON PROPERTIES LIMITED	19 SOHO STREET, #5 TORONTO ON M5T 1Z6	123.9	<u>66</u>

<u>Site</u>	<u>Address</u>	<u>Distance (m)</u>	<u>Map Key</u>
Ontario College of Art & Design	51 McCaul Health & Wellness Office Toronto ON M5T 2W7	137.5	<u>71</u>
Ontario College of Art & Design	51 McCaul Health & Wellness Office Toronto ON M5T 2W7	137.5	<u>71</u>
Ontario College of Art & Design	51 McCaul Health & Wellness Office Toronto ON M5T 2W7	137.5	<u>71</u>
OCAD UNIVERSITY	51 McCaul Health & Wellness Office Toronto ON M5T 2W7	137.5	<u>71</u>
OCAD UNIVERSITY	51 McCaul Health & Wellness Office Toronto ON M5T 2W7	137.5	<u>71</u>
OCAD UNIVERSITY	51 McCaul St. Health & Wellness Office Toronto ON	137.5	<u>71</u>
OCAD UNIVERSITY	51 McCaul St. Health & Wellness Office Toronto ON M5T 2W7	137.5	<u>71</u>
OCAD UNIVERSITY	51 McCaul St. Health & Wellness Office Toronto ON M5T 2W7	137.5	<u>71</u>
OCAD UNIVERSITY	51 McCaul St. Health & Wellness Office Toronto ON M5T 2W7	137.5	<u>71</u>
790324 ONTARIO LTD. 43-360	262 QUEEN STREET WEST TORONTO ON M5V 1Z8	138.5	<u>72</u>
CANADA AUTO PARKS-DOME PARK LTD.	270 QUEEN STREET WEST TORONTO ON M5V 1Z8	138.5	<u>72</u>
Enerchi Chiropractic & Wellness Centre	55 McCaul Street Toronto ON	139.2	<u>74</u>

<u>Site</u>	<u>Address</u>	<u>Distance (m)</u>	<u>Map Key</u>
Enerchi Chiropractic & Wellness Centre	55 McCaul Street Toronto ON	139.2	<u>74</u>
Enerchi Chiropractic & Wellness Centre	55 McCaul Street Toronto ON M5T 2W7	139.2	<u>74</u>
Enerchi Chiropractic & Wellness Centre	55 McCaul Street Toronto ON M5T 2W7	139.2	<u>74</u>
Enerchi Chiropractic & Wellness Centre	55 McCaul Street Toronto ON M5T 2W7	139.2	<u>74</u>
Enerchi Chiropractic & Wellness Centre	55 McCaul Street Toronto ON M5T 2W7	139.2	<u>74</u>
Enerchi Chiropractic & Wellness Centre	55 McCaul Street Toronto ON M5T 2W7	139.2	<u>74</u>
Enerchi Chiropractic & Wellness Centre	55 McCaul Street Toronto ON M5T 2W7	139.2	<u>74</u>
Enerchi Chiropractic & Wellness Centre	55 McCaul Street Toronto ON M5T 2W7	139.2	<u>74</u>
Direct Elevator Service Ltd	53 McCaul Street Toronto ON M5T 2W9	139.7	<u>75</u>
FAST 1 HOUR PHOTOFINISHING 15-641	71 MCCAUL ST., UNIT C4 TORONTO ON M5T 2X1	141.9	<u>79</u>
FAST 1 HOUR PHOTOFINIS(OUT OF BUSINESS)1	71 MCCAUL ST., UNIT C4 TORONTO ON M5T 2X1	141.9	<u>79</u>

<u>Site</u>	<u>Address</u>	<u>Distance (m)</u>	<u>Map Key</u>
FAST 1 HOUR PHOTOFINIS(OUT OF BUSINESS)	71 MCCAUL STREET, UNIT C4 TORONTO ON M5T 2X1	141.9	<u>79</u>
ONTARIO COLLEGE OF ART	100 MCCAUL ST. TORONTO ON M5T 1W1	144.8	<u>83</u>
ONTARIO COLLEGE OF ART 29-152	100 MCCAUL ST. TORONTO ON M5T 1W1	144.8	<u>83</u>
ONTARIO COLLEGE OF ART	100 MCCAUL STREET TORONTO ON M5T 1W1	144.8	<u>83</u>
ONTARIO COLLEGE OF ART	100 MCCAUL ST TORONTO ON M5T 1W1	144.8	<u>83</u>
ONTARIO COLLEGE OF ART	100 MCCAUL ST TORONTO ON M5T 1W1	144.8	<u>83</u>
ONTARIO COLLEGE OF ART	100 MCCAUL ST TORONTO ON M5T 1W1	144.8	<u>83</u>
OCAD UNIVERSITY	100 MCCAUL ST TORONTO ON M5T 1W1	144.8	<u>83</u>
OCAD UNIVERSITY	100 MCCAUL ST TORONTO ON M5T 1W1	144.8	<u>83</u>
OCAD UNIVERSITY	100 MCCAUL ST TORONTO ON	144.8	<u>83</u>
OCAD UNIVERSITY	100 MCCAUL ST TORONTO ON M5T 1W1	144.8	<u>83</u>
OCAD UNIVERSITY	100 MCCAUL ST TORONTO ON M5T 1W1	144.8	<u>83</u>

<u>Site</u>	<u>Address</u>	<u>Distance (m)</u>	<u>Map Key</u>
OCAD UNIVERSITY	100 MCCAUL ST TORONTO ON M5T 1W1	144.8	<u>83</u>
OCAD UNIVERSITY	100 MCCAUL ST TORONTO ON M5T 1W1	144.8	<u>83</u>
OCAD UNIVERSITY	100 MCCAUL ST TORONTO ON M5T 1W1	144.8	<u>83</u>
OCAD UNIVERSITY	100 MCCAUL ST TORONTO ON M5T 1W1	144.8	<u>83</u>
OCAD UNIVERSITY	100 MCCAUL ST TORONTO ON M5T 1W1	144.8	<u>83</u>
CLICK'S CAMERA CENTRE 07-350	155 JOHN STREET TORONTO ON M5T 1X3	147.1	<u>85</u>
Soho Centre Inc.	260 Queen Street West Toronto ON M5V 1Z8	147.1	<u>87</u>
Soho Centre Inc.	260 Queen Street West Toronto ON M5V 1Z8	147.1	<u>87</u>
Soho Centre Inc.	260 Queen Street West Toronto ON M5V 1Z8	147.1	<u>87</u>
Soho Centre Inc.	260 Queen Street West Toronto ON M5V 1Z8	147.1	<u>87</u>
Soho Centre Inc.	260 Queen Street West Toronto ON M5V 1Z8	147.1	<u>87</u>

<u>Site</u>	<u>Address</u>	<u>Distance (m)</u>	<u>Map Key</u>
Soho Centre Inc.	260 Queen Street West Toronto ON	147.1	<u>87</u>
Michelle Kim Pharmacy Ltd.	260 QUEEN STREET WEST TORONTO ON M5V 1Z8	147.1	<u>87</u>
Soho Centre Inc.	260 Queen Street West Toronto ON M5V 1Z8	147.1	<u>87</u>
Soho Centre Inc.	260 Queen Street West Toronto ON M5V 1Z8	147.1	<u>87</u>
Michelle Kim Pharmacy Ltd.	260 QUEEN STREET WEST TORONTO ON M5V 1Z8	147.1	<u>87</u>
Soho Centre Inc.	260 Queen Street West Toronto ON M5V 1Z8	147.1	<u>87</u>
Michelle Kim Pharmacy Ltd.	260 QUEEN STREET WEST TORONTO ON M5V 1Z8	147.1	<u>87</u>
Soho Centre Inc.	260 Queen Street West Toronto ON M5V 1Z8	147.1	<u>87</u>
Soho Centre Inc.	260 Queen Street West Toronto ON M5V 1Z8	147.1	<u>87</u>
Michelle Kim Pharmacy Ltd.	260 QUEEN STREET WEST TORONTO ON M5V 1Z8	147.1	<u>87</u>
Beaver Hall Artists' Housing Co-operative, inc	29 McCaul Street Toronto ON M5T 1V7	157.1	<u>99</u>
New Tribe Body Design Inc	232a Queen st w 2nd floor Toronto ON M5V1Z6	157.7	<u>100</u>

<u>Site</u>	<u>Address</u>	<u>Distance (m)</u>	<u>Map Key</u>
New Tribe Body Design Inc	232a Queen st w 2nd floor Toronto ON M5V1Z6	157.7	<u>100</u>
New Tribe Body Design Inc	232a Queen st w 2nd floor Toronto ON M5V1Z6	157.7	<u>100</u>
New Tribe Body Design Inc	232a Queen st w 2nd floor Toronto ON M5V1Z6	157.7	<u>100</u>
TNT COLOUR LABORATORIES 37-857	5 SOHO ST. SUITE B11 TORONTO ON M5T 3L3	161.8	<u>106</u>
LASER REPRODUCTIONS	5 SOHO STREET, SUITE 10B TORONTO ON M5T 3L3	161.8	<u>106</u>
LASER REPRODUCTIONS(OUT OF BUSINESS)	5 SOHO STREET, SUITE 10B TORONTO ON M5T 3L3	161.8	<u>106</u>
The Commercial Realty Group	35 McCaul Street Toronto ON	168.5	<u>112</u>
Kintel General Contractors Inc	35 McCaul Street Kintel General Contractors Inc. Toronto ON M5T 1V7	168.5	<u>112</u>
ART GALLERY OF ONTARIO	CONSERVATION DEPARTMENT 317 DUNDAS STREET WEST TORONTO ON M5T 1G4	168.5	<u>113</u>
ART GALLERY OF ONTARIO	317 DUNDAS STREET WEST TORONTO ON M5T 1G4	168.5	<u>113</u>
ART GALLERY OF ONTARIO 03-076	CONSERVATION DEPARTMENT 317 DUNDAS STREET WEST TORONTO ON M5T 1G4	168.5	<u>113</u>

<u>Site</u>	<u>Address</u>	<u>Distance (m)</u>	<u>Map Key</u>
ART GALLERY OF ONTARIO 03-076	317 DUNDAS STREET WEST TORONTO ON M5T 1G4	168.5	<u>113</u>
Art Gallery of Ontario	317 Dundas St. W. Toronto ON M5T 1G4	168.5	<u>113</u>
ART GALLERY OF ONTARIO	317 DUNDAS STREET WEST TORONTO ON M5T 1G4	168.5	<u>113</u>
ART GALLERY OF ONTARIO	317 DUNDAS STREET WEST TORONTO ON M5T 1G4	168.5	<u>113</u>
ART GALLERY OF ONTARIO	317 DUNDAS STREET WEST TORONTO ON M5T 1G4	168.5	<u>113</u>
ART GALLERY OF ONTARIO	317 DUNDAS STREET WEST TORONTO ON M5T 1G4	168.5	<u>113</u>
ART GALLERY OF ONTARIO	317 DUNDAS STREET WEST TORONTO ON	168.5	<u>113</u>
ART GALLERY OF ONTARIO	317 DUNDAS STREET WEST TORONTO ON M5T 1G4	168.5	<u>113</u>
ART GALLERY OF ONTARIO	317 DUNDAS STREET WEST TORONTO ON M5T 1G4	168.5	<u>113</u>
ART GALLERY OF ONTARIO	317 DUNDAS STREET WEST TORONTO ON M5T 1G4	168.5	<u>113</u>
ART GALLERY OF ONTARIO	317 DUNDAS STREET WEST TORONTO ON M5T 1G4	168.5	<u>113</u>
ART GALLERY OF ONTARIO	317 DUNDAS STREET WEST TORONTO ON M5T 1G4	168.5	<u>113</u>

<u>Site</u>	<u>Address</u>	<u>Distance (m)</u>	<u>Map Key</u>
ART GALLERY OF ONTARIO	317 DUNDAS STREET WEST TORONTO ON M5T 1G4	168.5	<u>113</u>
ART GALLERY OF ONTARIO	317 DUNDAS STREET WEST TORONTO ON M5T 1G4	168.5	<u>113</u>
Belitt Capital Corporation	351 Queen Street Toronto ON M9W 1L3	187.1	<u>138</u>
Scotiabank Real Estate	222 Queen Street West Toronto ON M5V 1Z3	201.6	<u>167</u>
Costa Earthmoving Inc.	96 St. Patrick Street Toronto ON M5T1V2	202.1	<u>168</u>
Toronto Fire Marine	339 Queens Quay West Toronto ON M5V 1A2	202.8	<u>170</u>
CITY OF TORONTO	339 QUEEN'S QUAY W. TORONTO ON M5V 1A2	202.8	<u>170</u>
CITY OF TORONTO	339 QUEEN'S QUAY W. TORONTO ON M5V 1A2	202.8	<u>170</u>
FILM EFFECTS INC.	21 PHOEBE STREET TORONTO ON M5T 1A8	205.2	<u>173</u>
FILM EFFECTS INC.	21 Phoebe Street 2nd Floor Toronto ON M5T 1A8	205.2	<u>173</u>
ART PHOTO STUDIO	393 A-B DUNDAS STREET WEST TORONTO ON M5T 1G6	210.3	<u>180</u>

<u>Site</u>	<u>Address</u>	<u>Distance (m)</u>	<u>Map Key</u>
ART PHOTO STUDIO 02-684	393 A-B DUNDAS ST.W. OLDHARROW RD. TORONTO ON M5T 1G6	210.3	<u>180</u>
BELMONT PROPERTY MANAGEMENT	280 RICHMOND ST. WEST TORONTO ON M2P 1T8	215.2	<u>188</u>
BELMONT PROPERTY MANAGEMENT	280 RICHMOND ST. WEST TORONTO ON M2P 1T8	215.2	<u>188</u>
BELMONT PROPERTY MANAGEMENT 05-272	280 RICHMOND ST. WEST TORONTO ON M2P 1T8	215.2	<u>188</u>
AIRMEDIA	150 JOHN STREET SUITE 900 TORONTO ON M5V 3E3	216.4	<u>191</u>
AIRMEDIA 02-801	DIV. OF SOUTHAM INC. 150 JOHN ST. SUITE 900 TORONTO ON M5V 3E3	216.4	<u>191</u>
AIRMEDIA, A DIVISION OF AOUTHAM INC.	150 JOHN STREET SUITE 900 TORONTO ON M5V 3E3	216.4	<u>191</u>
BELMONT CONSTRUCTION	150 JOHN ST., TORONTO C/O 35 THE LINKS ROAD WILLOWDALE ON M2P 1T8	216.4	<u>191</u>
BELMONT CONSTRUCTION	150 JOHN STREET TORONTO ON	216.4	<u>191</u>
BELMONT CONSTRUCTION 05-302	150 JOHN ST., TORONTO C/O 35 THE LINKS ROAD WILLOWDALE ON M2P 1T8	216.4	<u>191</u>
CITY TV	A DIVISION OF CHUM LIMITED 299 QUEEN STREET WEST TORONTO ON M5V 2Z5	217.6	<u>192</u>
CITY TV 07-642	A DIV. OF CHUM LTD. 299 QUEEN ST. WEST TORONTO ON M5V 2Z5	217.6	<u>192</u>

<u>Site</u>	<u>Address</u>	<u>Distance (m)</u>	<u>Map Key</u>
CITY TV	299 QUEEN STREET WEST TORONTO ON M5V 2Z5	217.6	<u>192</u>
CHUM Ltd.	299 QUEEN STREET WEST TORONTO ON M5V 2Z5	217.6	<u>192</u>
CTV TELEVISION	299 QUEEN ST WEST TORONTO ON M5V 2Z5	217.6	<u>192</u>
CTV TELEVISION	299 QUEEN ST WEST TORONTO ON M5V 2Z5	217.6	<u>192</u>
CTV TELEVISION	299 QUEEN ST WEST TORONTO ON M5V 2Z5	217.6	<u>192</u>
CTV Limited	299 Queen Street West Toronto ON M5V 2Z5	217.6	<u>192</u>
Bell	299 Queen St W Toronto ON M5V 2Z5	217.6	<u>192</u>
Bell	299 Queen St W Toronto ON M5V 2Z5	217.6	<u>192</u>
Bell	299 Queen St W Toronto ON	217.6	<u>192</u>
Bell	299 Queen St W Toronto ON M5V 2Z5	217.6	<u>192</u>
Bell	299 Queen St W Toronto ON M5V 2Z5	217.6	<u>192</u>

<u>Site</u>	<u>Address</u>	<u>Distance (m)</u>	<u>Map Key</u>
Bell	299 Queen St W Toronto ON M5V 2Z5	217.6	<u>192</u>
Bell Bell Canada	299 Queen St W Toronto ON M5V 2Z5	217.6	<u>192</u>
Bell Bell Canada	299 Queen St W Toronto ON M5V 2Z5	217.6	<u>192</u>
Bell Bell Canada	299 Queen St W Toronto ON M5V 2Z5	217.6	<u>192</u>
Bell Bell Canada	299 Queen St W Toronto ON M5V 2Z5	217.6	<u>192</u>
Wang Chen	399 Dubdas street ,west Toronto ON M2P1K6	221.1	<u>199</u>
Wang Chen	399 Dubdas street ,west Toronto ON M2P1K6	221.1	<u>199</u>
Athlete's Care Sports Medicine Centres Richmond & John	310 Richmond St. West Suite 3 Toronto ON M5V 1X2	223.6	<u>202</u>
Athlete's Care Sports Medicine Centres Richmond & John	310 Richmond St. West Suite 3 Toronto ON M5V 1X2	223.6	<u>202</u>
Athlete's Care Sports Medicine Centres Richmond & John	310 Richmond St. West Suite 3 Toronto ON M5V 1X2	223.6	<u>202</u>
Wang Tai Hong (Canada) Inc.	409 Dundas Street West 354 Spadina Ave, Toronto ON	227.2	<u>210</u>
Wang Tai Hong (Canada) Inc.	409 Dundas Street West 354 Spadina Ave, Toronto ON M5T1G6	227.2	<u>210</u>

<u>Site</u>	<u>Address</u>	<u>Distance (m)</u>	<u>Map Key</u>
Wang Tai Hong (Canada) Inc.	409 Dundas Street West 354 Spadina Ave, Toronto ON M5T1G6	227.2	<u>210</u>
Wang Tai Hong (Canada) Inc.	409 Dundas Street West 354 Spadina Ave, Toronto ON M5T1G6	227.2	<u>210</u>
Wang Tai Hong (Canada) Inc.	407-409 Dundas Street West Toronto ON M5T1G6	227.2	<u>210</u>
Wang Tai Hong (Canada) Inc.	407-409 Dundas Street West Toronto ON M5T1G6	227.2	<u>210</u>
Wang Tai Hong (Canada) Inc.	407-409 Dundas Street West Toronto ON M5T1G6	227.2	<u>210</u>
Wang Tai Hong (Canada) Inc.	409 Dundas Street West 366 Spadina Ave, Toronto ON M5T 1G6	227.3	<u>211</u>
Wang Tai Hong (Canada) Inc.	409 Dundas Street West 354 Spadina Ave, Toronto ON M5T 1G6	227.3	<u>211</u>
Wang Tai Hong (Canada) Inc.	409 Dundas Street West 354 Spadina Ave, Toronto ON M5T 1G6	227.3	<u>211</u>
ACTION PRINT 02-707	318 RICHMOND STREET WEST TORONTO ON M5V 1X2	227.8	<u>213</u>
ACTION PRINT INC.	318 RICHMOND STREET WEST TORONTO ON M5V 1X2	227.8	<u>213</u>
PETALUMA BUILDING CORPORATION	330 RICHMOND ST.W. Toronto ON M5V 1X2	234.0	<u>225</u>

<u>Site</u>	<u>Address</u>	<u>Distance (m)</u>	<u>Map Key</u>
Greenpark	330 Richmond Street West Toronto ON M5V 1X2	234.0	<u>225</u>
ALLIED PROPERTIES REIT	375 QUEEN STREET WEST TORONTO ON M5V 2A5	235.8	<u>233</u>
2147882 Ontario Ltd	421 Dundas Street West Toronto ON M5T1G6	238.9	<u>238</u>
TORONTO BOARD OF EDUCATION	OGDEN P.S. 33 PHOEBE STREET TORONTO ON M5T 1A8	244.3	<u>243</u>
TORONTO BOARD OF EDUCATION 38-423	OGDEN P.S. 33 PHOEBE STREET TORONTO ON M5T 1A8	244.3	<u>243</u>
TORONTO BOARD OF EDUCATION	OGDEN PUBLIC SCHOOL 33 PHOEBE STREET TORONTO ON M5T 1A8	244.3	<u>243</u>
TORONTO DISTRICT SCHOOL BOARD	OGDEN J P S 33 PHOEBE ST TORONTO ON M5T 1A8	244.3	<u>243</u>
TORONTO DISTRICT SCHOOL BOARD	OGDEN J P S 33 PHOEBE ST TORONTO ON M5T 1A8	244.3	<u>243</u>
TORONTO DISTRICT SCHOOL BOARD	OGDEN J P S 33 PHOEBE ST TORONTO ON M5T 1A8	244.3	<u>243</u>
TORONTO DISTRICT SCHOOL BOARD	OGDEN J P S 33 PHOEBE ST TORONTO ON M5T 1A8	244.3	<u>243</u>
TORONTO DISTRICT SCHOOL BOARD	OGDEN J P S 33 PHOEBE ST TORONTO ON	244.3	<u>243</u>
TORONTO DISTRICT SCHOOL BOARD	OGDEN J P S 33 PHOEBE ST TORONTO ON M5T 1A8	244.3	<u>243</u>

<u>Site</u>	<u>Address</u>	<u>Distance (m)</u>	<u>Map Key</u>
TORONTO DISTRICT SCHOOL BOARD	OGDEN J P S 33 PHOEBE ST TORONTO ON M5T 1A8	244.3	<u>243</u>
TORONTO DISTRICT SCHOOL BOARD	OGDEN J P S 33 PHOEBE ST TORONTO ON M5T 1A8	244.3	<u>243</u>
TORONTO DISTRICT SCHOOL BOARD	OGDEN J P S 33 PHOEBE ST TORONTO ON M5T 1A8	244.3	<u>243</u>
FAST 1 HOUR PHOTOFINISHING	109 MCCAUL STREET, UNIT 28 TORONTO ON M5T 3K5	246.5	<u>251</u>
FAST 1 HOUR PHOTOFINISHING - 763024 ONTARIO LTD.	109 MCCAUL STREET UNIT #28 TORONTO ON M5T 3K5	246.5	<u>251</u>
CANADA LIFE ASSURANCE 08-370	17 ST. PATRICK STREET TORONTO ON M5G 1R8	248.8	<u>256</u>
CANADA LIFE ASSURANCE	17 ST. PATRICK STREET TORONTO ON M5G 1R8	248.8	<u>256</u>
THE CANADA LIFE ASSURANCE COMPANY	17 ST. PATRICK STREET TORONTO ON M5T 1V3	248.8	<u>256</u>
CANADA LIFE ASSURANCE	17 ST. PATRICK STREET TORONTO ON	248.8	<u>256</u>
CANADA (SEE & USE ON0959500)	17 ST. PATRICK STREET TORONTO ON	248.8	<u>256</u>
THE CANADA LIFE ASSURANCE COMPANY	17 ST. PATRICK STREET TORONTO ON	248.8	<u>256</u>

<u>Site</u>	<u>Address</u>	<u>Distance (m)</u>	<u>Map Key</u>
THE CANADA LIFE ASSURANCE COMPANY	17 ST. PATRICK STREET TORONTO ON	248.8	<u>256</u>
THE CANADA LIFE ASSURANCE COMPANY	17 ST. PATRICK STREET TORONTO ON	248.8	<u>256</u>
THE CANADA LIFE ASSURANCE COMPANY	17 ST. PATRICK STREET TORONTO ON	248.8	<u>256</u>
THE CANADA LIFE ASSURANCE COMPANY	17 ST. PATRICK STREET TORONTO ON M5T 1V3	248.8	<u>256</u>
THE CANADA LIFE ASSURANCE COMPANY	17 ST. PATRICK STREET TORONTO ON M5T 1V3	248.8	<u>256</u>
THE CANADA LIFE ASSURANCE COMPANY	17 ST. PATRICK STREET TORONTO ON M5T 1V3	248.8	<u>256</u>
THE CANADA LIFE ASSURANCE COMPANY	17 ST. PATRICK STREET TORONTO ON M5T 1V3	248.8	<u>256</u>
THE CANADA LIFE ASSURANCE COMPANY	17 ST. PATRICK STREET TORONTO ON M5T 1V3	248.8	<u>256</u>
THE CANADA LIFE ASSURANCE COMPANY	17 ST. PATRICK STREET TORONTO ON M5T 1V3	248.8	<u>256</u>
THE CANADA LIFE ASSURANCE COMPANY	17 ST. PATRICK STREET TORONTO ON M5T 1V3	248.8	<u>256</u>
THE CANADA LIFE ASSURANCE COMPANY	17 ST. PATRICK STREET TORONTO ON M5T 1V3	248.8	<u>256</u>
THE CANADA LIFE ASSURANCE COMPANY	17 ST. PATRICK STREET TORONTO ON M5T 1V3	248.8	<u>256</u>

<u>Site</u>	<u>Address</u>	<u>Distance (m)</u>	<u>Map Key</u>
SCHINDLER ELEVATOR BRANCH #2	260 RICHMOND STREET WEST TORONTO ON M5V 1W5	250.8	<u>262</u>
Bell	260 Richmond St. W Toronto ON M5V1W5	250.8	<u>262</u>
Bell	260 Richmond St. W Toronto ON M5V1W5	250.8	<u>262</u>
Bell	260 Richmond St. W Toronto ON M5V1W5	250.8	<u>262</u>
Bell	260 Richmond St. W Toronto ON M5V1W5	250.8	<u>262</u>
Bell	260 Richmond St. W Toronto ON M5V1W5	250.8	<u>262</u>
Bell	260 Richmond St. W Toronto ON M5V1W5	250.8	<u>262</u>
Ontario College of Art	115 McCaul St Toronto ON M5T 1G1	251.7	<u>263</u>
City of Toronto	129 Peter St. Toronto ON M5V 2H3	252.5	<u>265</u>
City of Toronto	129 Peter Street Toronto ON	252.5	<u>265</u>
City of Toronto	129 Peter Street Toronto ON	252.5	<u>265</u>

<u>Site</u>	<u>Address</u>	<u>Distance (m)</u>	<u>Map Key</u>
City of Toronto	129 Peter Street Toronto ON M5V 2H3	252.5	<u>265</u>
City of Toronto	129 Peter Street Toronto ON M5V 2H3	252.5	<u>265</u>
City of Toronto	129 Peter Street Toronto ON M5V 2H3	252.5	<u>265</u>
City of Toronto Shelter, Suport and Housing Administration	129 Peter Street Toronto ON M5V 2H3	252.5	<u>265</u>
City of Toronto Shelter, Suport and Housing Administration	129 Peter Street Toronto ON M5V 2H3	252.5	<u>265</u>
City of Toronto Shelter, Suport and Housing Administration	129 Peter Street Toronto ON M5V 2H3	252.5	<u>265</u>
City of Toronto Shelter, Suport and Housing Administration	129 Peter Street Toronto ON M5V 2H3	252.5	<u>265</u>
CANADA LIFE ASSURANCE 07-265	190 SIMCOE ST. C/O 330 UNIVERSITY AVE. TORONTO ON M5T 3M3	253.7	<u>269</u>
BELL CANADA	220 SIMCOE STREET TORONTO ON M5T 1T4	256.1	<u>275</u>
BELL CANADA	METRO TORONTO BLDGS. DEPT. 220 SIMCOE STREET TORONTO ON M5T 1T4	256.1	<u>275</u>
BELL CANADA	220 SIMCOE STREET TORONTO ON M5T 1T4	256.1	<u>275</u>
BELL CANADA 05-125	METRO TORONTO BLDGS. DEPT. 220 SIMCOE STREET TORONTO ON M5T 1T4	256.1	<u>275</u>

<u>Site</u>	<u>Address</u>	<u>Distance (m)</u>	<u>Map Key</u>
BELL CANADA 05-125	220 SIMCOE STREET TORONTO ON M5T 1T4	256.1	<u>275</u>
BELL CANADA	220 SIMCOE STREET TORONTO ON M5T 1T4	256.1	<u>275</u>
BELL CANADA	220 SIMCOE STREET TORONTO ON M5T 1T4	256.1	<u>275</u>
BELL CANADA	220 SIMCOE STREET TORONTO ON M5T 1T4	256.1	<u>275</u>
BELL CANADA	220 SIMCOE STREET TORONTO ON M5T 1T4	256.1	<u>275</u>
BELL CANADA	220 SIMCOE STREET TORONTO ON	256.1	<u>275</u>
BELL CANADA	220 SIMCOE STREET TORONTO ON M5T 1T4	256.1	<u>275</u>
BELL CANADA	220 SIMCOE STREET TORONTO ON M5T 1T4	256.1	<u>275</u>
BELL CANADA	220 SIMCOE STREET TORONTO ON M5T 1T4	256.1	<u>275</u>
BELL CANADA	220 SIMCOE STREET TORONTO ON M5T 1T4	256.1	<u>275</u>
BELL CANADA	220 SIMCOE STREET TORONTO ON M5T 1T4	256.1	<u>275</u>
Enwave Energy Corporation	220 Simcoe Street Simcoe Street and Dundas Street W. Toronto ON M5T2W5	256.1	<u>275</u>

<u>Site</u>	<u>Address</u>	<u>Distance (m)</u>	<u>Map Key</u>
BELL CANADA	220 SIMCOE STREET TORONTO ON M5T 1T4	256.1	<u>275</u>
BELL CANADA	220 SIMCOE STREET TORONTO ON M5T 1T4	256.1	<u>275</u>
BELL CANADA	220 SIMCOE STREET TORONTO ON M5T 1T4	256.1	<u>275</u>
Renascent Fellowship/Foundation	356 Dundas street West Toronto ON M5T 1G5	256.2	<u>276</u>
Renascent Fellowship/Foundation	356 Dundas street West Toronto ON M5T 1G5	256.2	<u>276</u>
Renascent Fellowship/Foundation	356 Dundas street West Toronto ON	256.2	<u>276</u>
Nucomm Group Inc.	340 Richmond Street West Toronto ON M5V 1X2	256.6	<u>279</u>
TORONTO DISTRICT SCHOOL BOARD	CONTACT ALTERNATIVE SCHOOL 132 ST PATRICK ST TORONTO ON M5T 1V1	260.5	<u>286</u>
TORONTO DISTRICT SCHOOL BOARD	CONTACT ALTERNATIVE SCHOOL 132 ST PATRICK ST TORONTO ON	260.5	<u>286</u>
TORONTO DISTRICT SCHOOL BOARD	CONTACT ALTERNATIVE SCHOOL 132 ST PATRICK ST TORONTO ON	260.5	<u>286</u>
TORONTO DISTRICT SCHOOL BOARD	CONTACT ALTERNATIVE SCHOOL 132 ST PATRICK ST TORONTO ON	260.5	<u>286</u>
TORONTO DISTRICT SCHOOL BOARD	132 ST PATRICK ST 3RD FLOOR TORONTO ON M5T 1V1	260.5	<u>286</u>

<u>Site</u>	<u>Address</u>	<u>Distance (m)</u>	<u>Map Key</u>
TORONTO DISTRICT SCHOOL BOARD	132 ST PATRICK ST 3RD FLOOR TORONTO ON M5T 1V1	260.5	<u>286</u>
TORONTO DISTRICT SCHOOL BOARD	132 ST PATRICK ST 3RD FLOOR TORONTO ON M5T 1V1	260.5	<u>286</u>
TORONTO DISTRICT SCHOOL BOARD	132 ST PATRICK ST 3RD FLOOR TORONTO ON M5T 1V1	260.5	<u>286</u>
TORONTO DISTRICT SCHOOL BOARD	CONTACT ALTERNATIVE SCHOOL 132 ST PATRICK ST 3RD FLOOR TORONTO ON M5T 1V1	260.5	<u>286</u>
TORONTO DISTRICT SCHOOL BOARD	CONTACT ALTERNATIVE SCHOOL 132 ST PATRICK ST 3RD FLOOR TORONTO ON M5T 1V1	260.5	<u>286</u>
TORONTO DISTRICT SCHOOL BOARD	CONTACT ALTERNATIVE SCHOOL 132 ST PATRICK ST 3RD FLOOR TORONTO ON M5T 1V1	260.5	<u>286</u>
KINTEL GENERAL CONTRACTORS INC.	141 JOHN STREET Toronto ON M5V 1W2	262.3	<u>287</u>
Metrolinx	Intersection of St.Patrick St & Queen St W Toronto ON M4Y 2C5	273.1	<u>313</u>
Metrolinx	Intersection of St.Patrick St & Queen St W Toronto ON M4Y 2C5	273.1	<u>313</u>
Metrolinx	Intersection of St.Patrick St & Queen St W Toronto ON M4Y 2C5	273.1	<u>313</u>
Parkway Parking of Canada	263 Richmond Street Toronto ON M5V 3M6	274.0	<u>314</u>

<u>Site</u>	<u>Address</u>	<u>Distance (m)</u>	<u>Map Key</u>
Parkway Paring of Canada LTD	263 Richmond St West Toronto ON M5V 3M6	274.0	<u>314</u>
Bank of Montreal	234 Simcoe St Toronto ON M5T 1T4	275.2	<u>318</u>
Bank of Montreal	234 Simcoe Street Toronto ON	275.2	<u>318</u>
Bank of Montreal	234 Simcoe Street Toronto ON M5T 1T4	275.2	<u>318</u>
Bank of Montreal	234 Simcoe Street Toronto ON M5T 1T4	275.2	<u>318</u>
Bank of Montreal	234 Simcoe Street Toronto ON M5T 1T4	275.2	<u>318</u>
Bank of Montreal	234 Simcoe Street Toronto ON M5T 1T4	275.2	<u>318</u>
Priestly Demolition	234 Simcoe St Toronto ON M5T 1T4	275.2	<u>318</u>
SCHIEBER (OUT OF BUS) 35-792	277 RICHMOND ST. WEST TORONTO ON M5V 1X1	275.9	<u>320</u>
MTCC 1183	152 St. Patrick Street Toronto ON M5T 3J9	276.5	<u>326</u>
SPECTRUM BUILDING SERVICES CO INC SPECTRUM BUILDING SERVICES CO INC	152 St. Patrick Street Toornto ON M5T 3J9	276.5	<u>326</u>
Cineplex Entertainment Limited Partnership	259 Richmond Street Toronto ON	276.9	<u>327</u>

<u>Site</u>	<u>Address</u>	<u>Distance (m)</u>	<u>Map Key</u>
Cineplex Entertainment Limited Partnership	259 Richmond Street Toronto ON M5V-3M6	276.9	<u>327</u>
RICHMOND DUNCAN BUILDING CORP.	(I.B.C. GROUP) 240 RICHMOND STREET TORONTO ON M5V 1W1	276.9	<u>328</u>
Seegene Canada Inc.	240 Richmond Street West Suite 5132 Toronto ON M5V 1V6	276.9	<u>328</u>
Seegene Canada Inc.	240 Richmond Street West Suite 5132 Toronto ON M5V 1V6	276.9	<u>328</u>
Seegene Canada Inc.	240 Richmond Street West Suite 5132 Toronto ON M5V 1V6	276.9	<u>328</u>
THIRD GENERATION GRAPHICS LIMITED	134 PETER ST. SUIT 400 TORONTO ON M5V 2H2	282.0	<u>340</u>
THIRD GENERATION GRAPHICS LIMITED 37-254	134 PETER ST. SUIT 400 TORONTO ON M5V 2H2	282.0	<u>340</u>
United Wrecking Inc.	134 Peter St. Toronto ON M5V 2H2	282.0	<u>340</u>
United Wrecking Inc.	134 Peter St. Toronto ON M5V 2H2	282.0	<u>340</u>
ALLIED PROPERTIES REIT	134 Peter Street, Suite 1700 Toronto ON M5V 2H2	282.0	<u>340</u>
Allied Properties REIT Allied Properties REIT	134 Peter Street Toronto ON M5V 2H2	282.0	<u>340</u>

<u>Site</u>	<u>Address</u>	<u>Distance (m)</u>	<u>Map Key</u>
Allied Properties REIT Allied Properties REIT	134 Peter Street Toronto ON M5V 2H2	282.0	<u>340</u>
MACTRIX DTP 26-647	DIV. OF MATRIX PRODUCTIONS LIMITED 269 RICHMOND ST. WEST 2ND FLOOR TORONTO ON M5V 1X1	282.5	<u>343</u>
ROBERT WILLIAM TYPOGRAPHERS LTD. 33-975	269 RICHMOND ST. W. TORONTO ON M5V 1X1	282.5	<u>343</u>
ROBERT WILLIAM TYPOGRAPHERS LTD.	269 RICHMOND STREET WEST TORONTO ON M5V 1X1	282.5	<u>343</u>
Robert William Typographers Ltd	269 Richmond St.W Toronto ON M5V 1X1	282.5	<u>343</u>
Robert William Typographers Ltd	269 Richmond St.W Toronto ON M5V 1X1	282.5	<u>343</u>
Robert William Typographers Ltd	269 Richmond St.W Toronto ON M5V 1X1	282.5	<u>343</u>
Orin Demolition	292 Dundas St. W. Toronto ON M5T 1G2	285.9	<u>349</u>
BUDGET RENT A CAR O/A S&R CAR 05-718	RENTALS TORONTO (CENTRAL) LIMITED 273 DUNDAS STREET TORONTO ON M5T 1G1	286.1	<u>350</u>
Grange Appletree Ltd.	275 Dundas Street West Toronto ON	287.3	<u>356</u>
Grange Appletree Ltd.	275 Dundas Street West Toronto ON	287.3	<u>356</u>
Grange Appletree Ltd.	275 Dundas Street West Toronto ON M5T 3K1	287.3	<u>356</u>

<u>Site</u>	<u>Address</u>	<u>Distance (m)</u>	<u>Map Key</u>
Grange Appletree Ltd.	275 Dundas Street West Toronto ON M5T 3K1	287.3	<u>356</u>
Grange Appletree Ltd.	275 Dundas Street West Toronto ON M5T 3K1	287.3	<u>356</u>
Grange Appletree Ltd.	275 Dundas Street West Toronto ON M5T 3K1	287.3	<u>356</u>
Grange Appletree Ltd.	275 Dundas Street West Toronto ON M5T 3K1	287.3	<u>356</u>
Appletree Corporate Medical Centre 212	275 Dundas Street West Toronto ON M5T 3K1	287.3	<u>356</u>
Appletree Corporate Medical Centre 212	275 Dundas Street West Toronto ON M5T 3K1	287.3	<u>356</u>
Gillam Group Inc.	336 Queen St W Toronto - Toronto - Toronto ON M5V 2A2	291.5	<u>368</u>
Gillam Group Inc.	336 Queen St W Toronto - Toronto - Toronto ON M5V 2A2	291.5	<u>368</u>
Gillam Group Inc.	336 Queen St W Toronto - Toronto - Toronto ON M5V 2A2	291.5	<u>368</u>
4005121 Canada Inc	239 queen street west toronto ON M5V 1Z4	293.1	<u>371</u>
4005121 Canada Inc	239 queen street west toronto ON M5V 1Z4	293.1	<u>371</u>

<u>Site</u>	<u>Address</u>	<u>Distance (m)</u>	<u>Map Key</u>
4005121 Canada Inc	239 queen street west toronto ON M5V 1Z4	293.1	<u>371</u>
4005121 Canada Inc	239 queen street west toronto ON M5V 1Z4	293.1	<u>371</u>
4005121 Canada Inc	239 queen street west toronto ON M5V 1Z4	293.1	<u>371</u>
4005121 Canada Inc	239 queen street west toronto ON	293.1	<u>371</u>
4005121 Canada Inc	239 queen street west toronto ON M5V1Z4	293.1	<u>371</u>
4005121 Canada Inc	239 queen street west toronto ON M5V1Z4	293.1	<u>371</u>
4005121 Canada Inc	239 queen street west toronto ON M5V1Z4	293.1	<u>371</u>
4005121 Canada Inc	239 queen street west toronto ON M5V1Z4	293.1	<u>371</u>
4005121 Canada Inc	239 queen street west toronto ON M5V1Z4	293.1	<u>371</u>
4005121 Canada Inc	239 queen street west toronto ON M5V1Z4	293.1	<u>371</u>
4005121 Canada Inc	239 queen street west toronto ON M5V1Z4	293.1	<u>371</u>
4005121 Canada Inc	239 queen street west toronto ON M5V1Z4	293.1	<u>371</u>
4005121 Canada Inc	239 queen street west toronto ON M5V1Z4	293.1	<u>371</u>
BURRY SIGN STUDIO	217 RICHMOND STREET WEST TORONTO ON M5V 1W2	293.3	<u>373</u>

<u>Site</u>	<u>Address</u>	<u>Distance (m)</u>	<u>Map Key</u>
BURRY SIGN STUDIO 06-108	217 RICHMOND STREET WEST TORONTO ON M5V 1W2	293.3	<u>373</u>
WICKENS DRY ICE BLASTING INC	217 RICHMOND STREET WEST TORONTO ON M5V 1W2	293.3	<u>373</u>
METROPOLITAN TORONTO POLICE 26-227	NO. 52 DIV., 255 DUNDAS STREET, WEST C/O 40 COLLEGE ST, OPERATIONAL PLANNG. TORONTO ON M5T 2W5	294.8	<u>380</u>
METROPOLITAN TORONTO POLICE	NO. 52 DIVISION 255 DUNDAS STREET WEST TORONTO ON M5T 2W5	294.8	<u>380</u>
METRO PARKS AND PROPERTY DEPT.	52 POLICE DIVISION, 255 DUNDAS STREET W C/O 365 BAY STREET, 8TH FLOOR TORONTO ON M5T 2W5	294.8	<u>380</u>
METRO CORPORATE AND HUMAN RESOURCES DEPT	255 DUNDAS STREET WEST 52 POLICE DIVISION TORONTO ON M5T 2W5	294.8	<u>380</u>
METRO PARKS AND PROPERTY DEPT. 25-539	52 POLICE DIVISION, 255 DUNDAS STREET W C/O 365 BAY STREET, 8TH FLOOR TORONTO ON M5T 2W5	294.8	<u>380</u>
METRO CORPORATE AND HUMAN RESOURCES DEPT	52 POLICE DIVISION 255 DUNDAS STREET WEST TORONTO ON M5T 2W5	294.8	<u>380</u>
CITY OF TORONTO	52 POLICE DIVISION 255 DUNDAS STREET WEST TORONTO ON M5T 2W5	294.8	<u>380</u>
City of Toronto	255 Dundas Street West Toronto ON M5T 2W5	294.8	<u>380</u>
CITY OF TORONTO	52 POLICE DIVISION 255 DUNDAS STREET WEST TORONTO ON M5T 2W5	294.8	<u>380</u>

<u>Site</u>	<u>Address</u>	<u>Distance (m)</u>	<u>Map Key</u>
City of Toronto	255 Dundas Street West Toronto ON M5T 2W5	294.8	<u>380</u>
City of Toronto	255 Dundas Street West Toronto ON M5T 2W5	294.8	<u>380</u>
Toronto Police Service	255 Dundas Street West Toronto ON M5T 2W5	294.8	<u>380</u>
City of Toronto	255 Dundas St. W Toronto ON M5T 2W5	294.8	<u>380</u>
Toronto Police Service	255 Dundas Street West Toronto ON M5T 2W5	294.8	<u>380</u>
Toronto Police Service	255 Dundas Street West Toronto ON M5T 2W5	294.8	<u>380</u>
City of Toronto FM	255 Dundas St. W Toronto ON M5T 2W5	294.8	<u>380</u>
Toronto Police Service	255 Dundas Street West Toronto ON M5T 2W5	294.8	<u>380</u>
Toronto Police Service	255 Dundas Street West Toronto ON M5T 2W5	294.8	<u>380</u>
City of Toronto FM	255 Dundas St. W Toronto ON M5T 2W5	294.8	<u>380</u>
Toronto Police Service	255 Dundas Street West Toronto ON M5T 2W5	294.8	<u>380</u>

<u>Site</u>	<u>Address</u>	<u>Distance (m)</u>	<u>Map Key</u>
City of Toronto FM	255 Dundas St. W Toronto ON M5T 2W5	294.8	<u>380</u>
City of Toronto FM	255 Dundas St. W Toronto ON M5T 2W5	294.8	<u>380</u>
Toronto Police Service	255 Dundas Street West Toronto ON M5T 2W5	294.8	<u>380</u>
METROPOLITAN TORONTO POLICE	NO. 52 DIV., 255 DUNDAS STREET, WEST C/O 590 JARVIS ST, OPERATIONAL PLANNG. TORONTO ON M5T 2W5	294.8	<u>380</u>
METROPOLITAN TORONTO POLICE	NO. 52 DIV., 255 DUNDAS STREET, WEST C/O 40 COLLEGE ST, OPERATIONAL PLANNG. TORONTO ON M5T 2W5	294.8	<u>380</u>
GWL Realty Advisors Inc.	180 Queen Street West Toronto ON M5V 3X3	296.5	<u>382</u>
Health Canada	180 Queen Street West 10th Floor Toronto ON M5V 3X3	296.5	<u>382</u>
Health Canada	180 Queen Street West 10th Floor Toronto ON M5V 3X3	296.5	<u>382</u>
Health Canada	180 Queen Street West 10th Floor Toronto ON M5V 3X3	296.5	<u>382</u>
Health Canada	180 Queen Street West 10th Floor Toronto ON	296.5	<u>382</u>
Health Canada	180 Queen Street West 10th Floor Toronto ON M5V 3L7	296.5	<u>382</u>

<u>Site</u>	<u>Address</u>	<u>Distance (m)</u>	<u>Map Key</u>
Health Canada	180 Queen Street West 10th Floor Toronto ON M5V 3L7	296.5	<u>382</u>
Health Canada	180 Queen Street West 10th Floor Toronto ON M5V 3L7	296.5	<u>382</u>
Health Canada PSOHP	180 Queen Street West 10th Floor Toronto ON M5V 3L7	296.5	<u>382</u>
Health Canada PSOHP	180 Queen Street West 10th Floor Toronto ON M5V 3L7	296.5	<u>382</u>
Health Canada PSOHP	180 Queen Street West 10th Floor Toronto ON M5V 3L7	296.5	<u>382</u>
Health Canada PSOHP	180 Queen Street West 10th Floor Toronto ON M5V 3L7	296.5	<u>382</u>
Metropolitan Toronto Condominium Corporation 718	150 Beverley St., Ste.101 Toronto ON M5T 1Y5	297.3	<u>384</u>
University Health Network	225 Richmond St W Suite 303 Suite 303 Toronto ON M5V 1W2	298.0	<u>387</u>
DOVER CORPORATION (CANADA) LTD.	126 JOHN STREET TORONTO ON M5V 2E3	298.2	<u>390</u>
DOVER (OUT OF BUS) 13-070	126 JOHN STREET TORONTO ON M5V 2E3	298.2	<u>390</u>
FESTIVAL HALL DEVELOPMENT LTD.	126 JOHN ST. & 265-267 RICHMOND ST. W. TORONTO ON	298.2	<u>390</u>
FESTIVAL HALL DEVELOPMENT LTD.	126 JOHN SREET 265-267 RICHMOND STREET WEST TORONTO ON	298.2	<u>390</u>

<u>Site</u>	<u>Address</u>	<u>Distance (m)</u>	<u>Map Key</u>
ACCUPLUS REPRODUCTIONS INC.	230 RICHMOND STREET WEST, SUITE 300 TORONTO ON M5V 1V6	298.2	<u>391</u>
INTERBASE CONSULTANTS LIMITED	230 RICHMOND STREET WEST, 5TH FLOOR TORONTO ON M5V 1V6	298.2	<u>391</u>
OCAD UNIVERSITY	230 RICHMOND ST TORONTO ON M5V 3E5	298.2	<u>391</u>
OCAD UNIVERSITY	230 RICHMOND ST TORONTO ON M5V 3E5	298.2	<u>391</u>
OCAD UNIVERSITY	230 RICHMOND ST TORONTO ON	298.2	<u>391</u>
OCAD University	230 Richmond Street West 6th floor Toronto ON M5V 3E5	298.2	<u>391</u>
OCAD University Health and Wellness Centre	230 Richmond Street West 6th floor Toronto ON M5V 3E5	298.2	<u>391</u>
OCAD University Health and Wellness Centre	230 Richmond Street West 6th floor Toronto ON M5V 3E5	298.2	<u>391</u>
OCAD University Health and Wellness Centre	230 Richmond Street West 6th floor Toronto ON M5V 3E5	298.2	<u>391</u>
OCAD University Health and Wellness Centre	230 Richmond Street West 6th floor Toronto ON M5V 3E5	298.2	<u>391</u>
Curmann Contracting	215 Spadina Ave Toronto ON M5T 2C7	298.5	<u>393</u>

<u>Site</u>	<u>Address</u>	<u>Distance (m)</u>	<u>Map Key</u>
Curmann Contracting Ltd	215 Spadina Ave Toronto ON M5T 2C7	298.5	393
TORONTO HYDRO	C/O 14 CARLTON STREET BULWER STATION, 43-45 BULWER STREET TORONTO ON M5T 1A1	298.6	397
TORONTO HYDRO	43 - 45 BULWER STREET BULWER STATION TORONTO ON M5T 1A1	298.6	397
TORONTO HYDRO 38-133	BULWER STATION, 43-45 BULWER STREET C/O 14 CARLTON STREET TORONTO ON M5T 1A1	298.6	397
NUSENS NICHE CONTRACTING SERVICES INC	45 BULWER STREET TORONTO ON M5T 1A1	298.6	397
Michaels Stores, Inc.	142 John St Toronto ON M5V2E3	298.8	398
Michaels Stores, Inc.	142 John St Toronto ON M5V2E3	298.8	398
Michaels Stores, Inc.	142 John St Toronto ON M5V2E3	298.8	398
Michaels Stores, Inc.	142 John St Toronto ON M5V2E3	298.8	398

HINC - TSSA Historic Incidents

A search of the HINC database, dated 2006-June 2009* has found that there are 7 HINC site(s) within approximately 0.30 kilometers of the project property.

<u>Site</u>	<u>Address</u>	<u>Distance (m)</u>	<u>Map Key</u>
	205 JOHN STREET TORONTO ON M5T 1X6	47.2	15

<u>Site</u>	<u>Address</u>	<u>Distance (m)</u>	<u>Map Key</u>
	54 ST. PATRICK STREET TORONTO ON	175.8	122
	150 JOHN STREET TORONTO ON	216.4	191
	56 GRANGE AVENUE TORONTO ON M5T 1C9	253.5	268
	126 McCAUL STREET TORONTO ON M5T 1W2	270.2	306
	139 BEVERLEY STREET TORONTO ON	276.3	324
	453 Dundas St W TORONTO ON M5T 1G8	298.5	395

INC - Fuel Oil Spills and Leaks

A search of the INC database, dated 31 Oct, 2023 has found that there are 4 INC site(s) within approximately 0.30 kilometers of the project property.

<u>Site</u>	<u>Address</u>	<u>Distance (m)</u>	<u>Map Key</u>
	15 Stephanie Street, Toronto ON	76.7	34
	280/282 QUEEN STREET WEST, TORONTO ON	151.5	96
	214 QUEEN ST W, TORONTO ON	213.5	184

<u>Site</u>	<u>Address</u>	<u>Distance (m)</u>	<u>Map Key</u>
	250 RICHMOND STREET WEST, TORONTO ON M5V 1W4	256.3	277

NPCB - National PCB Inventory

A search of the NPCB database, dated 1988-2008* has found that there are 16 NPCB site(s) within approximately 0.30 kilometers of the project property.

<u>Site</u>	<u>Address</u>	<u>Distance (m)</u>	<u>Map Key</u>
WITTINGTON GROUP OF COMPANIES	11 SOHO STREET TORONTO ON M5T 3L7	121.4	63
WITTINGTON GROUP OF COMPANIES	11 SOHO STREET TORONTO ON M5T 3L7	121.4	63
ART GALLERY OF ONTARIO	317 DUNDAS STREET WEST TORONTO ON M5T 1G4	168.5	113
ART GALLERY OF ONTARIO	317 DUNDAS STREEY WEST TORONTO ON M5T 1G4	168.5	113
ART GALLERY OF ONTARIO	317 DUNDAS STREET WEST Toronto ON M5T 1G4	168.5	113
ART GALLERY OF ONTARIO	317 DUNDAS STREEY WEST TORONTO ON M5T 1G4	168.5	113
ART GALLERY OF ONTARIO	317 DUNDAS STREEY WEST TORONTO ON M5T 1G4	168.5	113
CITY TV	299 QUEEN STREET WEST BASEMENT; 299 QUEEN STREET WEST TORONTO ON M5V 2Z5	217.6	192
CITY TV	299 QUEEN ST W TORONTO ON M5V 2Z5	217.6	192

<u>Site</u>	<u>Address</u>	<u>Distance (m)</u>	<u>Map Key</u>
BOARD OF EDUCATION FOR CITY OF TORONTO	33 PHOEBE ST OGDEN PUBLIC SCHOOL TORONTO ON M5T 1A8	244.3	243
CANADA LIFE ASSURANCE CO.	190 SIMCOE ST TORONTO ON M5T 3M3	253.7	269
CANADA LIFE ASSURANCE CO.	190 SIMCOE ST TORONTO ON M5T 3M3	253.7	269
BELL CANADA	220 SIMCOE ST.; 1ST FLOOR TORONTO ON M5T 1T4	256.1	275
BELL CANADA	1ST FLOOR; 220 SIMCOE STREET DECOMMISSIONED; 220 SIMCOE STREET TORONTO ON M5T 1T4	256.1	275
BELL CANADA	220 SIMCOE ST 1ST FLOOR TORONTO ON M5T 1T4	256.1	275
TORONTO HYDRO	43-45 BULWER STREET TORONTO ON M5T 1A1	298.6	397

NPRI - National Pollutant Release Inventory - Historic

A search of the NPRI database, dated 1993-May 2017 has found that there are 1 NPRI site(s) within approximately 0.30 kilometers of the project property.

<u>Site</u>	<u>Address</u>	<u>Distance (m)</u>	<u>Map Key</u>
GWL REALTY ADVISORS	190 Simcoe St. Toronto ON M5T3M3	253.7	269

OPCB - Inventory of PCB Storage Sites

A search of the OPCB database, dated 1987-Oct 2004; 2012-Dec 2013 has found that there are 20 OPCB site(s) within approximately 0.30 kilometers of the project property.

<u>Site</u>	<u>Address</u>	<u>Distance (m)</u>	<u>Map Key</u>
WITTINGTON GROUP OF COMPANIES	11 SOHO STREET TORONTO ON M5T 3L7	121.4	<u>63</u>
WITTINGTON GROUP OF COMPANIES	11 SOHO STREET TORONTO ON M5T 3L7	121.4	<u>63</u>
WITTINGTON GROUP OF COMPANIES	11 SOHO STREET TORONTO ON M5T 3L7	121.4	<u>63</u>
WITTINGTON GROUP OF COMPANIES	11 SOHO STREET TORONTO ON M5T 3L7	121.4	<u>63</u>
WITTINGTON GROUP OF COMPANIES	11 SOHO STREET TORONTO ON M5T 3L7	121.4	<u>63</u>
WITTINGTON GROUP OF COMPANIES	11 SOHO STREET TORONTO ON M5T 3L7	121.4	<u>63</u>
ART GALLERY OF ONTARIO	317 DUNDAS STREEY WEST TORONTO ON M5T 1G4	168.5	<u>113</u>
ART GALLERY OF ONTARIO	317 DUNDAS STREEY WEST TORONTO ON M5T 1G4	168.5	<u>113</u>
ART GALLERY OF ONTARIO	317 DUNDAS STREEY WEST TORONTO ON M5T 1G4	168.5	<u>113</u>
ART GALLERY OF ONTARIO	317 DUNDAS STREEY WEST TORONTO ON M5T 1G4	168.5	<u>113</u>
ART GALLERY OF ONTARIO	317 DUNDAS STREEY WEST TORONTO ON M5T 1G4	168.5	<u>113</u>
ART GALLERY OF ONTARIO	317 DUNDAS STREEY WEST TORONTO ON M5T 1G4	168.5	<u>113</u>

<u>Site</u>	<u>Address</u>	<u>Distance (m)</u>	<u>Map Key</u>
CANADA LIFE ASSURANCE CO.	190 SIMCOE ST TORONTO ON M5T 3M3	253.7	269
CANADA LIFE ASSURANCE CO.	190 SIMCOE ST TORONTO ON M5T 3M3	253.7	269
CANADA LIFE ASSURANCE CO.	190 SIMCOE ST TORONTO ON M5T 3M3	253.7	269
CANADA LIFE ASSURANCE CO.	190 SIMCOE ST TORONTO ON M5T 3M3	253.7	269
CANADA LIFE ASSURANCE CO.	190 SIMCOE ST TORONTO ON M5T 3M3	253.7	269
CANADA LIFE ASSURANCE CO.	190 SIMCOE ST TORONTO ON M5T 3M3	253.7	269
BELL CANADA - SIMCOE ST.	220 SIMCOE STREET TORONTO ON M5T 1T4	256.1	275
TORONTO HYDRO	43-45 BULWER STREET TORONTO ON M5T 1A1	298.6	397

PES - Pesticide Register

A search of the PES database, dated Oct 2011-Oct 31, 2024 has found that there are 5 PES site(s) within approximately 0.30 kilometers of the project property.

<u>Site</u>	<u>Address</u>	<u>Distance (m)</u>	<u>Map Key</u>
MICHELLE KIM PHARMACY LTD	260 QUEEN ST W TORONTO ON M5V 1Z8	147.1	87

<u>Site</u>	<u>Address</u>	<u>Distance (m)</u>	<u>Map Key</u>
MICHELLE KIM PHARMACY LTD. O/A SHOPPERS DRUG MART #1414	260 QUEEN ST W TORONTO ON M5V1Z8	147.1	87
MICHELLE KIM PHARMACY LTD. O/A SHOPPERS DRUG MART #1414	260 QUEEN ST WEST TORONTO ON M5V 1Z8	147.1	87
MOUNTAIN EQUIPMENT CO- OPERATIVE	300 QUEEN ST W TORONTO ON M5V 2A4	189.2	143
MEC MOUNTAIN EQUIPMENT COMPANY LTD.	300 QUEEN ST W TORONTO ON M5V 2A2	189.2	143

PINC - Pipeline Incidents

A search of the PINC database, dated Feb 28, 2021 has found that there are 8 PINC site(s) within approximately 0.30 kilometers of the project property.

<u>Site</u>	<u>Address</u>	<u>Distance (m)</u>	<u>Map Key</u>
TASCAN CORP.	317 DUNDAS ST W,,TORONTO,ON,M5T 1G4,CA ON	168.5	113
PIPELINE HIT - 1"	321 QUEEN STREET WEST,,TORONTO,ON, M5V 2A4,CA ON	170.5	116
PIPELINE HIT - 1/2"	340 DUNDAS ST W,,TORONTO,ON,M5T 1G5,CA ON	249.1	257
ENBRIDGE GAS INC	336 DUNDAS ST W,,TORONTO,ON,M5T 1G5,CA ON	256.0	274
JULIAAN A DHANYNS	334 DUNDAS ST W,,TORONTO,ON,M5T 1G5,CA ON	260.4	285
ENBRIDGE GAS INC	418 DUNDAS ST W,,TORONTO,ON,M5T 1G7,CA ON	287.9	359

<u>Site</u>	<u>Address</u>	<u>Distance (m)</u>	<u>Map Key</u>
ENBRIDGE GAS INC	428 DUNDAS ST W,,TORONTO,ON,M5T 1G7,CA ON	296.4	381
	451 Dundas Street . West , Toronto ON	298.1	389

PRT - Private and Retail Fuel Storage Tanks

A search of the PRT database, dated 1989-1996* has found that there are 2 PRT site(s) within approximately 0.30 kilometers of the project property.

<u>Site</u>	<u>Address</u>	<u>Distance (m)</u>	<u>Map Key</u>
BANK OF MONTREAL	234 SIMCOE ST TORONTO ON M5T 1T4	275.2	318
METROPOLITAN TORONTO POLICE FLEET MANAGEMENT	255 DUNDAS ST W TORONTO ON M5T 2W5	294.8	380

PTTW - Permit to Take Water

A search of the PTTW database, dated 1994 - Oct 31, 2024 has found that there are 2 PTTW site(s) within approximately 0.30 kilometers of the project property.

<u>Site</u>	<u>Address</u>	<u>Distance (m)</u>	<u>Map Key</u>
2206181 Ontario Inc.	300-308 Queen Street West City of Toronto Ontario CITY OF TORONTO ON	188.4	140
TRIBUTE (MCCAUL STREET) LIMITED	129-131 McCaul Street, 292-298 Dundas Street West and 170 St. Patrick Street Toronto, ON Canada ON	276.3	325

REC - Ontario Regulation 347 Waste Receivers Summary

A search of the REC database, dated 1986-1990, 1992-2021 has found that there are 2 REC site(s) within approximately 0.30 kilometers of the project property.

<u>Site</u>	<u>Address</u>	<u>Distance (m)</u>	<u>Map Key</u>
WHITTINGTON GROUP OF COMPANIES	11 SOHO STREET (BASEMENT) TORONTO ON M5T 1Z6	121.4	63
CITY TV, DIV. OF CHUM LTD.	299 QUEEN STREET WEST TORONTO ON M5V 2Z5	217.6	192

RSC - Record of Site Condition

A search of the RSC database, dated 1997-Sept 2001, Oct 2004-Nov 2024 has found that there are 35 RSC site(s) within approximately 0.30 kilometers of the project property.

<u>Site</u>	<u>Address</u>	<u>Distance (m)</u>	<u>Map Key</u>
BSAR (Beverley) Ltd.	27 BEVERLEY STREET ONTARIO Toronto ON	51.5	21
BSAR (Beverley) Ltd.	21 BEVERLEY STREET ONTARIO Toronto ON	61.3	27
BSAR (Beverley) Ltd.	19 BEVERLEY STREET ONTARIO Toronto ON	73.2	31
BSAR (Beverley) Ltd.	17 BEVERLEY STREET ONTARIO Toronto ON	75.9	33
BSAR (Beverley) Ltd.	15 BEVERLEY STREET ONTARIO Toronto ON	79.8	36
Art Gallery of Ontario	20 GRANGE RD ON TORONTO ON	80.0	37
RESIDENCES OF FORM INC.	10 STEPHANIE STREET ON Toronto ON	97.1	46
One Six Nine Inc.	169 JOHN ST ON TORONTO ON	98.9	47

<u>Site</u>	<u>Address</u>	<u>Distance (m)</u>	<u>Map Key</u>
RESIDENCES OF FORM INC.	48-52 MCCAUL STREET ON Toronto ON	101.9	<u>48</u>
RESIDENCES OF FORM INC.	46 MCCAUL STREET ON Toronto ON	103.8	<u>49</u>
RESIDENCES OF FORM INC.	60 MCCAUL STREET ON Toronto ON	108.0	<u>54</u>
RESIDENCES OF FORM INC.	40 MCCAUL STREET ON Toronto ON	111.6	<u>59</u>
RESIDENCES OF FORM INC.	56 MCCAUL STREET ON Toronto ON	112.3	<u>60</u>
United Republic of Properties Ltd	224 and 226 Queen Street West Toronto, Ontario, M5V 1Z6 TORONTO ON	174.1	<u>119</u>
2206181 ONTARIO INC	308 QUEEN STREET WEST ON Toronto ON	188.4	<u>140</u>
PATRICK DUNDAS HOLDINGS INC.	96 SAINT PATRICK ST ON TORONTO ON	202.1	<u>168</u>
Kong, Michael Yun-Ki	339 QUEEN ST W ON TORONTO ON	202.8	<u>170</u>
310 Richmond Street West Limited	310 RICHMOND STREET WEST ONTARIO Toronto ON	223.6	<u>202</u>
310 Richmond Street West Limited	318 RICHMOND STREET WEST ONTARIO Toronto ON	227.8	<u>213</u>

<u>Site</u>	<u>Address</u>	<u>Distance (m)</u>	<u>Map Key</u>
PETALUMA BUILDING CORP.	324 RICHMOND STREET WEST ON Toronto ON	229.3	<u>215</u>
310 Richmond Street West Limited	306 RICHMOND STREET WEST ONTARIO Toronto ON	230.3	<u>216</u>
310 Richmond Street West Limited	322 RICHMOND STREET WEST ONTARIO Toronto ON	230.7	<u>217</u>
PETALUMA BUILDING CORP.	328 RICHMOND STREET WEST ON Toronto ON	232.0	<u>219</u>
PETALUMA BUILDING CORP.	326 RICHMOND STREET WEST ON Toronto ON	235.6	<u>230</u>
LANTERRA 234 SIMCOE REALTY LIMITED	121 ST. PATRICK STREET ON Toronto ON	266.7	<u>298</u>
PETALUMA BUILDING CORP.	332-338 RICHMOND STREET WEST ON Toronto ON	268.2	<u>300</u>
LANTERRA 234 SIMCOE REALTY LIMITED	234 SIMCOE STREET ON Toronto ON	275.2	<u>318</u>
LANTERRA 234 SIMCOE REALTY LIMITED	234 SIMCOE STREET ON Toronto ON	275.2	<u>318</u>
CITY OF TORONTO	229 RICHMOND STREET WEST ON Toronto ON	278.2	<u>331</u>
TRIBUTE (MCCAUL STREET) LIMITED	292 DUNDAS STREET WEST ON Toronto ON	285.9	<u>349</u>
CITY OF TORONTO	No Municipal Address Toronto ON	286.3	<u>351</u>

<u>Site</u>	<u>Address</u>	<u>Distance (m)</u>	<u>Map Key</u>
Richmond-Peter Inc.	287 RICHMOND STREET WEST ONTARIO Toronto ON	286.5	<u>353</u>
210 Simcoe Holdings Inc.	210 SIMCOE STREET ONTARIO Toronto ON	287.5	<u>357</u>
Richmond-Peter Inc.	117 PETER STREET ONTARIO Toronto ON	297.6	<u>385</u>
CONCORD WIDMER LTD.	58 WIDMER STREET ON Toronto ON	299.0	<u>400</u>

SCT - Scott's Manufacturing Directory

A search of the SCT database, dated 1992-Mar 2011* has found that there are 124 SCT site(s) within approximately 0.30 kilometers of the project property.

<u>Site</u>	<u>Address</u>	<u>Distance (m)</u>	<u>Map Key</u>
ARCADE PRESS LIMITED	1 PHOEBE ST TORONTO ON M5T 1A6	49.0	<u>18</u>
OWL COMMUNICATIONS	179 JOHN ST SUITE 500 TORONTO ON M5T 3G5	53.6	<u>23</u>
Toybox Command Post	179 John St Floor 8 Toronto ON	53.6	<u>23</u>
Producers Choice Recording & Post Production Studios	179 John St Suite 202 Toronto ON	53.6	<u>23</u>
Ivey Business Journal	179 John St Suite 501 Toronto ON	53.6	<u>23</u>

<u>Site</u>	<u>Address</u>	<u>Distance (m)</u>	<u>Map Key</u>
CCMC Music Gallery Inc.	197 John St Toronto ON M5T 1X6	57.3	<u>24</u>
The Perfect Pitch	197 John St Toronto ON M5T 1X6	57.3	<u>24</u>
Suzi Roher Accessories Inc.	176 John St Suite 301 Toronto ON	64.0	<u>28</u>
Clayborn Jewellery	176 John St Suite 503 Toronto ON	64.0	<u>28</u>
Price Roman	176 John St Toronto ON	64.0	<u>28</u>
SUZI ROHER ACCESSORIES INC	176 JOHN ST SUITE 301 TORONTO ON M5T 1X5	64.1	<u>29</u>
HOLLYWOOD CLOTHING JOBBERS INC	176 JOHN ST TORONTO ON M5T 1X5	64.1	<u>29</u>
HOAX COUTURE INC	176 JOHN ST TORONTO ON M5T 1X5	64.1	<u>29</u>
MARCI LIPMAN GRAPHIC	176 JOHN ST TORONTO ON M5T 1X5	64.1	<u>29</u>
Donald Taylor - Bookbinder	176 John St Suite 511 Toronto ON M5T 1X5	64.1	<u>29</u>
Thien 1501 Inc.	176 John St Suite 503 Toronto ON M5T 1X5	64.1	<u>29</u>
Mercy Studio	176 John St Suite 501 Toronto ON M5T 1X5	64.1	<u>29</u>

<u>Site</u>	<u>Address</u>	<u>Distance (m)</u>	<u>Map Key</u>
TN (1501) Incorporated	176 John St Suite 503 & 509 Toronto ON M5T 1X5	64.1	<u>29</u>
PRIME IMAGING & TYPOGRAPHY	172 JOHN ST FLOOR 1 TORONTO ON M5T 1X5	73.7	<u>32</u>
Ski Canada Magazine	47 Soho Sq Toronto ON M5T 2Z2	78.0	<u>35</u>
ICON DESIGNS	15 BEVERLEY ST TORONTO ON M5T 1X8	79.8	<u>36</u>
Quality Knitting Limited	171 John St Toronto ON M5T 1X3	84.9	<u>40</u>
Natex Knitting Mills Inc.	171 John St Toronto ON M5T 1X3	84.9	<u>40</u>
Moir Engraving Co. Ltd.	52 McCaul St Toronto ON M5T 1V9	101.9	<u>48</u>
18 KARAT/OUR HOUSE	71 MCCAUL ST TORONTO ON M5T 2X1	141.9	<u>79</u>
MOLISANA BAKERY	238 QUEEN ST W TORONTO ON M5V 1Z7	148.3	<u>90</u>
MALABAR LIMITED	14 MCCAUL ST TORONTO ON M5T 1V6	151.0	<u>95</u>
INVESTORS ASSOCIATION OF CAN	26 SOHO ST SUITE 380 TORONTO ON M5T 1Z7	159.1	<u>101</u>

<u>Site</u>	<u>Address</u>	<u>Distance (m)</u>	<u>Map Key</u>
INVESTORS ASSOCIATION OF CDA	26 Soho St Suite 380 Toronto ON M5T 1Z7	159.1	<u>101</u>
Soho	26 Soho St Toronto ON M5T 1Z7	159.1	<u>101</u>
Investors Association of Canada	26 Soho St Suite 380 Toronto ON M5T 1Z7	159.1	<u>101</u>
NRU Publishing Inc.	26 Soho St Suite 330 Toronto ON M5T 1Z7	159.1	<u>101</u>
Ebix Inc.	26 Soho St Suite 202 Toronto ON M5T 1Z7	159.1	<u>101</u>
F.W. BARRETT COMPANY	5 SOHO ST SUITE B10 TORONTO ON M5T 3L3	161.8	<u>106</u>
LASER REPRODUCTION	5 SOHO ST UNIT B10 TORONTO ON M5T 3L3	161.8	<u>106</u>
TOPIX	35 McCaul St Suite 200 Toronto ON M5T 1V7	168.5	<u>112</u>
Head Gear Animation Inc.	35 McCaul St Suite 301 Toronto ON M5T 1V7	168.5	<u>112</u>
Infonex Inc.	35 McCaul St Suite 400 Toronto ON M5T 1V7	168.5	<u>112</u>
Art Gallery of Ontario	317 Dundas St W Toronto ON M5T 1G4	168.5	<u>113</u>
Price Roman	162 John St Upper Floor Toronto ON M5V 2E5	171.5	<u>117</u>

<u>Site</u>	<u>Address</u>	<u>Distance (m)</u>	<u>Map Key</u>
QUARTO COMMUNICATIONS	54 ST PATRICK ST TORONTO ON M5T 1V1	175.8	<u>122</u>
Quarto Communications	54 Saint Patrick St Toronto ON M5T 1V1	175.8	<u>122</u>
Quarto Communications - Cottage Life Division	54 Saint Patrick St Toronto ON M5T 1V1	175.8	<u>122</u>
Cottage Life Books	54 Saint Patrick St Toronto ON M5T 1V1	175.8	<u>122</u>
Explore	54 Saint Patrick St Toronto ON M5T 1V1	175.8	<u>122</u>
MIDTOWN REPRODUCTION SERVICES	315 QUEEN ST W TORONTO ON M5V 2X2	180.4	<u>127</u>
Midtown Reproduction Services Ltd.	315 Queen St W Unit 200 Toronto ON M5V 2X2	180.4	<u>127</u>
Midtown Reproduction Serv Ltd.	315 Queen St W Toronto ON M5V 2X2	180.4	<u>127</u>
MOLENAAR MAFCO LTD.	309 QUEEN ST W TORONTO ON M5V 2A4	181.4	<u>129</u>
MOLENAAR MAFCO	309 QUEEN ST W TORONTO ON M5V 2A4	181.4	<u>129</u>
CANTERBURY SYSTEM CORPORATION	30 SAINT PATRICK ST SUITE 200 TORONTO ON M5T 3A3	190.7	<u>148</u>

<u>Site</u>	<u>Address</u>	<u>Distance (m)</u>	<u>Map Key</u>
NEBULAR VISION	30 St-Patrick St Floor 6 Toronto ON M5T 3A3	190.7	<u>148</u>
Nebular Vision	30 Saint Patrick St Floor 6 Toronto ON M5T 3A3	190.7	<u>148</u>
ANGOSS SOFTWARE INT'L LTD.	34 SAINT PATRICK ST SUITE 200 TORONTO ON M5T 1V1	194.1	<u>154</u>
ANGOSS SOFTWARE INT LTD	34 SAINT PATRICK ST TORONTO ON M5T 1V1	194.1	<u>154</u>
ANGOSS SOFTWARE CORPORATION	34 St Patrick St Suite 200 Toronto ON M5T 1V1	194.1	<u>154</u>
Angoss Software Corporation	34 Saint Patrick St Suite 200 Toronto ON M5T 1V1	194.1	<u>154</u>
Film Effects Inc.	21 Phoebe St Floor 2 Toronto ON M5T 1A8	205.2	<u>173</u>
FREEWHEELIN' MAGAZINE INC.	296 RICHMOND ST W SUITE 305 TORONTO ON M5V 1X2	209.4	<u>177</u>
FREEWHEELIN MAGAZINE INC.	296 RICHMOND ST W SUITE 305 TORONTO ON M5V 1X2	209.4	<u>177</u>
CAST LIGHTING LTD.	296 Richmond St W Suite 603 Toronto ON M5V 1X2	209.4	<u>177</u>
SW	296 Richmond St W Suite 302 Toronto ON M5V 1X2	209.4	<u>177</u>
FW Omnimedia Corp	296 Richmond St W Toronto ON M5V 1X2	209.4	<u>177</u>

<u>Site</u>	<u>Address</u>	<u>Distance (m)</u>	<u>Map Key</u>
FW The Art of Living	296 Richmond St W Suite 302 Toronto ON M5V 1X2	209.4	<u>177</u>
Ray Printing Co. Ltd.	397 Dundas St W Lower Level Toronto ON M5T 1G6	209.7	<u>178</u>
SPEEDWARE CORPORATION	150 JOHN ST FLOOR 10 TORONTO ON M5V 3E3	216.4	<u>191</u>
Panorama Business Views Inc.	150 John St Suite 600 Toronto ON M5V 3E3	216.4	<u>191</u>
Actuate Corporation	150 John St Suite 600 Toronto ON M5V 3E3	216.4	<u>191</u>
Texas Instruments Canada Ltd.	150 John St Suite 801 Toronto ON M5V 3E3	216.4	<u>191</u>
CHUM Television Group	299 Queen St W Toronto ON M5V 2Z5	217.6	<u>192</u>
CHUM Television Group - Muchmore Music	299 Queen St W Toronto ON M5V 2Z5	217.6	<u>192</u>
CHUM Television Group - CityPulse	299 Queen St W Toronto ON M5V 2Z5	217.6	<u>192</u>
MARTIN R SHANOFF SALES AGENCY	300 RICHMOND ST W TORONTO ON M5V 1X2	226.0	<u>207</u>
Sing Tao Newspapers Canada	417 Dundas St W Toronto ON M5T 1G6	235.4	<u>229</u>

<u>Site</u>	<u>Address</u>	<u>Distance (m)</u>	<u>Map Key</u>
Sing Tao Newspapers (Canada 1988) Ltd.	417 Dundas St W Toronto ON M5T 1G6	235.4	<u>229</u>
GREEN BROS FUR MFG LTD	332 RICHMOND ST W MAIN FLOOR TORONTO ON M5V 1X2	241.0	<u>242</u>
Green Brothers Fur Mfg. Ltd.	332 Richmond St W Main Floor Toronto ON M5V 1X2	241.0	<u>242</u>
Green Brothers Fur Manufacturing Ltd.	332 Richmond St W Main Floor Toronto ON M5V 1X2	241.0	<u>242</u>
KOOCHEE INC.	324 QUEEN ST W FLOOR 2 TORONTO ON M5V 2A2	245.9	<u>248</u>
Print & Graphic Depot Ltd.	287 Dundas St W Toronto ON M5T 1G1	249.4	<u>259</u>
CALVIN KLEIN JEANS - WARNACO	260 RICHMOND ST W SUITE 101 TORONTO ON M5V 1W5	250.8	<u>262</u>
KIMBALL INTERNATIONAL	260 RICHMOND ST W SUITE 602 TORONTO ON M5V 1W5	250.8	<u>262</u>
Forbes Broadcast Services Ltd.	260 Richmond St W Suite 300 Toronto ON M5V 1W5	250.8	<u>262</u>
Lauren Designs Inc.	260 Richmond St W Suite 002 Toronto ON M5V 1W5	250.8	<u>262</u>
Something Inviting Incorporated	383 Queen St W Unit 2 Toronto ON M5V 2A5	252.9	<u>266</u>
Price Roman	267 Queen St W Toronto ON M5V 1Z4	255.3	<u>273</u>

<u>Site</u>	<u>Address</u>	<u>Distance (m)</u>	<u>Map Key</u>
Deschamps Recording Studios Ltd.	314 Dundas St W Toronto ON M5T 1G5	268.6	<u>301</u>
EMPIRE OFFICE EQUIPMENT LTD	253 QUEEN ST W TORONTO ON M5V 1Z4	276.1	<u>321</u>
Hornby Bay Mineral Exploration	275 Richmond St W Toronto ON M5V 1X1	280.7	<u>338</u>
CTA SYSTEMSOURCE CORPORATION	134 Peter St Suite 401 Toronto ON M5V 2H2	282.0	<u>340</u>
I-Connect/Design Vision	134 Peter St Suite 401 Toronto ON M5V 2H2	282.0	<u>340</u>
TODAY'S PARENT GROUP (DIV. OF	269 RICHMOND ST W TORONTO ON M5V 1X1	282.5	<u>343</u>
Robert William Typographers	269 Richmond St W Bsmt Toronto ON M5V 1X1	282.5	<u>343</u>
PROFESSIONAL PUBLISHING ASSOC	269 RICHMOND ST W TORONTO ON M5V 1X1	282.5	<u>343</u>
TODAY'S PARENT GROUP	269 RICHMOND ST W TORONTO ON M5V 1X1	282.5	<u>343</u>
PROFESSIONAL PUBLISHING	269 Richmond St W Toronto ON M5V 1X1	282.5	<u>343</u>
Robert William Typographers Ltd.	269 Richmond St W Bsmt Toronto ON M5V 1X1	282.5	<u>343</u>

<u>Site</u>	<u>Address</u>	<u>Distance (m)</u>	<u>Map Key</u>
Professional Publishing Associates	269 Richmond St W Toronto ON M5V 1X1	282.5	<u>343</u>
Today's Parent Group - Div. of Professional Publishing Associates Limited	269 Richmond St W Toronto ON M5V 1X1	282.5	<u>343</u>
Professional Publishing Associates - Div. of Rogers Media	269 Richmond St W Toronto ON M5V 1X1	282.5	<u>343</u>
Rogers Publishing Limited - Today's Parent	269 Richmond St W Toronto ON M5V 1X1	282.5	<u>343</u>
LA PARFUMERIE ORIENTALE LTD.	241 QUEEN ST W TORONTO ON M5V 1Z4	283.3	<u>344</u>
18 KARAT/OUR HOUSE	275 Dundas St W Toronto ON M5T 3K1	287.3	<u>356</u>
18 Karat	275 Dundas St W Toronto ON M5T 3K1	287.3	<u>356</u>
18Karat	275 Dundas St W Toronto ON M5T 3K1	287.3	<u>356</u>
BURRY SIGN STUDIO INC	217 RICHMOND ST W TORONTO ON M5V 1W2	293.3	<u>373</u>
SUNNY CHOI	117 PETER ST FLOOR 2 TORONTO ON M5V 2G9	297.6	<u>385</u>
WATERBURY OFFICE SUPPLY	225 RICHMOND ST W FLOOR 3 TORONTO ON M5V 1W2	298.0	<u>387</u>
ACCURATE LITHO PLATE	225 RICHMOND ST W FLOOR 3 TORONTO ON M5V 1W2	298.0	<u>387</u>

<u>Site</u>	<u>Address</u>	<u>Distance (m)</u>	<u>Map Key</u>
WATERBURY OFFICE SUPPLY	225 RICHMOND ST W FLOOR 3 TORONTO ON M5V 1W2	298.0	<u>387</u>
Imperial Robes Ltd.	225 Richmond St W Unit 200 Toronto ON M5V 1W2	298.0	<u>387</u>
James Evans & Associates Ltd.	230 Richmond St W Suite 803 Toronto ON M5V 3E5	298.2	<u>391</u>
Lexpert	230 Richmond St W Suite 1100 Toronto ON M5V 3E5	298.2	<u>391</u>
Kindling Music Inc.	411 Queen St W Floor 3 Toronto ON M5V 2A5	298.3	<u>392</u>
D MARK COLLECTIONS INC.	215 Spadina Ave Floor 4 Toronto ON M5T 2C7	298.5	<u>393</u>
Dreams Home Fashions Inc.	215 Spadina Ave Toronto ON M5T 2C7	298.5	<u>393</u>
Playwrights Canada Press	215 Spadina Ave Suite 230 Toronto ON M5T 2C7	298.5	<u>393</u>
Cormorant Books Inc.	215 Spadina Ave Studio 230 Toronto ON M5T 2C7	298.5	<u>393</u>
Professional Assn Cdn Theatres	215 Spadina Ave Suite 555 Toronto ON M5T 2C7	298.5	<u>393</u>
Playwrights Guild of Canada	215 Spadina Ave Suite 210 Toronto ON M5T 2C7	298.5	<u>393</u>

<u>Site</u>	<u>Address</u>	<u>Distance (m)</u>	<u>Map Key</u>
Canadian Art Foundation	215 Spadina Ave Suite 320 Toronto ON M5T 2C7	298.5	<u>393</u>
Playwrights Guild Catalogue	215 Spadina Ave Suite 210 Toronto ON M5T 2C7	298.5	<u>393</u>
D MARK COLLECTIONS INC	215 SPADINA AVE FLOOR 4 TORONTO ON M5T 2C7	298.5	<u>393</u>
X S CLOTHING COMPANY INC.	215 SPADINA AVE SUITE 200 TORONTO ON M5T 2C7	298.5	<u>393</u>

SPL - Ontario Spills

A search of the SPL database, dated 1988-Jun 2024; Aug 2024; Oct 2024 has found that there are 37 SPL site(s) within approximately 0.30 kilometers of the project property.

<u>Site</u>	<u>Address</u>	<u>Distance (m)</u>	<u>Map Key</u>
Gateway Properties	50 Stephanie Street Toronto ON	0.0	<u>1</u>
PUC	JOHN & STEPHANIE, 1 STREET NORTH OF QUEEN TRANSFORMER TORONTO CITY ON	13.0	<u>10</u>
	252 Queen St W Toronto ON	133.4	<u>67</u>
	280/282 Queen Street West<UNOFFICIAL> Toronto ON	151.5	<u>96</u>
Art Gallery of Ontario	317 Dundas St W Toronto ON M5T 1G4	168.5	<u>113</u>
Art Gallery of Ontario	317 Dundas St W Toronto ON M5T 1G4	168.5	<u>113</u>

<u>Site</u>	<u>Address</u>	<u>Distance (m)</u>	<u>Map Key</u>
	317 Dundas Street Toronto ON	168.5	<u>113</u>
	317 Dundas street west Toronto ON	168.5	<u>113</u>
	317 dundas st west Toronto TORONTO ON	168.5	<u>113</u>
	321 Queen Street West (Queen Street W and Beverly) Toronto ON	170.5	<u>116</u>
Enbridge Gas Distribution Inc.	54 St. Patrick St Toronto ON	175.8	<u>122</u>
	Source Apartment building @ 88 St. Patrick Toronto ON	192.0	<u>150</u>
	312 Queen St West Toronto TORONTO ON	215.0	<u>187</u>
Enbridge Gas Distribution Inc.	150 John St Toronto ON	216.4	<u>191</u>
P.I. S 21(1)(f)	261, 263, 265 Queen Street West Toronto ON	233.7	<u>222</u>
	340 Dundas St West Toronto ON	249.1	<u>257</u>
Enbridge Energy Distribution Inc.	336 Dundas Street West Toronto ON	256.0	<u>274</u>

<u>Site</u>	<u>Address</u>	<u>Distance (m)</u>	<u>Map Key</u>
Bell Canada	220 Simcoe St. Toronto ON M5T 1T4	256.1	<u>275</u>
Bell Canada	220 Simcoe St Toronto ON M5T 1T4	256.1	<u>275</u>
	220 Simcoe St Toronto ON	256.1	<u>275</u>
Bell Canada	220 Simcoe St. Toronto ON	256.1	<u>275</u>
Enbridge Gas Distribution Inc.; City of Toronto	250 Richmond St. W Toronto ON M5V 1W4	256.3	<u>277</u>
	TORONTO ON	258.3	<u>284</u>
UNKNOWN	132 ST. PATRICK TORONTO CITY ON	260.5	<u>286</u>
	433 Dundas St. W. TORONTO ON	269.7	<u>304</u>
TORONTO HYDRO	POLE 61 HURON ST. TORONTO CITY ON M5T 2A6	270.8	<u>308</u>
The Rex Hotel<UNOFFICIAL>	194 Queen Street West Toronto ON M5V 1Z1	272.8	<u>312</u>
	180 Simcoe Street Toronto ON	280.6	<u>337</u>
	281 Dundas St. West, TORONTO TORONTO ON	284.0	<u>345</u>

<u>Site</u>	<u>Address</u>	<u>Distance (m)</u>	<u>Map Key</u>
	65 Duncan Street Toronto Toronto ON	284.5	347
Enbridge Gas Distribution Inc.	294 Dundas Street West Toronto ON M5T 1G2	285.6	348
Toronto Hydro-Electric System Limited	360 Richmond St W Toronto ON	287.2	355
	418 Dundas Street W Toronto ON	287.9	359
	131 McCaul St, Toronto TORONTO ON	291.6	369
Enbridge Gas Distribution Inc.	428 Dundas St W Toronto ON	296.4	381
	133 John St. TORONTO ON	297.3	383
	451 Dundas St. W. Toronto ON M5T 1G8	298.1	389

TANK - Anderson's Storage Tanks

A search of the TANK database, dated 1915-1953* has found that there are 43 TANK site(s) within approximately 0.30 kilometers of the project property.

<u>Site</u>	<u>Address</u>	<u>Distance (m)</u>	<u>Map Key</u>
Weiss [M E]	32 Beverley St Toronto ON M5T 1X7	47.4	16

<u>Site</u>	<u>Address</u>	<u>Distance (m)</u>	<u>Map Key</u>
	32 Beverley St Toronto ON M5T 1X7	47.4	<u>16</u>
Murray's Garage	32 Beverley St Toronto ON M5T 1X7	47.4	<u>16</u>
Rubber Set & Co	3 Sullivan St Toronto ON M5T 1B8	47.5	<u>17</u>
Dominion Gravure Co	1 Phoebe St Toronto ON M5T 1A6	49.0	<u>18</u>
Union Soda Water Co	30 St Patricks St Toronto ON	111.3	<u>58</u>
Kronish Sam	17 Grange Ave Toronto ON M5T 1C6	123.4	<u>64</u>
Dominion Stores Ltd	14 Phoebe St Toronto ON M5T 2Z3	142.8	<u>81</u>
Greco [Alphonse]	3 Beverley St Toronto ON M5T 1X9	143.9	<u>82</u>
Greco [Alphonse]?	3 Beverley St Toronto ON M5T 1X9	143.9	<u>82</u>
Ontario College of Arts	100 McCaul St Toronto ON M5T 1W1	144.8	<u>83</u>
Yolles Furniture Co Ltd	2 Bulwer St Toronto ON M5T 2V3	163.0	<u>107</u>
Toronto Sanitary Towel Supply Co	17 McCaul St Toronto ON M5T 1V5	166.7	<u>110</u>

<u>Site</u>	<u>Address</u>	<u>Distance (m)</u>	<u>Map Key</u>
Toronto Sanitary Towel Supply Co	17 McCaul St Toronto ON M5T 1V5	166.7	<u>110</u>
Toronto Battery Co	21 McCaul St Toronto ON M5T 1V7	167.0	<u>111</u>
Toronto Battery Service Co	21 McCaul St Toronto ON M5T 1V7	167.0	<u>111</u>
Art Gallery of Toronto	317 Dundas St W Toronto ON M5T 1G4	168.5	<u>113</u>
Toronto Sanitary Towel Supply Co	2 McCaul st Toronto ON M5T 1V5	182.7	<u>131</u>
Stone Clothing Co	156 John St Toronto ON M9N 1J8	199.1	<u>163</u>
Sanitary Laundry Co	9 Bulwer St Toronto ON M5T 1A1	204.2	<u>172</u>
Lorraine Chocolate Co Ltd	296 Richmond St W Toronto ON M5V 1X2	209.4	<u>177</u>
Scully & Scully?	100 St Patrick St Toronto ON M5T 1V1	212.7	<u>182</u>
Levinter G	306 Queen St W Toronto ON	215.3	<u>189</u>
Levinter G	306 Queen St W Toronto ON	215.3	<u>189</u>

<u>Site</u>	<u>Address</u>	<u>Distance (m)</u>	<u>Map Key</u>
Morrison [D]	318 Queen St W Toronto ON M5V 2A2	226.6	<u>209</u>
	417 Dundas St W Toronto ON M5T 1G6	235.3	<u>228</u>
Stout [J K]	413 Dundas St W Toronto ON M5T 1G6	236.0	<u>234</u>
	413 Dundas St W Toronto ON M5T 1G6	236.0	<u>234</u>
Lancaster [E W] Co Ltd	381 Queen St W Toronto ON M5V 2A5	256.7	<u>280</u>
Berger Tailoring Co	258 Richmond St W Toronto ON	269.5	<u>303</u>
White [L] & Sons Ltd	137 St Patricks St Toronto ON M5T 3C1	274.3	<u>315</u>
White [L] & Sons Ltd	137 St Patricks St Toronto ON M5T 3C1	274.3	<u>315</u>
Ontario News Co	253 Queen St W Toronto ON M5V 1Z4	276.1	<u>321</u>
White [L] & Sons Ltd	135 St Patrick St Toronto ON M5T 3C1	276.2	<u>322</u>
Hardy-Harmont Co	233 Richmond St W Toronto ON M5V 1W2	277.5	<u>329</u>
Weston [George] & Co Ltd	134 Peter St Toronto ON M5V 2H2	282.0	<u>340</u>

<u>Site</u>	<u>Address</u>	<u>Distance (m)</u>	<u>Map Key</u>
Weston [George] & Co Ltd	283 Richmond St W Toronto ON M5V 1X1	284.1	346
Weston [George] & Co Ltd	283 Richmond St W Toronto ON M5V 1X1	284.1	346
St Patricks' Church	135 McCaul St Toronto ON M5T 1W3	293.9	376
Mandel & Tator	271 Dundas St W Toronto ON M5T 1G1	297.9	386
Tator [Benjamin]	271 Dundas St W Toronto ON M5T 1G1	297.9	386
Tator [Benjamin]	271 Dundas St W Toronto ON M5T 1G1	297.9	386
Turnbull Elevator Co	126 John St Toronto ON	298.2	390

VAR - Variances for Abandonment of Underground Storage Tanks

A search of the VAR database, dated Feb 28, 2022 has found that there are 1 VAR site(s) within approximately 0.30 kilometers of the project property.

<u>Site</u>	<u>Address</u>	<u>Distance (m)</u>	<u>Map Key</u>
HAILEYBURY PUBLIC SCHOOL	299 QUEEN ST W,,TORONTO,ON,M5V 2Z5, CA ON	217.6	192

WWIS - Water Well Information System

A search of the WWIS database, dated Dec 31 2023 has found that there are 115 WWIS site(s) within approximately 0.30 kilometers of the project property.

<u>Site</u>	<u>Address</u>	<u>Distance (m)</u>	<u>Map Key</u>
	180 JOHN STREET Toronto ON <i>Well ID: 7255331</i>	60.9	<u>26</u>
	4-20 GRANGE RD ON <i>Well ID: 7101175</i>	87.3	<u>41</u>
	ON <i>Well ID: 7323284</i>	88.3	<u>43</u>
	ON <i>Well ID: 7279429</i>	93.3	<u>45</u>
	165 JOHN ST Toronto ON <i>Well ID: 7111563</i>	109.8	<u>55</u>
	165 JOHN STREET TORONTO ON <i>Well ID: 7035428</i>	110.1	<u>56</u>
	165 JOHN ST. TORONTO ON <i>Well ID: 7043273</i>	112.9	<u>61</u>
	JOHN ST. TORONTO ON <i>Well ID: 6929689</i>	123.6	<u>65</u>
	ON <i>Well ID: 7100027</i>	134.7	<u>69</u>
	19 BEVERLEY STREET Toronto ON <i>Well ID: 7107984</i>	139.2	<u>73</u>
	19 BEVERLEY STREET Toronto ON <i>Well ID: 7107985</i>	142.0	<u>80</u>
	276-278 QUEEN STREET WEST TORONTO ON	150.7	<u>93</u>

<u>Site</u>	<u>Address</u>	<u>Distance (m)</u>	<u>Map Key</u>
	Well ID: 6928069		
	ON	160.2	<u>102</u>
	Well ID: 7188514		
	165 JOHN ST TORONTO ON	160.4	<u>103</u>
	Well ID: 6930251		
	165 JOHN ST TORONTO ON	160.4	<u>103</u>
	Well ID: 6930252		
	165 JOHN ST TORONTO ON	160.4	<u>103</u>
	Well ID: 6930253		
	165 JOHN ST TORONTO ON	160.4	<u>103</u>
	Well ID: 6930254		
	165 JOHN ST TORONTO ON	160.4	<u>103</u>
	Well ID: 6930255		
	308 QUEEN ST W Toronto ON	160.7	<u>104</u>
	Well ID: 7256174		
	224 QUEEN STREET WEST Toronto ON	164.1	<u>108</u>
	Well ID: 7269971		
	ON	166.0	<u>109</u>
	Well ID: 7218760		
	317 Dundas St. W. Toronto ON	168.5	<u>113</u>
	Well ID: 7430357		
	317 Dundas St. W. Toronto ON	168.5	<u>113</u>
	Well ID: 7428698		

<u>Site</u>	<u>Address</u>	<u>Distance (m)</u>	<u>Map Key</u>
	317 Dundas St. W. Toronto ON <i>Well ID: 7428692</i>	168.5	<u>113</u>
	317 Dundas St. W. Toronto ON <i>Well ID: 7435667</i>	168.5	<u>113</u>
	317 Dundas St. W. Toronto ON <i>Well ID: 7428693</i>	168.5	<u>113</u>
	317 Dundas St. W. Toronto ON <i>Well ID: 7430358</i>	168.5	<u>113</u>
	ON <i>Well ID: 7304373</i>	170.4	<u>115</u>
	ON <i>Well ID: 7303604</i>	170.4	<u>115</u>
	224 QUEEN STREET WEST Toronto ON <i>Well ID: 7269970</i>	173.8	<u>118</u>
	332 RICHMOND ST WEST Toronto ON <i>Well ID: 7280874</i>	174.3	<u>120</u>
	222 QUEEN ST W ON <i>Well ID: 7295265</i>	180.6	<u>128</u>
	222 QUEEN ST WEST Toronto ON <i>Well ID: 7284736</i>	182.5	<u>130</u>
	222 QUEEN ST WEST Toronto ON <i>Well ID: 7284737</i>	183.1	<u>132</u>
	ON	183.4	<u>133</u>

<u>Site</u>	<u>Address</u>	<u>Distance (m)</u>	<u>Map Key</u>
	Well ID: 7292783		
	222 QUEEN ST WEST Toronto ON	184.5	<u>134</u>
	Well ID: 7281974		
	222 QUEEN ST W ON	186.7	<u>137</u>
	Well ID: 7295266		
	222 QUEEN STREET WEST Toronto ON	187.5	<u>139</u>
	Well ID: 7284738		
	222 QUEEN ST W Toronto ON	188.5	<u>141</u>
	Well ID: 7284733		
	300 QUEEN ST. WEST Toronto ON	189.2	<u>143</u>
	Well ID: 7123824		
	222 QUEEN STREET W Toronto ON	189.5	<u>146</u>
	Well ID: 7284739		
	319 QUEEN STREET WEST Toronto ON	191.6	<u>149</u>
	Well ID: 7248616		
	222 QUEEN ST W Toronto ON	193.5	<u>152</u>
	Well ID: 7284734		
	300-308 QUEENS ST WEST Toronto ON	194.0	<u>153</u>
	Well ID: 7281594		
	222 QUEEN ST WEST Toronto ON	195.1	<u>156</u>
	Well ID: 7281973		
	ON	195.5	<u>157</u>
	Well ID: 7273981		

<u>Site</u>	<u>Address</u>	<u>Distance (m)</u>	<u>Map Key</u>
	222 QUEEN STREET W Toronto ON <i>Well ID: 7284735</i>	196.0	<u>159</u>
	22 QUEEN ST W Toronto ON <i>Well ID: 7282867</i>	196.8	<u>160</u>
	222 QUEEN ST W ON <i>Well ID: 7295267</i>	198.9	<u>162</u>
	319 QUEEN STREET WEST Toronto ON <i>Well ID: 7248617</i>	200.2	<u>164</u>
	ON <i>Well ID: 7318028</i>	200.2	<u>165</u>
	ON <i>Well ID: 7415876</i>	201.5	<u>166</u>
	222 QUEEN ST W Toronto ON <i>Well ID: 7282866</i>	202.6	<u>169</u>
	300-308 QUEEN STREET W Toronto ON <i>Well ID: 7281596</i>	206.4	<u>174</u>
	222 QUEEN ST W Toronto ON <i>Well ID: 7282864</i>	210.2	<u>179</u>
	312 Queen St W Toronto ON <i>Well ID: 7329985</i>	212.5	<u>181</u>
	222 QUEEN ST W Toronto ON <i>Well ID: 7282865</i>	214.2	<u>186</u>
	PETER ST/QUEEN ST TORONTO ON	219.4	<u>197</u>


<u>Site</u>	<u>Address</u>	<u>Distance (m)</u>	<u>Map Key</u>
	Well ID: 7240955		
	285 Dundas Street West Toronto ON	221.5	<u>200</u>
	Well ID: 7341222		
	322 QUEEN ST W Toronto ON	223.9	<u>204</u>
	Well ID: 7312358		
	312 Queen St W Toronto ON	225.0	<u>205</u>
	Well ID: 7329984		
	299 QUEEN ST W Toronto ON	226.2	<u>208</u>
	Well ID: 7313255		
	121 ST. PATRICK ST Toronto ON	227.4	<u>212</u>
	Well ID: 7314051		
	ON	228.2	<u>214</u>
	Well ID: 7361532		
	ON	232.0	<u>220</u>
	Well ID: 7211318		
	ON	232.0	<u>220</u>
	Well ID: 7211316		
	299 QUEEN ST W Toronto ON	232.9	<u>221</u>
	Well ID: 7313254		
	320 RICHMOND STREET TORONTO ON	233.9	<u>223</u>
	Well ID: 7040371		
	20 PATRICK ST. TORONTO ON	234.0	<u>224</u>
	Well ID: 7112903		

<u>Site</u>	<u>Address</u>	<u>Distance (m)</u>	<u>Map Key</u>
	20 ST. PATRICK ST. TORONTO ON <i>Well ID: 7112904</i>	234.0	<u>224</u>
	318 RICHMOND STREET WEST TORONTO ON <i>Well ID: 7185843</i>	235.3	<u>227</u>
	324 RICHMOND STREET WEST Toronto ON <i>Well ID: 7270477</i>	236.0	<u>235</u>
	ON <i>Well ID: 7298280</i>	236.5	<u>236</u>
	137 PETER STREET Toronto ON <i>Well ID: 7379650</i>	246.0	<u>250</u>
	375 queen street west Toronto ON <i>Well ID: 7354136</i>	246.8	<u>252</u>
	375 queen street west Toronto ON <i>Well ID: 7354137</i>	249.6	<u>260</u>
	121 ST. PATRICK ST Toronto ON <i>Well ID: 7314050</i>	253.2	<u>267</u>
	121 ST. PATRICK ST Toronto ON <i>Well ID: 7314052</i>	253.8	<u>270</u>
	285 Dundas Street West Toronto ON <i>Well ID: 7341258</i>	254.0	<u>271</u>
	312/316 Queen Street West Toronto ON <i>Well ID: 7341221</i>	256.4	<u>278</u>
	ON	258.1	<u>283</u>

<u>Site</u>	<u>Address</u>	<u>Distance (m)</u>	<u>Map Key</u>
	Well ID: 7402193		
	375 queen street west Toronto ON	262.4	<u>288</u>
	Well ID: 7354139		
	121 ST PATRICK ST ON	262.8	<u>289</u>
	Well ID: 7299877		
	ON	263.0	<u>290</u>
	Well ID: 7407671		
	ON	264.0	<u>292</u>
	Well ID: 7314495		
	121 ST PATRICK ST ON	264.9	<u>294</u>
	Well ID: 7299878		
	375 queen street west Toronto ON	269.1	<u>302</u>
	Well ID: 7354138		
	334 QUEEN STREET WEST Toronto ON	272.1	<u>310</u>
	Well ID: 7289187		
	37 BULWER STREET Toronto ON	272.6	<u>311</u>
	Well ID: 7287057		
	375 QUEEN STREET WEST Toronto ON	274.5	<u>316</u>
	Well ID: 7369925		
	375 queen street west Toronto ON	275.2	<u>317</u>
	Well ID: 7354140		
	234 SIMCOE STREET TORONTO ON	275.2	<u>318</u>
	Well ID: 7211924		

<u>Site</u>	<u>Address</u>	<u>Distance (m)</u>	<u>Map Key</u>
	TORONTO ON <i>Well ID: 7211925</i>	275.2	<u>318</u>
	234 SIMCOE STREET TORONTO ON <i>Well ID: 7211926</i>	275.2	<u>318</u>
	234 SIMCOE STREET TORONTO ON <i>Well ID: 7211923</i>	275.2	<u>318</u>
	375 QUEEN ST WEST Toronto ON <i>Well ID: 7369921</i>	275.6	<u>319</u>
	375 queen street west Toronto ON <i>Well ID: 7354141</i>	277.8	<u>330</u>
	298 Dundas Street West Toronto ON <i>Well ID: 7357226</i>	279.0	<u>332</u>
	403 Queen St W Toronto ON <i>Well ID: 7447576</i>	279.5	<u>333</u>
	375 QUEEN STREET WEST Toronto ON <i>Well ID: 7369924</i>	280.6	<u>336</u>
	ON <i>Well ID: 7411115</i>	281.2	<u>339</u>
	375 QUEEN ST W Toronto ON <i>Well ID: 7332844</i>	282.4	<u>341</u>
	375 QUEEN ST. WEST Toronto ON <i>Well ID: 7369923</i>	286.4	<u>352</u>
	375 queen street west Toronto ON	287.8	<u>358</u>

<u>Site</u>	<u>Address</u>	<u>Distance (m)</u>	<u>Map Key</u>
	Well ID: 7354142		
	229 RICHMOND ST Toronto ON	288.6	<u>361</u>
	Well ID: 7346476		
	375 QUEEN ST WEST Toronto ON	291.4	<u>367</u>
	Well ID: 7369922		
	170 ST. PATRICK STREET Toronto ON	292.3	<u>370</u>
	Well ID: 7288845		
	2290 RICHMOND ST Toronto ON	293.1	<u>372</u>
	Well ID: 7346474		
	37 BULWER STREET Toronto ON	293.7	<u>374</u>
	Well ID: 7287056		
	133 John St ON	294.0	<u>377</u>
	Well ID: 7375699		
	375 queen street west Toronto ON	294.0	<u>378</u>
	Well ID: 7354143		
	234 SIMCOE STREET Toronto ON	294.7	<u>379</u>
	Well ID: 7248160		
	117 PETER ST. Toronto ON	297.6	<u>385</u>
	Well ID: 7104562		
	37 BULWER STREET Toronto ON	298.0	<u>388</u>
	Well ID: 7287059		
	ON	299.0	<u>399</u>
	Well ID: 7322210		

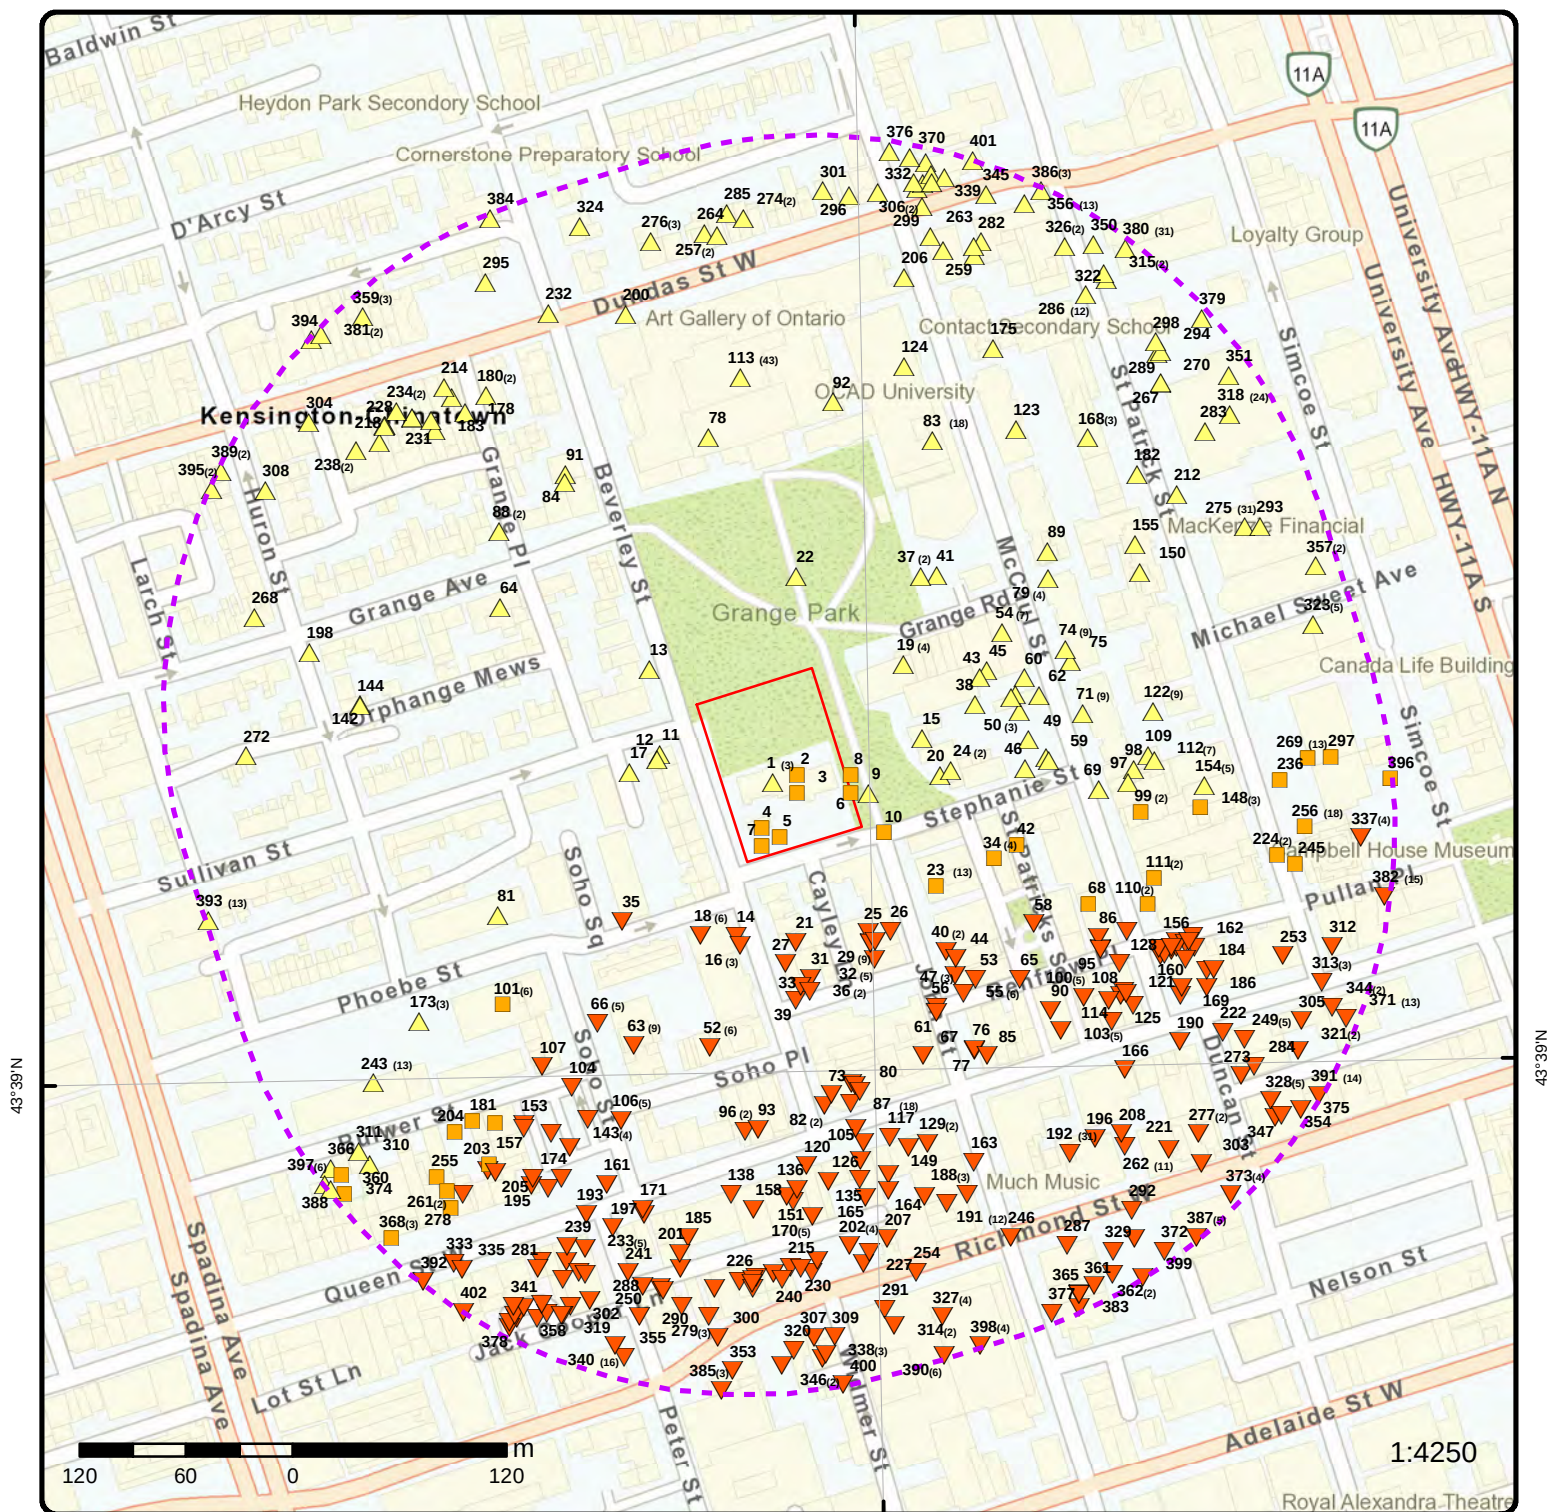

Map: 0.3 Kilometer Radius

Order Number: 24121901604

Address: 50 Stephanie Street, Toronto, ON




Project Property	Freeways; Highways	Beach	Shopping & Sports Area
Buffer Outline	Traffic Circle; Ramp	Airport	University/College
Eris Sites with Higher Elevation	Major Arterial; Minor Arterial	Industrial Area	Cemetery; Golf Course
Eris Sites with Same Elevation	Local Road	Military Base	Parkt (National)
Eris Sites with Lower Elevation	Service Road; Traffic Circle; Ramp	Aircraft Roads	Park (City/County)
Eris Sites with Unknown Elevation	Rail	Native Reservation	Hospital

79°24'W

43°39'N

43°39'N

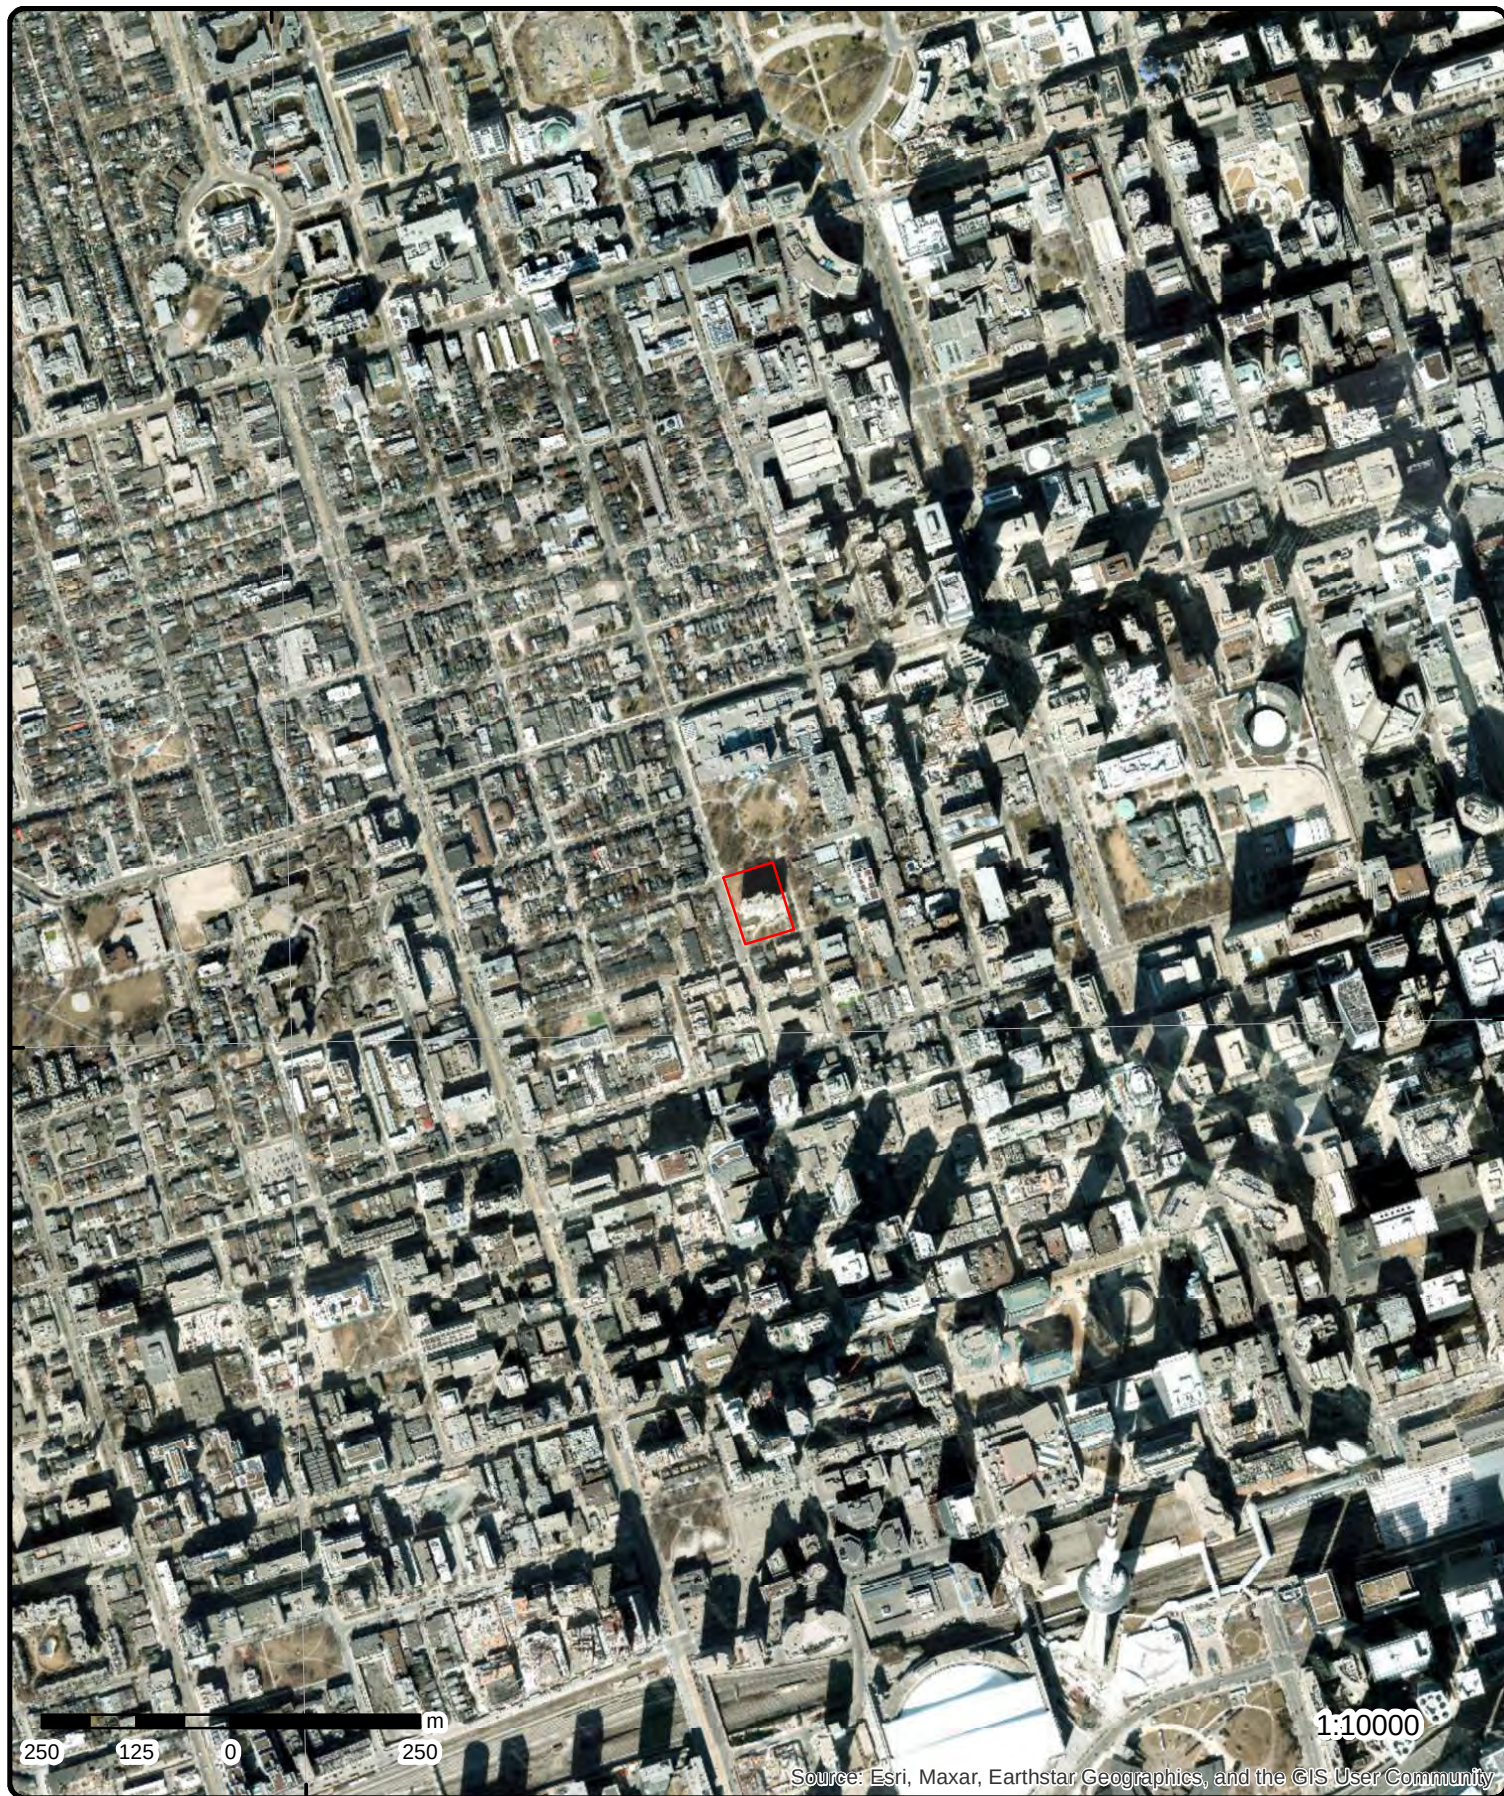

Aerial

Year: 2021

Order Number: 24121901604

Address: 50 Stephanie Street, Toronto, ON



Source: ESRI World Imagery

© ERIS Information Limited Partnership

79°24'W


79°22'30"W

43°40'30"N

43°40'30"N

43°39'N

43°39'N

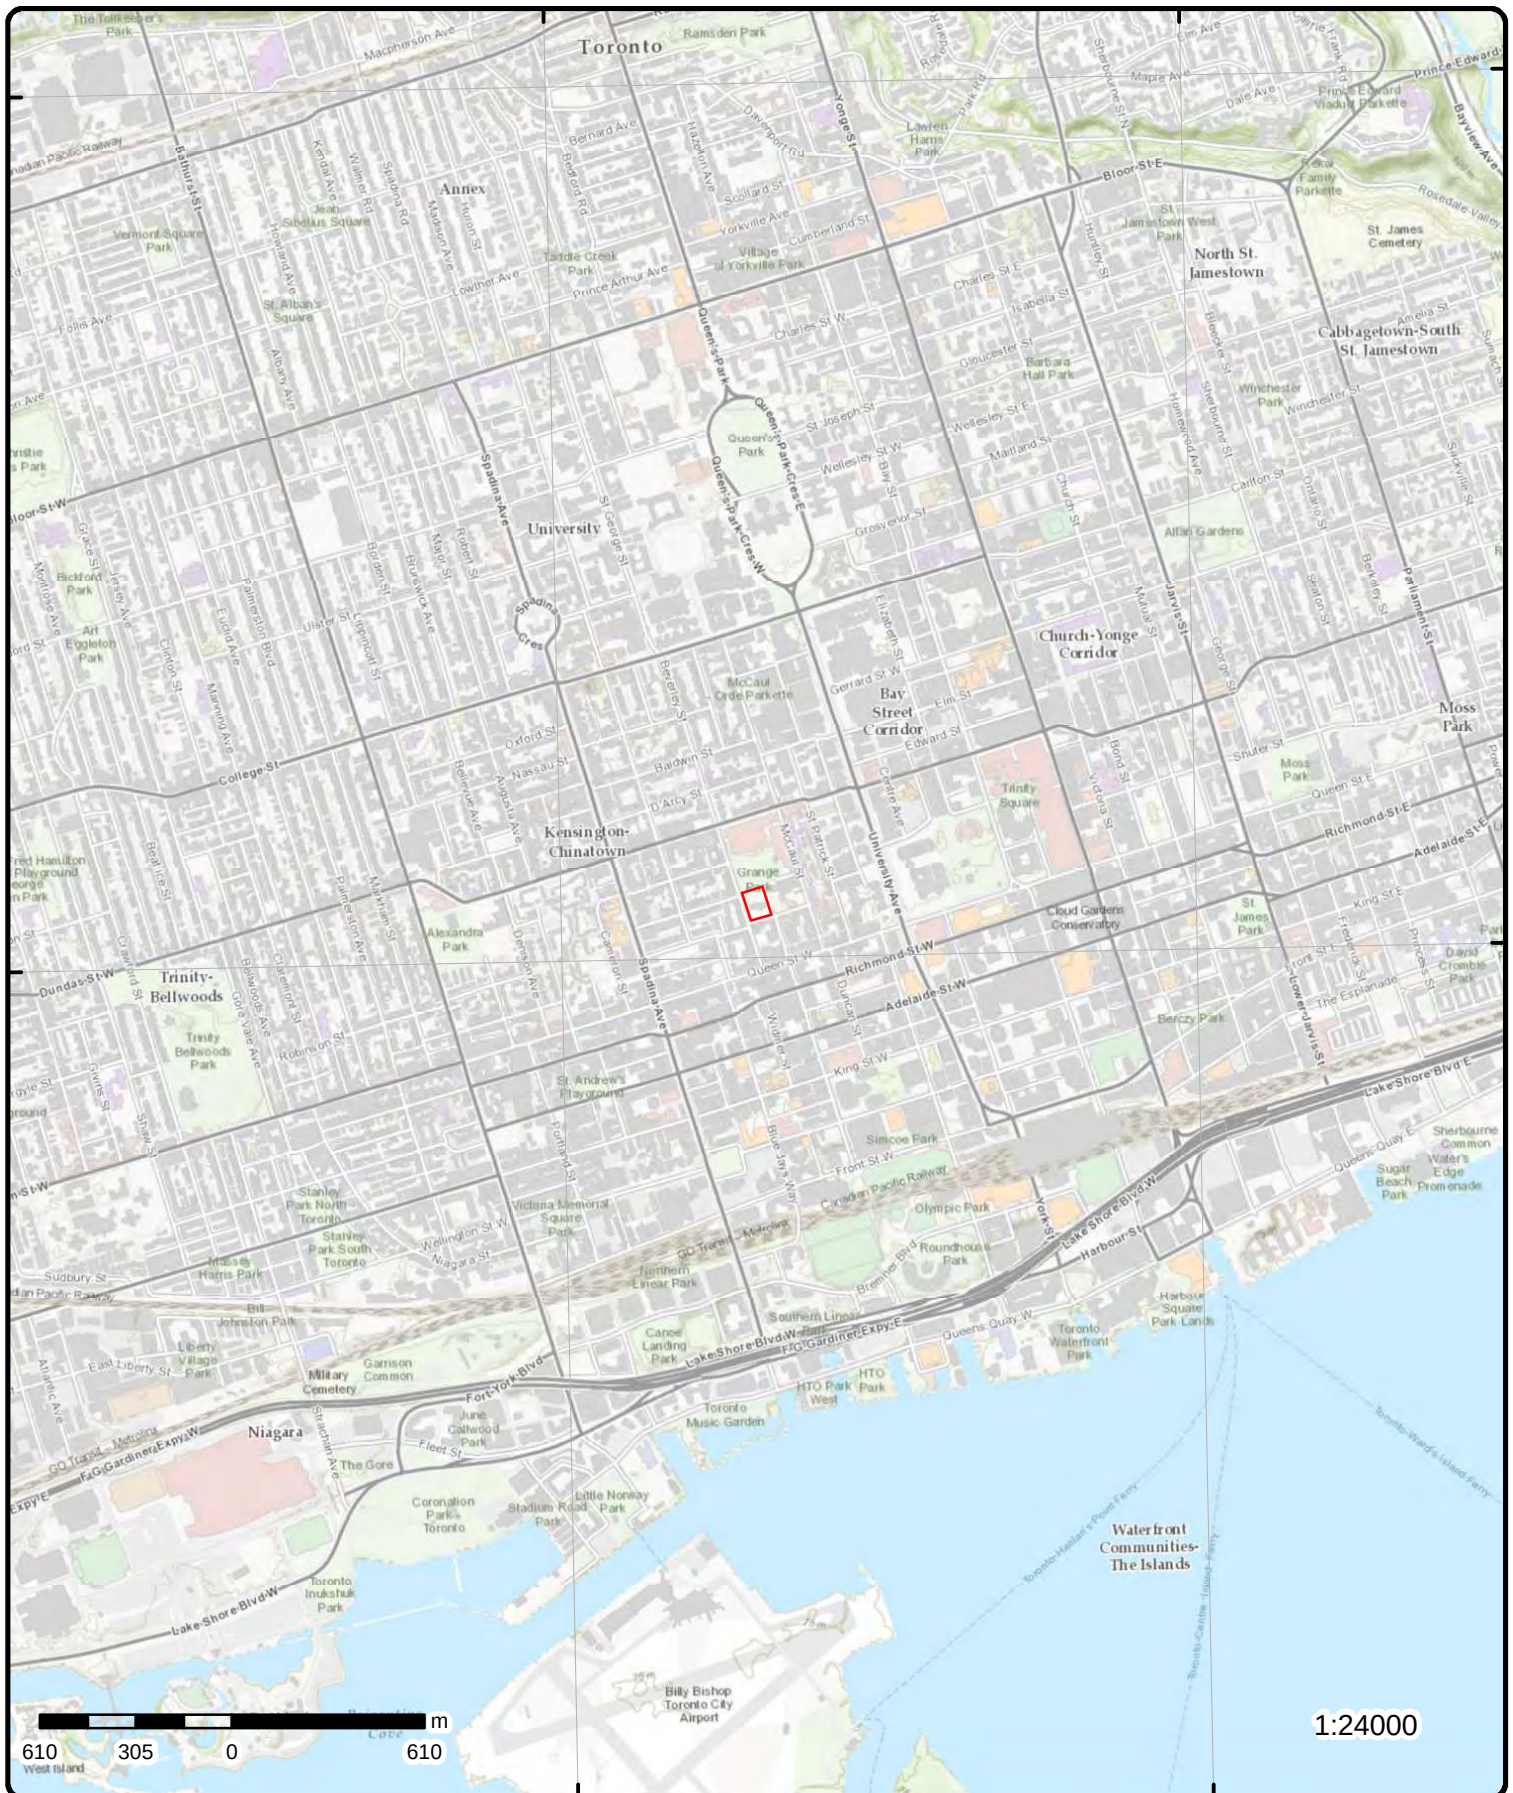

Topographic Map

Address: 50 Stephanie Street, ON

Source: ESRI World Topographic Map

Order Number: 24121901604



© ERIS Information Limited Partnership

Detail Report

Map Key	Number of Records	Direction/ Distance (m)	Elev/Diff (m)	Site	DB
1	1 of 3	SSW/0.0	90.9 / 0.09	50 STEPHANIE STREET INC 50 STEPHANIE STREET TORONTO ON M5T 1B3	EASR
Approval No: R-003-7128939644 Status: REGISTERED Date: 2012-06-25 Record Type: EASR Link Source: MOFA Project Type: Heating System Full Address: Approval Type: EASR-Heating System SWP Area Name: Toronto PDF NAICS Code: PDF URL: PDF Site Location: MOE District: Metro Toronto Municipality: TORONTO Latitude: 43.651188 Longitude: -79.3919 Geometry X: Geometry Y:					
1	2 of 3	SSW/0.0	90.9 / 0.09	50 STEPHANIE STREET INC 50 STEPHANIE STREET TORONTO ON M5T 1B3	EASR
Approval No: R-002-9129094432 Status: REGISTERED Date: 2012-06-25 Record Type: EASR Link Source: MOFA Project Type: Standby Power System Full Address: Approval Type: EASR-Standby Power System SWP Area Name: Toronto PDF NAICS Code: PDF URL: PDF Site Location: MOE District: Metro Toronto Municipality: TORONTO Latitude: 43.651188 Longitude: -79.3919 Geometry X: Geometry Y:					
1	3 of 3	SSW/0.0	90.9 / 0.09	Gateway Properties 50 Stephanie Street Toronto ON	SPL
Ref No: 0271-BT3K4K Year: Incident Dt: 2020/09/02 Dt MOE Arvl on Scn: MOE Reported Dt: 2020/09/02 Dt Document Closed: Site No: NA MOE Response: No Site County/District: Site Geo Ref Meth: Site District Office: Toronto - District Nearest Watercourse: Site Name: Apartment building<UNOFFICIAL> Site Address: 50 Stephanie Street Municipality No: Nature of Damage: Discharger Report: Material Group: Impact to Health: 2 - Minor Environment Agency Involved:					

Map Key	Number of Records	Direction/ Distance (m)	Elev/Diff (m)	Site	DB
Site Region:		Central			
Site Municipality:		Toronto			
Site Lot:					
Site Conc:					
Site Geo Ref Accu:					
Site Map Datum:					
Northing:					
Easting:					
Entity Operating Name:					
Client Name:		Gateway Properties			
Client Type:		Corporation			
Source Type:		Unknown / N/A			
Incident Cause:					
Incident Preceding Spill:		Unknown / N/A			
Incident Reason:		Operator/Human Error			
Incident Summary:		Paint removal, paint chips to drive way and road			
Environment Impact:					
Health Env Consequence:					
Nature of Impact:					
Contaminant Qty:		0 n/a			
Contaminant Qty 1:		0			
Contaminant Unit:		n/a			
Contaminant Code:		27			
Contaminant Name:		PAINT OR PAINT-RELATED			
Contaminant Limit 1:					
Contam Limit Freq 1:					
Contaminant UN No 1:		n/a			
Receiving Medium:		Land			
Activity Preceding Spill:					
Property 2nd Watershed:					
Property Tertiary Watershed:					
Sector Type:		Miscellaneous Industrial			
SAC Action Class:		Land Spills			
Call Report Locatn Geodata:					
Time Reported:					
System Facility Address:					

2

1 of 1

ESE/0.0

90.8 / 0.00

ON

BORE

Borehole ID:	647751	Inclin FLG:	No
OGF ID:	215548132	SP Status:	Initial Entry
Status:		Surv Elev:	No
Type:	Borehole	Piezometer:	No
Use:	Geotechnical/Geological Investigation	Primary Name:	
Completion Date:	MAR-1966	Municipality:	
Static Water Level:	1.5	Lot:	
Primary Water Use:	Not Used	Township:	
Sec. Water Use:		Latitude DD:	43.6515
Total Depth m:	15.3	Longitude DD:	-79.392227
Depth Ref:	Ground Surface	UTM Zone:	17
Depth Elev:		Easting:	629655
Drill Method:	Power auger	Northing:	4834423
Orig Ground Elev m:	92	Location Accuracy:	
Elev Reliabil Note:		Accuracy:	Not Applicable
DEM Ground Elev m:	92.1		
Concession:			
Location D:			
Survey D:			
Comments:			

Borehole Geology Stratum

Map Key	Number of Records	Direction/ Distance (m)	Elev/Diff (m)	Site	DB
Geology Stratum ID:	218520203			Mat Consistency:	Stiff
Top Depth:	.5			Material Moisture:	
Bottom Depth:	2.1			Material Texture:	
Material Color:	Brown			Non Geo Mat Type:	
Material 1:	Till			Geologic Formation:	
Material 2:	Clay			Geologic Group:	
Material 3:				Geologic Period:	
Material 4:				Depositional Gen:	glacial
Gsc Material Description:					
Stratum Description:		TILL,CLAY. BROWN,GLACIAL,STIFF, AGE GLACIAL.			
Geology Stratum ID:	218520202			Mat Consistency:	
Top Depth:	0			Material Moisture:	
Bottom Depth:	.5			Material Texture:	
Material Color:				Non Geo Mat Type:	
Material 1:	Fill			Geologic Formation:	
Material 2:				Geologic Group:	
Material 3:				Geologic Period:	
Material 4:				Depositional Gen:	fill
Gsc Material Description:					
Stratum Description:		FILL.			
Geology Stratum ID:	218520207			Mat Consistency:	Hard
Top Depth:	8.6			Material Moisture:	
Bottom Depth:	11.3			Material Texture:	Medium
Material Color:	Grey			Non Geo Mat Type:	
Material 1:	Sand			Geologic Formation:	
Material 2:	Silt			Geologic Group:	
Material 3:	Clay			Geologic Period:	
Material 4:				Depositional Gen:	glacial
Gsc Material Description:					
Stratum Description:		SAND-MEDIUM,SILT, CLAY. GREY,GLACIAL,HARD,LAYERED, AGE GLACIAL.			
Geology Stratum ID:	218520206			Mat Consistency:	Hard
Top Depth:	6.4			Material Moisture:	
Bottom Depth:	8.6			Material Texture:	
Material Color:	Grey			Non Geo Mat Type:	
Material 1:	Till			Geologic Formation:	
Material 2:	Clay			Geologic Group:	
Material 3:				Geologic Period:	
Material 4:				Depositional Gen:	glacial
Gsc Material Description:					
Stratum Description:		TILL,CLAY. GREY,GLACIAL,VERY HARD, AGE GLACIAL.			
Geology Stratum ID:	218520205			Mat Consistency:	Stiff
Top Depth:	4.6			Material Moisture:	
Bottom Depth:	6.4			Material Texture:	
Material Color:	Grey			Non Geo Mat Type:	
Material 1:	Till			Geologic Formation:	
Material 2:	Clay			Geologic Group:	
Material 3:				Geologic Period:	
Material 4:				Depositional Gen:	glacial
Gsc Material Description:					
Stratum Description:		TILL,CLAY. GREY,GLACIAL,STIFF, AGE GLACIAL.			
Geology Stratum ID:	218520204			Mat Consistency:	Hard
Top Depth:	2.1			Material Moisture:	
Bottom Depth:	4.6			Material Texture:	
Material Color:	Brown			Non Geo Mat Type:	
Material 1:	Till			Geologic Formation:	
Material 2:	Clay			Geologic Group:	
Material 3:				Geologic Period:	
Material 4:				Depositional Gen:	glacial
Gsc Material Description:					
Stratum Description:		TILL,CLAY. BROWN,GLACIAL,HARD, AGE GLACIAL, WATER STABLE AT 297.0 FEET.			

Map Key	Number of Records	Direction/ Distance (m)	Elev/Diff (m)	Site	DB
Geology Stratum ID:	218520209			Mat Consistency:	Hard
Top Depth:	13.7			Material Moisture:	
Bottom Depth:	15.3			Material Texture:	
Material Color:	Grey			Non Geo Mat Type:	
Material 1:	Till			Geologic Formation:	
Material 2:	Clay			Geologic Group:	
Material 3:				Geologic Period:	
Material 4:				Depositional Gen:	glacial
Gsc Material Description:					
Stratum Description:	TILL,CLAY. GREY,GLACIAL,VERY HARD, AGE GLACIAL. 015 017018035 015019030 020 **Note: Many records provided by the department have a truncated [Stratum Description] field.				
Geology Stratum ID:	218520208			Mat Consistency:	Hard
Top Depth:	11.3			Material Moisture:	
Bottom Depth:	13.7			Material Texture:	
Material Color:	Grey			Non Geo Mat Type:	
Material 1:	Till			Geologic Formation:	
Material 2:	Clay			Geologic Group:	
Material 3:				Geologic Period:	
Material 4:				Depositional Gen:	glacial
Gsc Material Description:					
Stratum Description:	TILL,CLAY. GREY,GLACIAL,VERY HARD, AGE GLACIAL.				
Source					
Source Type:	Data Survey			Source Appl:	Spatial/Tabular
Source Orig:	Geological Survey of Canada			Source Iden:	1
Source Date:	1956-1972			Scale or Res:	Varies
Confidence:	M			Horizontal:	NAD27
Observatio:				Verticalda:	Mean Average Sea Level
Source Name:	Urban Geology Automated Information System (UGAIS)				
Source Details:	File: TOR2.txt RecordID: 157770 NTS_Sheet: 30M11E				
Confiden 1:	Reliable information but incomplete.				
Source List					
Source Identifier:	1			Horizontal Datum:	NAD27
Source Type:	Data Survey			Vertical Datum:	Mean Average Sea Level
Source Date:	1956-1972			Projection Name:	Universal Transverse Mercator
Scale or Resolution:	Varies				
Source Name:	Urban Geology Automated Information System (UGAIS)				
Source Originators:	Geological Survey of Canada				
3	1 of 1	SE/0.0	90.8 / 0.00	ON	BORE
Borehole ID:	636321			Inclin FLG:	No
OGF ID:	215536718			SP Status:	Initial Entry
Status:				Surv Elev:	No
Type:	Borehole			Piezometer:	No
Use:	Geotechnical/Geological Investigation			Primary Name:	
Completion Date:	FEB-1966			Municipality:	
Static Water Level:	1.5			Lot:	
Primary Water Use:	Not Used			Township:	
Sec. Water Use:				Latitude DD:	43.65141
Total Depth m:	15.5			Longitude DD:	-79.392229
Depth Ref:	Ground Surface			UTM Zone:	17
Depth Elev:				Easting:	629655
Drill Method:	Diamond Drill			Northing:	4834413
Orig Ground Elev m:	91.7			Location Accuracy:	
Elev Reliabil Note:				Accuracy:	Not Applicable
DEM Ground Elev m:	92				
Concession:					

Map Key	Number of Records	Direction/ Distance (m)	Elev/Diff (m)	Site	DB
Location D: Survey D: Comments:					
Borehole Geology Stratum					
Geology Stratum ID:	218476449			Mat Consistency:	Stiff
Top Depth:	0			Material Moisture:	
Bottom Depth:	8.6			Material Texture:	
Material Color:	Brown			Non Geo Mat Type:	
Material 1:	Till			Geologic Formation:	
Material 2:	Clay			Geologic Group:	
Material 3:				Geologic Period:	
Material 4:				Depositional Gen:	glacial
Gsc Material Description:					
Stratum Description:	TILL,CLAY. BROWN,GREY,GLACIAL,STIFF, AGE GLACIAL.				
Geology Stratum ID:	218476451			Mat Consistency:	Hard
Top Depth:	11.3			Material Moisture:	
Bottom Depth:	15.5			Material Texture:	
Material Color:	Grey			Non Geo Mat Type:	
Material 1:	Till			Geologic Formation:	
Material 2:	Clay			Geologic Group:	
Material 3:				Geologic Period:	
Material 4:				Depositional Gen:	glacial
Gsc Material Description:					
Stratum Description:	TILL,CLAY. GREY,GLACIAL,VERY HARD, AGE GLACIAL. 000000500028310000370090000071200 **Note: Many records provided by the department have a truncated [Stratum Description] field.				
Geology Stratum ID:	218476450			Mat Consistency:	Hard
Top Depth:	8.6			Material Moisture:	
Bottom Depth:	11.3			Material Texture:	Medium
Material Color:	Grey			Non Geo Mat Type:	
Material 1:	Sand			Geologic Formation:	
Material 2:	Silt			Geologic Group:	
Material 3:	Clay			Geologic Period:	
Material 4:				Depositional Gen:	lacustrine
Gsc Material Description:					
Stratum Description:	SAND-MEDIUM,SILT, CLAY. GREY,LACUSTRINE,VERY HARD, AGE GLACIAL, WATER STABLE AT 296.0 FEET.				
Source					
Source Type:	Data Survey			Source Appl:	Spatial/Tabular
Source Orig:	Geological Survey of Canada			Source Iden:	1
Source Date:	1956-1972			Scale or Res:	Varies
Confidence:	M			Horizontal:	NAD27
Observatio:				Verticalda:	Mean Average Sea Level
Source Name:	Urban Geology Automated Information System (UGAIS)				
Source Details:	File: TOR1A.txt RecordID: 042810 NTS_Sheet: 30M11E				
Confiden 1:	Reliable information but incomplete.				
Source List					
Source Identifier:	1			Horizontal Datum:	NAD27
Source Type:	Data Survey			Vertical Datum:	Mean Average Sea Level
Source Date:	1956-1972			Projection Name:	Universal Transverse Mercator
Scale or Resolution:	Varies				
Source Name:	Urban Geology Automated Information System (UGAIS)				
Source Originators:	Geological Survey of Canada				
4	1 of 1	SSW/0.0	90.8 / 0.00	BORE	

Map Key	Number of Records	Direction/ Distance (m)	Elev/Diff (m)	Site	DB
ON					
Borehole ID:	647743			Inclin FLG:	No
OGF ID:	215548124			SP Status:	Initial Entry
Status:				Surv Elev:	No
Type:	Borehole			Piezometer:	No
Use:	Geotechnical/Geological Investigation			Primary Name:	
Completion Date:	MAR-1966			Municipality:	
Static Water Level:				Lot:	
Primary Water Use:	Not Used			Township:	
Sec. Water Use:				Latitude DD:	43.651234
Total Depth m:	13.7			Longitude DD:	-79.392482
Depth Ref:	Ground Surface			UTM Zone:	17
Depth Elev:				Easting:	629635
Drill Method:	Diamond Drill			Northing:	4834393
Orig Ground Elev m:	91.4			Location Accuracy:	
Elev Reliabil Note:				Accuracy:	Not Applicable
DEM Ground Elev m:	91.5				
Concession:					
Location D:					
Survey D:					
Comments:					
<u>Borehole Geology Stratum</u>					
Geology Stratum ID:	218520164			Mat Consistency:	Hard
Top Depth:	10.7			Material Moisture:	
Bottom Depth:	13.7			Material Texture:	
Material Color:	Grey			Non Geo Mat Type:	
Material 1:	Till			Geologic Formation:	
Material 2:	Clay			Geologic Group:	
Material 3:				Geologic Period:	
Material 4:				Depositional Gen:	glacial
Gsc Material Description:					
Stratum Description:	TILL,CLAY. GREY,GLACIAL,VERY HARD, AGE GLACIAL. 00010020000500300020009000350100HARD, AG				
	**Note: Many records provided by the department have a truncated [Stratum Description] field.				
Geology Stratum ID:	218520160			Mat Consistency:	
Top Depth:	0			Material Moisture:	
Bottom Depth:	.3			Material Texture:	
Material Color:				Non Geo Mat Type:	
Material 1:	Fill			Geologic Formation:	
Material 2:				Geologic Group:	
Material 3:				Geologic Period:	
Material 4:				Depositional Gen:	fill
Gsc Material Description:					
Stratum Description:	FILL.				
Geology Stratum ID:	218520161			Mat Consistency:	Stiff
Top Depth:	.3			Material Moisture:	
Bottom Depth:	1.5			Material Texture:	
Material Color:				Non Geo Mat Type:	
Material 1:	Clay			Geologic Formation:	
Material 2:				Geologic Group:	
Material 3:				Geologic Period:	
Material 4:				Depositional Gen:	
Gsc Material Description:					
Stratum Description:	CLAY. LACUSTRINE,STIFF, AGE POST-GLACIAL.				
Geology Stratum ID:	218520163			Mat Consistency:	Dense
Top Depth:	6.1			Material Moisture:	
Bottom Depth:	10.7			Material Texture:	Medium
Material Color:	Grey			Non Geo Mat Type:	
Material 1:	Clay			Geologic Formation:	
Material 2:	Silt			Geologic Group:	

Map Key	Number of Records	Direction/ Distance (m)	Elev/Diff (m)	Site	DB
Material 3: Material 4: Gsc Material Description: Stratum Description:	Sand			Geologic Period: Depositional Gen:	
Geology Stratum ID: Top Depth: Bottom Depth: Material Color: Material 1: Material 2: Material 3: Material 4: Gsc Material Description: Stratum Description:	218520162 1.5 6.1 Brown Till	CLAY,SILT,SAND MEDIUM. GREY,LACUSTRINE,VERY DENSE, AGE POST-GLACIAL.		Mat Consistency: Material Moisture: Material Texture: Non Geo Mat Type: Geologic Formation: Geologic Group: Geologic Period: Depositional Gen:	Hard glacial
Source					
Source Type: Source Orig: Source Date: Confidence: Observatio: Source Name: Source Details: Confiden 1:	Data Survey Geological Survey of Canada 1956-1972 H	Urban Geology Automated Information System (UGAIS) File: TOR2.txt RecordID: 157690 NTS_Sheet: 30M11E Logged by professional. Exact and complete description of material and properties.		Source Appl: Source Iden: Scale or Res: Horizontal: Verticalda:	Spatial/Tabular 1 Varies NAD27 Mean Average Sea Level
Source List					
Source Identifier: Source Type: Source Date: Scale or Resolution: Source Name: Source Originators:	1 Data Survey 1956-1972 Varies	Urban Geology Automated Information System (UGAIS) Geological Survey of Canada		Horizontal Datum: Vertical Datum: Projection Name:	NAD27 Mean Average Sea Level Universal Transverse Mercator
5	1 of 1	S/0.0	90.8 / 0.00	ON	BORE
Borehole ID: OGF ID: Status: Type: Use: Completion Date: Static Water Level: Primary Water Use: Sec. Water Use: Total Depth m: Depth Ref: Depth Elev: Drill Method: Orig Ground Elev m: Elev Reliabil Note: DEM Ground Elev m: Concession: Location D: Survey D: Comments:	647750 215548131 Borehole Geotechnical/Geological Investigation MAR-1966 1.4 Not Used 13.8 Ground Surface Power auger 91.4 91.4			Inclin FLG: SP Status: Surv Elev: Piezometer: Primary Name: Municipality: Lot: Township: Latitude DD: Longitude DD: UTM Zone: Easting: Northing: Location Accuracy: Accuracy:	No Initial Entry No No 43.651187 -79.392359 17 629645 4834388 Not Applicable
Borehole Geology Stratum					

Map Key	Number of Records	Direction/ Distance (m)	Elev/Diff (m)	Site	DB
Geology Stratum ID:	218520196			Mat Consistency:	
Top Depth:	0			Material Moisture:	
Bottom Depth:	.3			Material Texture:	
Material Color:				Non Geo Mat Type:	
Material 1:	Fill			Geologic Formation:	
Material 2:				Geologic Group:	
Material 3:				Geologic Period:	
Material 4:				Depositional Gen:	fill
Gsc Material Description:					
Stratum Description:	FILL.				
Geology Stratum ID:	218520200			Mat Consistency:	Hard
Top Depth:	6.5			Material Moisture:	
Bottom Depth:	10.8			Material Texture:	Medium
Material Color:	Grey			Non Geo Mat Type:	
Material 1:	Clay			Geologic Formation:	
Material 2:	Silt			Geologic Group:	
Material 3:	Sand			Geologic Period:	
Material 4:				Depositional Gen:	glacial
Gsc Material Description:					
Stratum Description:	CLAY,SILT,SAND MEDIUM. GREY,GLACIAL,VERY HARD, LAYERED,AGE GLACIAL.				
Geology Stratum ID:	218520198			Mat Consistency:	Hard
Top Depth:	4			Material Moisture:	
Bottom Depth:	5.2			Material Texture:	
Material Color:	Grey			Non Geo Mat Type:	
Material 1:	Till			Geologic Formation:	
Material 2:	Clay			Geologic Group:	
Material 3:				Geologic Period:	
Material 4:				Depositional Gen:	glacial
Gsc Material Description:					
Stratum Description:	TILL,CLAY. GREY,GLACIAL,HARD,AGE GLACIAL,WATER STABLE AT 295.5 FEET.				
Geology Stratum ID:	218520199			Mat Consistency:	Hard
Top Depth:	5.2			Material Moisture:	
Bottom Depth:	6.5			Material Texture:	
Material Color:	Grey			Non Geo Mat Type:	
Material 1:	Till			Geologic Formation:	
Material 2:	Clay			Geologic Group:	
Material 3:	Silt			Geologic Period:	
Material 4:				Depositional Gen:	glacial
Gsc Material Description:					
Stratum Description:	TILL,CLAY,SILT. GREY,GLACIAL,VERY HARD,LENSES,AGE GLACIAL.				
Geology Stratum ID:	218520201			Mat Consistency:	Hard
Top Depth:	10.8			Material Moisture:	
Bottom Depth:	13.8			Material Texture:	
Material Color:	Grey			Non Geo Mat Type:	
Material 1:	Till			Geologic Formation:	
Material 2:	Clay			Geologic Group:	
Material 3:				Geologic Period:	
Material 4:				Depositional Gen:	glacial
Gsc Material Description:					
Stratum Description:	TILL,CLAY. GREY,GLACIAL,VERY HARD, AGE GLACIAL. 000110280013003500170070002131000035512000011 **Note: Many records provided by the department have a truncated [Stratum Description] field.				
Geology Stratum ID:	218520197			Mat Consistency:	Stiff
Top Depth:	.3			Material Moisture:	
Bottom Depth:	4			Material Texture:	
Material Color:	Brown			Non Geo Mat Type:	
Material 1:	Till			Geologic Formation:	
Material 2:	Clay			Geologic Group:	
Material 3:				Geologic Period:	
Material 4:				Depositional Gen:	glacial
Gsc Material Description:					

Map Key	Number of Records	Direction/ Distance (m)	Elev/Diff (m)	Site	DB
Stratum Description:		TILL,CLAY. BROWN,GLACIAL,STIFF, AGE GLACIAL.			
Source					
Source Type:	Data Survey			Source Appl:	Spatial/Tabular
Source Orig:	Geological Survey of Canada			Source Iden:	1
Source Date:	1956-1972			Scale or Res:	Varies
Confidence:	M			Horizontal:	NAD27
Observatio:				Verticalda:	Mean Average Sea Level
Source Name:	Urban Geology Automated Information System (UGAIS)				
Source Details:	File: TOR2.txt RecordID: 157760 NTS_Sheet: 30M11E				
Confiden 1:	Reliable information but incomplete.				
Source List					
Source Identifier:	1			Horizontal Datum:	NAD27
Source Type:	Data Survey			Vertical Datum:	Mean Average Sea Level
Source Date:	1956-1972			Projection Name:	Universal Transverse Mercator
Scale or Resolution:	Varies				
Source Name:	Urban Geology Automated Information System (UGAIS)				
Source Originators:	Geological Survey of Canada				
6	1 of 1	ESE/0.0	90.8 / 0.00	ON	BORE
Borehole ID:	647752			Inclin FLG:	No
OGF ID:	215548133			SP Status:	Initial Entry
Status:				Surv Elev:	No
Type:	Borehole			Piezometer:	No
Use:	Geotechnical/Geological Investigation			Primary Name:	
Completion Date:	MAR-1966			Municipality:	
Static Water Level:	1.4			Lot:	
Primary Water Use:	Not Used			Township:	
Sec. Water Use:				Latitude DD:	43.651405
Total Depth m:	14.2			Longitude DD:	-79.391858
Depth Ref:	Ground Surface			UTM Zone:	17
Depth Elev:				Easting:	629685
Drill Method:	Power auger			Northing:	4834413
Orig Ground Elev m:	92			Location Accuracy:	
Elev Reliabil Note:				Accuracy:	Not Applicable
DEM Ground Elev m:	91.9				
Concession:					
Location D:					
Survey D:					
Comments:					
Borehole Geology Stratum					
Geology Stratum ID:	218520210			Mat Consistency:	Stiff
Top Depth:	0			Material Moisture:	
Bottom Depth:	4.1			Material Texture:	
Material Color:	Brown			Non Geo Mat Type:	
Material 1:	Till			Geologic Formation:	
Material 2:	Clay			Geologic Group:	
Material 3:	Soil			Geologic Period:	
Material 4:				Depositional Gen:	glacial
Gsc Material Description:					
Stratum Description:	TILL,CLAY,SOIL(1). BROWN,GLACIAL,STIFF, AGE GLACIAL.				
Geology Stratum ID:	218520211			Mat Consistency:	Stiff
Top Depth:	4.1			Material Moisture:	
Bottom Depth:	6.1			Material Texture:	

Map Key	Number of Records	Direction/ Distance (m)	Elev/Diff (m)	Site	DB
Material Color:	Grey			Non Geo Mat Type:	
Material 1:	Till			Geologic Formation:	
Material 2:	Clay			Geologic Group:	
Material 3:				Geologic Period:	
Material 4:				Depositional Gen:	glacial
Gsc Material Description:					
Stratum Description:	TILL,CLAY. GREY,GLACIAL,STIFF, AGE GLACIAL, WATER STABLE AT 297.4 FEET.				
Geology Stratum ID:	218520214			Mat Consistency:	Hard
Top Depth:	11			Material Moisture:	
Bottom Depth:	14.2			Material Texture:	
Material Color:	Grey			Non Geo Mat Type:	
Material 1:	Till			Geologic Formation:	
Material 2:	Clay			Geologic Group:	
Material 3:				Geologic Period:	
Material 4:				Depositional Gen:	glacial
Gsc Material Description:					
Stratum Description:	TILL,CLAY. GREY,GLACIAL,VERY HARD, AGE GLACIAL. 000000190013501900200078003000320036009600017LA **Note: Many records provided by the department have a truncated [Stratum Description] field.				
Geology Stratum ID:	218520212			Mat Consistency:	Hard
Top Depth:	6.1			Material Moisture:	
Bottom Depth:	9.1			Material Texture:	
Material Color:	Grey			Non Geo Mat Type:	
Material 1:	Till			Geologic Formation:	
Material 2:	Clay			Geologic Group:	
Material 3:	Silt			Geologic Period:	
Material 4:				Depositional Gen:	glacial
Gsc Material Description:					
Stratum Description:	TILL,CLAY,SILT(5). GREY,GLACIAL,VERY HARD,LENSES,AGE GLACIAL.				
Geology Stratum ID:	218520213			Mat Consistency:	
Top Depth:	9.1			Material Moisture:	
Bottom Depth:	11			Material Texture:	Medium
Material Color:	Red			Non Geo Mat Type:	
Material 1:	Clay			Geologic Formation:	
Material 2:	Silt			Geologic Group:	
Material 3:	Sand			Geologic Period:	
Material 4:				Depositional Gen:	glacial
Gsc Material Description:					
Stratum Description:	CLAY,SILT,SAND MEDIUM. GLACIAL,LAYERED,AGE GLACIAL.				
Source					
Source Type:	Data Survey			Source Appl:	Spatial/Tabular
Source Orig:	Geological Survey of Canada			Source Iden:	1
Source Date:	1956-1972			Scale or Res:	Varies
Confidence:	M			Horizontal:	NAD27
Observatio:				Verticalda:	Mean Average Sea Level
Source Name:	Urban Geology Automated Information System (UGAIS)				
Source Details:	File: TOR2.txt RecordID: 157780 NTS_Sheet: 30M11E				
Confiden 1:	Reliable information but incomplete.				
Source List					
Source Identifier:	1			Horizontal Datum:	NAD27
Source Type:	Data Survey			Vertical Datum:	Mean Average Sea Level
Source Date:	1956-1972			Projection Name:	Universal Transverse Mercator
Scale or Resolution:	Varies				
Source Name:	Urban Geology Automated Information System (UGAIS)				
Source Originators:	Geological Survey of Canada				

Map Key	Number of Records	Direction/ Distance (m)	Elev/Diff (m)	Site	DB
7	1 of 1	SSW/0.0	90.8 / 0.00	ON	BORE
Borehole ID: 636320 OGF ID: 215536717 Status: Type: Borehole Use: Geotechnical/Geological Investigation Completion Date: FEB-1966 Static Water Level: 1.4 Primary Water Use: Not Used Sec. Water Use: Total Depth m: 13.8 Depth Ref: Ground Surface Depth Elev: Drill Method: Diamond Drill Orig Ground Elev m: 91.4 Elev Reliabil Note: DEM Ground Elev m: 91.2 Concession: Location D: Survey D: Comments: Inclin FLG: No SP Status: Initial Entry Surv Elev: No Piezometer: No Primary Name: Municipality: Lot: Township: Latitude DD: 43.651144 Longitude DD: -79.392485 UTM Zone: 17 Easting: 629635 Northing: 4834383 Location Accuracy: Accuracy: Not Applicable					
<u>Borehole Geology Stratum</u>					
Geology Stratum ID: 218476448 Top Depth: 10.8 Bottom Depth: 13.8 Material Color: Grey Material 1: Till Material 2: Clay Material 3: Material 4: Gsc Material Description: Stratum Description: Mat Consistency: Hard Material Moisture: Material Texture: Non Geo Mat Type: Geologic Formation: Geologic Group: Geologic Period: Depositional Gen: glacial					
TILL,CLAY. GREY,GLACIAL,VERY HARD, AGE GLACIAL. 00000040002130950035512000011 **Note: Many records provided by the department have a truncated [Stratum Description] field.					
Geology Stratum ID: 218476446 Top Depth: 0 Bottom Depth: 6.5 Material Color: Brown Material 1: Till Material 2: Clay Material 3: Material 4: Gsc Material Description: Stratum Description: Mat Consistency: Hard Material Moisture: Material Texture: Non Geo Mat Type: Geologic Formation: Geologic Group: Geologic Period: Depositional Gen: glacial					
TILL,CLAY. BROWN,GREY,GLACIAL,HARD, LENSES,AGE GLACIAL.					
Geology Stratum ID: 218476447 Top Depth: 6.5 Bottom Depth: 10.8 Material Color: Grey Material 1: Silt Material 2: Clay Material 3: Sand Material 4: Gsc Material Description: Stratum Description: Mat Consistency: Hard Material Moisture: Material Texture: Medium Non Geo Mat Type: Geologic Formation: Geologic Group: Geologic Period: Depositional Gen: glacial					
SILT,CLAY,SAND MEDIUM. GREY,GLACIAL,VERY HARD, LAYERED,AGE GLACIAL, WATER STABLE AT 295.5 FEET.					
<u>Source</u>					
Source Type: Data Survey Source Appl: Spatial/Tabular					

Map Key	Number of Records	Direction/ Distance (m)	Elev/Diff (m)	Site	DB
Source Orig:	Geological Survey of Canada			Source Id:	1
Source Date:	1956-1972			Scale or Res:	Varies
Confidence:	M			Horizontal:	NAD27
Observation:				Vertical:	Mean Average Sea Level
Source Name:	Urban Geology Automated Information System (UGAIS)				
Source Details:	File: TOR1A.txt RecordID: 042800 NTS_Sheet: 30M11E				
Confiden 1:	Reliable information but incomplete.				
Source List					
Source Identifier:	1			Horizontal Datum:	NAD27
Source Type:	Data Survey			Vertical Datum:	Mean Average Sea Level
Source Date:	1956-1972			Projection Name:	Universal Transverse Mercator
Scale or Resolution:	Varies				
Source Name:	Urban Geology Automated Information System (UGAIS)				
Source Originators:	Geological Survey of Canada				
8	1 of 1	E/2.7	90.8 / 0.00	ON	BORE
Borehole ID:	647741			Inclin FLG:	No
OGF ID:	215548122			SP Status:	Initial Entry
Status:				Surv Elev:	No
Type:	Borehole			Piezometer:	No
Use:	Geotechnical/Geological Investigation			Primary Name:	
Completion Date:	MAR-1966			Municipality:	
Static Water Level:	1.4			Lot:	
Primary Water Use:	Not Used			Township:	
Sec. Water Use:				Latitude DD:	43.651495
Total Depth m:	14.2			Longitude DD:	-79.391855
Depth Ref:	Ground Surface			UTM Zone:	17
Depth Elev:				Easting:	629685
Drill Method:	Diamond Drill			Northing:	4834423
Orig Ground Elev m:	91.4			Location Accuracy:	
Elev Reliabil Note:				Accuracy:	Not Applicable
DEM Ground Elev m:	92				
Concession:					
Location D:					
Survey D:					
Comments:					
Borehole Geology Stratum					
Geology Stratum ID:	218520151			Mat Consistency:	Hard
Top Depth:	0			Material Moisture:	
Bottom Depth:	9.1			Material Texture:	
Material Color:	Brown			Non Geo Mat Type:	
Material 1:	Till			Geologic Formation:	
Material 2:	Clay			Geologic Group:	
Material 3:	Silt			Geologic Period:	
Material 4:				Depositional Gen:	glacial
Gsc Material Description:					
Stratum Description:	TILL,CLAY,SILT. BROWN,GREY,GLACIAL,HARD, AGE GLACIAL.				
Geology Stratum ID:	218520152			Mat Consistency:	Dense
Top Depth:	9.1			Material Moisture:	
Bottom Depth:	11			Material Texture:	Medium
Material Color:	Red			Non Geo Mat Type:	
Material 1:	Clay			Geologic Formation:	
Material 2:	Silt			Geologic Group:	
Material 3:	Sand			Geologic Period:	
Material 4:				Depositional Gen:	beach
Gsc Material Description:					

Map Key	Number of Records	Direction/ Distance (m)	Elev/Diff (m)	Site	DB
Stratum Description:		CLAY,SILT,SAND MEDIUM. BEACH,VERY DENSE,LAYERED, AGE POST-GLACIAL, WATER STABLE AT 295.4 FEET.			
Geology Stratum ID:	218520153			Mat Consistency:	Hard
Top Depth:	11			Material Moisture:	
Bottom Depth:	14.2			Material Texture:	
Material Color:	Grey			Non Geo Mat Type:	
Material 1:	Till			Geologic Formation:	
Material 2:	Clay			Geologic Group:	
Material 3:				Geologic Period:	
Material 4:				Depositional Gen:	glacial
Gsc Material Description:					
Stratum Description:		TILL,CLAY. GREY,GLACIAL,HARD,AGE GLACIAL.00000060003000800036009000017 **Note: Many records provided by the department have a truncated [Stratum Description] field.			
Source					
Source Type:	Data Survey			Source Appl:	Spatial/Tabular
Source Orig:	Geological Survey of Canada			Source Iden:	1
Source Date:	1956-1972			Scale or Res:	Varies
Confidence:	H			Horizontal:	NAD27
Observatio:				Verticalda:	Mean Average Sea Level
Source Name:	Urban Geology Automated Information System (UGAIS)				
Source Details:	File: TOR2.txt RecordID: 157670 NTS_Sheet: 30M11E				
Confiden 1:	Logged by professional. Exact and complete description of material and properties.				
Source List					
Source Identifier:	1			Horizontal Datum:	NAD27
Source Type:	Data Survey			Vertical Datum:	Mean Average Sea Level
Source Date:	1956-1972			Projection Name:	Universal Transverse Mercator
Scale or Resolution:	Varies				
Source Name:	Urban Geology Automated Information System (UGAIS)				
Source Originators:	Geological Survey of Canada				
9	1 of 1	ESE/9.2	91.1 / 0.25	ON	BORE
Borehole ID:	636322			Inclin FLG:	No
OGF ID:	215536719			SP Status:	Initial Entry
Status:				Surv Elev:	No
Type:	Borehole			Piezometer:	No
Use:	Geotechnical/Geological Investigation			Primary Name:	
Completion Date:	FEB-1966			Municipality:	
Static Water Level:	1.4			Lot:	
Primary Water Use:	Not Used			Township:	
Sec. Water Use:				Latitude DD:	43.651403
Total Depth m:	14.2			Longitude DD:	-79.391734
Depth Ref:	Ground Surface			UTM Zone:	17
Depth Elev:				Easting:	629695
Drill Method:	Diamond Drill			Northing:	4834413
Orig Ground Elev m:	91.7			Location Accuracy:	
Elev Reliabil Note:				Accuracy:	Not Applicable
DEM Ground Elev m:	91.9				
Concession:					
Location D:					
Survey D:					
Comments:					
Borehole Geology Stratum					
Geology Stratum ID:	218476454			Mat Consistency:	Hard
Top Depth:	11			Material Moisture:	

Map Key	Number of Records	Direction/ Distance (m)	Elev/Diff (m)	Site	DB
Bottom Depth: Material Color: Material 1: Material 2: Material 3: Material 4: Gsc Material Description: Stratum Description:	14.2 Grey Till Clay 			Material Texture: Non Geo Mat Type: Geologic Formation: Geologic Group: Geologic Period: Depositional Gen: glacial TILL,CLAY. GREY,GLACIAL,VERY HARD, AGE GLACIAL. 00000050003000750001600 **Note: Many records provided by the department have a truncated [Stratum Description] field.	
Geology Stratum ID: Top Depth: Bottom Depth: Material Color: Material 1: Material 2: Material 3: Material 4: Gsc Material Description: Stratum Description:	218476452 0 9.1 Brown Till Clay 			Mat Consistency: Hard Material Moisture: Material Texture: Non Geo Mat Type: Geologic Formation: Geologic Group: Geologic Period: Depositional Gen: glacial TILL,CLAY. BROWN,GREY,GLACIAL,VERY HARD, LENSES,AGE GLACIAL.	
Geology Stratum ID: Top Depth: Bottom Depth: Material Color: Material 1: Material 2: Material 3: Material 4: Gsc Material Description: Stratum Description:	218476453 9.1 11 Clay Silt Sand 			Mat Consistency: Material Moisture: Material Texture: Medium Non Geo Mat Type: Geologic Formation: Geologic Group: Geologic Period: Depositional Gen: glacial CLAY,SILT,SAND MEDIUM. GLACIAL,AGE GLACIAL, WATER STABLE AT 296.4 FEET.	
Source					
Source Type: Source Orig: Source Date: Confidence: Observatio: Source Name: Source Details: Confiden 1:	Data Survey Geological Survey of Canada 1956-1972 M Urban Geology Automated Information System (UGAIS) File: TOR1A.txt RecordID: 042820 NTS_Sheet: 30M11E Reliable information but incomplete.			Source Appl: Spatial/Tabular Source Iden: 1 Scale or Res: Varies Horizontal: NAD27 Verticalda: Mean Average Sea Level	
Source List					
Source Identifier: Source Type: Source Date: Scale or Resolution: Source Name: Source Originators:	1 Data Survey 1956-1972 Varies Urban Geology Automated Information System (UGAIS) Geological Survey of Canada			Horizontal Datum: NAD27 Vertical Datum: Mean Average Sea Level Projection Name: Universal Transverse Mercator	
10	1 of 1	ESE/13.0	90.8 / 0.00	PUC JOHN & STEPHANIE, 1 STREET NORTH OF QUEEN TRANSFORMER TORONTO CITY ON	SPL
Ref No: Year: Incident Dt: Dt MOE Arvl on Scn: MOE Reported Dt: Dt Document Closed:	30152 1/22/1990 1/22/1990 			Municipality No: 01106 Nature of Damage: Discharger Report: Material Group: Impact to Health: Agency Involved: TORONTO WORKS	

Map Key	Number of Records	Direction/ Distance (m)	Elev/Diff (m)	Site	DB
Site No: MOE Response: Site County/District: Site Geo Ref Meth: Site District Office: Nearest Watercourse: Site Name: Site Address: Site Region: Site Municipality: TORONTO CITY Site Lot: Site Conc: Site Geo Ref Accu: Site Map Datum: Northing: Easting: Entity Operating Name: Client Name: Client Type: Source Type: Incident Cause: COOLING SYSTEM LEAK Incident Preceding Spill: Incident Reason: DAMAGE BY MOVING EQUIPMENT Incident Summary: TORONTO HYDRO- 15 TO 20 GAL MINERAL OIL SPILLED TO PAVEMENT Environment Impact: Health Env Consequence: Nature of Impact: Contaminant Qty: Contaminant Qty 1: Contaminant Unit: Contaminant Code: Contaminant Name: Contaminant Limit 1: Contam Limit Freq 1: Contaminant UN No 1: Receiving Medium: LAND Activity Preceding Spill: Property 2nd Watershed: Property Tertiary Watershed: Sector Type: SAC Action Class: Call Report Locatn Geodata: Time Reported: System Facility Address:					
11	1 of 1	W/28.4	91.8 / 1.00	70 Beverley Street Toronto ON M5T 1X9	EHS
Order No: 22070400036 Status: C Report Type: RSC Report (Urban) Report Date: 07-JUL-22 Date Received: 04-JUL-22 Previous Site Name: Lot/Building Size: Additional Info Ordered: Fire Insur. Maps and/or Site Plans Nearest Intersection: Municipality: Client Prov/State: ON Search Radius (km): .3 X: -79.39318648 Y: 43.65161693					
12	1 of 1	W/30.7	91.8 / 1.00	70 Beverley Street, Toronto ON M5T 1X9	EHS
Order No: 24052100263 Status: C Nearest Intersection: Municipality:					

Map Key	Number of Records	Direction/ Distance (m)	Elev/Diff (m)	Site	DB
Report Type: Standard Report Report Date: 24-MAY-24 Date Received: 21-MAY-24 Previous Site Name: Lot/Building Size: Additional Info Ordered:					
Client Prov/State: ON Search Radius (km): .25 X: -79.3932056 Y: 43.6515933					
13	1 of 1	WNW/33.1	92.3 / 1.44	80 Beverley Street Toronto ON	EHS
Order No: 20120611013 Status: C Report Type: Custom Report Report Date: 15-JUN-12 Date Received: 11-JUN-12 Previous Site Name: Lot/Building Size: Additional Info Ordered:					
Nearest Intersection: Municipality: Client Prov/State: ON Search Radius (km): .25 X: -79.393243 Y: 43.652051					
14	1 of 1	SSW/42.2	89.8 / -1.00	WITTINGTON PROPERTIES LTD. 41-362 34 BEVERLEY ST. C/O 1491 YONGE ST. TORONTO ON M4T 1Z4	GEN
Generator No: ON1304400 SIC Code: 7299 SIC Description: OTHER INVEST. INTER. Approval Years: 92,93,94,95,96,97,98 PO Box No: Country: Status: Co Admin: Choice of Contact: Phone No Admin: Contaminated Facility: MHSW Facility:					
Detail(s)					
Waste Class: 146 Waste Class Name: OTHER SPECIFIED INORGANICS					
15	1 of 1	E/47.2	91.8 / 1.00	205 JOHN STREET TORONTO ON M5T 1X6	HINC
External File Num: FS INC 0807-03889 Fuel Occurrence Type: Pipeline Strike Date of Occurrence: 7/25/2008 Fuel Type Involved: Natural Gas Status Desc: Completed - Causal Analysis(End) Job Type Desc: Incident/Near-Miss Occurrence (FS) Oper. Type Involved: Construction Site (pipeline strike) Service Interruptions: Yes Property Damage: No Fuel Life Cycle Stage: Transmission, Distribution and Transportation Root Cause: Root Cause: Equipment/Material/Component:No Procedures:No Maintenance:No Design:No Training:No Management:No Human Factors:Yes					
Reported Details: Fuel Category: Gaseous Fuel Occurrence Type: Incident Affiliation: Industry Stakeholder (Licensee/Registration/Certificate Holder, Facility Owner, etc.) County Name: Toronto					

Map Key	Number of Records	Direction/ Distance (m)	Elev/Diff (m)	Site	DB
Approx. Quant. Rel: Nearby body of water: Enter Drainage Syst.: Approx. Quant. Unit: Environmental Impact:					
16	1 of 3	SSW/47.4	89.8 / -1.00	Weiss [M E] 32 Beverley St Toronto ON M5T 1X7	TANK
Permit Date: Permit Type: User Type: Installation Type: Installation Size: Installation Config.: No. Tanks Installed: Units of Measure: Value/Tank (\$): Capacity(gal): Reference: Location Desc:		8/5/1931 BP A38594 Gasoline service station Gasoline tank Gasoline tank 1 250 CTA Building Permits Index 32 Beverley St			
16	2 of 3	SSW/47.4	89.8 / -1.00	Murray's Garage 32 Beverley St Toronto ON M5T 1X7	TANK
Permit Date: Permit Type: User Type: Installation Type: Installation Size: Installation Config.: No. Tanks Installed: Units of Measure: Value/Tank (\$): Capacity(gal): Reference: Location Desc:		8/5/1931 BP A38598 Gasoline service station Gasoline tank Gasoline tank 1 250 CTA Building Permits Index 32 Beverley St			
16	3 of 3	SSW/47.4	89.8 / -1.00	32 Beverley St Toronto ON M5T 1X7	TANK
Permit Date: Permit Type: User Type: Installation Type: Installation Size: Installation Config.: No. Tanks Installed: Units of Measure: Value/Tank (\$): Capacity(gal): Reference: Location Desc:		10/16/1933 BP A49086 Gasoline service station gasoline tanks gasoline tanks 2 750 CTA Building Permits 32 Beverley St			
17	1 of 1	W/47.5	91.7 / 0.82	Rubber Set & Co 3 Sullivan St Toronto ON M5T 1B8	TANK

Map Key	Number of Records	Direction/ Distance (m)	Elev/Diff (m)	Site	DB
Permit Date: Permit Type: User Type: Installation Type: Installation Size: Installation Config.: No. Tanks Installed: Units of Measure: Value/Tank (\$): Capacity(gal): Reference: Location Desc:		12/19/1923 BP 76289 Manufacturers of brushes etc.,? Gasoline tank 1 x Gasoline tank 1 45 CTA Building permits			
18	1 of 6	SW/49.0	89.8 / -1.00	ARCADE PRESS LIMITED 1 PHOEBE ST TORONTO ON M5T 1A6	SCT
Established: Plant Size (ft²): Employment:		1942 5000 12			
--Details--					
Description:		STATIONERY, TABLETS, AND RELATED PRODUCTS			
SIC/NAICS Code:		2678			
Description:		COMMERCIAL PRINTING, LITHOGRAPHIC			
SIC/NAICS Code:		2752			
Description:		COMMERCIAL PRINTING, NOT ELSEWHERE CLASSIFIED			
SIC/NAICS Code:		2759			
Description:		COMMERCIAL ART AND GRAPHIC DESIGN			
SIC/NAICS Code:		7336			
18	2 of 6	SW/49.0	89.8 / -1.00	IMAGE PRINT 1 PHOEBE ST. 3RD FLOOR TORONTO ON M5T 1A6	GEN
Generator No: SIC Code: SIC Description: Approval Years: PO Box No: Country: Status: Co Admin: Choice of Contact: Phone No Admin: Contaminated Facility: MHSW Facility:		ON1155300 2821 PLATEMAKING, ETC. 89 			
<u>Detail(s)</u>					
Waste Class:		264			
Waste Class Name:		PHOTOPROCESSING WASTES			
18	3 of 6	SW/49.0	89.8 / -1.00	IMAGE PRINT 21-405 1 PHOEBE ST. 3RD FLOOR TORONTO ON M5T 1A6	GEN

Map Key	Number of Records	Direction/ Distance (m)	Elev/Diff (m)	Site	DB
Generator No: ON1155300 SIC Code: 2821 SIC Description: PLATEMAKING, ETC. Approval Years: 92,93,94,95,96,97,98 PO Box No: Country: Status: Co Admin: Choice of Contact: Phone No Admin: Contaminated Facility: MHSW Facility:					
<u>Detail(s)</u>					
Waste Class: 264 Waste Class Name: PHOTOPROCESSING WASTES					
18	4 of 6	SW/49.0	89.8 / -1.00	ARCADE PRESS LIMITED 1 PHOEBE STREET, 3RD FLOOR TORONTO ON M5T 1A6	GEN
Generator No: ON1978300 SIC Code: 2819 SIC Description: OTHER COMM. PRINTING Approval Years: 95,96 PO Box No: Country: Status: Co Admin: Choice of Contact: Phone No Admin: Contaminated Facility: MHSW Facility:					
<u>Detail(s)</u>					
Waste Class: 264 Waste Class Name: PHOTOPROCESSING WASTES					
18	5 of 6	SW/49.0	89.8 / -1.00	ARCADE PRESS(OUT OF BUS.) 1 PHOEBE STREET, 3RD FLOOR TORONTO ON M5T 1A6	GEN
Generator No: ON1978300 SIC Code: 2819 SIC Description: OTHER COMM. PRINTING Approval Years: 97,98 PO Box No: Country: Status: Co Admin: Choice of Contact: Phone No Admin: Contaminated Facility: MHSW Facility:					
<u>Detail(s)</u>					
Waste Class: 264 Waste Class Name: PHOTOPROCESSING WASTES					

Map Key	Number of Records	Direction/ Distance (m)	Elev/Diff (m)	Site	DB
18	6 of 6	SW/49.0	89.8 / -1.00	Dominion Gravure Co 1 Phoebe St Toronto ON M5T 1A6	TANK
Permit Date: Permit Type: User Type: Installation Type: Installation Size: Installation Config.: No. Tanks Installed: Units of Measure: Value/Tank (\$): Capacity(gal): Reference: Location Desc:		4/14/1928 BP A12491 Printing gasoline tank 1 x Gasoline tank 1 200 CTA Building permits 1 Phoebe St			
19	1 of 4	ENE/49.7	91.8 / 1.00	TORONTO, CITY OF 23 GRANGE ROAD TORONTO ON M5T 1C3	GEN
Generator No: SIC Code: SIC Description: Approval Years: PO Box No: Country: Status: Co Admin: Choice of Contact: Phone No Admin: Contaminated Facility: MHSW Facility:		ON0173850 8364 REC./CULTURE ADMIN. 92,93,97 Detail(s) Waste Class: Waste Class Name:			
		222 HEAVY FUELS			
19	2 of 4	ENE/49.7	91.8 / 1.00	TORONTO, CITY OF 37-778 23 GRANGE RD.-UNIVERSITY SETTLEMENT COMM. CTR. C/O 149 RIVER ST. TORONTO ON M5T 1C3	GEN
Generator No: SIC Code: SIC Description: Approval Years: PO Box No: Country: Status: Co Admin: Choice of Contact: Phone No Admin: Contaminated Facility: MHSW Facility:		ON0173850 8364 REC./CULTURE ADMIN. 94,95,96 Detail(s) Waste Class:			
		222			

Map Key	Number of Records	Direction/ Distance (m)	Elev/Diff (m)	Site	DB
Waste Class Name:		HEAVY FUELS			
19	3 of 4	ENE/49.7	91.8 / 1.00	TORONTO, CITY OF, CITY PROPERTY DEPT. 23 GRANGE ROAD UNIVERSITY SETTLEMENT COMMUNITY CENTRE TORONTO ON M5T 1C3	GEN
Generator No:		ON0173850			
SIC Code:		8364			
SIC Description:		REC./CULTURE ADMIN.			
Approval Years:		98,99,00,01			
PO Box No:					
Country:					
Status:					
Co Admin:					
Choice of Contact:					
Phone No Admin:					
Contaminated Facility:					
MHSW Facility:					
<u>Detail(s)</u>					
Waste Class:		222			
Waste Class Name:		HEAVY FUELS			
19	4 of 4	ENE/49.7	91.8 / 1.00	City of Toronto FM 23 Grange Road Toronto ON M5T 1C3	GEN
Generator No:		ON9401605			
SIC Code:					
SIC Description:					
Approval Years:		As of Dec 2017			
PO Box No:					
Country:		Canada			
Status:		Registered			
Co Admin:					
Choice of Contact:					
Phone No Admin:					
Contaminated Facility:					
MHSW Facility:					
<u>Detail(s)</u>					
Waste Class:		252 L			
Waste Class Name:		Waste crankcase oils and lubricants			
20	1 of 1	E/50.4	91.6 / 0.73	ON	BORE
Borehole ID:		647738		Inclin FLG:	
OGF ID:		215548119		SP Status:	
Status:				Surv Elev:	
Type:		Borehole		Piezometer:	
Use:		Geotechnical/Geological Investigation		Primary Name:	
Completion Date:		MAR-1957		Municipality:	
Static Water Level:				Lot:	
Primary Water Use:		Not Used		Township:	
Sec. Water Use:				Latitude DD:	
Total Depth m:		12.5		Longitude DD:	
Depth Ref:		Ground Surface		UTM Zone:	
Depth Elev:				Easting:	

Map Key	Number of Records	Direction/ Distance (m)	Elev/Diff (m)	Site	DB
Drill Method: Power auger Orig Ground Elev m: 92.7 Elev Reliabil Note: DEM Ground Elev m: 92 Concession: Location D: Survey D: Comments:					
Borehole Geology Stratum					
Geology Stratum ID: 218520145 Top Depth: 8.8 Bottom Depth: 11.5 Material Color: Grey Material 1: Sand Material 2: Silt Material 3: Clay Material 4: Gsc Material Description: Stratum Description: SAND,SILT,CLAY. GREY,GLACIAL,DENSE, AGE GLACIAL.					
Mat Consistency: Dense Material Moisture: Material Texture: Non Geo Mat Type: Geologic Formation: Geologic Group: Geologic Period: Depositional Gen: glacial					
Geology Stratum ID: 218520146 Top Depth: 11.5 Bottom Depth: 12.5 Material Color: Grey Material 1: Clay Material 2: Sand Material 3: Silt Material 4: Gsc Material Description: Stratum Description: CLAY,SAND,SILT. GREY,GLACIAL,HARD. 00000032000320230029003100376062 **Note: Many records provided by the department have a truncated [Stratum Description] field.					
Mat Consistency: Hard Material Moisture: Material Texture: Non Geo Mat Type: Geologic Formation: Geologic Group: Geologic Period: Depositional Gen: glacial					
Geology Stratum ID: 218520143 Top Depth: 0 Bottom Depth: 1 Material Color: Material 1: Fill Material 2: Sand Material 3: Silt Material 4: Clay Gsc Material Description: Stratum Description: FILL,SAND,SILT,CLAY.					
Mat Consistency: Material Moisture: Material Texture: Non Geo Mat Type: Geologic Formation: Geologic Group: Geologic Period: Depositional Gen: fill					
Geology Stratum ID: 218520144 Top Depth: 1 Bottom Depth: 8.8 Material Color: Brown Material 1: Clay Material 2: Silt Material 3: Sand Material 4: Gsc Material Description: Stratum Description: CLAY,SILT,SAND. BROWN,GREY,LACUSTRINE,STIFF, AGE POST-GLACIAL.					
Mat Consistency: Stiff Material Moisture: Material Texture: Non Geo Mat Type: Geologic Formation: Geologic Group: Geologic Period: Depositional Gen:					
Source					
Source Type: Data Survey Source Orig: Geological Survey of Canada Source Date: 1956-1972 Confidence: M Observatio: Source Name: Urban Geology Automated Information System (UGAIS)					
Source Appl: Spatial/Tabular Source Iden: 1 Scale or Res: Varies Horizontal: NAD27 Verticalda: Mean Average Sea Level					

Map Key	Number of Records	Direction/ Distance (m)	Elev/Diff (m)	Site	DB
Source Details:		File: TOR2.txt RecordID: 157640 NTS_Sheet: 30M11E			
Confiden 1:		Reliable information but incomplete.			
Source List					
Source Identifier:	1			Horizontal Datum:	NAD27
Source Type:	Data Survey			Vertical Datum:	Mean Average Sea Level
Source Date:	1956-1972			Projection Name:	Universal Transverse Mercator
Scale or Resolution:	Varies				
Source Name:	Urban Geology Automated Information System (UGAIS)				
Source Originators:	Geological Survey of Canada				
21	1 of 1	S/51.5	89.8 / -1.00	BSAR (Beverley) Ltd. 27 BEVERLEY STREET ONTARIO Toronto ON	RSC
RSC No:	208809			X:	-79.39221372034903
RA No:				Y:	43.650466619212025
Status:	FILED			Latitude:	43.65046662
Filing Date:				Longitude:	-79.39221372
Date Ack:				UTM Coordinates:	
Date Returned:				Latitude Longitude:	
Approval Date:	July 2, 2013			Accuracy Estimate:	
Cert Date:				Measurement Method:	
Cert Prop Use No:				Mailing Address:	
Curr Property Use:				Telephone:	
Intended Prop Use:				Fax:	
Restoration Type:				Email:	
Soil Type:				Postal Code:	M5T 1X8
Criteria:				Ministry District:	
Stratified (Y/N):				MOE District:	Metro Toronto
Audit (Y/N):				SWP Area Name:	Toronto
Entire Leg Prop. (Y/N):				Qual Person Name:	William Lewis
CPU Issu Sect 1686:				Consultant:	
Business Name:	BSAR (Beverley) Ltd.				
Address:	27 BEVERLEY STREET ONTARIO				
Legal Desc:					
Site Pin:	21207 - 0190 (LT), 21207 - 0191 (LT)				
Asmt Roll No:					
Project Type:	POST2011				
Approval Type:	RSC based on Phase One and Two ESAs				
Applicable Standards:					
PDF Link:	https://www.accessenvironment.ene.gov.on.ca/AEWeb/ae/ViewDocument.action?documentRefID=208809				
22	1 of 1	N/52.1	92.8 / 2.00	Grange Pk Snow Dump Toronto ON M5T	ANDR
Legal Description:	York Con 1 FB				
Location Description:	Grange Park				
Municipality:	Toronto City				
Current Municipality:	Toronto City				
RM:	Toronto City				
Facility:	Snow dump				
Date Active:	1947-48				
Date Begun:	1947				
Date Complete:	1948				
Area (Ha):					
Landfill Type:	snow dump				
Group Name:					
Operated By:	Toronto DSC				
Serial:	TOR57				

Map Key	Number of Records	Direction/ Distance (m)	Elev/Diff (m)	Site	DB
NTS: Diameter (m):		30M11			
Historical Summary:					
Snow dump, Grange Park In October 1947 the superintendent of DSC's Western Division suggested that Grange Park would make a suitable snow and ice dump in the winter of 1947-8 (CTA RG8 Box 88 File 10). CTA Toronto Fire Department Records: Fire Runs RG10 C 1.14: 21.8.57 Grange Park; 1923 Goad's Atlas I: 8, 11 "The Grange" is marked as open space/grounds, with the Aret Galley and Ontario School of Art on the property. 1954 Air Photos No Ground disturbance obvious (FL 4329 #244) 1985 OBM Slightly sloping developed parkland. Take a centroid @ UTM 629640--4834315 on the southern half of Grange Park.					
Waste Type: UTM X Nad 27: UTM Y Nad 27: UTM Zone:		snow & ice 629640 4834315 17			
23	1 of 13	ESE/53.6	90.8 / 0.00	OWL COMMUNICATIONS 179 JOHN ST SUITE 500 TORONTO ON M5T 3G5	SCT
Established: Plant Size (ft²): Employment:		1976 0 40			
--Details-- Description: SIC/NAICS Code:		BOOKS: PUBLISHING, OR PUBLISHING AND PRINTING 2731			
23	2 of 13	ESE/53.6	90.8 / 0.00	Toybox Command Post 179 John St Floor 8 Toronto ON	SCT
Established: Plant Size (ft²): Employment:		1986 100			
--Details-- Description: SIC/NAICS Code:		Motion Picture and Video Production 512110			
Description: SIC/NAICS Code:		Post-Production and Other Motion Picture and Video Industries 512190			
23	3 of 13	ESE/53.6	90.8 / 0.00	Producers Choice Recording & Post Production Studios 179 John St Suite 202 Toronto ON	SCT
Established: Plant Size (ft²): Employment:		1993 3500 5			
--Details-- Description: SIC/NAICS Code:		Sound Recording Studios 512240			

Map Key	Number of Records	Direction/ Distance (m)	Elev/Diff (m)	Site	DB
23	4 of 13	ESE/53.6	90.8 / 0.00	Ivey Business Journal 179 John St Suite 501 Toronto ON	SCT
Established: Plant Size (ft²): Employment:		7			
--Details--					
Description:		Periodical Publishers			
SIC/NAICS Code:		511120			
23	5 of 13	ESE/53.6	90.8 / 0.00	HEMOSOL (OUT OF BUS) 179 JOHN STREET 4TH FLOOR TORONTO ON M5T 1X4	GEN
Generator No:		ON1570101			
SIC Code:		3741			
SIC Description:		PHARM./MEDICAL IND.			
Approval Years:		93,94,95,96,97,98			
PO Box No:					
Country:					
Status:					
Co Admin:					
Choice of Contact:					
Phone No Admin:					
Contaminated Facility:					
MHSW Facility:					
Detail(s)					
Waste Class:		148			
Waste Class Name:		INORGANIC LABORATORY CHEMICALS			
Waste Class:		263			
Waste Class Name:		ORGANIC LABORATORY CHEMICALS			
Waste Class:		312			
Waste Class Name:		PATHOLOGICAL WASTES			
23	6 of 13	ESE/53.6	90.8 / 0.00	GENERAL SYNTHESIS DIAGNOSTICS 179 JOHN ST., FLOOR 4 TORONTO ON	GEN
Generator No:		ON2017300			
SIC Code:		8689			
SIC Description:		OTHER HEALTH LAB.			
Approval Years:		95,96,97,98			
PO Box No:					
Country:					
Status:					
Co Admin:					
Choice of Contact:					
Phone No Admin:					
Contaminated Facility:					
MHSW Facility:					
Detail(s)					
Waste Class:		241			
Waste Class Name:		HALOGENATED SOLVENTS			

Map Key	Number of Records	Direction/ Distance (m)	Elev/Diff (m)	Site	DB
23	7 of 13	ESE/53.6	90.8 / 0.00	Dr Marc DuPere Medicine Professional Corporation 179 Jonh St, Unit 209 Toronto ON M5T 1X4	GEN
Generator No: ON9527076 SIC Code: 621110 SIC Description: Offices of Physicians Approval Years: 2010 PO Box No: Country: Status: Co Admin: Choice of Contact: Phone No Admin: Contaminated Facility: MHSW Facility:					
<u>Detail(s)</u>					
Waste Class: 312 Waste Class Name: PATHOLOGICAL WASTES					
23	8 of 13	ESE/53.6	90.8 / 0.00	Dr Marc DuPere Medicine Professional Corporation 179 Jonh St, Unit 209 Toronto ON M5T 1X4	GEN
Generator No: ON9527076 SIC Code: 621110 SIC Description: Offices of Physicians Approval Years: 2011 PO Box No: Country: Status: Co Admin: Choice of Contact: Phone No Admin: Contaminated Facility: MHSW Facility:					
<u>Detail(s)</u>					
Waste Class: 312 Waste Class Name: PATHOLOGICAL WASTES					
23	9 of 13	ESE/53.6	90.8 / 0.00	Dr Marc DuPere Medicine Professional Corporation 179 Jonh St, Unit 209 Toronto ON M5T 1X4	GEN
Generator No: ON9527076 SIC Code: 621110 SIC Description: Offices of Physicians Approval Years: 2012 PO Box No: Country: Status: Co Admin: Choice of Contact: Phone No Admin:					

Map Key	Number of Records	Direction/ Distance (m)	Elev/Diff (m)	Site	DB
Contaminated Facility: MHSW Facility:					
<u>Detail(s)</u>					
Waste Class:		312			
Waste Class Name:		PATHOLOGICAL WASTES			
23	10 of 13	ESE/53.6	90.8 / 0.00	179 John St Toronto ON M5T1X4	EHS
Order No:		20131030004		Nearest Intersection:	
Status:		C		Municipality:	
Report Type:		Custom Report		Client Prov/State: ON	
Report Date:		05-NOV-13		Search Radius (km): .25	
Date Received:		30-OCT-13		X: -79.391169	
Previous Site Name:				Y: 43.650963	
Lot/Building Size:					
Additional Info Ordered:					
23	11 of 13	ESE/53.6	90.8 / 0.00	Dr Marc DuPere Medicine Professional Corporation 179 Jonh St, Unit 209 Toronto ON	GEN
Generator No:		ON9527076			
SIC Code:		621110			
SIC Description:		OFFICES OF PHYSICIANS			
Approval Years:		2013			
PO Box No:					
Country:					
Status:					
Co Admin:					
Choice of Contact:					
Phone No Admin:					
Contaminated Facility:					
MHSW Facility:					
<u>Detail(s)</u>					
Waste Class:		312			
Waste Class Name:		PATHOLOGICAL WASTES			
23	12 of 13	ESE/53.6	90.8 / 0.00	Dr Marc DuPere Medicine Professional Corporation 179 Jonh St, Unit 209 Toronto ON M5T 1X4	GEN
Generator No:		ON9527076			
SIC Code:		621110			
SIC Description:		OFFICES OF PHYSICIANS			
Approval Years:		2015			
PO Box No:					
Country:		Canada			
Status:					
Co Admin:					
Choice of Contact:		CO_OFFICIAL			
Phone No Admin:					
Contaminated Facility:		No			
MHSW Facility:		No			

Map Key	Number of Records	Direction/ Distance (m)	Elev/Diff (m)	Site	DB
<u>Detail(s)</u>					
Waste Class:		312			
Waste Class Name:		PATHOLOGICAL WASTES			
23	13 of 13	ESE/53.6	90.8 / 0.00	Dr Marc DuPere Medicine Professional Corporation 179 Jonh St, Unit 209 Toronto ON M5T 1X4	GEN
Generator No:		ON9527076			
SIC Code:		621110			
SIC Description:		OFFICES OF PHYSICIANS			
Approval Years:		2014			
PO Box No:					
Country:		Canada			
Status:					
Co Admin:					
Choice of Contact:		CO_OFFICIAL			
Phone No Admin:					
Contaminated Facility:		No			
MHSW Facility:		No			
<u>Detail(s)</u>					
Waste Class:		312			
Waste Class Name:		PATHOLOGICAL WASTES			
24	1 of 2	E/57.3	91.6 / 0.73	CCMC Music Gallery Inc. 197 John St Toronto ON M5T 1X6	SCT
Established:		01-NOV-76			
Plant Size (ft²):					
Employment:					
<u>--Details--</u>					
Description:		Sound Recording Studios			
SIC/NAICS Code:		512240			
24	2 of 2	E/57.3	91.6 / 0.73	The Perfect Pitch 197 John St Toronto ON M5T 1X6	SCT
Established:		01-SEP-76			
Plant Size (ft²):					
Employment:					
<u>--Details--</u>					
Description:		Periodical Publishers			
SIC/NAICS Code:		511120			
25	1 of 1	SE/58.3	90.6 / -0.24	180 John St Inc 180 John St. Toronto ON M5T 1X5	GEN
Generator No:		ON5737776			

Map Key	Number of Records	Direction/ Distance (m)	Elev/Diff (m)	Site	DB
SIC Code: 531111 SIC Description: LESSORS OF RESIDENTIAL BUILDINGS AND DWELLINGS (EXCEPT SOCIAL HOUSING PROJECTS) Approval Years: 2016 PO Box No: Country: Canada Status: Co Admin: Chris Flamminio Choice of Contact: CO_ADMIN Phone No Admin: 647-295-2467 Ext. Contaminated Facility: No MHSW Facility: No					
<u>Detail(s)</u>					
Waste Class: 221 Waste Class Name: LIGHT FUELS Waste Class: 251 Waste Class Name: OIL SKIMMINGS & SLUDGES					
26	1 of 1	SE/60.9	90.6 / -0.26	180 JOHN STREET Toronto ON	WWIS
Well ID: 7255331 Construction Date: Use 1st: Monitoring Use 2nd: Final Well Status: Observation Wells Water Type: Casing Material: Audit No: Z218340 Tag: A161033 Constructn Method: Elevation (m): Elevatn Reliability: Depth to Bedrock: Well Depth: Overburden/Bedrock: Pump Rate: Static Water Level: Clear/Cloudy: Municipality: TORONTO CITY Site Info:					
Flowing (Y/N): Flow Rate: Data Entry Status: Data Src: Date Received: 01/05/2016 Selected Flag: TRUE Abandonment Rec: Contractor: 7147 Form Version: 7 Owner: County: YORK Lot: Concession: Concession Name: Easting NAD83: Northing NAD83: Zone: UTM Reliability:					
PDF URL (Map): https://d2khazk8e83rdv.cloudfront.net/moe_mapping/downloads/2Water/Wells_pdfs/725\7255331.pdf					
<u>Additional Detail(s) (Map)</u>					
Well Completed Date: 12/04/2015 Year Completed: 2015 Depth (m): 4.9 Latitude: 43.6507010873331 Longitude: -79.3915998595478 X: -79.3915997095183 Y: 43.65070108411913 Path: 725\7255331.pdf					
<u>Bore Hole Information</u>					
Bore Hole ID: 1005854790 DP2BR: Spatial Status:					
Elevation: Elevrc: Zone: 17					

Map Key	Number of Records	Direction/ Distance (m)	Elev/Diff (m)	Site	DB
Code OB:				East83:	629707.00
Code OB Desc:				North83:	4834335.00
Open Hole:				Org CS:	UTM83
Cluster Kind:				UTMRC:	4
Date Completed:	12/04/2015			UTMRC Desc:	margin of error : 30 m - 100 m
Remarks:				Location Method:	wwr
Location Method Desc:		on Water Well Record			
Elevrc Desc:					
Location Source Date:					
Improvement Location Source:					
Improvement Location Method:					
Source Revision Comment:					
Supplier Comment:					
<u>Overburden and Bedrock</u>					
<u>Materials Interval</u>					
Formation ID:		1005939011			
Layer:		2			
Color:		6			
General Color:		BROWN			
Material 1:		06			
Material 1 Desc:		SILT			
Material 2:		05			
Material 2 Desc:		CLAY			
Material 3:					
Material 3 Desc:					
Formation Top Depth:		0.20000000298023224			
Formation End Depth:		4.9000000095367432			
Formation End Depth UOM:		m			
<u>Overburden and Bedrock</u>					
<u>Materials Interval</u>					
Formation ID:		1005939010			
Layer:		1			
Color:		2			
General Color:		GREY			
Material 1:					
Material 1 Desc:					
Material 2:					
Material 2 Desc:					
Material 3:					
Material 3 Desc:					
Formation Top Depth:		0.0			
Formation End Depth:		0.20000000298023224			
Formation End Depth UOM:		m			
<u>Annular Space/Abandonment</u>					
<u>Sealing Record</u>					
Plug ID:		1005939019			
Layer:		2			
Plug From:		0.30000001192092896			
Plug To:		3.0			
Plug Depth UOM:		m			
<u>Annular Space/Abandonment</u>					
<u>Sealing Record</u>					
Plug ID:		1005939021			
Layer:		4			

Map Key	Number of Records	Direction/ Distance (m)	Elev/Diff (m)	Site	DB
Plug From:					
Plug To:		4.900000095367432			
Plug Depth UOM:		m			
<u>Annular Space/Abandonment Sealing Record</u>					
Plug ID:		1005939020			
Layer:		3			
Plug From:		3.0			
Plug To:		4.900000095367432			
Plug Depth UOM:		m			
<u>Annular Space/Abandonment Sealing Record</u>					
Plug ID:		1005939018			
Layer:		1			
Plug From:		0.0			
Plug To:		0.30000001192092896			
Plug Depth UOM:		m			
<u>Method of Construction & Well Use</u>					
Method Construction ID:		1005939017			
Method Construction Code:					
Method Construction:					
Other Method Construction:		PIONJAR			
<u>Pipe Information</u>					
Pipe ID:		1005939009			
Casing No:		0			
Comment:					
Alt Name:					
<u>Construction Record - Casing</u>					
Casing ID:		1005939014			
Layer:		1			
Material:		5			
Open Hole or Material:		PLASTIC			
Depth From:		0.0			
Depth To:		3.4000000953674316			
Casing Diameter:		3.200000047683716			
Casing Diameter UOM:		cm			
Casing Depth UOM:		m			
<u>Construction Record - Screen</u>					
Screen ID:		1005939015			
Layer:		1			
Slot:		.01			
Screen Top Depth:		3.4000000953674316			
Screen End Depth:		4.900000095367432			
Screen Material:		5			
Screen Depth UOM:		m			
Screen Diameter UOM:		cm			
Screen Diameter:		4.300000190734863			

Map Key	Number of Records	Direction/ Distance (m)	Elev/Diff (m)	Site	DB
<u>Water Details</u>					
Water ID:		1005939013			
Layer:		1			
Kind Code:		8			
Kind:		Untested			
Water Found Depth:		2.0999999046325684			
Water Found Depth UOM:		m			
<u>Hole Diameter</u>					
Hole ID:		1005939012			
Diameter:		5.0			
Depth From:		0.0			
Depth To:		4.900000095367432			
Hole Depth UOM:		m			
Hole Diameter UOM:		cm			
27	1 of 1	S/61.3	89.8 / -1.00	BSAR (Beverley) Ltd. 21 BEVERLEY STREET ONTARIO Toronto ON	RSC
RSC No:	208809			X:	-79.39221372034903
RA No:				Y:	43.650466619212025
Status:	FILED			Latitude:	43.65046662
Filing Date:				Longitude:	-79.39221372
Date Ack:				UTM Coordinates:	
Date Returned:				Latitude Longitude:	
Approval Date:	July 2, 2013			Accuracy Estimate:	
Cert Date:				Measurement Method:	
Cert Prop Use No:				Mailing Address:	
Curr Property Use:				Telephone:	
Intended Prop Use:				Fax:	
Restoration Type:				Email:	
Soil Type:				Postal Code:	M5T 1X8
Criteria:				Ministry District:	
Stratified (Y/N):				MOE District:	Metro Toronto
Audit (Y/N):				SWP Area Name:	Toronto
Entire Leg Prop. (Y/N):				Qual Person Name:	William Lewis
CPU Issu Sect 1686:				Consultant:	
Business Name:		BSAR (Beverley) Ltd.			
Address:		21 BEVERLEY STREET ONTARIO			
Legal Desc:					
Site Pin:		21207 - 0190 (LT), 21207 - 0191 (LT)			
Asmt Roll No:					
Project Type:		POST2011			
Approval Type:		RSC based on Phase One and Two ESAs			
Applicable Standards:					
PDF Link:		https://www.accessenvironment.ene.gov.on.ca/AEWeb/ae/ViewDocument.action?documentRefID=208809			
28	1 of 3	SE/64.0	90.2 / -0.62	Suzi Roher Accessories Inc. 176 John St Suite 301 Toronto ON	SCT
Established:		1981			
Plant Size (ft²):					
Employment:		10			
28	2 of 3	SE/64.0	90.2 / -0.62	Clayborn Jewellery 176 John St Suite 503	SCT

Map Key	Number of Records	Direction/ Distance (m)	Elev/Diff (m)	Site	DB
Toronto ON					
		Established: Plant Size (ft²): Employment:	1989 4		
		--Details-- Description: SIC/NAICS Code:	Jewellery and Silverware Manufacturing 339910		
28	3 of 3	SE/64.0	90.2 / -0.62	Price Roman 176 John St Toronto ON	SCT
		Established: Plant Size (ft²): Employment:	1987 4		
		--Details-- Description: SIC/NAICS Code:	Cut and Sew Clothing Contracting 315210		
		Description: SIC/NAICS Code:	Other Women's and Girls' Cut and Sew Clothing Manufacturing 315239		
29	1 of 9	SE/64.1	90.2 / -0.62	SUZI ROHER ACCESSORIES INC 176 JOHN ST SUITE 301 TORONTO ON M5T 1X5	SCT
		Established: Plant Size (ft²): Employment:	1981 0 6		
		--Details-- Description: SIC/NAICS Code:	APPAREL BELTS 2387		
		Description: SIC/NAICS Code:	MEN'S AND BOYS' CLOTHING AND FURNISHINGS 5136		
		Description: SIC/NAICS Code:	WOMEN'S, CHILDREN'S, AND INFANTS' CLOTHING AND ACCESSORIES 5137		
		Description: SIC/NAICS Code:	Clothing Accessories and Other Clothing Manufacturing 315990		
		Description: SIC/NAICS Code:	Other Leather and Allied Product Manufacturing 316990		
29	2 of 9	SE/64.1	90.2 / -0.62	HOLLYWOOD CLOTHING JOBBERS INC 176 JOHN ST TORONTO ON M5T 1X5	SCT
		Established: Plant Size (ft²): Employment:	1986 1800 2		

Map Key	Number of Records	Direction/ Distance (m)	Elev/Diff (m)	Site	DB
--Details--					
Description:		MEN'S & BOYS' CLOTHING & FURNISHINGS			
SIC/NAICS Code:		5136			
29	3 of 9	SE/64.1	90.2 / -0.62	HOAX COUTURE INC 176 JOHN ST TORONTO ON M5T 1X5	SCT
Established:		1985			
Plant Size (ft²):		3000			
Employment:		3			
--Details--					
Description:		MEN'S & BOYS' SUITS, COATS, & OVERCOATS			
SIC/NAICS Code:		2311			
Description:		MEN'S & BOYS' SHIRTS, EXCEPT WORK SHIRTS			
SIC/NAICS Code:		2321			
Description:		WOMEN'S, MISSES', & JUNIORS' BLOUSES, & SHIRTS			
SIC/NAICS Code:		2331			
Description:		WOMEN'S, MISSES', & JUNIORS' DRESSES			
SIC/NAICS Code:		2335			
Description:		WOMEN'S, MISSES', & JUNIORS' SUITS, SKIRTS, & COATS			
SIC/NAICS Code:		2337			
29	4 of 9	SE/64.1	90.2 / -0.62	MARCI LIPMAN GRAPHIC 176 JOHN ST TORONTO ON M5T 1X5	SCT
Established:					
Plant Size (ft²):		0			
Employment:		10			
--Details--					
Description:		MEN'S & BOYS' CLOTHING, N.E.C.			
SIC/NAICS Code:		2329			
Description:		WOMEN'S, MISSES', & JUNIORS' OUTERWEAR, N.E.C.			
SIC/NAICS Code:		2339			
29	5 of 9	SE/64.1	90.2 / -0.62	Donald Taylor - Bookbinder 176 John St Suite 511 Toronto ON M5T 1X5	SCT
Established:		01-AUG-80			
Plant Size (ft²):		900			
Employment:					
--Details--					
Description:		Support Activities for Printing			
SIC/NAICS Code:		323120			

Map Key	Number of Records	Direction/ Distance (m)	Elev/Diff (m)	Site	DB
29	6 of 9	SE/64.1	90.2 / -0.62	Thien 1501 Inc. 176 John St Suite 503 Toronto ON M5T 1X5	SCT
Established:		1999			
Plant Size (ft²):					
Employment:		7			
<u>--Details--</u>					
Description:		Cut and Sew Clothing Contracting			
SIC/NAICS Code:		315210			
Description:		Men's and Boys' Cut and Sew Suit, Coat and Overcoat Manufacturing			
SIC/NAICS Code:		315222			
Description:		Other Men's and Boys' Cut and Sew Clothing Manufacturing			
SIC/NAICS Code:		315229			
Description:		Women's and Girls' Cut and Sew Dress Manufacturing			
SIC/NAICS Code:		315233			
Description:		Other Women's and Girls' Cut and Sew Clothing Manufacturing			
SIC/NAICS Code:		315239			
29	7 of 9	SE/64.1	90.2 / -0.62	Mercy Studio 176 John St Suite 501 Toronto ON M5T 1X5	SCT
Established:		01-JUL-94			
Plant Size (ft²):		800			
Employment:					
<u>--Details--</u>					
Description:		Women's and Girls' Cut and Sew Dress Manufacturing			
SIC/NAICS Code:		315233			
Description:		Women's and Girls' Cut and Sew Suit, Coat, Tailored Jacket and Skirt Manufacturing			
SIC/NAICS Code:		315234			
Description:		Clothing and Clothing Accessories Wholesaler-Distributors			
SIC/NAICS Code:		414110			
Description:		Other Women's and Girls' Cut and Sew Clothing Manufacturing			
SIC/NAICS Code:		315239			
Description:		Women's and Girls' Cut and Sew Blouse and Shirt Manufacturing			
SIC/NAICS Code:		315232			
Description:		Other Specialized Design Services			
SIC/NAICS Code:		541490			
29	8 of 9	SE/64.1	90.2 / -0.62	TN (1501) Incorporated 176 John St Suite 503 & 509 Toronto ON M5T 1X5	SCT
Established:		01-AUG-99			
Plant Size (ft²):					
Employment:					
<u>--Details--</u>					

Map Key	Number of Records	Direction/ Distance (m)	Elev/Diff (m)	Site	DB
Description: SIC/NAICS Code:		Other Clothing Knitting Mills 315190			
Description: SIC/NAICS Code:		Sporting and Athletic Goods Manufacturing 339920			
Description: SIC/NAICS Code:		Other Men's and Boys' Cut and Sew Clothing Manufacturing 315229			
Description: SIC/NAICS Code:		Amusement and Sporting Goods Wholesaler-Distributors 414470			
Description: SIC/NAICS Code:		Clothing Accessories and Other Clothing Manufacturing 315990			
Description: SIC/NAICS Code:		Clothing and Clothing Accessories Wholesaler-Distributors 414110			
Description: SIC/NAICS Code:		Cut and Sew Clothing Contracting 315210			
Description: SIC/NAICS Code:		Other Women's and Girls' Cut and Sew Clothing Manufacturing 315239			
Description: SIC/NAICS Code:		Men's and Boys' Cut and Sew Suit, Coat and Overcoat Manufacturing 315222			
Description: SIC/NAICS Code:		Men's and Boys' Cut and Sew Suit, Coat and Overcoat Manufacturing 315222			
Description: SIC/NAICS Code:		Women's and Girls' Cut and Sew Dress Manufacturing 315233			
Description: SIC/NAICS Code:		All Other Cut and Sew Clothing Manufacturing 315299			
29	9 of 9	SE/64.1	90.2 / -0.62	176 John St Toronto ON M5T1X5	EHS
Order No:		20140703057		Nearest Intersection:	
Status:		C		Municipality:	
Report Type:		Standard Report		Client Prov/State: ON	
Report Date:		10-JUL-14		Search Radius (km): .25	
Date Received:		03-JUL-14		X: -79.391737	
Previous Site Name:				Y: 43.650643	
Lot/Building Size:					
Additional Info Ordered:		Fire Insur. Maps and/or Site Plans; Title Searches; Topographic Maps; City Directory; Aerial Photos			
30	1 of 1	SE/64.3	90.2 / -0.62	180 John St Toronto ON M5T1X5	EHS
Order No:		20160830130		Nearest Intersection:	
Status:		C		Municipality:	
Report Type:		RSC Report (Urban)		Client Prov/State: ON	
Report Date:		07-SEP-16		Search Radius (km): .3	
Date Received:		30-AUG-16		X: -79.391707	
Previous Site Name:				Y: 43.650647	
Lot/Building Size:					
Additional Info Ordered:					

226 erisinfo.com | Environmental Risk Information Services Order No: 24121901604

Map Key	Number of Records	Direction/ Distance (m)	Elev/Diff (m)	Site	DB
MHSW Facility:					
<u>Detail(s)</u>					
Waste Class:		264			
Waste Class Name:		PHOTOPROCESSING WASTES			
<u>32</u>	3 of 5	SSE/73.7	90.2 / -0.62	PRIMTYPE INC. 172 JOHN STREET TORONTO ON M5T 1X5	GEN
Generator No:		ON0568700			
SIC Code:		2821			
SIC Description:		PLATEMAKING, ETC.			
Approval Years:		92,93,97,98			
PO Box No:					
Country:					
Status:					
Co Admin:					
Choice of Contact:					
Phone No Admin:					
Contaminated Facility:					
MHSW Facility:					
<u>Detail(s)</u>					
Waste Class:		264			
Waste Class Name:		PHOTOPROCESSING WASTES			
<u>32</u>	4 of 5	SSE/73.7	90.2 / -0.62	PRIMTYPE INC. 31-217 172 JOHN STREET TORONTO ON M5T 1X5	GEN
Generator No:		ON0568700			
SIC Code:		2821			
SIC Description:		PLATEMAKING, ETC.			
Approval Years:		94,95,96			
PO Box No:					
Country:					
Status:					
Co Admin:					
Choice of Contact:					
Phone No Admin:					
Contaminated Facility:					
MHSW Facility:					
<u>Detail(s)</u>					
Waste Class:		264			
Waste Class Name:		PHOTOPROCESSING WASTES			
<u>32</u>	5 of 5	SSE/73.7	90.2 / -0.62	PRIMETYPE INC. 172 JOHN STREET TORONTO ON M5T 1X5	GEN
Generator No:		ON0568700			
SIC Code:		2821			
SIC Description:		PLATEMAKING, ETC.			
Approval Years:		99,00,01			
PO Box No:					
Country:					

Map Key	Number of Records	Direction/ Distance (m)	Elev/Diff (m)	Site	DB
Status: Co Admin: Choice of Contact: Phone No Admin: Contaminated Facility: MHSW Facility:					
Detail(s)					
Waste Class:		264			
Waste Class Name:		PHOTOPROCESSING WASTES			
33	1 of 1	S/75.9	89.8 / -1.00	BSAR (Beverley) Ltd. 17 BEVERLEY STREET ONTARIO Toronto ON	RSC
RSC No:		208809		X:	-79.39221372034903
RA No:				Y:	43.650466619212025
Status:		FILED		Latitude:	43.65046662
Filing Date:				Longitude:	-79.39221372
Date Ack:				UTM Coordinates:	
Date Returned:				Latitude Longitude:	
Approval Date:		July 2, 2013		Accuracy Estimate:	
Cert Date:				Measurement Method:	
Cert Prop Use No:				Mailing Address:	
Curr Property Use:				Telephone:	
Intended Prop Use:				Fax:	
Restoration Type:				Email:	
Soil Type:				Postal Code:	M5T 1X8
Criteria:				Ministry District:	
Stratified (Y/N):				MOE District:	Metro Toronto
Audit (Y/N):				SWP Area Name:	Toronto
Entire Leg Prop. (Y/N):				Qual Person Name:	William Lewis
CPU Issu Sect 1686:				Consultant:	
Business Name:		BSAR (Beverley) Ltd.			
Address:		17 BEVERLEY STREET ONTARIO			
Legal Desc:					
Site Pin:		21207 - 0190 (LT), 21207 - 0191 (LT)			
Asmt Roll No:					
Project Type:		POST2011			
Approval Type:		RSC based on Phase One and Two ESAs			
Applicable Standards:					
PDF Link:		https://www.accessenvironment.ene.gov.on.ca/AEWeb/ae/ViewDocument.action?documentRefID=208809			
34	1 of 4	ESE/76.7	90.8 / 0.00	TORONTO,CITY OF,DEPT OF PARKS&REC 15 STEPHANIE STREET HARRISON BATHS TORONTO ON M5T 1B1	GEN
Generator No:		ON0173856			
SIC Code:		9659			
SIC Description:		OTHER SPORT/REC.			
Approval Years:		92,93,97			
PO Box No:					
Country:					
Status:					
Co Admin:					
Choice of Contact:					
Phone No Admin:					
Contaminated Facility:					
MHSW Facility:					

Map Key	Number of Records	Direction/ Distance (m)	Elev/Diff (m)	Site	DB
Waste Class: Waste Class Name:		122 ALKALINE WASTES - OTHER METALS			
34	2 of 4	ESE/76.7	90.8 / 0.00	TORONTO,CITY OF,DEPT OF PARKS&REC.37-812 HARRISON BATHS, 15 STEPHANIE STREET C/O 21 ST. FL. EAST TOWER CITY HALL TORONTO ON M5T 1B1	GEN
Generator No:		ON0173856			
SIC Code:		9659			
SIC Description:		OTHER SPORT/REC.			
Approval Years:		94,95,96			
PO Box No:					
Country:					
Status:					
Co Admin:					
Choice of Contact:					
Phone No Admin:					
Contaminated Facility:					
MHSW Facility:					
<u>Detail(s)</u>					
Waste Class:		122			
Waste Class Name:		ALKALINE WASTES - OTHER METALS			
34	3 of 4	ESE/76.7	90.8 / 0.00	TORONTO, CITY OF, DEPT. OF PARKS & REC. 15 STEPHANIE STREET HARRISON BATHS TORONTO ON M5T 1B1	GEN
Generator No:		ON0173856			
SIC Code:		9659			
SIC Description:		OTHER SPORT/REC.			
Approval Years:		98,99,00,01			
PO Box No:					
Country:					
Status:					
Co Admin:					
Choice of Contact:					
Phone No Admin:					
Contaminated Facility:					
MHSW Facility:					
<u>Detail(s)</u>					
Waste Class:		122			
Waste Class Name:		ALKALINE WASTES - OTHER METALS			
34	4 of 4	ESE/76.7	90.8 / 0.00	15 Stephanie Street, Toronto ON	INC
Incident No:		846366		Any Health Impact:	No
Incident ID:				Any Enviro Impact:	No
Instance No:				Service Intrap:	No
Status Code:				Was Prop Damaged:	No
Incident Status:				Reside App. Type:	
Incident Severity:				Commer App. Type:	
Task No:		3912637		Indus App. Type:	
Attribute Category:		FS-Perform L1 Near Miss Insp		Institut App. Type:	
Context:				Depth Ground Cover:	

Map Key	Number of Records	Direction/ Distance (m)	Elev/Diff (m)	Site	DB
Date of Occurrence: 2012/07/19 00:00:00 Time of Occurrence: NULL Occr Insp Start Dt: 2012/07/19 00:00:00 Incident Creat On: Instance Creat Dt: Instance Install Dt: Approx Quant Rel: Tank Capacity: Fuels Occur Type: Other Occur Type Rpt: Occur Category: Fuel Type Involved: Compressed Natural Gas Fuel Type Reported: Enforcement Policy: NULL Prc Escalation Req: NULL Item: Item Description: Device Installed Location: Venting Type: Vent Conn Mater: Vent Chimney Mater: Pipeline Type: Pipeline Involved: Pipe Material: Regulator Location: Regulator Type: Liquid Prop Make: Liquid Prop Model: Liquid Prop Serial No: Liquid Prop Notes: Inventory Address: 15 Stephanie Street, Toronto - Near Miss Invent Postal Code: Notes: Contact Natural Env: Aff Prop Use Water: Occurrence Narrative: Contractor welded Enbridge piping, no compliance issues with equipment Operation Type Involved: Commercial (e.g. restaurant, business unit, etc) Operation Pressure: Equipment Type: Equipment Model: Serial No: Cylinder Capacity: Cylinder Cap Units: Cylinder Mat Type: Pump Flow Rate Cap: Contam. Migrated: Near Body of Water: Drainage System: Sub Surface Contam: Tank Material Type: Tank Storage Type: Tank Location Type:					
35	1 of 1	SW/78.0	90.6 / -0.26	Ski Canada Magazine 47 Soho Sq Toronto ON M5T 2Z2	 SCT
Established: 01-JAN-90 Plant Size (ft²): Employment:					
--Details-- Description: Periodical Publishers SIC/NAICS Code: 511120					
36	1 of 2	S/79.8	89.8 / -1.00	ICON DESIGNS 15 BEVERLEY ST TORONTO ON M5T 1X8	SCT
Established: 1988 Plant Size (ft²): Employment: 2					
--Details-- Description: JEWELLERY, PRECIOUS METAL SIC/NAICS Code: 3911					

Map Key	Number of Records	Direction/ Distance (m)	Elev/Diff (m)	Site	DB
36	2 of 2	S/79.8	89.8 / -1.00	BSAR (Beverley) Ltd. 15 BEVERLEY STREET ONTARIO Toronto ON	RSC
RSC No:	208809			X: -79.39221372034903	
RA No:				Y: 43.650466619212025	
Status:	FILED			Latitude: 43.65046662	
Filing Date:				Longitude: -79.39221372	
Date Ack:				UTM Coordinates:	
Date Returned:				Latitude Longitude:	
Approval Date:	July 2, 2013			Accuracy Estimate:	
Cert Date:				Measurement Method:	
Cert Prop Use No:				Mailing Address:	
Curr Property Use:				Telephone:	
Intended Prop Use:				Fax:	
Restoration Type:				Email:	
Soil Type:				Postal Code:	M5T 1X8
Criteria:				Ministry District:	
Stratified (Y/N):				MOE District:	Metro Toronto
Audit (Y/N):				SWP Area Name:	Toronto
Entire Leg Prop. (Y/N):				Qual Person Name:	William Lewis
CPU Issu Sect 1686:				Consultant:	
Business Name:	BSAR (Beverley) Ltd.				
Address:	15 BEVERLEY STREET ONTARIO				
Legal Desc:					
Site Pin:	21207 - 0190 (LT), 21207 - 0191 (LT)				
Asmt Roll No:					
Project Type:	POST2011				
Approval Type:	RSC based on Phase One and Two ESAs				
Applicable Standards:					
PDF Link:	https://www.accessenvironment.ene.gov.on.ca/AEWeb/ae/ViewDocument.action?documentRefID=208809				
37	1 of 2	NE/80.0	92.8 / 2.00	4 to 20 Grange Road Toronto ON	EHS
Order No:	20060717003			Nearest Intersection:	
Status:	C			Municipality:	
Report Type:	Complete Report			Client Prov/State:	ON
Report Date:	7/25/2006			Search Radius (km):	0.25
Date Received:	7/17/2006			X:	-79.392231
Previous Site Name:				Y:	43.652721
Lot/Building Size:	590 m2				
Additional Info Ordered:	Title Search; Unplotted Water Wells				
37	2 of 2	NE/80.0	92.8 / 2.00	Art Gallery of Ontario 20 GRANGE RD ON TORONTO ON	RSC
RSC No:	85514			X: -79.39132868306312	
RA No:				Y: 43.65249804732055	
Status:	FILED			Latitude: 43.65249805	
Filing Date:				Longitude: -79.39132868	
Date Ack:				UTM Coordinates:	
Date Returned:				Latitude Longitude:	
Approval Date:	October 21, 2010			Accuracy Estimate:	
Cert Date:				Measurement Method:	
Cert Prop Use No:				Mailing Address:	
Curr Property Use:				Telephone:	
Intended Prop Use:				Fax:	

Map Key	Number of Records	Direction/ Distance (m)	Elev/Diff (m)	Site	DB
Restoration Type:				Email:	
Soil Type:				Postal Code:	M5T 1C7
Criteria:				Ministry District:	
Stratified (Y/N):				MOE District:	Metro Toronto
Audit (Y/N):				SWP Area Name:	Toronto
Entire Leg Prop. (Y/N):				Qual Person Name:	Thomas Kewen
CPU Issu Sect 1686:				Consultant:	
Business Name:		Art Gallery of Ontario			
Address:		20 GRANGE RD ON			
Legal Desc:					
Site Pin:		21207-0165 (LT)			
Asmt Roll No:					
Project Type:		PRE2011			
Approval Type:		RSC based on Phase One and Two ESAs			
Applicable Standards:					
PDF Link:		https://www.accessenvironment.ene.gov.on.ca/AEWeb/ae/ViewDocument.action?documentRefID=85514			

38

1 of 1

ENE/81.5

91.8 / 1.00

ON

BORE

Borehole ID:

647739

OGF ID:

215548120

Status:

Type:

Borehole

Use:

Geotechnical/Geological Investigation

Completion Date:

MAR-1957

Static Water Level:

Primary Water Use:

Not Used

Sec. Water Use:

Total Depth m:

7.9

Depth Ref:

Ground Surface

Depth Elev:

Drill Method:

Power auger

Orig Ground Elev m:

92.7

Elev Reliabil Note:

DEM Ground Elev m:

92.6

Concession:

Location D:

Survey D:

Comments:

Inclin FLG:

No

SP Status:

Initial Entry

Surv Elev:

No

Piezometer:

No

Primary Name:

Municipality:

Lot:

Township:

Latitude DD:

43.651843

Longitude DD:

-79.390978

UTM Zone:

17

Easting:

629755

Northing:

4834463

Location Accuracy:

Accuracy:

Not Applicable

Borehole Geology Stratum

Geology Stratum ID:

218520148

Top Depth:

1.3

Bottom Depth:

7.9

Material Color:

Brown

Material 1:

Clay

Material 2:

Silt

Material 3:

Sand

Material 4:

Gsc Material Description:

Stratum Description:

CLAY,SILT,SAND-FINE TO MEDIUM. BROWN,GREY,LACUSTRINE,STIFF, AGE POST-GLACIAL. 0000002000042028 **Note: Many records provided by the department have a truncated [Stratum Description] field.

Mat Consistency:

Stiff

Material Moisture:

Material Texture:

Fine to Medium

Non Geo Mat Type:

Geologic Formation:

Geologic Group:

Geologic Period:

Depositional Gen:

Geology Stratum ID:

218520147

Top Depth:

0

Bottom Depth:

1.3

Material Color:

Material 1:

Fill

Material 2:

organic material

Material 3:

Material 4:

Gsc Material Description:

Stratum Description:

Mat Consistency:

Stiff

Material Moisture:

Material Texture:

Non Geo Mat Type:

Geologic Formation:

Geologic Group:

Geologic Period:

Depositional Gen:

fill

Map Key	Number of Records	Direction/ Distance (m)	Elev/Diff (m)	Site	DB
Gsc Material Description:					
Stratum Description:		FILL,ORGANIC. STIFF.			
Source					
Source Type:	Data Survey			Source Appl:	Spatial/Tabular
Source Orig:	Geological Survey of Canada			Source Iden:	1
Source Date:	1956-1972			Scale or Res:	Varies
Confidence:	M			Horizontal:	NAD27
Observatio:				Verticalda:	Mean Average Sea Level
Source Name:	Urban Geology Automated Information System (UGAIS)				
Source Details:	File: TOR2.txt RecordID: 157650 NTS_Sheet: 30M11E				
Confiden 1:	Reliable information but incomplete.				
Source List					
Source Identifier:	1			Horizontal Datum:	NAD27
Source Type:	Data Survey			Vertical Datum:	Mean Average Sea Level
Source Date:	1956-1972			Projection Name:	Universal Transverse Mercator
Scale or Resolution:	Varies				
Source Name:	Urban Geology Automated Information System (UGAIS)				
Source Originators:	Geological Survey of Canada				
39	1 of 1	S/82.7	89.8 / -1.00	Beverley Street Toronto ON M5T 1X8	EHS
Order No:	23070600179			Nearest Intersection:	
Status:	C			Municipality:	
Report Type:	Custom Report			Client Prov/State:	ON
Report Date:	03-AUG-23			Search Radius (km):	.25
Date Received:	06-JUL-23			X:	-79.39226601
Previous Site Name:				Y:	43.6503592
Lot/Building Size:					
Additional Info Ordered:	Fire Insur. Maps and/or Site Plans				
40	1 of 2	SE/84.9	90.2 / -0.65	Quality Knitting Limited 171 John St Toronto ON M5T 1X3	SCT
Established:	7/1/1956				
Plant Size (ft²):	43000				
Employment:					
--Details--					
Description:	Other Clothing Knitting Mills				
SIC/NAICS Code:	315190				
40	2 of 2	SE/84.9	90.2 / -0.65	Natex Knitting Mills Inc. 171 John St Toronto ON M5T 1X3	SCT
Established:	01-AUG-84				
Plant Size (ft²):	12912				
Employment:					
--Details--					
Description:	Broad-Woven Fabric Mills				
SIC/NAICS Code:	313210				

Map Key	Number of Records	Direction/ Distance (m)	Elev/Diff (m)	Site	DB
41	1 of 1	NE/87.3	92.8 / 2.00	4-20 GRANGE RD ON	WWIS
Well ID: 7101175		Flowing (Y/N):			
Construction Date:		Flow Rate:			
Use 1st: Monitoring		Data Entry Status:			
Use 2nd:		Data Src:			
Final Well Status: Test Hole		Date Received: 10/25/2007			
Water Type:		Selected Flag: TRUE			
Casing Material:		Abandonment Rec:			
Audit No: M00273		Contractor: 6607			
Tag: A065570		Form Version: 5			
Constructn Method:		Owner:			
Elevation (m):		County: YORK			
Elevatn Reliabilty:		Lot:			
Depth to Bedrock:		Concession:			
Well Depth:		Concession Name:			
Overburden/Bedrock:		Easting NAD83:			
Pump Rate:		Northing NAD83:			
Static Water Level:		Zone:			
Clear/Cloudy:		UTM Reliability:			
Municipality: TORONTO CITY					
Site Info:					
PDF URL (Map):		https://d2khazk8e83rdv.cloudfront.net/moe_mapping/downloads/2Water/Wells_pdfs/710\7101175.pdf			
<u>Additional Detail(s) (Map)</u>					
Well Completed Date: 09/13/2007					
Year Completed: 2007					
Depth (m): 7					
Latitude: 43.6526967572125					
Longitude: -79.391372979676					
X: -79.39137282911038					
Y: 43.65269675430825					
Path: 710\7101175.pdf					
PDF URL (Map):		https://d2khazk8e83rdv.cloudfront.net/moe_mapping/downloads/2Water/Wells_pdfs/710\7101175.pdf			
<u>Additional Detail(s) (Map)</u>					
Well Completed Date: 09/13/2007					
Year Completed: 2007					
Depth (m):					
Latitude: 43.6525945082134					
Longitude: -79.3917849256701					
X: -79.39178477571602					
Y: 43.65259450509084					
Path: 710\7101175.pdf					
PDF URL (Map):		https://d2khazk8e83rdv.cloudfront.net/moe_mapping/downloads/2Water/Wells_pdfs/710\7101175.pdf			
<u>Additional Detail(s) (Map)</u>					
Well Completed Date: 09/13/2007					
Year Completed: 2007					
Depth (m):					
Latitude: 43.6524966522897					
Longitude: -79.3912295165176					
X: -79.39122936642622					

Map Key	Number of Records	Direction/ Distance (m)	Elev/Diff (m)	Site	DB
Y:		43.652496649428606			
Path:		710\7101175.pdf			
<u>Bore Hole Information</u>					
Bore Hole ID:	1002525212			Elevation:	
DP2BR:				Elevrc:	
Spatial Status:				Zone:	17
Code OB:				East83:	629733.00
Code OB Desc:				North83:	4834535.00
Open Hole:				Org CS:	UTM83
Cluster Kind:	This is a record from cluster log sheet			UTMRC:	3
Date Completed:	09/13/2007			UTMRC Desc:	margin of error : 10 - 30 m
Remarks:				Location Method:	wwr
Location Method Desc:	on Water Well Record				
Elevrc Desc:					
Location Source Date:					
Improvement Location Source:					
Improvement Location Method:					
Source Revision Comment:					
Supplier Comment:					
<u>Annular Space/Abandonment Sealing Record</u>					
Plug ID:	1002525216				
Layer:					
Plug From:					
Plug To:					
Plug Depth UOM:					
<u>Method of Construction & Well Use</u>					
Method Construction ID:	1002525215				
Method Construction Code:					
Method Construction:					
Other Method Construction:	AUGER				
<u>Pipe Information</u>					
Pipe ID:	1002525217				
Casing No:	0				
Comment:					
Alt Name:					
<u>Construction Record - Casing</u>					
Casing ID:	1002525219				
Layer:					
Material:	5				
Open Hole or Material:	PLASTIC				
Depth From:					
Depth To:	4.0				
Casing Diameter:					
Casing Diameter UOM:					
Casing Depth UOM:	m				
<u>Construction Record - Screen</u>					
Screen ID:	1002525218				

Map Key	Number of Records	Direction/ Distance (m)	Elev/Diff (m)	Site	DB
Layer:					
Slot:					
Screen Top Depth:		4.0			
Screen End Depth:		7.0			
Screen Material:					
Screen Depth UOM:		m			
Screen Diameter UOM:					
Screen Diameter:					
<u>Results of Well Yield Testing</u>					
Pumping Test Method Desc:					
Pump Test ID:		1002525220			
Pump Set At:					
Static Level:					
Final Level After Pumping:					
Recommended Pump Depth:					
Pumping Rate:					
Flowing Rate:					
Recommended Pump Rate:					
Levels UOM:					
Rate UOM:					
Water State After Test Code:					
Water State After Test:					
Pumping Test Method:					
Pumping Duration HR:					
Pumping Duration MIN:					
Flowing:					
<u>Hole Diameter</u>					
Hole ID:		1002525214			
Diameter:		21.0			
Depth From:					
Depth To:		7.0			
Hole Depth UOM:		m			
Hole Diameter UOM:		cm			
<u>Bore Hole Information</u>					
Bore Hole ID:	1002525203			Elevation:	
DP2BR:				Elevrc:	
Spatial Status:				Zone:	17
Code OB:				East83:	629688.00
Code OB Desc:				North83:	4834545.00
Open Hole:				Org CS:	UTM83
Cluster Kind:	This is a record from cluster log sheet			UTMRC:	3
Date Completed:	09/13/2007			UTMRC Desc:	margin of error : 10 - 30 m
Remarks:				Location Method:	wwr
Location Method Desc:	on Water Well Record				
Elevrc Desc:					
Location Source Date:					
Improvement Location Source:					
Improvement Location Method:					
Source Revision Comment:					
Supplier Comment:					
<u>Annular Space/Abandonment</u>					
<u>Sealing Record</u>					
Plug ID:		1002525207			
Layer:					

Map Key	Number of Records	Direction/ Distance (m)	Elev/Diff (m)	Site	DB
Plug From: Plug To: Plug Depth UOM:					
<u>Method of Construction & Well Use</u>					
Method Construction ID:	1002525206				
Method Construction Code:					
Method Construction:					
Other Method Construction:	AUGER				
<u>Pipe Information</u>					
Pipe ID:	1002525208				
Casing No:	0				
Comment:					
Alt Name:					
<u>Construction Record - Casing</u>					
Casing ID:	1002525210				
Layer:					
Material:	5				
Open Hole or Material:	PLASTIC				
Depth From:					
Depth To:	4.0				
Casing Diameter:					
Casing Diameter UOM:					
Casing Depth UOM:	m				
<u>Construction Record - Screen</u>					
Screen ID:	1002525209				
Layer:					
Slot:					
Screen Top Depth:	4.0				
Screen End Depth:	7.0				
Screen Material:					
Screen Depth UOM:	m				
Screen Diameter UOM:					
Screen Diameter:					
<u>Results of Well Yield Testing</u>					
Pumping Test Method Desc:					
Pump Test ID:	1002525211				
Pump Set At:					
Static Level:					
Final Level After Pumping:					
Recommended Pump Depth:					
Pumping Rate:					
Flowing Rate:					
Recommended Pump Rate:					
Levels UOM:					
Rate UOM:					
Water State After Test Code:					
Water State After Test:					
Pumping Test Method:					
Pumping Duration HR:					
Pumping Duration MIN:					
Flowing:					

Map Key	Number of Records	Direction/ Distance (m)	Elev/Diff (m)	Site	DB
<u>Hole Diameter</u>					
Hole ID:		1002525205			
Diameter:		21.0			
Depth From:					
Depth To:		7.0			
Hole Depth UOM:		m			
Hole Diameter UOM:		cm			
<u>Bore Hole Information</u>					
Bore Hole ID:	1001480688			Elevation:	
DP2BR:				Elevrc:	
Spatial Status:				Zone:	17
Code OB:				East83:	629721.00
Code OB Desc:				North83:	4834557.00
Open Hole:	No			Org CS:	UTM83
Cluster Kind:				UTMRC:	3
Date Completed:	09/13/2007			UTMRC Desc:	margin of error : 10 - 30 m
Remarks:				Location Method:	wwr
Location Method Desc:	on Water Well Record				
Elevrc Desc:					
Location Source Date:					
Improvement Location Source:					
Improvement Location Method:					
Source Revision Comment:					
Supplier Comment:					
<u>Overburden and Bedrock</u>					
<u>Materials Interval</u>					
Formation ID:	1002525222				
Layer:	1				
Color:	6				
General Color:	BROWN				
Material 1:	28				
Material 1 Desc:	SAND				
Material 2:	11				
Material 2 Desc:	GRAVEL				
Material 3:					
Material 3 Desc:					
Formation Top Depth:	0.0				
Formation End Depth:	0.30000001192092896				
Formation End Depth UOM:	m				
<u>Overburden and Bedrock</u>					
<u>Materials Interval</u>					
Formation ID:	1002525223				
Layer:	2				
Color:	6				
General Color:	BROWN				
Material 1:	06				
Material 1 Desc:	SILT				
Material 2:	28				
Material 2 Desc:	SAND				
Material 3:	05				
Material 3 Desc:	CLAY				
Formation Top Depth:	0.30000001192092896				
Formation End Depth:	2.700000047683716				
Formation End Depth UOM:	m				

Map Key	Number of Records	Direction/ Distance (m)	Elev/Diff (m)	Site	DB
<u>Overburden and Bedrock Materials Interval</u>					
Formation ID:		1002525224			
Layer:		3			
Color:		2			
General Color:		GREY			
Material 1:		05			
Material 1 Desc:		CLAY			
Material 2:		06			
Material 2 Desc:		SILT			
Material 3:		28			
Material 3 Desc:		SAND			
Formation Top Depth:		2.700000047683716			
Formation End Depth:		7.0			
Formation End Depth UOM:		m			
<u>Annular Space/Abandonment Sealing Record</u>					
Plug ID:		1002525226			
Layer:		1			
Plug From:		0.0			
Plug To:		3.5999999046325684			
Plug Depth UOM:		m			
<u>Method of Construction & Well Use</u>					
Method Construction ID:		1002525230			
Method Construction Code:		E			
Method Construction:		Auger			
Other Method Construction:					
<u>Pipe Information</u>					
Pipe ID:		1002525221			
Casing No:		0			
Comment:					
Alt Name:					
<u>Construction Record - Casing</u>					
Casing ID:		1002525227			
Layer:		1			
Material:		5			
Open Hole or Material:		PLASTIC			
Depth From:		0.0			
Depth To:		4.0			
Casing Diameter:		5.099999904632568			
Casing Diameter UOM:		cm			
Casing Depth UOM:		m			
<u>Construction Record - Screen</u>					
Screen ID:		1002525228			
Layer:		1			
Slot:		20			
Screen Top Depth:					
Screen End Depth:					

Map Key	Number of Records	Direction/ Distance (m)	Elev/Diff (m)	Site	DB
Screen Material:		5			
Screen Depth UOM:		m			
Screen Diameter UOM:		cm			
Screen Diameter:		6.400000095367432			
Hole Diameter					
Hole ID:		1002525225			
Diameter:		21.0			
Depth From:		0.0			
Depth To:		7.0			
Hole Depth UOM:		m			
Hole Diameter UOM:		cm			
42	1 of 1	ESE/87.7	90.8 / 0.00	St. Patrick's Square (northeast), Toronto, ON Toronto ON	EHS
Order No:		22013100157		Nearest Intersection:	
Status:		C		Municipality:	
Report Type:		Custom Report		Client Prov/State:	ON
Report Date:		03-FEB-22		Search Radius (km):	.075
Date Received:		31-JAN-22		X:	-79.3907069
Previous Site Name:				Y:	43.6511242
Lot/Building Size:					
Additional Info Ordered:		Fire Insur. Maps and/or Site Plans; Aerial Photos			
43	1 of 1	ENE/88.3	91.8 / 1.00	ON	WWIS
Well ID:		7323284		Flowing (Y/N):	
Construction Date:				Flow Rate:	
Use 1st:				Data Entry Status:	Yes
Use 2nd:				Data Src:	
Final Well Status:				Date Received:	11/26/2018
Water Type:				Selected Flag:	TRUE
Casing Material:				Abandonment Rec:	
Audit No:		C30849		Contractor:	7437
Tag:		A218202		Form Version:	8
Constructn Method:				Owner:	
Elevation (m):				County:	YORK
Elevatn Reliability:				Lot:	
Depth to Bedrock:				Concession:	
Well Depth:				Concession Name:	
Overburden/Bedrock:				Easting NAD83:	
Pump Rate:				Northing NAD83:	
Static Water Level:				Zone:	
Clear/Cloudy:				UTM Reliability:	
Municipality:		TORONTO CITY			
Site Info:					
Additional Detail(s) (Map)					
Bore Hole ID:		1007316687		Tag No:	A218202
Depth M:				Contractor:	7437
Year Completed:		2016		Latitude:	43.6519794353857
Well Completed Dt:		12/14/2016		Longitude:	-79.3909457176685
Audit No:		C30849		Y:	43.651979432394405
Path:				X:	-79.39094556720441
Bore Hole Information					

Map Key	Number of Records	Direction/ Distance (m)	Elev/Diff (m)	Site	DB
Bore Hole ID:	1007316687			Elevation:	
DP2BR:				Elevrc:	
Spatial Status:				Zone:	17
Code OB:				East83:	629757.00
Code OB Desc:				North83:	4834478.00
Open Hole:				Org CS:	UTM83
Cluster Kind:				UTMRC:	4
Date Completed:	12/14/2016			UTMRC Desc:	margin of error : 30 m - 100 m
Remarks:				Location Method:	wwr
Location Method Desc:	on Water Well Record				
Elevrc Desc:					
Location Source Date:					
Improvement Location Source:					
Improvement Location Method:					
Source Revision Comment:					
Supplier Comment:					

44	1 of 1	SE/91.3	89.8 / -1.00	St Patricks Sq Fill	ANDR
				Toronto ON M5T	
Legal Description:	York Con 1 FB				
Location Description:	St Patrick's Sq was located E of John St, N of Queen St W, S of Stephanie				
Municipality:	Toronto City				
Current Municipality:	Toronto City				
RM:	Toronto City				
Facility:	Dump				
Date Active:	1884-88				
Date Begun:	1884				
Date Complete:					
Area (Ha):					
Landfill Type:					
Group Name:					
Operated By:	Toronto Property Committee				
Serial:	TOR16				
NTS:	30M11				
Diameter (m):					
Historical Summary:					
St Patricks Sq Fill In 1884 the Property Committee had the ground top dressed with material (TCM 1884: Appendix #26 14.1.85). Filling and grading in 1888 (TCM 1888).. 1885 map St Patrick's Square was located east of John St, north of Queen and south of Stephanie. Take a centroid @ 629730--4834100.					
Waste Type:	MSW				
UTM X Nad 27:	629730				
UTM Y Nad 27:	4834100				
UTM Zone:	17				

45	1 of 1	ENE/93.3	91.8 / 1.00	ON	WWIS
Well ID:	7279429			Flowing (Y/N):	
Construction Date:				Flow Rate:	
Use 1st:				Data Entry Status:	Yes
Use 2nd:				Data Src:	
Final Well Status:				Date Received:	01/20/2017
Water Type:				Selected Flag:	TRUE
Casing Material:				Abandonment Rec:	
Audit No:	C35700			Contractor:	7147
Tag:	A198649			Form Version:	8
Constructn Method:				Owner:	
Elevation (m):				County:	YORK

242 erisinfo.com | Environmental Risk Information Services Order No: 24121901604

Map Key	Number of Records	Direction/ Distance (m)	Elev/Diff (m)	Site	DB
Legal Desc: Site Pin: 21207-0031 (LT), 21207-0214 (LT) Asmt Roll No: Project Type: POST2011 Approval Type: RSC based on Phase One and Two ESAs Applicable Standards: PDF Link: https://www.accessenvironment.ene.gov.on.ca/AEWeb/ae/ViewDocument.action?documentRefID=224521					
47	1 of 3	SE/98.9	89.8 / -1.00	169 John Street Toronto ON	EHS
Order No: 20050420005 Status: C Report Type: Report Date: 4/21/2005 Date Received: 4/20/2005 Previous Site Name: Lot/Building Size: Additional Info Ordered:					
Nearest Intersection: John St. & Refrew Place Municipality: Client Prov/State: ON Search Radius (km): 0.25 X: -79.391146 Y: 43.650511					
47	2 of 3	SE/98.9	89.8 / -1.00	One Six Nine Inc. 169 JOHN ST ON TORONTO ON	RSC
RSC No: 2385 RA No: Status: FILED Filing Date: Date Ack: Date Returned: Approval Date: November 15, 2005 Cert Date: Cert Prop Use No: Curr Property Use: Intended Prop Use: Restoration Type: Soil Type: Criteria: Stratified (Y/N): Audit (Y/N): Entire Leg Prop. (Y/N): CPU Issu Sect 1686: Business Name: One Six Nine Inc. Address: 169 JOHN ST ON Legal Desc: Site Pin: 21207-0070 Asmt Roll No: Project Type: PRE2011 Approval Type: RSC based on Phase One and Two ESAs Applicable Standards: PDF Link: https://www.accessenvironment.ene.gov.on.ca/AEWeb/ae/ViewDocument.action?documentRefID=2385					
X: -79.38988383006519 Y: 43.64856100853764 Latitude: 43.64856101 Longitude: -79.38988383 UTM Coordinates: Latitude Longitude: Accuracy Estimate: Measurement Method: Mailing Address: Telephone: Fax: Email: Postal Code: M5T 1X3 Ministry District: MOE District: Metro Toronto SWP Area Name: Toronto Qual Person Name: D Graham Fisher Consultant:					
47	3 of 3	SE/98.9	89.8 / -1.00	Toronto Standard Condominium Corporaiton No. 1827 169 John Street Toronto ON M5T 3G5	GEN
Generator No: ON8761127 SIC Code: 814110 SIC Description: 814110 Approval Years: 2016					

Map Key	Number of Records	Direction/ Distance (m)	Elev/Diff (m)	Site	DB
PO Box No: Country: Canada Status: Co Admin: Choice of Contact: CO_OFFICIAL Phone No Admin: Contaminated Facility: No MHSW Facility: No					
<u>Detail(s)</u>					
Waste Class: 252 Waste Class Name: WASTE OILS & LUBRICANTS					
48	1 of 3	ENE/101.9	91.8 / 1.00	Moir Engraving Co. Ltd. 52 McCaul St Toronto ON M5T 1V9	SCT
Established: 1951 Plant Size (ft²): 1500 Employment: 3					
<u>--Details--</u>					
Description: Support Activities for Printing SIC/NAICS Code: 323120					
48	2 of 3	ENE/101.9	91.8 / 1.00	Moir Engraving Company Limited 52 McCaul St Toronto ON M5T 1V9	GEN
Generator No: ON3098764 SIC Code: SIC Description: Approval Years: 06 PO Box No: Country: Status: Co Admin: Choice of Contact: Phone No Admin: Contaminated Facility: MHSW Facility:					
<u>Detail(s)</u>					
Waste Class: 211 Waste Class Name: AROMATIC SOLVENTS					
48	3 of 3	ENE/101.9	91.8 / 1.00	RESIDENCES OF FORM INC. 48-52 MCCAUL STREET ON Toronto ON	RSC
RSC No: 224521 RA No: Status: FILED Filing Date: Date Ack: Date Returned: Approval Date: May 1, 2018 Cert Date:					
X: -79.39071356526557 Y: 43.65185011146435 Latitude: 43.65185011 Longitude: -79.39071356 UTM Coordinates: Latitude Longitude: Accuracy Estimate: Measurement Method:					

Map Key	Number of Records	Direction/ Distance (m)	Elev/Diff (m)	Site	DB
Cert Prop Use No: Curr Property Use: Intended Prop Use: Restoration Type: Soil Type: Criteria: Stratified (Y/N): Audit (Y/N): Entire Leg Prop. (Y/N): CPU Issu Sect 1686: Business Name: Address: Legal Desc: Site Pin: Asmt Roll No: Project Type: Approval Type: Applicable Standards: PDF Link: Mailing Address: Telephone: Fax: Email: Postal Code: Ministry District: MOE District: SWP Area Name: Qual Person Name: Consultant:					
49	1 of 1	E/103.8	91.8 / 1.00	RESIDENCES OF FORM INC. 46 MCCAUL STREET ON Toronto ON	RSC
RSC No: RA No: Status: Filing Date: Date Ack: Date Returned: Approval Date: Cert Date: Cert Prop Use No: Curr Property Use: Intended Prop Use: Restoration Type: Soil Type: Criteria: Stratified (Y/N): Audit (Y/N): Entire Leg Prop. (Y/N): CPU Issu Sect 1686: Business Name: Address: Legal Desc: Site Pin: Asmt Roll No: Project Type: Approval Type: Applicable Standards: PDF Link: X: Y: Latitude: Longitude: UTM Coordinates: Latitude Longitude: Accuracy Estimate: Measurement Method: Mailing Address: Telephone: Fax: Email: Postal Code: Ministry District: MOE District: SWP Area Name: Qual Person Name: Consultant:					
50	1 of 3	E/104.1	91.8 / 1.00	RESIDENCES OF FORM INC. 50 MCCAUL TORONTO ON	EASR
Approval No: Status: Date: Record Type: Link Source: Project Type: MOE District: Municipality: Latitude: Longitude: Geometry X: Geometry Y:					

Map Key	Number of Records	Direction/ Distance (m)	Elev/Diff (m)	Site	DB
Full Address: Approval Type: SWP Area Name: PDF NAICS Code: PDF URL: PDF Site Location:					
50	2 of 3	E/104.1	91.8 / 1.00	RESIDENCES OF FORM INC. 50 MCCAUL ST TORONTO ON M5T 1V9	EASR
Approval No: Status: Date: Record Type: Link Source: Project Type: Full Address: Approval Type: SWP Area Name: PDF NAICS Code: PDF URL: PDF Site Location:		R-009-1645401642 REGISTERED 2017-03-28 EASR MOFA Water Taking - Construction Dewatering EASR-Water Taking - Construction Dewatering Toronto		MOE District: Municipality: Latitude: Longitude: Geometry X: Geometry Y: Metro Toronto TORONTO 43.65194444 -79.39055556	
50	3 of 3	E/104.1	91.8 / 1.00	Residences of Form Inc. 50 McCaul St Toronto ON M5T 1V9	GEN
Generator No: SIC Code: SIC Description: Approval Years: PO Box No: Country: Status: Co Admin: Choice of Contact: Phone No Admin: Contaminated Facility: MHSW Facility:		ON7561879 As of Dec 2018 Canada Registered			
Detail(s)					
Waste Class: Waste Class Name:		146 L Other specified inorganic sludges, slurries or solids			
51	1 of 1	ENE/104.6	91.8 / 1.00	Stephanie St Mccaul St Toronto ON	EHS
Order No: Status: Report Type: Report Date: Date Received: Previous Site Name: Lot/Building Size: Additional Info Ordered:		20161101032 C RSC Report (Urban) 07-NOV-16 01-NOV-16		Nearest Intersection: Municipality: Client Prov/State: Search Radius (km): X: Y: ON .3 -79.390698 43.651887	

247 erisinfo.com | Environmental Risk Information Services Order No: 24121901604

Map Key	Number of Records	Direction/ Distance (m)	Elev/Diff (m)	Site	DB
<u>Detail(s)</u>					
Waste Class: Waste Class Name:		221 LIGHT FUELS			
52	4 of 6	SSW/106.4	89.8 / -1.00	TSCC1551 18 Beverley Street Toronto ON M5T 3L2	GEN
Generator No:		ON8933152			
SIC Code:		814110			
SIC Description:		Private Households			
Approval Years:		2010			
PO Box No:					
Country:					
Status:					
Co Admin:					
Choice of Contact:					
Phone No Admin:					
Contaminated Facility:					
MHSW Facility:					
<u>Detail(s)</u>					
Waste Class:		212			
Waste Class Name:		ALIPHATIC SOLVENTS			
52	5 of 6	SSW/106.4	89.8 / -1.00	Toronto Standard Condominium Corporation No. 1551 18 Beverley Street Toronto ON M5T 3L2	GEN
Generator No:		ON9672816			
SIC Code:					
SIC Description:					
Approval Years:		As of Nov 2021			
PO Box No:					
Country:		Canada			
Status:		Registered			
Co Admin:					
Choice of Contact:					
Phone No Admin:					
Contaminated Facility:					
MHSW Facility:					
<u>Detail(s)</u>					
Waste Class:		212 L			
Waste Class Name:		Aliphatic solvents and residues			
52	6 of 6	SSW/106.4	89.8 / -1.00	Toronto Standard Condominium Corporation No. 1551 18 Beverley Street Toronto ON M5T 3L2	GEN
Generator No:		ON9672816			
SIC Code:					
SIC Description:					
Approval Years:		As of Oct 2022			
PO Box No:					
Country:		Canada			
Status:		Registered			

Map Key	Number of Records	Direction/ Distance (m)	Elev/Diff (m)	Site	DB
Co Admin: Choice of Contact: Phone No Admin: Contaminated Facility: MHSW Facility:					
Detail(s)					
Waste Class:		212 L			
Waste Class Name:		ALIPHATIC SOLVENTS			
53	1 of 1	SE/106.9	89.8 / -1.00	165 John Street Toronto ON M5T 1X3	EHS
Order No:		22021500050		Nearest Intersection:	
Status:		C		Municipality:	
Report Type:		Standard Report		Client Prov/State: ON	
Report Date:		18-FEB-22		Search Radius (km): .25	
Date Received:		15-FEB-22		X: -79.3910112	
Previous Site Name:				Y: 43.6504513	
Lot/Building Size:					
Additional Info Ordered:					
54	1 of 7	ENE/108.0	92.1 / 1.24	OTIS CANADA INC. 60 MCCAUL ST. TORONTO ON M5T 1V9	GEN
Generator No:		ON0136004			
SIC Code:		4291			
SIC Description:		ELEVATOR & ESC. WORK			
Approval Years:		89,90			
PO Box No:					
Country:					
Status:					
Co Admin:					
Choice of Contact:					
Phone No Admin:					
Contaminated Facility:					
MHSW Facility:					
Detail(s)					
Waste Class:		252			
Waste Class Name:		WASTE OILS & LUBRICANTS			
54	2 of 7	ENE/108.0	92.1 / 1.24	OTIS CANADA INC. 29-427 60 MCCAUL STREET TORONTO ON M5T 1V9	GEN
Generator No:		ON0136004			
SIC Code:		4291			
SIC Description:		ELEVATOR & ESC. WORK			
Approval Years:		92,93,94,95,96			
PO Box No:					
Country:					
Status:					
Co Admin:					
Choice of Contact:					
Phone No Admin:					
Contaminated Facility:					
MHSW Facility:					

Map Key	Number of Records	Direction/ Distance (m)	Elev/Diff (m)	Site	DB
<u>Detail(s)</u>					
Waste Class:		213			
Waste Class Name:		PETROLEUM DISTILLATES			
Waste Class:		252			
Waste Class Name:		WASTE OILS & LUBRICANTS			
54	3 of 7	ENE/108.0	92.1 / 1.24	OTIS CANADA INC 60 MCCAUL STREET TORONTO ON M5T 1V9	GEN
Generator No:		ON0136004			
SIC Code:		4291			
SIC Description:		ELEVATOR & ESC. WORK			
Approval Years:		97			
PO Box No:					
Country:					
Status:					
Co Admin:					
Choice of Contact:					
Phone No Admin:					
Contaminated Facility:					
MHSW Facility:					
<u>Detail(s)</u>					
Waste Class:		213			
Waste Class Name:		PETROLEUM DISTILLATES			
Waste Class:		252			
Waste Class Name:		WASTE OILS & LUBRICANTS			
54	4 of 7	ENE/108.0	92.1 / 1.24	OTIS CANADA INC. 60 MCCAUL STREET TORONTO ON M5T 1V9	GEN
Generator No:		ON0136004			
SIC Code:		4291			
SIC Description:		ELEVATOR & ESC. WORK			
Approval Years:		98			
PO Box No:					
Country:					
Status:					
Co Admin:					
Choice of Contact:					
Phone No Admin:					
Contaminated Facility:					
MHSW Facility:					
<u>Detail(s)</u>					
Waste Class:		213			
Waste Class Name:		PETROLEUM DISTILLATES			
Waste Class:		252			
Waste Class Name:		WASTE OILS & LUBRICANTS			
Waste Class:		331			
Waste Class Name:		WASTE COMPRESSED GASES			

Map Key	Number of Records	Direction/ Distance (m)	Elev/Diff (m)	Site	DB
54	5 of 7	ENE/108.0	92.1 / 1.24	OTIS CANADA INCORPORATED 60 MCCAUL STREET TORONTO ON M5T 1V9	GEN
Generator No:		ON0136004			
SIC Code:		4291			
SIC Description:		ELEVATOR & ESC. WORK			
Approval Years:		99,00,01,02,03,04			
PO Box No:					
Country:					
Status:					
Co Admin:					
Choice of Contact:					
Phone No Admin:					
Contaminated Facility:					
MHSW Facility:					
<u>Detail(s)</u>					
Waste Class:		331			
Waste Class Name:		WASTE COMPRESSED GASES			
Waste Class:		213			
Waste Class Name:		PETROLEUM DISTILLATES			
Waste Class:		252			
Waste Class Name:		WASTE OILS & LUBRICANTS			
54	6 of 7	ENE/108.0	92.1 / 1.24	Progreen Demolition 60 McCaul Street Toronto ON M5T 1V9	GEN
Generator No:		ON3567087			
SIC Code:					
SIC Description:					
Approval Years:		As of Dec 2017			
PO Box No:					
Country:		Canada			
Status:		Registered			
Co Admin:					
Choice of Contact:					
Phone No Admin:					
Contaminated Facility:					
MHSW Facility:					
<u>Detail(s)</u>					
Waste Class:		221 I			
Waste Class Name:		Light fuels			
54	7 of 7	ENE/108.0	92.1 / 1.24	RESIDENCES OF FORM INC. 60 MCCAUL STREET ON Toronto ON	RSC
RSC No:		224521		X:	-79.39071356526557
RA No:				Y:	43.65185011146435
Status:		FILED		Latitude:	43.65185011
Filing Date:				Longitude:	-79.39071356
Date Ack:				UTM Coordinates:	
Date Returned:				Latitude Longitude:	
Approval Date:		May 1, 2018		Accuracy Estimate:	
Cert Date:				Measurement Method:	

Map Key	Number of Records	Direction/ Distance (m)	Elev/Diff (m)	Site	DB
Cert Prop Use No: Curr Property Use: Intended Prop Use: Restoration Type: Soil Type: Criteria: Stratified (Y/N): Audit (Y/N): Entire Leg Prop. (Y/N): CPU Issu Sect 1686: Business Name: Address: Legal Desc: Site Pin: Asmt Roll No: Project Type: Approval Type: Applicable Standards: PDF Link: RESIDENCES OF FORM INC. 60 MCCAUL STREET ON 21207-0031 (LT), 21207-0214 (LT) POST2011 RSC based on Phase One and Two ESAs https://www.accessenvironment.ene.gov.on.ca/AEWeb/ae/ViewDocument.action?documentRefID=224521 Mailing Address: Telephone: Fax: Email: Postal Code: Ministry District: MOE District: SWP Area Name: Qual Person Name: Consultant: M5T 1V7 Metro Toronto Toronto RAKESH KONERU					
55	1 of 6	SE/109.8	89.8 / -1.00	165 John Street Toronto ON	EHS
Order No: Status: Report Type: Report Date: Date Received: Previous Site Name: Lot/Building Size: Additional Info Ordered: 20050923018 C Complete Report 10/3/2005 9/23/2005 City Directory Nearest Intersection: Municipality: Client Prov/State: Search Radius (km): X: Y: John Street and Queen Street West Toronto ON 0.25 -79.391127 43.650429					
55	2 of 6	SE/109.8	89.8 / -1.00	165 JOHN ST Toronto ON	WWIS
Well ID: Construction Date: Use 1st: Use 2nd: Final Well Status: Water Type: Casing Material: Audit No: Tag: Constructn Method: Elevation (m): Elevatn Reliabilty: Depth to Bedrock: Well Depth: Overburden/Bedrock: Pump Rate: Static Water Level: Clear/Cloudy: Municipality: Site Info: 7111563 Not Used Test Hole M01207 A069644 TORONTO CITY Flowing (Y/N): Flow Rate: Data Entry Status: Data Src: Date Received: Selected Flag: Abandonment Rec: Contractor: Form Version: Owner: County: Lot: Concession: Concession Name: Easting NAD83: Northing NAD83: Zone: UTM Reliability: 09/18/2008 TRUE 6607 5 YORK					
PDF URL (Map): https://d2khazk8e83rdv.cloudfront.net/moe_mapping/downloads/2Water/Wells_pdfs/711\7111563.pdf					
<u>Additional Detail(s) (Map)</u>					
Well Completed Date: 01/17/2008					

Map Key	Number of Records	Direction/ Distance (m)	Elev/Diff (m)	Site	DB
Year Completed:		2008			
Depth (m):					
Latitude:		43.6506156468212			
Longitude:		-79.3906473339748			
X:		-79.39064718391305			
Y:		43.65061564465482			
Path:		711\7111563.pdf			
PDF URL (Map):		https://d2khazk8e83rdv.cloudfront.net/moe_mapping/downloads/2Water/Wells_pdfs/711\7111563.pdf			
 <u>Additional Detail(s) (Map)</u>					
Well Completed Date:		01/07/2008			
Year Completed:		2008			
Depth (m):		10.2			
Latitude:		43.6956273266197			
Longitude:		-79.3894685578892			
X:		-79.38946840741696			
Y:		43.6956273243454			
Path:		711\7111563.pdf			
 <u>Bore Hole Information</u>					
Bore Hole ID:	1002674047			Elevation:	
DP2BR:				Elevrc:	
Spatial Status:				Zone:	17
Code OB:				East83:	629784.00
Code OB Desc:				North83:	4834327.00
Open Hole:				Org CS:	UTM83
Cluster Kind:	This is a record from cluster log sheet			UTMRC:	3
Date Completed:	01/17/2008			UTMRC Desc:	margin of error : 10 - 30 m
Remarks:				Location Method:	wwr
Location Method Desc:	on Water Well Record				
Elevrc Desc:					
Location Source Date:					
Improvement Location Source:					
Improvement Location Method:					
Source Revision Comment:					
Supplier Comment:					
 <u>Annular Space/Abandonment Sealing Record</u>					
Plug ID:	1002674051				
Layer:					
Plug From:					
Plug To:					
Plug Depth UOM:					
 <u>Method of Construction & Well Use</u>					
Method Construction ID:	1002674050				
Method Construction Code:					
Method Construction:					
Other Method Construction:	BORING				
 <u>Pipe Information</u>					
Pipe ID:	1002674052				
Casing No:	0				
Comment:					

Map Key	Number of Records	Direction/ Distance (m)	Elev/Diff (m)	Site	DB
Alt Name:					
<u>Construction Record - Casing</u>					
Casing ID:		1002674054			
Layer:					
Material:		5			
Open Hole or Material:		PLASTIC			
Depth From:					
Depth To:		7.199999809265137			
Casing Diameter:					
Casing Diameter UOM:					
Casing Depth UOM:		m			
<u>Construction Record - Screen</u>					
Screen ID:		1002674053			
Layer:					
Slot:					
Screen Top Depth:		7.199999809265137			
Screen End Depth:		8.899999618530273			
Screen Material:					
Screen Depth UOM:		m			
Screen Diameter UOM:					
Screen Diameter:					
<u>Results of Well Yield Testing</u>					
Pumping Test Method Desc:					
Pump Test ID:		1002674055			
Pump Set At:					
Static Level:		7.599999904632568			
Final Level After Pumping:					
Recommended Pump Depth:					
Pumping Rate:					
Flowing Rate:					
Recommended Pump Rate:					
Levels UOM:		m			
Rate UOM:					
Water State After Test Code:					
Water State After Test:					
Pumping Test Method:					
Pumping Duration HR:					
Pumping Duration MIN:					
Flowing:					
<u>Hole Diameter</u>					
Hole ID:		1002674049			
Diameter:		21.0			
Depth From:					
Depth To:		8.899999618530273			
Hole Depth UOM:		m			
Hole Diameter UOM:		cm			
<u>Bore Hole Information</u>					
Bore Hole ID:	1001801060			Elevation:	
DP2BR:				Elevrc:	
Spatial Status:				Zone:	17
Code OB:				East83:	629782.00
Code OB Desc:				North83:	4839328.00

Map Key	Number of Records	Direction/ Distance (m)	Elev/Diff (m)	Site	DB
Open Hole: Cluster Kind: Date Completed: Remarks: Location Method Desc: Elevrc Desc: Location Source Date: Improvement Location Source: Improvement Location Method: Source Revision Comment: Supplier Comment:	No 01/07/2008 on Water Well Record			Org CS: UTMRC: UTMRC Desc: Location Method:	UTM83 3 margin of error : 10 - 30 m wwr
<u>Overburden and Bedrock Materials Interval</u>					
Formation ID: Layer: Color: General Color: Material 1: Material 1 Desc: Material 2: Material 2 Desc: Material 3: Material 3 Desc: Formation Top Depth: Formation End Depth: Formation End Depth UOM:		1002674058 1 2 GREY 11 GRAVEL 28 SAND 0.0 1.5 m			
<u>Overburden and Bedrock Materials Interval</u>					
Formation ID: Layer: Color: General Color: Material 1: Material 1 Desc: Material 2: Material 2 Desc: Material 3: Material 3 Desc: Formation Top Depth: Formation End Depth: Formation End Depth UOM:		1002674061 4 3 BLUE 05 CLAY 06 SILT 28 SAND 7.599999904632568 10.199999809265137 m			
<u>Overburden and Bedrock Materials Interval</u>					
Formation ID: Layer: Color: General Color: Material 1: Material 1 Desc: Material 2: Material 2 Desc: Material 3: Material 3 Desc: Formation Top Depth: Formation End Depth: Formation End Depth UOM:		1002674060 3 2 GREY 05 CLAY 06 SILT 4.5 7.599999904632568 m			

Map Key	Number of Records	Direction/ Distance (m)	Elev/Diff (m)	Site	DB
<u>Overburden and Bedrock Materials Interval</u>					
Formation ID:		1002674059			
Layer:		2			
Color:		6			
General Color:		BROWN			
Material 1:		34			
Material 1 Desc:		TILL			
Material 2:		05			
Material 2 Desc:		CLAY			
Material 3:					
Material 3 Desc:					
Formation Top Depth:		1.5			
Formation End Depth:		4.5			
Formation End Depth UOM:		m			
<u>Annular Space/Abandonment Sealing Record</u>					
Plug ID:		1002674064			
Layer:		2			
Plug From:		0.5			
Plug To:		8.699999809265137			
Plug Depth UOM:		m			
<u>Annular Space/Abandonment Sealing Record</u>					
Plug ID:		1002674063			
Layer:		1			
Plug From:		0.0			
Plug To:		0.5			
Plug Depth UOM:		m			
<u>Annular Space/Abandonment Sealing Record</u>					
Plug ID:		1002674065			
Layer:		3			
Plug From:		8.699999809265137			
Plug To:		10.199999809265137			
Plug Depth UOM:		m			
<u>Method of Construction & Well Use</u>					
Method Construction ID:		1002674070			
Method Construction Code:		6			
Method Construction:		Boring			
Other Method Construction:					
<u>Pipe Information</u>					
Pipe ID:		1002674056			
Casing No:		0			
Comment:					
Alt Name:					
<u>Construction Record - Casing</u>					

Map Key	Number of Records	Direction/ Distance (m)	Elev/Diff (m)	Site	DB
Casing ID:		1002674067			
Layer:		1			
Material:		5			
Open Hole or Material:		PLASTIC			
Depth From:		0.0			
Depth To:		10.199999809265137			
Casing Diameter:		5.099999904632568			
Casing Diameter UOM:		cm			
Casing Depth UOM:		m			
 <u>Construction Record - Screen</u>					
Screen ID:		1002674068			
Layer:		1			
Slot:		20			
Screen Top Depth:					
Screen End Depth:					
Screen Material:		5			
Screen Depth UOM:		m			
Screen Diameter UOM:		cm			
Screen Diameter:		6.400000095367432			
 <u>Results of Well Yield Testing</u>					
Pumping Test Method Desc:					
Pump Test ID:		1002674057			
Pump Set At:					
Static Level:		7.599999904632568			
Final Level After Pumping:					
Recommended Pump Depth:					
Pumping Rate:					
Flowing Rate:					
Recommended Pump Rate:					
Levels UOM:		m			
Rate UOM:					
Water State After Test Code:		0			
Water State After Test:					
Pumping Test Method:		0			
Pumping Duration HR:					
Pumping Duration MIN:					
Flowing:					
 <u>Water Details</u>					
Water ID:		1002674066			
Layer:		1			
Kind Code:					
Kind:					
Water Found Depth:		5.0			
Water Found Depth UOM:		m			
 <u>Hole Diameter</u>					
Hole ID:		1002674062			
Diameter:		21.0			
Depth From:		0.0			
Depth To:		10.199999809265137			
Hole Depth UOM:		m			
Hole Diameter UOM:		cm			

258 erisinfo.com | Environmental Risk Information Services Order No: 24121901604

Map Key	Number of Records	Direction/ Distance (m)	Elev/Diff (m)	Site	DB
Approval Years: 2010 PO Box No: Country: Status: Co Admin: Choice of Contact: Phone No Admin: Contaminated Facility: MHSW Facility:					
<u>Detail(s)</u>					
Waste Class: 221 Waste Class Name: LIGHT FUELS					
Waste Class: 252 Waste Class Name: WASTE OILS & LUBRICANTS					
Waste Class: 251 Waste Class Name: OIL SKIMMINGS & SLUDGES					
55	6 of 6	SE/109.8	89.8 / -1.00	165 John St Toronto On Toronto ON M5T1X3	EHS
Order No: 20160809071 Status: C Report Type: Standard Report Report Date: 15-AUG-16 Date Received: 09-AUG-16 Previous Site Name: Lot/Building Size: Additional Info Ordered:					
Nearest Intersection: Municipality: Client Prov/State: ON Search Radius (km): .25 X: -79.390973 Y: 43.65046					
56	1 of 1	SE/110.1	89.8 / -1.00	165 JOHN STREET TORONTO ON	WWIS
Well ID: 7035428 Construction Date: Use 1st: Use 2nd: Final Well Status: Water Type: Casing Material: Audit No: Z50141 Tag: A041336 Constructn Method: Elevation (m): Elevatn Reliabilty: Depth to Bedrock: Well Depth: Overburden/Bedrock: Pump Rate: Static Water Level: Clear/Cloudy: Municipality: TORONTO CITY Site Info:					
Flowing (Y/N): Flow Rate: Data Entry Status: Data Src: Date Received: 10/17/2006 Selected Flag: TRUE Abandonment Rec: Contractor: 7241 Form Version: 3 Owner: County: YORK Lot: Concession: Concession Name: Easting NAD83: Northing NAD83: Zone: UTM Reliability:					
PDF URL (Map): https://d2khazk8e83rdv.cloudfront.net/moe_mapping/downloads/2Water/Wells_pdfs/703/7035428.pdf					
<u>Additional Detail(s) (Map)</u>					
Well Completed Date: 07/06/2006					

Map Key	Number of Records	Direction/ Distance (m)	Elev/Diff (m)	Site	DB
Year Completed:		2006			
Depth (m):		5.49			
Latitude:		43.6503095294234			
Longitude:		-79.3912879107529			
X:		-79.39128776068665			
Y:		43.6503095260636			
Path:		703\7035428.pdf			
 <u>Bore Hole Information</u>					
Bore Hole ID:	11760888			Elevation:	
DP2BR:				Elevrc:	
Spatial Status:				Zone:	17
Code OB:				East83:	629733.00
Code OB Desc:				North83:	4834292.00
Open Hole:				Org CS:	UTM83
Cluster Kind:				UTMRC:	3
Date Completed:	07/06/2006			UTMRC Desc:	margin of error : 10 - 30 m
Remarks:				Location Method:	wwr
Location Method Desc:	on Water Well Record				
Elevrc Desc:					
Location Source Date:					
Improvement Location Source:					
Improvement Location Method:					
Source Revision Comment:					
Supplier Comment:					
 <u>Overburden and Bedrock</u>					
<u>Materials Interval</u>					
Formation ID:	933084937				
Layer:	3				
Color:	2				
General Color:	GREY				
Material 1:	28				
Material 1 Desc:	SAND				
Material 2:	06				
Material 2 Desc:	SILT				
Material 3:	91				
Material 3 Desc:	WATER-BEARING				
Formation Top Depth:	5.179999828338623				
Formation End Depth:	5.489999771118164				
Formation End Depth UOM:	m				
 <u>Overburden and Bedrock</u>					
<u>Materials Interval</u>					
Formation ID:	933084936				
Layer:	2				
Color:	2				
General Color:	GREY				
Material 1:	05				
Material 1 Desc:	CLAY				
Material 2:	06				
Material 2 Desc:	SILT				
Material 3:	85				
Material 3 Desc:	SOFT				
Formation Top Depth:	2.440000057220459				
Formation End Depth:	5.179999828338623				
Formation End Depth UOM:	m				
 <u>Overburden and Bedrock</u>					

Map Key	Number of Records	Direction/ Distance (m)	Elev/Diff (m)	Site	DB
<u>Materials Interval</u>					
Formation ID:		933084935			
Layer:		1			
Color:		6			
General Color:		BROWN			
Material 1:		05			
Material 1 Desc:		CLAY			
Material 2:		34			
Material 2 Desc:		TILL			
Material 3:		73			
Material 3 Desc:		HARD			
Formation Top Depth:		0.0			
Formation End Depth:		2.440000057220459			
Formation End Depth UOM:		m			
<u>Annular Space/Abandonment Sealing Record</u>					
Plug ID:		933309972			
Layer:		1			
Plug From:		0.0			
Plug To:		0.30000001192092896			
Plug Depth UOM:		m			
<u>Annular Space/Abandonment Sealing Record</u>					
Plug ID:		933309973			
Layer:		2			
Plug From:		0.30000001192092896			
Plug To:		2.440000057220459			
Plug Depth UOM:		m			
<u>Annular Space/Abandonment Sealing Record</u>					
Plug ID:		933309974			
Layer:		3			
Plug From:		2.440000057220459			
Plug To:		5.489999771118164			
Plug Depth UOM:		m			
<u>Method of Construction & Well Use</u>					
Method Construction ID:		967035428			
Method Construction Code:		B			
Method Construction:		Other Method			
Other Method Construction:					
<u>Pipe Information</u>					
Pipe ID:		11768578			
Casing No:		1			
Comment:					
Alt Name:					
<u>Construction Record - Casing</u>					
Casing ID:		930893105			

Map Key	Number of Records	Direction/ Distance (m)	Elev/Diff (m)	Site	DB
Layer:		1			
Material:		5			
Open Hole or Material:		PLASTIC			
Depth From:		0.0			
Depth To:		2.440000057220459			
Casing Diameter:		3.059999942779541			
Casing Diameter UOM:		cm			
Casing Depth UOM:		m			
 <u>Construction Record - Screen</u>					
Screen ID:		933422164			
Layer:		1			
Slot:		10			
Screen Top Depth:		2.440000057220459			
Screen End Depth:		5.489999771118164			
Screen Material:		5			
Screen Depth UOM:		m			
Screen Diameter UOM:		cm			
Screen Diameter:		3.309999942779541			
 <u>Hole Diameter</u>					
Hole ID:		11846779			
Diameter:		15.239999771118164			
Depth From:		0.0			
Depth To:		5.489999771118164			
Hole Depth UOM:		m			
Hole Diameter UOM:		cm			

57	1 of 1	E/110.7	91.6 / 0.73	ON	BORE
Borehole ID:	647740			Inclin FLG:	No
OGF ID:	215548121			SP Status:	Initial Entry
Status:				Surv Elev:	No
Type:	Borehole			Piezometer:	No
Use:	Geotechnical/Geological Investigation			Primary Name:	
Completion Date:	MAR-1957			Municipality:	
Static Water Level:				Lot:	
Primary Water Use:	Not Used			Township:	
Sec. Water Use:				Latitude DD:	43.651566
Total Depth m:	7.7			Longitude DD:	-79.390489
Depth Ref:	Ground Surface			UTM Zone:	17
Depth Elev:				Easting:	629795
Drill Method:	Power auger			Northing:	4834433
Orig Ground Elev m:	92.7			Location Accuracy:	
Elev Reliabil Note:				Accuracy:	Not Applicable
DEM Ground Elev m:	92				
Concession:					
Location D:					
Survey D:					
Comments:					

Borehole Geology Stratum

Geology Stratum ID:	218520150	Mat Consistency:	Stiff
Top Depth:	1	Material Moisture:	
Bottom Depth:	7.7	Material Texture:	
Material Color:	Brown	Non Geo Mat Type:	
Material 1:	Silt	Geologic Formation:	
Material 2:	Clay	Geologic Group:	

Map Key	Number of Records	Direction/ Distance (m)	Elev/Diff (m)	Site	DB
Material 3: Sand Material 4: Gravel Gsc Material Description: SILT,CLAY,SAND, GRAVEL. GREY,BROWN,GLACIAL,STIFF, AGE GLACIAL. 0000001600033019000020 Stratum Description: **Note: Many records provided by the department have a truncated [Stratum Description] field. Geology Stratum ID: 218520149 Top Depth: 0 Bottom Depth: 1 Material Color: Material 1: Fill Material 2: Sand Material 3: Silt Material 4: Clay Gsc Material Description: Stratum Description: FILL,SAND,SILT,CLAY. Geologic Period: Depositional Gen: glacial Mat Consistency: Material Moisture: Material Texture: Non Geo Mat Type: Geologic Formation: Geologic Group: Geologic Period: Depositional Gen: fill					
Source Source Type: Data Survey Source Orig: Geological Survey of Canada Source Date: 1956-1972 Confidence: M Observatio: Source Name: Urban Geology Automated Information System (UGAIS) Source Details: File: TOR2.txt RecordID: 157660 NTS_Sheet: 30M11E Confiden 1: Reliable information but incomplete. Source Appl: Spatial/Tabular Source Iden: 1 Scale or Res: Varies Horizontal: NAD27 Verticalda: Mean Average Sea Level					
Source List Source Identifier: 1 Source Type: Data Survey Source Date: 1956-1972 Scale or Resolution: Varies Source Name: Urban Geology Automated Information System (UGAIS) Source Originators: Geological Survey of Canada Horizontal Datum: NAD27 Vertical Datum: Mean Average Sea Level Projection Name: Universal Transverse Mercator					
58	1 of 1	ESE/111.3	90.6 / -0.27	Union Soda Water Co 30 St Patricks St Toronto ON	TANK
Permit Date: 6/14/1926 Permit Type: BP 97251 User Type: Soda water Installation Type: Gasoline tank Installation Size: Installation Config.: 1 x Gasoline tank No. Tanks Installed: 1 Units of Measure: Value/Tank (\$): 100 Capacity(gal): Reference: CTA Building permits Location Desc:					
59	1 of 1	E/111.6	91.6 / 0.73	RESIDENCES OF FORM INC. 40 MCCAUL STREET ON Toronto ON	RSC
RSC No: 224521 RA No: Status: FILED Filing Date: X: -79.39071356526557 Y: 43.65185011146435 Latitude: 43.65185011 Longitude: -79.39071356					

Map Key	Number of Records	Direction/ Distance (m)	Elev/Diff (m)	Site	DB
Date Ack: Date Returned: Approval Date: Cert Date: Cert Prop Use No: Curr Property Use: Intended Prop Use: Restoration Type: Soil Type: Criteria: Stratified (Y/N): Audit (Y/N): Entire Leg Prop. (Y/N): CPU Issu Sect 1686: Business Name: Address: Legal Desc: Site Pin: Asmt Roll No: Project Type: Approval Type: Applicable Standards: PDF Link:	May 1, 2018			UTM Coordinates: Latitude Longitude: Accuracy Estimate: Measurement Method: Mailing Address: Telephone: Fax: Email: Postal Code: Ministry District: MOE District: SWP Area Name: Qual Person Name: Consultant:	
		RESIDENCES OF FORM INC. 40 MCCAUL STREET ON		M5T 1V9	
		21207-0031 (LT), 21207-0214 (LT)			
		POST2011			
		RSC based on Phase One and Two ESAs			
		https://www.accessenvironment.ene.gov.on.ca/AEWeb/ae/ViewDocument.action?documentRefID=224521			
60	1 of 1	ENE/112.3	91.8 / 1.00	RESIDENCES OF FORM INC. 56 MCCAUL STREET ON Toronto ON	RSC
RSC No: RA No: Status: Filing Date: Date Ack: Date Returned: Approval Date: Cert Date: Cert Prop Use No: Curr Property Use: Intended Prop Use: Restoration Type: Soil Type: Criteria: Stratified (Y/N): Audit (Y/N): Entire Leg Prop. (Y/N): CPU Issu Sect 1686: Business Name: Address: Legal Desc: Site Pin: Asmt Roll No: Project Type: Approval Type: Applicable Standards: PDF Link:	224521 FILED May 1, 2018			X: Y: Latitude: Longitude: UTM Coordinates: Latitude Longitude: Accuracy Estimate: Measurement Method: Mailing Address: Telephone: Fax: Email: Postal Code: Ministry District: MOE District: SWP Area Name: Qual Person Name: Consultant:	-79.39071356526557 43.65185011146435 43.65185011 -79.39071356
		RESIDENCES OF FORM INC. 56 MCCAUL STREET ON		M5T 1V9	
		21207-0031 (LT), 21207-0214 (LT)			
		POST2011			
		RSC based on Phase One and Two ESAs			
		https://www.accessenvironment.ene.gov.on.ca/AEWeb/ae/ViewDocument.action?documentRefID=224521			
61	1 of 1	SE/112.9	89.8 / -1.00	165 JOHN ST. TORONTO ON	WWIS
Well ID: Construction Date: Use 1st:	7043273			Flowing (Y/N): Flow Rate: Data Entry Status:	

Map Key	Number of Records	Direction/ Distance (m)	Elev/Diff (m)	Site	DB
Use 2nd:				Data Src:	
Final Well Status:	Abandoned-Other			Date Received:	05/07/2007
Water Type:				Selected Flag:	TRUE
Casing Material:				Abandonment Rec:	Yes
Audit No:	Z59421			Contractor:	7241
Tag:	A041533			Form Version:	3
Constructn Method:				Owner:	
Elevation (m):				County:	YORK
Elevatn Reliabilty:				Lot:	
Depth to Bedrock:				Concession:	
Well Depth:				Concession Name:	
Overburden/Bedrock:				Easting NAD83:	
Pump Rate:				Northing NAD83:	
Static Water Level:				Zone:	
Clear/Cloudy:				UTM Reliability:	
Municipality:		TORONTO CITY			
Site Info:					
PDF URL (Map):		https://d2khazk8e83rdv.cloudfront.net/moe_mapping/downloads/2Water/Wells_pdfs/704\7043273.pdf			
<u>Additional Detail(s) (Map)</u>					
Well Completed Date:	02/07/2007				
Year Completed:	2007				
Depth (m):					
Latitude:	43.6502825279009				
Longitude:	-79.3912886316283				
X:	-79.39128848113766				
Y:	43.65028252546317				
Path:	704\7043273.pdf				
<u>Bore Hole Information</u>					
Bore Hole ID:	11765674			Elevation:	
DP2BR:				Elevrc:	
Spatial Status:				Zone:	17
Code OB:				East83:	629733.00
Code OB Desc:				North83:	4834289.00
Open Hole:				Org CS:	UTM83
Cluster Kind:				UTMRC:	3
Date Completed:	02/07/2007			UTMRC Desc:	margin of error : 10 - 30 m
Remarks:				Location Method:	www
Location Method Desc:	on Water Well Record				
Elevrc Desc:					
Location Source Date:					
Improvement Location Source:					
Improvement Location Method:					
Source Revision Comment:					
Supplier Comment:					
<u>Annular Space/Abandonment Sealing Record</u>					
Plug ID:	933318191				
Layer:	2				
Plug From:	2.319999933242798				
Plug To:	6.099999904632568				
Plug Depth UOM:	m				
<u>Annular Space/Abandonment Sealing Record</u>					

Map Key	Number of Records	Direction/ Distance (m)	Elev/Diff (m)	Site	DB
Plug ID: 933318190 Layer: 1 Plug From: 0.0 Plug To: 2.319999933242798 Plug Depth UOM: m					
<u>Method of Construction & Well Use</u>					
Method Construction ID: 967043273 Method Construction Code: Method Construction: Other Method Construction:					
<u>Pipe Information</u>					
Pipe ID: 11773364 Casing No: 1 Comment: Alt Name:					
<u>Hole Diameter</u>					
Hole ID: 11852125 Diameter: 2.319999933242798 Depth From: 0.0 Depth To: 1.8300000429153442 Hole Depth UOM: m Hole Diameter UOM: cm					
<u>62</u>	1 of 1	E/117.2	91.8 / 1.00	52 McCaul Street Toronto ON M5T 1V9	EHS
Order No: 20180815051 Status: C Report Type: Standard Express Report Report Date: 15-AUG-18 Date Received: 15-AUG-18 Previous Site Name: Lot/Building Size: Additional Info Ordered:					
Nearest Intersection: Municipality: Client Prov/State: ON Search Radius (km): .25 X: -79.390532 Y: 43.651879					
<u>63</u>	1 of 9	SW/121.4	89.8 / -1.00	WITTINGTON GROUP OF COMPANIES 11 SOHO STREET TORONTO ON M5T 3L7	NPCB
Company Code: F0849 Industry: Site Status: Transaction Date: 1/29/1996 Inspection Date:					
<u>--Details--</u>					
Label: Serial No.: PCB Type/Code: Askarel Location: Item/State: No. of Items: Manufacturer:					

Map Key	Number of Records	Direction/ Distance (m)	Elev/Diff (m)	Site	DB
Status: Contents:		Stored for Disposal 200.00 KG			
63	2 of 9	SW/121.4	89.8 / -1.00	WITTINGTON GROUP OF COMPANIES 11 SOHO STREET TORONTO ON M5T 3L7	OPCB
Year: Site Number: Name Owner: Additional Site Information:		1998 30190A046			
63	3 of 9	SW/121.4	89.8 / -1.00	WITTINGTON GROUP OF COMPANIES 11 SOHO STREET TORONTO ON M5T 3L7	OPCB
Year: Site Number: Name Owner: Additional Site Information:		1999 30190A046			
63	4 of 9	SW/121.4	89.8 / -1.00	WITTINGTON GROUP OF COMPANIES 11 SOHO STREET TORONTO ON M5T 3L7	OPCB
Year: Site Number: Name Owner: Additional Site Information:		2000 30190A046			
63	5 of 9	SW/121.4	89.8 / -1.00	WITTINGTON GROUP OF COMPANIES 11 SOHO STREET TORONTO ON M5T 3L7	OPCB
Year: Site Number: Name Owner: Additional Site Information:		2003 30190A046			
63	6 of 9	SW/121.4	89.8 / -1.00	WITTINGTON GROUP OF COMPANIES 11 SOHO STREET TORONTO ON M5T 3L7	OPCB
Year: Site Number: Name Owner: Additional Site Information:		1995 30190A046			
--Details--					
Quantity:		1.00			
Address Site:					
Description:		Number of Drums of Ballasts with High Level PCBs (>1000 ppm)			
Quantity:		200.00			
Address Site:					
Description:		Weight of Drums of Ballasts with High Level PCBs (>1000 ppm) kg			

Map Key	Number of Records	Direction/ Distance (m)	Elev/Diff (m)	Site	DB
Quantity: 1.00 Address Site: Description: Number of Capacitors with High Level PCBs (>1000 ppm)					
Quantity: 16.00 Address Site: Description: Weight of Capacitors with High Level PCBs (>1000 ppm) kg					
Quantity: 1.00 Address Site: Description: Number of Drums of Other Material with High Level PCBs (>1000 ppm)					
Quantity: 2.00 Address Site: Description: Weight of Drums of Other Material with High Level PCBs (>1000 ppm) kg					
63	7 of 9	SW/121.4	89.8 / -1.00	WITTINGTON GROUP OF COMPANIES 11 SOHO STREET TORONTO ON M5T 3L7	OPCB
Year: 2004 Site Number: 30190A046 Name Owner: Additional Site Information:					
63	8 of 9	SW/121.4	89.8 / -1.00	WITTINGTON GROUP OF COMPANIES 11 SOHO STREET TORONTO ON M5T 3L7	NPCB
Company Code: F0799 Industry: UNDEFINED Site Status: Transaction Date: Inspection Date:					
63	9 of 9	SW/121.4	89.8 / -1.00	WHITTINGTON GROUP OF COMPANIES 11 SOHO STREET (BASEMENT) TORONTO ON M5T 1Z6	REC
ID: Company ID: Receiver No: 301-90A046 Co Admin: Choice of Contact: Rec Div: Rec Op Div: Rec Op Name: Site Bldg: Facility Type: PCB STORAGE SITE Approval Yrs: 1996; 1997; 1998; 1999; 2000; 2001; 2002; 2003; 2004; 2005; 2006; 2007; 2008					
Province In: ONTARIO Province Out: County Out: Mail Addr: Site PO Box:					
<u>1996 Receiver Manifest Details</u>					
Gen Dist: 100 Gen District Office Name: LONDON, ONT Gen Region Code: 01 Gen Region Office Name: SOUTHWESTERN REGION Gen Sic: 9999 NAICS Desc: OTHER SERVICES					

Map Key	Number of Records	Direction/ Distance (m)	Elev/Diff (m)	Site	DB
Waste Code: 243 Waste Class: PCB'S Waste Chara: D Char Desc: PCB WASTE Waste Count: 1 Qty Recvd: 1259					
<u>1999 Receiver Waste Information Details</u>					
Waste Code: 243 Waste Desc: PCB'S					
64	1 of 1	WNW/123.4	93.6 / 2.79	Kronish Sam 17 Grange Ave Toronto ON M5T 1C6	TANK
Permit Date: 1930 Permit Type: BP A34708 User Type: Installation Type: Fuel oil tank Installation Size: Installation Config.: 1 x Fuel oil tank No. Tanks Installed: 1 Units of Measure: Value/Tank (\$): 500 Capacity(gal): Reference: CTA Building permits Location Desc:					
65	1 of 1	SE/123.6	89.8 / -1.00	JOHN ST. TORONTO ON	WWIS
Well ID: 6929689 Construction Date: Use 1st: Use 2nd: Final Well Status: Observation Wells Water Type: Casing Material: Audit No: Z40304 Tag: A036822 Constructn Method: Elevation (m): Elevatn Reliabilty: Depth to Bedrock: Well Depth: Overburden/Bedrock: Pump Rate: Static Water Level: Clear/Cloudy: Municipality: TORONTO CITY Site Info:					
Flowing (Y/N): Flow Rate: Data Entry Status: Data Src: Date Received: 12/15/2005 Selected Flag: TRUE Abandonment Rec: Contractor: 6607 Form Version: 3 Owner: County: YORK Lot: Concession: Concession Name: Easting NAD83: Northing NAD83: Zone: UTM Reliability:					
PDF URL (Map): https://d2khazk8e83rdv.cloudfront.net/moe_mapping/downloads/2Water/Wells_pdfs/692\6929689.pdf					
<u>Additional Detail(s) (Map)</u>					
Well Completed Date: 11/17/2005 Year Completed: 2005 Depth (m): 5.5 Latitude: 43.6504453354284					

Map Key	Number of Records	Direction/ Distance (m)	Elev/Diff (m)	Site	DB
Longitude:		-79.3907014829029			
X:		-79.39070133255946			
Y:		43.65044533224258			
Path:		692\6929689.pdf			
 <u>Bore Hole Information</u>					
Bore Hole ID:	11328658			Elevation:	
DP2BR:				Elevrc:	
Spatial Status:				Zone:	17
Code OB:				East83:	629780.00
Code OB Desc:				North83:	4834308.00
Open Hole:				Org CS:	UTM83
Cluster Kind:				UTMRC:	4
Date Completed:	11/17/2005			UTMRC Desc:	margin of error : 30 m - 100 m
Remarks:				Location Method:	wwr
Location Method Desc:		on Water Well Record			
Elevrc Desc:					
Location Source Date:					
Improvement Location Source:					
Improvement Location Method:					
Source Revision Comment:					
Supplier Comment:					
 <u>Overburden and Bedrock</u>					
<u>Materials Interval</u>					
Formation ID:		933040007			
Layer:		1			
Color:		6			
General Color:		BROWN			
Material 1:		28			
Material 1 Desc:		SAND			
Material 2:		11			
Material 2 Desc:		GRAVEL			
Material 3:					
Material 3 Desc:					
Formation Top Depth:		0.0			
Formation End Depth:		1.0			
Formation End Depth UOM:		m			
 <u>Overburden and Bedrock</u>					
<u>Materials Interval</u>					
Formation ID:		933040010			
Layer:		4			
Color:					
General Color:					
Material 1:					
Material 1 Desc:					
Material 2:					
Material 2 Desc:					
Material 3:					
Material 3 Desc:					
Formation Top Depth:		5.5			
Formation End Depth:					
Formation End Depth UOM:		m			
 <u>Overburden and Bedrock</u>					
<u>Materials Interval</u>					
Formation ID:		933040008			

Map Key	Number of Records	Direction/ Distance (m)	Elev/Diff (m)	Site	DB
Layer:		2			
Color:		6			
General Color:		BROWN			
Material 1:		06			
Material 1 Desc:		SILT			
Material 2:		05			
Material 2 Desc:		CLAY			
Material 3:					
Material 3 Desc:					
Formation Top Depth:		1.0			
Formation End Depth:		3.0			
Formation End Depth UOM:		m			
 <u>Overburden and Bedrock</u>					
<u>Materials Interval</u>					
Formation ID:		933040009			
Layer:		3			
Color:		2			
General Color:		GREY			
Material 1:		05			
Material 1 Desc:		CLAY			
Material 2:		06			
Material 2 Desc:		SILT			
Material 3:					
Material 3 Desc:					
Formation Top Depth:		3.0			
Formation End Depth:		5.5			
Formation End Depth UOM:		m			
 <u>Annular Space/Abandonment</u>					
<u>Sealing Record</u>					
Plug ID:		933283232			
Layer:		1			
Plug From:		0.0			
Plug To:		1.5			
Plug Depth UOM:		m			
 <u>Method of Construction & Well</u>					
<u>Use</u>					
Method Construction ID:		966929689			
Method Construction Code:		6			
Method Construction:		Boring			
Other Method Construction:					
 <u>Pipe Information</u>					
Pipe ID:		11343513			
Casing No:		1			
Comment:					
Alt Name:					
 <u>Construction Record - Casing</u>					
Casing ID:		930873672			
Layer:		1			
Material:		5			
Open Hole or Material:		PLASTIC			
Depth From:		0.0			
Depth To:		1.7999999523162842			

Map Key	Number of Records	Direction/ Distance (m)	Elev/Diff (m)	Site	DB
Casing Diameter: 5.099999904632568 Casing Diameter UOM: cm Casing Depth UOM: m					
<u>Construction Record - Screen</u>					
Screen ID: 933416074 Layer: 1 Slot: 10 Screen Top Depth: 1.7999999523162842 Screen End Depth: 5.5 Screen Material: 5 Screen Depth UOM: m Screen Diameter UOM: cm Screen Diameter: 6.400000095367432					
<u>Hole Diameter</u>					
Hole ID: 11549774 Diameter: 21.0 Depth From: 0.0 Depth To: 5.5 Hole Depth UOM: m Hole Diameter UOM: cm					
66	1 of 5	SW/123.9	89.8 / -1.00	WITTINGTON PROPERTIES LIMITED 5-19 SOHO ST. TORONTO ON M5T 1Z6	GEN
Generator No: ON1304401 SIC Code: 4022 SIC Description: COMMERCIAL BUILDING Approval Years: 92,93 PO Box No: Country: Status: Co Admin: Choice of Contact: Phone No Admin: Contaminated Facility: MHSW Facility:					
<u>Detail(s)</u>					
Waste Class: 243 Waste Class Name: PCB'S Waste Class: 221 Waste Class Name: LIGHT FUELS					
66	2 of 5	SW/123.9	89.8 / -1.00	WITTINGTON PROPERTIES LIMITED 42-366 5-19 SOHO ST. C/O 1491 YONGE STREET, SUITE 205 TORONTO ON M4T 1Z4	GEN
Generator No: ON1304401 SIC Code: 4022 SIC Description: COMMERCIAL BUILDING Approval Years: 94,95,96 PO Box No: Country: Status:					

Map Key	Number of Records	Direction/ Distance (m)	Elev/Diff (m)	Site	DB
Co Admin: Choice of Contact: Phone No Admin: Contaminated Facility: MHSW Facility:					
<u>Detail(s)</u>					
Waste Class:		221			
Waste Class Name:		LIGHT FUELS			
Waste Class:		243			
Waste Class Name:		PCB'S			
66	3 of 5	SW/123.9	89.8 / -1.00	WITTINGTON PROPERTIES LIMITED 19 SOHO STREET, #5 TORONTO ON M5T 1Z6	GEN
Generator No:		ON1304401			
SIC Code:		4022			
SIC Description:		COMMERCIAL BUILDING			
Approval Years:		97,98,99,00,01			
PO Box No:					
Country:					
Status:					
Co Admin:					
Choice of Contact:					
Phone No Admin:					
Contaminated Facility:					
MHSW Facility:					
<u>Detail(s)</u>					
Waste Class:		221			
Waste Class Name:		LIGHT FUELS			
Waste Class:		243			
Waste Class Name:		PCB'S			
66	4 of 5	SW/123.9	89.8 / -1.00	WITTINGTON PROPERTIES LIMITED 19 SOHO STREET, #5 TORONTO ON M5T 1Z6	GEN
Generator No:		ON1304401			
SIC Code:					
SIC Description:					
Approval Years:		02,03			
PO Box No:					
Country:					
Status:					
Co Admin:					
Choice of Contact:					
Phone No Admin:					
Contaminated Facility:					
MHSW Facility:					
66	5 of 5	SW/123.9	89.8 / -1.00	WITTINGTON PROPERTIES LIMITED 19 SOHO STREET, #5 TORONTO ON M5T 1Z6	GEN
Generator No:		ON1304401			
SIC Code:					

Map Key	Number of Records	Direction/ Distance (m)	Elev/Diff (m)	Site	DB
SIC Description: Approval Years: 04 PO Box No: Country: Status: Co Admin: Choice of Contact: Phone No Admin: Contaminated Facility: MHSW Facility:					
67	1 of 1	SSE/133.4	89.6 / -1.20	252 Queen St W Toronto ON	SPL
Ref No: 7828-BFZLLK Year: Incident Dt: 9/14/2019 Dt MOE Arvl on Scn: MOE Reported Dt: 9/14/2019 Dt Document Closed: Site No: NA MOE Response: No Site County/District: Site Geo Ref Meth: Site District Office: Toronto - District Nearest Watercourse: Site Name: Toronto Water: catch basin<UNOFFICIAL> Site Address: 252 Queen St W Site Region: Central Site Municipality: Toronto Site Lot: Site Conc: Site Geo Ref Accu: Site Map Datum: Northing: 4834248.92 Easting: 629746.42 Entity Operating Name: Client Name: Client Type: Source Type: Unknown / N/A Incident Cause: Incident Preceding Spill: Dumping Incident Reason: Unknown / N/A Incident Summary: Toronto: cooking oil on road and catch basin Environment Impact: Health Env Consequence: Nature of Impact: Contaminant Qty: 0 other - see incident description Contaminant Qty 1: 0 Contaminant Unit: other - see incident description Contaminant Code: 14 Contaminant Name: GREASE (N.O.S.) Contaminant Limit 1: Contam Limit Freq 1: Contaminant UN No 1: n/a Receiving Medium: Land Activity Preceding Spill: Property 2nd Watershed: Property Tertiary Watershed: Sector Type: Unknown / N/A SAC Action Class: Land Spills Call Report Locatn Geodata: Time Reported: System Facility Address:					
				2 - Minor Environment	

Map Key	Number of Records	Direction/ Distance (m)	Elev/Diff (m)	Site	DB
68	1 of 1	ESE/134.6	90.8 / 0.00	10-14 McCaul Street Toronto ON M5T 1V7	EHS
Order No: 20200214112				Nearest Intersection:	
Status: C				Municipality:	Toronto
Report Type: Standard Express Report				Client Prov/State:	ON
Report Date: 14-FEB-20				Search Radius (km):	.25
Date Received: 14-FEB-20				X:	-79.3902167
Previous Site Name: ?				Y:	43.6508167
Lot/Building Size: <1ha					
Additional Info Ordered: City Directory					
69	1 of 1	E/134.7	91.2 / 0.36	ON	WWIS
Well ID: 7100027				Flowing (Y/N):	
Construction Date:				Flow Rate:	
Use 1st:				Data Entry Status:	
Use 2nd:				Data Src:	
Final Well Status: 0				Date Received:	01/07/2008
Water Type:				Selected Flag:	TRUE
Casing Material:				Abandonment Rec:	
Audit No: Z65794				Contractor:	7147
Tag: A056449				Form Version:	3
Constructn Method:				Owner:	
Elevation (m):				County:	YORK
Elevatn Reliabilty:				Lot:	
Depth to Bedrock:				Concession:	
Well Depth:				Concession Name:	
Overburden/Bedrock:				Easting NAD83:	
Pump Rate:				Northing NAD83:	
Static Water Level:				Zone:	
Clear/Cloudy:				UTM Reliability:	
Municipality:		TORONTO CITY			
Site Info:					
PDF URL (Map):		https://d2khazk8e83rdv.cloudfront.net/moe_mapping/downloads/2Water/Wells_pdfs/710\7100027.pdf			
<u>Additional Detail(s) (Map)</u>					
Well Completed Date:		12/21/2007			
Year Completed:		2007			
Depth (m):					
Latitude:		43.6514007078209			
Longitude:		-79.3901303560431			
X:		-79.39013020535955			
Y:		43.65140070540418			
Path:		710\7100027.pdf			
<u>Bore Hole Information</u>					
Bore Hole ID:		1000016407		Elevation:	
DP2BR:				Elevrc:	
Spatial Status:				Zone:	17
Code OB:				East83:	629824.00
Code OB Desc:				North83:	4834415.00
Open Hole:				Org CS:	UTM83
Cluster Kind:				UTMRC:	3
Date Completed:		12/21/2007		UTMRC Desc:	margin of error : 10 - 30 m
Remarks:				Location Method:	wwr
Location Method Desc:		on Water Well Record			

Map Key	Number of Records	Direction/ Distance (m)	Elev/Diff (m)	Site	DB
Elevrc Desc: Location Source Date: Improvement Location Source: Improvement Location Method: Source Revision Comment: Supplier Comment:					
<u>Method of Construction & Well Use</u>					
Method Construction ID:	1001574611				
Method Construction Code:					
Method Construction:					
Other Method Construction:					
<u>Pipe Information</u>					
Pipe ID:	1001574603				
Casing No:	0				
Comment:					
Alt Name:					
<u>Construction Record - Casing</u>					
Casing ID:	1001574609				
Layer:					
Material:					
Open Hole or Material:					
Depth From:					
Depth To:					
Casing Diameter:					
Casing Diameter UOM:	cm				
Casing Depth UOM:	m				
<u>Construction Record - Screen</u>					
Screen ID:	1001574610				
Layer:					
Slot:					
Screen Top Depth:					
Screen End Depth:					
Screen Material:					
Screen Depth UOM:	m				
Screen Diameter UOM:	cm				
Screen Diameter:					
<u>Results of Well Yield Testing</u>					
Pumping Test Method Desc:					
Pump Test ID:	1001574604				
Pump Set At:					
Static Level:					
Final Level After Pumping:					
Recommended Pump Depth:					
Pumping Rate:					
Flowing Rate:					
Recommended Pump Rate:					
Levels UOM:	m				
Rate UOM:	LPM				
Water State After Test Code:	0				
Water State After Test:					
Pumping Test Method:	0				

Map Key	Number of Records	Direction/ Distance (m)	Elev/Diff (m)	Site	DB
Pumping Duration HR: Pumping Duration MIN: Flowing:					
<u>Water Details</u>					
Water ID:		1001574608			
Layer:					
Kind Code:					
Kind:					
Water Found Depth:					
Water Found Depth UOM:		m			
<u>Hole Diameter</u>					
Hole ID:		1001574606			
Diameter:					
Depth From:					
Depth To:					
Hole Depth UOM:		m			
Hole Diameter UOM:		cm			
<u>70</u>	1 of 1	SSE/136.8	89.7 / -1.12	260 Queen Street West Toronto ON	EHS
Order No:	24082701493			Nearest Intersection:	
Status:	C			Municipality:	
Report Type:	RSC Report (Urban)			Client Prov/State:	ON
Report Date:	30-AUG-24			Search Radius (km):	.3
Date Received:	27-AUG-24			X:	-79.39188894
Previous Site Name:				Y:	43.64993036
Lot/Building Size:					
Additional Info Ordered:					
<u>71</u>	1 of 9	E/137.5	91.8 / 1.00	Ontario College of Art & Design 51 McCaul Health & Wellness Office Toronto ON M5T 2W7	GEN
Generator No:	ON8963623				
SIC Code:	611310				
SIC Description:	Universities				
Approval Years:	07,08				
PO Box No:					
Country:					
Status:					
Co Admin:					
Choice of Contact:					
Phone No Admin:					
Contaminated Facility:					
MHSW Facility:					
<u>Detail(s)</u>					
Waste Class:	312				
Waste Class Name:	PATHOLOGICAL WASTES				
<u>71</u>	2 of 9	E/137.5	91.8 / 1.00	Ontario College of Art & Design 51 McCaul Health & Wellness Office Toronto ON M5T 2W7	GEN

Map Key	Number of Records	Direction/ Distance (m)	Elev/Diff (m)	Site	DB
Generator No: ON8963623 SIC Code: 611310 SIC Description: Universities Approval Years: 2009 PO Box No: Country: Status: Co Admin: Choice of Contact: Phone No Admin: Contaminated Facility: MHSW Facility:					
<u>Detail(s)</u>					
Waste Class:		312			
Waste Class Name:		PATHOLOGICAL WASTES			
71	3 of 9	E/137.5	91.8 / 1.00	Ontario College of Art & Design 51 McCaul Health & Wellness Office Toronto ON M5T 2W7	GEN
Generator No: ON8963623 SIC Code: 611310 SIC Description: Universities Approval Years: 2010 PO Box No: Country: Status: Co Admin: Choice of Contact: Phone No Admin: Contaminated Facility: MHSW Facility:					
<u>Detail(s)</u>					
Waste Class:		312			
Waste Class Name:		PATHOLOGICAL WASTES			
71	4 of 9	E/137.5	91.8 / 1.00	OCAD UNIVERSITY 51 McCaul Health & Wellness Office Toronto ON M5T 2W7	GEN
Generator No: ON8963623 SIC Code: 611310 SIC Description: Universities Approval Years: 2011 PO Box No: Country: Status: Co Admin: Choice of Contact: Phone No Admin: Contaminated Facility: MHSW Facility:					
<u>Detail(s)</u>					
Waste Class:		312			
Waste Class Name:		PATHOLOGICAL WASTES			

279 erisinfo.com | Environmental Risk Information Services Order No: 24121901604

Map Key	Number of Records	Direction/ Distance (m)	Elev/Diff (m)	Site	DB
<u>Detail(s)</u>					
Waste Class:		312			
Waste Class Name:		PATHOLOGICAL WASTES			
71	8 of 9	E/137.5	91.8 / 1.00	OCAD UNIVERSITY 51 McCaul St. Health & Wellness Office Toronto ON M5T 2W7	GEN
Generator No:		ON8963623			
SIC Code:		611310			
SIC Description:		UNIVERSITIES			
Approval Years:		2015			
PO Box No:					
Country:		Canada			
Status:					
Co Admin:		Katherine Browning			
Choice of Contact:		CO_OFFICIAL			
Phone No Admin:		416-977-6000 Ext.2920			
Contaminated Facility:		No			
MHSW Facility:		No			
<u>Detail(s)</u>					
Waste Class:		312			
Waste Class Name:		PATHOLOGICAL WASTES			
71	9 of 9	E/137.5	91.8 / 1.00	OCAD UNIVERSITY 51 McCaul St. Health & Wellness Office Toronto ON M5T 2W7	GEN
Generator No:		ON8963623			
SIC Code:		611310			
SIC Description:		UNIVERSITIES			
Approval Years:		2014			
PO Box No:					
Country:		Canada			
Status:					
Co Admin:		Geeta Sharma			
Choice of Contact:		CO_ADMIN			
Phone No Admin:		416-977-6000 Ext.2920			
Contaminated Facility:		No			
MHSW Facility:		No			
<u>Detail(s)</u>					
Waste Class:		312			
Waste Class Name:		PATHOLOGICAL WASTES			
72	1 of 3	SSE/138.5	89.7 / -1.12	270 Queen Street West Toronto ON M5V 1Z8	EHS
Order No:		20030923002		Nearest Intersection:	Queen Street West and Beverly Street
Status:		C		Municipality:	Toronto
Report Type:		Complete Report		Client Prov/State:	ON
Report Date:		9/24/03		Search Radius (km):	0.25
Date Received:		9/23/03		X:	-79.39196
Previous Site Name:				Y:	43.649918
Lot/Building Size:		36,740 sq ft			
Additional Info Ordered:					

Map Key	Number of Records	Direction/ Distance (m)	Elev/Diff (m)	Site	DB
72	2 of 3	SSE/138.5	89.7 / -1.12	790324 ONTARIO LTD. 43-360 262 QUEEN STREET WEST TORONTO ON M5V 1Z8	GEN
Generator No:		ON1287100			
SIC Code:		4012			
SIC Description:		APT. & MULT. HOUSING			
Approval Years:		92,93,94,95,96,97,98			
PO Box No:					
Country:					
Status:					
Co Admin:					
Choice of Contact:					
Phone No Admin:					
Contaminated Facility:					
MHSW Facility:					
<u>Detail(s)</u>					
Waste Class:		146			
Waste Class Name:		OTHER SPECIFIED INORGANICS			
72	3 of 3	SSE/138.5	89.7 / -1.12	CANADA AUTO PARKS-DOME PARK LTD. 270 QUEEN STREET WEST TORONTO ON M5V 1Z8	GEN
Generator No:		ON1769500			
SIC Code:		9991			
SIC Description:		PARKING LOTS/GARGAGE			
Approval Years:		93,94,95,96,97,98			
PO Box No:					
Country:					
Status:					
Co Admin:					
Choice of Contact:					
Phone No Admin:					
Contaminated Facility:					
MHSW Facility:					
<u>Detail(s)</u>					
Waste Class:		252			
Waste Class Name:		WASTE OILS & LUBRICANTS			
73	1 of 1	S/139.2	89.1 / -1.70	19 BEVERLEY STREET Toronto ON	WWIS
Well ID:		7107984		Flowing (Y/N):	
Construction Date:				Flow Rate:	
Use 1st:		Monitoring and Test Hole		Data Entry Status:	
Use 2nd:		0		Data Src:	
Final Well Status:		Monitoring and Test Hole		Date Received: 07/11/2008	
Water Type:				Selected Flag: TRUE	
Casing Material:				Abandonment Rec:	
Audit No:		Z89546		Contractor: 7241	
Tag:		A072857		Form Version: 7	
Constructn Method:				Owner:	
Elevation (m):				County: YORK	
Elevatn Reliabilty:				Lot:	
Depth to Bedrock:				Concession:	
Well Depth:				Concession Name:	
Overburden/Bedrock:				Easting NAD83:	

Map Key	Number of Records	Direction/ Distance (m)	Elev/Diff (m)	Site	DB
Pump Rate:				Northing NAD83:	
Static Water Level:				Zone:	
Clear/Cloudy:				UTM Reliability:	
Municipality:		TORONTO CITY			
Site Info:		WKQ-000361			
PDF URL (Map):		https://d2khazk8e83rdv.cloudfront.net/moe_mapping/downloads/2Water/Wells_pdfs/710\7107984.pdf			
<u>Additional Detail(s) (Map)</u>					
Well Completed Date:		06/11/2008			
Year Completed:		2008			
Depth (m):		6.1			
Latitude:		43.6498787963975			
Longitude:		-79.3920310059828			
X:		-79.39203085587368			
Y:		43.64987879357455			
Path:		710\7107984.pdf			
<u>Bore Hole Information</u>					
Bore Hole ID:		1001649902		Elevation:	
DP2BR:				Elevrc:	
Spatial Status:				Zone:	17
Code OB:				East83:	629674.00
Code OB Desc:				North83:	4834243.00
Open Hole:				Org CS:	UTM83
Cluster Kind:				UTMRC:	3
Date Completed:		06/11/2008		UTMRC Desc:	margin of error : 10 - 30 m
Remarks:				Location Method:	wwr
Location Method Desc:		on Water Well Record			
Elevrc Desc:					
Location Source Date:					
Improvement Location Source:					
Improvement Location Method:					
Source Revision Comment:					
Supplier Comment:					
<u>Overburden and Bedrock Materials Interval</u>					
Formation ID:		1001779257			
Layer:		2			
Color:		2			
General Color:		GREY			
Material 1:		28			
Material 1 Desc:		SAND			
Material 2:		06			
Material 2 Desc:		SILT			
Material 3:		85			
Material 3 Desc:		SOFT			
Formation Top Depth:		3.5999999046325684			
Formation End Depth:		6.099999904632568			
Formation End Depth UOM:		m			
<u>Overburden and Bedrock Materials Interval</u>					
Formation ID:		1001779256			
Layer:		1			
Color:		6			
General Color:		BROWN			

Map Key	Number of Records	Direction/ Distance (m)	Elev/Diff (m)	Site	DB
Material 1:		28			
Material 1 Desc:		SAND			
Material 2:					
Material 2 Desc:					
Material 3:		85			
Material 3 Desc:		SOFT			
Formation Top Depth:		0.0			
Formation End Depth:		3.5999999046325684			
Formation End Depth UOM:		m			
<u>Annular Space/Abandonment Sealing Record</u>					
Plug ID:		1001779261			
Layer:		3			
Plug From:		2.740000009536743			
Plug To:		6.099999904632568			
Plug Depth UOM:		m			
<u>Annular Space/Abandonment Sealing Record</u>					
Plug ID:		1001779259			
Layer:		1			
Plug From:		0.0			
Plug To:		0.3100000023841858			
Plug Depth UOM:		m			
<u>Annular Space/Abandonment Sealing Record</u>					
Plug ID:		1001779260			
Layer:		2			
Plug From:		0.3100000023841858			
Plug To:		2.740000009536743			
Plug Depth UOM:		m			
<u>Method of Construction & Well Use</u>					
Method Construction ID:		1001779267			
Method Construction Code:		D			
Method Construction:		Direct Push			
Other Method Construction:					
<u>Pipe Information</u>					
Pipe ID:		1001779255			
Casing No:		0			
Comment:					
Alt Name:					
<u>Construction Record - Casing</u>					
Casing ID:		1001779263			
Layer:		1			
Material:		5			
Open Hole or Material:		PLASTIC			
Depth From:		0.0			
Depth To:		3.0			
Casing Diameter:		5.199999809265137			

Map Key	Number of Records	Direction/ Distance (m)	Elev/Diff (m)	Site	DB
Casing Diameter UOM:		cm			
Casing Depth UOM:		m			
<u>Construction Record - Screen</u>					
Screen ID:		1001779264			
Layer:		1			
Slot:		10			
Screen Top Depth:		3.0			
Screen End Depth:		6.0			
Screen Material:		5			
Screen Depth UOM:		m			
Screen Diameter UOM:		cm			
Screen Diameter:		6.03000020980835			
<u>Water Details</u>					
Water ID:		1001779262			
Layer:					
Kind Code:					
Kind:					
Water Found Depth:					
Water Found Depth UOM:		m			
<u>Hole Diameter</u>					
Hole ID:		1001779258			
Diameter:		10.899999618530273			
Depth From:		0.0			
Depth To:		6.099999904632568			
Hole Depth UOM:		m			
Hole Diameter UOM:		cm			
<u>74</u>	1 of 9	ENE/139.2	92.3 / 1.47	Enerchi Chiropractic & Wellness Centre 55 McCaul Street Toronto ON	GEN
Generator No:		ON9903793			
SIC Code:		621390			
SIC Description:		Offices of All Other Health Practitioners			
Approval Years:		2012			
PO Box No:					
Country:					
Status:					
Co Admin:					
Choice of Contact:					
Phone No Admin:					
Contaminated Facility:					
MHSW Facility:					
<u>74</u>	2 of 9	ENE/139.2	92.3 / 1.47	Enerchi Chiropractic & Wellness Centre 55 McCaul Street Toronto ON	GEN
Generator No:		ON9903793			
SIC Code:		621390			
SIC Description:		OFFICES OF ALL OTHER HEALTH PRACTITIONERS			
Approval Years:		2013			
PO Box No:					
Country:					
Status:					
Co Admin:					

Map Key	Number of Records	Direction/ Distance (m)	Elev/Diff (m)	Site	DB
Choice of Contact: Phone No Admin: Contaminated Facility: MHSW Facility:					
<u>Detail(s)</u>					
Waste Class: Waste Class Name:		312 PATHOLOGICAL WASTES			
74	3 of 9	ENE/139.2	92.3 / 1.47	Enerchi Chiropractic & Wellness Centre 55 McCaul Street Toronto ON M5T 2W7	GEN
Generator No: SIC Code: SIC Description: Approval Years: PO Box No: Country: Status: Co Admin: Choice of Contact: Phone No Admin: Contaminated Facility: MHSW Facility:		ON9903793 621390 OFFICES OF ALL OTHER HEALTH PRACTITIONERS 2015 Canada CO_OFFICIAL No No			
<u>Detail(s)</u>					
Waste Class: Waste Class Name:		312 PATHOLOGICAL WASTES			
74	4 of 9	ENE/139.2	92.3 / 1.47	Enerchi Chiropractic & Wellness Centre 55 McCaul Street Toronto ON M5T 2W7	GEN
Generator No: SIC Code: SIC Description: Approval Years: PO Box No: Country: Status: Co Admin: Choice of Contact: Phone No Admin: Contaminated Facility: MHSW Facility:		ON9903793 621390 OFFICES OF ALL OTHER HEALTH PRACTITIONERS 2016 Canada CO_OFFICIAL No No			
<u>Detail(s)</u>					
Waste Class: Waste Class Name:		312 PATHOLOGICAL WASTES			
74	5 of 9	ENE/139.2	92.3 / 1.47	Enerchi Chiropractic & Wellness Centre 55 McCaul Street Toronto ON M5T 2W7	GEN
Generator No: SIC Code: SIC Description:		ON9903793 621390 OFFICES OF ALL OTHER HEALTH PRACTITIONERS			

Map Key	Number of Records	Direction/ Distance (m)	Elev/Diff (m)	Site	DB
Approval Years: 2014 PO Box No: Country: Canada Status: Co Admin: Choice of Contact: CO_OFFICIAL Phone No Admin: Contaminated Facility: No MHSW Facility: No <u>Detail(s)</u> Waste Class: 312 Waste Class Name: PATHOLOGICAL WASTES					
74	6 of 9	ENE/139.2	92.3 / 1.47	Enerchi Chiropractic & Wellness Centre 55 McCaul Street Toronto ON M5T 2W7	GEN
Generator No: ON9903793 SIC Code: SIC Description: Approval Years: As of Dec 2018 PO Box No: Country: Canada Status: Registered Co Admin: Choice of Contact: Phone No Admin: Contaminated Facility: MHSW Facility: <u>Detail(s)</u> Waste Class: 312 P Waste Class Name: Pathological wastes					
74	7 of 9	ENE/139.2	92.3 / 1.47	Enerchi Chiropractic & Wellness Centre 55 McCaul Street Toronto ON M5T 2W7	GEN
Generator No: ON9903793 SIC Code: SIC Description: Approval Years: As of Jul 2020 PO Box No: Country: Canada Status: Registered Co Admin: Choice of Contact: Phone No Admin: Contaminated Facility: MHSW Facility: <u>Detail(s)</u> Waste Class: 312 P Waste Class Name: Pathological wastes					
74	8 of 9	ENE/139.2	92.3 / 1.47	Enerchi Chiropractic & Wellness Centre 55 McCaul Street	GEN

287 erisinfo.com | Environmental Risk Information Services Order No: 24121901604

Map Key	Number of Records	Direction/ Distance (m)	Elev/Diff (m)	Site	DB
Waste Class:		251			
Waste Class Name:		OIL SKIMMINGS & SLUDGES			
76	1 of 1	SE/140.5	89.8 / -1.00	250 Queen Street West Toronto ON M5V 1Z7	EHS
Order No:		22100405593		Nearest Intersection:	
Status:		C		Municipality:	
Report Type:		Standard Report		Client Prov/State: ON	
Report Date:		05-OCT-22		Search Radius (km): .25	
Date Received:		04-OCT-22		X: -79.3910311	
Previous Site Name:				Y: 43.6500927	
Lot/Building Size:					
Additional Info Ordered:					
77	1 of 1	SE/141.2	89.8 / -1.04	250 Queen Street West Toronto ON M5V 1Z7	EHS
Order No:		21121400576		Nearest Intersection:	
Status:		C		Municipality:	
Report Type:		Standard Express Report		Client Prov/State: ON	
Report Date:		14-DEC-21		Search Radius (km): .25	
Date Received:		14-DEC-21		X: -79.3910284	
Previous Site Name:				Y: 43.6500861	
Lot/Building Size:					
Additional Info Ordered:					
78	1 of 1	NNW/141.3	93.8 / 3.00	ON	BORE
Borehole ID:		650374		Inclin FLG: No	
OGF ID:		215550726		SP Status: Initial Entry	
Status:				Surv Elev: No	
Type:		Borehole		Piezometer: No	
Use:		Geotechnical/Geological Investigation		Primary Name:	
Completion Date:		DEC-1971		Municipality:	
Static Water Level:		0.7		Lot:	
Primary Water Use:		Not Used		Township:	
Sec. Water Use:				Latitude DD: 43.653219	
Total Depth m:		19		Longitude DD: -79.392801	
Depth Ref:		Ground Surface		UTM Zone: 17	
Depth Elev:				Easting: 629605	
Drill Method:		Power auger		Northing: 4834613	
Orig Ground Elev m:		96.1		Location Accuracy:	
Elev Reliabil Note:				Accuracy: Not Applicable	
DEM Ground Elev m:		95.3			
Concession:					
Location D:					
Survey D:					
Comments:					
<u>Borehole Geology Stratum</u>					
Geology Stratum ID:		218529698		Mat Consistency:	
Top Depth:		0		Material Moisture:	
Bottom Depth:		.2		Material Texture:	
Material Color:		Black		Non Geo Mat Type:	
Material 1:		Soil		Geologic Formation:	
Material 2:					
Material 3:					
Material 4:					

Map Key	Number of Records	Direction/ Distance (m)	Elev/Diff (m)	Site	DB
Gsc Material Description:					
Stratum Description:		SOIL. BLACK.			
Geology Stratum ID:	218529700			Mat Consistency:	Stiff
Top Depth:	1.7			Material Moisture:	
Bottom Depth:	11.9			Material Texture:	
Material Color:	Brown			Non Geo Mat Type:	
Material 1:	Till			Geologic Formation:	
Material 2:	Clay			Geologic Group:	
Material 3:	Silt			Geologic Period:	Quaternary
Material 4:				Depositional Gen:	
Gsc Material Description:					
Stratum Description:		TILL,CLAY,SILT. BROWN,STIFF,PARTINGS, AGE QUATERNARY, WATER STABLE AT 313.0 FEET.			
Geology Stratum ID:	218529701			Mat Consistency:	Dense
Top Depth:	11.9			Material Moisture:	
Bottom Depth:	13.8			Material Texture:	Medium
Material Color:	Grey			Non Geo Mat Type:	
Material 1:	Sand			Geologic Formation:	
Material 2:	Clay			Geologic Group:	
Material 3:	Silt			Geologic Period:	Quaternary
Material 4:				Depositional Gen:	
Gsc Material Description:					
Stratum Description:		SAND-MEDIUM,CLAY, SILT. GREY,DENSE,LAYERED, AGE QUATERNARY.			
Geology Stratum ID:	218529703			Mat Consistency:	
Top Depth:	16.2			Material Moisture:	
Bottom Depth:	19			Material Texture:	
Material Color:	Red			Non Geo Mat Type:	
Material 1:	Shale			Geologic Formation:	
Material 2:				Geologic Group:	
Material 3:				Geologic Period:	Ordovician
Material 4:				Depositional Gen:	
Gsc Material Description:					
Stratum Description:		SHALE. WEATHERED,AGE ORDOVICIAN. 015 020 020 0005502000392050004520 **Note: Many records provided by the department have a truncated [Stratum Description] field.			
Geology Stratum ID:	218529699			Mat Consistency:	
Top Depth:	.2			Material Moisture:	
Bottom Depth:	1.7			Material Texture:	
Material Color:				Non Geo Mat Type:	
Material 1:	Fill			Geologic Formation:	
Material 2:	Silt			Geologic Group:	
Material 3:	Brick fragments			Geologic Period:	
Material 4:				Depositional Gen:	fill
Gsc Material Description:					
Stratum Description:		FILL,SILT,BRICK.			
Geology Stratum ID:	218529702			Mat Consistency:	Stiff
Top Depth:	13.8			Material Moisture:	
Bottom Depth:	16.2			Material Texture:	
Material Color:	Grey			Non Geo Mat Type:	
Material 1:	Till			Geologic Formation:	
Material 2:	Clay			Geologic Group:	
Material 3:	Silt			Geologic Period:	Quaternary
Material 4:	Gravel			Depositional Gen:	
Gsc Material Description:					
Stratum Description:		TILL,CLAY,SILT, GRAVEL. GREY,STIFF,AGE QUATERNARY.			
Source					
Source Type:	Data Survey			Source Appl:	Spatial/Tabular
Source Orig:	Geological Survey of Canada			Source Iden:	1
Source Date:	1956-1972			Scale or Res:	Varies
Confidence:	H			Horizontal:	NAD27

Map Key	Number of Records	Direction/ Distance (m)	Elev/Diff (m)	Site	DB
Observatio: Source Name: Urban Geology Automated Information System (UGAIS) Source Details: File: TOR3.txt RecordID: 210340 NTS_Sheet: 30M11E Confiden 1: Logged by professional. Exact and complete description of material and properties.					
Verticalda: Mean Average Sea Level					
Source List					
Source Identifier: 1 Source Type: Data Survey Source Date: 1956-1972 Scale or Resolution: Varies Source Name: Urban Geology Automated Information System (UGAIS) Source Originators: Geological Survey of Canada					
Horizontal Datum: NAD27 Vertical Datum: Mean Average Sea Level Projection Name: Universal Transverse Mercator					
79	1 of 4	ENE/141.9	92.8 / 2.00	18 KARAT/OUR HOUSE 71 MCCAUL ST TORONTO ON M5T 2X1	SCT
Established: 1970 Plant Size (ft²): 0 Employment: 5					
--Details--					
Description: JEWELLERY, PRECIOUS METAL SIC/NAICS Code: 3911					
79	2 of 4	ENE/141.9	92.8 / 2.00	FAST 1 HOUR PHOTOFINISHING 15-641 71 MCCAUL ST., UNIT C4 TORONTO ON M5T 2X1	GEN
Generator No: ON1534600 SIC Code: 6571 SIC Description: CAMERA/PHOTO. SUPPLY Approval Years: 92,93,94,95,96,97 PO Box No: Country: Status: Co Admin: Choice of Contact: Phone No Admin: Contaminated Facility: MHSW Facility:					
Detail(s)					
Waste Class: 264 Waste Class Name: PHOTOPROCESSING WASTES					
79	3 of 4	ENE/141.9	92.8 / 2.00	FAST 1 HOUR PHOTOFINIS(OUT OF BUSINESS) 1 71 MCCAUL ST., UNIT C4 TORONTO ON M5T 2X1	GEN
Generator No: ON1534600 SIC Code: 6571 SIC Description: CAMERA/PHOTO. SUPPLY Approval Years: 98 PO Box No: Country: Status:					

Map Key	Number of Records	Direction/ Distance (m)	Elev/Diff (m)	Site	DB
Co Admin: Choice of Contact: Phone No Admin: Contaminated Facility: MHSW Facility:					
<u>Detail(s)</u>					
Waste Class:		264			
Waste Class Name:		PHOTOPROCESSING WASTES			
79	4 of 4	ENE/141.9	92.8 / 2.00	FAST 1 HOUR PHOTOFINIS(OUT OF BUSINESS) 71 MCCAUL STREET, UNIT C4 TORONTO ON M5T 2X1	GEN
Generator No:		ON1534600			
SIC Code:		6571			
SIC Description:		CAMERA/PHOTO. SUPPLY			
Approval Years:		99			
PO Box No:					
Country:					
Status:					
Co Admin:					
Choice of Contact:					
Phone No Admin:					
Contaminated Facility:					
MHSW Facility:					
<u>Detail(s)</u>					
Waste Class:		264			
Waste Class Name:		PHOTOPROCESSING WASTES			
80	1 of 1	SSE/142.0	89.6 / -1.24	19 BEVERLEY STREET Toronto ON	WWIS
Well ID:		7107985		Flowing (Y/N):	
Construction Date:				Flow Rate:	
Use 1st:		Monitoring and Test Hole		Data Entry Status:	
Use 2nd:		0		Data Src:	
Final Well Status:		Monitoring and Test Hole		Date Received:	
Water Type:				07/11/2008	
Casing Material:				Selected Flag:	
Audit No:		Z89547		TRUE	
Tag:		A072856		Abandonment Rec:	
Constructn Method:				Contractor:	
Elevation (m):				7241	
Elevatn Reliabilty:				Form Version:	
Depth to Bedrock:				7	
Well Depth:				Owner:	
Overburden/Bedrock:				County:	
Pump Rate:				YORK	
Static Water Level:				Lot:	
Clear/Cloudy:				Concession:	
Municipality:		TORONTO CITY		Concession Name:	
Site Info:		WKQ-000361		Easting NAD83:	
PDF URL (Map):		https://d2khazk8e83rdv.cloudfront.net/moe_mapping/downloads/2Water/Wells_pdfs/710\7107985.pdf			
Northing NAD83:					
Zone:					
UTM Reliability:					
<u>Additional Detail(s) (Map)</u>					
Well Completed Date:		06/11/2008			

Map Key	Number of Records	Direction/ Distance (m)	Elev/Diff (m)	Site	DB
Year Completed:		2008			
Depth (m):		12.1			
Latitude:		43.6498940068682			
Longitude:		-79.3918322011759			
X:		-79.39183205067856			
Y:		43.649894004093966			
Path:		710\7107985.pdf			
 <u>Bore Hole Information</u>					
Bore Hole ID:	1001649905			Elevation:	
DP2BR:				Elevrc:	
Spatial Status:				Zone:	17
Code OB:				East83:	629690.00
Code OB Desc:				North83:	4834245.00
Open Hole:				Org CS:	UTM83
Cluster Kind:				UTMRC:	3
Date Completed:	06/11/2008			UTMRC Desc:	margin of error : 10 - 30 m
Remarks:				Location Method:	wwr
Location Method Desc:	on Water Well Record				
Elevrc Desc:					
Location Source Date:					
Improvement Location Source:					
Improvement Location Method:					
Source Revision Comment:					
Supplier Comment:					
 <u>Overburden and Bedrock</u>					
<u>Materials Interval</u>					
Formation ID:	1001779312				
Layer:	2				
Color:	6				
General Color:	BROWN				
Material 1:	28				
Material 1 Desc:	SAND				
Material 2:	06				
Material 2 Desc:	SILT				
Material 3:	85				
Material 3 Desc:	SOFT				
Formation Top Depth:	3.0				
Formation End Depth:	7.599999904632568				
Formation End Depth UOM:	m				
 <u>Overburden and Bedrock</u>					
<u>Materials Interval</u>					
Formation ID:	1001779311				
Layer:	1				
Color:	6				
General Color:	BROWN				
Material 1:	01				
Material 1 Desc:	FILL				
Material 2:	28				
Material 2 Desc:	SAND				
Material 3:	77				
Material 3 Desc:	LOOSE				
Formation Top Depth:	0.0				
Formation End Depth:	3.0				
Formation End Depth UOM:	m				
 <u>Overburden and Bedrock</u>					

Map Key	Number of Records	Direction/ Distance (m)	Elev/Diff (m)	Site	DB
<u>Materials Interval</u>					
Formation ID:		1001779313			
Layer:		3			
Color:		2			
General Color:		GREY			
Material 1:		06			
Material 1 Desc:		SILT			
Material 2:		28			
Material 2 Desc:		SAND			
Material 3:		73			
Material 3 Desc:		HARD			
Formation Top Depth:		7.599999904632568			
Formation End Depth:		11.899999618530273			
Formation End Depth UOM:		m			
<u>Overburden and Bedrock</u>					
<u>Materials Interval</u>					
Formation ID:		1001779314			
Layer:		4			
Color:		2			
General Color:		GREY			
Material 1:		17			
Material 1 Desc:		SHALE			
Material 2:					
Material 2 Desc:					
Material 3:		73			
Material 3 Desc:		HARD			
Formation Top Depth:		11.899999618530273			
Formation End Depth:		12.100000381469727			
Formation End Depth UOM:		m			
<u>Annular Space/Abandonment</u>					
<u>Sealing Record</u>					
Plug ID:		1001779317			
Layer:		2			
Plug From:		0.30000001192092896			
Plug To:		7.0			
Plug Depth UOM:		m			
<u>Annular Space/Abandonment</u>					
<u>Sealing Record</u>					
Plug ID:		1001779318			
Layer:		3			
Plug From:		7.0			
Plug To:		11.899999618530273			
Plug Depth UOM:		m			
<u>Annular Space/Abandonment</u>					
<u>Sealing Record</u>					
Plug ID:		1001779316			
Layer:		1			
Plug From:		0.0			
Plug To:		0.30000001192092896			
Plug Depth UOM:		m			
<u>Method of Construction & Well</u>					
<u>Use</u>					

Map Key	Number of Records	Direction/ Distance (m)	Elev/Diff (m)	Site	DB
Method Construction ID: 1001779324 Method Construction Code: D Method Construction: Direct Push Other Method Construction:					
<u>Pipe Information</u>					
Pipe ID: 1001779310 Casing No: 0 Comment: Alt Name:					
<u>Construction Record - Casing</u>					
Casing ID: 1001779320 Layer: 1 Material: 5 Open Hole or Material: PLASTIC Depth From: 0.0 Depth To: 7.300000190734863 Casing Diameter: 5.199999809265137 Casing Diameter UOM: cm Casing Depth UOM: m					
<u>Construction Record - Screen</u>					
Screen ID: 1001779321 Layer: 1 Slot: 10 Screen Top Depth: 7.300000190734863 Screen End Depth: 11.899999618530273 Screen Material: 5 Screen Depth UOM: m Screen Diameter UOM: cm Screen Diameter: 6.03000020980835					
<u>Water Details</u>					
Water ID: 1001779319 Layer: Kind Code: Kind: Water Found Depth: Water Found Depth UOM: m					
<u>Hole Diameter</u>					
Hole ID: 1001779315 Diameter: 20.299999237060547 Depth From: 0.0 Depth To: 12.0 Hole Depth UOM: m Hole Diameter UOM: cm					
81	1 of 1	WSW/142.8	91.6 / 0.76	Dominion Stores Ltd 14 Phoebe St Toronto ON M5T 2Z3	TANK
Permit Date: 1924 Permit Type: To install					

Map Key	Number of Records	Direction/ Distance (m)	Elev/Diff (m)	Site	DB
User Type: Installation Type: Installation Size: Installation Config.: No. Tanks Installed: Units of Measure: Value/Tank (\$): Capacity(gal): Reference: Location Desc:		Grocery company distribution garage Gasoline tank and pump 500 500 gall gasoline tank u sdwlk curb pump 1 Imperial gallons 500 TCM 1924 A: 1307-8 ne cor Phoebe & Soho			
82	1 of 2	S/143.9	88.9 / -1.96	Greco [Alphonse] 3 Beverley St Toronto ON M5T 1X9	TANK
Permit Date: Permit Type: User Type: Installation Type: Installation Size: Installation Config.: No. Tanks Installed: Units of Measure: Value/Tank (\$): Capacity(gal): Reference: Location Desc:		6/30/1930 BP A31047 Gasoline tank 1 x Gasoline tank 1 150 CTA Building permits			
82	2 of 2	S/143.9	88.9 / -1.96	Greco [Alphonse]? 3 Beverley St Toronto ON M5T 1X9	TANK
Permit Date: Permit Type: User Type: Installation Type: Installation Size: Installation Config.: No. Tanks Installed: Units of Measure: Value/Tank (\$): Capacity(gal): Reference: Location Desc:		12/6/1932 BP A45724 gas tanks gas tanks 2 400 CTA Building Permits 3 Beverley St			
83	1 of 18	NE/144.8	93.8 / 3.00	ONTARIO COLLEGE OF ART & DESIGN 100 MCCAUL ST., PT.LOT 13 TORONTO CITY ON M5T 1W1	CA
Certificate #: Application Year: Issue Date: Approval Type: Status: Application Type: Client Name: Client Address: Client City: Client Postal Code: Project Description:		8-3069-99- 99 10/7/1999 Industrial air Approved BRONZE/ALUM. MELT FURNACE, B-OUT FURNACE			

Map Key	Number of Records	Direction/ Distance (m)	Elev/Diff (m)	Site	DB
Contaminants:		Nitrogen Oxides, Methane (Incl. Hydrocarbons Expr. As Ch4			
Emission Control:					
83	2 of 18	NE/144.8	93.8 / 3.00	ONTARIO COLLEGE OF ART 100 MCCAUL ST. TORONTO ON M5T 1W1	GEN
Generator No:		ON0265000			
SIC Code:		8521			
SIC Description:		POST-SEC. NON-UNIV.			
Approval Years:		86,87,88,89,90			
PO Box No:					
Country:					
Status:					
Co Admin:					
Choice of Contact:					
Phone No Admin:					
Contaminated Facility:					
MHSW Facility:					
<u>Detail(s)</u>					
Waste Class:		121			
Waste Class Name:		ALKALINE WASTES - HEAVY METALS			
Waste Class:		145			
Waste Class Name:		PAINT/PIGMENT/COATING RESIDUES			
Waste Class:		212			
Waste Class Name:		ALIPHATIC SOLVENTS			
Waste Class:		146			
Waste Class Name:		OTHER SPECIFIED INORGANICS			
Waste Class:		148			
Waste Class Name:		INORGANIC LABORATORY CHEMICALS			
Waste Class:		211			
Waste Class Name:		AROMATIC SOLVENTS			
Waste Class:		213			
Waste Class Name:		PETROLEUM DISTILLATES			
Waste Class:		232			
Waste Class Name:		POLYMERIC RESINS			
Waste Class:		241			
Waste Class Name:		HALOGENATED SOLVENTS			
Waste Class:		263			
Waste Class Name:		ORGANIC LABORATORY CHEMICALS			
Waste Class:		264			
Waste Class Name:		PHOTOPROCESSING WASTES			
Waste Class:		265			
Waste Class Name:		GRAPHIC ART WASTES			
83	3 of 18	NE/144.8	93.8 / 3.00	ONTARIO COLLEGE OF ART 29-152 100 MCCAUL ST. TORONTO ON M5T 1W1	GEN

Map Key	Number of Records	Direction/ Distance (m)	Elev/Diff (m)	Site	DB
Generator No: SIC Code: SIC Description: Approval Years: PO Box No: Country: Status: Co Admin: Choice of Contact: Phone No Admin: Contaminated Facility: MHSW Facility:		ON0265000 8521 POST-SEC. NON-UNIV. 92,93,94,95,96,97			
<u>Detail(s)</u>					
Waste Class: Waste Class Name:		121 ALKALINE WASTES - HEAVY METALS			
Waste Class: Waste Class Name:		145 PAINT/PIGMENT/COATING RESIDUES			
Waste Class: Waste Class Name:		146 OTHER SPECIFIED INORGANICS			
Waste Class: Waste Class Name:		148 INORGANIC LABORATORY CHEMICALS			
Waste Class: Waste Class Name:		211 AROMATIC SOLVENTS			
Waste Class: Waste Class Name:		212 ALIPHATIC SOLVENTS			
Waste Class: Waste Class Name:		213 PETROLEUM DISTILLATES			
Waste Class: Waste Class Name:		232 POLYMERIC RESINS			
Waste Class: Waste Class Name:		241 HALOGENATED SOLVENTS			
Waste Class: Waste Class Name:		263 ORGANIC LABORATORY CHEMICALS			
Waste Class: Waste Class Name:		264 PHOTOPROCESSING WASTES			
Waste Class: Waste Class Name:		265 GRAPHIC ART WASTES			
83	4 of 18	NE/144.8	93.8 / 3.00	ONTARIO COLLEGE OF ART 100 MCCAUL STREET TORONTO ON M5T 1W1	GEN
Generator No: SIC Code: SIC Description: Approval Years: PO Box No: Country: Status: Co Admin: Choice of Contact:		ON0265000 8521 POST-SEC. NON-UNIV. 98,99,00,01			

Map Key	Number of Records	Direction/ Distance (m)	Elev/Diff (m)	Site	DB
Phone No Admin: Contaminated Facility: MHSW Facility:					
<u>Detail(s)</u>					
Waste Class:		148			
Waste Class Name:		INORGANIC LABORATORY CHEMICALS			
Waste Class:		121			
Waste Class Name:		ALKALINE WASTES - HEAVY METALS			
Waste Class:		145			
Waste Class Name:		PAINT/PIGMENT/COATING RESIDUES			
Waste Class:		146			
Waste Class Name:		OTHER SPECIFIED INORGANICS			
Waste Class:		211			
Waste Class Name:		AROMATIC SOLVENTS			
Waste Class:		212			
Waste Class Name:		ALIPHATIC SOLVENTS			
Waste Class:		213			
Waste Class Name:		PETROLEUM DISTILLATES			
Waste Class:		232			
Waste Class Name:		POLYMERIC RESINS			
Waste Class:		241			
Waste Class Name:		HALOGENATED SOLVENTS			
Waste Class:		263			
Waste Class Name:		ORGANIC LABORATORY CHEMICALS			
Waste Class:		264			
Waste Class Name:		PHOTOPROCESSING WASTES			
Waste Class:		265			
Waste Class Name:		GRAPHIC ART WASTES			
<u>83</u>	5 of 18	NE/144.8	93.8 / 3.00	ONTARIO COLLEGE OF ART 100 MCCAUL ST TORONTO ON M5T 1W1	GEN
Generator No: ON0265000 SIC Code: SIC Description: Approval Years: 02,03,04,05,06,07,08 PO Box No: Country: Status: Co Admin: Choice of Contact: Phone No Admin: Contaminated Facility: MHSW Facility:					
<u>Detail(s)</u>					
Waste Class:		114			
Waste Class Name:		OTHER INORGANIC ACID WASTES			

<i>Map Key</i>	<i>Number of Records</i>	<i>Direction/ Distance (m)</i>	<i>Elev/Diff (m)</i>	<i>Site</i>	<i>DB</i>
Waste Class: Waste Class Name:		121 ALKALINE WASTES - HEAVY METALS			
Waste Class: Waste Class Name:		146 OTHER SPECIFIED INORGANICS			
Waste Class: Waste Class Name:		211 AROMATIC SOLVENTS			
Waste Class: Waste Class Name:		212 ALIPHATIC SOLVENTS			
Waste Class: Waste Class Name:		232 POLYMERIC RESINS			
Waste Class: Waste Class Name:		241 HALOGENATED SOLVENTS			
Waste Class: Waste Class Name:		312 PATHOLOGICAL WASTES			
Waste Class: Waste Class Name:		252 WASTE OILS & LUBRICANTS			
Waste Class: Waste Class Name:		263 ORGANIC LABORATORY CHEMICALS			
Waste Class: Waste Class Name:		264 PHOTOPROCESSING WASTES			
Waste Class: Waste Class Name:		265 GRAPHIC ART WASTES			
Waste Class: Waste Class Name:		331 WASTE COMPRESSED GASES			
Waste Class: Waste Class Name:		213 PETROLEUM DISTILLATES			
Waste Class: Waste Class Name:		145 PAINT/PIGMENT/COATING RESIDUES			
Waste Class: Waste Class Name:		148 INORGANIC LABORATORY CHEMICALS			
83	6 of 18	NE/144.8	93.8 / 3.00	Ontario College of Arts 100 McCaul St Toronto ON M5T 1W1	TANK
Permit Date: Permit Type: User Type: Installation Type: Installation Size: Installation Config.: No. Tanks Installed: Units of Measure: Value/Tank (\$): Capacity(gal): Reference: Location Desc:		9/23/1920 BP 45262 Art college Oil tank 1 x fuel oil tank 1 330 CTA Building permits Dundas St W			

Map Key	Number of Records	Direction/ Distance (m)	Elev/Diff (m)	Site	DB
83	7 of 18	NE/144.8	93.8 / 3.00	ONTARIO COLLEGE OF ART 100 MCCAUL ST TORONTO ON M5T 1W1	GEN
Generator No:		ON0265000			
SIC Code:		611710			
SIC Description:		Educational Support Services			
Approval Years:		2009			
PO Box No:					
Country:					
Status:					
Co Admin:					
Choice of Contact:					
Phone No Admin:					
Contaminated Facility:					
MHSW Facility:					
<u>Detail(s)</u>					
Waste Class:		114			
Waste Class Name:		OTHER INORGANIC ACID WASTES			
Waste Class:		145			
Waste Class Name:		PAINT/PIGMENT/COATING RESIDUES			
Waste Class:		146			
Waste Class Name:		OTHER SPECIFIED INORGANICS			
Waste Class:		148			
Waste Class Name:		INORGANIC LABORATORY CHEMICALS			
Waste Class:		213			
Waste Class Name:		PETROLEUM DISTILLATES			
Waste Class:		252			
Waste Class Name:		WASTE OILS & LUBRICANTS			
Waste Class:		263			
Waste Class Name:		ORGANIC LABORATORY CHEMICALS			
Waste Class:		264			
Waste Class Name:		PHOTOPROCESSING WASTES			
Waste Class:		265			
Waste Class Name:		GRAPHIC ART WASTES			
Waste Class:		312			
Waste Class Name:		PATHOLOGICAL WASTES			
Waste Class:		331			
Waste Class Name:		WASTE COMPRESSED GASES			

83	8 of 18	NE/144.8	93.8 / 3.00	ONTARIO COLLEGE OF ART 100 MCCAUL ST TORONTO ON M5T 1W1	GEN
Generator No: SIC Code: SIC Description: Approval Years: PO Box No: Country: Status: Co Admin:		ON0265000 611710 Educational Support Services 2010			

Map Key	Number of Records	Direction/ Distance (m)	Elev/Diff (m)	Site	DB
Choice of Contact: Phone No Admin: Contaminated Facility: MHSW Facility:					
<u>Detail(s)</u>					
Waste Class:		213			
Waste Class Name:		PETROLEUM DISTILLATES			
Waste Class:		331			
Waste Class Name:		WASTE COMPRESSED GASES			
Waste Class:		148			
Waste Class Name:		INORGANIC LABORATORY CHEMICALS			
Waste Class:		263			
Waste Class Name:		ORGANIC LABORATORY CHEMICALS			
Waste Class:		252			
Waste Class Name:		WASTE OILS & LUBRICANTS			
Waste Class:		114			
Waste Class Name:		OTHER INORGANIC ACID WASTES			
Waste Class:		264			
Waste Class Name:		PHOTOPROCESSING WASTES			
Waste Class:		265			
Waste Class Name:		GRAPHIC ART WASTES			
Waste Class:		312			
Waste Class Name:		PATHOLOGICAL WASTES			
Waste Class:		146			
Waste Class Name:		OTHER SPECIFIED INORGANICS			
Waste Class:		145			
Waste Class Name:		PAINT/PIGMENT/COATING RESIDUES			
<u>83</u>	9 of 18	NE/144.8	93.8 / 3.00	OCAD UNIVERSITY 100 MCCAUL ST TORONTO ON M5T 1W1	GEN
Generator No:		ON0265000			
SIC Code:		611710			
SIC Description:		Educational Support Services			
Approval Years:		2011			
PO Box No:					
Country:					
Status:					
Co Admin:					
Choice of Contact:					
Phone No Admin:					
Contaminated Facility:					
MHSW Facility:					
<u>Detail(s)</u>					
Waste Class:		148			
Waste Class Name:		INORGANIC LABORATORY CHEMICALS			
Waste Class:		263			

Map Key	Number of Records	Direction/ Distance (m)	Elev/Diff (m)	Site	DB
Waste Class Name:		ORGANIC LABORATORY CHEMICALS			
Waste Class:		264			
Waste Class Name:		PHOTOPROCESSING WASTES			
Waste Class:		145			
Waste Class Name:		PAINT/PIGMENT/COATING RESIDUES			
Waste Class:		114			
Waste Class Name:		OTHER INORGANIC ACID WASTES			
Waste Class:		213			
Waste Class Name:		PETROLEUM DISTILLATES			
Waste Class:		265			
Waste Class Name:		GRAPHIC ART WASTES			
Waste Class:		252			
Waste Class Name:		WASTE OILS & LUBRICANTS			
Waste Class:		146			
Waste Class Name:		OTHER SPECIFIED INORGANICS			
Waste Class:		331			
Waste Class Name:		WASTE COMPRESSED GASES			
Waste Class:		312			
Waste Class Name:		PATHOLOGICAL WASTES			

[83](#)

10 of 18

NE/144.8

93.8 / 3.00

OCAD UNIVERSITY
100 MCCAUL ST
TORONTO ON M5T 1W1

GEN

Generator No: ON0265000
SIC Code: 611710
SIC Description: Educational Support Services
Approval Years: 2012
PO Box No:
Country:
Status:
Co Admin:
Choice of Contact:
Phone No Admin:
Contaminated Facility:
MHSW Facility:

Detail(s)

Waste Class: 145
Waste Class Name: PAINT/PIGMENT/COATING RESIDUES

Waste Class: 265
Waste Class Name: GRAPHIC ART WASTES

Waste Class: 114
Waste Class Name: OTHER INORGANIC ACID WASTES

Waste Class: 146
Waste Class Name: OTHER SPECIFIED INORGANICS

Waste Class: 148
Waste Class Name: INORGANIC LABORATORY CHEMICALS

Waste Class: 312

Map Key	Number of Records	Direction/ Distance (m)	Elev/Diff (m)	Site	DB
Waste Class Name:		PATHOLOGICAL WASTES			
Waste Class:		331			
Waste Class Name:		WASTE COMPRESSED GASES			
Waste Class:		252			
Waste Class Name:		WASTE OILS & LUBRICANTS			
Waste Class:		213			
Waste Class Name:		PETROLEUM DISTILLATES			
Waste Class:		264			
Waste Class Name:		PHOTOPROCESSING WASTES			
Waste Class:		263			
Waste Class Name:		ORGANIC LABORATORY CHEMICALS			

[83](#)

11 of 18

NE/144.8

93.8 / 3.00

OCAD UNIVERSITY
100 MCCAUL ST
TORONTO ON

GEN

Generator No: ON0265000
SIC Code: 611710
SIC Description: EDUCATIONAL SUPPORT SERVICES
Approval Years: 2013
PO Box No:
Country:
Status:
Co Admin:
Choice of Contact:
Phone No Admin:
Contaminated Facility:
MHSW Facility:

Detail(s)

Waste Class: 312
Waste Class Name: PATHOLOGICAL WASTES

Waste Class: 114
Waste Class Name: OTHER INORGANIC ACID WASTES

Waste Class: 252
Waste Class Name: WASTE OILS & LUBRICANTS

Waste Class: 212
Waste Class Name: ALIPHATIC SOLVENTS

Waste Class: 242
Waste Class Name: HALOGENATED PESTICIDES

Waste Class: 331
Waste Class Name: WASTE COMPRESSED GASES

Waste Class: 213
Waste Class Name: PETROLEUM DISTILLATES

Waste Class: 122
Waste Class Name: ALKALINE WASTES - OTHER METALS

Waste Class: 148
Waste Class Name: INORGANIC LABORATORY CHEMICALS

Waste Class: 264

Map Key	Number of Records	Direction/ Distance (m)	Elev/Diff (m)	Site	DB
Waste Class Name:		PHOTOPROCESSING WASTES			
Waste Class:		121			
Waste Class Name:		ALKALINE WASTES - HEAVY METALS			
Waste Class:		145			
Waste Class Name:		PAINT/PIGMENT/COATING RESIDUES			
Waste Class:		265			
Waste Class Name:		GRAPHIC ART WASTES			
Waste Class:		146			
Waste Class Name:		OTHER SPECIFIED INORGANICS			
Waste Class:		263			
Waste Class Name:		ORGANIC LABORATORY CHEMICALS			
83	12 of 18	NE/144.8	93.8 / 3.00	OCAD UNIVERSITY 100 MCCAUL ST TORONTO ON M5T 1W1	GEN
Generator No:		ON0265000			
SIC Code:		611710			
SIC Description:		EDUCATIONAL SUPPORT SERVICES			
Approval Years:		2016			
PO Box No:					
Country:		Canada			
Status:					
Co Admin:		LANCELOT STRAUN			
Choice of Contact:		CO_OFFICIAL			
Phone No Admin:		416-977-6000 Ext.617			
Contaminated Facility:		No			
MHSW Facility:		No			
<u>Detail(s)</u>					
Waste Class:		213			
Waste Class Name:		PETROLEUM DISTILLATES			
Waste Class:		122			
Waste Class Name:		ALKALINE WASTES - OTHER METALS			
Waste Class:		264			
Waste Class Name:		PHOTOPROCESSING WASTES			
Waste Class:		148			
Waste Class Name:		INORGANIC LABORATORY CHEMICALS			
Waste Class:		114			
Waste Class Name:		OTHER INORGANIC ACID WASTES			
Waste Class:		145			
Waste Class Name:		PAINT/PIGMENT/COATING RESIDUES			
Waste Class:		212			
Waste Class Name:		ALIPHATIC SOLVENTS			
Waste Class:		331			
Waste Class Name:		WASTE COMPRESSED GASES			
Waste Class:		312			
Waste Class Name:		PATHOLOGICAL WASTES			
Waste Class:		265			

Map Key	Number of Records	Direction/ Distance (m)	Elev/Diff (m)	Site	DB
Waste Class Name:		GRAPHIC ART WASTES			
Waste Class:		147			
Waste Class Name:		CHEMICAL FERTILIZER WASTES			
Waste Class:		242			
Waste Class Name:		HALOGENATED PESTICIDES			
Waste Class:		146			
Waste Class Name:		OTHER SPECIFIED INORGANICS			
Waste Class:		252			
Waste Class Name:		WASTE OILS & LUBRICANTS			
Waste Class:		263			
Waste Class Name:		ORGANIC LABORATORY CHEMICALS			
Waste Class:		121			
Waste Class Name:		ALKALINE WASTES - HEAVY METALS			

<u>83</u>	13 of 18	NE/144.8	93.8 / 3.00	OCAD UNIVERSITY 100 MCCAUL ST TORONTO ON M5T 1W1	GEN
Generator No:		ON0265000			
SIC Code:		611710			
SIC Description:		EDUCATIONAL SUPPORT SERVICES			
Approval Years:		2015			
PO Box No:					
Country:		Canada			
Status:					
Co Admin:		LANCELOT STRAUN			
Choice of Contact:		CO_OFFICIAL			
Phone No Admin:		416-977-6000 Ext.617			
Contaminated Facility:		No			
MHSW Facility:		No			

Detail(s)

Waste Class:		252
Waste Class Name:		WASTE OILS & LUBRICANTS
Waste Class:		265
Waste Class Name:		GRAPHIC ART WASTES
Waste Class:		331
Waste Class Name:		WASTE COMPRESSED GASES
Waste Class:		114
Waste Class Name:		OTHER INORGANIC ACID WASTES
Waste Class:		312
Waste Class Name:		PATHOLOGICAL WASTES
Waste Class:		121
Waste Class Name:		ALKALINE WASTES - HEAVY METALS
Waste Class:		122
Waste Class Name:		ALKALINE WASTES - OTHER METALS
Waste Class:		145
Waste Class Name:		PAINT/PIGMENT/COATING RESIDUES
Waste Class:		147

Map Key	Number of Records	Direction/ Distance (m)	Elev/Diff (m)	Site	DB
Waste Class Name:		CHEMICAL FERTILIZER WASTES			
Waste Class:		148			
Waste Class Name:		INORGANIC LABORATORY CHEMICALS			
Waste Class:		213			
Waste Class Name:		PETROLEUM DISTILLATES			
Waste Class:		146			
Waste Class Name:		OTHER SPECIFIED INORGANICS			
Waste Class:		264			
Waste Class Name:		PHOTOPROCESSING WASTES			
Waste Class:		263			
Waste Class Name:		ORGANIC LABORATORY CHEMICALS			
Waste Class:		212			
Waste Class Name:		ALIPHATIC SOLVENTS			
Waste Class:		242			
Waste Class Name:		HALOGENATED PESTICIDES			

[83](#)

14 of 18

NE/144.8

93.8 / 3.00

OCAD UNIVERSITY
100 MCCAUL ST
TORONTO ON M5T 1W1

GEN

Generator No: ON0265000
SIC Code: 611710
SIC Description: EDUCATIONAL SUPPORT SERVICES
Approval Years: 2014
PO Box No:
Country: Canada
Status:
Co Admin: LANCELOT STRAUN
Choice of Contact: CO_OFFICIAL
Phone No Admin: 416-977-6000 Ext.617
Contaminated Facility: No
MHSW Facility: No

Detail(s)

Waste Class: 114
Waste Class Name: OTHER INORGANIC ACID WASTES

Waste Class: 265
Waste Class Name: GRAPHIC ART WASTES

Waste Class: 312
Waste Class Name: PATHOLOGICAL WASTES

Waste Class: 264
Waste Class Name: PHOTOPROCESSING WASTES

Waste Class: 148
Waste Class Name: INORGANIC LABORATORY CHEMICALS

Waste Class: 147
Waste Class Name: CHEMICAL FERTILIZER WASTES

Waste Class: 212
Waste Class Name: ALIPHATIC SOLVENTS

Waste Class: 213

Map Key	Number of Records	Direction/ Distance (m)	Elev/Diff (m)	Site	DB
Waste Class Name:		PETROLEUM DISTILLATES			
Waste Class:		146			
Waste Class Name:		OTHER SPECIFIED INORGANICS			
Waste Class:		121			
Waste Class Name:		ALKALINE WASTES - HEAVY METALS			
Waste Class:		331			
Waste Class Name:		WASTE COMPRESSED GASES			
Waste Class:		242			
Waste Class Name:		HALOGENATED PESTICIDES			
Waste Class:		252			
Waste Class Name:		WASTE OILS & LUBRICANTS			
Waste Class:		263			
Waste Class Name:		ORGANIC LABORATORY CHEMICALS			
Waste Class:		145			
Waste Class Name:		PAINT/PIGMENT/COATING RESIDUES			
Waste Class:		122			
Waste Class Name:		ALKALINE WASTES - OTHER METALS			
83	15 of 18	NE/144.8	93.8 / 3.00	OCAD UNIVERSITY 100 MCCAUL ST TORONTO ON M5T 1W1	GEN
Generator No:		ON0265000			
SIC Code:					
SIC Description:					
Approval Years:		As of Dec 2018			
PO Box No:					
Country:		Canada			
Status:		Registered			
Co Admin:					
Choice of Contact:					
Phone No Admin:					
Contaminated Facility:					
MHSW Facility:					
<u>Detail(s)</u>					
Waste Class:		114 T			
Waste Class Name:		Other inorganic acid wastes			
Waste Class:		121 C			
Waste Class Name:		Alkaline slutions - containing heavy metals			
Waste Class:		122 C			
Waste Class Name:		Alkaline slutions - containing other metals and non-metals (not cyanide)			
Waste Class:		145 I			
Waste Class Name:		Wastes from the use of pigments, coatings and paints			
Waste Class:		145 L			
Waste Class Name:		Wastes from the use of pigments, coatings and paints			
Waste Class:		146 C			
Waste Class Name:		Other specified inorganic sludges, slurries or solids			
Waste Class:		146 R			

<i>Map Key</i>	<i>Number of Records</i>	<i>Direction/ Distance (m)</i>	<i>Elev/Diff (m)</i>	<i>Site</i>	<i>DB</i>
Waste Class Name:		Other specified inorganic sludges, slurries or solids			
Waste Class:		146 T			
Waste Class Name:		Other specified inorganic sludges, slurries or solids			
Waste Class:		147 C			
Waste Class Name:		Chemical fertilizer wastes			
Waste Class:		148 A			
Waste Class Name:		Misc. wastes and inorganic chemicals			
Waste Class:		148 B			
Waste Class Name:		Misc. wastes and inorganic chemicals			
Waste Class:		148 C			
Waste Class Name:		Misc. wastes and inorganic chemicals			
Waste Class:		148 I			
Waste Class Name:		Misc. wastes and inorganic chemicals			
Waste Class:		148 T			
Waste Class Name:		Misc. wastes and inorganic chemicals			
Waste Class:		212 L			
Waste Class Name:		Aliphatic solvents and residues			
Waste Class:		213 I			
Waste Class Name:		Petroleum distillates			
Waste Class:		242 B			
Waste Class Name:		Halogenated pesticides and herbicides			
Waste Class:		252 L			
Waste Class Name:		Waste crankcase oils and lubricants			
Waste Class:		263 B			
Waste Class Name:		Misc. waste organic chemicals			
Waste Class:		263 I			
Waste Class Name:		Misc. waste organic chemicals			
Waste Class:		263 R			
Waste Class Name:		Misc. waste organic chemicals			
Waste Class:		264 C			
Waste Class Name:		Photoprocessing wastes			
Waste Class:		264 I			
Waste Class Name:		Photoprocessing wastes			
Waste Class:		264 T			
Waste Class Name:		Photoprocessing wastes			
Waste Class:		312 P			
Waste Class Name:		Pathological wastes			
Waste Class:		331 I			
Waste Class Name:		Waste compressed gases including cylinders			
83	16 of 18	NE/144.8	93.8 / 3.00	OCAD UNIVERSITY 100 MCCAUL ST TORONTO ON M5T 1W1	GEN
Generator No:		ON0265000			
SIC Code:					

Map Key	Number of Records	Direction/ Distance (m)	Elev/Diff (m)	Site	DB
SIC Description:					
Approval Years:		As of Jul 2020			
PO Box No:					
Country:		Canada			
Status:		Registered			
Co Admin:					
Choice of Contact:					
Phone No Admin:					
Contaminated Facility:					
MHSW Facility:					
<u>Detail(s)</u>					
Waste Class:		147 C			
Waste Class Name:		Chemical fertilizer wastes			
Waste Class:		114 T			
Waste Class Name:		Other inorganic acid wastes			
Waste Class:		146 T			
Waste Class Name:		Other specified inorganic sludges, slurries or solids			
Waste Class:		264 I			
Waste Class Name:		Photoprocessing wastes			
Waste Class:		146 R			
Waste Class Name:		Other specified inorganic sludges, slurries or solids			
Waste Class:		148 A			
Waste Class Name:		Misc. wastes and inorganic chemicals			
Waste Class:		148 C			
Waste Class Name:		Misc. wastes and inorganic chemicals			
Waste Class:		242 B			
Waste Class Name:		Halogenated pesticides and herbicides			
Waste Class:		252 L			
Waste Class Name:		Waste crankcase oils and lubricants			
Waste Class:		331 I			
Waste Class Name:		Waste compressed gases including cylinders			
Waste Class:		145 L			
Waste Class Name:		Wastes from the use of pigments, coatings and paints			
Waste Class:		148 T			
Waste Class Name:		Misc. wastes and inorganic chemicals			
Waste Class:		264 T			
Waste Class Name:		Photoprocessing wastes			
Waste Class:		212 L			
Waste Class Name:		Aliphatic solvents and residues			
Waste Class:		263 C			
Waste Class Name:		Misc. waste organic chemicals			
Waste Class:		213 I			
Waste Class Name:		Petroleum distillates			
Waste Class:		264 C			
Waste Class Name:		Photoprocessing wastes			
Waste Class:		146 C			

Map Key	Number of Records	Direction/ Distance (m)	Elev/Diff (m)	Site	DB
Waste Class Name:		Other specified inorganic sludges, slurries or solids			
Waste Class:		263 R			
Waste Class Name:		Misc. waste organic chemicals			
Waste Class:		145 I			
Waste Class Name:		Wastes from the use of pigments, coatings and paints			
Waste Class:		263 B			
Waste Class Name:		Misc. waste organic chemicals			
Waste Class:		121 C			
Waste Class Name:		Alkaline slutions - containing heavy metals			
Waste Class:		122 C			
Waste Class Name:		Alkaline slutions - containing other metals and non-metals (not cyanide)			
Waste Class:		148 B			
Waste Class Name:		Misc. wastes and inorganic chemicals			
Waste Class:		148 I			
Waste Class Name:		Misc. wastes and inorganic chemicals			
Waste Class:		263 I			
Waste Class Name:		Misc. waste organic chemicals			
Waste Class:		312 P			
Waste Class Name:		Pathological wastes			

[83](#)

17 of 18

NE/144.8

93.8 / 3.00

OCAD UNIVERSITY
100 MCCAUL ST
TORONTO ON M5T 1W1

GEN

Generator No: ON0265000
SIC Code:
SIC Description:
Approval Years: As of Nov 2021
PO Box No:
Country: Canada
Status: Registered
Co Admin:
Choice of Contact:
Phone No Admin:
Contaminated Facility:
MHSW Facility:

Detail(s)

Waste Class: 242 B
Waste Class Name: Halogenated pesticides and herbicides

Waste Class: 148 T
Waste Class Name: Misc. wastes and inorganic chemicals

Waste Class: 263 C
Waste Class Name: Misc. waste organic chemicals

Waste Class: 264 T
Waste Class Name: Photoprocessing wastes

Waste Class: 263 R
Waste Class Name: Misc. waste organic chemicals

Waste Class: 213 I

Map Key	Number of Records	Direction/ Distance (m)	Elev/Diff (m)	Site	DB
Waste Class Name:		Petroleum distillates			
Waste Class:		331 I			
Waste Class Name:		Waste compressed gases including cylinders			
Waste Class:		122 C			
Waste Class Name:		Alkaline slutions - containing other metals and non-metals (not cyanide)			
Waste Class:		252 L			
Waste Class Name:		Waste crankcase oils and lubricants			
Waste Class:		147 C			
Waste Class Name:		Chemical fertilizer wastes			
Waste Class:		264 I			
Waste Class Name:		Photoprocessing wastes			
Waste Class:		148 C			
Waste Class Name:		Misc. wastes and inorganic chemicals			
Waste Class:		148 I			
Waste Class Name:		Misc. wastes and inorganic chemicals			
Waste Class:		146 C			
Waste Class Name:		Other specified inorganic sludges, slurries or solids			
Waste Class:		146 R			
Waste Class Name:		Other specified inorganic sludges, slurries or solids			
Waste Class:		263 I			
Waste Class Name:		Misc. waste organic chemicals			
Waste Class:		121 C			
Waste Class Name:		Alkaline slutions - containing heavy metals			
Waste Class:		145 I			
Waste Class Name:		Wastes from the use of pigments, coatings and paints			
Waste Class:		212 L			
Waste Class Name:		Aliphatic solvents and residues			
Waste Class:		263 B			
Waste Class Name:		Misc. waste organic chemicals			
Waste Class:		146 T			
Waste Class Name:		Other specified inorganic sludges, slurries or solids			
Waste Class:		148 A			
Waste Class Name:		Misc. wastes and inorganic chemicals			
Waste Class:		264 C			
Waste Class Name:		Photoprocessing wastes			
Waste Class:		148 B			
Waste Class Name:		Misc. wastes and inorganic chemicals			
Waste Class:		145 L			
Waste Class Name:		Wastes from the use of pigments, coatings and paints			
Waste Class:		312 P			
Waste Class Name:		Pathological wastes			
Waste Class:		232 I			
Waste Class Name:		Polymeric resins			
Waste Class:		114 T			

Map Key	Number of Records	Direction/ Distance (m)	Elev/Diff (m)	Site	DB
Waste Class Name:		Other inorganic acid wastes			
83	18 of 18	NE/144.8	93.8 / 3.00	OCAD UNIVERSITY 100 MCCAUL ST TORONTO ON M5T 1W1	GEN
Generator No:		ON0265000			
SIC Code:					
SIC Description:					
Approval Years:		As of Oct 2022			
PO Box No:					
Country:		Canada			
Status:		Registered			
Co Admin:					
Choice of Contact:					
Phone No Admin:					
Contaminated Facility:					
MHSW Facility:					
<u>Detail(s)</u>					
Waste Class:		263 C			
Waste Class Name:		ORGANIC LABORATORY CHEMICALS			
Waste Class:		114 T			
Waste Class Name:		OTHER INORGANIC ACID WASTES			
Waste Class:		264 I			
Waste Class Name:		PHOTOPROCESSING WASTES			
Waste Class:		148 T			
Waste Class Name:		INORGANIC LABORATORY CHEMICALS			
Waste Class:		252 L			
Waste Class Name:		WASTE OILS & LUBRICANTS			
Waste Class:		242 B			
Waste Class Name:		HALOGENATED PESTICIDES			
Waste Class:		121 C			
Waste Class Name:		ALKALINE WASTES - HEAVY METALS			
Waste Class:		145 L			
Waste Class Name:		PAINT/PIGMENT/COATING RESIDUES			
Waste Class:		146 C			
Waste Class Name:		OTHER SPECIFIED INORGANICS			
Waste Class:		331 I			
Waste Class Name:		WASTE COMPRESSED GASES			
Waste Class:		145 I			
Waste Class Name:		PAINT/PIGMENT/COATING RESIDUES			
Waste Class:		212 L			
Waste Class Name:		ALIPHATIC SOLVENTS			
Waste Class:		263 I			
Waste Class Name:		ORGANIC LABORATORY CHEMICALS			
Waste Class:		263 B			
Waste Class Name:		ORGANIC LABORATORY CHEMICALS			
Waste Class:		213 I			

Map Key	Number of Records	Direction/ Distance (m)	Elev/Diff (m)	Site	DB
Waste Class Name:		PETROLEUM DISTILLATES			
Waste Class:		312 P			
Waste Class Name:		PATHOLOGICAL WASTES			
Waste Class:		146 R			
Waste Class Name:		OTHER SPECIFIED INORGANICS			
Waste Class:		148 A			
Waste Class Name:		INORGANIC LABORATORY CHEMICALS			
Waste Class:		263 T			
Waste Class Name:		ORGANIC LABORATORY CHEMICALS			
Waste Class:		263 R			
Waste Class Name:		ORGANIC LABORATORY CHEMICALS			
Waste Class:		263 A			
Waste Class Name:		ORGANIC LABORATORY CHEMICALS			
Waste Class:		148 B			
Waste Class Name:		INORGANIC LABORATORY CHEMICALS			
Waste Class:		232 I			
Waste Class Name:		POLYMERIC RESINS			
Waste Class:		264 C			
Waste Class Name:		PHOTOPROCESSING WASTES			
Waste Class:		148 I			
Waste Class Name:		INORGANIC LABORATORY CHEMICALS			
Waste Class:		264 T			
Waste Class Name:		PHOTOPROCESSING WASTES			
Waste Class:		122 C			
Waste Class Name:		ALKALINE WASTES - OTHER METALS			
Waste Class:		147 C			
Waste Class Name:		CHEMICAL FERTILIZER WASTES			
Waste Class:		146 T			
Waste Class Name:		OTHER SPECIFIED INORGANICS			
Waste Class:		148 C			
Waste Class Name:		INORGANIC LABORATORY CHEMICALS			
84	1 of 1	NW/145.3	93.8 / 3.00	100-104 Beverley St Toronto ON	EHS
Order No:	20150504099			Nearest Intersection:	
Status:	C			Municipality:	
Report Type:	Standard Report			Client Prov/State:	ON
Report Date:	11-MAY-15			Search Radius (km):	.25
Date Received:	04-MAY-15			X:	-79.39381
Previous Site Name:				Y:	43.653004
Lot/Building Size:					
Additional Info Ordered:					
85	1 of 1	SE/147.1	89.8 / -1.00	CLICK'S CAMERA CENTRE 07-350 155 JOHN STREET TORONTO ON M5T 1X3	GEN

Map Key	Number of Records	Direction/ Distance (m)	Elev/Diff (m)	Site	DB
Generator No: ON1522700 SIC Code: 6571 SIC Description: CAMERA/PHOTO. SUPPLY Approval Years: 92,93,94,95,96,97,98 PO Box No: Country: Status: Co Admin: Choice of Contact: Phone No Admin: Contaminated Facility: MHSW Facility:					
Detail(s)					
Waste Class: 264 Waste Class Name: PHOTOPROCESSING WASTES					
86	1 of 1	ESE/147.1	90.6 / -0.27	12 McCaul Street Toronto ON M5T 1V7	EHS
Order No: 22030200836 Status: C Report Type: Standard Report Report Date: 07-MAR-22 Date Received: 02-MAR-22 Previous Site Name: Lot/Building Size: Additional Info Ordered: Fire Insur. Maps and/or Site Plans					
Nearest Intersection: Municipality: Client Prov/State: ON Search Radius (km): .25 X: -79.3901476 Y: 43.6506492					
87	1 of 18	SSE/147.1	89.4 / -1.39	Soho Centre Inc. 260 Queen Street West Toronto ON M5V 1Z8	GEN
Generator No: ON7196108 SIC Code: 531120 SIC Description: Lessors of Non-Residential Buildings (except Mini- Approval Years: 06,07,08 PO Box No: Country: Status: Co Admin: Choice of Contact: Phone No Admin: Contaminated Facility: MHSW Facility:					
Detail(s)					
Waste Class: 212 Waste Class Name: ALIPHATIC SOLVENTS					
87	2 of 18	SSE/147.1	89.4 / -1.39	MICHELLE KIM PHARMACY LTD. O/A SHOPPERS DRUG MART #1414 260 QUEEN ST WEST TORONTO ON M5V 1Z8	PES
Detail Licence No: Licence No: Status: Approval Date:					
Operator Box: Operator Class: Operator No: Operator Type:					

Map Key	Number of Records	Direction/ Distance (m)	Elev/Diff (m)	Site	DB
Report Source: Licence Type: Licence Type Code: Licence Class: Licence Control: Latitude: Longitude: Lot: Concession: Region: District: County: Trade Name: PDF URL: Vendor Oper Area Code: Oper Phone No: Operator Ext: Operator Lot: Oper Concession: Operator Region: Operator District: Operator County: Op Municipality: Post Office Box: MOE District: SWP Area Name:					
87	3 of 18	SSE/147.1	89.4 / -1.39	Soho Centre Inc. 260 Queen Street West Toronto ON M5V 1Z8	GEN
Generator No: SIC Code: SIC Description: Approval Years: PO Box No: Country: Status: Co Admin: Choice of Contact: Phone No Admin: Contaminated Facility: MHSW Facility: ON7196108 531120 Lessors of Non-Residential Buildings (except Mini-Warehouses) 2009					
Detail(s) Waste Class: Waste Class Name: 212 ALIPHATIC SOLVENTS					
87	4 of 18	SSE/147.1	89.4 / -1.39	Soho Centre Inc. 260 Queen Street West Toronto ON M5V 1Z8	GEN
Generator No: SIC Code: SIC Description: Approval Years: PO Box No: Country: Status: Co Admin: Choice of Contact: Phone No Admin: Contaminated Facility: MHSW Facility: ON7196108 531120 Lessors of Non-Residential Buildings (except Mini-Warehouses) 2010					
Detail(s) Waste Class: Waste Class Name: 212 ALIPHATIC SOLVENTS					
87	5 of 18	SSE/147.1	89.4 / -1.39	Soho Centre Inc. 260 Queen Street West	GEN

Map Key	Number of Records	Direction/ Distance (m)	Elev/Diff (m)	Site	DB
Toronto ON M5V 1Z8					
Generator No:		ON7196108			
SIC Code:		531120			
SIC Description:		Lessors of Non-Residential Buildings (except Mini-Warehouses)			
Approval Years:		2011			
PO Box No:					
Country:					
Status:					
Co Admin:					
Choice of Contact:					
Phone No Admin:					
Contaminated Facility:					
MHSW Facility:					
Detail(s)					
Waste Class:		212			
Waste Class Name:		ALIPHATIC SOLVENTS			
87	6 of 18	SSE/147.1	89.4 / -1.39	MICHELLE KIM PHARMACY LTD. O/A SHOPPERS DRUG MART #1414 260 QUEEN ST W TORONTO ON M5V1Z8	PES
Detail Licence No:		Operator Box:			
Licence No:	15089	Operator Class:			
Status:		Operator No:			
Approval Date:		Operator Type:			
Report Source:	Legacy Licenses (Excluding TS)	Oper Area Code:		416	
Licence Type:	Limited Vendor	Oper Phone No:		9793902	
Licence Type Code:	23	Operator Ext:			
Licence Class:	01	Operator Lot:			
Licence Control:		Oper Concession:			
Latitude:		Operator Region:			
Longitude:		Operator District:			
Lot:		Operator County:			
Concession:		Op Municipality:			
Region:		Post Office Box:			
District:		MOE District:			
County:		SWP Area Name:			
Trade Name:					
PDF URL:					
87	7 of 18	SSE/147.1	89.4 / -1.39	Soho Centre Inc. 260 Queen Street West Toronto ON M5V 1Z8	GEN
Generator No:		ON7196108			
SIC Code:		531120			
SIC Description:		Lessors of Non-Residential Buildings (except Mini-Warehouses)			
Approval Years:		2012			
PO Box No:					
Country:					
Status:					
Co Admin:					
Choice of Contact:					
Phone No Admin:					
Contaminated Facility:					
MHSW Facility:					

Map Key	Number of Records	Direction/ Distance (m)	Elev/Diff (m)	Site	DB
<u>Detail(s)</u>					
Waste Class:		212			
Waste Class Name:		ALIPHATIC SOLVENTS			
87	8 of 18	SSE/147.1	89.4 / -1.39	Soho Centre Inc. 260 Queen Street West Toronto ON	GEN
Generator No:		ON7196108			
SIC Code:		531120			
SIC Description:		LESSORS OF NON-RESIDENTIAL BUILDINGS (EXCEPT MINI-WAREHOUSES)			
Approval Years:		2013			
PO Box No:					
Country:					
Status:					
Co Admin:					
Choice of Contact:					
Phone No Admin:					
Contaminated Facility:					
MHSW Facility:					
<u>Detail(s)</u>					
Waste Class:		212			
Waste Class Name:		ALIPHATIC SOLVENTS			
87	9 of 18	SSE/147.1	89.4 / -1.39	Michelle Kim Pharmacy Ltd. 260 QUEEN STREET WEST TORONTO ON M5V 1Z8	GEN
Generator No:		ON9160658			
SIC Code:		446110			
SIC Description:		446110			
Approval Years:		2016			
PO Box No:					
Country:		Canada			
Status:					
Co Admin:		NASTRAN NAJAFI-FARD			
Choice of Contact:		CO_ADMIN			
Phone No Admin:		4164931120 Ext.3218			
Contaminated Facility:		No			
MHSW Facility:		No			
<u>Detail(s)</u>					
Waste Class:		261			
Waste Class Name:		PHARMACEUTICALS			
Waste Class:		312			
Waste Class Name:		PATHOLOGICAL WASTES			
87	10 of 18	SSE/147.1	89.4 / -1.39	Soho Centre Inc. 260 Queen Street West Toronto ON M5V 1Z8	GEN
Generator No:		ON7196108			
SIC Code:		531120			
SIC Description:		LESSORS OF NON-RESIDENTIAL BUILDINGS (EXCEPT MINI-WAREHOUSES)			
Approval Years:		2016			
PO Box No:					
Country:		Canada			

Map Key	Number of Records	Direction/ Distance (m)	Elev/Diff (m)	Site	DB
Status: Co Admin: Jadranka Stojanovic Choice of Contact: CO_ADMIN Phone No Admin: 905-738-8640 Ext.111 Contaminated Facility: No MHSW Facility: No					
<u>Detail(s)</u>					
Waste Class: 212 Waste Class Name: ALIPHATIC SOLVENTS					
87	11 of 18	SSE/147.1	89.4 / -1.39	Soho Centre Inc. 260 Queen Street West Toronto ON M5V 1Z8	GEN
Generator No: ON7196108 SIC Code: 531120 SIC Description: LESSORS OF NON-RESIDENTIAL BUILDINGS (EXCEPT MINI-WAREHOUSES) Approval Years: 2015 PO Box No: Country: Canada Status: Co Admin: Jadranka Stojanovic Choice of Contact: CO_ADMIN Phone No Admin: 905-738-8640 Ext.111 Contaminated Facility: No MHSW Facility: No					
<u>Detail(s)</u>					
Waste Class: 212 Waste Class Name: ALIPHATIC SOLVENTS					
87	12 of 18	SSE/147.1	89.4 / -1.39	Michelle Kim Pharmacy Ltd. 260 QUEEN STREET WEST TORONTO ON M5V 1Z8	GEN
Generator No: ON9160658 SIC Code: 446110 SIC Description: 446110 Approval Years: 2015 PO Box No: Country: Canada Status: Co Admin: NASTRAN NAJAFI-FARD Choice of Contact: CO_ADMIN Phone No Admin: 4164931120 Ext.3218 Contaminated Facility: No MHSW Facility: No					
<u>Detail(s)</u>					
Waste Class: 261 Waste Class Name: PHARMACEUTICALS					
Waste Class: 312 Waste Class Name: PATHOLOGICAL WASTES					
87	13 of 18	SSE/147.1	89.4 / -1.39	Soho Centre Inc. 260 Queen Street West	GEN

Map Key	Number of Records	Direction/ Distance (m)	Elev/Diff (m)	Site	DB
Toronto ON M5V 1Z8					
Generator No:		ON7196108			
SIC Code:		531120			
SIC Description:		LESSORS OF NON-RESIDENTIAL BUILDINGS (EXCEPT MINI-WAREHOUSES)			
Approval Years:		2014			
PO Box No:					
Country:		Canada			
Status:					
Co Admin:		Jadranka Stojanovic			
Choice of Contact:		CO_ADMIN			
Phone No Admin:		905-738-8640 Ext.111			
Contaminated Facility:		No			
MHSW Facility:		No			
<u>Detail(s)</u>					
Waste Class:		212			
Waste Class Name:		ALIPHATIC SOLVENTS			
87	14 of 18	SSE/147.1	89.4 / -1.39	Michelle Kim Pharmacy Ltd. 260 QUEEN STREET WEST TORONTO ON M5V 1Z8	GEN
Generator No:		ON9160658			
SIC Code:					
SIC Description:					
Approval Years:		As of Dec 2018			
PO Box No:					
Country:		Canada			
Status:		Registered			
Co Admin:					
Choice of Contact:					
Phone No Admin:					
Contaminated Facility:					
MHSW Facility:					
<u>Detail(s)</u>					
Waste Class:		261 A			
Waste Class Name:		Pharmaceuticals			
Waste Class:		312 P			
Waste Class Name:		Pathological wastes			
87	15 of 18	SSE/147.1	89.4 / -1.39	Soho Centre Inc. 260 Queen Street West Toronto ON M5V 1Z8	GEN
Generator No:		ON7196108			
SIC Code:					
SIC Description:					
Approval Years:		As of Dec 2018			
PO Box No:					
Country:		Canada			
Status:		Registered			
Co Admin:					
Choice of Contact:					
Phone No Admin:					
Contaminated Facility:					
MHSW Facility:					

Map Key	Number of Records	Direction/ Distance (m)	Elev/Diff (m)	Site	DB
<u>Detail(s)</u>					
Waste Class:		212 L			
Waste Class Name:		Aliphatic solvents and residues			
87	16 of 18	SSE/147.1	89.4 / -1.39	Soho Centre Inc. 260 Queen Street West Toronto ON M5V 1Z8	GEN
Generator No:		ON7196108			
SIC Code:					
SIC Description:					
Approval Years:		As of Jul 2020			
PO Box No:					
Country:		Canada			
Status:		Registered			
Co Admin:					
Choice of Contact:					
Phone No Admin:					
Contaminated Facility:					
MHSW Facility:					
<u>Detail(s)</u>					
Waste Class:		212 L			
Waste Class Name:		Aliphatic solvents and residues			
87	17 of 18	SSE/147.1	89.4 / -1.39	Michelle Kim Pharmacy Ltd. 260 QUEEN STREET WEST TORONTO ON M5V 1Z8	GEN
Generator No:		ON9160658			
SIC Code:					
SIC Description:					
Approval Years:		As of Jul 2020			
PO Box No:					
Country:		Canada			
Status:		Registered			
Co Admin:					
Choice of Contact:					
Phone No Admin:					
Contaminated Facility:					
MHSW Facility:					
<u>Detail(s)</u>					
Waste Class:		261 A			
Waste Class Name:		Pharmaceuticals			
Waste Class:		312 P			
Waste Class Name:		Pathological wastes			
87	18 of 18	SSE/147.1	89.4 / -1.39	MICHELLE KIM PHARMACY LTD 260 QUEEN ST W TORONTO ON M5V 1Z8	PES
Detail Licence No:		Operator Box:			
Licence No:		Operator Class:			
Status:		Operator No:			
Approval Date:		Operator Type:			
Report Source:		Oper Area Code:			

Map Key	Number of Records	Direction/ Distance (m)	Elev/Diff (m)	Site	DB
Licence Type: Limited Vendor Licence Type Code: Licence Class: Licence Control: Latitude: 43.65 Longitude: -79.39194444 Lot: Concession: Region: District: County: Trade Name: PDF URL: http://www.accessenvironment.ene.gov.on.ca/AEWeb/ae/ViewDocument.action?documentRefID=2223162					
88	1 of 2	WNW/147.9	93.7 / 2.90	14 Grange Ave Toronto ON M5T 1C7	EHS
Order No: 22111500259 Status: C Report Type: Standard Report Report Date: 18-NOV-22 Date Received: 15-NOV-22 Previous Site Name: Lot/Building Size: Additional Info Ordered: Fire Insur. Maps and/or Site Plans					
Nearest Intersection: Municipality: Client Prov/State: ON Search Radius (km): .25 X: -79.3942451 Y: 43.6527319					
88	2 of 2	WNW/147.9	93.7 / 2.90	14 Grange Avenue Toronto ON M5T 1C7	EHS
Order No: 24053000292 Status: C Report Type: Site Report Report Date: 31-MAY-24 Date Received: 30-MAY-24 Previous Site Name: Lot/Building Size: Additional Info Ordered:					
Nearest Intersection: Municipality: Client Prov/State: ON Search Radius (km): .001 X: -79.3942762 Y: 43.652763					
89	1 of 1	ENE/148.0	92.8 / 2.00	75 Mccaul Street Toronto ON	EHS
Order No: 20160927139 Status: C Report Type: Standard Report Report Date: 04-OCT-16 Date Received: 27-SEP-16 Previous Site Name: Lot/Building Size: Additional Info Ordered: Fire Insur. Maps and/or Site Plans					
Nearest Intersection: Municipality: Toronto Client Prov/State: ON Search Radius (km): .25 X: -79.390452 Y: 43.652608					
90	1 of 1	SE/148.3	89.8 / -1.00	MOLISANA BAKERY 238 QUEEN ST W TORONTO ON M5V 1Z7	SCT
Established: 1986 Plant Size (ft²): 0 Employment: 20					

Map Key	Number of Records	Direction/ Distance (m)	Elev/Diff (m)	Site	DB
--Details--					
Description:		BREAD & OTHER BAKERY PRODUCTS, EXCEPT COOKIES & CRACKERS			
SIC/NAICS Code:		2051			
91	1 of 1	NW/149.3	93.8 / 3.00	100-104 Beverley Street Toronto ON M5T 1Y2	EHS
Order No:		20200724105		Nearest Intersection:	
Status:		C		Municipality:	
Report Type:		Standard Select Report		Client Prov/State: ON	
Report Date:		29-JUL-20		Search Radius (km): .25	
Date Received:		24-JUL-20		X: -79.393803	
Previous Site Name:				Y: 43.6530472	
Lot/Building Size:					
Additional Info Ordered:					
92	1 of 1	NNE/150.3	93.8 / 3.00	ON	BORE
Borehole ID:		650375		Inclin FLG: No	
OGF ID:		215550727		SP Status: Initial Entry	
Status:				Surv Elev: No	
Type:		Borehole		Piezometer: No	
Use:		Geotechnical/Geological Investigation		Primary Name:	
Completion Date:		DEC-1969		Municipality:	
Static Water Level:				Lot:	
Primary Water Use:		Not Used		Township:	
Sec. Water Use:				Latitude DD: 43.653387	
Total Depth m:		18.9		Longitude DD: -79.391929	
Depth Ref:		Ground Surface		UTM Zone: 17	
Depth Elev:				Easting: 629675	
Drill Method:		Power auger		Northing: 4834633	
Orig Ground Elev m:		95.7		Location Accuracy:	
Elev Reliabil Note:				Accuracy: Not Applicable	
DEM Ground Elev m:		95			
Concession:					
Location D:					
Survey D:					
Comments:					
<u>Borehole Geology Stratum</u>					
Geology Stratum ID:		218529707		Mat Consistency: Hard	
Top Depth:		13.7		Material Moisture:	
Bottom Depth:		17.4		Material Texture:	
Material Color:		Grey		Non Geo Mat Type:	
Material 1:		Till		Geologic Formation:	
Material 2:		Clay		Geologic Group:	
Material 3:		Silt		Geologic Period: Quaternary	
Material 4:				Depositional Gen:	
Gsc Material Description:					
Stratum Description:		TILL,CLAY,SILT. GREY,HARD,AGE QUATERNARY.			
Geology Stratum ID:		218529704		Mat Consistency:	
Top Depth:		0		Material Moisture:	
Bottom Depth:		2.2		Material Texture:	
Material Color:				Non Geo Mat Type:	
Material 1:		Fill		Geologic Formation:	
Material 2:		Sand		Geologic Group:	
Material 3:		Stones		Geologic Period:	
Material 4:		Brick fragments		Depositional Gen: fill	

Map Key	Number of Records	Direction/ Distance (m)	Elev/Diff (m)	Site	DB
Gsc Material Description:					
Stratum Description:		FILL,SAND,STONES, BRICK.			
Geology Stratum ID:	218529705			Mat Consistency:	Stiff
Top Depth:	2.2			Material Moisture:	
Bottom Depth:	11.9			Material Texture:	
Material Color:	Brown			Non Geo Mat Type:	
Material 1:	Till			Geologic Formation:	
Material 2:	Clay			Geologic Group:	
Material 3:	Silt			Geologic Period:	Quaternary
Material 4:	Gravel			Depositional Gen:	
Gsc Material Description:					
Stratum Description:		TILL,CLAY,SILT, GRAVEL. BROWN,STIFF,PARTINGS, AGE QUATERNARY.			
Geology Stratum ID:	218529706			Mat Consistency:	Dense
Top Depth:	11.9			Material Moisture:	
Bottom Depth:	13.7			Material Texture:	Medium
Material Color:				Non Geo Mat Type:	
Material 1:	Sand			Geologic Formation:	
Material 2:	Silt			Geologic Group:	
Material 3:	Clay			Geologic Period:	Quaternary
Material 4:				Depositional Gen:	
Gsc Material Description:					
Stratum Description:		SAND-MEDIUM,SILT, CLAY. DENSE,SEAMS,AGE QUATERNARY.			
Geology Stratum ID:	218529708			Mat Consistency:	
Top Depth:	17.4			Material Moisture:	
Bottom Depth:	18.9			Material Texture:	
Material Color:				Non Geo Mat Type:	
Material 1:	Shale			Geologic Formation:	
Material 2:				Geologic Group:	
Material 3:				Geologic Period:	Ordovician
Material 4:				Depositional Gen:	
Gsc Material Description:					
Stratum Description:		SHALE. AGE ORDOVICIAN. 010 020 020 020 000000300007102000 **Note: Many records provided by the department have a truncated [Stratum Description] field.			
Source					
Source Type:	Data Survey			Source Appl:	Spatial/Tabular
Source Orig:	Geological Survey of Canada			Source Iden:	1
Source Date:	1956-1972			Scale or Res:	Varies
Confidence:	H			Horizontal:	NAD27
Observatio:				Verticalda:	Mean Average Sea Level
Source Name:	Urban Geology Automated Information System (UGAIS)				
Source Details:	File: TOR3.txt RecordID: 210350 NTS_Sheet: 30M11E				
Confiden 1:	Logged by professional. Exact and complete description of material and properties.				
Source List					
Source Identifier:	1			Horizontal Datum:	NAD27
Source Type:	Data Survey			Vertical Datum:	Mean Average Sea Level
Source Date:	1956-1972			Projection Name:	Universal Transverse Mercator
Scale or Resolution:	Varies				
Source Name:	Urban Geology Automated Information System (UGAIS)				
Source Originators:	Geological Survey of Canada				
93	1 of 1	S/150.7	89.8 / -1.00	276-278 QUEEN STREET WEST TORONTO ON	WWIS
Well ID:	6928069			Flowing (Y/N):	
Construction Date:				Flow Rate:	
Use 1st:				Data Entry Status:	

Map Key	Number of Records	Direction/ Distance (m)	Elev/Diff (m)	Site	DB
Use 2nd:				Data Src:	1
Final Well Status:	Observation Wells			Date Received:	08/10/2004
Water Type:				Selected Flag:	TRUE
Casing Material:				Abandonment Rec:	
Audit No:	Z16421			Contractor:	7215
Tag:	A016331			Form Version:	3
Constructn Method:				Owner:	
Elevation (m):				County:	YORK
Elevatn Reliabilty:				Lot:	
Depth to Bedrock:				Concession:	
Well Depth:				Concession Name:	
Overburden/Bedrock:				Easting NAD83:	
Pump Rate:				Northing NAD83:	
Static Water Level:				Zone:	
Clear/Cloudy:				UTM Reliability:	
Municipality:		TORONTO CITY			
Site Info:					
 <u>Bore Hole Information</u>					
Bore Hole ID:	11180594			Elevation:	
DP2BR:				Elevrc:	
Spatial Status:				Zone:	
Code OB:				East83:	
Code OB Desc:				North83:	
Open Hole:				Org CS:	
Cluster Kind:				UTMRC:	9
Date Completed:	07/28/2004			UTMRC Desc:	unknown UTM
Remarks:				Location Method:	na
Location Method Desc:		Not Applicable i.e. no UTM			
Elevrc Desc:					
Location Source Date:					
Improvement Location Source:					
Improvement Location Method:					
Source Revision Comment:					
Supplier Comment:					
 <u>Annular Space/Abandonment</u>					
<u>Sealing Record</u>					
Plug ID:	933263554				
Layer:	1				
Plug From:	0.0				
Plug To:	7.0				
Plug Depth UOM:	m				
 <u>Annular Space/Abandonment</u>					
<u>Sealing Record</u>					
Plug ID:	933263555				
Layer:	2				
Plug From:	7.0				
Plug To:	19.0				
Plug Depth UOM:	m				
 <u>Method of Construction & Well</u>					
<u>Use</u>					
Method Construction ID:	966928069				
Method Construction Code:	B				
Method Construction:	Other Method				
Other Method Construction:					

Map Key	Number of Records	Direction/ Distance (m)	Elev/Diff (m)	Site	DB
<u>Pipe Information</u>					
Pipe ID:		11189113			
Casing No:		1			
Comment:					
Alt Name:					
<u>Construction Record - Casing</u>					
Casing ID:		930853466			
Layer:		1			
Material:		5			
Open Hole or Material:		PLASTIC			
Depth From:		0.0			
Depth To:		9.0			
Casing Diameter:					
Casing Diameter UOM:		cm			
Casing Depth UOM:		m			
<u>Construction Record - Screen</u>					
Screen ID:		933411229			
Layer:		1			
Slot:		010			
Screen Top Depth:		9.0			
Screen End Depth:		19.0			
Screen Material:		5			
Screen Depth UOM:		m			
Screen Diameter UOM:		cm			
Screen Diameter:		1.0			
<u>Hole Diameter</u>					
Hole ID:		11314691			
Diameter:		3.0			
Depth From:		0.0			
Depth To:		19.0			
Hole Depth UOM:		m			
Hole Diameter UOM:		cm			
94	1 of 1	ESE/150.7	90.2 / -0.65	10 McCaul St Toronto ON M5T 1V7	EHS
Order No:	20300700163			Nearest Intersection:	
Status:	C			Municipality:	
Report Type:	Standard Report			Client Prov/State:	ON
Report Date:	13-OCT-20			Search Radius (km):	.25
Date Received:	07-OCT-20			X:	-79.3901378
Previous Site Name:				Y:	43.6505913
Lot/Building Size:					
Additional Info Ordered:					
95	1 of 1	ESE/151.0	90.2 / -0.65	MALABAR LIMITED 14 MCCAUL ST TORONTO ON M5T 1V6	SC7
Established:	1925				
Plant Size (ft²):	0				
Employment:	50				

Map Key	Number of Records	Direction/ Distance (m)	Elev/Diff (m)	Site	DB
--Details--					
Description:				APPAREL AND ACCESSORIES, NOT ELSEWHERE CLASSIFIED	
SIC/NAICS Code:				2389	
Description:				PERFUMES, COSMETICS, AND OTHER TOILET PREPARATIONS	
SIC/NAICS Code:				2844	
Description:				MANUFACTURING INDUSTRIES, NOT ELSEWHERE CLASSIFIED	
SIC/NAICS Code:				3999	
Description:				MISCELLANEOUS RETAIL STORES, NEC	
SIC/NAICS Code:				5999	
Description:				Cut and Sew Clothing Contracting	
SIC/NAICS Code:				315210	
Description:				All Other Cut and Sew Clothing Manufacturing	
SIC/NAICS Code:				315299	
Description:				All Other Miscellaneous Manufacturing	
SIC/NAICS Code:				339990	
Description:				Toilet Preparation Manufacturing	
SIC/NAICS Code:				325620	
96	1 of 2	S/151.5	89.8 / -1.00	280/282 Queen Street West<UNOFFICIAL> Toronto ON	SPL
Ref No:	1303-836NTX			Municipality No:	
Year:				Nature of Damage:	
Incident Dt:				Discharger Report:	
Dt MOE Arvl on Scn:				Material Group:	
MOE Reported Dt:	3/2/2010			Impact to Health:	
Dt Document Closed:				Agency Involved:	
Site No:					
MOE Response:	Deferred Field Response				
Site County/District:					
Site Geo Ref Meth:					
Site District Office:					
Nearest Watercourse:					
Site Name:	280/282 Queen Street West<UNOFFICIAL>				
Site Address:					
Site Region:					
Site Municipality:					
Site Lot:					
Site Conc:					
Site Geo Ref Accu:					
Site Map Datum:					
Northing:					
Easting:					
Entity Operating Name:					
Client Name:					
Client Type:					
Source Type:					
Incident Cause:					
Incident Preceding Spill:					
Incident Reason:					
Incident Summary:	TSSA: Line Strike - 280/282 Queen Street West, Toronto				
Environment Impact:	Confirmed				
Health Env Consequence:					
Nature of Impact:	Air Pollution				
Contaminant Qty:					

Map Key	Number of Records	Direction/ Distance (m)	Elev/Diff (m)	Site	DB
Contaminant Qty 1: 0 Contaminant Unit: Contaminant Code: 35 Contaminant Name: NATURAL GAS, COMPRESSED (METHANE) Contaminant Limit 1: Contam Limit Freq 1: Contaminant UN No 1: Receiving Medium: Activity Preceding Spill: Property 2nd Watershed: Property Tertiary Watershed: Sector Type: Other SAC Action Class: Air Spills - Gases and Vapours Call Report Locatn Geodata: Time Reported: System Facility Address:					
96	2 of 2	S/151.5	89.8 / -1.00	280/282 QUEEN STREET WEST, TORONTO ON	INC
Incident No: 334582 Incident ID: 2486062 Instance No: Status Code: Causal Analysis Complete Incident Status: Incident Severity: Task No: Attribute Category: FS-Incident Context: Date of Occurrence: Time of Occurrence: Occr Insp Start Dt: Incident Creat On: Instance Creat Dt: Instance Install Dt: Approx Quant Rel: Tank Capacity: Fuels Occur Type: Occur Type Rpt: Occur Category: Fuel Type Involved: Fuel Type Reported: Enforcement Policy: Prc Escalation Req: Item: Item Description: Device Installed Location: Venting Type: Vent Conn Mater: Vent Chimney Mater: Pipeline Type: Main Distribution Pipeline Pipeline Involved: Pipe Material: Plastic Regulator Location: Outside Regulator Type: Service Regulator (up to 60 psi intake) Liquid Prop Make: Liquid Prop Model: Liquid Prop Serial No: Liquid Prop Notes: Inventory Address: 280/282 QUEEN STREET WEST, TORONTO - 1" PIPELINE HIT Invent Postal Code: Notes: Contact Natural Env: Aff Prop Use Water:					
Any Health Impact: Any Enviro Impact: Service Intrap: Was Prop Damaged: Reside App. Type: Commer App. Type: Indus App. Type: Institut App. Type: Depth Ground Cover: Operation Pressure: IP Equipment Type: Equipment Model: Serial No: Cylinder Capacity: Cylinder Cap Units: Cylinder Mat Type: Pump Flow Rate Cap: Contam. Migrated: Near Body of Water: Drainage System: Sub Surface Contam: Tank Material Type: Tank Storage Type: Tank Location Type:					

Map Key	Number of Records	Direction/ Distance (m)	Elev/Diff (m)	Site	DB
Occurrence Narrative: Operation Type Involved:					
97	1 of 1	E/151.6	91.2 / 0.35	35 & 37 McCaul Street Toronto ON	EHS
Order No:		20140407075	Nearest Intersection:		
Status:		C	Municipality:		
Report Type:		Waste Disposal Site Report	Client Prov/State:		
Report Date:		15-APR-14	Search Radius (km):		
Date Received:		07-APR-14	X:		
Previous Site Name:			Y:		
Lot/Building Size:					
Additional Info Ordered:					
98	1 of 1	E/156.2	91.6 / 0.73	35 McCaul St_Tor Toronto ON M5T 1V7	EHS
Order No:		20190826105	Nearest Intersection:		
Status:		C	Municipality:		
Report Type:		Standard Report	Client Prov/State:		
Report Date:		03-SEP-19	Search Radius (km):		
Date Received:		26-AUG-19	X:		
Previous Site Name:			Y:		
Lot/Building Size:					
Additional Info Ordered:					
99	1 of 2	E/157.1	90.8 / 0.00	Beaver Hall Artists' Housing Co-operative, inc 29 McCaul Street Toronto ON M5T 1V7	GEN
Generator No:		ON7185647			
SIC Code:		624220			
SIC Description:		624220			
Approval Years:		2015			
PO Box No:					
Country:		Canada			
Status:					
Co Admin:		Karen D Thornton			
Choice of Contact:		CO_OFFICIAL			
Phone No Admin:		6474762674 Ext.			
Contaminated Facility:		No			
MHSW Facility:		No			
Detail(s)					
Waste Class:		251			
Waste Class Name:		OIL SKIMMINGS & SLUDGES			
99	2 of 2	E/157.1	90.8 / 0.00	29 McCaul St Toronto ON M5T 1V7	EHS
Order No:		24042400094	Nearest Intersection:		
Status:		C	Municipality:		
Report Type:		Standard Report	Client Prov/State:		
Report Date:		29-APR-24	Search Radius (km):		
Date Received:		24-APR-24	X:		
Previous Site Name:			Y:		
Lot/Building Size:					

329 erisinfo.com | Environmental Risk Information Services Order No: 24121901604

Map Key	Number of Records	Direction/ Distance (m)	Elev/Diff (m)	Site	DB
Waste Class: Waste Class Name:		312 P Pathological wastes			
100	4 of 5	ESE/157.7	89.8 / -1.00	New Tribe Body Design Inc 232a Queen st w 2nd floor Toronto ON M5V1Z6	GEN
Generator No:		ON2886089			
SIC Code:					
SIC Description:					
Approval Years:		As of Nov 2021			
PO Box No:					
Country:		Canada			
Status:		Registered			
Co Admin:					
Choice of Contact:					
Phone No Admin:					
Contaminated Facility:					
MHSW Facility:					
<u>Detail(s)</u>					
Waste Class:		312 P			
Waste Class Name:		Pathological wastes			
100	5 of 5	ESE/157.7	89.8 / -1.00	New Tribe Body Design Inc 232a Queen st w 2nd floor Toronto ON M5V1Z6	GEN
Generator No:		ON2886089			
SIC Code:					
SIC Description:					
Approval Years:		As of Oct 2022			
PO Box No:					
Country:		Canada			
Status:		Registered			
Co Admin:					
Choice of Contact:					
Phone No Admin:					
Contaminated Facility:					
MHSW Facility:					
<u>Detail(s)</u>					
Waste Class:		312 P			
Waste Class Name:		PATHOLOGICAL WASTES			
101	1 of 6	WSW/159.1	90.8 / 0.00	INVESTORS ASSOCIATION OF CAN 26 SOHO ST SUITE 380 TORONTO ON M5T 1Z7	SCT
Established:		1985			
Plant Size (ft²):		0			
Employment:		2			
<u>--Details--</u>					
Description:		Periodical Publishers			
SIC/NAICS Code:		511120			

Map Key	Number of Records	Direction/ Distance (m)	Elev/Diff (m)	Site	DB
101	2 of 6	WSW/159.1	90.8 / 0.00	INVESTORS ASSOCIATION OF CDA 26 Soho St Suite 380 Toronto ON M5T 1Z7	SCT
Established:		1985			
Plant Size (ft²):		0			
Employment:		2			
--Details--					
Description:		Periodical Publishers			
SIC/NAICS Code:		511120			
101	3 of 6	WSW/159.1	90.8 / 0.00	Soho 26 Soho St Toronto ON M5T 1Z7	SCT
Established:					
Plant Size (ft²):					
Employment:		20			
--Details--					
Description:		Post-Production and Other Motion Picture and Video Industries			
SIC/NAICS Code:		512190			
101	4 of 6	WSW/159.1	90.8 / 0.00	Investors Association of Canada 26 Soho St Suite 380 Toronto ON M5T 1Z7	SCT
Established:		1985			
Plant Size (ft²):					
Employment:		2			
101	5 of 6	WSW/159.1	90.8 / 0.00	NRU Publishing Inc. 26 Soho St Suite 330 Toronto ON M5T 1Z7	SCT
Established:		01-AUG-97			
Plant Size (ft²):					
Employment:					
--Details--					
Description:		Periodical Publishers			
SIC/NAICS Code:		511120			
101	6 of 6	WSW/159.1	90.8 / 0.00	Ebix Inc. 26 Soho St Suite 202 Toronto ON M5T 1Z7	SCT
Established:					
Plant Size (ft²):					
Employment:					
--Details--					
Description:		Software Publishers			

Map Key	Number of Records	Direction/ Distance (m)	Elev/Diff (m)	Site	DB
SIC/NAICS Code:		511210			
102	1 of 1	ESE/160.2	90.6 / -0.27	ON	WWIS
Well ID:		7188514	Flowing (Y/N):		
Construction Date:			Flow Rate:		
Use 1st:			Data Entry Status: Yes		
Use 2nd:			Data Src:		
Final Well Status:			Date Received: 04/18/2012		
Water Type:			Selected Flag: TRUE		
Casing Material:			Abandonment Rec:		
Audit No:		C16601	Contractor: 7148		
Tag:			Form Version: 8		
Constructn Method:			Owner:		
Elevation (m):			County: YORK		
Elevatn Reliabilty:			Lot:		
Depth to Bedrock:			Concession:		
Well Depth:			Concession Name:		
Overburden/Bedrock:			Easting NAD83:		
Pump Rate:			Northing NAD83:		
Static Water Level:			Zone:		
Clear/Cloudy:			UTM Reliability:		
Municipality:		TORONTO CITY			
Site Info:					
PDF URL (Map):		https://d2khazk8e83rdv.cloudfront.net/moe_mapping/downloads/2Water/Wells_pdfs/718\7188514.pdf			
<u>Additional Detail(s) (Map)</u>					
Well Completed Date:		04/03/2012			
Year Completed:		2012			
Depth (m):					
Latitude:		43.6506778738659			
Longitude:		-79.3899512667568			
X:		-79.38995111644685			
Y:		43.65067787108828			
Path:		718\7188514.pdf			
<u>Bore Hole Information</u>					
Bore Hole ID:		1004196150		Elevation:	
DP2BR:				Elevrc:	
Spatial Status:				Zone: 17	
Code OB:				East83: 629840.00	
Code OB Desc:				North83: 4834335.00	
Open Hole:				Org CS: UTM83	
Cluster Kind:				UTMRC: 4	
Date Completed:		04/03/2012		UTMRC Desc: margin of error : 30 m - 100 m	
Remarks:				Location Method: wwr	
Location Method Desc:		on Water Well Record			
Elevrc Desc:					
Location Source Date:					
Improvement Location Source:					
Improvement Location Method:					
Source Revision Comment:					
Supplier Comment:					

103	1 of 5	SE/160.4	89.8 / -1.00	165 JOHN ST TORONTO ON	WWIS
Well ID:		6930251		Flowing (Y/N):	

Map Key	Number of Records	Direction/ Distance (m)	Elev/Diff (m)	Site	DB
Construction Date:			Flow Rate:		
Use 1st:	Not Used			Data Entry Status:	
Use 2nd:				Data Src:	
Final Well Status:	Observation Wells			Date Received:	05/26/2006
Water Type:				Selected Flag:	TRUE
Casing Material:				Abandonment Rec:	
Audit No:	Z49525			Contractor:	7147
Tag:	A041533			Form Version:	3
Constructn Method:				Owner:	
Elevation (m):				County:	YORK
Elevatn Reliabilty:				Lot:	
Depth to Bedrock:				Concession:	
Well Depth:				Concession Name:	
Overburden/Bedrock:				Easting NAD83:	
Pump Rate:				Northing NAD83:	
Static Water Level:				Zone:	
Clear/Cloudy:				UTM Reliability:	
Municipality:		TORONTO CITY			
Site Info:					
PDF URL (Map):		https://d2khazk8e83rdv.cloudfront.net/moe_mapping/downloads/2Water/Wells_pdfs/693\6930251.pdf			
<u>Additional Detail(s) (Map)</u>					
Well Completed Date:		05/02/2006			
Year Completed:		2006			
Depth (m):		6.7			
Latitude:		43.6501803059415			
Longitude:		-79.3904233613301			
X:		-79.39042321066624			
Y:		43.650180303275825			
Path:		693\6930251.pdf			
<u>Bore Hole Information</u>					
Bore Hole ID:	11559051			Elevation:	
DP2BR:				Elevrc:	
Spatial Status:				Zone:	17
Code OB:				East83:	629803.00
Code OB Desc:				North83:	4834279.00
Open Hole:				Org CS:	UTM83
Cluster Kind:				UTMRC:	3
Date Completed:	05/02/2006			UTMRC Desc:	margin of error : 10 - 30 m
Remarks:				Location Method:	wwr
Location Method Desc:		on Water Well Record			
Elevrc Desc:					
Location Source Date:					
Improvement Location Source:					
Improvement Location Method:					
Source Revision Comment:					
Supplier Comment:					
<u>Overburden and Bedrock</u>					
<u>Materials Interval</u>					
Formation ID:		933055104			
Layer:		3			
Color:		6			
General Color:		BROWN			
Material 1:		05			
Material 1 Desc:		CLAY			
Material 2:					
Material 2 Desc:					

Map Key	Number of Records	Direction/ Distance (m)	Elev/Diff (m)	Site	DB
Material 3:					
Material 3 Desc:					
Formation Top Depth:		0.30000001192092896			
Formation End Depth:		6.699999809265137			
Formation End Depth UOM:		m			
<u>Overburden and Bedrock</u>					
<u>Materials Interval</u>					
Formation ID:		933055103			
Layer:		2			
Color:		6			
General Color:		BROWN			
Material 1:		01			
Material 1 Desc:		FILL			
Material 2:					
Material 2 Desc:					
Material 3:					
Material 3 Desc:					
Formation Top Depth:		0.20000000298023224			
Formation End Depth:		0.30000001192092896			
Formation End Depth UOM:		m			
<u>Overburden and Bedrock</u>					
<u>Materials Interval</u>					
Formation ID:		933055102			
Layer:		1			
Color:		2			
General Color:		GREY			
Material 1:					
Material 1 Desc:					
Material 2:					
Material 2 Desc:					
Material 3:					
Material 3 Desc:					
Formation Top Depth:		0.0			
Formation End Depth:		0.20000000298023224			
Formation End Depth UOM:		m			
<u>Annular Space/Abandonment</u>					
<u>Sealing Record</u>					
Plug ID:		933292905			
Layer:		3			
Plug From:		0.5			
Plug To:		6.699999809265137			
Plug Depth UOM:		m			
<u>Annular Space/Abandonment</u>					
<u>Sealing Record</u>					
Plug ID:		933292904			
Layer:		2			
Plug From:		0.20000000298023224			
Plug To:		0.5			
Plug Depth UOM:		m			
<u>Annular Space/Abandonment</u>					
<u>Sealing Record</u>					
Plug ID:		933292903			

Map Key	Number of Records	Direction/ Distance (m)	Elev/Diff (m)	Site	DB
Layer:		1			
Plug From:		0.0			
Plug To:		0.20000000298023224			
Plug Depth UOM:		m			
 <u>Annular Space/Abandonment Sealing Record</u>					
Plug ID:		933292906			
Layer:		4			
Plug From:					
Plug To:		6.699999809265137			
Plug Depth UOM:		m			
 <u>Method of Construction & Well Use</u>					
Method Construction ID:		966930251			
Method Construction Code:		B			
Method Construction:		Other Method			
Other Method Construction:					
 <u>Pipe Information</u>					
Pipe ID:		11568658			
Casing No:		1			
Comment:					
Alt Name:					
 <u>Construction Record - Casing</u>					
Casing ID:		930879479			
Layer:		1			
Material:		5			
Open Hole or Material:		PLASTIC			
Depth From:		0.0			
Depth To:		6.0			
Casing Diameter:		3.200000047683716			
Casing Diameter UOM:		cm			
Casing Depth UOM:		m			
 <u>Construction Record - Screen</u>					
Screen ID:		933418578			
Layer:		1			
Slot:		10			
Screen Top Depth:		0.6000000238418579			
Screen End Depth:		6.699999809265137			
Screen Material:		1			
Screen Depth UOM:		m			
Screen Diameter UOM:		cm			
Screen Diameter:		4.300000190734863			
 <u>Hole Diameter</u>					
Hole ID:		11691167			
Diameter:		10.0			
Depth From:		0.0			
Depth To:		6.699999809265137			
Hole Depth UOM:		m			
Hole Diameter UOM:		cm			

Map Key	Number of Records	Direction/ Distance (m)	Elev/Diff (m)	Site	DB
103	2 of 5	SE/160.4	89.8 / -1.00	165 JOHN ST TORONTO ON	WWIS
Well ID:6930252 Construction Date: Use 1st:Not Used Use 2nd: Final Well Status:Observation Wells Water Type: Casing Material: Audit No:Z49524 Tag:A041533 Constructn Method: Elevation (m): Elevatn Reliabilty: Depth to Bedrock: Well Depth: Overburden/Bedrock: Pump Rate: Static Water Level: Clear/Cloudy: Municipality:TORONTO CITY Site Info: Flowing (Y/N): Flow Rate: Data Entry Status: Data Src: Date Received:05/26/2006 Selected Flag:TRUE Abandonment Rec: Contractor:7147 Form Version:3 Owner: County:YORK Lot: Concession: Concession Name: Easting NAD83: Northing NAD83: Zone: UTM Reliability:					
PDF URL (Map):		https://d2khazk8e83rdv.cloudfront.net/moe_mapping/downloads/2Water/Wells_pdfs/693\6930252.pdf			
<u>Additional Detail(s) (Map)</u>					
Well Completed Date:		05/02/2006			
Year Completed:		2006			
Depth (m):		7.6			
Latitude:		43.6501803059415			
Longitude:		-79.3904233613301			
X:		-79.39042321066624			
Y:		43.650180303275825			
Path:		693\6930252.pdf			
<u>Bore Hole Information</u>					
Bore Hole ID:		11559052		Elevation:	
DP2BR:				Elevrc:	
Spatial Status:				Zone:17	
Code OB:				East83:629803.00	
Code OB Desc:				North83:4834279.00	
Open Hole:				Org CS:UTM83	
Cluster Kind:				UTMRC:3	
Date Completed:		05/02/2006		UTMRC Desc:margin of error : 10 - 30 m	
Remarks:				Location Method:wwr	
Location Method Desc:		on Water Well Record			
Elevrc Desc:					
Location Source Date:					
Improvement Location Source:					
Improvement Location Method:					
Source Revision Comment:					
Supplier Comment:					
<u>Overburden and Bedrock</u>					
<u>Materials Interval</u>					
Formation ID:		933055112			
Layer:		1			

Map Key	Number of Records	Direction/ Distance (m)	Elev/Diff (m)	Site	DB
Color:		2			
General Color:		GREY			
Material 1:					
Material 1 Desc:					
Material 2:					
Material 2 Desc:					
Material 3:					
Material 3 Desc:					
Formation Top Depth:		0.0			
Formation End Depth:		0.20000000298023224			
Formation End Depth UOM:		m			
<u>Overburden and Bedrock Materials Interval</u>					
Formation ID:		933055113			
Layer:		2			
Color:		6			
General Color:		BROWN			
Material 1:		01			
Material 1 Desc:		FILL			
Material 2:					
Material 2 Desc:					
Material 3:					
Material 3 Desc:					
Formation Top Depth:		0.20000000298023224			
Formation End Depth:		0.30000001192092896			
Formation End Depth UOM:		m			
<u>Overburden and Bedrock Materials Interval</u>					
Formation ID:		933055114			
Layer:		3			
Color:		6			
General Color:		BROWN			
Material 1:		05			
Material 1 Desc:		CLAY			
Material 2:					
Material 2 Desc:					
Material 3:					
Material 3 Desc:					
Formation Top Depth:		0.30000001192092896			
Formation End Depth:		7.599999904632568			
Formation End Depth UOM:		m			
<u>Annular Space/Abandonment Sealing Record</u>					
Plug ID:		933292911			
Layer:		1			
Plug From:		0.0			
Plug To:		0.20000000298023224			
Plug Depth UOM:		m			
<u>Annular Space/Abandonment Sealing Record</u>					
Plug ID:		933292912			
Layer:		2			
Plug From:		0.20000000298023224			
Plug To:		2.799999952316284			

Map Key	Number of Records	Direction/ Distance (m)	Elev/Diff (m)	Site	DB
Plug Depth UOM:		m			
<u>Annular Space/Abandonment Sealing Record</u>					
Plug ID:		933292913			
Layer:		3			
Plug From:		2.799999952316284			
Plug To:		7.599999904632568			
Plug Depth UOM:		m			
<u>Annular Space/Abandonment Sealing Record</u>					
Plug ID:		933292914			
Layer:		4			
Plug From:					
Plug To:		7.599999904632568			
Plug Depth UOM:		m			
<u>Method of Construction & Well Use</u>					
Method Construction ID:		966930252			
Method Construction Code:		B			
Method Construction:		Other Method			
Other Method Construction:					
<u>Pipe Information</u>					
Pipe ID:		11568659			
Casing No:		1			
Comment:					
Alt Name:					
<u>Construction Record - Casing</u>					
Casing ID:		930879483			
Layer:		1			
Material:		5			
Open Hole or Material:		PLASTIC			
Depth From:		0.0			
Depth To:		3.0999999046325684			
Casing Diameter:		3.200000047683716			
Casing Diameter UOM:		cm			
Casing Depth UOM:		m			
<u>Construction Record - Screen</u>					
Screen ID:		933418579			
Layer:		1			
Slot:		10			
Screen Top Depth:		3.0999999046325684			
Screen End Depth:		7.599999904632568			
Screen Material:		5			
Screen Depth UOM:		m			
Screen Diameter UOM:		cm			
Screen Diameter:		4.300000190734863			
<u>Hole Diameter</u>					

Map Key	Number of Records	Direction/ Distance (m)	Elev/Diff (m)	Site	DB
Hole ID: 11691168 Diameter: 10.0 Depth From: 0.0 Depth To: 7.599999904632568 Hole Depth UOM: m Hole Diameter UOM: cm					
103	3 of 5	SE/160.4	89.8 / -1.00	165 JOHN ST TORONTO ON	WWIS
Well ID: 6930253 Construction Date: Use 1st: Not Used Use 2nd: Final Well Status: Observation Wells Water Type: Casing Material: Audit No: Z49523 Tag: A041533 Constructn Method: Elevation (m): Elevatn Reliabilty: Depth to Bedrock: Well Depth: Overburden/Bedrock: Pump Rate: Static Water Level: Clear/Cloudy: Municipality: TORONTO CITY Site Info:					
Flowing (Y/N): Flow Rate: Data Entry Status: Data Src: Date Received: 05/26/2006 Selected Flag: TRUE Abandonment Rec: Contractor: 7147 Form Version: 3 Owner: County: YORK Lot: Concession: Concession Name: Easting NAD83: Northing NAD83: Zone: UTM Reliability:					
PDF URL (Map): https://d2khazk8e83rdv.cloudfront.net/moe_mapping/downloads/2Water/Wells_pdfs/693\6930253.pdf					
<u>Additional Detail(s) (Map)</u>					
Well Completed Date: 05/02/2006 Year Completed: 2006 Depth (m): 9.5 Latitude: 43.6501803059415 Longitude: -79.3904233613301 X: -79.39042321066624 Y: 43.650180303275825 Path: 693\6930253.pdf					
<u>Bore Hole Information</u>					
Bore Hole ID: 11559053 DP2BR: Spatial Status: Code OB: Code OB Desc: Open Hole: Cluster Kind: Date Completed: 05/02/2006 Remarks: Location Method Desc: on Water Well Record Elevrc Desc: Location Source Date: Improvement Location Source: Improvement Location Method: Source Revision Comment: Supplier Comment:					
Elevation: Elevrc: Zone: 17 East83: 629803.00 North83: 4834279.00 Org CS: UTM83 UTMRC: 3 UTMRC Desc: margin of error : 10 - 30 m Location Method: wwr					

Map Key	Number of Records	Direction/ Distance (m)	Elev/Diff (m)	Site	DB
<u>Overburden and Bedrock Materials Interval</u>					
Formation ID:		933055116			
Layer:		2			
Color:		6			
General Color:		BROWN			
Material 1:		01			
Material 1 Desc:		FILL			
Material 2:					
Material 2 Desc:					
Material 3:					
Material 3 Desc:					
Formation Top Depth:		0.20000000298023224			
Formation End Depth:		0.30000001192092896			
Formation End Depth UOM:		m			
<u>Overburden and Bedrock Materials Interval</u>					
Formation ID:		933055115			
Layer:		1			
Color:		2			
General Color:		GREY			
Material 1:					
Material 1 Desc:					
Material 2:					
Material 2 Desc:					
Material 3:					
Material 3 Desc:					
Formation Top Depth:		0.0			
Formation End Depth:		0.20000000298023224			
Formation End Depth UOM:		m			
<u>Overburden and Bedrock Materials Interval</u>					
Formation ID:		933055117			
Layer:		3			
Color:		6			
General Color:		BROWN			
Material 1:		05			
Material 1 Desc:		CLAY			
Material 2:					
Material 2 Desc:					
Material 3:					
Material 3 Desc:					
Formation Top Depth:		0.30000001192092896			
Formation End Depth:		9.5			
Formation End Depth UOM:		m			
<u>Annular Space/Abandonment Sealing Record</u>					
Plug ID:		933292915			
Layer:		1			
Plug From:		0.0			
Plug To:		0.20000000298023224			
Plug Depth UOM:		m			
<u>Annular Space/Abandonment</u>					

Map Key	Number of Records	Direction/ Distance (m)	Elev/Diff (m)	Site	DB
<u>Sealing Record</u>					
Plug ID:		933292918			
Layer:		4			
Plug From:					
Plug To:		9.5			
Plug Depth UOM:		m			
<u>Annular Space/Abandonment</u>					
<u>Sealing Record</u>					
Plug ID:		933292916			
Layer:		2			
Plug From:		0.20000000298023224			
Plug To:		5.900000095367432			
Plug Depth UOM:		m			
<u>Annular Space/Abandonment</u>					
<u>Sealing Record</u>					
Plug ID:		933292917			
Layer:		3			
Plug From:		5.900000095367432			
Plug To:		9.5			
Plug Depth UOM:		m			
<u>Method of Construction & Well</u>					
<u>Use</u>					
Method Construction ID:		966930253			
Method Construction Code:		B			
Method Construction:		Other Method			
Other Method Construction:					
<u>Pipe Information</u>					
Pipe ID:		11568660			
Casing No:		1			
Comment:					
Alt Name:					
<u>Construction Record - Casing</u>					
Casing ID:		930879484			
Layer:		1			
Material:		5			
Open Hole or Material:		PLASTIC			
Depth From:		0.0			
Depth To:		6.099999904632568			
Casing Diameter:		3.200000047683716			
Casing Diameter UOM:		cm			
Casing Depth UOM:		m			
<u>Construction Record - Screen</u>					
Screen ID:		933418580			
Layer:		1			
Slot:		10			
Screen Top Depth:		6.099999904632568			
Screen End Depth:		9.5			
Screen Material:		5			

Map Key	Number of Records	Direction/ Distance (m)	Elev/Diff (m)	Site	DB
Screen Depth UOM:		m			
Screen Diameter UOM:		cm			
Screen Diameter:		4.300000190734863			
<u>Hole Diameter</u>					
Hole ID:		11691169			
Diameter:		10.0			
Depth From:		0.0			
Depth To:		9.5			
Hole Depth UOM:		m			
Hole Diameter UOM:		cm			
103	4 of 5	SE/160.4	89.8 / -1.00	165 JOHN ST TORONTO ON	WWIS
Well ID:		6930254		Flowing (Y/N):	
Construction Date:				Flow Rate:	
Use 1st:		Not Used		Data Entry Status:	
Use 2nd:				Data Src:	
Final Well Status:		Observation Wells		Date Received:	05/26/2006
Water Type:				Selected Flag:	TRUE
Casing Material:				Abandonment Rec:	
Audit No:		Z46146		Contractor:	7147
Tag:		A041533		Form Version:	3
Constructn Method:				Owner:	
Elevation (m):				County:	YORK
Elevatn Reliabilty:				Lot:	
Depth to Bedrock:				Concession:	
Well Depth:				Concession Name:	
Overburden/Bedrock:				Easting NAD83:	
Pump Rate:				Northing NAD83:	
Static Water Level:				Zone:	
Clear/Cloudy:				UTM Reliability:	
Municipality:		TORONTO CITY			
Site Info:					
PDF URL (Map):		https://d2khazk8e83rdv.cloudfront.net/moe_mapping/downloads/2Water/Wells_pdfs/693\6930254.pdf			
<u>Additional Detail(s) (Map)</u>					
Well Completed Date:		05/02/2006			
Year Completed:		2006			
Depth (m):		4.4			
Latitude:		43.6501803059415			
Longitude:		-79.3904233613301			
X:		-79.39042321066624			
Y:		43.650180303275825			
Path:		693\6930254.pdf			
<u>Bore Hole Information</u>					
Bore Hole ID:		11559054		Elevation:	
DP2BR:				Elevrc:	
Spatial Status:				Zone:	17
Code OB:				East83:	629803.00
Code OB Desc:				North83:	4834279.00
Open Hole:				Org CS:	UTM83
Cluster Kind:				UTMRC:	3
Date Completed:		05/02/2006		UTMRC Desc:	margin of error : 10 - 30 m
Remarks:				Location Method:	wwr
Location Method Desc:		on Water Well Record			

Map Key	Number of Records	Direction/ Distance (m)	Elev/Diff (m)	Site	DB
Elevrc Desc: Location Source Date: Improvement Location Source: Improvement Location Method: Source Revision Comment: Supplier Comment:					
<u>Overburden and Bedrock Materials Interval</u>					
Formation ID:		933055120			
Layer:		1			
Color:		2			
General Color:		GREY			
Material 1:					
Material 1 Desc:					
Material 2:					
Material 2 Desc:					
Material 3:					
Material 3 Desc:					
Formation Top Depth:		0.0			
Formation End Depth:		0.20000000298023224			
Formation End Depth UOM:		m			
<u>Overburden and Bedrock Materials Interval</u>					
Formation ID:		933055122			
Layer:		3			
Color:		6			
General Color:		BROWN			
Material 1:		05			
Material 1 Desc:		CLAY			
Material 2:					
Material 2 Desc:					
Material 3:					
Material 3 Desc:					
Formation Top Depth:		0.30000001192092896			
Formation End Depth:		4.400000095367432			
Formation End Depth UOM:		m			
<u>Overburden and Bedrock Materials Interval</u>					
Formation ID:		933055121			
Layer:		2			
Color:		6			
General Color:		BROWN			
Material 1:		01			
Material 1 Desc:		FILL			
Material 2:					
Material 2 Desc:					
Material 3:					
Material 3 Desc:					
Formation Top Depth:		0.20000000298023224			
Formation End Depth:		0.30000001192092896			
Formation End Depth UOM:		m			
<u>Annular Space/Abandonment Sealing Record</u>					
Plug ID:		933292921			

Map Key	Number of Records	Direction/ Distance (m)	Elev/Diff (m)	Site	DB
Layer:		1			
Plug From:		0.0			
Plug To:		0.20000000298023224			
Plug Depth UOM:		m			
<u>Annular Space/Abandonment Sealing Record</u>					
Plug ID:		933292923			
Layer:		3			
Plug From:		1.2000000476837158			
Plug To:		4.400000095367432			
Plug Depth UOM:		m			
<u>Annular Space/Abandonment Sealing Record</u>					
Plug ID:		933292924			
Layer:		4			
Plug From:					
Plug To:		4.400000095367432			
Plug Depth UOM:		m			
<u>Annular Space/Abandonment Sealing Record</u>					
Plug ID:		933292922			
Layer:		2			
Plug From:		0.20000000298023224			
Plug To:		1.2000000476837158			
Plug Depth UOM:		m			
<u>Method of Construction & Well Use</u>					
Method Construction ID:		966930254			
Method Construction Code:		B			
Method Construction:		Other Method			
Other Method Construction:					
<u>Pipe Information</u>					
Pipe ID:		11568661			
Casing No:		1			
Comment:					
Alt Name:					
<u>Construction Record - Casing</u>					
Casing ID:		930879487			
Layer:		1			
Material:		5			
Open Hole or Material:		PLASTIC			
Depth From:		0.0			
Depth To:		1.399999976158142			
Casing Diameter:		3.200000047683716			
Casing Diameter UOM:		cm			
Casing Depth UOM:		m			
<u>Construction Record - Screen</u>					

Map Key	Number of Records	Direction/ Distance (m)	Elev/Diff (m)	Site	DB
Screen ID:		933418581			
Layer:		1			
Slot:		10			
Screen Top Depth:		1.399999976158142			
Screen End Depth:		4.400000095367432			
Screen Material:		5			
Screen Depth UOM:		m			
Screen Diameter UOM:		cm			
Screen Diameter:		4.300000190734863			
 <u>Hole Diameter</u>					
Hole ID:		11691170			
Diameter:		10.0			
Depth From:		0.0			
Depth To:		4.400000095367432			
Hole Depth UOM:		m			
Hole Diameter UOM:		cm			
103	5 of 5	SE/160.4	89.8 / -1.00	165 JOHN ST TORONTO ON	WWIS
Well ID:	6930255			Flowing (Y/N):	
Construction Date:				Flow Rate:	
Use 1st:	Not Used			Data Entry Status:	
Use 2nd:				Data Src:	
Final Well Status:	Observation Wells			Date Received:	05/26/2006
Water Type:				Selected Flag:	TRUE
Casing Material:				Abandonment Rec:	
Audit No:	Z49522			Contractor:	7147
Tag:	A041533			Form Version:	3
Constructn Method:				Owner:	
Elevation (m):				County:	YORK
Elevatn Reliability:				Lot:	
Depth to Bedrock:				Concession:	
Well Depth:				Concession Name:	
Overburden/Bedrock:				Easting NAD83:	
Pump Rate:				Northing NAD83:	
Static Water Level:				Zone:	
Clear/Cloudy:				UTM Reliability:	
Municipality:	TORONTO CITY				
Site Info:					
PDF URL (Map):	https://d2khazk8e83rdv.cloudfront.net/moe_mapping/downloads/2Water/Wells_pdfs/693\6930255.pdf				
 <u>Additional Detail(s) (Map)</u>					
Well Completed Date:	05/02/2006				
Year Completed:	2006				
Depth (m):	5				
Latitude:	43.6501803059415				
Longitude:	-79.3904233613301				
X:	-79.39042321066624				
Y:	43.650180303275825				
Path:	693\6930255.pdf				
 <u>Bore Hole Information</u>					
Bore Hole ID:	11559055			Elevation:	
DP2BR:				Elevrc:	
Spatial Status:				Zone:	17

Map Key	Number of Records	Direction/ Distance (m)	Elev/Diff (m)	Site	DB
Code OB:				East83:	629803.00
Code OB Desc:				North83:	4834279.00
Open Hole:				Org CS:	UTM83
Cluster Kind:				UTMRC:	3
Date Completed:	05/02/2006			UTMRC Desc:	margin of error : 10 - 30 m
Remarks:				Location Method:	wwr
Location Method Desc:		on Water Well Record			
Elevrc Desc:					
Location Source Date:					
Improvement Location Source:					
Improvement Location Method:					
Source Revision Comment:					
Supplier Comment:					
<u>Overburden and Bedrock</u>					
<u>Materials Interval</u>					
Formation ID:		933055128			
Layer:		1			
Color:		2			
General Color:		GREY			
Material 1:					
Material 1 Desc:					
Material 2:					
Material 2 Desc:					
Material 3:					
Material 3 Desc:					
Formation Top Depth:		0.0			
Formation End Depth:		0.20000000298023224			
Formation End Depth UOM:		m			
<u>Overburden and Bedrock</u>					
<u>Materials Interval</u>					
Formation ID:		933055130			
Layer:		3			
Color:		6			
General Color:		BROWN			
Material 1:		05			
Material 1 Desc:		CLAY			
Material 2:					
Material 2 Desc:					
Material 3:					
Material 3 Desc:					
Formation Top Depth:		0.30000001192092896			
Formation End Depth:		5.0			
Formation End Depth UOM:		m			
<u>Overburden and Bedrock</u>					
<u>Materials Interval</u>					
Formation ID:		933055129			
Layer:		2			
Color:		6			
General Color:		BROWN			
Material 1:		01			
Material 1 Desc:		FILL			
Material 2:					
Material 2 Desc:					
Material 3:					
Material 3 Desc:					
Formation Top Depth:		0.20000000298023224			
Formation End Depth:		0.30000001192092896			

Map Key	Number of Records	Direction/ Distance (m)	Elev/Diff (m)	Site	DB
Formation End Depth UOM:		m			
<u>Annular Space/Abandonment Sealing Record</u>					
Plug ID:		933292928			
Layer:		3			
Plug From:		4.300000190734863			
Plug To:		5.0			
Plug Depth UOM:		m			
<u>Annular Space/Abandonment Sealing Record</u>					
Plug ID:		933292927			
Layer:		2			
Plug From:		0.20000000298023224			
Plug To:		4.300000190734863			
Plug Depth UOM:		m			
<u>Annular Space/Abandonment Sealing Record</u>					
Plug ID:		933292929			
Layer:		4			
Plug From:					
Plug To:		5.0			
Plug Depth UOM:		m			
<u>Annular Space/Abandonment Sealing Record</u>					
Plug ID:		933292926			
Layer:		1			
Plug From:		0.0			
Plug To:		0.20000000298023224			
Plug Depth UOM:		m			
<u>Method of Construction & Well Use</u>					
Method Construction ID:		966930255			
Method Construction Code:		B			
Method Construction:		Other Method			
Other Method Construction:					
<u>Pipe Information</u>					
Pipe ID:		11568662			
Casing No:		1			
Comment:					
Alt Name:					
<u>Construction Record - Casing</u>					
Casing ID:		930879490			
Layer:		1			
Material:		5			
Open Hole or Material:		PLASTIC			
Depth From:		0.0			

Map Key	Number of Records	Direction/ Distance (m)	Elev/Diff (m)	Site	DB
Depth To:		4.599999904632568			
Casing Diameter:		3.200000047683716			
Casing Diameter UOM:		cm			
Casing Depth UOM:		m			
 <u>Construction Record - Screen</u>					
Screen ID:		933418582			
Layer:		1			
Slot:		10			
Screen Top Depth:		4.599999904632568			
Screen End Depth:		5.0			
Screen Material:		5			
Screen Depth UOM:		m			
Screen Diameter UOM:		cm			
Screen Diameter:		4.300000190734863			
 <u>Hole Diameter</u>					
Hole ID:		11691171			
Diameter:		10.0			
Depth From:		0.0			
Depth To:		5.0			
Hole Depth UOM:		m			
Hole Diameter UOM:		cm			

104	1 of 1	SW/160.7	89.8 / -1.00	308 QUEEN ST W Toronto ON	WWIS
Well ID:	7256174			Flowing (Y/N):	
Construction Date:				Flow Rate:	
Use 1st:	Monitoring			Data Entry Status:	
Use 2nd:				Data Src:	
Final Well Status:	0			Date Received:	01/19/2016
Water Type:				Selected Flag:	TRUE
Casing Material:				Abandonment Rec:	
Audit No:	Z183677			Contractor:	6032
Tag:	A138172			Form Version:	7
Constructn Method:				Owner:	
Elevation (m):				County:	YORK
Elevatn Reliabilty:				Lot:	
Depth to Bedrock:				Concession:	
Well Depth:				Concession Name:	
Overburden/Bedrock:				Easting NAD83:	
Pump Rate:				Northing NAD83:	
Static Water Level:				Zone:	
Clear/Cloudy:				UTM Reliability:	
Municipality:	TORONTO CITY				
Site Info:					
PDF URL (Map):	https://d2khazk8e83rdv.cloudfront.net/moe_mapping/downloads/2Water/Wells_pdfs/725\7256174.pdf				

Additional Detail(s) (Map)

Well Completed Date:	01/08/2016
Year Completed:	2016
Depth (m):	13.716
Latitude:	43.6499402463598
Longitude:	-79.3938397577521
X:	-79.39383960772606
Y:	43.649940243494505
Path:	725\7256174.pdf

Map Key	Number of Records	Direction/ Distance (m)	Elev/Diff (m)	Site	DB
<u>Bore Hole Information</u>					
Bore Hole ID:	1005869804			Elevation:	
DP2BR:				Elevrc:	
Spatial Status:				Zone:	17
Code OB:				East83:	629528.00
Code OB Desc:				North83:	4834247.00
Open Hole:				Org CS:	UTM83
Cluster Kind:				UTMRC:	4
Date Completed:	01/08/2016			UTMRC Desc:	margin of error : 30 m - 100 m
Remarks:				Location Method:	www
Location Method Desc:	on Water Well Record				
Elevrc Desc:					
Location Source Date:					
Improvement Location Source:					
Improvement Location Method:					
Source Revision Comment:					
Supplier Comment:					
<u>Overburden and Bedrock</u>					
<u>Materials Interval</u>					
Formation ID:	1005962788				
Layer:	3				
Color:	6				
General Color:	BROWN				
Material 1:	06				
Material 1 Desc:	SILT				
Material 2:	28				
Material 2 Desc:	SAND				
Material 3:	85				
Material 3 Desc:	SOFT				
Formation Top Depth:	30.0				
Formation End Depth:	35.0				
Formation End Depth UOM:	ft				
<u>Overburden and Bedrock</u>					
<u>Materials Interval</u>					
Formation ID:	1005962786				
Layer:	1				
Color:	6				
General Color:	BROWN				
Material 1:	01				
Material 1 Desc:	FILL				
Material 2:					
Material 2 Desc:					
Material 3:	77				
Material 3 Desc:	LOOSE				
Formation Top Depth:	0.0				
Formation End Depth:	10.0				
Formation End Depth UOM:	ft				
<u>Overburden and Bedrock</u>					
<u>Materials Interval</u>					
Formation ID:	1005962789				
Layer:	4				
Color:	2				
General Color:	GREY				
Material 1:	05				

Map Key	Number of Records	Direction/ Distance (m)	Elev/Diff (m)	Site	DB
Material 1 Desc:		CLAY			
Material 2:					
Material 2 Desc:					
Material 3:		85			
Material 3 Desc:		SOFT			
Formation Top Depth:		35.0			
Formation End Depth:		45.0			
Formation End Depth UOM:		ft			
 <u>Overburden and Bedrock</u>					
<u>Materials Interval</u>					
Formation ID:		1005962787			
Layer:		2			
Color:		6			
General Color:		BROWN			
Material 1:		06			
Material 1 Desc:		SILT			
Material 2:		28			
Material 2 Desc:		SAND			
Material 3:		66			
Material 3 Desc:		DENSE			
Formation Top Depth:		10.0			
Formation End Depth:		30.0			
Formation End Depth UOM:		ft			
 <u>Annular Space/Abandonment</u>					
<u>Sealing Record</u>					
Plug ID:		1005962796			
Layer:		1			
Plug From:		0.0			
Plug To:		1.0			
Plug Depth UOM:		ft			
 <u>Annular Space/Abandonment</u>					
<u>Sealing Record</u>					
Plug ID:		1005962797			
Layer:		2			
Plug From:		1.0			
Plug To:		33.0			
Plug Depth UOM:		ft			
 <u>Method of Construction & Well</u>					
<u>Use</u>					
Method Construction ID:		1005962795			
Method Construction Code:		6			
Method Construction:		Boring			
Other Method Construction:					
 <u>Pipe Information</u>					
Pipe ID:		1005962785			
Casing No:		0			
Comment:					
Alt Name:					
 <u>Construction Record - Casing</u>					

Map Key	Number of Records	Direction/ Distance (m)	Elev/Diff (m)	Site	DB
Casing ID: 1005962792					
Layer: 1					
Material: 5					
Open Hole or Material: PLASTIC					
Depth From: 0.0					
Depth To: 35.0					
Casing Diameter: 1.7999999523162842					
Casing Diameter UOM: inch					
Casing Depth UOM: ft					
<u>Construction Record - Screen</u>					
Screen ID: 1005962793					
Layer: 1					
Slot: .01					
Screen Top Depth: 35.0					
Screen End Depth: 45.0					
Screen Material: 5					
Screen Depth UOM: ft					
Screen Diameter UOM: inch					
Screen Diameter: 2.0					
<u>Water Details</u>					
Water ID: 1005962791					
Layer: 1					
Kind Code:					
Kind:					
Water Found Depth:					
Water Found Depth UOM: ft					
<u>Hole Diameter</u>					
Hole ID: 1005962790					
Diameter: 8.0					
Depth From: 0.0					
Depth To: 45.0					
Hole Depth UOM: ft					
Hole Diameter UOM: inch					
<u>105</u>	1 of 1	SSE/161.5	88.8 / -2.03	327 - 333 Queen Street West Toronto ON	EHS
Order No: 20141008024					
Status: C					
Report Type: Custom Report					
Report Date: 14-OCT-14					
Date Received: 08-OCT-14					
Previous Site Name:					
Lot/Building Size:					
Additional Info Ordered:					
Nearest Intersection:					
Municipality:					
Client Prov/State: ON					
Search Radius (km): .25					
X: -79.391865					
Y: 43.649704					
<u>106</u>	1 of 5	SSW/161.8	89.8 / -1.00	F.W. BARRETT COMPANY 5 SOHO ST SUITE B10 TORONTO ON M5T 3L3	SCT
Established: 1939					
Plant Size (ft²): 4500					
Employment: 4					

Map Key	Number of Records	Direction/ Distance (m)	Elev/Diff (m)	Site	DB
--Details--					
Description:		STATIONERY, TABLETS, AND RELATED PRODUCTS			
SIC/NAICS Code:		2678			
Description:		COMMERCIAL PRINTING, LITHOGRAPHIC			
SIC/NAICS Code:		2752			
Description:		COMMERCIAL PRINTING, NOT ELSEWHERE CLASSIFIED			
SIC/NAICS Code:		2759			
106	2 of 5	SSW/161.8	89.8 / -1.00	LASER REPRODUCTION 5 SOHO ST UNIT B10 TORONTO ON M5T 3L3	SCT
Established:		1982			
Plant Size (ft²):		3500			
Employment:		7			
--Details--					
Description:		COMMERCIAL PRINTING, LITHOGRAPHIC			
SIC/NAICS Code:		2752			
Description:		COMMERCIAL PRINTING, NOT ELSEWHERE CLASSIFIED			
SIC/NAICS Code:		2759			
106	3 of 5	SSW/161.8	89.8 / -1.00	TNT COLOUR LABORATORIES 37-857 5 SOHO ST. SUITE B11 TORONTO ON M5T 3L3	GEN
Generator No:		ON1512200			
SIC Code:		7741			
SIC Description:		ADVERTISING AGENCIES			
Approval Years:		92,93,94,95,96,97,98			
PO Box No:					
Country:					
Status:					
Co Admin:					
Choice of Contact:					
Phone No Admin:					
Contaminated Facility:					
MHSW Facility:					
<u>Detail(s)</u>					
Waste Class:		264			
Waste Class Name:		PHOTOPROCESSING WASTES			
106	4 of 5	SSW/161.8	89.8 / -1.00	LASER REPRODUCTIONS 5 SOHO STREET, SUITE 10B TORONTO ON M5T 3L3	GEN
Generator No:		ON2268400			
SIC Code:		2819			
SIC Description:		OTHER COMM. PRINTING			
Approval Years:		97,98			
PO Box No:					
Country:					
Status:					
Co Admin:					
Choice of Contact:					

Map Key	Number of Records	Direction/ Distance (m)	Elev/Diff (m)	Site	DB
Phone No Admin: Contaminated Facility: MHSW Facility:					
Detail(s)					
Waste Class:		264			
Waste Class Name:		PHOTOPROCESSING WASTES			
106	5 of 5	SSW/161.8	89.8 / -1.00	LASER REPRODUCTIONS(OUT OF BUSINESS) 5 SOHO STREET, SUITE 10B TORONTO ON M5T 3L3	GEN
Generator No:		ON2268400			
SIC Code:		2819			
SIC Description:		OTHER COMM. PRINTING			
Approval Years:		99			
PO Box No:					
Country:					
Status:					
Co Admin:					
Choice of Contact:					
Phone No Admin:					
Contaminated Facility:					
MHSW Facility:					
Detail(s)					
Waste Class:		264			
Waste Class Name:		PHOTOPROCESSING WASTES			
107	1 of 1	SW/163.0	90.2 / -0.64	Yolles Furniture Co Ltd 2 Bulwer St Toronto ON M5T 2V3	TANK
Permit Date:		9/25/1934			
Permit Type:		BP A52912			
User Type:		Furniture			
Installation Type:		FO tank			
Installation Size:					
Installation Config.:		FO tank			
No. Tanks Installed:		1			
Units of Measure:					
Value/Tank (\$):		200			
Capacity(gal):					
Reference:		CTA Building Permits			
Location Desc:		2 Bulwer St			
108	1 of 1	ESE/164.1	89.8 / -1.00	224 QUEEN STREET WEST Toronto ON	WWIS
Well ID:		7269971		Flowing (Y/N):	
Construction Date:				Flow Rate:	
Use 1st:		Monitoring and Test Hole		Data Entry Status:	
Use 2nd:		0		Data Src:	
Final Well Status:		Monitoring and Test Hole		Date Received:	
Water Type:				08/24/2016	
Casing Material:				Selected Flag:	
Audit No:		Z235251		TRUE	
Tag:		A205995		Abandonment Rec:	
Constructn Method:				Contractor:	
				7241	
				Form Version:	
				7	
				Owner:	

Map Key	Number of Records	Direction/ Distance (m)	Elev/Diff (m)	Site	DB
Elevation (m): Elevatn Reliabilty: Depth to Bedrock: Well Depth: Overburden/Bedrock: Pump Rate: Static Water Level: Clear/Cloudy: Municipality: Site Info:			TORONTO CITY WKQ-009202 A0-A01	County: Lot: Concession: Concession Name: Easting NAD83: Northing NAD83: Zone: UTM Reliability:	YORK
<u>Additional Detail(s) (Map)</u>					
Bore Hole ID: Depth M: Year Completed: Well Completed Dt: Audit No: Path:			1006225948 4.2672 2016 07/22/2016 Z235251	Tag No: Contractor: Latitude: Longitude: Y: X:	A205995 7241 43.6505165633378 -79.3900051772188 43.65051656053692 -79.39000502614067
<u>Bore Hole Information</u>					
Bore Hole ID: DP2BR: Spatial Status: Code OB: Code OB Desc: Open Hole: Cluster Kind: Date Completed: Remarks: Location Method Desc: Elevrc Desc: Location Source Date: Improvement Location Source: Improvement Location Method: Source Revision Comment: Supplier Comment:			1006225948 07/22/2016 on Water Well Record	Elevation: Elevrc: Zone: East83: North83: Org CS: UTMRC: UTMRC Desc: Location Method:	 17 629836.00 4834317.00 UTM83 4 margin of error : 30 m - 100 m wwr
<u>Overburden and Bedrock</u>					
<u>Materials Interval</u>					
Formation ID: Layer: Color: General Color: Material 1: Material 1 Desc: Material 2: Material 2 Desc: Material 3: Material 3 Desc: Formation Top Depth: Formation End Depth: Formation End Depth UOM:			1006251278 1 2 GREY 05 CLAY 77 LOOSE 0.0 4.0 ft		
<u>Overburden and Bedrock</u>					
<u>Materials Interval</u>					
Formation ID: Layer: Color:			1006251279 2		

Map Key	Number of Records	Direction/ Distance (m)	Elev/Diff (m)	Site	DB
General Color:					
Material 1:					
Material 1 Desc:					
Material 2:					
Material 2 Desc:					
Material 3:					
Material 3 Desc:					
Formation Top Depth:					
Formation End Depth:					
Formation End Depth UOM:					
77 LOOSE 4.0 8.0 ft					
<u>Overburden and Bedrock Materials Interval</u>					
Formation ID:					
Layer:					
Color:					
General Color:					
Material 1:					
Material 1 Desc:					
Material 2:					
Material 2 Desc:					
Material 3:					
Material 3 Desc:					
Formation Top Depth:					
Formation End Depth:					
Formation End Depth UOM:					
1006251280 3 77 LOOSE 8.0 12.0 ft					
<u>Overburden and Bedrock Materials Interval</u>					
Formation ID:					
Layer:					
Color:					
General Color:					
Material 1:					
Material 1 Desc:					
Material 2:					
Material 2 Desc:					
Material 3:					
Material 3 Desc:					
Formation Top Depth:					
Formation End Depth:					
Formation End Depth UOM:					
1006251281 4 05 CLAY 84 SILTY 66 DENSE 12.0 14.0 ft					
<u>Annular Space/Abandonment Sealing Record</u>					
Plug ID:					
Layer:					
Plug From:					
Plug To:					
Plug Depth UOM:					
1006251289 1 0.0 3.0 ft					
<u>Annular Space/Abandonment Sealing Record</u>					
Plug ID:					
Layer:					
Plug From:					
Plug To:					
Plug Depth UOM:					
1006251290 2 3.0 14.0 ft					

Map Key	Number of Records	Direction/ Distance (m)	Elev/Diff (m)	Site	DB
<u>Method of Construction & Well Use</u>					
Method Construction ID:		1006251288			
Method Construction Code:		D			
Method Construction:		Direct Push			
Other Method Construction:					
<u>Pipe Information</u>					
Pipe ID:		1006251277			
Casing No:		0			
Comment:					
Alt Name:					
<u>Construction Record - Casing</u>					
Casing ID:		1006251284			
Layer:		1			
Material:		5			
Open Hole or Material:		PLASTIC			
Depth From:		0.0			
Depth To:		4.0			
Casing Diameter:		1.25			
Casing Diameter UOM:		inch			
Casing Depth UOM:		ft			
<u>Construction Record - Screen</u>					
Screen ID:		1006251285			
Layer:		1			
Slot:		10			
Screen Top Depth:		4.0			
Screen End Depth:		14.0			
Screen Material:		5			
Screen Depth UOM:		ft			
Screen Diameter UOM:		inch			
Screen Diameter:		1.5			
<u>Water Details</u>					
Water ID:		1006251283			
Layer:					
Kind Code:					
Kind:					
Water Found Depth:					
Water Found Depth UOM:		ft			
<u>Hole Diameter</u>					
Hole ID:		1006251282			
Diameter:		2.25			
Depth From:		0.0			
Depth To:		14.0			
Hole Depth UOM:		ft			
Hole Diameter UOM:		inch			
109	1 of 1	E/166.0	91.6 / 0.73	ON	WWIS

Map Key	Number of Records	Direction/ Distance (m)	Elev/Diff (m)	Site	DB
Well ID: 7218760 Construction Date: Use 1st: Use 2nd: Final Well Status: Water Type: Casing Material: Audit No: C25018 Tag: A056449 Constructn Method: Elevation (m): Elevatn Reliabilty: Depth to Bedrock: Well Depth: Overburden/Bedrock: Pump Rate: Static Water Level: Clear/Cloudy: Municipality: TORONTO CITY Site Info: Flowing (Y/N): Flow Rate: Data Entry Status: Yes Data Src: Date Received: 03/31/2014 Selected Flag: TRUE Abandonment Rec: Yes Contractor: 7147 Form Version: 8 Owner: County: YORK Lot: Concession: Concession Name: Easting NAD83: Northing NAD83: Zone: UTM Reliability:					
<u>Additional Detail(s) (Map)</u>					
Bore Hole ID: 1004728473 Depth M: Year Completed: 2014 Well Completed Dt: 03/21/2014 Audit No: C25018 Path: Tag No: A056449 Contractor: 7147 Latitude: 43.6515668277069 Longitude: -79.3897787099249 Y: 43.651566825344275 X: -79.38977855993913					
<u>Bore Hole Information</u>					
Bore Hole ID: 1004728473 DP2BR: Spatial Status: Code OB: Code OB Desc: Open Hole: Cluster Kind: Date Completed: 03/21/2014 Remarks: Location Method Desc: on Water Well Record Elevrc Desc: Location Source Date: Improvement Location Source: Improvement Location Method: Source Revision Comment: Supplier Comment: Elevation: Elevrc: Zone: 17 East83: 629852.00 North83: 4834434.00 Org CS: UTM83 UTMRC: 4 UTMRC Desc: margin of error : 30 m - 100 m Location Method: wwr					
110	1 of 2	ESE/166.7	90.8 / 0.00	Toronto Sanitary Towel Supply Co 17 McCaul St Toronto ON M5T 1V5	TANK
Permit Date: 1/25/1928 Permit Type: BP A11058 User Type: Towel & linen supplier Installation Type: Gasoline tank Installation Size: Installation Config.: 1 x Gasoline tank No. Tanks Installed: 1 Units of Measure: Value/Tank (\$): 50					

Map Key	Number of Records	Direction/ Distance (m)	Elev/Diff (m)	Site	DB
Capacity(gal): Reference: Location Desc:					
		CTA Building permits 9-17 McCaul St			
110	2 of 2	ESE/166.7	90.8 / 0.00	Toronto Sanitary Towel Supply Co 17 McCaul St Toronto ON M5T 1V5	TANK
Permit Date: Permit Type: User Type: Installation Type: Installation Size: Installation Config.: No. Tanks Installed: Units of Measure: Value/Tank (\$): Capacity(gal): Reference: Location Desc:					
		6/21/1935 BP A55991 Towel & linen supplier FO tank FO tank 1 300 CTA Building Permits 17 McCaul St			
111	1 of 2	ESE/167.0	90.8 / 0.00	Toronto Battery Co 21 McCaul St Toronto ON M5T 1V7	TANK
Permit Date: Permit Type: User Type: Installation Type: Installation Size: Installation Config.: No. Tanks Installed: Units of Measure: Value/Tank (\$): Capacity(gal): Reference: Location Desc:					
		9/23/1922 BP 64014 Battery shop Gasoline tank 1 x Gasoline tank 1 300 CTA Building permits			
111	2 of 2	ESE/167.0	90.8 / 0.00	Toronto Battery Service Co 21 McCaul St Toronto ON M5T 1V7	TANK
Permit Date: Permit Type: User Type: Installation Type: Installation Size: Installation Config.: No. Tanks Installed: Units of Measure: Value/Tank (\$): Capacity(gal): Reference: Location Desc:					
		10/2/1925 BP 91838 Battery shop Gasoline tank 1 x gasoline tank 1 200 CTA Building permits			
112	1 of 7	E/168.5	91.6 / 0.73	TOPIX 35 McCaul St Suite 200 Toronto ON M5T 1V7	SCT

Map Key	Number of Records	Direction/ Distance (m)	Elev/Diff (m)	Site	DB
Established: 1987 Plant Size (ft²): Employment: 40 --Details-- Description: Motion Picture and Video Production SIC/NAICS Code: 512110					
112	2 of 7	E/168.5	91.6 / 0.73	Head Gear Animation Inc. 35 McCaul St Suite 301 Toronto ON M5T 1V7	SCT
Established: 1997 Plant Size (ft²): Employment: 5 --Details-- Description: Software Publishers SIC/NAICS Code: 511210 Description: Motion Picture and Video Production SIC/NAICS Code: 512110					
112	3 of 7	E/168.5	91.6 / 0.73	Infonex Inc. 35 McCaul St Suite 400 Toronto ON M5T 1V7	SCT
Established: 1992 Plant Size (ft²): Employment: 40 --Details-- Description: Directory and Mailing List Publishers SIC/NAICS Code: 511140 Description: Administrative Management and General Management Consulting Services SIC/NAICS Code: 541611 Description: Sports Presenters and Other Presenters without Facilities SIC/NAICS Code: 711329					
112	4 of 7	E/168.5	91.6 / 0.73	35 McCaul St. Toronto ON M5T 1V7	EHS
Order No: 20061108025 Status: C Report Type: Complete Report Report Date: 11/17/2006 Date Received: 11/9/2006 Previous Site Name: Lot/Building Size: Additional Info Ordered: Nearest Intersection: Municipality: Client Prov/State: ON Search Radius (km): 0.25 X: -79.389815 Y: 43.651571					
112	5 of 7	E/168.5	91.6 / 0.73	35 Mccaul Street Toronto ON	EHS

Map Key	Number of Records	Direction/ Distance (m)	Elev/Diff (m)	Site	DB
Order No: 20120223041 Status: C Report Type: Standard Report Report Date: 2/27/2012 4:04:03 PM Date Received: 2/23/2012 4:00:06 PM Previous Site Name: Lot/Building Size: Additional Info Ordered:					
Nearest Intersection: Municipality: Client Prov/State: ON Search Radius (km): 0.25 X: -79.39015 Y: 43.651439					
112	6 of 7	E/168.5	91.6 / 0.73	The Commercial Realty Group 35 McCaul Street Toronto ON	GEN
Generator No: ON3874282 SIC Code: 531120, 531310 SIC Description: LESSORS OF NON-RESIDENTIAL BUILDINGS (EXCEPT MINI-WAREHOUSES), REAL ESTATE PROPERTY MANAGERS Approval Years: 2013 PO Box No: Country: Status: Co Admin: Choice of Contact: Phone No Admin: Contaminated Facility: MHSW Facility:					
<u>Detail(s)</u>					
Waste Class: 241 Waste Class Name: HALOGENATED SOLVENTS					
112	7 of 7	E/168.5	91.6 / 0.73	Kintel General Contractors Inc 35 McCaul Street Kintel General Contractors Inc. Toronto ON M5T 1V7	GEN
Generator No: ON4463958 SIC Code: SIC Description: Approval Years: As of Oct 2019 PO Box No: Country: Canada Status: Registered Co Admin: Choice of Contact: Phone No Admin: Contaminated Facility: MHSW Facility:					
<u>Detail(s)</u>					
Waste Class: 252 L Waste Class Name: Waste crankcase oils and lubricants					
113	1 of 43	N/168.5	94.4 / 3.56	ART GALLERY OF ONTARIO 317 DUNDAS STREET WEST TORONTO ON M5T 1G4	NPCB
Company Code: O0143 Industry: Other Site Status:					

Map Key	Number of Records	Direction/ Distance (m)	Elev/Diff (m)	Site	DB
Transaction Date:		8/29/1990			
Inspection Date:		9/22/1987			
--Details--					
Label:					
Serial No.:					
PCB Type/Code:		Askarel			
Location:					
Item/State:					
No. of Items:					
Manufacturer:					
Status:		In-Use			
Contents:		1456.00 L			
Label:					
Serial No.:					
PCB Type/Code:		Askarel			
Location:					
Item/State:					
No. of Items:					
Manufacturer:					
Status:		In-Use			
Contents:		2298.00 L			
113	2 of 43	N/168.5	94.4 / 3.56	ART GALLERY OF ONTARIO 317 DUNDAS STREEY WEST TORONTO ON M5T 1G4	NPCB
Company Code:		F0882			
Industry:					
Site Status:					
Transaction Date:		1/29/1996			
Inspection Date:					
--Details--					
Label:					
Serial No.:					
PCB Type/Code:		Askarel			
Location:					
Item/State:					
No. of Items:					
Manufacturer:					
Status:		Stored for Disposal			
Contents:		113.00 KG			
113	3 of 43	N/168.5	94.4 / 3.56	ART GALLERY OF ONTARIO 317 DUNDAS STREEY WEST TORONTO ON M5T 1G4	OPCB
Year:		2003			
Site Number:		30191A053			
Name Owner:					
Additional Site Information:					
113	4 of 43	N/168.5	94.4 / 3.56	ART GALLERY OF ONTARIO 317 DUNDAS STREEY WEST TORONTO ON M5T 1G4	OPCB
Year:		1998			

Map Key	Number of Records	Direction/ Distance (m)	Elev/Diff (m)	Site	DB
Site Number: 30191A053 Name Owner: Additional Site Information:					
--Details-- Quantity: 5.00 Address Site: Description: Number of Capacitors with High Level PCBs (>1000 ppm)					
113	5 of 43	N/168.5	94.4 / 3.56	ART GALLERY OF ONTARIO 317 DUNDAS STREEY WEST TORONTO ON M5T 1G4	OPCB
Year: 1999 Site Number: 30191A053 Name Owner: Additional Site Information:					
--Details-- Quantity: 5.00 Address Site: Description: Number of Capacitors with High Level PCBs (>1000 ppm)					
113	6 of 43	N/168.5	94.4 / 3.56	ART GALLERY OF ONTARIO 317 DUNDAS STREEY WEST TORONTO ON M5T 1G4	OPCB
Year: 2000 Site Number: 30191A053 Name Owner: Additional Site Information:					
--Details-- Quantity: 10.00 Address Site: Description: Number of Capacitors with High Level PCBs (>1000 ppm)					
113	7 of 43	N/168.5	94.4 / 3.56	ART GALLERY OF ONTARIO 317 DUNDAS STREEY WEST TORONTO ON M5T 1G4	OPCB
Year: 1995 Site Number: 30191A053 Name Owner: Additional Site Information:					
--Details-- Quantity: 5.00 Address Site: Description: Number of Capacitors with High Level PCBs (>1000 ppm)					
113	8 of 43	N/168.5	94.4 / 3.56	ART GALLERY OF ONTARIO CONSERVATION DEPARTMENT 317 DUNDAS STREET WEST TORONTO ON M5T 1G4	GEN

Map Key	Number of Records	Direction/ Distance (m)	Elev/Diff (m)	Site	DB
Generator No: ON0216600 SIC Code: 0008 SIC Description: EXEMPT Approval Years: 86,87,88,89,90 PO Box No: Country: Status: Co Admin: Choice of Contact: Phone No Admin: Contaminated Facility: MHSW Facility:					
<u>Detail(s)</u>					
Waste Class: 211 Waste Class Name: AROMATIC SOLVENTS					
Waste Class: 212 Waste Class Name: ALIPHATIC SOLVENTS					
Waste Class: 213 Waste Class Name: PETROLEUM DISTILLATES					
Waste Class: 232 Waste Class Name: POLYMERIC RESINS					
Waste Class: 252 Waste Class Name: WASTE OILS & LUBRICANTS					
Waste Class: 263 Waste Class Name: ORGANIC LABORATORY CHEMICALS					
Waste Class: 264 Waste Class Name: PHOTOPROCESSING WASTES					
Waste Class: 331 Waste Class Name: WASTE COMPRESSED GASES					
113	9 of 43	N/168.5	94.4 / 3.56	ART GALLERY OF ONTARIO 317 DUNDAS STREET WEST TORONTO ON M5T 1G4	GEN
Generator No: ON0216600 SIC Code: 9699 SIC Description: OTHER AMUSE./REC. Approval Years: 92,93,97,98,99,00,01,03,04,05,06,07,08 PO Box No: Country: Status: Co Admin: Choice of Contact: Phone No Admin: Contaminated Facility: MHSW Facility:					
<u>Detail(s)</u>					
Waste Class: 251 Waste Class Name: OIL SKIMMINGS & SLUDGES					
Waste Class: 148					

Map Key	Number of Records	Direction/ Distance (m)	Elev/Diff (m)	Site	DB
Waste Class Name:		INORGANIC LABORATORY CHEMICALS			
Waste Class:		145			
Waste Class Name:		PAINT/PIGMENT/COATING RESIDUES			
Waste Class:		211			
Waste Class Name:		AROMATIC SOLVENTS			
Waste Class:		212			
Waste Class Name:		ALIPHATIC SOLVENTS			
Waste Class:		213			
Waste Class Name:		PETROLEUM DISTILLATES			
Waste Class:		232			
Waste Class Name:		POLYMERIC RESINS			
Waste Class:		243			
Waste Class Name:		PCB'S			
Waste Class:		252			
Waste Class Name:		WASTE OILS & LUBRICANTS			
Waste Class:		263			
Waste Class Name:		ORGANIC LABORATORY CHEMICALS			
Waste Class:		264			
Waste Class Name:		PHOTOPROCESSING WASTES			
Waste Class:		331			
Waste Class Name:		WASTE COMPRESSED GASES			
<u>113</u>	10 of 43	N/168.5	94.4 / 3.56	ART GALLERY OF ONTARIO 03-076 CONSERVATION DEPARTMENT 317 DUNDAS STREET WEST TORONTO ON M5T 1G4	GEN
Generator No:		ON0216600			
SIC Code:		9699			
SIC Description:		OTHER AMUSE./REC.			
Approval Years:		94			
PO Box No:					
Country:					
Status:					
Co Admin:					
Choice of Contact:					
Phone No Admin:					
Contaminated Facility:					
MHSW Facility:					
<u>Detail(s)</u>					
Waste Class:		213			
Waste Class Name:		PETROLEUM DISTILLATES			
Waste Class:		145			
Waste Class Name:		PAINT/PIGMENT/COATING RESIDUES			
Waste Class:		211			
Waste Class Name:		AROMATIC SOLVENTS			
Waste Class:		212			
Waste Class Name:		ALIPHATIC SOLVENTS			

Map Key	Number of Records	Direction/ Distance (m)	Elev/Diff (m)	Site	DB
Waste Class: Waste Class Name: 232 POLYMERIC RESINS Waste Class: Waste Class Name: 252 WASTE OILS & LUBRICANTS Waste Class: Waste Class Name: 263 ORGANIC LABORATORY CHEMICALS Waste Class: Waste Class Name: 264 PHOTOPROCESSING WASTES Waste Class: Waste Class Name: 331 WASTE COMPRESSED GASES					
113	11 of 43	N/168.5	94.4 / 3.56	ART GALLERY OF ONTARIO 03-076 317 DUNDAS STREET WEST TORONTO ON M5T 1G4	GEN
Generator No: SIC Code: SIC Description: Approval Years: PO Box No: Country: Status: Co Admin: Choice of Contact: Phone No Admin: Contaminated Facility: MHSW Facility: ON0216600 9699 OTHER AMUSE./REC. 95,96					
<u>Detail(s)</u>					
Waste Class: Waste Class Name: 145 PAINT/PIGMENT/COATING RESIDUES Waste Class: Waste Class Name: 211 AROMATIC SOLVENTS Waste Class: Waste Class Name: 212 ALIPHATIC SOLVENTS Waste Class: Waste Class Name: 213 PETROLEUM DISTILLATES Waste Class: Waste Class Name: 264 PHOTOPROCESSING WASTES Waste Class: Waste Class Name: 232 POLYMERIC RESINS Waste Class: Waste Class Name: 252 WASTE OILS & LUBRICANTS Waste Class: Waste Class Name: 263 ORGANIC LABORATORY CHEMICALS Waste Class: Waste Class Name: 331 WASTE COMPRESSED GASES					
113	12 of 43	N/168.5	94.4 / 3.56	Art Gallery of Ontario 317 Dundas St. W.	GEN

Map Key	Number of Records	Direction/ Distance (m)	Elev/Diff (m)	Site	DB
Toronto ON M5T 1G4					
Generator No: SIC Code: SIC Description: Approval Years: PO Box No: Country: Status: Co Admin: Choice of Contact: Phone No Admin: Contaminated Facility: MHSW Facility:		ON8548578			
<u>Detail(s)</u>					
Waste Class:		263			
Waste Class Name:		ORGANIC LABORATORY CHEMICALS			
Waste Class:		331			
Waste Class Name:		WASTE COMPRESSED GASES			
Waste Class:		148			
Waste Class Name:		INORGANIC LABORATORY CHEMICALS			
Waste Class:		221			
Waste Class Name:		LIGHT FUELS			
113	13 of 43	N/168.5	94.4 / 3.56	Art Gallery of Ontario 317 Dundas St W Toronto ON M5T 1G4	SCT
Established:		1900			
Plant Size (ft²):					
Employment:		350			
<u>--Details--</u>					
Description:		Book Publishers			
SIC/NAICS Code:		511130			
Description:		Non-Commercial Art Museums and Galleries			
SIC/NAICS Code:		712111			
113	14 of 43	N/168.5	94.4 / 3.56	Art Gallery of Toronto 317 Dundas St W Toronto ON M5T 1G4	TANK
Permit Date:		10/22/1925			
Permit Type:		BP 92476			
User Type:		Art gallery			
Installation Type:		Fuel oil tank			
Installation Size:					
Installation Config.:		1 x fuel oil tank			
No. Tanks Installed:		1			
Units of Measure:					
Value/Tank (\$):		450			
Capacity(gal):					
Reference:		CTA Building permits			
Location Desc:		Grange Ave n McCaul			

Map Key	Number of Records	Direction/ Distance (m)	Elev/Diff (m)	Site	DB
113	15 of 43	N/168.5	94.4 / 3.56	ART GALLERY OF ONTARIO 317 DUNDAS STREET WEST Toronto ON M5T 1G4	NPCB
Company Code:		O0143			
Industry:		Other			
Site Status:		In- Use			
Transaction Date:		6/17/1994			
Inspection Date:		6/17/1994			
--Details--					
Label:					
Serial No.:					
PCB Type/Code:		Askarel/Askarel			
Location:		DUNDAS STREET			
Item/State:					
No. of Items:					
Manufacturer:					
Status:		In-Use			
Contents:					
Label:					
Serial No.:					
PCB Type/Code:		Askarel/Askarel			
Location:		VAULT FACING BEVERLY STREET			
Item/State:					
No. of Items:					
Manufacturer:					
Status:		In-Use			
Contents:					
113	16 of 43	N/168.5	94.4 / 3.56	ART GALLERY OF ONTARIO 317 DUNDAS STREEY WEST TORONTO ON M5T 1G4	OPCB
Year:		2004			
Site Number:		30191A053			
Name Owner:					
Additional Site Information:					
113	17 of 43	N/168.5	94.4 / 3.56	ART GALLERY OF ONTARIO 317 DUNDAS STREEY WEST TORONTO ON M5T 1G4	NPCB
Company Code:		F0831			
Industry:		UNDEFINED			
Site Status:					
Transaction Date:					
Inspection Date:					
113	18 of 43	N/168.5	94.4 / 3.56	ART GALLERY OF ONTARIO 317 DUNDAS STREEY WEST TORONTO ON M5T 1G4	NPCB
Company Code:		O0143			
Industry:		OTHER			
Site Status:		INSPECTED SITES (NON FEDERAL)			
Transaction Date:		1/5/1996			

Map Key	Number of Records	Direction/ Distance (m)	Elev/Diff (m)	Site	DB
Inspection Date:		6/17/1994			
--Details--					
Label:		OR23096			
Serial No.:		B31S0618			
PCB Type/Code:		ASKAREL/ASKAREL			
Location:					
Item/State:		TRANSFORMER/FULL			
No. of Items:		1			
Manufacturer:					
Status:		IN-USE			
Contents:		1456 L			
Label:		OR23098			
Serial No.:		S-6072-01			
PCB Type/Code:		ASKAREL/ASKAREL			
Location:					
Item/State:		TRANSFORMER/FULL			
No. of Items:		1			
Manufacturer:					
Status:		IN-USE			
Contents:		2298 L			
Label:		OR23097			
Serial No.:		A31S0618			
PCB Type/Code:		ASKAREL/ASKAREL			
Location:					
Item/State:		TRANSFORMER/FULL			
No. of Items:		1			
Manufacturer:					
Status:		IN-USE			
Contents:		1456 L			
Label:		OR23095			
Serial No.:		C31S0618			
PCB Type/Code:		ASKAREL/ASKAREL			
Location:					
Item/State:		TRANSFORMER/FULL			
No. of Items:		1			
Manufacturer:					
Status:		IN-USE			
Contents:		1456 L			
Label:		OR23099			
Serial No.:		S-6073-01			
PCB Type/Code:		ASKAREL/ASKAREL			
Location:					
Item/State:		TRANSFORMER/FULL			
No. of Items:		1			
Manufacturer:					
Status:		IN-USE			
Contents:		2298 L			
113	19 of 43	N/168.5	94.4 / 3.56	Art Gallery of Ontario 317 Dundas St W Toronto ON M5T 1G4	SPL
Ref No:	3301-7WTLAR			Municipality No:	
Year:				Nature of Damage:	
Incident Dt:				Discharger Report:	
Dt MOE Arvl on Scn:				Material Group:	
MOE Reported Dt:	10/14/2009			Impact to Health:	
Dt Document Closed:				Agency Involved:	

Map Key	Number of Records	Direction/ Distance (m)	Elev/Diff (m)	Site	DB
Site No: MOE Response: Site County/District: Site Geo Ref Meth: Site District Office: Nearest Watercourse: Site Name: Art Gallery of Ontario Site Address: Site Region: Site Municipality: Site Lot: Site Conc: Site Geo Ref Accu: Site Map Datum: Northing: NA Easting: NA Entity Operating Name: Client Name: Art Gallery of Ontario Client Type: Source Type: Incident Cause: Discharge or Emission to Air Incident Preceding Spill: Incident Reason: Gasket/Joint Failure - Any point of connection (Except Weld/Seam) Incident Summary: Art Gallery: 1000 pounds of Freon release to atmosphere Environment Impact: Confirmed Health Env Consequence: Nature of Impact: Air Pollution Contaminant Qty: 1000 lb Contaminant Qty 1: 1000 Contaminant Unit: lb Contaminant Code: 38 Contaminant Name: FREON R-134A (CFC) Contaminant Limit 1: Contam Limit Freq 1: Contaminant UN No 1: Receiving Medium: Activity Preceding Spill: Property 2nd Watershed: Property Tertiary Watershed: Sector Type: Other SAC Action Class: Air Spills - Gases and Vapours Call Report Locatn Geodata: Time Reported: System Facility Address:					

<u>113</u>	20 of 43	N/168.5	94.4 / 3.56	Art Gallery of Ontario 317 Dundas St W Toronto ON M5T 1G4	SPL
Ref No: 8788-8BARRR Year: Incident Dt: Dt MOE Arvl on Scn: MOE Reported Dt: 11/17/2010 Dt Document Closed: Site No: MOE Response: Site County/District: Site Geo Ref Meth: Site District Office: Nearest Watercourse: Site Name: Art Gallery of Ontario Site Address: Site Region:					
Municipality No: Nature of Damage: Discharger Report: Material Group: Impact to Health: Agency Involved:					

Map Key	Number of Records	Direction/ Distance (m)	Elev/Diff (m)	Site	DB
Site Municipality: Site Lot: Site Conc: Site Geo Ref Accu: Site Map Datum: Northing: NA Easting: NA Entity Operating Name: Client Name: Client Type: Source Type: Incident Cause: Other Discharges Incident Preceding Spill: Incident Reason: Other - Reason not otherwise defined Incident Summary: Spill of <1L diesel to parking lot AGO Environment Impact: Not Anticipated Health Env Consequence: Nature of Impact: Soil Contamination Contaminant Qty: 1 L Contaminant Qty 1: 1 Contaminant Unit: L Contaminant Code: 13 Contaminant Name: DIESEL FUEL Contaminant Limit 1: Contam Limit Freq 1: Contaminant UN No 1: Receiving Medium: Activity Preceding Spill: Property 2nd Watershed: Property Tertiary Watershed: Sector Type: Other SAC Action Class: Land Spills Call Report Locatn Geodata: Time Reported: System Facility Address:					

113	21 of 43	N/168.5	94.4 / 3.56	ART GALLERY OF ONTARIO 317 DUNDAS STREET WEST TORONTO ON M5T 1G4	GEN
Generator No: ON0216600 SIC Code: 712119 SIC Description: Museums (except Art Museums and Galleries) Approval Years: 2009 PO Box No: Country: Status: Co Admin: Choice of Contact: Phone No Admin: Contaminated Facility: MHSW Facility:					
<u>Detail(s)</u>					
Waste Class: 145 Waste Class Name: PAINT/PIGMENT/COATING RESIDUES Waste Class: 148 Waste Class Name: INORGANIC LABORATORY CHEMICALS Waste Class: 211 Waste Class Name: AROMATIC SOLVENTS					

Map Key	Number of Records	Direction/ Distance (m)	Elev/Diff (m)	Site	DB
Waste Class:		212			
Waste Class Name:		ALIPHATIC SOLVENTS			
Waste Class:		213			
Waste Class Name:		PETROLEUM DISTILLATES			
Waste Class:		232			
Waste Class Name:		POLYMERIC RESINS			
Waste Class:		243			
Waste Class Name:		PCBS			
Waste Class:		251			
Waste Class Name:		OIL SKIMMINGS & SLUDGES			
Waste Class:		252			
Waste Class Name:		WASTE OILS & LUBRICANTS			
Waste Class:		263			
Waste Class Name:		ORGANIC LABORATORY CHEMICALS			
Waste Class:		264			
Waste Class Name:		PHOTOPROCESSING WASTES			
Waste Class:		331			
Waste Class Name:		WASTE COMPRESSED GASES			

<u>113</u>	22 of 43	N/168.5	94.4 / 3.56	ART GALLERY OF ONTARIO 317 DUNDAS STREET WEST TORONTO ON M5T 1G4	GEN

Generator No: ON0216600
SIC Code: 712119
SIC Description: Museums (except Art Museums and Galleries)
Approval Years: 2010
PO Box No:
Country:
Status:
Co Admin:
Choice of Contact:
Phone No Admin:
Contaminated Facility:
MHSW Facility:

Detail(s)

Waste Class: 232
Waste Class Name: POLYMERIC RESINS

Waste Class: 145
Waste Class Name: PAINT/PIGMENT/COATING RESIDUES

Waste Class: 213
Waste Class Name: PETROLEUM DISTILLATES

Waste Class: 148
Waste Class Name: INORGANIC LABORATORY CHEMICALS

Waste Class: 331
Waste Class Name: WASTE COMPRESSED GASES

Waste Class: 211
Waste Class Name: AROMATIC SOLVENTS

Map Key	Number of Records	Direction/ Distance (m)	Elev/Diff (m)	Site	DB
Waste Class: Waste Class Name:		252 WASTE OILS & LUBRICANTS			
Waste Class: Waste Class Name:		212 ALIPHATIC SOLVENTS			
Waste Class: Waste Class Name:		263 ORGANIC LABORATORY CHEMICALS			
Waste Class: Waste Class Name:		243 PCBS			
Waste Class: Waste Class Name:		251 OIL SKIMMINGS & SLUDGES			
Waste Class: Waste Class Name:		264 PHOTOPROCESSING WASTES			

113	23 of 43	N/168.5	94.4 / 3.56	ART GALLERY OF ONTARIO 317 DUNDAS STREET WEST TORONTO ON M5T 1G4	GEN
Generator No:	ON0216600				
SIC Code:	712119				
SIC Description:	Museums (except Art Museums and Galleries)				
Approval Years:	2011				
PO Box No:					
Country:					
Status:					
Co Admin:					
Choice of Contact:					
Phone No Admin:					
Contaminated Facility:					
MHSW Facility:					
<u>Detail(s)</u>					
Waste Class: Waste Class Name:	148 INORGANIC LABORATORY CHEMICALS				
Waste Class: Waste Class Name:	145 PAINT/PIGMENT/COATING RESIDUES				
Waste Class: Waste Class Name:	252 WASTE OILS & LUBRICANTS				
Waste Class: Waste Class Name:	232 POLYMERIC RESINS				
Waste Class: Waste Class Name:	211 AROMATIC SOLVENTS				
Waste Class: Waste Class Name:	213 PETROLEUM DISTILLATES				
Waste Class: Waste Class Name:	263 ORGANIC LABORATORY CHEMICALS				
Waste Class: Waste Class Name:	251 OIL SKIMMINGS & SLUDGES				
Waste Class: Waste Class Name:	212 ALIPHATIC SOLVENTS				

Map Key	Number of Records	Direction/ Distance (m)	Elev/Diff (m)	Site	DB
Waste Class:		331			
Waste Class Name:		WASTE COMPRESSED GASES			
Waste Class:		243			
Waste Class Name:		PCBS			
Waste Class:		264			
Waste Class Name:		PHOTOPROCESSING WASTES			
113	24 of 43	N/168.5	94.4 / 3.56	ART GALLERY OF ONTARIO 317 DUNDAS STREET WEST TORONTO ON M5T 1G4	GEN
Generator No:		ON0216600			
SIC Code:		712119			
SIC Description:		Museums (except Art Museums and Galleries)			
Approval Years:		2012			
PO Box No:					
Country:					
Status:					
Co Admin:					
Choice of Contact:					
Phone No Admin:					
Contaminated Facility:					
MHSW Facility:					
 <u>Detail(s)</u>					
Waste Class:		213			
Waste Class Name:		PETROLEUM DISTILLATES			
Waste Class:		145			
Waste Class Name:		PAINT/PIGMENT/COATING RESIDUES			
Waste Class:		212			
Waste Class Name:		ALIPHATIC SOLVENTS			
Waste Class:		211			
Waste Class Name:		AROMATIC SOLVENTS			
Waste Class:		243			
Waste Class Name:		PCBS			
Waste Class:		251			
Waste Class Name:		OIL SKIMMINGS & SLUDGES			
Waste Class:		263			
Waste Class Name:		ORGANIC LABORATORY CHEMICALS			
Waste Class:		331			
Waste Class Name:		WASTE COMPRESSED GASES			
Waste Class:		232			
Waste Class Name:		POLYMERIC RESINS			
Waste Class:		252			
Waste Class Name:		WASTE OILS & LUBRICANTS			
Waste Class:		264			
Waste Class Name:		PHOTOPROCESSING WASTES			
Waste Class:		148			
Waste Class Name:		INORGANIC LABORATORY CHEMICALS			

Map Key	Number of Records	Direction/ Distance (m)	Elev/Diff (m)	Site	DB
113	25 of 43	N/168.5	94.4 / 3.56	ART GALLERY OF ONTARIO 317 DUNDAS STREET WEST TORONTO ON	GEN
Generator No: ON0216600 SIC Code: 712119 SIC Description: MUSEUMS (EXCEPT ART MUSEUMS AND GALLERIES) Approval Years: 2013 PO Box No: Country: Status: Co Admin: Choice of Contact: Phone No Admin: Contaminated Facility: MHSW Facility:					
<u>Detail(s)</u>					
Waste Class: 213 Waste Class Name: PETROLEUM DISTILLATES					
Waste Class: 211 Waste Class Name: AROMATIC SOLVENTS					
Waste Class: 148 Waste Class Name: INORGANIC LABORATORY CHEMICALS					
Waste Class: 212 Waste Class Name: ALIPHATIC SOLVENTS					
Waste Class: 264 Waste Class Name: PHOTOPROCESSING WASTES					
Waste Class: 243 Waste Class Name: PCBS					
Waste Class: 263 Waste Class Name: ORGANIC LABORATORY CHEMICALS					
Waste Class: 252 Waste Class Name: WASTE OILS & LUBRICANTS					
Waste Class: 232 Waste Class Name: POLYMERIC RESINS					
Waste Class: 331 Waste Class Name: WASTE COMPRESSED GASES					
Waste Class: 251 Waste Class Name: OIL SKIMMINGS & SLUDGES					
Waste Class: 145 Waste Class Name: PAINT/PIGMENT/COATING RESIDUES					
113	26 of 43	N/168.5	94.4 / 3.56	317 Dundas Street Toronto ON	SPL
Ref No: 7407-9J4GFJ Year: Incident Dt: 2014/04/12 Dt MOE Arvl on Scn:					
Municipality No: Nature of Damage: Discharger Report: Material Group:					

Map Key	Number of Records	Direction/ Distance (m)	Elev/Diff (m)	Site	DB
MOE Reported Dt: 2014/04/12 Dt Document Closed: Site No: NA MOE Response: Deferred Field Response Site County/District: Site Geo Ref Meth: Site District Office: Nearest Watercourse: Site Name: City of Toronto Roads<UNOFFICIAL> Site Address: 317 Dundas Street Site Region: Site Municipality: Toronto Site Lot: Site Conc: Site Geo Ref Accu: Site Map Datum: Northing: Easting: Entity Operating Name: Client Name: Client Type: Source Type: Incident Cause: Leak/Break Incident Preceding Spill: Incident Reason: Unknown / N/A Incident Summary: Toronto Water: pillows in cb for coolant Environment Impact: Not Anticipated Health Env Consequence: Nature of Impact: Surface Water Pollution Contaminant Qty: 20 L Contaminant Qty 1: 20 Contaminant Unit: L Contaminant Code: 27 Contaminant Name: COOLANT N.O.S. Contaminant Limit 1: Contam Limit Freq 1: Contaminant UN No 1: Receiving Medium: Activity Preceding Spill: Property 2nd Watershed: Property Tertiary Watershed: Sector Type: Motor Vehicle SAC Action Class: Land Spills Call Report Locatn Geodata: Time Reported: System Facility Address:					
Impact to Health: Agency Involved:					

113	27 of 43	N/168.5	94.4 / 3.56	TASCAN CORP. 317 DUNDAS ST W,,TORONTO,ON,M5T 1G4,CA ON	PINC
Incident Id: Incident No: 1731494 Incident Reported Dt: 10/5/2015 Type: FS-Pipeline Incident Status Code: Tank Status: Pipeline Damage Reason Est Task No: Spills Action Centre: Fuel Type: Fuel Occurrence Tp: Date of Occurrence: Occurrence Start Dt: Depth:					
Pipe Material: Fuel Category: Health Impact: Environment Impact: Property Damage: Service Interrupt: Enforce Policy: Public Relation: Pipeline System: PSIG: Attribute Category: Regulator Location: Method Details:					

Map Key	Number of Records	Direction/ Distance (m)	Elev/Diff (m)	Site	DB
Customer Acct Name: TASCAN CORP. Incident Address: 317 DUNDAS ST W,,TORONTO,ON,M5T 1G4,CA Operation Type: Pipeline Type: Regulator Type: Summary: Reported By: Affiliation: Occurrence Desc: Damage Reason: Notes:					
113	28 of 43	N/168.5	94.4 / 3.56	317 Dundas street west Toronto ON	SPL
Ref No: 7320-A2ZMM2 Year: Incident Dt: 10/5/2015 Dt MOE Arvl on Scn: MOE Reported Dt: 10/5/2015 Dt Document Closed: Site No: NA MOE Response: No Site County/District: Site Geo Ref Meth: Site District Office: Nearest Watercourse: Site Name: line strike<UNOFFICIAL> Site Address: 317 Dundas street west Site Region: Site Municipality: Toronto Site Lot: Site Conc: Site Geo Ref Accu: Site Map Datum: Northing: Easting: Entity Operating Name: Client Name: Client Type: Source Type: Incident Cause: Incident Preceding Spill: Incident Reason: Operator/Human Error Incident Summary: TSSA: 2" pl service, made safe. AGO. Environment Impact: Health Env Consequence: Nature of Impact: Contaminant Qty: 0 other - see incident description Contaminant Qty 1: 0 Contaminant Unit: other - see incident description Contaminant Code: 35 Contaminant Name: NATURAL GAS (METHANE) Contaminant Limit 1: Contam Limit Freq 1: Contaminant UN No 1: Receiving Medium: Activity Preceding Spill: Property 2nd Watershed: Property Tertiary Watershed: Sector Type: Unknown / N/A SAC Action Class: TSSA - Fuel Safety Branch - Hydrocarbon Fuel Release/Spill Call Report Locatn Geodata: Time Reported:					

Map Key	Number of Records	Direction/ Distance (m)	Elev/Diff (m)	Site	DB
System Facility Address:					
113	29 of 43	N/168.5	94.4 / 3.56	Art Gallery of Ontario 317 Dundas St W Toronto ON M5T 1G4	ECA
Approval No:		4442-78FLRX	MOE District:		Metro Toronto
Approval Date:		2007-10-30	City:		
Status:		Approved	Longitude:		-79.39266
Record Type:		ECA	Latitude:		43.654114
Link Source:		IDS	Geometry X:		
SWP Area Name:		Toronto	Geometry Y:		
Approval Type:		ECA-AIR			
Project Type:		AIR			
Business Name:		Art Gallery of Ontario			
Address:		317 Dundas St W			
Full Address:					
Full PDF Link:		https://www.accessenvironment.ene.gov.on.ca/instruments/3895-75VPMA-14.pdf			
PDF Site Location:					
113	30 of 43	N/168.5	94.4 / 3.56	ART GALLERY OF ONTARIO 317 DUNDAS STREET WEST TORONTO ON M5T 1G4	GEN
Generator No:		ON0216600			
SIC Code:		712119			
SIC Description:		MUSEUMS (EXCEPT ART MUSEUMS AND GALLERIES)			
Approval Years:		2016			
PO Box No:					
Country:		Canada			
Status:					
Co Admin:		Michael Peroff			
Choice of Contact:		CO_ADMIN			
Phone No Admin:		(416) 979-6660 Ext.342			
Contaminated Facility:		No			
MHSW Facility:		No			
Detail(s)					
Waste Class:		232			
Waste Class Name:		POLYMERIC RESINS			
Waste Class:		213			
Waste Class Name:		PETROLEUM DISTILLATES			
Waste Class:		331			
Waste Class Name:		WASTE COMPRESSED GASES			
Waste Class:		145			
Waste Class Name:		PAINT/PIGMENT/COATING RESIDUES			
Waste Class:		251			
Waste Class Name:		OIL SKIMMINGS & SLUDGES			
Waste Class:		252			
Waste Class Name:		WASTE OILS & LUBRICANTS			
Waste Class:		264			
Waste Class Name:		PHOTOPROCESSING WASTES			
Waste Class:		148			

Map Key	Number of Records	Direction/ Distance (m)	Elev/Diff (m)	Site	DB
Waste Class Name:		INORGANIC LABORATORY CHEMICALS			
Waste Class:		211			
Waste Class Name:		AROMATIC SOLVENTS			
Waste Class:		212			
Waste Class Name:		ALIPHATIC SOLVENTS			
Waste Class:		263			
Waste Class Name:		ORGANIC LABORATORY CHEMICALS			
Waste Class:		243			
Waste Class Name:		PCBS			

11331 of 43N/168.594.4 / 3.56ART GALLERY OF ONTARIO317 DUNDAS STREET WESTTORONTO ON M5T 1G4GEN

Generator No:

SIC Code:

SIC Description:

Approval Years:

PO Box No:

Country:

Status:

Co Admin:

Choice of Contact:

Phone No Admin:

Contaminated Facility:

MHSW Facility:

ON0216600

712119

MUSEUMS (EXCEPT ART MUSEUMS AND GALLERIES)

2015

Canada

Michael Peroff

CO_ADMIN

(416) 979-6660 Ext.342

No

No

Detail(s)

Waste Class:

Waste Class Name:

331

WASTE COMPRESSED GASES

Waste Class:

Waste Class Name:

243

PCBS

Waste Class:

Waste Class Name:

263

ORGANIC LABORATORY CHEMICALS

Waste Class:

Waste Class Name:

211

AROMATIC SOLVENTS

Waste Class:

Waste Class Name:

145

PAINT/PIGMENT/COATING RESIDUES

Waste Class:

Waste Class Name:

264

PHOTOPROCESSING WASTES

Waste Class:

Waste Class Name:

148

INORGANIC LABORATORY CHEMICALS

Waste Class:

Waste Class Name:

232

POLYMERIC RESINS

Waste Class:

Waste Class Name:

213

PETROLEUM DISTILLATES

Waste Class:

Waste Class Name:

251

OIL SKIMMINGS & SLUDGES

Waste Class:

252

Map Key	Number of Records	Direction/ Distance (m)	Elev/Diff (m)	Site	DB
Waste Class Name:		WASTE OILS & LUBRICANTS			
Waste Class:		212			
Waste Class Name:		ALIPHATIC SOLVENTS			
113	32 of 43	N/168.5	94.4 / 3.56	ART GALLERY OF ONTARIO 317 DUNDAS STREET WEST TORONTO ON M5T 1G4	GEN
Generator No:		ON0216600			
SIC Code:		712119			
SIC Description:		MUSEUMS (EXCEPT ART MUSEUMS AND GALLERIES)			
Approval Years:		2014			
PO Box No:					
Country:		Canada			
Status:					
Co Admin:		Michael Peroff			
Choice of Contact:		CO_ADMIN			
Phone No Admin:		(416) 979-6660 Ext.342			
Contaminated Facility:		No			
MHSW Facility:		No			
<u>Detail(s)</u>					
Waste Class:		252			
Waste Class Name:		WASTE OILS & LUBRICANTS			
Waste Class:		148			
Waste Class Name:		INORGANIC LABORATORY CHEMICALS			
Waste Class:		212			
Waste Class Name:		ALIPHATIC SOLVENTS			
Waste Class:		264			
Waste Class Name:		PHOTOPROCESSING WASTES			
Waste Class:		232			
Waste Class Name:		POLYMERIC RESINS			
Waste Class:		331			
Waste Class Name:		WASTE COMPRESSED GASES			
Waste Class:		243			
Waste Class Name:		PCBS			
Waste Class:		263			
Waste Class Name:		ORGANIC LABORATORY CHEMICALS			
Waste Class:		145			
Waste Class Name:		PAINT/PIGMENT/COATING RESIDUES			
Waste Class:		211			
Waste Class Name:		AROMATIC SOLVENTS			
Waste Class:		213			
Waste Class Name:		PETROLEUM DISTILLATES			
Waste Class:		251			
Waste Class Name:		OIL SKIMMINGS & SLUDGES			
113	33 of 43	N/168.5	94.4 / 3.56	ART GALLERY OF ONTARIO 317 DUNDAS STREET WEST TORONTO ON M5T 1G4	GEN

Map Key	Number of Records	Direction/ Distance (m)	Elev/Diff (m)	Site	DB
Generator No: ON0216600 SIC Code: SIC Description: Approval Years: As of Dec 2018 PO Box No: Country: Canada Status: Registered Co Admin: Choice of Contact: Phone No Admin: Contaminated Facility: MHSW Facility:					
<u>Detail(s)</u>					
Waste Class: 213 I Waste Class Name: Petroleum distillates					
Waste Class: 251 L Waste Class Name: Waste oils/sludges (petroleum based)					
Waste Class: 252 L Waste Class Name: Waste crankcase oils and lubricants					
Waste Class: 263 A Waste Class Name: Misc. waste organic chemicals					
Waste Class: 263 I Waste Class Name: Misc. waste organic chemicals					
Waste Class: 263 L Waste Class Name: Misc. waste organic chemicals					
Waste Class: 331 I Waste Class Name: Waste compressed gases including cylinders					
Waste Class: 148 C Waste Class Name: Misc. wastes and inorganic chemicals					
Waste Class: 145 I Waste Class Name: Wastes from the use of pigments, coatings and paints					
Waste Class: 145 L Waste Class Name: Wastes from the use of pigments, coatings and paints					
Waste Class: 148 R Waste Class Name: Misc. wastes and inorganic chemicals					
113	34 of 43	N/168.5	94.4 / 3.56	ART GALLERY OF ONTARIO 317 DUNDAS STREET WEST TORONTO ON M5T 1G4	GEN
Generator No: ON0216600 SIC Code: SIC Description: Approval Years: As of Jul 2020 PO Box No: Country: Canada Status: Registered Co Admin: Choice of Contact: Phone No Admin: Contaminated Facility:					

Map Key	Number of Records	Direction/ Distance (m)	Elev/Diff (m)	Site	DB
MHSW Facility:					
<u>Detail(s)</u>					
Waste Class:		148 C			
Waste Class Name:		Misc. wastes and inorganic chemicals			
Waste Class:		251 L			
Waste Class Name:		Waste oils/sludges (petroleum based)			
Waste Class:		145 I			
Waste Class Name:		Wastes from the use of pigments, coatings and paints			
Waste Class:		263 I			
Waste Class Name:		Misc. waste organic chemicals			
Waste Class:		252 L			
Waste Class Name:		Waste crankcase oils and lubricants			
Waste Class:		213 I			
Waste Class Name:		Petroleum distillates			
Waste Class:		331 I			
Waste Class Name:		Waste compressed gases including cylinders			
Waste Class:		263 A			
Waste Class Name:		Misc. waste organic chemicals			
Waste Class:		148 R			
Waste Class Name:		Misc. wastes and inorganic chemicals			
Waste Class:		263 L			
Waste Class Name:		Misc. waste organic chemicals			
Waste Class:		145 L			
Waste Class Name:		Wastes from the use of pigments, coatings and paints			

<u>113</u>	35 of 43	N/168.5	94.4 / 3.56	ART GALLERY OF ONTARIO 317 DUNDAS STREET WEST TORONTO ON M5T 1G4	GEN
Generator No:		ON0216600			
SIC Code:					
SIC Description:					
Approval Years:		As of Nov 2021			
PO Box No:					
Country:		Canada			
Status:		Registered			
Co Admin:					
Choice of Contact:					
Phone No Admin:					
Contaminated Facility:					
MHSW Facility:					

<u>Detail(s)</u>					
Waste Class:		148 R			
Waste Class Name:		Misc. wastes and inorganic chemicals			
Waste Class:		252 L			
Waste Class Name:		Waste crankcase oils and lubricants			
Waste Class:		263 A			

Map Key	Number of Records	Direction/ Distance (m)	Elev/Diff (m)	Site	DB
Waste Class Name:		Misc. waste organic chemicals			
Waste Class:		145 I			
Waste Class Name:		Wastes from the use of pigments, coatings and paints			
Waste Class:		145 L			
Waste Class Name:		Wastes from the use of pigments, coatings and paints			
Waste Class:		251 L			
Waste Class Name:		Waste oils/sludges (petroleum based)			
Waste Class:		263 L			
Waste Class Name:		Misc. waste organic chemicals			
Waste Class:		148 C			
Waste Class Name:		Misc. wastes and inorganic chemicals			
Waste Class:		263 I			
Waste Class Name:		Misc. waste organic chemicals			
Waste Class:		331 I			
Waste Class Name:		Waste compressed gases including cylinders			
Waste Class:		213 I			
Waste Class Name:		Petroleum distillates			
113	36 of 43	N/168.5	94.4 / 3.56	ART GALLERY OF ONTARIO 317 DUNDAS STREET WEST TORONTO ON M5T 1G4	GEN
Generator No:		ON0216600			
SIC Code:					
SIC Description:					
Approval Years:		As of Oct 2022			
PO Box No:					
Country:		Canada			
Status:		Registered			
Co Admin:					
Choice of Contact:					
Phone No Admin:					
Contaminated Facility:					
MHSW Facility:					
<u>Detail(s)</u>					
Waste Class:		252 L			
Waste Class Name:		WASTE OILS & LUBRICANTS			
Waste Class:		251 L			
Waste Class Name:		OIL SKIMMINGS & SLUDGES			
Waste Class:		213 I			
Waste Class Name:		PETROLEUM DISTILLATES			
Waste Class:		263 A			
Waste Class Name:		ORGANIC LABORATORY CHEMICALS			
Waste Class:		331 I			
Waste Class Name:		WASTE COMPRESSED GASES			
Waste Class:		148 R			
Waste Class Name:		INORGANIC LABORATORY CHEMICALS			
Waste Class:		263 L			

Map Key	Number of Records	Direction/ Distance (m)	Elev/Diff (m)	Site	DB
Waste Class Name:		ORGANIC LABORATORY CHEMICALS			
Waste Class:		145 I			
Waste Class Name:		PAINT/PIGMENT/COATING RESIDUES			
Waste Class:		263 I			
Waste Class Name:		ORGANIC LABORATORY CHEMICALS			
Waste Class:		145 L			
Waste Class Name:		PAINT/PIGMENT/COATING RESIDUES			
Waste Class:		148 C			
Waste Class Name:		INORGANIC LABORATORY CHEMICALS			
113	37 of 43	N/168.5	94.4 / 3.56	317 dundas st west Toronto TORONTO ON	SPL
Ref No:		1-27TT4I		Municipality No:	
Year:				Nature of Damage:	
Incident Dt:		10/13/2022 7:00:17 PM		Discharger Report:	
Dt MOE Arvl on Scn:				Material Group:	
MOE Reported Dt:		10/13/2022 7:00:17 PM		Impact to Health:	
Dt Document Closed:		11/3/2022 2:58:28 PM		Agency Involved:	
Site No:		0 No Impact			
MOE Response:		Desktop Response			
Site County/District:					
Site Geo Ref Meth:					
Site District Office:		Toronto District Office			
Nearest Watercourse:					
Site Name:					
Site Address:		317 dundas st west Toronto			
Site Region:					
Site Municipality:		TORONTO			
Site Lot:					
Site Conc:					
Site Geo Ref Accu:					
Site Map Datum:					
Northing:					
Easting:					
Entity Operating Name:					
Client Name:					
Client Type:					
Source Type:					
Incident Cause:					
Incident Preceding Spill:		Accident/Collision			
Incident Reason:					
Incident Summary:		Toronto Water: CB impact due to vehicle, clng			
Environment Impact:		0 No Impact			
Health Env Consequence:					
Nature of Impact:					
Contaminant Qty:		25 litre (L)			
Contaminant Qty 1:					
Contaminant Unit:					
Contaminant Code:					
Contaminant Name:		GASOLINE			
Contaminant Limit 1:					
Contam Limit Freq 1:					
Contaminant UN No 1:					
Receiving Medium:		Land			
Activity Preceding Spill:					
Property 2nd Watershed:		02H Northern Lake Ontario and Niagara River			
Property Tertiary Watershed:		02HC Humber River - Don River			
Sector Type:		LIQUEFIED PETROLEUM GAS (BOTTLED GAS) DEALERS			
SAC Action Class:					
Call Report Locatn Geodata:		{ "integration_ids":["PR00003514765"],"wks":["POINT (-79.3925728000 43.6538070000)","POINT (-79.3924847000			

Map Key	Number of Records	Direction/ Distance (m)	Elev/Diff (m)	Site	DB
43.6535364000"],"creation_date":"2022-10-13"} Time Reported: System Facility Address:					
113	38 of 43	N/168.5	94.4 / 3.56	317 Dundas St. W. Toronto ON	WWIS
Well ID: 7430357 Construction Date: Use 1st: Monitoring Use 2nd: Final Well Status: Observation Wells Water Type: Casing Material: Audit No: KCXD7AE8 Tag: A357819 Constructn Method: Elevation (m): Elevatn Reliabilty: Depth to Bedrock: Well Depth: Overburden/Bedrock: Pump Rate: Static Water Level: Clear/Cloudy: Municipality: TORONTO CITY Site Info: Flowing (Y/N): Flow Rate: Data Entry Status: Data Src: Date Received: 09/30/2022 Selected Flag: TRUE Abandonment Rec: Contractor: 7472 Form Version: 9 Owner: County: YORK Lot: Concession: Concession Name: Easting NAD83: Northing NAD83: Zone: UTM Reliability:					
<u>Bore Hole Information</u>					
Bore Hole ID: 1009223559 DP2BR: Spatial Status: Code OB: Code OB Desc: Open Hole: Cluster Kind: Date Completed: 09/13/2022 Remarks: Location Method Desc: on Water Well Record Elevrc Desc: Location Source Date: Improvement Location Source: Improvement Location Method: Source Revision Comment: Supplier Comment: Elevation: Elevrc: Zone: 17 East83: 629676.00 North83: 4834676.00 Org CS: UTM83 UTMRC: 4 UTMRC Desc: margin of error : 30 m - 100 m Location Method: wwr					
<u>Overburden and Bedrock</u>					
<u>Materials Interval</u>					
Formation ID: 1009223670 Layer: 2 Color: 2 General Color: GREY Material 1: 05 Material 1 Desc: CLAY Material 2: 06 Material 2 Desc: SILT Material 3: 79 Material 3 Desc: PACKED Formation Top Depth: 10.0 Formation End Depth: 26.0					

Map Key	Number of Records	Direction/ Distance (m)	Elev/Diff (m)	Site	DB
Formation End Depth UOM:		ft			
<u>Overburden and Bedrock Materials Interval</u>					
Formation ID:		1009223669			
Layer:		1			
Color:		6			
General Color:		BROWN			
Material 1:		01			
Material 1 Desc:		FILL			
Material 2:					
Material 2 Desc:					
Material 3:		77			
Material 3 Desc:		LOOSE			
Formation Top Depth:		0.0			
Formation End Depth:		10.0			
Formation End Depth UOM:		ft			
<u>Annular Space/Abandonment Sealing Record</u>					
Plug ID:		1009223751			
Layer:		1			
Plug From:					
Plug To:					
Plug Depth UOM:		ft			
<u>Annular Space/Abandonment Sealing Record</u>					
Plug ID:		1009223767			
Layer:		2			
Plug From:		15.0			
Plug To:		26.0			
Plug Depth UOM:		ft			
<u>Annular Space/Abandonment Sealing Record</u>					
Plug ID:		1009223766			
Layer:		1			
Plug From:		0.0			
Plug To:		15.0			
Plug Depth UOM:		ft			
<u>Method of Construction & Well Use</u>					
Method Construction ID:		1009223634			
Method Construction Code:		E			
Method Construction:		Auger			
Other Method Construction:					
<u>Pipe Information</u>					
Pipe ID:		1009223604			
Casing No:		0			
Comment:					
Alt Name:					

Map Key	Number of Records	Direction/ Distance (m)	Elev/Diff (m)	Site	DB
<u>Construction Record - Casing</u>					
Casing ID:		1009223706			
Layer:		1			
Material:		5			
Open Hole or Material:		PLASTIC			
Depth From:		0.0			
Depth To:		16.0			
Casing Diameter:		2.0			
Casing Diameter UOM:		inch			
Casing Depth UOM:		ft			
<u>Construction Record - Screen</u>					
Screen ID:		1009223721			
Layer:		1			
Slot:		10			
Screen Top Depth:		16.0			
Screen End Depth:		26.0			
Screen Material:		5			
Screen Depth UOM:		ft			
Screen Diameter UOM:		inch			
Screen Diameter:		2.5			
<u>Results of Well Yield Testing</u>					
Pumping Test Method Desc:					
Pump Test ID:		1009223605			
Pump Set At:					
Static Level:					
Final Level After Pumping:					
Recommended Pump Depth:					
Pumping Rate:					
Flowing Rate:					
Recommended Pump Rate:					
Levels UOM:		ft			
Rate UOM:		GPM			
Water State After Test Code:					
Water State After Test:					
Pumping Test Method:					
Pumping Duration HR:					
Pumping Duration MIN:					
Flowing:					
<u>Hole Diameter</u>					
Hole ID:		1009223735			
Diameter:		7.5			
Depth From:		0.0			
Depth To:		26.0			
Hole Depth UOM:		ft			
Hole Diameter UOM:		inch			
<u>113</u>	39 of 43	N/168.5	94.4 / 3.56	317 Dundas St. W. Toronto ON	WWIS
Well ID:	7428698			Flowing (Y/N):	
Construction Date:				Flow Rate:	
Use 1st:	Monitoring			Data Entry Status:	
Use 2nd:				Data Src:	
Final Well Status:	Observation Wells			Date Received:	09/13/2022
Water Type:				Selected Flag:	TRUE

Map Key	Number of Records	Direction/ Distance (m)	Elev/Diff (m)	Site	DB
Casing Material:					
Audit No:	NHORS88U			Abandonment Rec:	
Tag:	A357755			Contractor:	7472
Constructn Method:				Form Version:	9
Elevation (m):				Owner:	
Elevatn Reliabilty:				County:	YORK
Depth to Bedrock:				Lot:	
Well Depth:				Concession:	
Overburden/Bedrock:				Concession Name:	
Pump Rate:				Easting NAD83:	
Static Water Level:				Northing NAD83:	
Clear/Cloudy:				Zone:	
Municipality:		TORONTO CITY		UTM Reliability:	
Site Info:					

Bore Hole Information

Bore Hole ID:	1009202997	Elevation:	
DP2BR:		Elevrc:	
Spatial Status:		Zone:	17
Code OB:		East83:	629675.00
Code OB Desc:		North83:	4834649.00
Open Hole:		Org CS:	UTM83
Cluster Kind:		UTMRC:	4
Date Completed:	08/02/2022	UTMRC Desc:	margin of error : 30 m - 100 m
Remarks:		Location Method:	wwr
Location Method Desc:	on Water Well Record		
Elevrc Desc:			
Location Source Date:			
Improvement Location Source:			
Improvement Location Method:			
Source Revision Comment:			
Supplier Comment:			

Overburden and Bedrock

Materials Interval

Formation ID:	1009203109
Layer:	2
Color:	2
General Color:	GREY
Material 1:	05
Material 1 Desc:	CLAY
Material 2:	34
Material 2 Desc:	TILL
Material 3:	79
Material 3 Desc:	PACKED
Formation Top Depth:	10.0
Formation End Depth:	35.0
Formation End Depth UOM:	ft

Overburden and Bedrock

Materials Interval

Formation ID:	1009203110
Layer:	3
Color:	6
General Color:	BROWN
Material 1:	28
Material 1 Desc:	SAND
Material 2:	06
Material 2 Desc:	SILT
Material 3:	79

Map Key	Number of Records	Direction/ Distance (m)	Elev/Diff (m)	Site	DB
Material 3 Desc:		PACKED			
Formation Top Depth:		35.0			
Formation End Depth:		42.70000076293945			
Formation End Depth UOM:		ft			
<u>Overburden and Bedrock Materials Interval</u>					
Formation ID:		1009203108			
Layer:		1			
Color:		6			
General Color:		BROWN			
Material 1:		01			
Material 1 Desc:		FILL			
Material 2:					
Material 2 Desc:					
Material 3:		77			
Material 3 Desc:		LOOSE			
Formation Top Depth:		0.0			
Formation End Depth:		10.0			
Formation End Depth UOM:		ft			
<u>Annular Space/Abandonment Sealing Record</u>					
Plug ID:		1009203223			
Layer:		2			
Plug From:		31.700000762939453			
Plug To:		42.70000076293945			
Plug Depth UOM:		ft			
<u>Annular Space/Abandonment Sealing Record</u>					
Plug ID:		1009203205			
Layer:		1			
Plug From:					
Plug To:					
Plug Depth UOM:		ft			
<u>Annular Space/Abandonment Sealing Record</u>					
Plug ID:		1009203222			
Layer:		1			
Plug From:		0.0			
Plug To:		31.700000762939453			
Plug Depth UOM:		ft			
<u>Method of Construction & Well Use</u>					
Method Construction ID:		1009203068			
Method Construction Code:		E			
Method Construction:		Auger			
Other Method Construction:					
<u>Pipe Information</u>					
Pipe ID:		1009203040			
Casing No:		0			

Map Key	Number of Records	Direction/ Distance (m)	Elev/Diff (m)	Site	DB
Comment:					
Alt Name:					
<u>Construction Record - Casing</u>					
Casing ID:		1009203152			
Layer:		1			
Material:		5			
Open Hole or Material:		PLASTIC			
Depth From:		0.0			
Depth To:		32.70000076293945			
Casing Diameter:		2.0			
Casing Diameter UOM:		inch			
Casing Depth UOM:		ft			
<u>Construction Record - Screen</u>					
Screen ID:		1009203167			
Layer:		1			
Slot:		10			
Screen Top Depth:		32.70000076293945			
Screen End Depth:		42.70000076293945			
Screen Material:		5			
Screen Depth UOM:		ft			
Screen Diameter UOM:		inch			
Screen Diameter:		2.5			
<u>Results of Well Yield Testing</u>					
Pumping Test Method Desc:					
Pump Test ID:		1009203041			
Pump Set At:					
Static Level:					
Final Level After Pumping:					
Recommended Pump Depth:					
Pumping Rate:					
Flowing Rate:					
Recommended Pump Rate:					
Levels UOM:		ft			
Rate UOM:		GPM			
Water State After Test Code:					
Water State After Test:					
Pumping Test Method:					
Pumping Duration HR:					
Pumping Duration MIN:					
Flowing:					
<u>Hole Diameter</u>					
Hole ID:		1009203177			
Diameter:		7.5			
Depth From:		0.0			
Depth To:		20.0			
Hole Depth UOM:		ft			
Hole Diameter UOM:		inch			
<u>Hole Diameter</u>					
Hole ID:		1009203178			
Diameter:		3.799999952316284			
Depth From:		20.0			
Depth To:		42.70000076293945			

Map Key	Number of Records	Direction/ Distance (m)	Elev/Diff (m)	Site	DB
Hole Depth UOM:		ft			
Hole Diameter UOM:		inch			
113	40 of 43	N/168.5	94.4 / 3.56	317 Dundas St. W. Toronto ON	WWIS
Well ID:		7428692		Flowing (Y/N):	
Construction Date:				Flow Rate:	
Use 1st:		Monitoring		Data Entry Status:	
Use 2nd:				Data Src:	
Final Well Status:		Observation Wells		Date Received:	09/13/2022
Water Type:				Selected Flag:	TRUE
Casing Material:				Abandonment Rec:	
Audit No:		6AGVPBNC		Contractor:	7472
Tag:		A357757		Form Version:	9
Constructn Method:				Owner:	
Elevation (m):				County:	YORK
Elevatn Reliabilty:				Lot:	
Depth to Bedrock:				Concession:	
Well Depth:				Concession Name:	
Overburden/Bedrock:				Easting NAD83:	
Pump Rate:				Northing NAD83:	
Static Water Level:				Zone:	
Clear/Cloudy:				UTM Reliability:	
Municipality:		TORONTO CITY			
Site Info:					
<u>Bore Hole Information</u>					
Bore Hole ID:		1009202735		Elevation:	
DP2BR:				Elevrc:	
Spatial Status:				Zone:	17
Code OB:				East83:	629680.00
Code OB Desc:				North83:	4834635.00
Open Hole:				Org CS:	UTM83
Cluster Kind:				UTMRC:	4
Date Completed:		08/02/2022		UTMRC Desc:	margin of error : 30 m - 100 m
Remarks:				Location Method:	wwr
Location Method Desc:		on Water Well Record			
Elevrc Desc:					
Location Source Date:					
Improvement Location Source:					
Improvement Location Method:					
Source Revision Comment:					
Supplier Comment:					
<u>Overburden and Bedrock</u>					
<u>Materials Interval</u>					
Formation ID:		1009202838			
Layer:		1			
Color:		6			
General Color:		BROWN			
Material 1:		01			
Material 1 Desc:		FILL			
Material 2:					
Material 2 Desc:					
Material 3:		77			
Material 3 Desc:		LOOSE			
Formation Top Depth:		0.0			
Formation End Depth:		10.0			
Formation End Depth UOM:		ft			

Map Key	Number of Records	Direction/ Distance (m)	Elev/Diff (m)	Site	DB
<u>Overburden and Bedrock Materials Interval</u>					
Formation ID:		1009202839			
Layer:		2			
Color:		2			
General Color:		GREY			
Material 1:		05			
Material 1 Desc:		CLAY			
Material 2:		34			
Material 2 Desc:		TILL			
Material 3:		79			
Material 3 Desc:		PACKED			
Formation Top Depth:		10.0			
Formation End Depth:		20.110000610351562			
Formation End Depth UOM:		ft			
<u>Annular Space/Abandonment Sealing Record</u>					
Plug ID:		1009202939			
Layer:		1			
Plug From:		0.0			
Plug To:		9.109999656677246			
Plug Depth UOM:		ft			
<u>Annular Space/Abandonment Sealing Record</u>					
Plug ID:		1009202913			
Layer:		1			
Plug From:					
Plug To:					
Plug Depth UOM:		ft			
<u>Annular Space/Abandonment Sealing Record</u>					
Plug ID:		1009202940			
Layer:		2			
Plug From:		9.109999656677246			
Plug To:		20.110000610351562			
Plug Depth UOM:		ft			
<u>Method of Construction & Well Use</u>					
Method Construction ID:		1009202788			
Method Construction Code:		E			
Method Construction:		Auger			
Other Method Construction:					
<u>Pipe Information</u>					
Pipe ID:		1009202769			
Casing No:		0			
Comment:					
Alt Name:					
<u>Construction Record - Casing</u>					

Map Key	Number of Records	Direction/ Distance (m)	Elev/Diff (m)	Site	DB
Casing ID: 1009202859					
Layer: 1					
Material: 5					
Open Hole or Material: PLASTIC					
Depth From: 0.0					
Depth To: 10.109999656677246					
Casing Diameter: 2.0					
Casing Diameter UOM: inch					
Casing Depth UOM: ft					
<u>Construction Record - Screen</u>					
Screen ID: 1009202874					
Layer: 1					
Slot: 10					
Screen Top Depth: 10.109999656677246					
Screen End Depth: 20.110000610351562					
Screen Material: 5					
Screen Depth UOM: ft					
Screen Diameter UOM: inch					
Screen Diameter: 2.5					
<u>Results of Well Yield Testing</u>					
Pumping Test Method Desc:					
Pump Test ID: 1009202770					
Pump Set At:					
Static Level:					
Final Level After Pumping:					
Recommended Pump Depth:					
Pumping Rate:					
Flowing Rate:					
Recommended Pump Rate:					
Levels UOM: ft					
Rate UOM: GPM					
Water State After Test Code:					
Water State After Test:					
Pumping Test Method:					
Pumping Duration HR:					
Pumping Duration MIN:					
Flowing:					
<u>Hole Diameter</u>					
Hole ID: 1009202897					
Diameter: 7.5					
Depth From: 0.0					
Depth To: 20.110000610351562					
Hole Depth UOM: ft					
Hole Diameter UOM: inch					

[113](#)

41 of 43

N/168.5

94.4 / 3.56

317 Dundas St. W.
Toronto ON

WWIS

Well ID: 7435667

Construction Date:

Use 1st:

Use 2nd:

Final Well Status: Abandoned-Other

Water Type:

Casing Material:

Flowing (Y/N):

Flow Rate:

Data Entry Status:

Data Src:

Date Received: 11/28/2022

Selected Flag: TRUE

Abandonment Rec: Yes

Map Key	Number of Records	Direction/ Distance (m)	Elev/Diff (m)	Site	DB
Audit No:	5W9LC2B7			Contractor:	7472
Tag:	A357757			Form Version:	9
Constructn Method:				Owner:	
Elevation (m):				County:	YORK
Elevatn Reliability:				Lot:	
Depth to Bedrock:				Concession:	
Well Depth:				Concession Name:	
Overburden/Bedrock:				Easting NAD83:	
Pump Rate:				Northing NAD83:	
Static Water Level:				Zone:	
Clear/Cloudy:				UTM Reliability:	
Municipality:		TORONTO CITY			
Site Info:					

Bore Hole Information

Bore Hole ID:	1009282247	Elevation:	
DP2BR:		Elevrc:	
Spatial Status:		Zone:	17
Code OB:		East83:	629680.00
Code OB Desc:		North83:	4834634.00
Open Hole:		Org CS:	UTM83
Cluster Kind:		UTMRC:	4
Date Completed:	10/07/2022	UTMRC Desc:	margin of error : 30 m - 100 m
Remarks:		Location Method:	wwr
Location Method Desc:	on Water Well Record		
Elevrc Desc:			
Location Source Date:			
Improvement Location Source:			
Improvement Location Method:			
Source Revision Comment:			
Supplier Comment:			

Overburden and Bedrock

Materials Interval

Formation ID:	1009282356
Layer:	1
Color:	
General Color:	
Material 1:	
Material 1 Desc:	
Material 2:	
Material 2 Desc:	
Material 3:	
Material 3 Desc:	
Formation Top Depth:	0.0
Formation End Depth:	
Formation End Depth UOM:	ft

Annular Space/Abandonment

Sealing Record

Plug ID:	1009282448
Layer:	1
Plug From:	
Plug To:	
Plug Depth UOM:	ft

Annular Space/Abandonment

Sealing Record

Map Key	Number of Records	Direction/ Distance (m)	Elev/Diff (m)	Site	DB
Plug ID: 1009282433					
Layer: 1					
Plug From: 0.0					
Plug To: 20.100000381469727					
Plug Depth UOM: ft					
<u>Annular Space/Abandonment Sealing Record</u>					
Plug ID: 1009282449					
Layer: 2					
Plug From:					
Plug To:					
Plug Depth UOM: ft					
<u>Pipe Information</u>					
Pipe ID: 1009282292					
Casing No: 0					
Comment:					
Alt Name:					
<u>Results of Well Yield Testing</u>					
Pumping Test Method Desc:					
Pump Test ID: 1009282293					
Pump Set At:					
Static Level:					
Final Level After Pumping:					
Recommended Pump Depth:					
Pumping Rate:					
Flowing Rate:					
Recommended Pump Rate:					
Levels UOM: ft					
Rate UOM: GPM					
Water State After Test Code:					
Water State After Test:					
Pumping Test Method:					
Pumping Duration HR:					
Pumping Duration MIN:					
Flowing:					
<u>Hole Diameter</u>					
Hole ID: 1009282418					
Diameter: 2.5					
Depth From: 0.0					
Depth To: 20.100000381469727					
Hole Depth UOM: ft					
Hole Diameter UOM: inch					

[113](#)

42 of 43

N/168.5

94.4 / 3.56

317 Dundas St. W.
Toronto ON

WWIS

Well ID:	7428693	Flowing (Y/N):	
Construction Date:		Flow Rate:	
Use 1st:	Monitoring	Data Entry Status:	
Use 2nd:		Data Src:	
Final Well Status:	Observation Wells	Date Received:	09/13/2022
Water Type:		Selected Flag:	TRUE
Casing Material:		Abandonment Rec:	
Audit No:	ADCMLXDS	Contractor:	7472

Map Key	Number of Records	Direction/ Distance (m)	Elev/Diff (m)	Site	DB
Tag:	A357754			Form Version:	9
Constructn Method:				Owner:	
Elevation (m):				County:	YORK
Elevatn Reliabilty:				Lot:	
Depth to Bedrock:				Concession:	
Well Depth:				Concession Name:	
Overburden/Bedrock:				Easting NAD83:	
Pump Rate:				Northing NAD83:	
Static Water Level:				Zone:	
Clear/Cloudy:				UTM Reliability:	
Municipality:		TORONTO CITY			
Site Info:					

Bore Hole Information

Bore Hole ID:	1009202738	Elevation:	
DP2BR:		Elevrc:	
Spatial Status:		Zone:	17
Code OB:		East83:	629679.00
Code OB Desc:		North83:	4834674.00
Open Hole:		Org CS:	UTM83
Cluster Kind:		UTMRC:	4
Date Completed:	08/02/2022	UTMRC Desc:	margin of error : 30 m - 100 m
Remarks:		Location Method:	wwr
Location Method Desc:	on Water Well Record		
Elevrc Desc:			
Location Source Date:			
Improvement Location Source:			
Improvement Location Method:			
Source Revision Comment:			
Supplier Comment:			

Overburden and Bedrock Materials Interval

Formation ID:	1009202840
Layer:	1
Color:	6
General Color:	BROWN
Material 1:	01
Material 1 Desc:	FILL
Material 2:	
Material 2 Desc:	
Material 3:	77
Material 3 Desc:	LOOSE
Formation Top Depth:	0.0
Formation End Depth:	10.0
Formation End Depth UOM:	ft

Overburden and Bedrock Materials Interval

Formation ID:	1009202841
Layer:	2
Color:	2
General Color:	GREY
Material 1:	05
Material 1 Desc:	CLAY
Material 2:	34
Material 2 Desc:	TILL
Material 3:	79
Material 3 Desc:	PACKED
Formation Top Depth:	10.0

Map Key	Number of Records	Direction/ Distance (m)	Elev/Diff (m)	Site	DB
Formation End Depth:		35.0			
Formation End Depth UOM:		ft			
 <u>Overburden and Bedrock Materials Interval</u>					
Formation ID:		1009202842			
Layer:		3			
Color:		6			
General Color:		BROWN			
Material 1:		28			
Material 1 Desc:		SAND			
Material 2:		06			
Material 2 Desc:		SILT			
Material 3:		79			
Material 3 Desc:		PACKED			
Formation Top Depth:		35.0			
Formation End Depth:		42.79999923706055			
Formation End Depth UOM:		ft			
 <u>Annular Space/Abandonment Sealing Record</u>					
Plug ID:		1009202914			
Layer:		1			
Plug From:					
Plug To:					
Plug Depth UOM:		ft			
 <u>Annular Space/Abandonment Sealing Record</u>					
Plug ID:		1009202941			
Layer:		1			
Plug From:		0.0			
Plug To:		31.799999237060547			
Plug Depth UOM:		ft			
 <u>Annular Space/Abandonment Sealing Record</u>					
Plug ID:		1009202942			
Layer:		2			
Plug From:		31.799999237060547			
Plug To:		42.79999923706055			
Plug Depth UOM:		ft			
 <u>Method of Construction & Well Use</u>					
Method Construction ID:		1009202789			
Method Construction Code:		E			
Method Construction:		Auger			
Other Method Construction:					
 <u>Pipe Information</u>					
Pipe ID:		1009202771			
Casing No:		0			
Comment:					
Alt Name:					

Map Key	Number of Records	Direction/ Distance (m)	Elev/Diff (m)	Site	DB
<u>Construction Record - Casing</u>					
Casing ID:		1009202860			
Layer:		1			
Material:		5			
Open Hole or Material:		PLASTIC			
Depth From:		0.0			
Depth To:		32.79999923706055			
Casing Diameter:		2.0			
Casing Diameter UOM:		inch			
Casing Depth UOM:		ft			
<u>Construction Record - Screen</u>					
Screen ID:		1009202875			
Layer:		1			
Slot:		10			
Screen Top Depth:		32.79999923706055			
Screen End Depth:		42.79999923706055			
Screen Material:		5			
Screen Depth UOM:		ft			
Screen Diameter UOM:		inch			
Screen Diameter:		2.5			
<u>Results of Well Yield Testing</u>					
Pumping Test Method Desc:					
Pump Test ID:		1009202772			
Pump Set At:					
Static Level:					
Final Level After Pumping:					
Recommended Pump Depth:					
Pumping Rate:					
Flowing Rate:					
Recommended Pump Rate:					
Levels UOM:		ft			
Rate UOM:		GPM			
Water State After Test Code:					
Water State After Test:					
Pumping Test Method:					
Pumping Duration HR:					
Pumping Duration MIN:					
Flowing:					
<u>Hole Diameter</u>					
Hole ID:		1009202898			
Diameter:		7.5			
Depth From:		0.0			
Depth To:		20.0			
Hole Depth UOM:		ft			
Hole Diameter UOM:		inch			
<u>Hole Diameter</u>					
Hole ID:		1009202899			
Diameter:		3.799999952316284			
Depth From:		20.0			
Depth To:		42.79999923706055			
Hole Depth UOM:		ft			
Hole Diameter UOM:		inch			

Map Key	Number of Records	Direction/ Distance (m)	Elev/Diff (m)	Site	DB
113	43 of 43	N/168.5	94.4 / 3.56	317 Dundas St. W. Toronto ON	WWIS
Well ID: 7430358 Construction Date: Use 1st: Monitoring Use 2nd: Final Well Status: Observation Wells Water Type: Casing Material: Audit No: 7NXCDGCN Tag: A357820 Constructn Method: Elevation (m): Elevatn Reliabilty: Depth to Bedrock: Well Depth: Overburden/Bedrock: Pump Rate: Static Water Level: Clear/Cloudy: Municipality: TORONTO CITY Site Info: Flowing (Y/N): Flow Rate: Data Entry Status: Data Src: Date Received: 09/30/2022 Selected Flag: TRUE Abandonment Rec: Contractor: 7472 Form Version: 9 Owner: County: YORK Lot: Concession: Concession Name: Easting NAD83: Northing NAD83: Zone: UTM Reliability:					
<u>Bore Hole Information</u>					
Bore Hole ID: 1009223562 DP2BR: Spatial Status: Code OB: Code OB Desc: Open Hole: Cluster Kind: Date Completed: 09/13/2022 Remarks: Location Method Desc: on Water Well Record Elevrc Desc: Location Source Date: Improvement Location Source: Improvement Location Method: Source Revision Comment: Supplier Comment: Elevation: Elevrc: Zone: 17 East83: 629684.00 North83: 4834665.00 Org CS: UTM83 UTMRC: 4 UTMRC Desc: margin of error : 30 m - 100 m Location Method: wwr					
<u>Overburden and Bedrock</u>					
<u>Materials Interval</u>					
Formation ID: 1009223672 Layer: 2 Color: 2 General Color: GREY Material 1: 05 Material 1 Desc: CLAY Material 2: 06 Material 2 Desc: SILT Material 3: 79 Material 3 Desc: PACKED Formation Top Depth: 10.0 Formation End Depth: 26.0 Formation End Depth UOM: ft					
<u>Overburden and Bedrock</u>					

Map Key	Number of Records	Direction/ Distance (m)	Elev/Diff (m)	Site	DB
<u>Materials Interval</u>					
Formation ID:		1009223671			
Layer:		1			
Color:		6			
General Color:		BROWN			
Material 1:		01			
Material 1 Desc:		FILL			
Material 2:					
Material 2 Desc:					
Material 3:		77			
Material 3 Desc:		LOOSE			
Formation Top Depth:		0.0			
Formation End Depth:		10.0			
Formation End Depth UOM:		ft			
<u>Annular Space/Abandonment Sealing Record</u>					
Plug ID:		1009223768			
Layer:		1			
Plug From:		0.0			
Plug To:		15.0			
Plug Depth UOM:		ft			
<u>Annular Space/Abandonment Sealing Record</u>					
Plug ID:		1009223752			
Layer:		1			
Plug From:					
Plug To:					
Plug Depth UOM:		ft			
<u>Annular Space/Abandonment Sealing Record</u>					
Plug ID:		1009223769			
Layer:		2			
Plug From:		15.0			
Plug To:		26.0			
Plug Depth UOM:		ft			
<u>Method of Construction & Well Use</u>					
Method Construction ID:		1009223635			
Method Construction Code:		E			
Method Construction:		Auger			
Other Method Construction:					
<u>Pipe Information</u>					
Pipe ID:		1009223606			
Casing No:		0			
Comment:					
Alt Name:					
<u>Construction Record - Casing</u>					
Casing ID:		1009223707			

Map Key	Number of Records	Direction/ Distance (m)	Elev/Diff (m)	Site	DB
Layer:		1			
Material:		5			
Open Hole or Material:		PLASTIC			
Depth From:		0.0			
Depth To:		16.0			
Casing Diameter:		2.0			
Casing Diameter UOM:		inch			
Casing Depth UOM:		ft			
 <u>Construction Record - Screen</u>					
Screen ID:		1009223722			
Layer:		1			
Slot:		10			
Screen Top Depth:		16.0			
Screen End Depth:		26.0			
Screen Material:		5			
Screen Depth UOM:		ft			
Screen Diameter UOM:		inch			
Screen Diameter:		2.5			
 <u>Results of Well Yield Testing</u>					
Pumping Test Method Desc:					
Pump Test ID:		1009223607			
Pump Set At:					
Static Level:					
Final Level After Pumping:					
Recommended Pump Depth:					
Pumping Rate:					
Flowing Rate:					
Recommended Pump Rate:					
Levels UOM:		ft			
Rate UOM:		GPM			
Water State After Test Code:					
Water State After Test:					
Pumping Test Method:					
Pumping Duration HR:					
Pumping Duration MIN:					
Flowing:					
 <u>Hole Diameter</u>					
Hole ID:		1009223736			
Diameter:		7.5			
Depth From:		0.0			
Depth To:		26.0			
Hole Depth UOM:		ft			
Hole Diameter UOM:		inch			

[114](#)

1 of 1

ESE/169.8

89.8 / -1.00

228 Queen Street West
Toronto ON M5V 1Z6

EHS

Order No: 20200207068
Status: C
Report Type: Standard Express Report
Report Date: 07-FEB-20
Date Received: 07-FEB-20
Previous Site Name:
Lot/Building Size:
Additional Info Ordered:

Nearest Intersection:
Municipality:
Client Prov/State: ON
Search Radius (km): .25
X: -79.3900876
Y: 43.6503278

Map Key	Number of Records	Direction/ Distance (m)	Elev/Diff (m)	Site	DB
115	1 of 2	SW/170.4	89.8 / -1.00	ON	WWIS
Well ID: 7304373 Construction Date: Use 1st: Use 2nd: Final Well Status: Water Type: Casing Material: Audit No: C37943 Tag: A201283 Constructn Method: Elevation (m): Elevatn Reliabilty: Depth to Bedrock: Well Depth: Overburden/Bedrock: Pump Rate: Static Water Level: Clear/Cloudy: Municipality: TORONTO CITY Site Info: Flowing (Y/N): Flow Rate: Data Entry Status: Yes Data Src: Date Received: 01/25/2018 Selected Flag: TRUE Abandonment Rec: Contractor: 6926 Form Version: 8 Owner: County: YORK Lot: Concession: Concession Name: Easting NAD83: Northing NAD83: Zone: UTM Reliability:					
Additional Detail(s) (Map)					
Bore Hole ID: 1006976750 Depth M: Year Completed: 2017 Well Completed Dt: 04/15/2017 Audit No: C37943 Path: Tag No: A201283 Contractor: 6926 Latitude: 43.6497766691392 Longitude: -79.3937325186871 Y: 43.6497766663685 X: -79.39373236869268					
Bore Hole Information					
Bore Hole ID: 1006976750 DP2BR: Spatial Status: Code OB: Code OB Desc: Open Hole: Cluster Kind: Date Completed: 04/15/2017 Remarks: Location Method Desc: on Water Well Record Elevrc Desc: Location Source Date: Improvement Location Source: Improvement Location Method: Source Revision Comment: Supplier Comment: Elevation: Elevrc: Zone: 17 East83: 629537.00 North83: 4834229.00 Org CS: UTM83 UTMRC: 4 UTMRC Desc: margin of error : 30 m - 100 m Location Method: wwr					
115	2 of 2	SW/170.4	89.8 / -1.00	ON	WWIS
Well ID: 7303604 Construction Date: Use 1st: Use 2nd: Final Well Status: Water Type: Casing Material: Flowing (Y/N): Flow Rate: Data Entry Status: Yes Data Src: Date Received: 01/19/2018 Selected Flag: TRUE Abandonment Rec:					

Map Key	Number of Records	Direction/ Distance (m)	Elev/Diff (m)	Site	DB
Audit No: Tag: Constructn Method: Elevation (m): Elevatn Reliabilty: Depth to Bedrock: Well Depth: Overburden/Bedrock: Pump Rate: Static Water Level: Clear/Cloudy: Municipality: Site Info:	C40926 A201283	TORONTO CITY		Contractor: Form Version: Owner: County: Lot: Concession: Concession Name: Easting NAD83: Northing NAD83: Zone: UTM Reliability:	6926 8 YORK
<u>Additional Detail(s) (Map)</u>					
Bore Hole ID: Depth M: Year Completed: Well Completed Dt: Audit No: Path:	1006971657 2017 11/30/2017 C40926			Tag No: Contractor: Latitude: Longitude: Y: X:	A201283 6926 43.6497766691392 -79.3937325186871 43.6497766663685 -79.39373236869268
<u>Bore Hole Information</u>					
Bore Hole ID: DP2BR: Spatial Status: Code OB: Code OB Desc: Open Hole: Cluster Kind: Date Completed: Remarks: Location Method Desc: Elevrc Desc: Location Source Date: Improvement Location Source: Improvement Location Method: Source Revision Comment: Supplier Comment:	1006971657 11/30/2017 on Water Well Record			Elevation: Elevrc: Zone: East83: North83: Org CS: UTMRC: UTMRC Desc: Location Method:	 17 629537.00 4834229.00 UTM83 4 margin of error : 30 m - 100 m wwr
<u>116</u>	1 of 2	SSE/170.5	88.9 / -1.96	321 Queen Street West (Queen Street W and Beverly) Toronto ON	SPL
Ref No: Year: Incident Dt: Dt MOE Arvl on Scn: MOE Reported Dt: Dt Document Closed: Site No: MOE Response: Site County/District: Site Geo Ref Meth: Site District Office: Nearest Watercourse: Site Name: Site Address: Site Region: Site Municipality: Site Lot:	3013-AG8ME5 2016/12/01 2016/12/01 NA No Commercial Address<UNOFFICIAL> 321 Queen Street West (Queen Street W and Beverly) Toronto			Municipality No: Nature of Damage: Discharger Report: Material Group: Impact to Health: Agency Involved:	

Map Key	Number of Records	Direction/ Distance (m)	Elev/Diff (m)	Site	DB
Site Conc: Site Geo Ref Accu: Site Map Datum: Northing: Easting: Entity Operating Name: Client Name: Client Type: Source Type: Incident Cause: Incident Preceding Spill: Leak/Break Incident Reason: Operator/Human Error Incident Summary: TSSA FSB: 1" natural gas line damaged Environment Impact: Health Env Consequence: Nature of Impact: Contaminant Qty: 0 other - see incident description Contaminant Qty 1: 0 Contaminant Unit: other - see incident description Contaminant Code: 35 Contaminant Name: NATURAL GAS (METHANE) Contaminant Limit 1: Contam Limit Freq 1: Contaminant UN No 1: Receiving Medium: Air Activity Preceding Spill: Property 2nd Watershed: Property Tertiary Watershed: Sector Type: Miscellaneous Communal SAC Action Class: TSSA - Fuel Safety Branch - Hydrocarbon Fuel Release/Spill Call Report Locatn Geodata: Time Reported: System Facility Address:					
116	2 of 2	SSE/170.5	88.9 / -1.96	PIPELINE HIT - 1" 321 QUEEN STREET WEST,,TORONTO,ON,M5V 2A4,CA ON	PINC
Incident Id: Incident No: 1986502 Incident Reported Dt: 12/1/2016 Type: FS-Pipeline Incident Status Code: Tank Status: Pipeline Damage Reason Est Task No: Spills Action Centre: Fuel Type: Fuel Occurrence Tp: Date of Occurrence: Occurrence Start Dt: Depth: Customer Acct Name: PIPELINE HIT - 1" Incident Address: 321 QUEEN STREET WEST,,TORONTO,ON,M5V 2A4,CA Operation Type: Pipeline Type: Regulator Type: Summary: Reported By: Affiliation: Occurrence Desc: Damage Reason: Notes:					
Pipe Material: Fuel Category: Health Impact: Environment Impact: Property Damage: Service Interrupt: Enforce Policy: Public Relation: Pipeline System: PSIG: Attribute Category: Regulator Location: Method Details:					

Map Key	Number of Records	Direction/ Distance (m)	Elev/Diff (m)	Site	DB
117	1 of 1	SSE/171.5	88.9 / -1.91	Price Roman 162 John St Upper Floor Toronto ON M5V 2E5	SCT
Established:		01-AUG-87			
Plant Size (ft²):					
Employment:					
--Details--					
Description:		Other Women's and Girls' Cut and Sew Clothing Manufacturing			
SIC/NAICS Code:		315239			
Description:		Men's and Boys' Cut and Sew Suit, Coat and Overcoat Manufacturing			
SIC/NAICS Code:		315222			
Description:		Other Women's and Girls' Cut and Sew Clothing Manufacturing			
SIC/NAICS Code:		315239			
Description:		Cut and Sew Clothing Contracting			
SIC/NAICS Code:		315210			
Description:		Women's and Girls' Cut and Sew Dress Manufacturing			
SIC/NAICS Code:		315233			
118	1 of 1	ESE/173.8	89.8 / -1.00	224 QUEEN STREET WEST Toronto ON	WWIS
Well ID:		7269970		Flowing (Y/N):	
Construction Date:				Flow Rate:	
Use 1st:		Monitoring and Test Hole		Data Entry Status:	
Use 2nd:		0		Data Src:	
Final Well Status:		Monitoring and Test Hole		Date Received:	
Water Type:				08/24/2016	
Casing Material:				Selected Flag:	
Audit No:		Z235250		TRUE	
Tag:		A205994		Abandonment Rec:	
Constructn Method:				Contractor:	
Elevation (m):				7241	
Elevatn Reliabilty:				Form Version:	
Depth to Bedrock:				7	
Well Depth:				Owner:	
Overburden/Bedrock:				County:	
Pump Rate:				YORK	
Static Water Level:				Lot:	
Clear/Cloudy:				Concession:	
Municipality:		TORONTO CITY		Concession Name:	
Site Info:		WKQ-009202 A0-A01		Easting NAD83:	
				Northing NAD83:	
				Zone:	
				UTM Reliability:	
<u>Additional Detail(s) (Map)</u>					
Bore Hole ID:		1006225945		Tag No:	
Depth M:		5.4864		A205994	
Year Completed:		2016		Contractor:	
Well Completed Dt:		07/22/2016		7241	
Audit No:		Z235250		Latitude:	
Path:				43.6503722060705	
				Longitude:	
				-79.3899842342395	
				Y:	
				43.65037220322882	
				X:	
				-79.38998408373583	
<u>Bore Hole Information</u>					
Bore Hole ID:		1006225945		Elevation:	

Map Key	Number of Records	Direction/ Distance (m)	Elev/Diff (m)	Site	DB
DP2BR:				Elevrc:	
Spatial Status:				Zone:	17
Code OB:				East83:	629838.00
Code OB Desc:				North83:	4834301.00
Open Hole:				Org CS:	UTM83
Cluster Kind:				UTMRC:	4
Date Completed:	07/22/2016			UTMRC Desc:	margin of error : 30 m - 100 m
Remarks:				Location Method:	wwr
Location Method Desc:		on Water Well Record			
Elevrc Desc:					
Location Source Date:					
Improvement Location Source:					
Improvement Location Method:					
Source Revision Comment:					
Supplier Comment:					
<u>Overburden and Bedrock</u>					
<u>Materials Interval</u>					
Formation ID:		1006251267			
Layer:		5			
Color:					
General Color:					
Material 1:					
Material 1 Desc:					
Material 2:					
Material 2 Desc:					
Material 3:		66			
Material 3 Desc:		DENSE			
Formation Top Depth:		16.0			
Formation End Depth:		18.0			
Formation End Depth UOM:		ft			
<u>Overburden and Bedrock</u>					
<u>Materials Interval</u>					
Formation ID:		1006251266			
Layer:		4			
Color:					
General Color:					
Material 1:		05			
Material 1 Desc:		CLAY			
Material 2:		84			
Material 2 Desc:		SILTY			
Material 3:		66			
Material 3 Desc:		DENSE			
Formation Top Depth:		12.0			
Formation End Depth:		16.0			
Formation End Depth UOM:		ft			
<u>Overburden and Bedrock</u>					
<u>Materials Interval</u>					
Formation ID:		1006251264			
Layer:		2			
Color:					
General Color:					
Material 1:					
Material 1 Desc:					
Material 2:					
Material 2 Desc:					
Material 3:		77			
Material 3 Desc:		LOOSE			

Map Key	Number of Records	Direction/ Distance (m)	Elev/Diff (m)	Site	DB
Formation Top Depth:		4.0			
Formation End Depth:		8.0			
Formation End Depth UOM:		ft			
<u>Overburden and Bedrock Materials Interval</u>					
Formation ID:		1006251263			
Layer:		1			
Color:		2			
General Color:		GREY			
Material 1:		05			
Material 1 Desc:		CLAY			
Material 2:					
Material 2 Desc:					
Material 3:		77			
Material 3 Desc:		LOOSE			
Formation Top Depth:		0.0			
Formation End Depth:		4.0			
Formation End Depth UOM:		ft			
<u>Overburden and Bedrock Materials Interval</u>					
Formation ID:		1006251265			
Layer:		3			
Color:					
General Color:					
Material 1:					
Material 1 Desc:					
Material 2:					
Material 2 Desc:					
Material 3:		77			
Material 3 Desc:		LOOSE			
Formation Top Depth:		8.0			
Formation End Depth:		12.0			
Formation End Depth UOM:		ft			
<u>Annular Space/Abandonment Sealing Record</u>					
Plug ID:		1006251276			
Layer:		2			
Plug From:		7.0			
Plug To:		18.0			
Plug Depth UOM:		ft			
<u>Annular Space/Abandonment Sealing Record</u>					
Plug ID:		1006251275			
Layer:		1			
Plug From:		0.0			
Plug To:		7.0			
Plug Depth UOM:		ft			
<u>Method of Construction & Well Use</u>					
Method Construction ID:		1006251274			
Method Construction Code:		D			
Method Construction:		Direct Push			

Map Key	Number of Records	Direction/ Distance (m)	Elev/Diff (m)	Site	DB
Other Method Construction:					
<u>Pipe Information</u>					
Pipe ID:		1006251262			
Casing No:		0			
Comment:					
Alt Name:					
<u>Construction Record - Casing</u>					
Casing ID:		1006251270			
Layer:		1			
Material:		5			
Open Hole or Material:		PLASTIC			
Depth From:		0.0			
Depth To:		8.0			
Casing Diameter:		1.25			
Casing Diameter UOM:		inch			
Casing Depth UOM:		ft			
<u>Construction Record - Screen</u>					
Screen ID:		1006251271			
Layer:		1			
Slot:		10			
Screen Top Depth:		8.0			
Screen End Depth:		18.0			
Screen Material:		5			
Screen Depth UOM:		ft			
Screen Diameter UOM:		inch			
Screen Diameter:		1.5			
<u>Water Details</u>					
Water ID:		1006251269			
Layer:					
Kind Code:					
Kind:					
Water Found Depth:					
Water Found Depth UOM:		ft			
<u>Hole Diameter</u>					
Hole ID:		1006251268			
Diameter:		2.25			
Depth From:		0.0			
Depth To:		18.0			
Hole Depth UOM:		ft			
Hole Diameter UOM:		inch			
<u>119</u>	1 of 1	ESE/174.1	89.8 / -1.00	United Republic of Properties Ltd 224 and 226 Queen Street West Toronto, Ontario, M5V 1Z6 TORONTO ON	RSC
RSC No:	45194			X:	-79.38981623094173
RA No:				Y:	43.65016274870648
Status:	FILED			Latitude:	43.65016275
Filing Date:				Longitude:	-79.38981623
Date Ack:				UTM Coordinates:	

Map Key	Number of Records	Direction/ Distance (m)	Elev/Diff (m)	Site	DB
Date Returned: Approval Date: September 15, 2008 Cert Date: Cert Prop Use No: Curr Property Use: Intended Prop Use: Restoration Type: Soil Type: Criteria: Stratified (Y/N): Audit (Y/N): Entire Leg Prop. (Y/N): CPU Issu Sect 1686: Business Name: Address: Legal Desc: Site Pin: Asmt Roll No: Project Type: Approval Type: Applicable Standards: PDF Link:					
Latitude Longitude: Accuracy Estimate: Measurement Method: Mailing Address: Telephone: Fax: Email: Postal Code: M5V 1Z6 Ministry District: MOE District: Metro Toronto SWP Area Name: Toronto Qual Person Name: Anthony Edward O'Donohue Consultant:					
United Republic of Properties Ltd 224 and 226 Queen Street West Toronto, Ontario, M5V 1Z6 21207-0077 LT PRE2011 RSC based on Phase One ESA https://www.accessenvironment.ene.gov.on.ca/AEWeb/ae/ViewDocument.action?documentRefID=45194					

120	1 of 1	S/174.3	89.3 / -1.53	332 RICHMOND ST WEST Toronto ON	WWIS
Well ID: 7280874 Construction Date: Use 1st: Monitoring Use 2nd: Final Well Status: Observation Wells Water Type: Casing Material: Audit No: Z228802 Tag: A202282 Constructn Method: Elevation (m): Elevatn Reliabilty: Depth to Bedrock: Well Depth: Overburden/Bedrock: Pump Rate: Static Water Level: Clear/Cloudy: Municipality: TORONTO CITY Site Info:					
Flowing (Y/N): Flow Rate: Data Entry Status: Data Src: Date Received: 02/10/2017 Selected Flag: TRUE Abandonment Rec: Contractor: 7501 Form Version: 7 Owner: County: YORK Lot: Concession: Concession Name: Easting NAD83: Northing NAD83: Zone: UTM Reliability:					
PDF URL (Map): https://d2khazk8e83rdv.cloudfront.net/moe_mapping/downloads/2Water/Wells_pdfs/728\7280874.pdf					

Additional Detail(s) (Map)

Well Completed Date: 10/25/2016
Year Completed: 2016
Depth (m): 13.716
Latitude: 43.6495212173466
Longitude: -79.3922141458208
X: -79.39221399538368
Y: 43.64952121407621
Path: 728\7280874.pdf

Bore Hole Information

Map Key	Number of Records	Direction/ Distance (m)	Elev/Diff (m)	Site	DB
Bore Hole ID:	1006350842			Elevation:	
DP2BR:				Elevrc:	
Spatial Status:				Zone:	17
Code OB:				East83:	629660.00
Code OB Desc:				North83:	4834203.00
Open Hole:				Org CS:	UTM83
Cluster Kind:				UTMRC:	4
Date Completed:	10/25/2016			UTMRC Desc:	margin of error : 30 m - 100 m
Remarks:				Location Method:	wwr
Location Method Desc:		on Water Well Record			
Elevrc Desc:					
Location Source Date:					
Improvement Location Source:					
Improvement Location Method:					
Source Revision Comment:					
Supplier Comment:					

Overburden and Bedrock
Materials Interval

Formation ID: 1006569908
 Layer: 3
 Color: 2
 General Color: GREY
 Material 1: 17
 Material 1 Desc: SHALE
 Material 2: 17
 Material 2 Desc: SHALE
 Material 3: 66
 Material 3 Desc: DENSE
 Formation Top Depth: 42.0
 Formation End Depth: 45.0
 Formation End Depth UOM: ft

Overburden and Bedrock
Materials Interval

Formation ID: 1006569906
 Layer: 1
 Color: 2
 General Color: GREY
 Material 1: 01
 Material 1 Desc: FILL
 Material 2:
 Material 2 Desc:
 Material 3: 23
 Material 3 Desc: PREVIOUSLY DUG
 Formation Top Depth: 0.0
 Formation End Depth: 10.0
 Formation End Depth UOM: ft

Overburden and Bedrock
Materials Interval

Formation ID: 1006569907
 Layer: 2
 Color: 2
 General Color: GREY
 Material 1: 28
 Material 1 Desc: SAND
 Material 2: 06
 Material 2 Desc: SILT
 Material 3: 66

Map Key	Number of Records	Direction/ Distance (m)	Elev/Diff (m)	Site	DB
Material 3 Desc:		DENSE			
Formation Top Depth:		10.0			
Formation End Depth:		42.0			
Formation End Depth UOM:		ft			
 <u>Annular Space/Abandonment Sealing Record</u>					
Plug ID:		1006569915			
Layer:		1			
Plug From:		0.0			
Plug To:		33.0			
Plug Depth UOM:		ft			
 <u>Method of Construction & Well Use</u>					
Method Construction ID:		1006569914			
Method Construction Code:		2			
Method Construction:		Rotary (Convent.)			
Other Method Construction:					
 <u>Pipe Information</u>					
Pipe ID:		1006569905			
Casing No:		0			
Comment:					
Alt Name:					
 <u>Construction Record - Casing</u>					
Casing ID:		1006569911			
Layer:		1			
Material:		5			
Open Hole or Material:		PLASTIC			
Depth From:		0.0			
Depth To:		35.0			
Casing Diameter:		2.0			
Casing Diameter UOM:		inch			
Casing Depth UOM:		ft			
 <u>Construction Record - Screen</u>					
Screen ID:		1006569912			
Layer:		1			
Slot:		10			
Screen Top Depth:		35.0			
Screen End Depth:		45.0			
Screen Material:		5			
Screen Depth UOM:		ft			
Screen Diameter UOM:		inch			
Screen Diameter:		2.0			
 <u>Water Details</u>					
Water ID:		1006569910			
Layer:					
Kind Code:					
Kind:					
Water Found Depth:					
Water Found Depth UOM:		ft			

Map Key	Number of Records	Direction/ Distance (m)	Elev/Diff (m)	Site	DB
<u>Hole Diameter</u>					
Hole ID:	1006569909				
Diameter:	8.0				
Depth From:	0.0				
Depth To:	45.0				
Hole Depth UOM:	ft				
Hole Diameter UOM:	inch				
121	1 of 1	ESE/175.8	89.8 / -1.00	224 - 226 Queen Street West & 2 Mccaul Street Toronto ON	EHS
Order No:	20160608032			Nearest Intersection:	
Status:	C			Municipality:	
Report Type:	Standard Report			Client Prov/State:	ON
Report Date:	13-JUN-16			Search Radius (km):	.25
Date Received:	08-JUN-16			X:	-79.389965
Previous Site Name:				Y:	43.650361
Lot/Building Size:					
Additional Info Ordered:					
122	1 of 9	E/175.8	91.8 / 1.00	QUARTO COMMUNICATIONS 54 ST PATRICK ST TORONTO ON M5T 1V1	SCT
Established:	1988				
Plant Size (ft²):	2000				
Employment:	17				
--Details--					
Description:	Periodical Publishers				
SIC/NAICS Code:	511120				
Description:	Book Publishers				
SIC/NAICS Code:	511130				
122	2 of 9	E/175.8	91.8 / 1.00	Quarto Communications 54 Saint Patrick St Toronto ON M5T 1V1	SCT
Established:	01-JUL-88				
Plant Size (ft²):	5000				
Employment:					
--Details--					
Description:	Book Publishers				
SIC/NAICS Code:	511130				
Description:	Periodical Publishers				
SIC/NAICS Code:	511120				
122	3 of 9	E/175.8	91.8 / 1.00	Quarto Communications - Cottage Life Division 54 Saint Patrick St Toronto ON M5T 1V1	SCT
Established:	1988				

Map Key	Number of Records	Direction/ Distance (m)	Elev/Diff (m)	Site	DB
Plant Size (ft²): Employment:		2000 17			
122	4 of 9	E/175.8	91.8 / 1.00	Cottage Life Books 54 Saint Patrick St Toronto ON M5T 1V1	SCT
Established: Plant Size (ft²): Employment:		01-AUG-88			
--Details-- Description: SIC/NAICS Code:		Book Publishers 511130			
Description: SIC/NAICS Code:		Motion Picture and Video Production 512110			
Description: SIC/NAICS Code:		Festivals without Facilities 711322			
Description: SIC/NAICS Code:		Sports Presenters and Other Presenters without Facilities 711329			
Description: SIC/NAICS Code:		Periodical Publishers 511120			
122	5 of 9	E/175.8	91.8 / 1.00	Explore 54 Saint Patrick St Toronto ON M5T 1V1	SCT
Established: Plant Size (ft²): Employment:		01-AUG-00			
--Details-- Description: SIC/NAICS Code:		Periodical Publishers 511120			
122	6 of 9	E/175.8	91.8 / 1.00	Enbridge Gas Distribution Inc. 54 St. Patrick St Toronto ON	SPL
Ref No: Year: Incident Dt: Dt MOE Arvl on Scn: MOE Reported Dt: Dt Document Closed: Site No: MOE Response: Site County/District: Site Geo Ref Meth: Site District Office: Nearest Watercourse: Site Name: Site Address: Site Region: Site Municipality:		4518-7MTT2M 12/30/2008 Not MOE mandate Toronto - District Private Residence<UNOFFICIAL> Toronto		Municipality No: Nature of Damage: Discharger Report: Material Group: Impact to Health: Agency Involved:	

Map Key	Number of Records	Direction/ Distance (m)	Elev/Diff (m)	Site	DB
Site Lot: Site Conc: Site Geo Ref Accu: Site Map Datum: Northing: Easting: Entity Operating Name: Client Name: Enbridge Gas Distribution Inc. Client Type: Source Type: Incident Cause: Discharge or Emission to Air Incident Preceding Spill: Incident Reason: Unknown - Reason not determined Incident Summary: TSSA: shut off valve damage, evacuations Environment Impact: Possible Health Env Consequence: Nature of Impact: Air Pollution; Human Health/Safety Contaminant Qty: 75 min (duration) Contaminant Qty 1: 75 Contaminant Unit: min (duration) Contaminant Code: 35 Contaminant Name: NATURAL GAS (METHANE) Contaminant Limit 1: Contam Limit Freq 1: Contaminant UN No 1: Receiving Medium: Activity Preceding Spill: Property 2nd Watershed: Property Tertiary Watershed: Sector Type: Pipeline SAC Action Class: Air Spills - Gases and Vapours Call Report Locatn Geodata: Time Reported: System Facility Address:					
122	7 of 9	E/175.8	91.8 / 1.00	54 ST. PATRICK STREET TORONTO ON	HINC
External File Num: FS INC 0812-08126 Fuel Occurrence Type: Vapour Release Date of Occurrence: 12/30/2008 Fuel Type Involved: Natural Gas Status Desc: Completed - Causal Analysis(End) Job Type Desc: Incident/Near-Miss Occurrence (FS) Oper. Type Involved: Private Dwelling Service Interruptions: Yes Property Damage: No Fuel Life Cycle Stage: Utilization Root Cause: Root Cause: Equipment/Material/Component:Yes Procedures:No Maintenance:Yes Design:No Training:No Management:No Human Factors:No Reported Details: Evacuation of 52, 54 & 56 St. Patrick Street, Toronto according to SAC Report. Fuel Category: Gaseous Fuel Occurrence Type: Incident Affiliation: Industry Stakeholder (Licensee/Registration/Certificate Holder, Facility Owner, etc.) County Name: Toronto Approx. Quant. Rel: Nearby body of water: Enter Drainage Syst.: Approx. Quant. Unit: Environmental Impact:					

Map Key	Number of Records	Direction/ Distance (m)	Elev/Diff (m)	Site	DB
122	8 of 9	E/175.8	91.8 / 1.00	54 St. Patrick Street Toronto ON	EHS
Order No:	20160705025			Nearest Intersection:	
Status:	C			Municipality:	
Report Type:	Standard Report			Client Prov/State:	ON
Report Date:	08-JUL-16			Search Radius (km):	.25
Date Received:	05-JUL-16			X:	-79.389526
Previous Site Name:				Y:	43.651847
Lot/Building Size:					
Additional Info Ordered:					
122	9 of 9	E/175.8	91.8 / 1.00	54 St Patrick St Toronto ON M5T1V1	EHS
Order No:	20160531064			Nearest Intersection:	
Status:	C			Municipality:	
Report Type:	Standard Report			Client Prov/State:	ON
Report Date:	07-JUN-16			Search Radius (km):	.25
Date Received:	31-MAY-16			X:	-79.389563
Previous Site Name:				Y:	43.651816
Lot/Building Size:					
Additional Info Ordered:	City Directory				
123	1 of 1	NE/176.6	93.8 / 3.00	49 McCaul Street, Toronto Toronto ON M5T 1V7	EHS
Order No:	21042000054			Nearest Intersection:	
Status:	C			Municipality:	
Report Type:	Standard Express Report			Client Prov/State:	ON
Report Date:	20-APR-21			Search Radius (km):	.25
Date Received:	20-APR-21			X:	-79.3906567
Previous Site Name:				Y:	43.6532289
Lot/Building Size:					
Additional Info Ordered:					
124	1 of 1	NNE/177.6	93.8 / 3.00	ON	BORE
Borehole ID:	650376			Inclin FLG:	No
OGF ID:	215550728			SP Status:	Initial Entry
Status:				Surv Elev:	No
Type:	Borehole			Piezometer:	No
Use:	Geotechnical/Geological Investigation			Primary Name:	
Completion Date:	FEB-1966			Municipality:	
Static Water Level:				Lot:	
Primary Water Use:	Not Used			Township:	
Sec. Water Use:				Latitude DD:	43.65356
Total Depth m:	5.9			Longitude DD:	-79.391428
Depth Ref:	Ground Surface			UTM Zone:	17
Depth Elev:				Easting:	629715
Drill Method:	Power auger			Northing:	4834653
Orig Ground Elev m:	95.5			Location Accuracy:	
Elev Reliabil Note:				Accuracy:	Not Applicable
DEM Ground Elev m:	94.7				
Concession:					
Location D:					
Survey D:					
Comments:					

Map Key	Number of Records	Direction/ Distance (m)	Elev/Diff (m)	Site	DB
<u>Borehole Geology Stratum</u>					
Geology Stratum ID:	218529710			Mat Consistency:	Hard
Top Depth:	.6			Material Moisture:	
Bottom Depth:	5.9			Material Texture:	Medium
Material Color:	Brown			Non Geo Mat Type:	
Material 1:	Till			Geologic Formation:	
Material 2:	Clay			Geologic Group:	
Material 3:	Silt			Geologic Period:	Quaternary
Material 4:	Gravel			Depositional Gen:	
Gsc Material Description:					
Stratum Description:	TILL,CLAY,SILT, GRAVEL. BROWN,HARD,AGE QUATERNARY. 018 00021020MEDIUM **Note: Many records provided by the department have a truncated [Stratum Description] field.				
Geology Stratum ID:	218529709			Mat Consistency:	
Top Depth:	0			Material Moisture:	
Bottom Depth:	.6			Material Texture:	
Material Color:				Non Geo Mat Type:	
Material 1:	Fill			Geologic Formation:	
Material 2:	Clay			Geologic Group:	
Material 3:	Brick fragments			Geologic Period:	
Material 4:				Depositional Gen:	fill
Gsc Material Description:					
Stratum Description:	FILL,CLAY,BRICK.				
<u>Source</u>					
Source Type:	Data Survey			Source Appl:	Spatial/Tabular
Source Orig:	Geological Survey of Canada			Source Iden:	1
Source Date:	1956-1972			Scale or Res:	Varies
Confidence:	M			Horizontal:	NAD27
Observatio:				Verticalda:	Mean Average Sea Level
Source Name:	Urban Geology Automated Information System (UGAIS)				
Source Details:	File: TOR3.txt RecordID: 210360 NTS_Sheet: 30M11E				
Confiden 1:	Reliable information but incomplete.				
<u>Source List</u>					
Source Identifier:	1			Horizontal Datum:	NAD27
Source Type:	Data Survey			Vertical Datum:	Mean Average Sea Level
Source Date:	1956-1972			Projection Name:	Universal Transverse Mercator
Scale or Resolution:	Varies				
Source Name:	Urban Geology Automated Information System (UGAIS)				
Source Originators:	Geological Survey of Canada				
125	1 of 1	ESE/178.2	89.8 / -1.00	228 Queen Street West Toronto ON M5V 1Z6	EHS
Order No:	20101005015			Nearest Intersection:	
Status:	C			Municipality:	
Report Type:	Standard Report			Client Prov/State:	ON
Report Date:	10/14/2010			Search Radius (km):	0.25
Date Received:	10/5/2010 11:20:36 AM			X:	-79.390027
Previous Site Name:				Y:	43.650194
Lot/Building Size:					
Additional Info Ordered:					
126	1 of 1	SSE/179.4	88.8 / -2.06	327 Queen Street West Toronto ON M5V 2A4	EHS
Order No:	23083000250			Nearest Intersection:	
Status:	C			Municipality:	

Map Key	Number of Records	Direction/ Distance (m)	Elev/Diff (m)	Site	DB
Report Type: Standard Report Report Date: 05-SEP-23 Date Received: 30-AUG-23 Previous Site Name: Lot/Building Size: Additional Info Ordered:				Client Prov/State: ON Search Radius (km): .25 X: -79.3918389 Y: 43.6495421	
127	1 of 5	SSE/180.4	88.8 / -2.00	MIDTOWN REPRODUCTION SERVICES 315 QUEEN ST W TORONTO ON M5V 2X2	SCT
Established: 1985 Plant Size (ft²): 0 Employment: 7					
--Details--					
Description:		COMMERCIAL PRINTING, LITHOGRAPHIC			
SIC/NAICS Code:		2752			
Description:		Quick Printing			
SIC/NAICS Code:		323114			
Description:		Digital Printing			
SIC/NAICS Code:		323115			
Description:		Other Printing			
SIC/NAICS Code:		323119			
127	2 of 5	SSE/180.4	88.8 / -2.00	Midtown Reproduction Services Ltd. 315 Queen St W Unit 200 Toronto ON M5V 2X2	SCT
Established: 1985 Plant Size (ft²): Employment: 7					
127	3 of 5	SSE/180.4	88.8 / -2.00	Midtown Reproduction Serv Ltd. 315 Queen St W Toronto ON M5V 2X2	SCT
Established: 1958 Plant Size (ft²): Employment: 20					
--Details--					
Description:		Digital Printing			
SIC/NAICS Code:		323115			
Description:		Other Printing			
SIC/NAICS Code:		323119			
Description:		Support Activities for Printing			
SIC/NAICS Code:		323120			
Description:		Office and Store Machinery and Equipment Wholesaler-Distributors			
SIC/NAICS Code:		417910			
Description:		Business Service Centres			
SIC/NAICS Code:		561430			

Map Key	Number of Records	Direction/ Distance (m)	Elev/Diff (m)	Site	DB
127	4 of 5	SSE/180.4	88.8 / -2.00	315 Queen Street West Toronto ON	EHS
Order No:	20120828031			Nearest Intersection:	
Status:	C			Municipality:	Toronto
Report Type:	Standard Report			Client Prov/State:	ON
Report Date:	07-SEP-12			Search Radius (km):	.25
Date Received:	28-AUG-12			X:	-79.391517
Previous Site Name:				Y:	43.649642
Lot/Building Size:					
Additional Info Ordered:					
127	5 of 5	SSE/180.4	88.8 / -2.00	315 Queen St W Toronto ON M5V2X2	EHS
Order No:	20140221026			Nearest Intersection:	
Status:	C			Municipality:	
Report Type:	Standard Report			Client Prov/State:	ON
Report Date:	25-FEB-14			Search Radius (km):	.25
Date Received:	21-FEB-14			X:	-79.391503
Previous Site Name:				Y:	43.649603
Lot/Building Size:					
Additional Info Ordered:					
128	1 of 1	ESE/180.6	90.2 / -0.63	222 QUEEN ST W ON	WWIS
Well ID:	7295265			Flowing (Y/N):	
Construction Date:				Flow Rate:	
Use 1st:	Monitoring			Data Entry Status:	
Use 2nd:				Data Src:	
Final Well Status:	Observation Wells			Date Received:	09/25/2017
Water Type:				Selected Flag:	TRUE
Casing Material:				Abandonment Rec:	
Audit No:	Z271149			Contractor:	7147
Tag:	A223386			Form Version:	7
Constructn Method:				Owner:	
Elevation (m):				County:	YORK
Elevatn Reliabilty:				Lot:	
Depth to Bedrock:				Concession:	
Well Depth:				Concession Name:	
Overburden/Bedrock:				Easting NAD83:	
Pump Rate:				Northing NAD83:	
Static Water Level:				Zone:	
Clear/Cloudy:				UTM Reliability:	
Municipality:	TORONTO CITY				
Site Info:					
PDF URL (Map):	https://d2khazk8e83rdv.cloudfront.net/moe_mapping/downloads/2Water/Wells_pdfs/729\7295265.pdf				
<u>Additional Detail(s) (Map)</u>					
Well Completed Date:	08/24/2017				
Year Completed:	2017				
Depth (m):	0.1				
Latitude:	43.650584725367				
Longitude:	-79.3897305543609				
X:	-79.3897304031551				
Y:	43.650584722126524				

Map Key	Number of Records	Direction/ Distance (m)	Elev/Diff (m)	Site	DB
Path:		729\7295265.pdf			
<u>Bore Hole Information</u>					
Bore Hole ID:	1006731769			Elevation:	
DP2BR:				Elevrc:	
Spatial Status:				Zone:	17
Code OB:				East83:	629858.00
Code OB Desc:				North83:	4834325.00
Open Hole:				Org CS:	UTM83
Cluster Kind:				UTMRC:	4
Date Completed:	08/24/2017			UTMRC Desc:	margin of error : 30 m - 100 m
Remarks:				Location Method:	wwr
Location Method Desc:	on Water Well Record				
Elevrc Desc:					
Location Source Date:					
Improvement Location Source:					
Improvement Location Method:					
Source Revision Comment:					
Supplier Comment:					
<u>Overburden and Bedrock</u>					
<u>Materials Interval</u>					
Formation ID:	1006896418				
Layer:	1				
Color:	6				
General Color:	BROWN				
Material 1:	06				
Material 1 Desc:	SILT				
Material 2:	05				
Material 2 Desc:	CLAY				
Material 3:					
Material 3 Desc:					
Formation Top Depth:	0.0				
Formation End Depth:	0.10000000149011612				
Formation End Depth UOM:	m				
<u>Annular Space/Abandonment</u>					
<u>Sealing Record</u>					
Plug ID:	1006896424				
Layer:	1				
Plug From:	0.0				
Plug To:	0.30000001192092896				
Plug Depth UOM:	m				
<u>Annular Space/Abandonment</u>					
<u>Sealing Record</u>					
Plug ID:	1006906874				
Layer:	3				
Plug From:	2.799999952316284				
Plug To:	6.099999904632568				
Plug Depth UOM:	m				
<u>Annular Space/Abandonment</u>					
<u>Sealing Record</u>					
Plug ID:	1006906873				
Layer:	2				
Plug From:	0.30000001192092896				

Map Key	Number of Records	Direction/ Distance (m)	Elev/Diff (m)	Site	DB
Plug To:		2.799999952316284			
Plug Depth UOM:		m			
<u>Method of Construction & Well Use</u>					
Method Construction ID:		1006896423			
Method Construction Code:		6			
Method Construction:		Boring			
Other Method Construction:					
<u>Pipe Information</u>					
Pipe ID:		1006896417			
Casing No:		0			
Comment:					
Alt Name:					
<u>Construction Record - Casing</u>					
Casing ID:		1006896421			
Layer:		1			
Material:		5			
Open Hole or Material:		PLASTIC			
Depth From:		0.0			
Depth To:		3.0999999046325684			
Casing Diameter:		5.0			
Casing Diameter UOM:		cm			
Casing Depth UOM:		m			
<u>Construction Record - Screen</u>					
Screen ID:		1006896422			
Layer:		1			
Slot:		010			
Screen Top Depth:		3.0999999046325684			
Screen End Depth:		6.099999904632568			
Screen Material:		5			
Screen Depth UOM:		m			
Screen Diameter UOM:		cm			
Screen Diameter:		6.300000190734863			
<u>Water Details</u>					
Water ID:		1006896420			
Layer:		1			
Kind Code:		8			
Kind:		Untested			
Water Found Depth:		3.700000047683716			
Water Found Depth UOM:		m			
<u>Hole Diameter</u>					
Hole ID:		1006896419			
Diameter:		11.100000381469727			
Depth From:		0.0			
Depth To:		6.099999904632568			
Hole Depth UOM:		m			
Hole Diameter UOM:		cm			

Map Key	Number of Records	Direction/ Distance (m)	Elev/Diff (m)	Site	DB
129	1 of 2	SSE/181.4	88.9 / -1.96	MOLENAAR MAFCO LTD. 309 QUEEN ST W TORONTO ON M5V 2A4	SCT
Established:		1993			
Plant Size (ft²):		1000			
Employment:		4			
--Details--					
Description:		Men's and Boys' Cut and Sew Suit, Coat and Overcoat Manufacturing			
SIC/NAICS Code:		315222			
Description:		Men's and Boys' Cut and Sew Shirt Manufacturing			
SIC/NAICS Code:		315226			
Description:		Men's and Boys' Cut and Sew Trouser, Slack and Jean Manufacturing			
SIC/NAICS Code:		315227			
Description:		All Other Cut and Sew Clothing Manufacturing			
SIC/NAICS Code:		315299			
Description:		Clothing and Clothing Accessories Wholesaler-Distributors			
SIC/NAICS Code:		414110			
Description:		Men's Clothing Stores			
SIC/NAICS Code:		448110			
Description:		Cut and Sew Clothing Contracting			
SIC/NAICS Code:		315210			
129	2 of 2	SSE/181.4	88.9 / -1.96	MOLENAAR MAFCO 309 QUEEN ST W TORONTO ON M5V 2A4	SCT
Established:		1993			
Plant Size (ft²):		1000			
Employment:		2			
--Details--					
Description:		MEN'S AND BOYS' CLOTHING AND FURNISHINGS			
SIC/NAICS Code:		5136			
Description:		MEN'S AND BOYS' CLOTHING AND ACCESSORY STORES			
SIC/NAICS Code:		5611			
Description:		MEN'S AND BOYS' SUITS, COATS, AND OVERCOATS			
SIC/NAICS Code:		2311			
Description:		MEN'S AND BOYS' SHIRTS, EXCEPT WORK SHIRTS			
SIC/NAICS Code:		2321			
Description:		MEN'S AND BOYS' SEPARATE TROUSERS AND SLACKS			
SIC/NAICS Code:		2325			
130	1 of 1	ESE/182.5	90.2 / -0.62	222 QUEEN ST WEST Toronto ON	WWIS
Well ID:		7284736		Flowing (Y/N):	
Construction Date:				Flow Rate:	
Use 1st:		Test Hole		Data Entry Status:	
Use 2nd:		Monitoring		Data Src:	

Map Key	Number of Records	Direction/ Distance (m)	Elev/Diff (m)	Site	DB
Final Well Status:	Monitoring and Test Hole			Date Received:	04/10/2017
Water Type:				Selected Flag:	TRUE
Casing Material:				Abandonment Rec:	
Audit No:	Z253707			Contractor:	7241
Tag:	A185805			Form Version:	7
Constructn Method:				Owner:	
Elevation (m):				County:	YORK
Elevatn Reliabilty:				Lot:	
Depth to Bedrock:				Concession:	
Well Depth:				Concession Name:	
Overburden/Bedrock:				Easting NAD83:	
Pump Rate:				Northing NAD83:	
Static Water Level:				Zone:	
Clear/Cloudy:				UTM Reliability:	
Municipality:	TORONTO CITY				
Site Info:					
PDF URL (Map):	https://d2khazk8e83rdv.cloudfront.net/moe_mapping/downloads/2Water/Wells_pdfs/728\7284736.pdf				
<u>Additional Detail(s) (Map)</u>					
Well Completed Date:	03/07/2017				
Year Completed:	2017				
Depth (m):	4.572				
Latitude:	43.6505843760637				
Longitude:	-79.3897057635479				
X:	-79.38970561325445				
Y:	43.65058437308222				
Path:	728\7284736.pdf				
<u>Bore Hole Information</u>					
Bore Hole ID:	1006378182			Elevation:	
DP2BR:				Elevrc:	
Spatial Status:				Zone:	17
Code OB:				East83:	629860.00
Code OB Desc:				North83:	4834325.00
Open Hole:				Org CS:	UTM83
Cluster Kind:				UTMRC:	4
Date Completed:	03/07/2017			UTMRC Desc:	margin of error : 30 m - 100 m
Remarks:				Location Method:	wwr
Location Method Desc:	on Water Well Record				
Elevrc Desc:					
Location Source Date:					
Improvement Location Source:					
Improvement Location Method:					
Source Revision Comment:					
Supplier Comment:					
<u>Overburden and Bedrock</u>					
<u>Materials Interval</u>					
Formation ID:	1006639743				
Layer:	2				
Color:	6				
General Color:	BROWN				
Material 1:	28				
Material 1 Desc:	SAND				
Material 2:	11				
Material 2 Desc:	GRAVEL				
Material 3:					
Material 3 Desc:					
Formation Top Depth:	3.0				

Map Key	Number of Records	Direction/ Distance (m)	Elev/Diff (m)	Site	DB
Formation End Depth:		10.0			
Formation End Depth UOM:		ft			
 <u>Overburden and Bedrock</u> <u>Materials Interval</u>					
Formation ID:		1006639742			
Layer:		1			
Color:		8			
General Color:		BLACK			
Material 1:					
Material 1 Desc:					
Material 2:		60			
Material 2 Desc:		CEMENTED			
Material 3:					
Material 3 Desc:					
Formation Top Depth:		0.0			
Formation End Depth:		3.0			
Formation End Depth UOM:		ft			
 <u>Overburden and Bedrock</u> <u>Materials Interval</u>					
Formation ID:		1006639744			
Layer:		3			
Color:		2			
General Color:		GREY			
Material 1:		05			
Material 1 Desc:		CLAY			
Material 2:					
Material 2 Desc:					
Material 3:					
Material 3 Desc:					
Formation Top Depth:		10.0			
Formation End Depth:		15.0			
Formation End Depth UOM:		ft			
 <u>Annular Space/Abandonment</u> <u>Sealing Record</u>					
Plug ID:		1006639753			
Layer:		2			
Plug From:		4.0			
Plug To:		0.0			
Plug Depth UOM:		ft			
 <u>Annular Space/Abandonment</u> <u>Sealing Record</u>					
Plug ID:		1006639752			
Layer:		1			
Plug From:		15.0			
Plug To:		4.0			
Plug Depth UOM:		ft			
 <u>Annular Space/Abandonment</u> <u>Sealing Record</u>					
Plug ID:		1006639754			
Layer:		3			
Plug From:					
Plug To:					

Map Key	Number of Records	Direction/ Distance (m)	Elev/Diff (m)	Site	DB
Plug Depth UOM:		ft			
<u>Method of Construction & Well Use</u>					
Method Construction ID:		1006639751			
Method Construction Code:		B			
Method Construction:		Other Method			
Other Method Construction:		DIRECT PUSH			
<u>Pipe Information</u>					
Pipe ID:		1006639741			
Casing No:		0			
Comment:					
Alt Name:					
<u>Construction Record - Casing</u>					
Casing ID:		1006639747			
Layer:		1			
Material:		5			
Open Hole or Material:		PLASTIC			
Depth From:		0.0			
Depth To:		5.0			
Casing Diameter:		1.5			
Casing Diameter UOM:		inch			
Casing Depth UOM:		ft			
<u>Construction Record - Screen</u>					
Screen ID:		1006639748			
Layer:		1			
Slot:		.10			
Screen Top Depth:		5.0			
Screen End Depth:		15.0			
Screen Material:		5			
Screen Depth UOM:		ft			
Screen Diameter UOM:		inch			
Screen Diameter:		1.75			
<u>Water Details</u>					
Water ID:		1006639746			
Layer:					
Kind Code:					
Kind:					
Water Found Depth:					
Water Found Depth UOM:		ft			
<u>Hole Diameter</u>					
Hole ID:		1006639745			
Diameter:		8.0			
Depth From:		0.0			
Depth To:		15.0			
Hole Depth UOM:		ft			
Hole Diameter UOM:		inch			

Map Key	Number of Records	Direction/ Distance (m)	Elev/Diff (m)	Site	DB
131	1 of 1	ESE/182.7	89.8 / -1.00	Toronto Sanitary Towel Supply Co 2 McCaul st Toronto ON M5T 1V5	TANK
Permit Date:		5/5/1924			
Permit Type:		BP 78718			
User Type:		Towel & linen supplier			
Installation Type:		Gasoline tank			
Installation Size:					
Installation Config.:		1 x Gasoline tank			
No. Tanks Installed:		1			
Units of Measure:					
Value/Tank (\$):		150			
Capacity(gal):					
Reference:		CTA Building permits			
Location Desc:					
132	1 of 1	ESE/183.1	89.8 / -1.00	222 QUEEN ST WEST Toronto ON	WWIS
Well ID:		7284737		Flowing (Y/N):	
Construction Date:				Flow Rate:	
Use 1st:		Test Hole		Data Entry Status:	
Use 2nd:		Monitoring		Data Src:	
Final Well Status:		Monitoring and Test Hole		Date Received:	
Water Type:				04/10/2017	
Casing Material:				Selected Flag:	
Audit No:		Z253706		TRUE	
Tag:		A185807		Abandonment Rec:	
Constructn Method:				Contractor:	
Elevation (m):				7241	
Elevatn Reliabilty:				Form Version:	
Depth to Bedrock:				7	
Well Depth:				Owner:	
Overburden/Bedrock:				County:	
Pump Rate:				YORK	
Static Water Level:				Lot:	
Clear/Cloudy:				Concession:	
Municipality:		TORONTO CITY		Concession Name:	
Site Info:				Easting NAD83:	
				Northing NAD83:	
				Zone:	
				UTM Reliability:	
PDF URL (Map):		https://d2khazk8e83rdv.cloudfront.net/moe_mapping/downloads/2Water/Wells_pdfs/728\7284737.pdf			
<u>Additional Detail(s) (Map)</u>					
Well Completed Date:		03/07/2017			
Year Completed:		2017			
Depth (m):		4.572			
Latitude:		43.6505485487155			
Longitude:		-79.3897191210681			
X:		-79.38971897030329			
Y:		43.650548546424346			
Path:		728\7284737.pdf			
<u>Bore Hole Information</u>					
Bore Hole ID:		1006378185		Elevation:	
DP2BR:				Elevrc:	
Spatial Status:				Zone:	
Code OB:				17	
Code OB Desc:				East83:	
Open Hole:				629859.00	
				North83:	
				4834321.00	
				Org CS:	
				UTM83	

Map Key	Number of Records	Direction/ Distance (m)	Elev/Diff (m)	Site	DB
Cluster Kind:				UTMRC:	4
Date Completed:	03/07/2017			UTMRC Desc:	margin of error : 30 m - 100 m
Remarks:				Location Method:	wwr
Location Method Desc:	on Water Well Record				
Elevrc Desc:					
Location Source Date:					
Improvement Location Source:					
Improvement Location Method:					
Source Revision Comment:					
Supplier Comment:					
<u>Overburden and Bedrock</u>					
<u>Materials Interval</u>					
Formation ID:	1006639782				
Layer:	3				
Color:	2				
General Color:	GREY				
Material 1:	05				
Material 1 Desc:	CLAY				
Material 2:					
Material 2 Desc:					
Material 3:					
Material 3 Desc:					
Formation Top Depth:	10.0				
Formation End Depth:	15.0				
Formation End Depth UOM:	ft				
<u>Overburden and Bedrock</u>					
<u>Materials Interval</u>					
Formation ID:	1006639781				
Layer:	2				
Color:	6				
General Color:	BROWN				
Material 1:	28				
Material 1 Desc:	SAND				
Material 2:	11				
Material 2 Desc:	GRAVEL				
Material 3:					
Material 3 Desc:					
Formation Top Depth:	3.0				
Formation End Depth:	10.0				
Formation End Depth UOM:	ft				
<u>Overburden and Bedrock</u>					
<u>Materials Interval</u>					
Formation ID:	1006639780				
Layer:	1				
Color:	8				
General Color:	BLACK				
Material 1:					
Material 1 Desc:					
Material 2:	60				
Material 2 Desc:	CEMENTED				
Material 3:					
Material 3 Desc:					
Formation Top Depth:	0.0				
Formation End Depth:	3.0				
Formation End Depth UOM:	ft				

Map Key	Number of Records	Direction/ Distance (m)	Elev/Diff (m)	Site	DB
<u>Annular Space/Abandonment Sealing Record</u>					
Plug ID:		1006639790			
Layer:		1			
Plug From:		15.0			
Plug To:		4.0			
Plug Depth UOM:		ft			
<u>Annular Space/Abandonment Sealing Record</u>					
Plug ID:		1006639792			
Layer:		3			
Plug From:					
Plug To:					
Plug Depth UOM:		ft			
<u>Annular Space/Abandonment Sealing Record</u>					
Plug ID:		1006639791			
Layer:		2			
Plug From:		4.0			
Plug To:		0.0			
Plug Depth UOM:		ft			
<u>Method of Construction & Well Use</u>					
Method Construction ID:		1006639789			
Method Construction Code:		B			
Method Construction:		Other Method			
Other Method Construction:		DIRECT PUSH			
<u>Pipe Information</u>					
Pipe ID:		1006639779			
Casing No:		0			
Comment:					
Alt Name:					
<u>Construction Record - Casing</u>					
Casing ID:		1006639785			
Layer:		1			
Material:		5			
Open Hole or Material:		PLASTIC			
Depth From:		0.0			
Depth To:		5.0			
Casing Diameter:		2.0			
Casing Diameter UOM:		inch			
Casing Depth UOM:		ft			
<u>Construction Record - Screen</u>					
Screen ID:		1006639786			
Layer:		1			
Slot:		.10			
Screen Top Depth:		5.0			
Screen End Depth:		15.0			

Map Key	Number of Records	Direction/ Distance (m)	Elev/Diff (m)	Site	DB
Screen Material: Screen Depth UOM: Screen Diameter UOM: Screen Diameter:					
		5	ft		
		inch			
		2.25			
<u>Water Details</u>					
Water ID:		1006639784			
Layer:					
Kind Code:					
Kind:					
Water Found Depth:					
Water Found Depth UOM:		ft			
<u>Hole Diameter</u>					
Hole ID:		1006639783			
Diameter:		8.0			
Depth From:		0.0			
Depth To:		15.0			
Hole Depth UOM:		ft			
Hole Diameter UOM:		inch			
<u>133</u>	1 of 1	ESE/183.4	90.2 / -0.62	ON	WWIS
Well ID:	7292783			Flowing (Y/N):	
Construction Date:				Flow Rate:	
Use 1st:				Data Entry Status:	Yes
Use 2nd:				Data Src:	
Final Well Status:				Date Received:	08/17/2017
Water Type:				Selected Flag:	TRUE
Casing Material:				Abandonment Rec:	
Audit No:	C38294			Contractor:	7147
Tag:				Form Version:	8
Constructn Method:				Owner:	
Elevation (m):				County:	YORK
Elevatn Reliability:				Lot:	
Depth to Bedrock:				Concession:	
Well Depth:				Concession Name:	
Overburden/Bedrock:				Easting NAD83:	
Pump Rate:				Northing NAD83:	
Static Water Level:				Zone:	
Clear/Cloudy:				UTM Reliability:	
Municipality:		TORONTO CITY			
Site Info:					
<u>Additional Detail(s) (Map)</u>					
Bore Hole ID:	1006712646			Tag No:	
Depth M:				Contractor:	7147
Year Completed:				Latitude:	43.65058420141
Well Completed Dt:				Longitude:	-79.3896933681415
Audit No:	C38294			Y:	43.65058419823505
Path:				X:	-79.3896932174058
<u>Bore Hole Information</u>					
Bore Hole ID:	1006712646			Elevation:	
DP2BR:				Elevrc:	
Spatial Status:				Zone:	17
Code OB:				East83:	629861.00

Map Key	Number of Records	Direction/ Distance (m)	Elev/Diff (m)	Site	DB
Code OB Desc:				North83:	4834325.00
Open Hole:				Org CS:	UTM83
Cluster Kind:				UTMRC:	4
Date Completed:				UTMRC Desc:	margin of error : 30 m - 100 m
Remarks:				Location Method:	wwr
Location Method Desc:	on Water Well Record				
Elevrc Desc:					
Location Source Date:					
Improvement Location Source:					
Improvement Location Method:					
Source Revision Comment:					
Supplier Comment:					

134	1 of 1	ESE/184.5	90.2 / -0.62	222 QUEEN ST WEST Toronto ON	WWIS
Well ID:	7281974			Flowing (Y/N):	
Construction Date:				Flow Rate:	
Use 1st:	Test Hole			Data Entry Status:	
Use 2nd:	Monitoring			Data Src:	
Final Well Status:	Monitoring and Test Hole			Date Received:	02/24/2017
Water Type:				Selected Flag:	TRUE
Casing Material:				Abandonment Rec:	
Audit No:	Z253466			Contractor:	7241
Tag:	A195085			Form Version:	7
Constructn Method:				Owner:	
Elevation (m):				County:	YORK
Elevatn Reliabilty:				Lot:	
Depth to Bedrock:				Concession:	
Well Depth:				Concession Name:	
Overburden/Bedrock:				Easting NAD83:	
Pump Rate:				Northing NAD83:	
Static Water Level:				Zone:	
Clear/Cloudy:				UTM Reliability:	
Municipality:	TORONTO CITY				
Site Info:					

PDF URL (Map): https://d2khazk8e83rdv.cloudfront.net/moe_mapping/downloads/2Water/Wells_pdfs/728\7281974.pdf

Additional Detail(s) (Map)

Well Completed Date: 02/09/2017
Year Completed: 2017
Depth (m): 5.4864
Latitude: 43.6505571999099
Longitude: -79.3896940897382
X: -79.38969393965345
Y: 43.65055719710815
Path: 728\7281974.pdf

Bore Hole Information

Bore Hole ID:	1006358486	Elevation:	
DP2BR:		Elevrc:	
Spatial Status:		Zone:	17
Code OB:		East83:	629861.00
Code OB Desc:		North83:	4834322.00
Open Hole:		Org CS:	UTM83
Cluster Kind:		UTMRC:	4
Date Completed:	02/09/2017	UTMRC Desc:	margin of error : 30 m - 100 m
Remarks:		Location Method:	wwr
Location Method Desc:	on Water Well Record		
Elevrc Desc:			

Map Key	Number of Records	Direction/ Distance (m)	Elev/Diff (m)	Site	DB
Location Source Date: Improvement Location Source: Improvement Location Method: Source Revision Comment: Supplier Comment:					
<u>Overburden and Bedrock Materials Interval</u>					
Formation ID:		1006605982			
Layer:		1			
Color:		6			
General Color:		BROWN			
Material 1:		01			
Material 1 Desc:		FILL			
Material 2:					
Material 2 Desc:					
Material 3:		77			
Material 3 Desc:		LOOSE			
Formation Top Depth:		0.0			
Formation End Depth:		4.0			
Formation End Depth UOM:		ft			
<u>Overburden and Bedrock Materials Interval</u>					
Formation ID:		1006605983			
Layer:		2			
Color:		2			
General Color:		GREY			
Material 1:		06			
Material 1 Desc:		SILT			
Material 2:		28			
Material 2 Desc:		SAND			
Material 3:		85			
Material 3 Desc:		SOFT			
Formation Top Depth:		4.0			
Formation End Depth:		18.0			
Formation End Depth UOM:		ft			
<u>Annular Space/Abandonment Sealing Record</u>					
Plug ID:		1006605993			
Layer:		3			
Plug From:		7.0			
Plug To:		18.0			
Plug Depth UOM:		ft			
<u>Annular Space/Abandonment Sealing Record</u>					
Plug ID:		1006605991			
Layer:		1			
Plug From:		0.0			
Plug To:		0.5			
Plug Depth UOM:		ft			
<u>Annular Space/Abandonment Sealing Record</u>					
Plug ID:		1006605992			

Map Key	Number of Records	Direction/ Distance (m)	Elev/Diff (m)	Site	DB
Layer:		2			
Plug From:		0.5			
Plug To:		7.0			
Plug Depth UOM:		ft			
<u>Method of Construction & Well Use</u>					
Method Construction ID:		1006605990			
Method Construction Code:		B			
Method Construction:		Other Method			
Other Method Construction:		DIRECT PUSH			
<u>Pipe Information</u>					
Pipe ID:		1006605981			
Casing No:		0			
Comment:					
Alt Name:					
<u>Construction Record - Casing</u>					
Casing ID:		1006605986			
Layer:		1			
Material:		5			
Open Hole or Material:		PLASTIC			
Depth From:		0.0			
Depth To:		8.0			
Casing Diameter:		2.0			
Casing Diameter UOM:		inch			
Casing Depth UOM:		ft			
<u>Construction Record - Screen</u>					
Screen ID:		1006605987			
Layer:		1			
Slot:		10			
Screen Top Depth:		8.0			
Screen End Depth:		18.0			
Screen Material:		5			
Screen Depth UOM:		ft			
Screen Diameter UOM:		inch			
Screen Diameter:		2.25			
<u>Water Details</u>					
Water ID:		1006605985			
Layer:					
Kind Code:					
Kind:					
Water Found Depth:					
Water Found Depth UOM:		ft			
<u>Hole Diameter</u>					
Hole ID:		1006605984			
Diameter:		5.0			
Depth From:		0.0			
Depth To:		18.0			
Hole Depth UOM:		ft			
Hole Diameter UOM:		inch			

Map Key	Number of Records	Direction/ Distance (m)	Elev/Diff (m)	Site	DB
135	1 of 1	S/185.7	89.0 / -1.89	335 Queen Street West Toronto ON M5V 2A1	EHS
Order No: 22013100017				Nearest Intersection:	
Status: C				Municipality:	Toronto
Report Type: Site Report				Client Prov/State:	ON
Report Date: 01-FEB-22				Search Radius (km):	.001
Date Received: 31-JAN-22				X:	-79.3920668
Previous Site Name: The Beverly Hotel				Y:	43.6494377
Lot/Building Size: <1 acre					
Additional Info Ordered:					
136	1 of 1	S/186.7	89.7 / -1.18	341 Queen Street West Toronto ON M5V 2A4	EHS
Order No: 23041801947				Nearest Intersection:	
Status: C				Municipality:	
Report Type: Standard Report				Client Prov/State:	ON
Report Date: 21-APR-23				Search Radius (km):	.25
Date Received: 18-APR-23				X:	-79.3922854
Previous Site Name:				Y:	43.6493998
Lot/Building Size:					
Additional Info Ordered: Fire Insur. Maps and/or Site Plans					
137	1 of 1	ESE/186.7	90.2 / -0.62	222 QUEEN ST W ON	WWIS
Well ID: 7295266				Flowing (Y/N):	
Construction Date:				Flow Rate:	
Use 1st: Monitoring				Data Entry Status:	
Use 2nd:				Data Src:	
Final Well Status: Observation Wells				Date Received:	09/25/2017
Water Type:				Selected Flag:	TRUE
Casing Material:				Abandonment Rec:	Yes
Audit No: Z271148				Contractor:	7147
Tag: A223384				Form Version:	7
Constructn Method:				Owner:	
Elevation (m):				County:	YORK
Elevatn Reliabilty:				Lot:	
Depth to Bedrock:				Concession:	
Well Depth:				Concession Name:	
Overburden/Bedrock:				Easting NAD83:	
Pump Rate:				Northing NAD83:	
Static Water Level:				Zone:	
Clear/Cloudy:				UTM Reliability:	
Municipality: TORONTO CITY					
Site Info:					
PDF URL (Map):		https://d2khazk8e83rdv.cloudfront.net/moe_mapping/downloads/2Water/Wells_pdfs/729\7295266.pdf			
Additional Detail(s) (Map)					
Well Completed Date: 08/24/2017					
Year Completed: 2017					
Depth (m): 0.1					
Latitude: 43.6505925032816					
Longitude: -79.3896435459775					
X: -79.38964339595698					
Y: 43.65059250051948					
Path: 729\7295266.pdf					

Map Key	Number of Records	Direction/ Distance (m)	Elev/Diff (m)	Site	DB
<u>Bore Hole Information</u>					
Bore Hole ID:	1006731772			Elevation:	
DP2BR:				Elevrc:	
Spatial Status:				Zone:	17
Code OB:				East83:	629865.00
Code OB Desc:				North83:	4834326.00
Open Hole:				Org CS:	UTM83
Cluster Kind:				UTMRC:	4
Date Completed:	08/24/2017			UTMRC Desc:	margin of error : 30 m - 100 m
Remarks:				Location Method:	www
Location Method Desc:	on Water Well Record				
Elevrc Desc:					
Location Source Date:					
Improvement Location Source:					
Improvement Location Method:					
Source Revision Comment:					
Supplier Comment:					
<u>Overburden and Bedrock</u>					
<u>Materials Interval</u>					
Formation ID:	1006896444				
Layer:	1				
Color:	6				
General Color:	BROWN				
Material 1:	06				
Material 1 Desc:	SILT				
Material 2:	05				
Material 2 Desc:	CLAY				
Material 3:					
Material 3 Desc:					
Formation Top Depth:	0.0				
Formation End Depth:	0.10000000149011612				
Formation End Depth UOM:	m				
<u>Annular Space/Abandonment</u>					
<u>Sealing Record</u>					
Plug ID:	1006896452				
Layer:	2				
Plug From:	0.30000001192092896				
Plug To:	2.799999952316284				
Plug Depth UOM:	m				
<u>Annular Space/Abandonment</u>					
<u>Sealing Record</u>					
Plug ID:	1006896451				
Layer:	1				
Plug From:	0.0				
Plug To:	0.30000001192092896				
Plug Depth UOM:	m				
<u>Annular Space/Abandonment</u>					
<u>Sealing Record</u>					
Plug ID:	1006896453				
Layer:	3				
Plug From:	2.799999952316284				
Plug To:	6.099999904632568				

Map Key	Number of Records	Direction/ Distance (m)	Elev/Diff (m)	Site	DB
Plug Depth UOM:		m			
<u>Method of Construction & Well Use</u>					
Method Construction ID:		1006896450			
Method Construction Code:		6			
Method Construction:		Boring			
Other Method Construction:					
<u>Pipe Information</u>					
Pipe ID:		1006896443			
Casing No:		0			
Comment:					
Alt Name:					
<u>Construction Record - Casing</u>					
Casing ID:		1006896447			
Layer:		1			
Material:		5			
Open Hole or Material:		PLASTIC			
Depth From:		0.0			
Depth To:		3.0999999046325684			
Casing Diameter:		5.0			
Casing Diameter UOM:		cm			
Casing Depth UOM:		m			
<u>Construction Record - Screen</u>					
Screen ID:		1006896448			
Layer:		1			
Slot:		010			
Screen Top Depth:		3.0999999046325684			
Screen End Depth:		6.099999904632568			
Screen Material:		5			
Screen Depth UOM:		m			
Screen Diameter UOM:		cm			
Screen Diameter:		6.300000190734863			
<u>Water Details</u>					
Water ID:		1006896446			
Layer:		1			
Kind Code:		8			
Kind:		Untested			
Water Found Depth:		3.700000047683716			
Water Found Depth UOM:		m			
<u>Hole Diameter</u>					
Hole ID:		1006896445			
Diameter:		11.3999999618530273			
Depth From:		0.0			
Depth To:		6.099999904632568			
Hole Depth UOM:		m			
Hole Diameter UOM:		cm			

Map Key	Number of Records	Direction/ Distance (m)	Elev/Diff (m)	Site	DB
138	1 of 1	S/187.1	89.8 / -1.00	Belitt Capital Corporation 351 Queen Street Toronto ON M9W 1L3	GEN
Generator No:		ON6528502			
SIC Code:		236220			
SIC Description:		Commercial and Institutional Building Construction			
Approval Years:		05			
PO Box No:					
Country:					
Status:					
Co Admin:					
Choice of Contact:					
Phone No Admin:					
Contaminated Facility:					
MHSW Facility:					
<u>Detail(s)</u>					
Waste Class:		221			
Waste Class Name:		LIGHT FUELS			
139	1 of 1	ESE/187.5	90.2 / -0.62	222 QUEEN STREET WEST Toronto ON	WWIS
Well ID:		7284738		Flowing (Y/N):	
Construction Date:				Flow Rate:	
Use 1st:		Test Hole		Data Entry Status:	
Use 2nd:		Monitoring		Data Src:	
Final Well Status:		Monitoring and Test Hole		Date Received:	
Water Type:				04/10/2017	
Casing Material:				Selected Flag:	
Audit No:		Z253705		TRUE	
Tag:		A185809		Abandonment Rec:	
Constructn Method:				Contractor:	
Elevation (m):				7241	
Elevatn Reliabilty:				Form Version:	
Depth to Bedrock:				7	
Well Depth:				Owner:	
Overburden/Bedrock:				County:	
Pump Rate:				YORK	
Static Water Level:				Lot:	
Clear/Cloudy:				Concession:	
Municipality:		TORONTO CITY		Concession Name:	
Site Info:				Easting NAD83:	
				Northing NAD83:	
				Zone:	
				UTM Reliability:	
PDF URL (Map):		https://d2khazk8e83rdv.cloudfront.net/moe_mapping/downloads/2Water/Wells_pdfs/728\7284738.pdf			
<u>Additional Detail(s) (Map)</u>					
Well Completed Date:		03/07/2017			
Year Completed:		2017			
Depth (m):		4.572			
Latitude:		43.650574502282			
Longitude:		-79.389644027057			
X:		-79.3896438765571			
Y:		43.650574499122094			
Path:		728\7284738.pdf			
<u>Bore Hole Information</u>					
Bore Hole ID:		1006378188			
DP2BR:		Elevation:			
		Elevrc:			

Map Key	Number of Records	Direction/ Distance (m)	Elev/Diff (m)	Site	DB
Spatial Status:				Zone:	17
Code OB:				East83:	629865.00
Code OB Desc:				North83:	4834324.00
Open Hole:				Org CS:	UTM83
Cluster Kind:				UTMRC:	4
Date Completed:		03/07/2017		UTMRC Desc:	margin of error : 30 m - 100 m
Remarks:				Location Method:	wwr
Location Method Desc:		on Water Well Record			
Elevrc Desc:					
Location Source Date:					
Improvement Location Source:					
Improvement Location Method:					
Source Revision Comment:					
Supplier Comment:					
<u>Overburden and Bedrock</u>					
<u>Materials Interval</u>					
Formation ID:		1006639832			
Layer:		3			
Color:		2			
General Color:		GREY			
Material 1:		05			
Material 1 Desc:		CLAY			
Material 2:					
Material 2 Desc:					
Material 3:					
Material 3 Desc:					
Formation Top Depth:		10.0			
Formation End Depth:		15.0			
Formation End Depth UOM:		ft			
<u>Overburden and Bedrock</u>					
<u>Materials Interval</u>					
Formation ID:		1006639830			
Layer:		1			
Color:		8			
General Color:		BLACK			
Material 1:					
Material 1 Desc:					
Material 2:		60			
Material 2 Desc:		CEMENTED			
Material 3:					
Material 3 Desc:					
Formation Top Depth:		0.0			
Formation End Depth:		3.0			
Formation End Depth UOM:		ft			
<u>Overburden and Bedrock</u>					
<u>Materials Interval</u>					
Formation ID:		1006639831			
Layer:		2			
Color:		6			
General Color:		BROWN			
Material 1:		28			
Material 1 Desc:		SAND			
Material 2:		11			
Material 2 Desc:		GRAVEL			
Material 3:					
Material 3 Desc:					
Formation Top Depth:		3.0			

Map Key	Number of Records	Direction/ Distance (m)	Elev/Diff (m)	Site	DB
Formation End Depth:		10.0			
Formation End Depth UOM:		ft			
 <u>Annular Space/Abandonment Sealing Record</u>					
Plug ID:		1006639841			
Layer:		2			
Plug From:		4.0			
Plug To:		0.0			
Plug Depth UOM:		ft			
 <u>Annular Space/Abandonment Sealing Record</u>					
Plug ID:		1006639842			
Layer:		3			
Plug From:					
Plug To:					
Plug Depth UOM:		ft			
 <u>Annular Space/Abandonment Sealing Record</u>					
Plug ID:		1006639840			
Layer:		1			
Plug From:		15.0			
Plug To:		4.0			
Plug Depth UOM:		ft			
 <u>Method of Construction & Well Use</u>					
Method Construction ID:		1006639839			
Method Construction Code:		B			
Method Construction:		Other Method			
Other Method Construction:		DIRECT PUSH			
 <u>Pipe Information</u>					
Pipe ID:		1006639829			
Casing No:		0			
Comment:					
Alt Name:					
 <u>Construction Record - Casing</u>					
Casing ID:		1006639835			
Layer:		1			
Material:		5			
Open Hole or Material:		PLASTIC			
Depth From:		0.0			
Depth To:		5.0			
Casing Diameter:		2.0			
Casing Diameter UOM:		inch			
Casing Depth UOM:		ft			
 <u>Construction Record - Screen</u>					
Screen ID:		1006639836			

Map Key	Number of Records	Direction/ Distance (m)	Elev/Diff (m)	Site	DB
Layer:		1			
Slot:		.10			
Screen Top Depth:		5.0			
Screen End Depth:		15.0			
Screen Material:		5			
Screen Depth UOM:		ft			
Screen Diameter UOM:		inch			
Screen Diameter:		2.25			
 <u>Water Details</u>					
Water ID:		1006639834			
Layer:					
Kind Code:					
Kind:					
Water Found Depth:					
Water Found Depth UOM:		ft			
 <u>Hole Diameter</u>					
Hole ID:		1006639833			
Diameter:		8.0			
Depth From:		0.0			
Depth To:		15.0			
Hole Depth UOM:		ft			
Hole Diameter UOM:		inch			
140	1 of 2	SW/188.4	89.8 / -1.00	2206181 Ontario Inc. 300-308 Queen Street West City of Toronto Ontario CITY OF TORONTO ON	PTTW
EBR Registry No:	012-8431			Decision Posted:	
Ministry Ref No:	0881-ACXJHY			Exception Posted:	
Notice Type:	Instrument Decision			Section:	
Notice Stage:				Act 1:	
Notice Date:	August 23, 2018			Act 2:	
Proposal Date:	August 19, 2016			Site Location Map:	
Year:	2016				
Instrument Type:	Permit to Take Water - OWRA s. 34				
Off Instrument Name:					
Posted By:					
Company Name:	2206181 Ontario Inc.(OWRA s. 34) - Permit to Take Water				
Site Address:					
Location Other:					
Proponent Name:	2206181 Ontario Inc.				
Proponent Address:	247 Davenport Road Suite 201 Toronto Ontario Canada M5R 1J9				
Comment Period:					
URL:	http://www.ebr.gov.on.ca/ERS-WEB-External/displaynoticecontent.do?noticeId=MTI5NTE2&statusId=MjA3MDI1&language=en				
Summary:					
Site Location Details:					
300-308 Queen Street West					
City of Toronto					
Ontario					
CITY OF TORONTO					

Map Key	Number of Records	Direction/ Distance (m)	Elev/Diff (m)	Site	DB
140	2 of 2	SW/188.4	89.8 / -1.00	2206181 ONTARIO INC 308 QUEEN STREET WEST ON Toronto ON	RSC
RSC No: 224687 RA No: Status: FILED Filing Date: Date Ack: Date Returned: Approval Date: June 5, 2018 Cert Date: Cert Prop Use No: Curr Property Use: Intended Prop Use: Restoration Type: Soil Type: Criteria: Stratified (Y/N): Audit (Y/N): Entire Leg Prop. (Y/N): CPU Issu Sect 1686: Business Name: Address: Legal Desc: Site Pin: Asmt Roll No: Project Type: Approval Type: Applicable Standards: PDF Link: 2206181 ONTARIO INC 308 QUEEN STREET WEST ON 21205-0219 (LT), 21205-0223 (LT) POST2011 RSC based on Phase One and Two ESAs https://www.accessenvironment.ene.gov.on.ca/AEWeb/ae/ViewDocument.action?documentRefID=224687 X: -79.39399221123672 Y: 43.649710087350755 Latitude: 43.64971009 Longitude: -79.39399221 UTM Coordinates: Latitude Longitude: Accuracy Estimate: Measurement Method: Mailing Address: Telephone: Fax: Email: Postal Code: M5V 2A4 Ministry District: MOE District: Metro Toronto SWP Area Name: Toronto Qual Person Name: RIYAZ PUNJANI Consultant:					
141	1 of 1	ESE/188.5	90.2 / -0.68	222 QUEEN ST W Toronto ON	WWIS
Well ID: 7284733 Construction Date: Use 1st: Test Hole Use 2nd: Monitoring Final Well Status: Monitoring and Test Hole Water Type: Casing Material: Audit No: Z245501 Tag: A217341 Constructn Method: Elevation (m): Elevatn Reliabilty: Depth to Bedrock: Well Depth: Overburden/Bedrock: Pump Rate: Static Water Level: Clear/Cloudy: Municipality: TORONTO CITY Site Info: PDF URL (Map): https://d2khazk8e83rdv.cloudfront.net/moe_mapping/downloads/2Water/Wells_pdfs/728\7284733.pdf Flowing (Y/N): Flow Rate: Data Entry Status: Data Src: Date Received: 04/10/2017 Selected Flag: TRUE Abandonment Rec: Contractor: 7241 Form Version: 7 Owner: County: YORK Lot: Concession: Concession Name: Easting NAD83: Northing NAD83: Zone: UTM Reliability:					
Additional Detail(s) (Map)					
Well Completed Date: 03/07/2017 Year Completed: 2017 Depth (m): 4.572					

Map Key	Number of Records	Direction/ Distance (m)	Elev/Diff (m)	Site	DB
Latitude:		43.6506189807949			
Longitude:		-79.3896056381181			
X:		-79.38960548796008			
Y:		43.65061897838935			
Path:		728\7284733.pdf			

Bore Hole Information

Bore Hole ID:	1006378173	Elevation:	
DP2BR:		Elevrc:	
Spatial Status:		Zone:	17
Code OB:		East83:	629868.00
Code OB Desc:		North83:	4834329.00
Open Hole:		Org CS:	UTM83
Cluster Kind:		UTMRC:	4
Date Completed:	03/07/2017	UTMRC Desc:	margin of error : 30 m - 100 m
Remarks:		Location Method:	wwr
Location Method Desc:	on Water Well Record		
Elevrc Desc:			
Location Source Date:			
Improvement Location Source:			
Improvement Location Method:			
Source Revision Comment:			
Supplier Comment:			

Overburden and Bedrock

Materials Interval

Formation ID:	1006639657
Layer:	1
Color:	8
General Color:	BLACK
Material 1:	
Material 1 Desc:	
Material 2:	11
Material 2 Desc:	GRAVEL
Material 3:	
Material 3 Desc:	
Formation Top Depth:	0.0
Formation End Depth:	3.0
Formation End Depth UOM:	ft

Overburden and Bedrock

Materials Interval

Formation ID:	1006639659
Layer:	3
Color:	2
General Color:	GREY
Material 1:	05
Material 1 Desc:	CLAY
Material 2:	
Material 2 Desc:	
Material 3:	
Material 3 Desc:	
Formation Top Depth:	10.0
Formation End Depth:	15.0
Formation End Depth UOM:	ft

Overburden and Bedrock

Materials Interval

Map Key	Number of Records	Direction/ Distance (m)	Elev/Diff (m)	Site	DB
Formation ID:		1006639658			
Layer:		2			
Color:		6			
General Color:		BROWN			
Material 1:		28			
Material 1 Desc:		SAND			
Material 2:					
Material 2 Desc:					
Material 3:					
Material 3 Desc:					
Formation Top Depth:		3.0			
Formation End Depth:		10.0			
Formation End Depth UOM:		ft			
 <u>Annular Space/Abandonment Sealing Record</u>					
Plug ID:		1006639667			
Layer:		1			
Plug From:		15.0			
Plug To:		4.0			
Plug Depth UOM:		ft			
 <u>Annular Space/Abandonment Sealing Record</u>					
Plug ID:		1006639669			
Layer:		3			
Plug From:					
Plug To:					
Plug Depth UOM:		ft			
 <u>Annular Space/Abandonment Sealing Record</u>					
Plug ID:		1006639668			
Layer:		2			
Plug From:		4.0			
Plug To:		0.0			
Plug Depth UOM:		ft			
 <u>Method of Construction & Well Use</u>					
Method Construction ID:		1006639666			
Method Construction Code:		B			
Method Construction:		Other Method			
Other Method Construction:		DIRECT PUSH			
 <u>Pipe Information</u>					
Pipe ID:		1006639656			
Casing No:		0			
Comment:					
Alt Name:					
 <u>Construction Record - Casing</u>					
Casing ID:		1006639662			
Layer:		1			
Material:		5			

Map Key	Number of Records	Direction/ Distance (m)	Elev/Diff (m)	Site	DB
Open Hole or Material:		PLASTIC			
Depth From:		0.0			
Depth To:		5.0			
Casing Diameter:		1.5			
Casing Diameter UOM:		inch			
Casing Depth UOM:		ft			
<u>Construction Record - Screen</u>					
Screen ID:		1006639663			
Layer:		1			
Slot:		.10			
Screen Top Depth:		5.0			
Screen End Depth:		15.0			
Screen Material:		5			
Screen Depth UOM:		ft			
Screen Diameter UOM:		inch			
Screen Diameter:		1.75			
<u>Water Details</u>					
Water ID:		1006639661			
Layer:					
Kind Code:					
Kind:					
Water Found Depth:					
Water Found Depth UOM:		ft			
<u>Hole Diameter</u>					
Hole ID:		1006639660			
Diameter:		3.25			
Depth From:		0.0			
Depth To:		15.0			
Hole Depth UOM:		ft			
Hole Diameter UOM:		inch			
142	1 of 1	W/189.1	93.8 / 3.00	Patrick J. Flynn 37R Huron Street (between Grange Avenue and Sullivan Street) Toronto ON	CA
Certificate #:		8722-6CQJGT			
Application Year:		2005			
Issue Date:		5/25/2005			
Approval Type:		Municipal and Private Sewage Works			
Status:		Approved			
Application Type:					
Client Name:					
Client Address:					
Client City:					
Client Postal Code:					
Project Description:					
Contaminants:					
Emission Control:					
143	1 of 4	SW/189.2	89.8 / -1.00	300 QUEEN ST. WEST Toronto ON	WWIS
Well ID:		7123824		Flowing (Y/N):	
Construction Date:				Flow Rate:	

Map Key	Number of Records	Direction/ Distance (m)	Elev/Diff (m)	Site	DB
Open Hole:				Org CS:	UTM83
Cluster Kind:	This is a record from cluster log sheet			UTMRC:	3
Date Completed:	05/08/2009			UTMRC Desc:	margin of error : 10 - 30 m
Remarks:				Location Method:	wwr
Location Method Desc:	on Water Well Record				
Elevrc Desc:					
Location Source Date:					
Improvement Location Source:					
Improvement Location Method:					
Source Revision Comment:					
Supplier Comment:					
<u>Annular Space/Abandonment</u>					
<u>Sealing Record</u>					
Plug ID:	1002766311				
Layer:					
Plug From:					
Plug To:					
Plug Depth UOM:					
<u>Method of Construction & Well</u>					
<u>Use</u>					
Method Construction ID:	1002766310				
Method Construction Code:					
Method Construction:					
Other Method Construction:	DIRECT PUSH				
<u>Pipe Information</u>					
Pipe ID:	1002766312				
Casing No:	0				
Comment:					
Alt Name:					
<u>Construction Record - Casing</u>					
Casing ID:	1002766314				
Layer:					
Material:	5				
Open Hole or Material:	PLASTIC				
Depth From:					
Depth To:	7.300000190734863				
Casing Diameter:					
Casing Diameter UOM:					
Casing Depth UOM:	m				
<u>Construction Record - Screen</u>					
Screen ID:	1002766313				
Layer:					
Slot:					
Screen Top Depth:	7.300000190734863				
Screen End Depth:	8.84000015258789				
Screen Material:					
Screen Depth UOM:	m				
Screen Diameter UOM:					
Screen Diameter:					
<u>Results of Well Yield Testing</u>					

Map Key	Number of Records	Direction/ Distance (m)	Elev/Diff (m)	Site	DB
Pumping Test Method Desc:					
Pump Test ID:	1002766315				
Pump Set At:					
Static Level:					
Final Level After Pumping:					
Recommended Pump Depth:					
Pumping Rate:					
Flowing Rate:					
Recommended Pump Rate:					
Levels UOM:					
Rate UOM:					
Water State After Test Code:					
Water State After Test:					
Pumping Test Method:					
Pumping Duration HR:					
Pumping Duration MIN:					
Flowing:					
<u>Hole Diameter</u>					
Hole ID:	1002766309				
Diameter:	15.0				
Depth From:					
Depth To:	8.84000015258789				
Hole Depth UOM:	m				
Hole Diameter UOM:	cm				
<u>Bore Hole Information</u>					
Bore Hole ID:	1002766316			Elevation:	
DP2BR:				Elevrc:	
Spatial Status:				Zone:	17
Code OB:				East83:	629691.00
Code OB Desc:				North83:	4834187.00
Open Hole:				Org CS:	UTM83
Cluster Kind:	This is a record from cluster log sheet			UTMRC:	3
Date Completed:	05/08/2009			UTMRC Desc:	margin of error : 10 - 30 m
Remarks:				Location Method:	wwr
Location Method Desc:	on Water Well Record				
Elevrc Desc:					
Location Source Date:					
Improvement Location Source:					
Improvement Location Method:					
Source Revision Comment:					
Supplier Comment:					
<u>Annular Space/Abandonment Sealing Record</u>					
Plug ID:	1002766320				
Layer:					
Plug From:					
Plug To:					
Plug Depth UOM:					
<u>Method of Construction & Well Use</u>					
Method Construction ID:	1002766319				
Method Construction Code:					
Method Construction:					

Map Key	Number of Records	Direction/ Distance (m)	Elev/Diff (m)	Site	DB
Other Method Construction:		DIRECT PUSH			
<u>Pipe Information</u>					
Pipe ID:		1002766321			
Casing No:		0			
Comment:					
Alt Name:					
<u>Construction Record - Casing</u>					
Casing ID:		1002766323			
Layer:					
Material:		5			
Open Hole or Material:		PLASTIC			
Depth From:					
Depth To:		6.099999904632568			
Casing Diameter:					
Casing Diameter UOM:					
Casing Depth UOM:		m			
<u>Construction Record - Screen</u>					
Screen ID:		1002766322			
Layer:					
Slot:					
Screen Top Depth:		6.099999904632568			
Screen End Depth:		7.619999885559082			
Screen Material:					
Screen Depth UOM:		m			
Screen Diameter UOM:					
Screen Diameter:					
<u>Results of Well Yield Testing</u>					
Pumping Test Method Desc:					
Pump Test ID:		1002766324			
Pump Set At:					
Static Level:					
Final Level After Pumping:					
Recommended Pump Depth:					
Pumping Rate:					
Flowing Rate:					
Recommended Pump Rate:					
Levels UOM:					
Rate UOM:					
Water State After Test Code:					
Water State After Test:					
Pumping Test Method:					
Pumping Duration HR:					
Pumping Duration MIN:					
Flowing:					
<u>Hole Diameter</u>					
Hole ID:		1002766318			
Diameter:		15.0			
Depth From:					
Depth To:		7.619999885559082			
Hole Depth UOM:		m			
Hole Diameter UOM:		cm			

Map Key	Number of Records	Direction/ Distance (m)	Elev/Diff (m)	Site	DB
<u>Bore Hole Information</u>					
Bore Hole ID:	1002452879			Elevation:	
DP2BR:				Elevrc:	
Spatial Status:				Zone:	17
Code OB:				East83:	629510.00
Code OB Desc:				North83:	4834247.00
Open Hole:				Org CS:	UTM83
Cluster Kind:				UTMRC:	4
Date Completed:	05/08/2009			UTMRC Desc:	margin of error : 30 m - 100 m
Remarks:				Location Method:	wwr
Location Method Desc:	on Water Well Record				
Elevrc Desc:					
Location Source Date:					
Improvement Location Source:					
Improvement Location Method:					
Source Revision Comment:					
Supplier Comment:					
<u>Overburden and Bedrock</u>					
<u>Materials Interval</u>					
Formation ID:	1002766338				
Layer:	4				
Color:	2				
General Color:	GREY				
Material 1:	10				
Material 1 Desc:	COARSE SAND				
Material 2:	06				
Material 2 Desc:	SILT				
Material 3:	85				
Material 3 Desc:	SOFT				
Formation Top Depth:	7.599999904632568				
Formation End Depth:	8.800000190734863				
Formation End Depth UOM:	m				
<u>Overburden and Bedrock</u>					
<u>Materials Interval</u>					
Formation ID:	1002766337				
Layer:	3				
Color:	2				
General Color:	GREY				
Material 1:	06				
Material 1 Desc:	SILT				
Material 2:	05				
Material 2 Desc:	CLAY				
Material 3:	73				
Material 3 Desc:	HARD				
Formation Top Depth:	4.800000190734863				
Formation End Depth:	7.599999904632568				
Formation End Depth UOM:	m				
<u>Overburden and Bedrock</u>					
<u>Materials Interval</u>					
Formation ID:	1002766335				
Layer:	1				
Color:	8				
General Color:	BLACK				
Material 1:	27				
Material 1 Desc:	OTHER				

Map Key	Number of Records	Direction/ Distance (m)	Elev/Diff (m)	Site	DB
Material 2:					
Material 2 Desc:					
Material 3:					
Material 3 Desc:					
Formation Top Depth:		0.0			
Formation End Depth:		0.10000000149011612			
Formation End Depth UOM:		m			
<u>Overburden and Bedrock</u>					
<u>Materials Interval</u>					
Formation ID:		1002766336			
Layer:		2			
Color:		7			
General Color:		RED			
Material 1:		28			
Material 1 Desc:		SAND			
Material 2:					
Material 2 Desc:					
Material 3:		77			
Material 3 Desc:		LOOSE			
Formation Top Depth:		0.10000000149011612			
Formation End Depth:		4.800000190734863			
Formation End Depth UOM:		m			
<u>Annular Space/Abandonment</u>					
<u>Sealing Record</u>					
Plug ID:		1002766342			
Layer:		3			
Plug From:		7.010000228881836			
Plug To:		8.800000190734863			
Plug Depth UOM:		m			
<u>Annular Space/Abandonment</u>					
<u>Sealing Record</u>					
Plug ID:		1002766341			
Layer:		2			
Plug From:		0.3100000023841858			
Plug To:		7.010000228881836			
Plug Depth UOM:		m			
<u>Annular Space/Abandonment</u>					
<u>Sealing Record</u>					
Plug ID:		1002766340			
Layer:		1			
Plug From:		0.0			
Plug To:		0.3100000023841858			
Plug Depth UOM:		m			
<u>Method of Construction & Well</u>					
<u>Use</u>					
Method Construction ID:		1002766347			
Method Construction Code:		B			
Method Construction:		Other Method			
Other Method Construction:		SHEET PUSH			
<u>Pipe Information</u>					

Map Key	Number of Records	Direction/ Distance (m)	Elev/Diff (m)	Site	DB
Pipe ID: 1002766334					
Casing No: 0					
Comment:					
Alt Name:					
<u>Construction Record - Casing</u>					
Casing ID: 1002766343					
Layer: 1					
Material: 5					
Open Hole or Material: PLASTIC					
Depth From: 0.0					
Depth To: 7.300000190734863					
Casing Diameter: 4.03000020980835					
Casing Diameter UOM: cm					
Casing Depth UOM: m					
<u>Construction Record - Screen</u>					
Screen ID: 1002766344					
Layer: 1					
Slot: 10					
Screen Top Depth:					
Screen End Depth:					
Screen Material: 5					
Screen Depth UOM: m					
Screen Diameter UOM: cm					
Screen Diameter: 4.820000171661377					
<u>Hole Diameter</u>					
Hole ID: 1002766339					
Diameter: 15.0					
Depth From: 0.0					
Depth To: 8.800000190734863					
Hole Depth UOM: m					
Hole Diameter UOM: cm					
<u>Bore Hole Information</u>					
Bore Hole ID: 1002766325					
DP2BR:					
Spatial Status:					
Code OB:					
Code OB Desc:					
Open Hole:					
Cluster Kind: This is a record from cluster log sheet					
Date Completed: 05/08/2009					
Remarks:					
Location Method Desc: on Water Well Record					
Elevrc Desc:					
Location Source Date:					
Improvement Location Source:					
Improvement Location Method:					
Source Revision Comment:					
Supplier Comment:					
<u>Annular Space/Abandonment</u>					
<u>Sealing Record</u>					
Plug ID: 1002766329					

Map Key	Number of Records	Direction/ Distance (m)	Elev/Diff (m)	Site	DB
Layer: Plug From: Plug To: Plug Depth UOM:					
<u>Method of Construction & Well Use</u>					
Method Construction ID:	1002766328				
Method Construction Code:					
Method Construction:					
Other Method Construction:	DIRECT PUSH				
<u>Pipe Information</u>					
Pipe ID:	1002766330				
Casing No:	0				
Comment:					
Alt Name:					
<u>Construction Record - Casing</u>					
Casing ID:	1002766332				
Layer:					
Material:	5				
Open Hole or Material:	PLASTIC				
Depth From:					
Depth To:	6.099999904632568				
Casing Diameter:					
Casing Diameter UOM:					
Casing Depth UOM:	m				
<u>Construction Record - Screen</u>					
Screen ID:	1002766331				
Layer:					
Slot:					
Screen Top Depth:	6.099999904632568				
Screen End Depth:	7.619999885559082				
Screen Material:					
Screen Depth UOM:	m				
Screen Diameter UOM:					
Screen Diameter:					
<u>Results of Well Yield Testing</u>					
Pumping Test Method Desc:					
Pump Test ID:	1002766333				
Pump Set At:					
Static Level:					
Final Level After Pumping:					
Recommended Pump Depth:					
Pumping Rate:					
Flowing Rate:					
Recommended Pump Rate:					
Levels UOM:					
Rate UOM:					
Water State After Test Code:					
Water State After Test:					
Pumping Test Method:					
Pumping Duration HR:					
Pumping Duration MIN:					

Map Key	Number of Records	Direction/ Distance (m)	Elev/Diff (m)	Site	DB
Flowing:					
<u>Hole Diameter</u>					
Hole ID:		1002766327			
Diameter:		15.0			
Depth From:					
Depth To:		7.619999885559082			
Hole Depth UOM:		m			
Hole Diameter UOM:		cm			
143	2 of 4	SW/189.2	89.8 / -1.00	300 Queen St W Toronto ON M5V2A4	EHS
Order No:	20160909082			Nearest Intersection:	
Status:	C			Municipality:	
Report Type:	RSC Report (Urban)			Client Prov/State:	ON
Report Date:	16-SEP-16			Search Radius (km):	.3
Date Received:	09-SEP-16			X:	-79.393861
Previous Site Name:				Y:	43.649635
Lot/Building Size:					
Additional Info Ordered:					
143	3 of 4	SW/189.2	89.8 / -1.00	MOUNTAIN EQUIPMENT CO-OPERATIVE 300 QUEEN ST W TORONTO ON M5V 2A4	PES
Detail Licence No:				Operator Box:	
Licence No:	L-232-8048914132			Operator Class:	
Status:	Active			Operator No:	
Approval Date:	2019-03-19			Operator Type:	
Report Source:	PEST-Limited Vendor			Oper Area Code:	
Licence Type:	Limited Vendor			Oper Phone No:	
Licence Type Code:				Operator Ext:	
Licence Class:				Operator Lot:	
Licence Control:				Oper Concession:	
Latitude:	43.64944444			Operator Region:	
Longitude:	-79.39361111			Operator District:	
Lot:				Operator County:	
Concession:				Op Municipality:	
Region:				Post Office Box:	
District:				MOE District:	Metro Toronto
County:				SWP Area Name:	Toronto
Trade Name:					
PDF URL:	http://www.accessenvironment.ene.gov.on.ca/AEWeb/ae/ViewDocument.action?documentRefID=2137304				
143	4 of 4	SW/189.2	89.8 / -1.00	MEC MOUNTAIN EQUIPMENT COMPANY LTD. 300 QUEEN ST W TORONTO ON M5V 2A2	PES
Detail Licence No:				Operator Box:	
Licence No:	L-232-1310452711			Operator Class:	
Status:	Active			Operator No:	
Approval Date:	2020-11-17			Operator Type:	
Report Source:	PEST-Limited Vendor			Oper Area Code:	
Licence Type:	Limited Vendor			Oper Phone No:	
Licence Type Code:				Operator Ext:	
Licence Class:				Operator Lot:	
Licence Control:				Oper Concession:	
Latitude:	43.64944444			Operator Region:	
Longitude:	-79.39361111			Operator District:	

Map Key	Number of Records	Direction/ Distance (m)	Elev/Diff (m)	Site	DB
Lot: Concession: Region: District: County: Trade Name: PDF URL:					
				Operator County: Op Municipality: Post Office Box: MOE District: Metro Toronto SWP Area Name: Toronto	
		http://www.accessenvironment.ene.gov.on.ca/AEWeb/ae/ViewDocument.action?documentRefID=2304624			
144	1 of 1	W/189.2	93.8 / 3.00	Patrick J. Flynn 37R Huron Street (between Grange Avenue and Sullivan Street) Toronto ON M5V 3P7	ECA
Approval No: 8722-6CQJGT Approval Date: 2005-05-25 Status: Approved Record Type: ECA Link Source: IDS SWP Area Name: Toronto Approval Type: ECA-MUNICIPAL AND PRIVATE SEWAGE WORKS Project Type: MUNICIPAL AND PRIVATE SEWAGE WORKS Business Name: Patrick J. Flynn Address: 37R Huron Street (between Grange Avenue and Sullivan Street) Full Address: Full PDF Link: https://www.accessenvironment.ene.gov.on.ca/instruments/8704-6CPHEV-14.pdf PDF Site Location:					
145	1 of 1	SSE/189.3	88.8 / -2.09	327-333 Queen Street West Toronto ON	EHS
Order No: 20161208004 Status: C Report Type: Standard Report Report Date: 13-DEC-16 Date Received: 08-DEC-16 Previous Site Name: Lot/Building Size: Additional Info Ordered:					
Nearest Intersection: Municipality: Client Prov/State: ON Search Radius (km): .25 X: -79.391844 Y: 43.649448					
146	1 of 1	ESE/189.5	90.2 / -0.68	222 QUEEN STREET W Toronto ON	WWIS
Well ID: 7284739 Construction Date: Use 1st: Test Hole Use 2nd: Monitoring Final Well Status: Monitoring and Test Hole Water Type: Casing Material: Audit No: Z253709 Tag: A217364 Constructn Method: Elevation (m): Elevatn Reliability: Depth to Bedrock: Well Depth: Overburden/Bedrock: Pump Rate: Static Water Level: Clear/Cloudy:					
Flowing (Y/N): Flow Rate: Data Entry Status: Data Src: Date Received: 04/10/2017 Selected Flag: TRUE Abandonment Rec: Contractor: 7241 Form Version: 7 Owner: County: YORK Lot: Concession: Concession Name: Easting NAD83: Northing NAD83: Zone: UTM Reliability:					

Map Key	Number of Records	Direction/ Distance (m)	Elev/Diff (m)	Site	DB
Municipality:		TORONTO CITY			
Site Info:					
PDF URL (Map):		https://d2khazk8e83rdv.cloudfront.net/moe_mapping/downloads/2Water/Wells_pdfs/728\7284739.pdf			
<u>Additional Detail(s) (Map)</u>					
Well Completed Date:		03/07/2017			
Year Completed:		2017			
Depth (m):		4.572			
Latitude:		43.6505919792961			
Longitude:		-79.3896063597549			
X:		-79.38960620930939			
Y:		43.650591976628085			
Path:		728\7284739.pdf			
<u>Bore Hole Information</u>					
Bore Hole ID:		1006378191	Elevation:		
DP2BR:			Elevrc:		
Spatial Status:			Zone:		17
Code OB:			East83:		629868.00
Code OB Desc:			North83:		4834326.00
Open Hole:			Org CS:		UTM83
Cluster Kind:			UTMRC:		4
Date Completed:		03/07/2017	UTMRC Desc:		margin of error : 30 m - 100 m
Remarks:			Location Method:		wwr
Location Method Desc:		on Water Well Record			
Elevrc Desc:					
Location Source Date:					
Improvement Location Source:					
Improvement Location Method:					
Source Revision Comment:					
Supplier Comment:					
<u>Overburden and Bedrock</u>					
<u>Materials Interval</u>					
Formation ID:		1006639862			
Layer:		2			
Color:		6			
General Color:		BROWN			
Material 1:		28			
Material 1 Desc:		SAND			
Material 2:		11			
Material 2 Desc:		GRAVEL			
Material 3:					
Material 3 Desc:					
Formation Top Depth:		3.0			
Formation End Depth:		10.0			
Formation End Depth UOM:		ft			
<u>Overburden and Bedrock</u>					
<u>Materials Interval</u>					
Formation ID:		1006639863			
Layer:		3			
Color:		2			
General Color:		GREY			
Material 1:		05			
Material 1 Desc:		CLAY			
Material 2:					

Map Key	Number of Records	Direction/ Distance (m)	Elev/Diff (m)	Site	DB
Material 2 Desc:					
Material 3:					
Material 3 Desc:					
Formation Top Depth:		10.0			
Formation End Depth:		15.0			
Formation End Depth UOM:		ft			
 <u>Overburden and Bedrock</u>					
<u>Materials Interval</u>					
Formation ID:		1006639861			
Layer:		1			
Color:		8			
General Color:		BLACK			
Material 1:					
Material 1 Desc:					
Material 2:		60			
Material 2 Desc:		CEMENTED			
Material 3:					
Material 3 Desc:					
Formation Top Depth:		0.0			
Formation End Depth:		3.0			
Formation End Depth UOM:		ft			
 <u>Annular Space/Abandonment</u>					
<u>Sealing Record</u>					
Plug ID:		1006639873			
Layer:		3			
Plug From:					
Plug To:					
Plug Depth UOM:		ft			
 <u>Annular Space/Abandonment</u>					
<u>Sealing Record</u>					
Plug ID:		1006639871			
Layer:		1			
Plug From:		15.0			
Plug To:		4.0			
Plug Depth UOM:		ft			
 <u>Annular Space/Abandonment</u>					
<u>Sealing Record</u>					
Plug ID:		1006639872			
Layer:		2			
Plug From:		4.0			
Plug To:		0.0			
Plug Depth UOM:		ft			
 <u>Method of Construction & Well</u>					
<u>Use</u>					
Method Construction ID:		1006639870			
Method Construction Code:		B			
Method Construction:		Other Method			
Other Method Construction:		DIRECT PUSH			
 <u>Pipe Information</u>					

Map Key	Number of Records	Direction/ Distance (m)	Elev/Diff (m)	Site	DB
Pipe ID:		1006639860			
Casing No:		0			
Comment:					
Alt Name:					
 <u>Construction Record - Casing</u>					
Casing ID:		1006639866			
Layer:		1			
Material:		5			
Open Hole or Material:		PLASTIC			
Depth From:		0.0			
Depth To:		5.0			
Casing Diameter:		2.0			
Casing Diameter UOM:		inch			
Casing Depth UOM:		ft			
 <u>Construction Record - Screen</u>					
Screen ID:		1006639867			
Layer:		1			
Slot:		.10			
Screen Top Depth:		5.0			
Screen End Depth:		15.0			
Screen Material:		5			
Screen Depth UOM:		ft			
Screen Diameter UOM:		inch			
Screen Diameter:		2.25			
 <u>Water Details</u>					
Water ID:		1006639865			
Layer:					
Kind Code:					
Kind:					
Water Found Depth:					
Water Found Depth UOM:		ft			
 <u>Hole Diameter</u>					
Hole ID:		1006639864			
Diameter:		8.0			
Depth From:		0.0			
Depth To:		15.0			
Hole Depth UOM:		ft			
Hole Diameter UOM:		inch			
147	1 of 1	S/189.8	89.8 / -1.00	341 Queen Street West Toronto ON ONTARIO	EHS
Order No:	20130626061			Nearest Intersection:	
Status:	C			Municipality:	
Report Type:	Standard Report			Client Prov/State:	ON
Report Date:	08-JUL-13			Search Radius (km):	.25
Date Received:	26-JUN-13			X:	-79.392358
Previous Site Name:				Y:	43.649366
Lot/Building Size:					
Additional Info Ordered:					

Map Key	Number of Records	Direction/ Distance (m)	Elev/Diff (m)	Site	DB
148	1 of 3	E/190.7	90.8 / 0.00	CANTERBURY SYSTEM CORPORATION 30 SAINT PATRICK ST SUITE 200 TORONTO ON M5T 3A3	SCT
Established:		1991			
Plant Size (ft²):					
Employment:		15			
--Details--					
Description:		MAGNETIC & OPTICAL RECORDING MEDIA			
SIC/NAICS Code:		3695			
148	2 of 3	E/190.7	90.8 / 0.00	NEBULAR VISION 30 St-Patrick St Floor 6 Toronto ON M5T 3A3	SCT
Established:		0000			
Plant Size (ft²):		0			
Employment:		15			
--Details--					
Description:		Software Publishers			
SIC/NAICS Code:		511210			
148	3 of 3	E/190.7	90.8 / 0.00	Nebular Vision 30 Saint Patrick St Floor 6 Toronto ON M5T 3A3	SCT
Established:					
Plant Size (ft²):					
Employment:		6			
--Details--					
Description:		Computer Systems Design and Related Services			
SIC/NAICS Code:		541510			
149	1 of 1	SSE/191.6	88.7 / -2.13	319 QUEEN STREET WEST Toronto ON	WWIS
Well ID:		7248616	Flowing (Y/N):		
Construction Date:			Flow Rate:		
Use 1st:		Monitoring and Test Hole	Data Entry Status:		
Use 2nd:		0	Data Src:		
Final Well Status:		Monitoring and Test Hole	Date Received:		09/21/2015
Water Type:			Selected Flag:		TRUE
Casing Material:			Abandonment Rec:		
Audit No:		Z216573	Contractor:		7241
Tag:		A154277	Form Version:		7
Constructn Method:			Owner:		
Elevation (m):			County:		YORK
Elevatn Reliabilty:			Lot:		
Depth to Bedrock:			Concession:		
Well Depth:			Concession Name:		
Overburden/Bedrock:			Easting NAD83:		
Pump Rate:			Northing NAD83:		
Static Water Level:			Zone:		
Clear/Cloudy:			UTM Reliability:		
Municipality:		TORONTO CITY			

Map Key	Number of Records	Direction/ Distance (m)	Elev/Diff (m)	Site	DB
Site Info:		WKQ-008210A0-A01			
PDF URL (Map):		https://d2khazk8e83rdv.cloudfront.net/moe_mapping/downloads/2Water/Wells_pdfs/724\7248616.pdf			
<u>Additional Detail(s) (Map)</u>					
Well Completed Date:		08/25/2015			
Year Completed:		2015			
Depth (m):		6.096			
Latitude:		43.6494681920007			
Longitude:		-79.391645167759			
X:		-79.39164501794023			
Y:		43.64946818907711			
Path:		724\7248616.pdf			
<u>Bore Hole Information</u>					
Bore Hole ID:		1005695847	Elevation:		
DP2BR:			Elevrc:		
Spatial Status:			Zone:		17
Code OB:			East83:		629706.00
Code OB Desc:			North83:		4834198.00
Open Hole:			Org CS:		UTM83
Cluster Kind:			UTMRC:		4
Date Completed:		08/25/2015	UTMRC Desc:		margin of error : 30 m - 100 m
Remarks:			Location Method:		wwr
Location Method Desc:		on Water Well Record			
Elevrc Desc:					
Location Source Date:					
Improvement Location Source:					
Improvement Location Method:					
Source Revision Comment:					
Supplier Comment:					
<u>Overburden and Bedrock</u>					
<u>Materials Interval</u>					
Formation ID:		1005720358			
Layer:		1			
Color:		8			
General Color:		BLACK			
Material 1:					
Material 1 Desc:					
Material 2:					
Material 2 Desc:					
Material 3:					
Material 3 Desc:					
Formation Top Depth:		0.0			
Formation End Depth:		0.5			
Formation End Depth UOM:		ft			
<u>Overburden and Bedrock</u>					
<u>Materials Interval</u>					
Formation ID:		1005720359			
Layer:		2			
Color:		6			
General Color:		BROWN			
Material 1:		01			
Material 1 Desc:		FILL			
Material 2:		11			
Material 2 Desc:		GRAVEL			

Map Key	Number of Records	Direction/ Distance (m)	Elev/Diff (m)	Site	DB
Material 3:					
Material 3 Desc:					
Formation Top Depth:		0.5			
Formation End Depth:		9.0			
Formation End Depth UOM:		ft			
<u>Overburden and Bedrock</u>					
<u>Materials Interval</u>					
Formation ID:		1005720360			
Layer:		3			
Color:		2			
General Color:		GREY			
Material 1:		06			
Material 1 Desc:		SILT			
Material 2:		05			
Material 2 Desc:		CLAY			
Material 3:					
Material 3 Desc:					
Formation Top Depth:		9.0			
Formation End Depth:		20.0			
Formation End Depth UOM:		ft			
<u>Annular Space/Abandonment</u>					
<u>Sealing Record</u>					
Plug ID:		1005720370			
Layer:		2			
Plug From:					
Plug To:		9.0			
Plug Depth UOM:		ft			
<u>Annular Space/Abandonment</u>					
<u>Sealing Record</u>					
Plug ID:		1005720369			
Layer:		1			
Plug From:		0.0			
Plug To:		1.0			
Plug Depth UOM:		ft			
<u>Annular Space/Abandonment</u>					
<u>Sealing Record</u>					
Plug ID:		1005720371			
Layer:		3			
Plug From:		9.0			
Plug To:		20.0			
Plug Depth UOM:		ft			
<u>Method of Construction & Well</u>					
<u>Use</u>					
Method Construction ID:		1005720368			
Method Construction Code:		D			
Method Construction:		Direct Push			
Other Method Construction:					
<u>Pipe Information</u>					
Pipe ID:		1005720357			

Map Key	Number of Records	Direction/ Distance (m)	Elev/Diff (m)	Site	DB
Casing No:		0			
Comment:					
Alt Name:					
 <u>Construction Record - Casing</u>					
Casing ID:		1005720364			
Layer:		1			
Material:		5			
Open Hole or Material:		PLASTIC			
Depth From:		0.0			
Depth To:		10.0			
Casing Diameter:		2.0			
Casing Diameter UOM:		inch			
Casing Depth UOM:		ft			
 <u>Construction Record - Screen</u>					
Screen ID:		1005720365			
Layer:		1			
Slot:		10			
Screen Top Depth:		10.0			
Screen End Depth:		20.0			
Screen Material:		5			
Screen Depth UOM:		ft			
Screen Diameter UOM:		inch			
Screen Diameter:		2.25			
 <u>Water Details</u>					
Water ID:		1005720363			
Layer:					
Kind Code:					
Kind:					
Water Found Depth:					
Water Found Depth UOM:		ft			
 <u>Hole Diameter</u>					
Hole ID:		1005720362			
Diameter:		6.0			
Depth From:		1.0			
Depth To:		20.0			
Hole Depth UOM:		ft			
Hole Diameter UOM:		inch			
 <u>Hole Diameter</u>					
Hole ID:		1005720361			
Diameter:		8.0			
Depth From:		0.0			
Depth To:		1.0			
Hole Depth UOM:		ft			
Hole Diameter UOM:		inch			
150	1 of 1	ENE/192.0	92.8 / 2.00	Source Apartment building @ 88 St. Patrick Toronto ON	SPL
Ref No:	7168-A58U8U			Municipality No:	
Year:				Nature of Damage:	
Incident Dt:	12/15/2015			Discharger Report:	

Map Key	Number of Records	Direction/ Distance (m)	Elev/Diff (m)	Site	DB
Dt MOE Arvl on Scn: MOE Reported Dt: 12/15/2015 Dt Document Closed: Site No: NA MOE Response: No Site County/District: Site Geo Ref Meth: Site District Office: Nearest Watercourse: Site Name: CB in front of 80 St. Patrick<UNOFFICIAL> Site Address: Source Apartment building @ 88 St. Patrick Site Region: Site Municipality: Toronto Site Lot: Site Conc: Site Geo Ref Accu: GPS Site Map Datum: Northing: 4834536 Easting: 629863 Entity Operating Name: Client Name: Client Type: Source Type: Incident Cause: Incident Preceding Spill: Incident Reason: Deliberate Act Incident Summary: Disinfectant wash water to CB Environment Impact: Health Env Consequence: Nature of Impact: Contaminant Qty: 0 other - see incident description Contaminant Qty 1: 0 Contaminant Unit: other - see incident description Contaminant Code: 41 Contaminant Name: WASH WATER (0.5% SURFACTANT) Contaminant Limit 1: Contam Limit Freq 1: Contaminant UN No 1: Receiving Medium: Activity Preceding Spill: Property 2nd Watershed: Property Tertiary Watershed: Sector Type: Unknown / N/A SAC Action Class: Primary Assessment of Spills Call Report Locatn Geodata: Time Reported: System Facility Address:					
151	1 of 1	S/192.5	89.8 / -1.00	341 Queen Street West Toronto ON	EHS
Order No: 20170801127 Status: C Report Type: Standard Report Report Date: 08-AUG-17 Date Received: 01-AUG-17 Previous Site Name: Lot/Building Size: Additional Info Ordered:					
Nearest Intersection: Municipality: Client Prov/State: ON Search Radius (km): .25 X: -79.392315 Y: 43.649345					
152	1 of 1	ESE/193.5	90.2 / -0.68	222 QUEEN ST W Toronto ON	WWIS

Map Key	Number of Records	Direction/ Distance (m)	Elev/Diff (m)	Site	DB
Well ID:	7284734			Flowing (Y/N):	
Construction Date:				Flow Rate:	
Use 1st:	Test Hole			Data Entry Status:	
Use 2nd:	Monitoring			Data Src:	
Final Well Status:	Monitoring and Test Hole			Date Received:	04/10/2017
Water Type:				Selected Flag:	TRUE
Casing Material:				Abandonment Rec:	
Audit No:	Z247700			Contractor:	7241
Tag:	A185808			Form Version:	7
Constructn Method:				Owner:	
Elevation (m):				County:	YORK
Elevatn Reliabilty:				Lot:	
Depth to Bedrock:				Concession:	
Well Depth:				Concession Name:	
Overburden/Bedrock:				Easting NAD83:	
Pump Rate:				Northing NAD83:	
Static Water Level:				Zone:	
Clear/Cloudy:				UTM Reliability:	
Municipality:		TORONTO CITY			
Site Info:					
PDF URL (Map):		https://d2khazk8e83rdv.cloudfront.net/moe_mapping/downloads/2Water/Wells_pdfs/728\7284734.pdf			
<u>Additional Detail(s) (Map)</u>					
Well Completed Date:	03/07/2017				
Year Completed:	2017				
Depth (m):	4.572				
Latitude:	43.6506091069589				
Longitude:	-79.38954390161				
X:	-79.38954375126275				
Y:	43.65060910443494				
Path:	728\7284734.pdf				
<u>Bore Hole Information</u>					
Bore Hole ID:	1006378176			Elevation:	
DP2BR:				Elevrc:	
Spatial Status:				Zone:	17
Code OB:				East83:	629873.00
Code OB Desc:				North83:	4834328.00
Open Hole:				Org CS:	UTM83
Cluster Kind:				UTMRC:	4
Date Completed:	03/07/2017			UTMRC Desc:	margin of error : 30 m - 100 m
Remarks:				Location Method:	wwr
Location Method Desc:		on Water Well Record			
Elevrc Desc:					
Location Source Date:					
Improvement Location Source:					
Improvement Location Method:					
Source Revision Comment:					
Supplier Comment:					
<u>Overburden and Bedrock</u>					
<u>Materials Interval</u>					
Formation ID:	1006639694				
Layer:	1				
Color:	8				
General Color:	BLACK				
Material 1:					
Material 1 Desc:					

Map Key	Number of Records	Direction/ Distance (m)	Elev/Diff (m)	Site	DB
Material 2:		60			
Material 2 Desc:		CEMENTED			
Material 3:					
Material 3 Desc:					
Formation Top Depth:		0.0			
Formation End Depth:		3.0			
Formation End Depth UOM:		ft			
<u>Overburden and Bedrock</u>					
<u>Materials Interval</u>					
Formation ID:		1006639696			
Layer:		3			
Color:		2			
General Color:		GREY			
Material 1:		05			
Material 1 Desc:		CLAY			
Material 2:					
Material 2 Desc:					
Material 3:					
Material 3 Desc:					
Formation Top Depth:		10.0			
Formation End Depth:		15.0			
Formation End Depth UOM:		ft			
<u>Overburden and Bedrock</u>					
<u>Materials Interval</u>					
Formation ID:		1006639695			
Layer:		2			
Color:		6			
General Color:		BROWN			
Material 1:		28			
Material 1 Desc:		SAND			
Material 2:		11			
Material 2 Desc:		GRAVEL			
Material 3:					
Material 3 Desc:					
Formation Top Depth:		3.0			
Formation End Depth:		10.0			
Formation End Depth UOM:		ft			
<u>Annular Space/Abandonment</u>					
<u>Sealing Record</u>					
Plug ID:		1006639705			
Layer:		2			
Plug From:		4.0			
Plug To:		0.0			
Plug Depth UOM:		ft			
<u>Annular Space/Abandonment</u>					
<u>Sealing Record</u>					
Plug ID:		1006639706			
Layer:		3			
Plug From:					
Plug To:					
Plug Depth UOM:		ft			
<u>Annular Space/Abandonment</u>					
<u>Sealing Record</u>					

Map Key	Number of Records	Direction/ Distance (m)	Elev/Diff (m)	Site	DB
Plug ID:		1006639704			
Layer:		1			
Plug From:		15.0			
Plug To:		4.0			
Plug Depth UOM:		ft			
<u>Method of Construction & Well Use</u>					
Method Construction ID:		1006639703			
Method Construction Code:		B			
Method Construction:		Other Method			
Other Method Construction:		DIRECT PUSH			
<u>Pipe Information</u>					
Pipe ID:		1006639693			
Casing No:		0			
Comment:					
Alt Name:					
<u>Construction Record - Casing</u>					
Casing ID:		1006639699			
Layer:		1			
Material:		5			
Open Hole or Material:		PLASTIC			
Depth From:		0.0			
Depth To:		5.0			
Casing Diameter:		1.5			
Casing Diameter UOM:		inch			
Casing Depth UOM:		ft			
<u>Construction Record - Screen</u>					
Screen ID:		1006639700			
Layer:		1			
Slot:		.10			
Screen Top Depth:		5.0			
Screen End Depth:		15.0			
Screen Material:		5			
Screen Depth UOM:		ft			
Screen Diameter UOM:		inch			
Screen Diameter:		1.75			
<u>Water Details</u>					
Water ID:		1006639698			
Layer:					
Kind Code:					
Kind:					
Water Found Depth:					
Water Found Depth UOM:		ft			
<u>Hole Diameter</u>					
Hole ID:		1006639697			
Diameter:		3.25			
Depth From:		0.0			
Depth To:		15.0			

Map Key	Number of Records	Direction/ Distance (m)	Elev/Diff (m)	Site	DB
Hole Depth UOM:		ft			
Hole Diameter UOM:		inch			
153	1 of 1	SW/194.0	90.4 / -0.47	300-308 QUEENS ST WEST Toronto ON	WWIS
Well ID:		7281594		Flowing (Y/N):	
Construction Date:				Flow Rate:	
Use 1st:		Test Hole		Data Entry Status:	
Use 2nd:				Data Src:	
Final Well Status:		Test Hole		Date Received:	02/24/2017
Water Type:				Selected Flag:	TRUE
Casing Material:				Abandonment Rec:	
Audit No:		Z241696		Contractor:	7383
Tag:		A212123		Form Version:	7
Constructn Method:				Owner:	
Elevation (m):				County:	YORK
Elevatn Reliabilty:				Lot:	
Depth to Bedrock:				Concession:	
Well Depth:				Concession Name:	
Overburden/Bedrock:				Easting NAD83:	
Pump Rate:				Northing NAD83:	
Static Water Level:				Zone:	
Clear/Cloudy:				UTM Reliability:	
Municipality:		TORONTO CITY			
Site Info:					
PDF URL (Map):		https://d2khazk8e83rdv.cloudfront.net/moe_mapping/downloads/2Water/Wells_pdfs/728\7281594.pdf			
<u>Additional Detail(s) (Map)</u>					
Well Completed Date:		09/26/2016			
Year Completed:		2016			
Depth (m):		9.144			
Latitude:		43.6497559384035			
Longitude:		-79.3941794678584			
X:		-79.3941793172367			
Y:		43.64975593541316			
Path:		728\7281594.pdf			
<u>Bore Hole Information</u>					
Bore Hole ID:		1006357284		Elevation:	
DP2BR:				Elevrc:	
Spatial Status:				Zone:	17
Code OB:				East83:	629501.00
Code OB Desc:				North83:	4834226.00
Open Hole:				Org CS:	UTM83
Cluster Kind:				UTMRC:	4
Date Completed:		09/26/2016		UTMRC Desc:	margin of error : 30 m - 100 m
Remarks:				Location Method:	wwr
Location Method Desc:		on Water Well Record			
Elevrc Desc:					
Location Source Date:					
Improvement Location Source:					
Improvement Location Method:					
Source Revision Comment:					
Supplier Comment:					
<u>Overburden and Bedrock</u>					
<u>Materials Interval</u>					

Map Key	Number of Records	Direction/ Distance (m)	Elev/Diff (m)	Site	DB
Formation ID:		1006596844			
Layer:		1			
Color:					
General Color:					
Material 1:		01			
Material 1 Desc:		FILL			
Material 2:					
Material 2 Desc:					
Material 3:					
Material 3 Desc:					
Formation Top Depth:		0.0			
Formation End Depth:		5.0			
Formation End Depth UOM:		ft			
<u>Overburden and Bedrock Materials Interval</u>					
Formation ID:		1006596846			
Layer:		3			
Color:					
General Color:					
Material 1:		28			
Material 1 Desc:		SAND			
Material 2:		06			
Material 2 Desc:		SILT			
Material 3:					
Material 3 Desc:					
Formation Top Depth:		20.0			
Formation End Depth:		30.0			
Formation End Depth UOM:		ft			
<u>Overburden and Bedrock Materials Interval</u>					
Formation ID:		1006596845			
Layer:		2			
Color:					
General Color:					
Material 1:		05			
Material 1 Desc:		CLAY			
Material 2:		84			
Material 2 Desc:		SILTY			
Material 3:					
Material 3 Desc:					
Formation Top Depth:		5.0			
Formation End Depth:		20.0			
Formation End Depth UOM:		ft			
<u>Annular Space/Abandonment Sealing Record</u>					
Plug ID:		1006596855			
Layer:		3			
Plug From:		19.0			
Plug To:		30.0			
Plug Depth UOM:		ft			
<u>Annular Space/Abandonment Sealing Record</u>					
Plug ID:		1006596854			
Layer:		2			

Map Key	Number of Records	Direction/ Distance (m)	Elev/Diff (m)	Site	DB
Plug From:		1.0			
Plug To:		19.0			
Plug Depth UOM:		ft			
<u>Annular Space/Abandonment Sealing Record</u>					
Plug ID:		1006596853			
Layer:		1			
Plug From:		0.0			
Plug To:		1.0			
Plug Depth UOM:		ft			
<u>Method of Construction & Well Use</u>					
Method Construction ID:		1006596852			
Method Construction Code:		6			
Method Construction:		Boring			
Other Method Construction:					
<u>Pipe Information</u>					
Pipe ID:		1006596843			
Casing No:		0			
Comment:					
Alt Name:					
<u>Construction Record - Casing</u>					
Casing ID:		1006596849			
Layer:		1			
Material:		5			
Open Hole or Material:		PLASTIC			
Depth From:		0.0			
Depth To:		20.0			
Casing Diameter:		2.0			
Casing Diameter UOM:		inch			
Casing Depth UOM:		ft			
<u>Construction Record - Screen</u>					
Screen ID:		1006596850			
Layer:		1			
Slot:		10			
Screen Top Depth:		20.0			
Screen End Depth:		30.0			
Screen Material:		5			
Screen Depth UOM:		ft			
Screen Diameter UOM:		inch			
Screen Diameter:		2.375			
<u>Water Details</u>					
Water ID:		1006596848			
Layer:					
Kind Code:					
Kind:					
Water Found Depth:					
Water Found Depth UOM:		ft			

Map Key	Number of Records	Direction/ Distance (m)	Elev/Diff (m)	Site	DB
<u>Hole Diameter</u>					
Hole ID:		1006596847			
Diameter:		6.0			
Depth From:		0.0			
Depth To:		30.0			
Hole Depth UOM:		ft			
Hole Diameter UOM:		inch			
154	1 of 5	E/194.1	91.2 / 0.34	ANGOSS SOFTWARE INT'L LTD. 34 SAINT PATRICK ST SUITE 200 TORONTO ON M5T 1V1	SCT
Established:		1984			
Plant Size (ft²):		0			
Employment:		27			
<u>--Details--</u>					
Description:		MAGNETIC AND OPTICAL RECORDING MEDIA			
SIC/NAICS Code:		3695			
Description:		PREPACKAGED SOFTWARE			
SIC/NAICS Code:		7372			
154	2 of 5	E/194.1	91.2 / 0.34	ANGOSS SOFTWARE INT LTD 34 SAINT PATRICK ST TORONTO ON M5T 1V1	SCT
Established:					
Plant Size (ft²):		0			
Employment:		0			
<u>--Details--</u>					
Description:		MAGNETIC & OPTICAL RECORDING MEDIA			
SIC/NAICS Code:		3695			
154	3 of 5	E/194.1	91.2 / 0.34	ANGOSS SOFTWARE CORPORATION 34 St Patrick St Suite 200 Toronto ON M5T 1V1	SCT
Established:		1984			
Plant Size (ft²):		0			
Employment:		45			
<u>--Details--</u>					
Description:		Software Publishers			
SIC/NAICS Code:		511210			
154	4 of 5	E/194.1	91.2 / 0.34	Angoss Software Corporation 34 Saint Patrick St Suite 200 Toronto ON M5T 1V1	SCT
Established:		1984			
Plant Size (ft²):					
Employment:		45			

Map Key	Number of Records	Direction/ Distance (m)	Elev/Diff (m)	Site	DB
--Details--					
Description:		Software Publishers			
SIC/NAICS Code:		511210			
154	5 of 5	E/194.1	91.2 / 0.34	34 St. Patrick Street Toronto ON	EHS
Order No:		20050916015		Nearest Intersection:	Queen st & University ave
Status:		C		Municipality:	
Report Type:		Site Report		Client Prov/State:	ON
Report Date:		9/20/2005		Search Radius (km):	0.25
Date Received:		9/16/2005		X:	-79.389249
Previous Site Name:				Y:	43.651556
Lot/Building Size:					
Additional Info Ordered:					
155	1 of 1	ENE/194.8	92.8 / 2.00	ON	BORE
Borehole ID:		650373		Inclin FLG:	No
OGF ID:		215550725		SP Status:	Initial Entry
Status:				Surv Elev:	No
Type:		Borehole		Piezometer:	No
Use:		Geotechnical/Geological Investigation		Primary Name:	
Completion Date:		OCT-1970		Municipality:	
Static Water Level:		0.7		Lot:	
Primary Water Use:		Not Used		Township:	
Sec. Water Use:				Latitude DD:	43.652637
Total Depth m:		17.3		Longitude DD:	-79.389841
Depth Ref:		Ground Surface		UTM Zone:	17
Depth Elev:				Easting:	629845
Drill Method:		Power auger		Northing:	4834553
Orig Ground Elev m:		93.9		Location Accuracy:	
Elev Reliabil Note:				Accuracy:	Not Applicable
DEM Ground Elev m:		93.4			
Concession:					
Location D:					
Survey D:					
Comments:					
<u>Borehole Geology Stratum</u>					
Geology Stratum ID:		218529693		Mat Consistency:	Hard
Top Depth:		1.9		Material Moisture:	
Bottom Depth:		8.9		Material Texture:	
Material Color:		Brown		Non Geo Mat Type:	
Material 1:		Till		Geologic Formation:	
Material 2:		Clay		Geologic Group:	
Material 3:		Silt		Geologic Period:	Quaternary
Material 4:		Sand		Depositional Gen:	
Gsc Material Description:					
Stratum Description:		TILL,CLAY,SILT,SAND.BROWN,HARD,AGE QUATERNARY, WATER STABLE AT 305.9 FEET.			
Geology Stratum ID:		218529692		Mat Consistency:	
Top Depth:		0		Material Moisture:	Moist
Bottom Depth:		1.9		Material Texture:	Medium
Material Color:		Brown		Non Geo Mat Type:	
Material 1:		Fill		Geologic Formation:	
Material 2:		Sand		Geologic Group:	
Material 3:		Brick fragments		Geologic Period:	
Material 4:				Depositional Gen:	fill

Map Key	Number of Records	Direction/ Distance (m)	Elev/Diff (m)	Site	DB
Gsc Material Description:					
Stratum Description:		FILL,SAND-MEDIUM, BRICK. BROWN,MOIST.			
Geology Stratum ID:	218529697			Mat Consistency:	Hard
Top Depth:	15			Material Moisture:	
Bottom Depth:	17.3			Material Texture:	
Material Color:	Grey			Non Geo Mat Type:	
Material 1:	Till			Geologic Formation:	
Material 2:	Silt			Geologic Group:	
Material 3:	Clay			Geologic Period:	Quaternary
Material 4:	Gravel			Depositional Gen:	
Gsc Material Description:					
Stratum Description:		TILL,SILT,CLAY, GRAVEL. GREY,HARD,AGE QUATERNARY. 020 015 018 **Note: Many records provided by the department have a truncated [Stratum Description] field.			
Geology Stratum ID:	218529696			Mat Consistency:	Hard
Top Depth:	12.6			Material Moisture:	
Bottom Depth:	15			Material Texture:	
Material Color:	Grey			Non Geo Mat Type:	
Material 1:	Clay			Geologic Formation:	
Material 2:	Silt			Geologic Group:	
Material 3:				Geologic Period:	Quaternary
Material 4:				Depositional Gen:	
Gsc Material Description:					
Stratum Description:		CLAY,SILT. GREY,HARD,SEAMS, AGE QUATERNARY.			
Geology Stratum ID:	218529694			Mat Consistency:	Hard
Top Depth:	8.9			Material Moisture:	
Bottom Depth:	10.4			Material Texture:	
Material Color:	Grey			Non Geo Mat Type:	
Material 1:	Till			Geologic Formation:	
Material 2:	Silt			Geologic Group:	
Material 3:	Clay			Geologic Period:	Quaternary
Material 4:	Sand			Depositional Gen:	
Gsc Material Description:					
Stratum Description:		TILL,SILT,CLAY,SAND.GREY,HARD,AGE QUATERNARY.			
Geology Stratum ID:	218529695			Mat Consistency:	Dense
Top Depth:	10.4			Material Moisture:	
Bottom Depth:	12.6			Material Texture:	Fine to Medium
Material Color:				Non Geo Mat Type:	
Material 1:	Sand			Geologic Formation:	
Material 2:	Clay			Geologic Group:	
Material 3:				Geologic Period:	Quaternary
Material 4:				Depositional Gen:	
Gsc Material Description:					
Stratum Description:		SAND-FINE TO MEDIUM,CLAY. VERY DENSE,AGE QUATERNARY.			
Source					
Source Type:	Data Survey			Source Appl:	Spatial/Tabular
Source Orig:	Geological Survey of Canada			Source Iden:	1
Source Date:	1956-1972			Scale or Res:	Varies
Confidence:	H			Horizontal:	NAD27
Observatio:				Verticalda:	Mean Average Sea Level
Source Name:	Urban Geology Automated Information System (UGAIS)				
Source Details:	File: TOR3.txt RecordID: 210330 NTS_Sheet: 30M11E				
Confiden 1:	Logged by professional. Exact and complete description of material and properties.				
Source List					
Source Identifier:	1			Horizontal Datum:	NAD27
Source Type:	Data Survey			Vertical Datum:	Mean Average Sea Level
Source Date:	1956-1972			Projection Name:	Universal Transverse Mercator

Map Key	Number of Records	Direction/ Distance (m)	Elev/Diff (m)	Site	DB
Scale or Resolution: Varies Source Name: Urban Geology Automated Information System (UGAIS) Source Originators: Geological Survey of Canada					
156	1 of 1	ESE/195.1	90.0 / -0.83	222 QUEEN ST WEST Toronto ON	WWIS
Well ID: 7281973 Construction Date: Use 1st: Test Hole Use 2nd: Monitoring Final Well Status: Monitoring and Test Hole Water Type: Casing Material: Audit No: Z251036 Tag: A195054 Constructn Method: Elevation (m): Elevatn Reliabilty: Depth to Bedrock: Well Depth: Overburden/Bedrock: Pump Rate: Static Water Level: Clear/Cloudy: Municipality: TORONTO CITY Site Info:					
Flowing (Y/N): Flow Rate: Data Entry Status: Data Src: Date Received: 02/24/2017 Selected Flag: TRUE Abandonment Rec: Yes Contractor: 7241 Form Version: 7 Owner: County: YORK Lot: Concession: Concession Name: Easting NAD83: Northing NAD83: Zone: UTM Reliability:					
PDF URL (Map): https://d2khazk8e83rdv.cloudfront.net/moe_mapping/downloads/2Water/Wells_pdfs/728\7281973.pdf					
<u>Additional Detail(s) (Map)</u>					
Well Completed Date: 02/09/2017 Year Completed: 2017 Depth (m): 5.1816 Latitude: 43.6506177581141 Longitude: -79.3895188702306 X: -79.38951871971459 Y: 43.65061775511003 Path: 728\7281973.pdf					
<u>Bore Hole Information</u>					
Bore Hole ID: 1006358483 DP2BR: Spatial Status: Code OB: Code OB Desc: Open Hole: Cluster Kind: Date Completed: 02/09/2017 Remarks: Location Method Desc: on Water Well Record Elevrc Desc: Location Source Date: Improvement Location Source: Improvement Location Method: Source Revision Comment: Supplier Comment:					
Elevation: Elevrc: Zone: 17 East83: 629875.00 North83: 4834329.00 Org CS: UTM83 UTMRC: 4 UTMRC Desc: margin of error : 30 m - 100 m Location Method: wwr					
<u>Overburden and Bedrock</u> <u>Materials Interval</u>					

Map Key	Number of Records	Direction/ Distance (m)	Elev/Diff (m)	Site	DB
Formation ID:		1006605969			
Layer:		1			
Color:		6			
General Color:		BROWN			
Material 1:		01			
Material 1 Desc:		FILL			
Material 2:					
Material 2 Desc:					
Material 3:		77			
Material 3 Desc:		LOOSE			
Formation Top Depth:		0.0			
Formation End Depth:		4.0			
Formation End Depth UOM:		ft			
<u>Overburden and Bedrock</u>					
<u>Materials Interval</u>					
Formation ID:		1006605970			
Layer:		2			
Color:		2			
General Color:		GREY			
Material 1:		06			
Material 1 Desc:		SILT			
Material 2:		28			
Material 2 Desc:		SAND			
Material 3:					
Material 3 Desc:					
Formation Top Depth:		4.0			
Formation End Depth:		17.0			
Formation End Depth UOM:		ft			
<u>Annular Space/Abandonment</u>					
<u>Sealing Record</u>					
Plug ID:		1006605979			
Layer:		2			
Plug From:		0.5			
Plug To:		6.0			
Plug Depth UOM:		ft			
<u>Annular Space/Abandonment</u>					
<u>Sealing Record</u>					
Plug ID:		1006605978			
Layer:		1			
Plug From:		0.0			
Plug To:		0.5			
Plug Depth UOM:		ft			
<u>Annular Space/Abandonment</u>					
<u>Sealing Record</u>					
Plug ID:		1006605980			
Layer:		3			
Plug From:		6.0			
Plug To:		17.0			
Plug Depth UOM:		ft			
<u>Method of Construction & Well</u>					
<u>Use</u>					

Map Key	Number of Records	Direction/ Distance (m)	Elev/Diff (m)	Site	DB
Method Construction ID:		1006605977			
Method Construction Code:		B			
Method Construction:		Other Method			
Other Method Construction:		DIRECT PUSH			
<u>Pipe Information</u>					
Pipe ID:		1006605968			
Casing No:		0			
Comment:					
Alt Name:					
<u>Construction Record - Casing</u>					
Casing ID:		1006605973			
Layer:		1			
Material:		5			
Open Hole or Material:		PLASTIC			
Depth From:		0.0			
Depth To:		7.0			
Casing Diameter:		2.0			
Casing Diameter UOM:		inch			
Casing Depth UOM:		ft			
<u>Construction Record - Screen</u>					
Screen ID:		1006605974			
Layer:		1			
Slot:		10			
Screen Top Depth:		7.0			
Screen End Depth:		17.0			
Screen Material:		5			
Screen Depth UOM:		ft			
Screen Diameter UOM:		inch			
Screen Diameter:		2.25			
<u>Water Details</u>					
Water ID:		1006605972			
Layer:					
Kind Code:					
Kind:					
Water Found Depth:					
Water Found Depth UOM:		ft			
<u>Hole Diameter</u>					
Hole ID:		1006605971			
Diameter:		6.0			
Depth From:		0.0			
Depth To:		17.0			
Hole Depth UOM:		ft			
Hole Diameter UOM:		inch			
157	1 of 1	SW/195.5	90.4 / -0.47	ON	WWIS
Well ID:		7273981		Flowing (Y/N):	
Construction Date:				Flow Rate:	
Use 1st:				Data Entry Status: Yes	
Use 2nd:				Data Src:	

Map Key	Number of Records	Direction/ Distance (m)	Elev/Diff (m)	Site	DB
Final Well Status: Water Type: Casing Material: Audit No: C34038 Tag: A212123 Constructn Method: Elevation (m): Elevatn Reliabilty: Depth to Bedrock: Well Depth: Overburden/Bedrock: Pump Rate: Static Water Level: Clear/Cloudy: Municipality: TORONTO CITY Site Info: Date Received: 10/27/2016 Selected Flag: TRUE Abandonment Rec: Contractor: 7147 Form Version: 8 Owner: County: YORK Lot: Concession: Concession Name: Easting NAD83: Northing NAD83: Zone: UTM Reliability:					
Additional Detail(s) (Map)					
Bore Hole ID: 1006278786 Depth M: Year Completed: Well Completed Dt: Audit No: C34038 Path: Tag No: A212123 Contractor: 7147 Latitude: 43.6497379373612 Longitude: -79.3941799475693 Y: 43.64973793441499 X: -79.39417979783681					
Bore Hole Information					
Bore Hole ID: 1006278786 DP2BR: Spatial Status: Code OB: Code OB Desc: Open Hole: Cluster Kind: Date Completed: Remarks: Location Method Desc: on Water Well Record Elevrc Desc: Location Source Date: Improvement Location Source: Improvement Location Method: Source Revision Comment: Supplier Comment: Elevation: Elevrc: Zone: 17 East83: 629501.00 North83: 4834224.00 Org CS: UTM83 UTMRC: 4 UTMRC Desc: margin of error : 30 m - 100 m Location Method: wwr					
158	1 of 1	S/195.8	89.8 / -1.00	349 Queen St. West Toronto ON M5V 2A4	EHS
Order No: 20000926004 Status: C Report Type: Complete Report Report Date: 10/4/00 Date Received: 9/26/00 Previous Site Name: Lot/Building Size: Additional Info Ordered: Nearest Intersection: Municipality: Client Prov/State: IL Search Radius (km): 0.50 X: -79.392822 Y: 43.649448					
159	1 of 1	ESE/196.0	90.0 / -0.83	222 QUEEN STREET W Toronto ON	WWIS
Well ID: 7284735 Construction Date: Flowing (Y/N): Flow Rate:					

Map Key	Number of Records	Direction/ Distance (m)	Elev/Diff (m)	Site	DB
Use 1st:	Test Hole			Data Entry Status:	
Use 2nd:	Monitoring			Data Src:	
Final Well Status:	Monitoring and Test Hole			Date Received:	04/10/2017
Water Type:				Selected Flag:	TRUE
Casing Material:				Abandonment Rec:	
Audit No:	Z253708			Contractor:	7241
Tag:	A185806			Form Version:	7
Constructn Method:				Owner:	
Elevation (m):				County:	YORK
Elevatn Reliabilty:				Lot:	
Depth to Bedrock:				Concession:	
Well Depth:				Concession Name:	
Overburden/Bedrock:				Easting NAD83:	
Pump Rate:				Northing NAD83:	
Static Water Level:				Zone:	
Clear/Cloudy:				UTM Reliability:	
Municipality:		TORONTO CITY			
Site Info:					
PDF URL (Map):		https://d2khazk8e83rdv.cloudfront.net/moe_mapping/downloads/2Water/Wells_pdfs/728\7284735.pdf			

Additional Detail(s) (Map)

Well Completed Date: 03/07/2017
Year Completed: 2017
Depth (m): 4.572
Latitude: 43.6506444102617
Longitude: -79.3894933577188
X: -79.3894932075663
Y: 43.65064440716576
Path: 728\7284735.pdf

Bore Hole Information

Bore Hole ID:	1006378179	Elevation:	
DP2BR:		Elevrc:	
Spatial Status:		Zone:	17
Code OB:		East83:	629877.00
Code OB Desc:		North83:	4834332.00
Open Hole:		Org CS:	UTM83
Cluster Kind:		UTMRC:	4
Date Completed:	03/07/2017	UTMRC Desc:	margin of error : 30 m - 100 m
Remarks:		Location Method:	wwr
Location Method Desc:	on Water Well Record		
Elevrc Desc:			
Location Source Date:			
Improvement Location Source:			
Improvement Location Method:			
Source Revision Comment:			
Supplier Comment:			

Overburden and Bedrock

Materials Interval

Formation ID: 1006639728
Layer: 1
Color: 8
General Color: BLACK
Material 1:
Material 1 Desc:
Material 2: 60
Material 2 Desc: CEMENTED
Material 3:

Map Key	Number of Records	Direction/ Distance (m)	Elev/Diff (m)	Site	DB
Material 3 Desc:					
Formation Top Depth:		0.0			
Formation End Depth:		3.0			
Formation End Depth UOM:		ft			
<u>Overburden and Bedrock</u>					
<u>Materials Interval</u>					
Formation ID:		1006639729			
Layer:		2			
Color:		6			
General Color:		BROWN			
Material 1:		28			
Material 1 Desc:		SAND			
Material 2:		11			
Material 2 Desc:		GRAVEL			
Material 3:					
Material 3 Desc:					
Formation Top Depth:		3.0			
Formation End Depth:		10.0			
Formation End Depth UOM:		ft			
<u>Overburden and Bedrock</u>					
<u>Materials Interval</u>					
Formation ID:		1006639730			
Layer:		3			
Color:		2			
General Color:		GREY			
Material 1:		05			
Material 1 Desc:		CLAY			
Material 2:					
Material 2 Desc:					
Material 3:					
Material 3 Desc:					
Formation Top Depth:		10.0			
Formation End Depth:		15.0			
Formation End Depth UOM:		ft			
<u>Annular Space/Abandonment</u>					
<u>Sealing Record</u>					
Plug ID:		1006639738			
Layer:		1			
Plug From:		15.0			
Plug To:		4.0			
Plug Depth UOM:		ft			
<u>Annular Space/Abandonment</u>					
<u>Sealing Record</u>					
Plug ID:		1006639740			
Layer:		3			
Plug From:					
Plug To:					
Plug Depth UOM:		ft			
<u>Annular Space/Abandonment</u>					
<u>Sealing Record</u>					
Plug ID:		1006639739			
Layer:		2			

Map Key	Number of Records	Direction/ Distance (m)	Elev/Diff (m)	Site	DB
Plug From:		4.0			
Plug To:		0.0			
Plug Depth UOM:		ft			
<u>Method of Construction & Well Use</u>					
Method Construction ID:		1006639737			
Method Construction Code:		B			
Method Construction:		Other Method			
Other Method Construction:		DIRECT PUSH			
<u>Pipe Information</u>					
Pipe ID:		1006639727			
Casing No:		0			
Comment:					
Alt Name:					
<u>Construction Record - Casing</u>					
Casing ID:		1006639733			
Layer:		1			
Material:		5			
Open Hole or Material:		PLASTIC			
Depth From:		0.0			
Depth To:		5.0			
Casing Diameter:		1.5			
Casing Diameter UOM:		inch			
Casing Depth UOM:		ft			
<u>Construction Record - Screen</u>					
Screen ID:		1006639734			
Layer:		1			
Slot:		.10			
Screen Top Depth:		5.0			
Screen End Depth:		15.0			
Screen Material:		5			
Screen Depth UOM:		ft			
Screen Diameter UOM:		inch			
Screen Diameter:		1.75			
<u>Water Details</u>					
Water ID:		1006639732			
Layer:					
Kind Code:					
Kind:					
Water Found Depth:					
Water Found Depth UOM:		ft			
<u>Hole Diameter</u>					
Hole ID:		1006639731			
Diameter:		3.25			
Depth From:		0.0			
Depth To:		15.0			
Hole Depth UOM:		ft			
Hole Diameter UOM:		inch			

Map Key	Number of Records	Direction/ Distance (m)	Elev/Diff (m)	Site	DB
160	1 of 1	ESE/196.8	89.8 / -1.00	22 QUEEN ST W Toronto ON	WWIS
Well ID:		7282867	Flowing (Y/N):		
Construction Date:			Flow Rate:		
Use 1st:		Test Hole	Data Entry Status:		
Use 2nd:		Monitoring	Data Src:		
Final Well Status:		0	Date Received:		03/13/2017
Water Type:			Selected Flag:		TRUE
Casing Material:			Abandonment Rec:		
Audit No:		Z253519	Contractor:		7241
Tag:		A185713	Form Version:		7
Constructn Method:			Owner:		
Elevation (m):			County:		YORK
Elevatn Reliabilty:			Lot:		
Depth to Bedrock:			Concession:		
Well Depth:			Concession Name:		
Overburden/Bedrock:			Easting NAD83:		
Pump Rate:			Northing NAD83:		
Static Water Level:			Zone:		
Clear/Cloudy:			UTM Reliability:		
Municipality:		TORONTO CITY			
Site Info:					
PDF URL (Map):		https://d2khazk8e83rdv.cloudfront.net/moe_mapping/downloads/2Water/Wells_pdfs/728\7282867.pdf			
<u>Additional Detail(s) (Map)</u>					
Well Completed Date:		02/10/2017			
Year Completed:		2017			
Depth (m):		4.2672			
Latitude:		43.6505281024646			
Longitude:		-79.3895460665997			
X:		-79.38954591620902			
Y:		43.65052809910144			
Path:		728\7282867.pdf			
<u>Bore Hole Information</u>					
Bore Hole ID:		1006366406	Elevation:		
DP2BR:			Elevrc:		
Spatial Status:			Zone:		17
Code OB:			East83:		629873.00
Code OB Desc:			North83:		4834319.00
Open Hole:			Org CS:		UTM83
Cluster Kind:			UTMRC:		4
Date Completed:		02/10/2017	UTMRC Desc:		margin of error : 30 m - 100 m
Remarks:			Location Method:		
Location Method Desc:		on Water Well Record	wwr		
Elevrc Desc:					
Location Source Date:					
Improvement Location Source:					
Improvement Location Method:					
Source Revision Comment:					
Supplier Comment:					
<u>Overburden and Bedrock</u>					
<u>Materials Interval</u>					
Formation ID:		1006585109			
Layer:		2			
Color:		6			

Map Key	Number of Records	Direction/ Distance (m)	Elev/Diff (m)	Site	DB
General Color:		BROWN			
Material 1:		11			
Material 1 Desc:		GRAVEL			
Material 2:		01			
Material 2 Desc:		FILL			
Material 3:		77			
Material 3 Desc:		LOOSE			
Formation Top Depth:		0.5			
Formation End Depth:		4.0			
Formation End Depth UOM:		ft			
 <u>Overburden and Bedrock</u> <u>Materials Interval</u>					
Formation ID:		1006585108			
Layer:		1			
Color:		2			
General Color:		GREY			
Material 1:		27			
Material 1 Desc:		OTHER			
Material 2:					
Material 2 Desc:					
Material 3:					
Material 3 Desc:					
Formation Top Depth:		0.0			
Formation End Depth:		0.5			
Formation End Depth UOM:		ft			
 <u>Overburden and Bedrock</u> <u>Materials Interval</u>					
Formation ID:		1006585110			
Layer:		3			
Color:		2			
General Color:		GREY			
Material 1:		05			
Material 1 Desc:		CLAY			
Material 2:					
Material 2 Desc:					
Material 3:		66			
Material 3 Desc:		DENSE			
Formation Top Depth:		4.0			
Formation End Depth:		8.0			
Formation End Depth UOM:		ft			
 <u>Overburden and Bedrock</u> <u>Materials Interval</u>					
Formation ID:		1006585111			
Layer:		4			
Color:		2			
General Color:		GREY			
Material 1:		05			
Material 1 Desc:		CLAY			
Material 2:					
Material 2 Desc:					
Material 3:		66			
Material 3 Desc:		DENSE			
Formation Top Depth:		8.0			
Formation End Depth:		12.0			
Formation End Depth UOM:		ft			

Map Key	Number of Records	Direction/ Distance (m)	Elev/Diff (m)	Site	DB
<u>Overburden and Bedrock Materials Interval</u>					
Formation ID:		1006585112			
Layer:		5			
Color:		2			
General Color:		GREY			
Material 1:		05			
Material 1 Desc:		CLAY			
Material 2:					
Material 2 Desc:					
Material 3:		66			
Material 3 Desc:		DENSE			
Formation Top Depth:		12.0			
Formation End Depth:		14.0			
Formation End Depth UOM:		ft			
<u>Annular Space/Abandonment Sealing Record</u>					
Plug ID:		1006585122			
Layer:		3			
Plug From:		3.0			
Plug To:		14.0			
Plug Depth UOM:		ft			
<u>Annular Space/Abandonment Sealing Record</u>					
Plug ID:		1006585121			
Layer:		2			
Plug From:		0.5			
Plug To:		3.0			
Plug Depth UOM:		ft			
<u>Annular Space/Abandonment Sealing Record</u>					
Plug ID:		1006585120			
Layer:		1			
Plug From:		0.0			
Plug To:		0.5			
Plug Depth UOM:		ft			
<u>Method of Construction & Well Use</u>					
Method Construction ID:		1006585119			
Method Construction Code:					
Method Construction:					
Other Method Construction:					
<u>Pipe Information</u>					
Pipe ID:		1006585107			
Casing No:		0			
Comment:					
Alt Name:					
<u>Construction Record - Casing</u>					

Map Key	Number of Records	Direction/ Distance (m)	Elev/Diff (m)	Site	DB
Casing ID: 1006585115					
Layer: 1					
Material: 5					
Open Hole or Material: PLASTIC					
Depth From: 0.0					
Depth To: 4.0					
Casing Diameter: 1.25					
Casing Diameter UOM: inch					
Casing Depth UOM: ft					
<u>Construction Record - Screen</u>					
Screen ID: 1006585116					
Layer: 1					
Slot: 10					
Screen Top Depth: 4.0					
Screen End Depth: 14.0					
Screen Material: 5					
Screen Depth UOM: ft					
Screen Diameter UOM: inch					
Screen Diameter: 1.5					
<u>Water Details</u>					
Water ID: 1006585114					
Layer:					
Kind Code:					
Kind:					
Water Found Depth:					
Water Found Depth UOM: ft					
<u>Hole Diameter</u>					
Hole ID: 1006585113					
Diameter: 6.0					
Depth From: 0.0					
Depth To: 14.0					
Hole Depth UOM: ft					
Hole Diameter UOM: inch					
161	1 of 1	SSW/198.1	89.8 / -1.00	2206181 ONTARIO INC. ON	EASR
Approval No: R-009-4613892746 Status: REGISTERED Date: 2016-07-21 Record Type: EASR Link Source: MOFA Project Type: Water Taking - Construction Dewatering Full Address: Approval Type: EASR-Water Taking - Construction Dewatering SWP Area Name: Toronto PDF NAICS Code: PDF URL: PDF Site Location:					
MOE District: Metro Toronto Municipality: Latitude: 43.64944444 Longitude: -79.39361111 Geometry X: Geometry Y:					
162	1 of 1	ESE/198.9	90.0 / -0.83	222 QUEEN ST W ON	WWIS
Well ID: 7295267 Flowing (Y/N):					

Map Key	Number of Records	Direction/ Distance (m)	Elev/Diff (m)	Site	DB
Construction Date:				Flow Rate:	
Use 1st:	Monitoring			Data Entry Status:	
Use 2nd:				Data Src:	
Final Well Status:	Observation Wells			Date Received:	09/25/2017
Water Type:				Selected Flag:	TRUE
Casing Material:				Abandonment Rec:	
Audit No:	Z271150			Contractor:	7147
Tag:	A223385			Form Version:	7
Constructn Method:				Owner:	
Elevation (m):				County:	YORK
Elevatn Reliabilty:				Lot:	
Depth to Bedrock:				Concession:	
Well Depth:				Concession Name:	
Overburden/Bedrock:				Easting NAD83:	
Pump Rate:				Northing NAD83:	
Static Water Level:				Zone:	
Clear/Cloudy:				UTM Reliability:	
Municipality:		TORONTO CITY			
Site Info:					
PDF URL (Map):		https://d2khazk8e83rdv.cloudfront.net/moe_mapping/downloads/2Water/Wells_pdfs/729\7295267.pdf			
<u>Additional Detail(s) (Map)</u>					
Well Completed Date:		08/24/2017			
Year Completed:		2017			
Depth (m):		0.03048			
Latitude:		43.6505902325908			
Longitude:		-79.3894824056871			
X:		-79.38948225531462			
Y:		43.65059023010678			
Path:		729\7295267.pdf			
<u>Bore Hole Information</u>					
Bore Hole ID:		1006731775		Elevation:	
DP2BR:				Elevrc:	
Spatial Status:				Zone:	17
Code OB:				East83:	629878.00
Code OB Desc:				North83:	4834326.00
Open Hole:				Org CS:	UTM83
Cluster Kind:				UTMRC:	4
Date Completed:		08/24/2017		UTMRC Desc:	margin of error : 30 m - 100 m
Remarks:				Location Method:	wwr
Location Method Desc:		on Water Well Record			
Elevrc Desc:					
Location Source Date:					
Improvement Location Source:					
Improvement Location Method:					
Source Revision Comment:					
Supplier Comment:					
<u>Overburden and Bedrock</u>					
<u>Materials Interval</u>					
Formation ID:		1006896525			
Layer:		1			
Color:		6			
General Color:		BROWN			
Material 1:		06			
Material 1 Desc:		SILT			
Material 2:		05			
Material 2 Desc:		CLAY			

Map Key	Number of Records	Direction/ Distance (m)	Elev/Diff (m)	Site	DB
Material 3:					
Material 3 Desc:					
Formation Top Depth:		0.0			
Formation End Depth:		0.10000000149011612			
Formation End Depth UOM:		ft			
<u>Annular Space/Abandonment Sealing Record</u>					
Plug ID:		1006896534			
Layer:		3			
Plug From:		1.5			
Plug To:		4.900000095367432			
Plug Depth UOM:		ft			
<u>Annular Space/Abandonment Sealing Record</u>					
Plug ID:		1006896532			
Layer:		1			
Plug From:		0.0			
Plug To:		0.30000001192092896			
Plug Depth UOM:		ft			
<u>Annular Space/Abandonment Sealing Record</u>					
Plug ID:		1006896533			
Layer:		2			
Plug From:		0.30000001192092896			
Plug To:		1.5			
Plug Depth UOM:		ft			
<u>Method of Construction & Well Use</u>					
Method Construction ID:		1006896531			
Method Construction Code:		6			
Method Construction:		Boring			
Other Method Construction:					
<u>Pipe Information</u>					
Pipe ID:		1006896524			
Casing No:		0			
Comment:					
Alt Name:					
<u>Construction Record - Casing</u>					
Casing ID:		1006896528			
Layer:		1			
Material:		5			
Open Hole or Material:		PLASTIC			
Depth From:		0.0			
Depth To:		1.7999999523162842			
Casing Diameter:		5.0			
Casing Diameter UOM:		inch			
Casing Depth UOM:		ft			

Map Key	Number of Records	Direction/ Distance (m)	Elev/Diff (m)	Site	DB
<u>Construction Record - Screen</u>					
Screen ID:		1006896529			
Layer:		1			
Slot:		010			
Screen Top Depth:		1.7999999523162842			
Screen End Depth:		4.900000095367432			
Screen Material:		5			
Screen Depth UOM:		ft			
Screen Diameter UOM:		inch			
Screen Diameter:		6.300000190734863			
<u>Water Details</u>					
Water ID:		1006896527			
Layer:		1			
Kind Code:		8			
Kind:		Untested			
Water Found Depth:		3.700000047683716			
Water Found Depth UOM:		ft			
<u>Hole Diameter</u>					
Hole ID:		1006896526			
Diameter:		11.399999618530273			
Depth From:		0.0			
Depth To:		4.900000095367432			
Hole Depth UOM:		ft			
Hole Diameter UOM:		inch			
163	1 of 1	SSE/199.1	88.7 / -2.12	Stone Clothing Co 156 John St Toronto ON M9N 1J8	TANK
Permit Date:		5/18/1926			
Permit Type:		BP 96367			
User Type:		Clothing			
Installation Type:		Fuel oil tank			
Installation Size:					
Installation Config.:		1 x fuel oil tank			
No. Tanks Installed:		1			
Units of Measure:					
Value/Tank (\$):		250			
Capacity(gal):					
Reference:		CTA Building permits			
Location Desc:					
164	1 of 1	SSE/200.2	88.4 / -2.46	319 QUEEN STREET WEST Toronto ON	WWIS
Well ID:		7248617		Flowing (Y/N):	
Construction Date:				Flow Rate:	
Use 1st:		Monitoring and Test Hole		Data Entry Status:	
Use 2nd:		0		Data Src:	
Final Well Status:		Monitoring and Test Hole		Date Received:	09/21/2015
Water Type:				Selected Flag:	TRUE
Casing Material:				Abandonment Rec:	
Audit No:		Z216574		Contractor:	7241
Tag:		A152557		Form Version:	7
Constructn Method:				Owner:	
Elevation (m):				County:	YORK
Elevatn Reliability:				Lot:	

Map Key	Number of Records	Direction/ Distance (m)	Elev/Diff (m)	Site	DB
Depth to Bedrock:				Concession:	
Well Depth:				Concession Name:	
Overburden/Bedrock:				Easting NAD83:	
Pump Rate:				Northing NAD83:	
Static Water Level:				Zone:	
Clear/Cloudy:				UTM Reliability:	
Municipality:		TORONTO CITY			
Site Info:		WKQ-008210 A0-A01			
PDF URL (Map):		https://d2khazk8e83rdv.cloudfront.net/moe_mapping/downloads/2Water/Wells_pdfs/724\7248617.pdf			
<u>Additional Detail(s) (Map)</u>					
Well Completed Date:		08/25/2015			
Year Completed:		2015			
Depth (m):		6.096			
Latitude:		43.6493871874066			
Longitude:		-79.3916473298386			
X:		-79.39164717929324			
Y:		43.649387184154826			
Path:		724\7248617.pdf			
<u>Bore Hole Information</u>					
Bore Hole ID:		1005695850		Elevation:	
DP2BR:				Elevrc:	
Spatial Status:				Zone:	17
Code OB:				East83:	629706.00
Code OB Desc:				North83:	4834189.00
Open Hole:				Org CS:	UTM83
Cluster Kind:				UTMRC:	4
Date Completed:		08/25/2015		UTMRC Desc:	margin of error : 30 m - 100 m
Remarks:				Location Method:	wwr
Location Method Desc:		on Water Well Record			
Elevrc Desc:					
Location Source Date:					
Improvement Location Source:					
Improvement Location Method:					
Source Revision Comment:					
Supplier Comment:					
<u>Overburden and Bedrock</u>					
<u>Materials Interval</u>					
Formation ID:		1005720374			
Layer:		2			
Color:		6			
General Color:		BROWN			
Material 1:		01			
Material 1 Desc:		FILL			
Material 2:		11			
Material 2 Desc:		GRAVEL			
Material 3:					
Material 3 Desc:					
Formation Top Depth:		0.5			
Formation End Depth:		8.0			
Formation End Depth UOM:		ft			
<u>Overburden and Bedrock</u>					
<u>Materials Interval</u>					
Formation ID:		1005720375			

Map Key	Number of Records	Direction/ Distance (m)	Elev/Diff (m)	Site	DB
Layer:	3				
Color:	2				
General Color:	GREY				
Material 1:	06				
Material 1 Desc:	SILT				
Material 2:	05				
Material 2 Desc:	CLAY				
Material 3:					
Material 3 Desc:					
Formation Top Depth:	8.0				
Formation End Depth:	20.0				
Formation End Depth UOM:	ft				
<u>Overburden and Bedrock</u>					
<u>Materials Interval</u>					
Formation ID:	1005720373				
Layer:	1				
Color:	8				
General Color:	BLACK				
Material 1:					
Material 1 Desc:					
Material 2:					
Material 2 Desc:					
Material 3:					
Material 3 Desc:					
Formation Top Depth:	0.0				
Formation End Depth:	0.5				
Formation End Depth UOM:	ft				
<u>Annular Space/Abandonment</u>					
<u>Sealing Record</u>					
Plug ID:	1005720384				
Layer:	1				
Plug From:	0.0				
Plug To:	1.0				
Plug Depth UOM:	ft				
<u>Annular Space/Abandonment</u>					
<u>Sealing Record</u>					
Plug ID:	1005720385				
Layer:	2				
Plug From:	1.0				
Plug To:	9.0				
Plug Depth UOM:	ft				
<u>Annular Space/Abandonment</u>					
<u>Sealing Record</u>					
Plug ID:	1005720386				
Layer:	3				
Plug From:	9.0				
Plug To:	20.0				
Plug Depth UOM:	ft				
<u>Method of Construction & Well</u>					
<u>Use</u>					
Method Construction ID:	1005720383				
Method Construction Code:	D				

Map Key	Number of Records	Direction/ Distance (m)	Elev/Diff (m)	Site	DB
Method Construction:		Direct Push			
Other Method Construction:					
<u>Pipe Information</u>					
Pipe ID:		1005720372			
Casing No:		0			
Comment:					
Alt Name:					
<u>Construction Record - Casing</u>					
Casing ID:		1005720379			
Layer:		1			
Material:		5			
Open Hole or Material:		PLASTIC			
Depth From:		0.0			
Depth To:		10.0			
Casing Diameter:		2.0			
Casing Diameter UOM:		inch			
Casing Depth UOM:		ft			
<u>Construction Record - Screen</u>					
Screen ID:		1005720380			
Layer:		1			
Slot:		10			
Screen Top Depth:		10.0			
Screen End Depth:		20.0			
Screen Material:		5			
Screen Depth UOM:		ft			
Screen Diameter UOM:		inch			
Screen Diameter:		2.200000047683716			
<u>Water Details</u>					
Water ID:		1005720378			
Layer:					
Kind Code:					
Kind:					
Water Found Depth:					
Water Found Depth UOM:		ft			
<u>Hole Diameter</u>					
Hole ID:		1005720377			
Diameter:		6.0			
Depth From:		1.0			
Depth To:		20.0			
Hole Depth UOM:		ft			
Hole Diameter UOM:		inch			
<u>Hole Diameter</u>					
Hole ID:		1005720376			
Diameter:		8.0			
Depth From:		0.0			
Depth To:		1.0			
Hole Depth UOM:		ft			
Hole Diameter UOM:		inch			

Map Key	Number of Records	Direction/ Distance (m)	Elev/Diff (m)	Site	DB
165	1 of 1	SSE/200.2	88.7 / -2.18	ON	WWIS
Well ID: 7318028 Construction Date: Use 1st: Use 2nd: Final Well Status: Water Type: Casing Material: Audit No: C37604 Tag: A245733 Constructn Method: Elevation (m): Elevatn Reliabilty: Depth to Bedrock: Well Depth: Overburden/Bedrock: Pump Rate: Static Water Level: Clear/Cloudy: Municipality: TORONTO CITY Site Info: Flowing (Y/N): Flow Rate: Data Entry Status: Yes Data Src: Date Received: 09/07/2018 Selected Flag: TRUE Abandonment Rec: Contractor: 7360 Form Version: 8 Owner: County: YORK Lot: Concession: Concession Name: Easting NAD83: Northing NAD83: Zone: UTM Reliability:					
Additional Detail(s) (Map)					
Bore Hole ID: 1007285377 Depth M: Year Completed: Well Completed Dt: Audit No: C37604 Path: Tag No: A245733 Contractor: 7360 Latitude: 43.6493534529512 Longitude: -79.3918094279093 Y: 43.64935345044161 X: -79.39180927754258					
Bore Hole Information					
Bore Hole ID: 1007285377 DP2BR: Spatial Status: Code OB: Code OB Desc: Open Hole: Cluster Kind: Date Completed: Remarks: Location Method Desc: on Water Well Record Elevrc Desc: Location Source Date: Improvement Location Source: Improvement Location Method: Source Revision Comment: Supplier Comment: Elevation: Elevrc: Zone: 17 East83: 629693.00 North83: 4834185.00 Org CS: UTM83 UTMRC: 4 UTMRC Desc: margin of error : 30 m - 100 m Location Method: wwr					
166	1 of 1	ESE/201.5	89.8 / -1.00	ON	WWIS
Well ID: 7415876 Construction Date: Use 1st: Use 2nd: Final Well Status: Water Type: Casing Material: Flowing (Y/N): Flow Rate: Data Entry Status: Yes Data Src: Date Received: 04/25/2022 Selected Flag: TRUE Abandonment Rec:					

Map Key	Number of Records	Direction/ Distance (m)	Elev/Diff (m)	Site	DB
Audit No:	Z371151			Contractor:	7201
Tag:	A312826			Form Version:	7
Constructn Method:				Owner:	
Elevation (m):				County:	YORK
Elevatn Reliabilty:				Lot:	
Depth to Bedrock:				Concession:	
Well Depth:				Concession Name:	
Overburden/Bedrock:				Easting NAD83:	
Pump Rate:				Northing NAD83:	
Static Water Level:				Zone:	
Clear/Cloudy:				UTM Reliability:	
Municipality:		TORONTO CITY			
Site Info:					

Additional Detail(s) (Map)

Bore Hole ID:	1009007307	Tag No:	A312826
Depth M:		Contractor:	7201
Year Completed:	2022	Latitude:	43.6499760093642
Well Completed Dt:	03/07/2022	Longitude:	-79.3899824202842
Audit No:	Z371151	Y:	43.649976006637615
Path:		X:	-79.38998226917438

Bore Hole Information

Bore Hole ID:	1009007307	Elevation:	
DP2BR:		Elevrc:	
Spatial Status:		Zone:	17
Code OB:		East83:	629839.00
Code OB Desc:		North83:	4834257.00
Open Hole:		Org CS:	UTM83
Cluster Kind:		UTMRC:	4
Date Completed:	03/07/2022	UTMRC Desc:	margin of error : 30 m - 100 m
Remarks:		Location Method:	wwr
Location Method Desc:	on Water Well Record		
Elevrc Desc:			
Location Source Date:			
Improvement Location Source:			
Improvement Location Method:			
Source Revision Comment:			
Supplier Comment:			

<u>167</u>	1 of 2	ESE/201.6	89.8 / -1.00	Scotiabank Real Estate 222 Queen Street West Toronto ON M5V 1Z3	GEN

Generator No:	ON4578882
SIC Code:	
SIC Description:	
Approval Years:	As of Dec 2017
PO Box No:	
Country:	Canada
Status:	Registered
Co Admin:	
Choice of Contact:	
Phone No Admin:	
Contaminated Facility:	
MHSW Facility:	

Detail(s)

Waste Class:	251 L

Map Key	Number of Records	Direction/ Distance (m)	Elev/Diff (m)	Site	DB
Waste Class Name:		Waste oils/sludges (petroleum based)			
167	2 of 2	ESE/201.6	89.8 / -1.00	222 Queen St W Toronto ON M5V1Z3	EHS
Order No: 20161123123 Status: C Report Type: Custom Report Report Date: 30-NOV-16 Date Received: 23-NOV-16 Previous Site Name: Lot/Building Size: Additional Info Ordered:		Nearest Intersection: Municipality: Client Prov/State: ON Search Radius (km): .2 X: -79.389549 Y: 43.650443			
168	1 of 3	NE/202.1	93.8 / 3.00	96 St. Patrick Street Toronto ON	EHS
Order No: 20030811012 Status: C Report Type: Complete Report Report Date: 8/20/03 Date Received: 8/11/03 Previous Site Name: Lot/Building Size: Additional Info Ordered:		Nearest Intersection: Municipality: Client Prov/State: ON Search Radius (km): 0.25 X: -79.389782 Y: 43.652893 Fire Insur. Maps and/or Site Plans and/or Inspection Reports; Title Search			
168	2 of 3	NE/202.1	93.8 / 3.00	Costa Earthmoving Inc. 96 St. Patrick Street Toronto ON M5T1V2	GEN
Generator No: ON9039304 SIC Code: 238910 SIC Description: Site Preparation Contractors Approval Years: 05,06 PO Box No: Country: Status: Co Admin: Choice of Contact: Phone No Admin: Contaminated Facility: MHSW Facility:					
<u>Detail(s)</u>					
Waste Class: 221 Waste Class Name:		LIGHT FUELS			
Waste Class: 252 Waste Class Name:		WASTE OILS & LUBRICANTS			
168	3 of 3	NE/202.1	93.8 / 3.00	PATRICK DUNDAS HOLDINGS INC. 96 SAINT PATRICK ST ON TORONTO ON	RSC
RSC No: 2685 RA No: Status: FILED Filing Date: Date Ack:		X: -79.38999933544443 Y: 43.65305557646721 Latitude: 43.65305558 Longitude: -79.38999934 UTM Coordinates:			

Map Key	Number of Records	Direction/ Distance (m)	Elev/Diff (m)	Site	DB
Date Returned: Approval Date: December 13, 2005 Cert Date: Cert Prop Use No: Curr Property Use: Intended Prop Use: Restoration Type: Soil Type: Criteria: Stratified (Y/N): Audit (Y/N): Entire Leg Prop. (Y/N): CPU Issu Sect 1686: Business Name: Address: Legal Desc: Site Pin: Asmt Roll No: Project Type: Approval Type: Applicable Standards: PDF Link:					
Latitude Longitude: Accuracy Estimate: Measurement Method: Mailing Address: Telephone: Fax: Email: Postal Code: M5T 1V1 Ministry District: MOE District: Metro Toronto SWP Area Name: Toronto Qual Person Name: Vic (Vikan) Nersesian Consultant:					
PATRICK DUNDAS HOLDINGS INC. 96 SAINT PATRICK ST ON 21207 - 0092 PRE2011 RSC based on Phase One and Two ESAs https://www.accessenvironment.ene.gov.on.ca/AEWeb/ae/ViewDocument.action?documentRefID=2685					

169	1 of 1	ESE/202.6	89.8 / -1.00	222 QUEEN ST W Toronto ON	WWIS
Well ID: 7282866 Construction Date: Use 1st: Test Hole Use 2nd: Monitoring Final Well Status: 0 Water Type: Casing Material: Audit No: Z250999 Tag: A185715 Constructn Method: Elevation (m): Elevatn Reliabilty: Depth to Bedrock: Well Depth: Overburden/Bedrock: Pump Rate: Static Water Level: Clear/Cloudy: Municipality: TORONTO CITY Site Info: PDF URL (Map): https://d2khazk8e83rdv.cloudfront.net/moe_mapping/downloads/2Water/Wells_pdfs/728\7282866.pdf					
Flowing (Y/N): Flow Rate: Data Entry Status: Data Src: Date Received: 03/13/2017 Selected Flag: TRUE Abandonment Rec: Contractor: 7241 Form Version: 7 Owner: County: YORK Lot: Concession: Concession Name: Easting NAD83: Northing NAD83: Zone: UTM Reliability:					

Additional Detail(s) (Map)

Well Completed Date: 02/10/2017
Year Completed: 2017
Depth (m): 2.4384
Latitude: 43.6503486164741
Longitude: -79.3895880637267
X: -79.38958791334923
Y: 43.650348613134845
Path: 728\7282866.pdf

Bore Hole Information

Map Key	Number of Records	Direction/ Distance (m)	Elev/Diff (m)	Site	DB
Bore Hole ID:	1006366403			Elevation:	
DP2BR:				Elevrc:	
Spatial Status:				Zone:	17
Code OB:				East83:	629870.00
Code OB Desc:				North83:	4834299.00
Open Hole:				Org CS:	UTM83
Cluster Kind:				UTMRC:	4
Date Completed:	02/10/2017			UTMRC Desc:	margin of error : 30 m - 100 m
Remarks:				Location Method:	wwr
Location Method Desc:	on Water Well Record				
Elevrc Desc:					
Location Source Date:					
Improvement Location Source:					
Improvement Location Method:					
Source Revision Comment:					
Supplier Comment:					
 <u>Overburden and Bedrock</u>					
<u>Materials Interval</u>					
Formation ID:	1006585020				
Layer:	3				
Color:	2				
General Color:	GREY				
Material 1:	05				
Material 1 Desc:	CLAY				
Material 2:	05				
Material 2 Desc:	CLAY				
Material 3:	66				
Material 3 Desc:	DENSE				
Formation Top Depth:	4.0				
Formation End Depth:	8.0				
Formation End Depth UOM:	ft				
 <u>Overburden and Bedrock</u>					
<u>Materials Interval</u>					
Formation ID:	1006585018				
Layer:	1				
Color:	2				
General Color:	GREY				
Material 1:	27				
Material 1 Desc:	OTHER				
Material 2:					
Material 2 Desc:					
Material 3:					
Material 3 Desc:					
Formation Top Depth:	0.0				
Formation End Depth:	0.5				
Formation End Depth UOM:	ft				
 <u>Overburden and Bedrock</u>					
<u>Materials Interval</u>					
Formation ID:	1006585019				
Layer:	2				
Color:	6				
General Color:	BROWN				
Material 1:	11				
Material 1 Desc:	GRAVEL				
Material 2:	01				
Material 2 Desc:	FILL				
Material 3:	77				

Map Key	Number of Records	Direction/ Distance (m)	Elev/Diff (m)	Site	DB
Material 3 Desc:		LOOSE			
Formation Top Depth:		0.5			
Formation End Depth:		4.0			
Formation End Depth UOM:		ft			
<u>Annular Space/Abandonment Sealing Record</u>					
Plug ID:		1006585029			
Layer:		2			
Plug From:		0.5			
Plug To:		3.0			
Plug Depth UOM:		ft			
<u>Annular Space/Abandonment Sealing Record</u>					
Plug ID:		1006585028			
Layer:		1			
Plug From:		0.0			
Plug To:		0.5			
Plug Depth UOM:		ft			
<u>Annular Space/Abandonment Sealing Record</u>					
Plug ID:		1006585030			
Layer:		3			
Plug From:		3.0			
Plug To:		8.0			
Plug Depth UOM:		ft			
<u>Method of Construction & Well Use</u>					
Method Construction ID:		1006585027			
Method Construction Code:					
Method Construction:					
Other Method Construction:					
<u>Pipe Information</u>					
Pipe ID:		1006585017			
Casing No:		0			
Comment:					
Alt Name:					
<u>Construction Record - Casing</u>					
Casing ID:		1006585023			
Layer:		1			
Material:		5			
Open Hole or Material:		PLASTIC			
Depth From:		0.0			
Depth To:		3.0			
Casing Diameter:		1.25			
Casing Diameter UOM:		inch			
Casing Depth UOM:		ft			
<u>Construction Record - Screen</u>					

Map Key	Number of Records	Direction/ Distance (m)	Elev/Diff (m)	Site	DB
Screen ID: 1006585024 Layer: 1 Slot: 10 Screen Top Depth: 3.0 Screen End Depth: 8.0 Screen Material: 4 Screen Depth UOM: ft Screen Diameter UOM: inch Screen Diameter: 1.5					
Water Details					
Water ID: 1006585022 Layer: Kind Code: Kind: Water Found Depth: Water Found Depth UOM: ft					
Hole Diameter					
Hole ID: 1006585021 Diameter: 6.0 Depth From: 0.0 Depth To: 8.0 Hole Depth UOM: ft Hole Diameter UOM: inch					
170	1 of 5	S/202.8	89.3 / -1.55	339 Queen Street TORONTO ON	EHS
Order No: 20030812015w Status: C Report Type: Online Mapless Report Date: 8/12/03 Date Received: 8/12/03 Previous Site Name: Lot/Building Size: Additional Info Ordered:					
Nearest Intersection: Municipality: Client Prov/State: ON Search Radius (km): 0.25 X: 0 Y: 0					
170	2 of 5	S/202.8	89.3 / -1.55	Kong, Michael Yun-Ki 339 QUEEN ST W ON TORONTO ON	RSC
RSC No: 10702 RA No: Status: FILED Filing Date: Date Ack: Date Returned: Approval Date: January 22, 2007 Cert Date: Cert Prop Use No: Curr Property Use: Intended Prop Use: Restoration Type: Soil Type: Criteria: Stratified (Y/N): Audit (Y/N): Entire Leg Prop.					
X: -79.39193842354535 Y: 43.64916618565762 Latitude: 43.64916619 Longitude: -79.39193842 UTM Coordinates: Latitude Longitude: Accuracy Estimate: Measurement Method: Mailing Address: Telephone: Fax: Email: Postal Code: M5V 2A4 Ministry District: MOE District: Metro Toronto SWP Area Name: Toronto Qual Person Name: Gordon Wai-Bun Lo					

Map Key	Number of Records	Direction/ Distance (m)	Elev/Diff (m)	Site	DB
(Y/N): CPU Issu Sect 1686: Business Name: Kong, Michael Yun-Ki Address: 339 QUEEN ST W ON Legal Desc: Site Pin: 21412-0225(LT) Asmt Roll No: Project Type: PRE2011 Approval Type: RSC based on Phase One and Two ESAs Applicable Standards: PDF Link: https://www.accessenvironment.ene.gov.on.ca/AEWeb/ae/ViewDocument.action?documentRefID=10702					
170	3 of 5	S/202.8	89.3 / -1.55	Toronto Fire Marine 339 Queens Quay West Toronto ON M5V 1A2	GEN
Generator No: ON7476511 SIC Code: SIC Description: Approval Years: As of Nov 2021 PO Box No: Country: Canada Status: Registered Co Admin: Choice of Contact: Phone No Admin: Contaminated Facility: MHSW Facility: Detail(s) Waste Class: 252 L Waste Class Name: Waste crankcase oils and lubricants Waste Class: 213 I Waste Class Name: Petroleum distillates					
170	4 of 5	S/202.8	89.3 / -1.55	CITY OF TORONTO 339 QUEEN'S QUAY W. TORONTO ON M5V 1A2	GEN
Generator No: ON6338467 SIC Code: SIC Description: Approval Years: As of Nov 2021 PO Box No: Country: Canada Status: Registered Co Admin: Choice of Contact: Phone No Admin: Contaminated Facility: MHSW Facility: Detail(s) Waste Class: 312 P Waste Class Name: Pathological wastes Waste Class: 150 L Waste Class Name: Inert organic wastes Waste Class: 251 L					

Map Key	Number of Records	Direction/ Distance (m)	Elev/Diff (m)	Site	DB
Waste Class Name:		Waste oils/sludges (petroleum based)			
Waste Class:		262 L			
Waste Class Name:		Detergents and soaps			
170	5 of 5	S/202.8	89.3 / -1.55	CITY OF TORONTO 339 QUEEN'S QUAY W. TORONTO ON M5V 1A2	GEN
Generator No:		ON6338467			
SIC Code:					
SIC Description:					
Approval Years:		As of Oct 2022			
PO Box No:					
Country:		Canada			
Status:		Registered			
Co Admin:					
Choice of Contact:					
Phone No Admin:					
Contaminated Facility:					
MHSW Facility:					
Detail(s)					
Waste Class:		262 L			
Waste Class Name:		DETERGENTS/SOAPS			
Waste Class:		150 L			
Waste Class Name:		INERT INORGANIC WASTES			
Waste Class:		251 L			
Waste Class Name:		OIL SKIMMINGS & SLUDGES			
Waste Class:		312 P			
Waste Class Name:		PATHOLOGICAL WASTES			
171	1 of 1	SSW/204.1	89.8 / -1.00	369 Queen Street West Toronto ON	EHS
Order No:		20160314124		Nearest Intersection:	
Status:		C		Municipality:	
Report Type:		Standard Report		Client Prov/State: ON	
Report Date:		21-MAR-16		Search Radius (km): .25	
Date Received:		14-MAR-16		X: -79.393364	
Previous Site Name:				Y: 43.649317	
Lot/Building Size:					
Additional Info Ordered:					
172	1 of 1	SW/204.2	90.8 / 0.00	Sanitary Laundry Co 9 Bulwer St Toronto ON M5T 1A1	TANK
Permit Date:		5/26/1933			
Permit Type:		BP A47253			
User Type:		Laundry			
Installation Type:		gas tank & pump			
Installation Size:					
Installation Config.:		gas tank & pump			
No. Tanks Installed:		1			
Units of Measure:					
Value/Tank (\$):		150			
Capacity(gal):					

Map Key	Number of Records	Direction/ Distance (m)	Elev/Diff (m)	Site	DB
Reference: Location Desc:		CTA Building Permits 9 Bulwer St			
173	1 of 3	WSW/205.2	91.8 / 0.97	Film Effects Inc. 21 Phoebe St Floor 2 Toronto ON M5T 1A8	SCT
Established: Plant Size (ft²): Employment:		25			
--Details-- Description: SIC/NAICS Code:		Post-Production and Other Motion Picture and Video Industries 512190			
Description: SIC/NAICS Code:		Sound Recording Studios 512240			
173	2 of 3	WSW/205.2	91.8 / 0.97	FILM EFFECTS INC. 21 PHOEBE STREET TORONTO ON M5T 1A8	GEN
Generator No: SIC Code: SIC Description: Approval Years: PO Box No: Country: Status: Co Admin: Choice of Contact: Phone No Admin: Contaminated Facility: MHSW Facility:		ON2306200 9611 MOT. PICT./VID. PROD. 97,98,99,00,01			
Detail(s)					
Waste Class: Waste Class Name:		241 HALOGENATED SOLVENTS			
173	3 of 3	WSW/205.2	91.8 / 0.97	FILM EFFECTS INC. 21 Phoebe Street 2nd Floor Toronto ON M5T 1A8	GEN
Generator No: SIC Code: SIC Description: Approval Years: PO Box No: Country: Status: Co Admin: Choice of Contact: Phone No Admin: Contaminated Facility: MHSW Facility:		ON2306200 02			
Detail(s)					

Map Key	Number of Records	Direction/ Distance (m)	Elev/Diff (m)	Site	DB
Waste Class:		241			
Waste Class Name:		HALOGENATED SOLVENTS			
174	1 of 1	SW/206.4	89.8 / -1.00	300-308 QUEEN STREET W Toronto ON	WWIS
Well ID:		7281596		Flowing (Y/N):	
Construction Date:				Flow Rate:	
Use 1st:		Test Hole		Data Entry Status:	
Use 2nd:				Data Src:	
Final Well Status:		Test Hole		Date Received:	
Water Type:				02/24/2017	
Casing Material:				Selected Flag:	
Audit No:		Z241698		TRUE	
Tag:		A212125		Abandonment Rec:	
Constructn Method:				Contractor:	
Elevation (m):				7383	
Elevatn Reliabilty:				Form Version:	
Depth to Bedrock:				7	
Well Depth:				Owner:	
Overburden/Bedrock:				County:	
Pump Rate:				YORK	
Static Water Level:				Lot:	
Clear/Cloudy:				Concession:	
Municipality:		TORONTO CITY		Concession Name:	
Site Info:				Easting NAD83:	
				Northing NAD83:	
				Zone:	
				UTM Reliability:	
PDF URL (Map):		https://d2khazk8e83rdv.cloudfront.net/moe_mapping/downloads/2Water/Wells_pdfs/728\7281596.pdf			
<u>Additional Detail(s) (Map)</u>					
Well Completed Date:		09/20/2016			
Year Completed:		2016			
Depth (m):		9.144			
Latitude:		43.6494822650295			
Longitude:		-79.3939263641363			
X:		-79.39392621341693			
Y:		43.64948226231689			
Path:		728\7281596.pdf			
<u>Bore Hole Information</u>					
Bore Hole ID:		1006357290		Elevation:	
DP2BR:				Elevrc:	
Spatial Status:				Zone:	
Code OB:				17	
Code OB Desc:				East83:	
Open Hole:				629522.00	
Cluster Kind:				North83:	
Date Completed:		09/20/2016		4834196.00	
Remarks:				Org CS:	
Location Method Desc:		on Water Well Record		UTM83	
Elevrc Desc:				4	
Location Source Date:				UTMRC:	
Improvement Location Source:				UTMRC Desc:	
Improvement Location Method:				margin of error : 30 m - 100 m	
Source Revision Comment:				Location Method:	
Supplier Comment:				wwr	
<u>Overburden and Bedrock</u>					
<u>Materials Interval</u>					

Map Key	Number of Records	Direction/ Distance (m)	Elev/Diff (m)	Site	DB
Formation ID:		1006596871			
Layer:		2			
Color:					
General Color:					
Material 1:		05			
Material 1 Desc:		CLAY			
Material 2:		84			
Material 2 Desc:		SILTY			
Material 3:					
Material 3 Desc:					
Formation Top Depth:		5.0			
Formation End Depth:		20.0			
Formation End Depth UOM:		ft			
<u>Overburden and Bedrock Materials Interval</u>					
Formation ID:		1006596872			
Layer:		3			
Color:					
General Color:					
Material 1:		06			
Material 1 Desc:		SILT			
Material 2:		28			
Material 2 Desc:		SAND			
Material 3:					
Material 3 Desc:					
Formation Top Depth:		20.0			
Formation End Depth:		30.0			
Formation End Depth UOM:		ft			
<u>Overburden and Bedrock Materials Interval</u>					
Formation ID:		1006596870			
Layer:		1			
Color:					
General Color:					
Material 1:		01			
Material 1 Desc:		FILL			
Material 2:					
Material 2 Desc:					
Material 3:					
Material 3 Desc:					
Formation Top Depth:		0.0			
Formation End Depth:		5.0			
Formation End Depth UOM:		ft			
<u>Annular Space/Abandonment Sealing Record</u>					
Plug ID:		1006596880			
Layer:		2			
Plug From:		1.0			
Plug To:		17.0			
Plug Depth UOM:		ft			
<u>Annular Space/Abandonment Sealing Record</u>					
Plug ID:		1006596881			
Layer:		3			

Map Key	Number of Records	Direction/ Distance (m)	Elev/Diff (m)	Site	DB
Plug From:		17.0			
Plug To:		28.0			
Plug Depth UOM:		ft			
<u>Annular Space/Abandonment Sealing Record</u>					
Plug ID:		1006596879			
Layer:		1			
Plug From:		0.0			
Plug To:		1.0			
Plug Depth UOM:		ft			
<u>Method of Construction & Well Use</u>					
Method Construction ID:		1006596878			
Method Construction Code:		6			
Method Construction:		Boring			
Other Method Construction:					
<u>Pipe Information</u>					
Pipe ID:		1006596869			
Casing No:		0			
Comment:					
Alt Name:					
<u>Construction Record - Casing</u>					
Casing ID:		1006596875			
Layer:		1			
Material:		5			
Open Hole or Material:		PLASTIC			
Depth From:		0.0			
Depth To:		18.0			
Casing Diameter:		2.0			
Casing Diameter UOM:		inch			
Casing Depth UOM:		ft			
<u>Construction Record - Screen</u>					
Screen ID:		1006596876			
Layer:		1			
Slot:		10			
Screen Top Depth:		18.0			
Screen End Depth:		28.0			
Screen Material:		5			
Screen Depth UOM:		ft			
Screen Diameter UOM:		inch			
Screen Diameter:		2.375			
<u>Water Details</u>					
Water ID:		1006596874			
Layer:		1			
Kind Code:					
Kind:					
Water Found Depth:		1.0			
Water Found Depth UOM:		ft			

Map Key	Number of Records	Direction/ Distance (m)	Elev/Diff (m)	Site	DB
<u>Hole Diameter</u>					
Hole ID:		1006596873			
Diameter:		6.0			
Depth From:		0.0			
Depth To:		28.0			
Hole Depth UOM:		ft			
Hole Diameter UOM:		inch			
<u>175</u>	1 of 1	NE/206.6	94.0 / 3.11	ON	BORE
Borehole ID:	650377			Inclin FLG:	No
OGF ID:	215550729			SP Status:	Initial Entry
Status:				Surv Elev:	No
Type:	Borehole			Piezometer:	No
Use:	Geotechnical/Geological Investigation			Primary Name:	
Completion Date:	OCT-1970			Municipality:	
Static Water Level:	0.7			Lot:	
Primary Water Use:	Not Used			Township:	
Sec. Water Use:				Latitude DD:	43.653641
Total Depth m:	17.2			Longitude DD:	-79.390806
Depth Ref:	Ground Surface			UTM Zone:	17
Depth Elev:				Easting:	629765
Drill Method:	Power auger			Northing:	4834663
Orig Ground Elev m:	94.5			Location Accuracy:	
Elev Reliabil Note:				Accuracy:	Not Applicable
DEM Ground Elev m:	94.3				
Concession:					
Location D:					
Survey D:					
Comments:					
<u>Borehole Geology Stratum</u>					
Geology Stratum ID:	218529712			Mat Consistency:	Hard
Top Depth:	1.9			Material Moisture:	
Bottom Depth:	9.2			Material Texture:	
Material Color:	Brown			Non Geo Mat Type:	
Material 1:	Till			Geologic Formation:	
Material 2:	Clay			Geologic Group:	
Material 3:	Silt			Geologic Period:	Quaternary
Material 4:	Sand			Depositional Gen:	
Gsc Material Description:					
Stratum Description:	TILL,CLAY,SILT,SAND.BROWN,HARD,AGE QUATERNARY, WATER STABLE AT 307.7 FEET.				
Geology Stratum ID:	218529714			Mat Consistency:	Dense
Top Depth:	10.7			Material Moisture:	
Bottom Depth:	12.5			Material Texture:	Fine to Medium
Material Color:				Non Geo Mat Type:	
Material 1:	Sand			Geologic Formation:	
Material 2:	Clay			Geologic Group:	
Material 3:				Geologic Period:	Quaternary
Material 4:				Depositional Gen:	
Gsc Material Description:					
Stratum Description:	SAND-FINE TO MEDIUM,CLAY. VERY DENSE,AGE QUATERNARY.				
Geology Stratum ID:	218529713			Mat Consistency:	Hard
Top Depth:	9.2			Material Moisture:	
Bottom Depth:	10.7			Material Texture:	
Material Color:	Grey			Non Geo Mat Type:	
Material 1:	Till			Geologic Formation:	
Material 2:	Silt			Geologic Group:	

Map Key	Number of Records	Direction/ Distance (m)	Elev/Diff (m)	Site	DB
Material 3: Material 4: Gsc Material Description: Stratum Description:	Clay Sand			Geologic Period: Depositional Gen:	Quaternary
Geology Stratum ID: Top Depth: Bottom Depth: Material Color: Material 1: Material 2: Material 3: Material 4: Gsc Material Description: Stratum Description:	218529715 12.5 15.3 Grey Clay Silt	TILL,SILT,CLAY,SAND.GREY,HARD,AGE QUATERNARY.		Mat Consistency: Material Moisture: Material Texture: Non Geo Mat Type: Geologic Formation: Geologic Group: Geologic Period: Depositional Gen:	Hard Quaternary
Geology Stratum ID: Top Depth: Bottom Depth: Material Color: Material 1: Material 2: Material 3: Material 4: Gsc Material Description: Stratum Description:	218529711 0 1.9 Brown Fill Sand Silt Brick fragments			Mat Consistency: Material Moisture: Material Texture: Non Geo Mat Type: Geologic Formation: Geologic Group: Geologic Period: Depositional Gen:	Dense fill
Geology Stratum ID: Top Depth: Bottom Depth: Material Color: Material 1: Material 2: Material 3: Material 4: Gsc Material Description: Stratum Description:	218529716 15.3 17.2 Grey Till Silt Clay Gravel			Mat Consistency: Material Moisture: Material Texture: Non Geo Mat Type: Geologic Formation: Geologic Group: Geologic Period: Depositional Gen:	Hard Quaternary
		TILL,SILT,CLAY, GRAVEL. GREY,HARD,AGE QUATERNARY. 004 020 020 **Note: Many records provided by the department have a truncated [Stratum Description] field.			
Source					
Source Type: Source Orig: Source Date: Confidence: Observatio: Source Name: Source Details: Confiden 1:	Data Survey Geological Survey of Canada 1956-1972 H			Source Appl: Source Iden: Scale or Res: Horizontal: Verticalda:	Spatial/Tabular 1 Varies NAD27 Mean Average Sea Level
		Urban Geology Automated Information System (UGAIS) File: TOR3.txt RecordID: 210370 NTS_Sheet: 30M11E Logged by professional. Exact and complete description of material and properties.			
Source List					
Source Identifier: Source Type: Source Date: Scale or Resolution: Source Name: Source Originators:	1 Data Survey 1956-1972 Varies			Horizontal Datum: Vertical Datum: Projection Name:	NAD27 Mean Average Sea Level Universal Transverse Mercator
		Urban Geology Automated Information System (UGAIS) Geological Survey of Canada			
176	1 of 1	SSW/206.7	89.8 / -1.00	369 Queen Street West Toronto ON M5V 2A4	EHS
Order No:	20071207031			Nearest Intersection:	

Map Key	Number of Records	Direction/ Distance (m)	Elev/Diff (m)	Site	DB
Status: C Report Type: CAN - Basic Report Report Date: 12/18/2007 Date Received: 12/7/2007 Previous Site Name: Lot/Building Size: Additional Info Ordered:					
Municipality: Client Prov/State: Search Radius (km): 0.25 X: -79.393266 Y: 43.64921					
177	1 of 7	SSE/209.4	88.4 / -2.46	FREEWHEELIN' MAGAZINE INC. 296 RICHMOND ST W SUITE 305 TORONTO ON M5V 1X2	SCT
Established: 1994 Plant Size (ft²): 0 Employment: 10					
--Details-- Description: Periodical Publishers SIC/NAICS Code: 511120					
177	2 of 7	SSE/209.4	88.4 / -2.46	FREEWHEELIN MAGAZINE INC. 296 RICHMOND ST W SUITE 305 TORONTO ON M5V 1X2	SCT
Established: 1994 Plant Size (ft²): 0 Employment: 10					
--Details-- Description: PERIODICALS: PUBLISHING, OR PUBLISHING AND PRINTING SIC/NAICS Code: 2721					
177	3 of 7	SSE/209.4	88.4 / -2.46	CAST LIGHTING LTD. 296 Richmond St W Suite 603 Toronto ON M5V 1X2	SCT
Established: 0000 Plant Size (ft²): 0 Employment: 0					
--Details-- Description: Electric Lamp Bulb and Parts Manufacturing SIC/NAICS Code: 335110 Description: Lighting Fixture Manufacturing SIC/NAICS Code: 335120					
177	4 of 7	SSE/209.4	88.4 / -2.46	SW 296 Richmond St W Suite 302 Toronto ON M5V 1X2	SCT
Established: 1994 Plant Size (ft²): Employment: 10					

Map Key	Number of Records	Direction/ Distance (m)	Elev/Diff (m)	Site	DB
--Details--					
Description:		Periodical Publishers			
SIC/NAICS Code:		511120			
177	5 of 7	SSE/209.4	88.4 / -2.46	FW Omnimedia Corp 296 Richmond St W Toronto ON M5V 1X2	SCT
Established:		1993			
Plant Size (ft²):		2100			
Employment:		10			
--Details--					
Description:		Periodical Publishers			
SIC/NAICS Code:		511120			
Description:		Motion Picture and Video Production			
SIC/NAICS Code:		512110			
177	6 of 7	SSE/209.4	88.4 / -2.46	FW The Art of Living 296 Richmond St W Suite 302 Toronto ON M5V 1X2	SCT
Established:		1994			
Plant Size (ft²):		10			
Employment:					
--Details--					
Description:		Periodical Publishers			
SIC/NAICS Code:		511120			
177	7 of 7	SSE/209.4	88.4 / -2.46	Lorraine Chocolate Co Ltd 296 Richmond St W Toronto ON M5V 1X2	TANK
Permit Date:		11/4/1920			
Permit Type:		BP 46099			
User Type:		Chocolate manufacture			
Installation Type:		Oil tank			
Installation Size:					
Installation Config.:		1 x fuel oil tank			
No. Tanks Installed:		1			
Units of Measure:					
Value/Tank (\$):		350			
Capacity(gal):					
Reference:		CTA Building permits			
Location Desc:					
178	1 of 1	NW/209.7	95.2 / 4.34	Ray Printing Co. Ltd. 397 Dundas St W Lower Level Toronto ON M5T 1G6	SCT
Established:		01-AUG-83			
Plant Size (ft²):		2000			
Employment:					

Map Key	Number of Records	Direction/ Distance (m)	Elev/Diff (m)	Site	DB
--Details--					
Description:		Graphic Design Services			
SIC/NAICS Code:		541430			
Description:		Other Printing			
SIC/NAICS Code:		323119			
Description:		Other Printing			
SIC/NAICS Code:		323119			
Description:		Digital Printing			
SIC/NAICS Code:		323115			
179	1 of 1	ESE/210.2	89.8 / -1.00	222 QUEEN ST W Toronto ON	WWIS
Well ID:	7282864			Flowing (Y/N):	
Construction Date:				Flow Rate:	
Use 1st:	Test Hole			Data Entry Status:	
Use 2nd:	Monitoring			Data Src:	
Final Well Status:	0			Date Received:	03/13/2017
Water Type:				Selected Flag:	TRUE
Casing Material:				Abandonment Rec:	
Audit No:	Z250998			Contractor:	7241
Tag:	A185716			Form Version:	7
Constructn Method:				Owner:	
Elevation (m):				County:	YORK
Elevatn Reliabilty:				Lot:	
Depth to Bedrock:				Concession:	
Well Depth:				Concession Name:	
Overburden/Bedrock:				Easting NAD83:	
Pump Rate:				Northing NAD83:	
Static Water Level:				Zone:	
Clear/Cloudy:				UTM Reliability:	
Municipality:		TORONTO CITY			
Site Info:					
PDF URL (Map):		https://d2khazk8e83rdv.cloudfront.net/moe_mapping/downloads/2Water/Wells_pdfs/728\7282864.pdf			
<u>Additional Detail(s) (Map)</u>					
Well Completed Date:	02/10/2017				
Year Completed:	2017				
Depth (m):	3.6576				
Latitude:	43.6504720033331				
Longitude:	-79.3893987653363				
X:	-79.3893986141139				
Y:	43.650472000565316				
Path:	728\7282864.pdf				
<u>Bore Hole Information</u>					
Bore Hole ID:	1006366397			Elevation:	
DP2BR:				Elevrc:	
Spatial Status:				Zone:	17
Code OB:				East83:	629885.00
Code OB Desc:				North83:	4834313.00
Open Hole:				Org CS:	UTM83
Cluster Kind:				UTMRC:	4
Date Completed:	02/10/2017			UTMRC Desc:	margin of error : 30 m - 100 m
Remarks:				Location Method:	wwr
Location Method Desc:	on Water Well Record				

Map Key	Number of Records	Direction/ Distance (m)	Elev/Diff (m)	Site	DB
Elevrc Desc: Location Source Date: Improvement Location Source: Improvement Location Method: Source Revision Comment: Supplier Comment:					
<u>Overburden and Bedrock</u> <u>Materials Interval</u>					
Formation ID:		1006584947			
Layer:		1			
Color:		2			
General Color:		GREY			
Material 1:		27			
Material 1 Desc:		OTHER			
Material 2:					
Material 2 Desc:					
Material 3:					
Material 3 Desc:					
Formation Top Depth:		0.0			
Formation End Depth:		0.5			
Formation End Depth UOM:		ft			
<u>Overburden and Bedrock</u> <u>Materials Interval</u>					
Formation ID:		1006584948			
Layer:		2			
Color:		6			
General Color:		BROWN			
Material 1:		11			
Material 1 Desc:		GRAVEL			
Material 2:		01			
Material 2 Desc:		FILL			
Material 3:		77			
Material 3 Desc:		LOOSE			
Formation Top Depth:		0.5			
Formation End Depth:		4.0			
Formation End Depth UOM:		ft			
<u>Overburden and Bedrock</u> <u>Materials Interval</u>					
Formation ID:		1006584950			
Layer:		4			
Color:		2			
General Color:		GREY			
Material 1:		05			
Material 1 Desc:		CLAY			
Material 2:					
Material 2 Desc:					
Material 3:		66			
Material 3 Desc:		DENSE			
Formation Top Depth:		8.0			
Formation End Depth:		12.0			
Formation End Depth UOM:		ft			
<u>Overburden and Bedrock</u> <u>Materials Interval</u>					
Formation ID:		1006584949			

Map Key	Number of Records	Direction/ Distance (m)	Elev/Diff (m)	Site	DB
Layer:		3			
Color:		2			
General Color:		GREY			
Material 1:		05			
Material 1 Desc:		CLAY			
Material 2:					
Material 2 Desc:					
Material 3:		66			
Material 3 Desc:		DENSE			
Formation Top Depth:		4.0			
Formation End Depth:		8.0			
Formation End Depth UOM:		ft			
<u>Annular Space/Abandonment</u>					
<u>Sealing Record</u>					
Plug ID:		1006584959			
Layer:		2			
Plug From:		0.5			
Plug To:		3.0			
Plug Depth UOM:		ft			
<u>Annular Space/Abandonment</u>					
<u>Sealing Record</u>					
Plug ID:		1006584960			
Layer:		3			
Plug From:		3.0			
Plug To:		12.0			
Plug Depth UOM:		ft			
<u>Annular Space/Abandonment</u>					
<u>Sealing Record</u>					
Plug ID:		1006584958			
Layer:		1			
Plug From:		0.0			
Plug To:		0.5			
Plug Depth UOM:		ft			
<u>Method of Construction & Well</u>					
<u>Use</u>					
Method Construction ID:		1006584957			
Method Construction Code:					
Method Construction:					
Other Method Construction:					
<u>Pipe Information</u>					
Pipe ID:		1006584946			
Casing No:		0			
Comment:					
Alt Name:					
<u>Construction Record - Casing</u>					
Casing ID:		1006584953			
Layer:		1			
Material:		5			
Open Hole or Material:		PLASTIC			

Map Key	Number of Records	Direction/ Distance (m)	Elev/Diff (m)	Site	DB
Depth From: 0.0 Depth To: 3.0 Casing Diameter: 1.25 Casing Diameter UOM: inch Casing Depth UOM: ft					
<u>Construction Record - Screen</u>					
Screen ID: 1006584954 Layer: 1 Slot: 10 Screen Top Depth: 3.0 Screen End Depth: 12.0 Screen Material: 5 Screen Depth UOM: ft Screen Diameter UOM: inch Screen Diameter: 1.5					
<u>Water Details</u>					
Water ID: 1006584952 Layer: Kind Code: Kind: Water Found Depth: Water Found Depth UOM: ft					
<u>Hole Diameter</u>					
Hole ID: 1006584951 Diameter: 6.0 Depth From: 0.0 Depth To: 12.0 Hole Depth UOM: ft Hole Diameter UOM: inch					
<u>180</u>	1 of 2	NW/210.3	95.0 / 4.13	ART PHOTO STUDIO 393 A-B DUNDAS STREET WEST TORONTO ON M5T 1G6	GEN
Generator No: ON1612900 SIC Code: 9931 SIC Description: PHOTOGRAPHERS Approval Years: 92,93,97,98,99,00,01 PO Box No: Country: Status: Co Admin: Choice of Contact: Phone No Admin: Contaminated Facility: MHSW Facility:					
<u>Detail(s)</u>					
Waste Class: 264 Waste Class Name: PHOTOPROCESSING WASTES					
<u>180</u>	2 of 2	NW/210.3	95.0 / 4.13	ART PHOTO STUDIO 02-684 393 A-B DUNDAS ST.W. OLDHARROW RD. TORONTO ON M5T 1G6	GEN

Map Key	Number of Records	Direction/ Distance (m)	Elev/Diff (m)	Site	DB
Generator No: ON1612900 SIC Code: 9931 SIC Description: PHOTOGRAPHERS Approval Years: 94,95,96 PO Box No: Country: Status: Co Admin: Choice of Contact: Phone No Admin: Contaminated Facility: MHSW Facility:					
<u>Detail(s)</u>					
Waste Class: 264 Waste Class Name: PHOTOPROCESSING WASTES					
181	1 of 1	SW/212.5	90.8 / 0.00	312 Queen St W Toronto ON	WWIS
Well ID: 7329985 Construction Date: Use 1st: Monitoring and Test Hole Use 2nd: Final Well Status: Monitoring and Test Hole Water Type: Casing Material: Audit No: Z298327 Tag: A261397 Constructn Method: Elevation (m): Elevatn Reliabilty: Depth to Bedrock: Well Depth: Overburden/Bedrock: Pump Rate: Static Water Level: Clear/Cloudy: Municipality: TORONTO CITY Site Info:					
Flowing (Y/N): Flow Rate: Data Entry Status: Data Src: Date Received: 03/15/2019 Selected Flag: TRUE Abandonment Rec: Contractor: 7241 Form Version: 7 Owner: County: YORK Lot: Concession: Concession Name: Easting NAD83: Northing NAD83: Zone: UTM Reliability:					
<u>Additional Detail(s) (Map)</u>					
Bore Hole ID: 1007421899 Depth M: 4.8768 Year Completed: 2019 Well Completed Dt: 01/04/2019 Audit No: Z298327 Path:					
Tag No: A261397 Contractor: 7241 Latitude: 43.6497789896778 Longitude: -79.3945384509349 Y: 43.64977898754151 X: -79.3945383009757					
<u>Bore Hole Information</u>					
Bore Hole ID: 1007421899 DP2BR: Spatial Status: Code OB: Code OB Desc: Open Hole: Cluster Kind: Date Completed: 01/04/2019 Remarks:					
Elevation: Elevrc: Zone: 17 East83: 629472.00 North83: 4834228.00 Org CS: UTM83 UTMRC: 4 UTMRC Desc: margin of error : 30 m - 100 m Location Method: wwr					

Map Key	Number of Records	Direction/ Distance (m)	Elev/Diff (m)	Site	DB
Location Method Desc:		on Water Well Record			
Elevrc Desc:					
Location Source Date:					
Improvement Location Source:					
Improvement Location Method:					
Source Revision Comment:					
Supplier Comment:					
<u>Overburden and Bedrock</u>					
<u>Materials Interval</u>					
Formation ID:		1007806623			
Layer:		2			
Color:		6			
General Color:		BROWN			
Material 1:		05			
Material 1 Desc:		CLAY			
Material 2:		11			
Material 2 Desc:		GRAVEL			
Material 3:		28			
Material 3 Desc:		SAND			
Formation Top Depth:		0.6669999957084656			
Formation End Depth:		4.0			
Formation End Depth UOM:		ft			
<u>Overburden and Bedrock</u>					
<u>Materials Interval</u>					
Formation ID:		1007806624			
Layer:		3			
Color:		2			
General Color:		GREY			
Material 1:		05			
Material 1 Desc:		CLAY			
Material 2:					
Material 2 Desc:					
Material 3:					
Material 3 Desc:					
Formation Top Depth:		4.0			
Formation End Depth:		16.0			
Formation End Depth UOM:		ft			
<u>Overburden and Bedrock</u>					
<u>Materials Interval</u>					
Formation ID:		1007806622			
Layer:		1			
Color:		2			
General Color:		GREY			
Material 1:		27			
Material 1 Desc:		OTHER			
Material 2:					
Material 2 Desc:					
Material 3:					
Material 3 Desc:					
Formation Top Depth:		0.0			
Formation End Depth:		0.6669999957084656			
Formation End Depth UOM:		ft			
<u>Annular Space/Abandonment</u>					
<u>Sealing Record</u>					

Map Key	Number of Records	Direction/ Distance (m)	Elev/Diff (m)	Site	DB
Plug ID:		1007807274			
Layer:		2			
Plug From:		1.0			
Plug To:		5.0			
Plug Depth UOM:		ft			
 <u>Annular Space/Abandonment Sealing Record</u>					
Plug ID:		1007807273			
Layer:		1			
Plug From:		0.0			
Plug To:		1.0			
Plug Depth UOM:		ft			
 <u>Annular Space/Abandonment Sealing Record</u>					
Plug ID:		1007807275			
Layer:		3			
Plug From:		5.0			
Plug To:		16.0			
Plug Depth UOM:		ft			
 <u>Method of Construction & Well Use</u>					
Method Construction ID:		1007808130			
Method Construction Code:		B			
Method Construction:		Other Method			
Other Method Construction:		Direct Push			
 <u>Pipe Information</u>					
Pipe ID:		1007805814			
Casing No:		0			
Comment:					
Alt Name:					
 <u>Construction Record - Casing</u>					
Casing ID:		1007808303			
Layer:		1			
Material:		5			
Open Hole or Material:		PLASTIC			
Depth From:		0.0			
Depth To:		6.0			
Casing Diameter:		1.25			
Casing Diameter UOM:		Inch			
Casing Depth UOM:		ft			
 <u>Construction Record - Screen</u>					
Screen ID:		1007808652			
Layer:		1			
Slot:		10			
Screen Top Depth:		6.0			
Screen End Depth:		16.0			
Screen Material:		5			
Screen Depth UOM:		ft			
Screen Diameter UOM:		inch			

Map Key	Number of Records	Direction/ Distance (m)	Elev/Diff (m)	Site	DB
Screen Diameter:		1.5			
<u>Results of Well Yield Testing</u>					
Pumping Test Method Desc:					
Pump Test ID:		1007808972			
Pump Set At:					
Static Level:					
Final Level After Pumping:					
Recommended Pump Depth:					
Pumping Rate:					
Flowing Rate:					
Recommended Pump Rate:					
Levels UOM:		ft			
Rate UOM:		GPM			
Water State After Test Code:					
Water State After Test:					
Pumping Test Method:		0			
Pumping Duration HR:					
Pumping Duration MIN:					
Flowing:					
<u>Hole Diameter</u>					
Hole ID:		1007807840			
Diameter:		2.25			
Depth From:		0.0			
Depth To:		16.0			
Hole Depth UOM:		ft			
Hole Diameter UOM:		Inch			
182	1 of 1	ENE/212.7	93.2 / 2.32	Scully & Scully? 100 St Patrick St Toronto ON M5T 1V1	TANK
Permit Date:		1924			
Permit Type:		Information			
User Type:		Gasoline retail			
Installation Type:		gas pump on curb			
Installation Size:					
Installation Config.:		gas pump on curb			
No. Tanks Installed:					
Units of Measure:					
Value/Tank (\$):					
Capacity(gal):					
Reference:		TCM 1924 A: 1117-8			
Location Desc:					
183	1 of 1	NW/213.1	95.1 / 4.21	405 Dundas Street West Toronto ON M5T 1G6	EHS
Order No:		20291100213		Nearest Intersection:	
Status:		C		Municipality:	
Report Type:		Standard Select Report		Client Prov/State:	ON
Report Date:		16-SEP-20		Search Radius (km):	.25
Date Received:		11-SEP-20		X:	-79.3947057
Previous Site Name:				Y:	43.6532808
Lot/Building Size:					
Additional Info Ordered:					

Map Key	Number of Records	Direction/ Distance (m)	Elev/Diff (m)	Site	DB
184	1 of 1	ESE/213.5	89.8 / -1.00	214 QUEEN ST W, TORONTO ON	INC
Incident No: 2028662 Incident ID: Instance No: Status Code: Incident Status: Incident Severity: Task No: 6639813 Attribute Category: FS-Perform L1 Incident Insp Context: Date of Occurrence: 2017/02/21 00:00:00 Time of Occurrence: 13:00:00 Occr Insp Start Dt: 2017/02/22 00:00:00 Incident Creat On: Instance Creat Dt: Instance Install Dt: Approx Quant Rel: Tank Capacity: Fuels Occur Type: Fire Occur Type Rpt: Occur Category: Fuel Type Involved: Natural Gas Fuel Type Reported: Enforcement Policy: NULL Prc Escalation Req: NULL Item: Item Description: Device Installed Location: Venting Type: Vent Conn Mater: Vent Chimney Mater: Pipeline Type: Pipeline Involved: Pipe Material: Regulator Location: Regulator Type: Liquid Prop Make: Liquid Prop Model: Liquid Prop Serial No: Liquid Prop Notes: Inventory Address: 214 QUEEN ST W, TORONTO - FIRE Invent Postal Code: Notes: Contact Natural Env: Aff Prop Use Water: Occurrence Narrative: Operation Type Involved: Fire at grill top in restaurant Commercial (e.g. restaurant, business unit, etc) Any Health Impact: No Any Enviro Impact: No Service Intrap: Yes Was Prop Damaged: Yes Reside App. Type: Commer App. Type: Indus App. Type: Institut App. Type: Depth Ground Cover: Operation Pressure: Equipment Type: Equipment Model: Serial No: Cylinder Capacity: Cylinder Cap Units: Cylinder Mat Type: Pump Flow Rate Cap: Contam. Migrated: Near Body of Water: Drainage System: Sub Surface Contam: Tank Material Type: Tank Storage Type: Tank Location Type:					
185	1 of 1	SSW/213.9	89.8 / -1.00	365 Queen St W Toronto ON M5V2A4	EHS
Order No: 20130528026 Status: C Report Type: RSC Report (Urban) Report Date: 06-JUN-13 Date Received: 28-MAY-13 Previous Site Name: Lot/Building Size: Additional Info Ordered: Nearest Intersection: Municipality: Toronto, ON Client Prov/State: ON Search Radius (km): .3 X: -79.393124 Y: 43.649016					

Map Key	Number of Records	Direction/ Distance (m)	Elev/Diff (m)	Site	DB
186	1 of 1	ESE/214.2	89.8 / -1.00	222 QUEEN ST W Toronto ON	WWIS
Well ID: 7282865 Construction Date: Use 1st: Test Hole Use 2nd: Monitoring Final Well Status: 0 Water Type: Casing Material: Audit No: Z251000 Tag: A185714 Constructn Method: Elevation (m): Elevatn Reliabilty: Depth to Bedrock: Well Depth: Overburden/Bedrock: Pump Rate: Static Water Level: Clear/Cloudy: Municipality: TORONTO CITY Site Info: Flowing (Y/N): Flow Rate: Data Entry Status: Data Src: Date Received: 03/13/2017 Selected Flag: TRUE Abandonment Rec: Contractor: 7241 Form Version: 7 Owner: County: YORK Lot: Concession: Concession Name: Easting NAD83: Northing NAD83: Zone: UTM Reliability:					
PDF URL (Map):		https://d2khazk8e83rdv.cloudfront.net/moe_mapping/downloads/2Water/Wells_pdfs/728\7282865.pdf			
<u>Additional Detail(s) (Map)</u>					
Well Completed Date:		02/10/2017			
Year Completed:		2017			
Depth (m):		4.7244			
Latitude:		43.6503819983437			
Longitude:		-79.3894011710851			
X:		-79.38940102070768			
Y:		43.65038199529365			
Path:		728\7282865.pdf			
<u>Bore Hole Information</u>					
Bore Hole ID:		1006366400		Elevation:	
DP2BR:				Elevrc:	
Spatial Status:				Zone:	
Code OB:				17	
Code OB Desc:				East83:	
Open Hole:				629885.00	
Cluster Kind:				North83:	
Date Completed:		02/10/2017		4834303.00	
Remarks:				Org CS:	
Location Method Desc:		on Water Well Record		UTM83	
Elevrc Desc:				UTMRC:	
Location Source Date:				4	
Improvement Location Source:				UTMRC Desc:	
Improvement Location Method:				margin of error : 30 m - 100 m	
Source Revision Comment:				Location Method:	
Supplier Comment:				wwr	
<u>Overburden and Bedrock</u>					
<u>Materials Interval</u>					
Formation ID:		1006584976			
Layer:		5			
Color:		2			
General Color:		GREY			

Map Key	Number of Records	Direction/ Distance (m)	Elev/Diff (m)	Site	DB
Material 1:		06			
Material 1 Desc:		SILT			
Material 2:		05			
Material 2 Desc:		CLAY			
Material 3:		66			
Material 3 Desc:		DENSE			
Formation Top Depth:		12.0			
Formation End Depth:		15.5			
Formation End Depth UOM:		ft			
<u>Overburden and Bedrock Materials Interval</u>					
Formation ID:		1006584973			
Layer:		3			
Color:		2			
General Color:		GREY			
Material 1:		05			
Material 1 Desc:		CLAY			
Material 2:					
Material 2 Desc:					
Material 3:		66			
Material 3 Desc:		DENSE			
Formation Top Depth:		4.0			
Formation End Depth:		8.0			
Formation End Depth UOM:		ft			
<u>Overburden and Bedrock Materials Interval</u>					
Formation ID:		1006584975			
Layer:		4			
Color:		2			
General Color:		GREY			
Material 1:		05			
Material 1 Desc:		CLAY			
Material 2:		06			
Material 2 Desc:		SILT			
Material 3:		66			
Material 3 Desc:		DENSE			
Formation Top Depth:		8.0			
Formation End Depth:		12.0			
Formation End Depth UOM:		ft			
<u>Overburden and Bedrock Materials Interval</u>					
Formation ID:		1006584972			
Layer:		2			
Color:		6			
General Color:		BROWN			
Material 1:		11			
Material 1 Desc:		GRAVEL			
Material 2:		01			
Material 2 Desc:		FILL			
Material 3:		77			
Material 3 Desc:		LOOSE			
Formation Top Depth:		0.5			
Formation End Depth:		4.0			
Formation End Depth UOM:		ft			
<u>Overburden and Bedrock</u>					

Map Key	Number of Records	Direction/ Distance (m)	Elev/Diff (m)	Site	DB
<u>Materials Interval</u>					
Formation ID:		1006584970			
Layer:		1			
Color:		2			
General Color:		GREY			
Material 1:		27			
Material 1 Desc:		OTHER			
Material 2:					
Material 2 Desc:					
Material 3:					
Material 3 Desc:					
Formation Top Depth:		0.0			
Formation End Depth:		0.5			
Formation End Depth UOM:		ft			
<u>Annular Space/Abandonment Sealing Record</u>					
Plug ID:		1006585016			
Layer:		3			
Plug From:		4.5			
Plug To:		15.5			
Plug Depth UOM:		ft			
<u>Annular Space/Abandonment Sealing Record</u>					
Plug ID:		1006585012			
Layer:		1			
Plug From:		0.0			
Plug To:		0.5			
Plug Depth UOM:		ft			
<u>Annular Space/Abandonment Sealing Record</u>					
Plug ID:		1006585014			
Layer:		2			
Plug From:		0.5			
Plug To:		4.5			
Plug Depth UOM:		ft			
<u>Method of Construction & Well Use</u>					
Method Construction ID:		1006585006			
Method Construction Code:					
Method Construction:					
Other Method Construction:					
<u>Pipe Information</u>					
Pipe ID:		1006584968			
Casing No:		0			
Comment:					
Alt Name:					
<u>Construction Record - Casing</u>					
Casing ID:		1006584987			

Map Key	Number of Records	Direction/ Distance (m)	Elev/Diff (m)	Site	DB
Layer: 1 Material: 5 Open Hole or Material: PLASTIC Depth From: 0.0 Depth To: 5.5 Casing Diameter: 1.25 Casing Diameter UOM: inch Casing Depth UOM: ft					
<u>Construction Record - Screen</u>					
Screen ID: 1006584991 Layer: 1 Slot: 10 Screen Top Depth: 5.5 Screen End Depth: 15.5 Screen Material: 5 Screen Depth UOM: ft Screen Diameter UOM: inch Screen Diameter: 1.5					
<u>Water Details</u>					
Water ID: 1006584982 Layer: Kind Code: Kind: Water Found Depth: Water Found Depth UOM: ft					
<u>Hole Diameter</u>					
Hole ID: 1006584977 Diameter: 6.0 Depth From: 0.0 Depth To: 15.5 Hole Depth UOM: ft Hole Diameter UOM: inch					
187	1 of 3	SW/215.0	89.8 / -1.00	312 Queen Street West Toronto ON M5V 2A2	CA
Certificate #: Application Year: 00 Issue Date: 11/10/00 Approval Type: Industrial air Status: Cancelled Application Type: New Certificate of Approval Client Name: Lush Queen Street West Ltd. Client Address: 8739 Heather Street Client City: Vancouver Client Postal Code: V6P 3T1 Project Description: This is an application for an Air Certificate of Approval to allow for one exhaust fan to provide air exchange for a retail outlet and the discharge of fragrance odours to the atmosphere through one wall mounted vent. Contaminants: Emission Control:					
187	2 of 3	SW/215.0	89.8 / -1.00	312 Queen Street West Toronto ON M5V 2A2	EHS
Order No: 20181024008		Nearest Intersection:			

Map Key	Number of Records	Direction/ Distance (m)	Elev/Diff (m)	Site	DB
Status: C Report Type: Standard Report Report Date: 29-OCT-18 Date Received: 24-OCT-18 Previous Site Name: Lot/Building Size: Additional Info Ordered: Fire Insur. Maps and/or Site Plans Municipality: Client Prov/State: ON Search Radius (km): .25 X: -79.394134 Y: 43.649446					
187	3 of 3	SW/215.0	89.8 / -1.00	312 Queen St West Toronto TORONTO ON	SPL
Ref No: 1-4N2E3K Year: Incident Dt: 2/6/2024 2:47:18 PM Dt MOE Arvl on Scn: MOE Reported Dt: 2/6/2024 2:47:18 PM Dt Document Closed: Site No: MOE Response: Desktop Response Site County/District: Site Geo Ref Meth: Site District Office: Toronto District Office Nearest Watercourse: Site Name: Site Address: 312 Queen St West Toronto Site Region: Site Municipality: TORONTO Site Lot: Site Conc: Site Geo Ref Accu: Site Map Datum: Northing: Easting: Entity Operating Name: Client Name: Client Type: Source Type: Pipeline/Components Incident Cause: Incident Preceding Spill: Line Strike Incident Reason: Human error (Specify) Incident Summary: FSB: 1" pl IP service line strike, made safe & repairing. Environment Impact: Health Env Consequence: Low Nature of Impact: Contaminant Qty: 0 other - see notes Contaminant Qty 1: Contaminant Unit: Contaminant Code: Contaminant Name: NATURAL GAS Contaminant Limit 1: Contam Limit Freq 1: Contaminant UN No 1: Receiving Medium: Air Activity Preceding Spill: Construction or repair Property 2nd Watershed: 029 Lake Ontario Property Tertiary Watershed: 029A West Lake Ontario Shoreline Sector Type: NATURAL GAS DISTRIBUTION SAC Action Class: Call Report Locatn Geodata: {"integration_ids":["PR00003693809"],"wks":["POINT (-79.3941340000 43.6494457000)","creation_date":"2024-02-06"]} Time Reported: System Facility Address: Municipality No: Nature of Damage: Discharger Report: Material Group: Impact to Health: Agency Involved:					

Map Key	Number of Records	Direction/ Distance (m)	Elev/Diff (m)	Site	DB
188	1 of 3	SSE/215.2	88.4 / -2.44	BELMONT PROPERTY MANAGEMENT 280 RICHMOND ST. WEST TORONTO ON M2P 1T8	GEN
Generator No: SIC Code: SIC Description: Approval Years: PO Box No: Country: Status: Co Admin: Choice of Contact: Phone No Admin: Contaminated Facility: MHSW Facility:		ON0466101 0000 *** NOT DEFINED *** 88			
188	2 of 3	SSE/215.2	88.4 / -2.44	BELMONT PROPERTY MANAGEMENT 280 RICHMOND ST. WEST TORONTO ON M2P 1T8	GEN
Generator No: SIC Code: SIC Description: Approval Years: PO Box No: Country: Status: Co Admin: Choice of Contact: Phone No Admin: Contaminated Facility: MHSW Facility:		ON0466101 7512 NON-RES. BLDG. OPER. 89,90			
<u>Detail(s)</u>					
Waste Class: Waste Class Name:		221 LIGHT FUELS			
188	3 of 3	SSE/215.2	88.4 / -2.44	BELMONT PROPERTY MANAGEMENT 05-272 280 RICHMOND ST. WEST TORONTO ON M2P 1T8	GEN
Generator No: SIC Code: SIC Description: Approval Years: PO Box No: Country: Status: Co Admin: Choice of Contact: Phone No Admin: Contaminated Facility: MHSW Facility:		ON0466101 7512 NON-RES. BLDG. OPER. 92,93,94,95,96,97,98			
<u>Detail(s)</u>					
Waste Class: Waste Class Name:		221 LIGHT FUELS			

Map Key	Number of Records	Direction/ Distance (m)	Elev/Diff (m)	Site	DB
189	1 of 2	SW/215.3	89.8 / -1.00	Levinter G 306 Queen St W Toronto ON	TANK
Permit Date: 11/6/1919 Permit Type: BP 38921 User Type: Installation Type: Fuel tank Installation Size: Installation Config.: 1 x Fuel tank No. Tanks Installed: 1 Units of Measure: Value/Tank (\$): 1000 Capacity(gal): Reference: CTA Building permits Location Desc:					
189	2 of 2	SW/215.3	89.8 / -1.00	Levinter G 306 Queen St W Toronto ON	TANK
Permit Date: 9/23/1919 Permit Type: BP 37823 User Type: Installation Type: Fuel tank Installation Size: Installation Config.: 1 x Fuel tank No. Tanks Installed: 1 Units of Measure: Value/Tank (\$): 3000 Capacity(gal): Reference: CTA Building permits Location Desc:					
190	1 of 1	ESE/215.8	89.8 / -1.00	ON	BORE
Borehole ID: 636284 OGF ID: 215536681 Status: Type: Borehole Use: Geotechnical/Geological Investigation Completion Date: Static Water Level: Primary Water Use: Not Used Sec. Water Use: Total Depth m: 8.9 Depth Ref: Ground Surface Depth Elev: Drill Method: Diamond Drill Orig Ground Elev m: 89.4 Elev Reliabil Note: DEM Ground Elev m: 89.5 Concession: Location D: Survey D: Comments:					
Inclin FLG: No SP Status: Initial Entry Surv Elev: No Piezometer: No Primary Name: Municipality: Lot: Township: Latitude DD: 43.650113 Longitude DD: -79.389598 UTM Zone: 17 Easting: 629870 Northing: 4834273 Location Accuracy: Accuracy: Not Applicable					
<u>Borehole Geology Stratum</u>					
Geology Stratum ID: 218476314 Top Depth: 5.5 Mat Consistency: Material Moisture:					

Map Key	Number of Records	Direction/ Distance (m)	Elev/Diff (m)	Site	DB
Bottom Depth: Material Color: Material 1: Material 2: Material 3: Material 4: Gsc Material Description: Stratum Description:	7.6 Clay Stones 			Material Texture: Non Geo Mat Type: Geologic Formation: Geologic Group: Geologic Period: Depositional Gen:	 glacial
Geology Stratum ID: Top Depth: Bottom Depth: Material Color: Material 1: Material 2: Material 3: Material 4: Gsc Material Description: Stratum Description:	218476316 8.9 8.9 Shale 			Mat Consistency: Material Moisture: Material Texture: Non Geo Mat Type: Geologic Formation: Geologic Group: Geologic Period: Depositional Gen:	 Ordovician marine
Geology Stratum ID: Top Depth: Bottom Depth: Material Color: Material 1: Material 2: Material 3: Material 4: Gsc Material Description: Stratum Description:	218476315 7.6 8.9 Sand Clay Stones 			Mat Consistency: Material Moisture: Material Texture: Non Geo Mat Type: Geologic Formation: Geologic Group: Geologic Period: Depositional Gen:	 glacial
Geology Stratum ID: Top Depth: Bottom Depth: Material Color: Material 1: Material 2: Material 3: Material 4: Gsc Material Description: Stratum Description:	218476312 0 3.4 Brown Clay 			Mat Consistency: Material Moisture: Material Texture: Non Geo Mat Type: Geologic Formation: Geologic Group: Geologic Period: Depositional Gen:	 lacustrine
Geology Stratum ID: Top Depth: Bottom Depth: Material Color: Material 1: Material 2: Material 3: Material 4: Gsc Material Description: Stratum Description:	218476313 3.4 5.5 Blue Clay 			Mat Consistency: Material Moisture: Material Texture: Non Geo Mat Type: Geologic Formation: Geologic Group: Geologic Period: Depositional Gen:	 lacustrine
Source Source Type: Source Orig: Source Date: Confidence: Observatio: Source Name: Source Details: Confiden 1:	 Data Survey Geological Survey of Canada 1956-1972 M Urban Geology Automated Information System (UGAIS) File: TOR1A.txt RecordID: 042440 NTS_Sheet: 30M11E Logs are approximately correct. Lack of information. Doubtful terminology.			Source Appl: Source Iden: Scale or Res: Horizontal: Verticalda:	Spatial/Tabular 1 Varies NAD27 Mean Average Sea Level

Map Key	Number of Records	Direction/ Distance (m)	Elev/Diff (m)	Site	DB
Source List					
Source Identifier:	1			Horizontal Datum:	NAD27
Source Type:	Data Survey			Vertical Datum:	Mean Average Sea Level
Source Date:	1956-1972			Projection Name:	Universal Transverse Mercator
Scale or Resolution:	Varies				
Source Name:	Urban Geology Automated Information System (UGAIS)				
Source Originators:	Geological Survey of Canada				
191	1 of 12	SSE/216.4	88.0 / -2.87	SPEEDWARE CORPORATION 150 JOHN ST FLOOR 10 TORONTO ON M5V 3E3	SCT
Established:	1976				
Plant Size (ft²):	5000				
Employment:	30				
--Details--					
Description:	MAGNETIC AND OPTICAL RECORDING MEDIA				
SIC/NAICS Code:	3695				
Description:	COMPUTERS AND COMPUTER PERIPHERAL EQUIPMENT AND SOFTWARE				
SIC/NAICS Code:	5045				
191	2 of 12	SSE/216.4	88.0 / -2.87	AIRMEDIA 150 JOHN STREET SUITE 900 TORONTO ON M5V 3E3	GEN
Generator No:	ON0161201				
SIC Code:	2811				
SIC Description:	BUSINESS FORMS PRINT				
Approval Years:	93,97				
PO Box No:					
Country:					
Status:					
Co Admin:					
Choice of Contact:					
Phone No Admin:					
Contaminated Facility:					
MHSW Facility:					
Detail(s)					
Waste Class:	264				
Waste Class Name:	PHOTOPROCESSING WASTES				
191	3 of 12	SSE/216.4	88.0 / -2.87	AIRMEDIA 02-801 DIV. OF SOUTHAM INC. 150 JOHN ST. SUITE 900 TORONTO ON M5V 3E3	GEN
Generator No:	ON0161201				
SIC Code:	2811				
SIC Description:	BUSINESS FORMS PRINT				
Approval Years:	94,95,96				
PO Box No:					
Country:					
Status:					
Co Admin:					
Choice of Contact:					
Phone No Admin:					
Contaminated Facility:					

Map Key	Number of Records	Direction/ Distance (m)	Elev/Diff (m)	Site	DB
MHSW Facility:					
<u>Detail(s)</u>					
Waste Class:		264			
Waste Class Name:		PHOTOPROCESSING WASTES			
191	4 of 12	SSE/216.4	88.0 / -2.87	AIRMEDIA, A DIVISION OF AOUTHAM INC. 150 JOHN STREET SUITE 900 TORONTO ON M5V 3E3	GEN
Generator No:		ON0161201			
SIC Code:		2811			
SIC Description:		BUSINESS FORMS PRINT.			
Approval Years:		98,99,00,01			
PO Box No:					
Country:					
Status:					
Co Admin:					
Choice of Contact:					
Phone No Admin:					
Contaminated Facility:					
MHSW Facility:					
<u>Detail(s)</u>					
Waste Class:		264			
Waste Class Name:		PHOTOPROCESSING WASTES			
191	5 of 12	SSE/216.4	88.0 / -2.87	BELMONT CONSTRUCTION 150 JOHN ST., TORONTO C/O 35 THE LINKS ROAD WILLOWDALE ON M2P 1T8	GEN
Generator No:		ON1151900			
SIC Code:		4011			
SIC Description:		SINGLE FAMILY HOUS.			
Approval Years:		89			
PO Box No:					
Country:					
Status:					
Co Admin:					
Choice of Contact:					
Phone No Admin:					
Contaminated Facility:					
MHSW Facility:					
<u>Detail(s)</u>					
Waste Class:		221			
Waste Class Name:		LIGHT FUELS			
191	6 of 12	SSE/216.4	88.0 / -2.87	BELMONT CONSTRUCTION 150 JOHN STREET TORONTO ON	GEN
Generator No:		ON1151900			
SIC Code:		4011			
SIC Description:		SINGLE FAMILY HOUS.			
Approval Years:		92,93,97,98,99,00,01			
PO Box No:					

Map Key	Number of Records	Direction/ Distance (m)	Elev/Diff (m)	Site	DB
Country: Status: Co Admin: Choice of Contact: Phone No Admin: Contaminated Facility: MHSW Facility:					
<u>Detail(s)</u>					
Waste Class:		221			
Waste Class Name:		LIGHT FUELS			
191	7 of 12	SSE/216.4	88.0 / -2.87	BELMONT CONSTRUCTION 05-302 150 JOHN ST., TORONTO C/O 35 THE LINKS ROAD WILLOWDALE ON M2P 1T8	GEN
Generator No:		ON1151900			
SIC Code:		4011			
SIC Description:		SINGLE FAMILY HOUS.			
Approval Years:		94,95,96			
PO Box No:					
Country:					
Status:					
Co Admin:					
Choice of Contact:					
Phone No Admin:					
Contaminated Facility:					
MHSW Facility:					
<u>Detail(s)</u>					
Waste Class:		221			
Waste Class Name:		LIGHT FUELS			
191	8 of 12	SSE/216.4	88.0 / -2.87	Panorama Business Views Inc. 150 John St Suite 600 Toronto ON M5V 3E3	SCT
Established:					
Plant Size (ft²):					
Employment:		20			
<u>--Details--</u>					
Description:		Software Publishers			
SIC/NAICS Code:		511210			
191	9 of 12	SSE/216.4	88.0 / -2.87	Actuate Corporation 150 John St Suite 600 Toronto ON M5V 3E3	SCT
Established:		01-AUG-93			
Plant Size (ft²):					
Employment:					
<u>--Details--</u>					
Description:		Software Publishers			
SIC/NAICS Code:		511210			

Map Key	Number of Records	Direction/ Distance (m)	Elev/Diff (m)	Site	DB
Description:		Computer Systems Design and Related Services			
SIC/NAICS Code:		541510			
191	10 of 12	SSE/216.4	88.0 / -2.87	Enbridge Gas Distribution Inc. 150 John St Toronto ON	SPL
Ref No:		5788-7FBL5X		Municipality No:	
Year:				Nature of Damage:	
Incident Dt:				Discharger Report:	
Dt MOE Arvl on Scn:				Material Group:	
MOE Reported Dt:		6/5/2008		Impact to Health:	
Dt Document Closed:				Agency Involved:	
Site No:					
MOE Response:		Referral to others			
Site County/District:					
Site Geo Ref Meth:					
Site District Office:		Toronto - District			
Nearest Watercourse:					
Site Name:		Gas meter<UNOFFICIAL>			
Site Address:					
Site Region:					
Site Municipality:		Toronto			
Site Lot:					
Site Conc:					
Site Geo Ref Accu:					
Site Map Datum:					
Northing:					
Easting:					
Entity Operating Name:					
Client Name:		Enbridge Gas Distribution Inc.			
Client Type:					
Source Type:					
Incident Cause:		Discharge or Emission to Air			
Incident Preceding Spill:					
Incident Reason:		Process upset			
Incident Summary:		TSSA/MOE - Gas line break			
Environment Impact:		Confirmed			
Health Env Consequence:					
Nature of Impact:		Air Pollution			
Contaminant Qty:		0 ppm			
Contaminant Qty 1:		0			
Contaminant Unit:		ppm			
Contaminant Code:		35			
Contaminant Name:		NATURAL GAS (METHANE)			
Contaminant Limit 1:					
Contam Limit Freq 1:					
Contaminant UN No 1:					
Receiving Medium:					
Activity Preceding Spill:					
Property 2nd Watershed:					
Property Tertiary Watershed:					
Sector Type:		Pipeline			
SAC Action Class:		Air Spills - Gases and Vapours			
Call Report Locatn Geodata:					
Time Reported:					
System Facility Address:					
191	11 of 12	SSE/216.4	88.0 / -2.87	Texas Instruments Canada Ltd. 150 John St Suite 801 Toronto ON M5V 3E3	SCT

Map Key	Number of Records	Direction/ Distance (m)	Elev/Diff (m)	Site	DB
Established: Plant Size (ft²): Employment:					
--Details-- Description:Office and Store Machinery and Equipment Wholesaler-Distributors SIC/NAICS Code:417910 Description:Electronic Components, Navigational and Communications Equipment and Supplies Wholesaler-Distributors SIC/NAICS Code:417320					
191	12 of 12	SSE/216.4	88.0 / -2.87	150 JOHN STREET TORONTO ON	HINC
External File Num: Fuel Occurrence Type: Date of Occurrence: Fuel Type Involved: Status Desc: Job Type Desc: Oper. Type Involved: Service Interruptions: Property Damage: Fuel Life Cycle Stage: Root Cause:		FS INC 0806-02669 Vapour Release 6/5/2008 Natural Gas Completed - Causal Analysis(End) Incident/Near-Miss Occurrence (FS) Commercial (e.g. restaurant, business unit, etc) Yes No Utilization Root Cause: Equipment/Material/Component:No Procedures:No Maintenance:Yes Design:No Training:No Management:No Human Factors:No Service riser damage, facility type not specified. Gaseous Fuel Incident Industry Stakeholder (Licensee/Registration/Certificate Holder, Facility Owner, etc.) Toronto			
Reported Details: Fuel Category: Occurrence Type: Affiliation: County Name: Approx. Quant. Rel: Nearby body of water: Enter Drainage Syst.: Approx. Quant. Unit: Environmental Impact:					
192	1 of 31	SE/217.6	88.8 / -2.00	CITY TV 299 QUEEN STREET WEST BASEMENT; 299 QUEEN STREET WEST TORONTO ON M5V 2Z5	NPCB
Company Code: Industry: Site Status: Transaction Date: Inspection Date:		O3271 Telephone/Telecommunication 6/22/1994 6/14/1994			
192	2 of 31	SE/217.6	88.8 / -2.00	CHUM Television Group 299 Queen St W Toronto ON M5V 2Z5	SCT
Established: Plant Size (ft²): Employment:		1984 3000 150			
--Details-- Description:Motion Picture and Video Production					

Map Key	Number of Records	Direction/ Distance (m)	Elev/Diff (m)	Site	DB
SIC/NAICS Code:		512110			
192	3 of 31	SE/217.6	88.8 / -2.00	CHUM Television Group - Muchmore Music 299 Queen St W Toronto ON M5V 2Z5	SCT
Established:		1998			
Plant Size (ft²):		3000			
Employment:		150			
--Details--					
Description:		Motion Picture and Video Production			
SIC/NAICS Code:		512110			
192	4 of 31	SE/217.6	88.8 / -2.00	CHUM Television Group - CityPulse 299 Queen St W Toronto ON M5V 2Z5	SCT
Established:		1984			
Plant Size (ft²):		3000			
Employment:		150			
--Details--					
Description:		Motion Picture and Video Production			
SIC/NAICS Code:		512110			
192	5 of 31	SE/217.6	88.8 / -2.00	299 Queen Street West Toronto ON M5V 2Z5	CA
Certificate #:		3485-4VXTAA			
Application Year:		01			
Issue Date:		5/4/01			
Approval Type:		Industrial air			
Status:		Approved			
Application Type:		New Certificate of Approval			
Client Name:		Chum Limited			
Client Address:		299 Queen Street West			
Client City:		Toronto			
Client Postal Code:		M5V 2Z5			
Project Description:		This application is for air emissions from one (1) 1500 kW standby generator to provide emergency power for CHUM television studios.			
Contaminants:					
Emission Control:					
192	6 of 31	SE/217.6	88.8 / -2.00	CITY TV A DIVISION OF CHUM LIMITED 299 QUEEN STREET WEST TORONTO ON M5V 2Z5	GEN
Generator No:		ON1195902			
SIC Code:		4812			
SIC Description:		TV BROADCASTING			
Approval Years:		92,93,97,98			
PO Box No:					
Country:					
Status:					
Co Admin:					

Map Key	Number of Records	Direction/ Distance (m)	Elev/Diff (m)	Site	DB
Choice of Contact: Phone No Admin: Contaminated Facility: MHSW Facility:					
<u>Detail(s)</u>					
Waste Class:		121			
Waste Class Name:		ALKALINE WASTES - HEAVY METALS			
Waste Class:		243			
Waste Class Name:		PCB'S			
192	7 of 31	SE/217.6	88.8 / -2.00	CITY TV 07-642 A DIV. OF CHUM LTD. 299 QUEEN ST. WEST TORONTO ON M5V 2Z5	GEN
Generator No:		ON1195902			
SIC Code:		4812			
SIC Description:		TV BROADCASTING			
Approval Years:		94,95,96			
PO Box No:					
Country:					
Status:					
Co Admin:					
Choice of Contact:					
Phone No Admin:					
Contaminated Facility:					
MHSW Facility:					
<u>Detail(s)</u>					
Waste Class:		121			
Waste Class Name:		ALKALINE WASTES - HEAVY METALS			
Waste Class:		243			
Waste Class Name:		PCB'S			
192	8 of 31	SE/217.6	88.8 / -2.00	CITY TV 299 QUEEN STREET WEST TORONTO ON M5V 2Z5	GEN
Generator No:		ON1195902			
SIC Code:		4812			
SIC Description:		TV BROADCASTING			
Approval Years:		99,00,01			
PO Box No:					
Country:					
Status:					
Co Admin:					
Choice of Contact:					
Phone No Admin:					
Contaminated Facility:					
MHSW Facility:					
<u>Detail(s)</u>					
Waste Class:		121			
Waste Class Name:		ALKALINE WASTES - HEAVY METALS			
Waste Class:		243			
Waste Class Name:		PCB'S			

Map Key	Number of Records	Direction/ Distance (m)	Elev/Diff (m)	Site	DB
192	9 of 31	SE/217.6	88.8 / -2.00	CHUM Ltd. 299 QUEEN STREET WEST TORONTO ON M5V 2Z5	GEN
Generator No:		ON1195902			
SIC Code:					
SIC Description:					
Approval Years:		02,03,04,05,06			
PO Box No:					
Country:					
Status:					
Co Admin:					
Choice of Contact:					
Phone No Admin:					
Contaminated Facility:					
MHSW Facility:					
<u>Detail(s)</u>					
Waste Class:		121			
Waste Class Name:		ALKALINE WASTES - HEAVY METALS			
Waste Class:		145			
Waste Class Name:		PAINT/PIGMENT/COATING RESIDUES			
Waste Class:		148			
Waste Class Name:		INORGANIC LABORATORY CHEMICALS			
Waste Class:		243			
Waste Class Name:		PCB'S			
Waste Class:		263			
Waste Class Name:		ORGANIC LABORATORY CHEMICALS			
Waste Class:		331			
Waste Class Name:		WASTE COMPRESSED GASES			
192	10 of 31	SE/217.6	88.8 / -2.00	CITY TV 299 QUEEN ST W TORONTO ON M5V 2Z5	NPCB
Company Code:		O3271			
Industry:		TELEPHONE/TELECOMMUNICATION			
Site Status:		DELETED FEDERAL SITES			
Transaction Date:		6/22/1994			
Inspection Date:		6/14/1994			
192	11 of 31	SE/217.6	88.8 / -2.00	CTVglobemedia 299 Queen Street West, 250 and 260 Richmond Street West Toronto CITY OF TORONTO ON	EBR
EBR Registry No:		010-7849		Decision Posted:	
Ministry Ref No:		8329-7VVJXL		Exception Posted:	
Notice Type:		Instrument Decision		Section:	
Notice Stage:				Act 1:	
Notice Date:		November 26, 2009		Act 2:	
Proposal Date:		September 21, 2009		Site Location Map:	
Year:		2009			
Instrument Type:		(EPA s. 9) - Approval for discharge into the natural environment other than water (i.e. Air)			
Off Instrument Name:					

Map Key	Number of Records	Direction/ Distance (m)	Elev/Diff (m)	Site	DB
Posted By: Company Name: CTVglobemedia Site Address: Location Other: Proponent Name: Proponent Address: 299 Queen Street West, Toronto Ontario, Canada M5V 2Z5 Comment Period: URL: Summary: Site Location Details: 299 Queen Street West, 250 and 260 Richmond Street West Toronto CITY OF TORONTO					
192	12 of 31	SE/217.6	88.8 / -2.00	CTV TELEVISION 299 QUEEN ST WEST TORONTO ON M5V 2Z5	GEN
Generator No: ON7390942 SIC Code: 515120 SIC Description: Television Broadcasting Approval Years: 07,08 PO Box No: Country: Status: Co Admin: Choice of Contact: Phone No Admin: Contaminated Facility: MHSW Facility: Detail(s) Waste Class: 112 Waste Class Name: ACID WASTE - HEAVY METALS Waste Class: 121 Waste Class Name: ALKALINE WASTES - HEAVY METALS Waste Class: 145 Waste Class Name: PAINT/PIGMENT/COATING RESIDUES Waste Class: 146 Waste Class Name: OTHER SPECIFIED INORGANICS					
192	13 of 31	SE/217.6	88.8 / -2.00	CTVglobemedia Inc. 299 Queen Street West, 250 and 260 Ricmon St W Toronto ON	CA
Certificate #: 6163-7XUR27 Application Year: 2009 Issue Date: 11/20/2009 Approval Type: Air Status: Approved Application Type: Client Name: Client Address: Client City: Client Postal Code: Project Description:					

Map Key	Number of Records	Direction/ Distance (m)	Elev/Diff (m)	Site	DB
Contaminants: Emission Control:					
192	14 of 31	SE/217.6	88.8 / -2.00	CTV TELEVISION 299 QUEEN ST WEST TORONTO ON M5V 2Z5	GEN
Generator No:		ON7390942			
SIC Code:		515120			
SIC Description:		Television Broadcasting			
Approval Years:		2009			
PO Box No:					
Country:					
Status:					
Co Admin:					
Choice of Contact:					
Phone No Admin:					
Contaminated Facility:					
MHSW Facility:					
<u>Detail(s)</u>					
Waste Class:		145			
Waste Class Name:		PAINT/PIGMENT/COATING RESIDUES			
Waste Class:		146			
Waste Class Name:		OTHER SPECIFIED INORGANICS			
Waste Class:		112			
Waste Class Name:		ACID WASTE - HEAVY METALS			
Waste Class:		121			
Waste Class Name:		ALKALINE WASTES - HEAVY METALS			
192	15 of 31	SE/217.6	88.8 / -2.00	CTV TELEVISION 299 QUEEN ST WEST TORONTO ON M5V 2Z5	GEN
Generator No:		ON7390942			
SIC Code:		515120			
SIC Description:		Television Broadcasting			
Approval Years:		2010			
PO Box No:					
Country:					
Status:					
Co Admin:					
Choice of Contact:					
Phone No Admin:					
Contaminated Facility:					
MHSW Facility:					
<u>Detail(s)</u>					
Waste Class:		112			
Waste Class Name:		ACID WASTE - HEAVY METALS			
Waste Class:		121			
Waste Class Name:		ALKALINE WASTES - HEAVY METALS			
Waste Class:		146			
Waste Class Name:		OTHER SPECIFIED INORGANICS			

Map Key	Number of Records	Direction/ Distance (m)	Elev/Diff (m)	Site	DB
Waste Class: Waste Class Name:		145 PAINT/PIGMENT/COATING RESIDUES			
192	16 of 31	SE/217.6	88.8 / -2.00	CTV Limited 299 Queen Street West Toronto ON M5V 2Z5	GEN
Generator No:		ON2782422			
SIC Code:		515120			
SIC Description:		Television Broadcasting			
Approval Years:		2010			
PO Box No:					
Country:					
Status:					
Co Admin:					
Choice of Contact:					
Phone No Admin:					
Contaminated Facility:					
MHSW Facility:					
<u>Detail(s)</u>					
Waste Class:		251			
Waste Class Name:		OIL SKIMMINGS & SLUDGES			
192	17 of 31	SE/217.6	88.8 / -2.00	Bell 299 Queen St W Toronto ON M5V 2Z5	GEN
Generator No:		ON7390942			
SIC Code:		515120			
SIC Description:		Television Broadcasting			
Approval Years:		2011			
PO Box No:					
Country:					
Status:					
Co Admin:					
Choice of Contact:					
Phone No Admin:					
Contaminated Facility:					
MHSW Facility:					
<u>Detail(s)</u>					
Waste Class:		145			
Waste Class Name:		PAINT/PIGMENT/COATING RESIDUES			
Waste Class:		121			
Waste Class Name:		ALKALINE WASTES - HEAVY METALS			
Waste Class:		146			
Waste Class Name:		OTHER SPECIFIED INORGANICS			
Waste Class:		112			
Waste Class Name:		ACID WASTE - HEAVY METALS			
192	18 of 31	SE/217.6	88.8 / -2.00	Bell 299 Queen St W Toronto ON M5V 2Z5	GEN
Generator No:		ON7390942			
SIC Code:		515120			

Map Key	Number of Records	Direction/ Distance (m)	Elev/Diff (m)	Site	DB
SIC Description: Approval Years: PO Box No: Country: Status: Co Admin: Choice of Contact: Phone No Admin: Contaminated Facility: MHSW Facility:		Television Broadcasting 2012			
<u>Detail(s)</u>					
Waste Class: Waste Class Name:		121 ALKALINE WASTES - HEAVY METALS			
Waste Class: Waste Class Name:		145 PAINT/PIGMENT/COATING RESIDUES			
Waste Class: Waste Class Name:		112 ACID WASTE - HEAVY METALS			
Waste Class: Waste Class Name:		146 OTHER SPECIFIED INORGANICS			
192	19 of 31	SE/217.6	88.8 / -2.00	Bell 299 Queen St W Toronto ON	GEN
Generator No: SIC Code: SIC Description: Approval Years: PO Box No: Country: Status: Co Admin: Choice of Contact: Phone No Admin: Contaminated Facility: MHSW Facility:		ON7390942 515120 TELEVISION BROADCASTING 2013			
<u>Detail(s)</u>					
Waste Class: Waste Class Name:		121 ALKALINE WASTES - HEAVY METALS			
Waste Class: Waste Class Name:		146 OTHER SPECIFIED INORGANICS			
Waste Class: Waste Class Name:		252 WASTE OILS & LUBRICANTS			
Waste Class: Waste Class Name:		112 ACID WASTE - HEAVY METALS			
Waste Class: Waste Class Name:		212 ALIPHATIC SOLVENTS			
Waste Class: Waste Class Name:		145 PAINT/PIGMENT/COATING RESIDUES			

Map Key	Number of Records	Direction/ Distance (m)	Elev/Diff (m)	Site	DB
192	20 of 31	SE/217.6	88.8 / -2.00	Chum Limited 299 Queen St W Toronto ON M5V 2Z5	ECA
Approval No: 3485-4VXTAA Approval Date: 2001-05-04 Status: Approved Record Type: ECA Link Source: IDS SWP Area Name: Toronto Approval Type: ECA-AIR Project Type: AIR Business Name: Chum Limited Address: 299 Queen St W Full Address: Full PDF Link: https://www.accessenvironment.ene.gov.on.ca/instruments/8384-4TWP5V-14.pdf PDF Site Location: MOE District: Metro Toronto City: Longitude: -79.39045 Latitude: 43.650078 Geometry X: Geometry Y:					
192	21 of 31	SE/217.6	88.8 / -2.00	CTVglobemedia Inc. 299 Queen St W , 250 and 260 Richmond Street West Toronto ON M5V 2Z5	ECA
Approval No: 6163-7XUR27 Approval Date: 2009-11-20 Status: Approved Record Type: ECA Link Source: IDS SWP Area Name: Toronto Approval Type: ECA-AIR Project Type: AIR Business Name: CTVglobemedia Inc. Address: 299 Queen St W , 250 and 260 Richmond Street West Full Address: Full PDF Link: https://www.accessenvironment.ene.gov.on.ca/instruments/8329-7VVJXL-14.pdf PDF Site Location: MOE District: Metro Toronto City: Longitude: -79.39045 Latitude: 43.650078 Geometry X: Geometry Y:					
192	22 of 31	SE/217.6	88.8 / -2.00	Bell 299 Queen St W Toronto ON M5V 2Z5	GEN
Generator No: ON7390942 SIC Code: 515120 SIC Description: TELEVISION BROADCASTING Approval Years: 2015 PO Box No: Country: Canada Status: Co Admin: Julie Labelle Choice of Contact: CO_OFFICIAL Phone No Admin: 514-870-0688 Ext. Contaminated Facility: No MHSW Facility: No Detail(s) Waste Class: 146 Waste Class Name: OTHER SPECIFIED INORGANICS Waste Class: 269 Waste Class Name: NON-HALOGENATED PESTICIDES					

Map Key	Number of Records	Direction/ Distance (m)	Elev/Diff (m)	Site	DB
Waste Class:		148			
Waste Class Name:		INORGANIC LABORATORY CHEMICALS			
Waste Class:		121			
Waste Class Name:		ALKALINE WASTES - HEAVY METALS			
Waste Class:		212			
Waste Class Name:		ALIPHATIC SOLVENTS			
Waste Class:		112			
Waste Class Name:		ACID WASTE - HEAVY METALS			
Waste Class:		145			
Waste Class Name:		PAINT/PIGMENT/COATING RESIDUES			
Waste Class:		122			
Waste Class Name:		ALKALINE WASTES - OTHER METALS			
Waste Class:		113			
Waste Class Name:		ACID WASTE - OTHER METALS			
Waste Class:		268			
Waste Class Name:		AMINES			
Waste Class:		267			
Waste Class Name:		ORGANIC ACIDS			
Waste Class:		263			
Waste Class Name:		ORGANIC LABORATORY CHEMICALS			
Waste Class:		251			
Waste Class Name:		OIL SKIMMINGS & SLUDGES			
Waste Class:		252			
Waste Class Name:		WASTE OILS & LUBRICANTS			

[192](#)

23 of 31

SE/217.6

88.8 / -2.00

Bell
299 Queen St W
Toronto ON M5V 2Z5

GEN

Generator No: ON7390942
SIC Code: 515120
SIC Description: TELEVISION BROADCASTING
Approval Years: 2016
PO Box No:
Country: Canada
Status:
Co Admin: Chlo   Lamothe-Luneau
Choice of Contact: CO_OFFICIAL
Phone No Admin: 514-391-1021 Ext.
Contaminated Facility: No
MHSW Facility: No

Detail(s)

Waste Class: 146
Waste Class Name: OTHER SPECIFIED INORGANICS

Waste Class: 267
Waste Class Name: ORGANIC ACIDS

Waste Class: 112
Waste Class Name: ACID WASTE - HEAVY METALS

Map Key	Number of Records	Direction/ Distance (m)	Elev/Diff (m)	Site	DB
Waste Class:		268			
Waste Class Name:		AMINES			
Waste Class:		263			
Waste Class Name:		ORGANIC LABORATORY CHEMICALS			
Waste Class:		148			
Waste Class Name:		INORGANIC LABORATORY CHEMICALS			
Waste Class:		269			
Waste Class Name:		NON-HALOGENATED PESTICIDES			
Waste Class:		212			
Waste Class Name:		ALIPHATIC SOLVENTS			
Waste Class:		145			
Waste Class Name:		PAINT/PIGMENT/COATING RESIDUES			
Waste Class:		252			
Waste Class Name:		WASTE OILS & LUBRICANTS			
Waste Class:		251			
Waste Class Name:		OIL SKIMMINGS & SLUDGES			
Waste Class:		121			
Waste Class Name:		ALKALINE WASTES - HEAVY METALS			
Waste Class:		113			
Waste Class Name:		ACID WASTE - OTHER METALS			
Waste Class:		122			
Waste Class Name:		ALKALINE WASTES - OTHER METALS			

[192](#)

24 of 31

SE/217.6

88.8 / -2.00

Bell
299 Queen St W
Toronto ON M5V 2Z5

GEN

Generator No: ON7390942
SIC Code: 515120
SIC Description: TELEVISION BROADCASTING
Approval Years: 2014
PO Box No:
Country: Canada
Status:
Co Admin: Julie Labelle
Choice of Contact: CO_OFFICIAL
Phone No Admin: 514-870-0688 Ext.
Contaminated Facility: No
MHSW Facility: No

Detail(s)

Waste Class: 112
Waste Class Name: ACID WASTE - HEAVY METALS

Waste Class: 212
Waste Class Name: ALIPHATIC SOLVENTS

Waste Class: 121
Waste Class Name: ALKALINE WASTES - HEAVY METALS

Waste Class: 146
Waste Class Name: OTHER SPECIFIED INORGANICS

Map Key	Number of Records	Direction/ Distance (m)	Elev/Diff (m)	Site	DB
Waste Class:		252			
Waste Class Name:		WASTE OILS & LUBRICANTS			
Waste Class:		145			
Waste Class Name:		PAINT/PIGMENT/COATING RESIDUES			
192	25 of 31	SE/217.6	88.8 / -2.00	Bell Bell Canada 299 Queen St W Toronto ON M5V 2Z5	GEN
Generator No:		ON7390942			
SIC Code:					
SIC Description:					
Approval Years:		As of Dec 2018			
PO Box No:					
Country:		Canada			
Status:		Registered			
Co Admin:					
Choice of Contact:					
Phone No Admin:					
Contaminated Facility:					
MHSW Facility:					
<u>Detail(s)</u>					
Waste Class:		113 C			
Waste Class Name:		Acid solutions - containing other metals and non-metals			
Waste Class:		121 C			
Waste Class Name:		Alkaline slutions - containing heavy metals			
Waste Class:		122 C			
Waste Class Name:		Alkaline slutions - containing other metals and non-metals (not cyanide)			
Waste Class:		145 L			
Waste Class Name:		Wastes from the use of pigments, coatings and paints			
Waste Class:		146 C			
Waste Class Name:		Other specified inorganic sludges, slurries or solids			
Waste Class:		146 T			
Waste Class Name:		Other specified inorganic sludges, slurries or solids			
Waste Class:		148 C			
Waste Class Name:		Misc. wastes and inorganic chemicals			
Waste Class:		148 L			
Waste Class Name:		Misc. wastes and inorganic chemicals			
Waste Class:		148 T			
Waste Class Name:		Misc. wastes and inorganic chemicals			
Waste Class:		212 C			
Waste Class Name:		Aliphatic solvents and residues			
Waste Class:		212 L			
Waste Class Name:		Aliphatic solvents and residues			
Waste Class:		212 T			
Waste Class Name:		Aliphatic solvents and residues			
Waste Class:		251 L			
Waste Class Name:		Waste oils/sludges (petroleum based)			

Map Key	Number of Records	Direction/ Distance (m)	Elev/Diff (m)	Site	DB
Waste Class: Waste Class Name:		252 L Waste crankcase oils and lubricants			
Waste Class: Waste Class Name:		254 L Oily water/waste oil from waste transfer/processing sites			
Waste Class: Waste Class Name:		263 L Misc. waste organic chemicals			
Waste Class: Waste Class Name:		267 C Organic acids			
Waste Class: Waste Class Name:		268 L Amines			
Waste Class: Waste Class Name:		269 C Organic non-halogenated pesticide and herbicide wastes			
192	26 of 31	SE/217.6	88.8 / -2.00	Bell Bell Canada 299 Queen St W Toronto ON M5V 2Z5	GEN
Generator No: SIC Code: SIC Description: Approval Years: PO Box No: Country: Status: Co Admin: Choice of Contact: Phone No Admin: Contaminated Facility: MHSW Facility:		ON7390942 As of Jul 2020 Canada Registered			
<u>Detail(s)</u>					
Waste Class: Waste Class Name:		121 C Alkaline slutions - containing heavy metals			
Waste Class: Waste Class Name:		269 C Organic non-halogenated pesticide and herbicide wastes			
Waste Class: Waste Class Name:		148 T Misc. wastes and inorganic chemicals			
Waste Class: Waste Class Name:		252 L Waste crankcase oils and lubricants			
Waste Class: Waste Class Name:		254 L Oily water/waste oil from waste transfer/processing sites			
Waste Class: Waste Class Name:		146 C Other specified inorganic sludges, slurries or solids			
Waste Class: Waste Class Name:		212 C Aliphatic solvents and residues			
Waste Class: Waste Class Name:		212 I Aliphatic solvents and residues			
Waste Class: Waste Class Name:		263 L Misc. waste organic chemicals			

Map Key	Number of Records	Direction/ Distance (m)	Elev/Diff (m)	Site	DB
Waste Class:		267 C			
Waste Class Name:		Organic acids			
Waste Class:		146 T			
Waste Class Name:		Other specified inorganic sludges, slurries or solids			
Waste Class:		148 L			
Waste Class Name:		Misc. wastes and inorganic chemicals			
Waste Class:		212 L			
Waste Class Name:		Aliphatic solvents and residues			
Waste Class:		145 L			
Waste Class Name:		Wastes from the use of pigments, coatings and paints			
Waste Class:		251 L			
Waste Class Name:		Waste oils/sludges (petroleum based)			
Waste Class:		268 L			
Waste Class Name:		Amines			
Waste Class:		113 C			
Waste Class Name:		Acid solutions - containing other metals and non-metals			
Waste Class:		212 T			
Waste Class Name:		Aliphatic solvents and residues			
Waste Class:		122 C			
Waste Class Name:		Alkaline slutions - containing other metals and non-metals (not cyanide)			
Waste Class:		148 C			
Waste Class Name:		Misc. wastes and inorganic chemicals			
192	27 of 31	SE/217.6	88.8 / -2.00	HAILEYBURY PUBLIC SCHOOL 299 QUEEN ST W,,TORONTO,ON,M5V 2Z5,CA ON	VAR
Incident No:	2090402			Item Instance:	NULL
Status:	Variance Approved			Incident Type:	FS-Variance
Incident Reported Dt:	6/5/2017			Aband USTs:	Abandon UST
Incident Created On:	6/5/2017				
192	28 of 31	SE/217.6	88.8 / -2.00	BELL MEDIA 299 QUEEN ST W TORONTO ON	CFOT
Inventory No:	64789278			Tank Material:	Steel
Inventory Status:	Active			Corrosion Protect:	Sacrificial anode
Installation Year:	2001			Overfill Protection:	
Capacity:	22700			Inventory Context:	FS Fuel Oil Tank
Capacity Unit:				Inventory Item:	FS FUEL OIL TANK
Tank Type:					
Manufacturer:					
Model:					
Description:	Vacuum interstitial, Veeder-Root leak detection, overfill protection valve, upgraded in May 2018				
192	29 of 31	SE/217.6	88.8 / -2.00	Bell Bell Canada 299 Queen St W Toronto ON M5V 2Z5	GEN
Generator No:	ON7390942				

Map Key	Number of Records	Direction/ Distance (m)	Elev/Diff (m)	Site	DB
SIC Code: SIC Description: Approval Years: As of Nov 2021 PO Box No: Country: Canada Status: Registered Co Admin: Choice of Contact: Phone No Admin: Contaminated Facility: MHSW Facility:					
<u>Detail(s)</u>					
Waste Class:		146 T			
Waste Class Name:		Other specified inorganic sludges, slurries or solids			
Waste Class:		212 T			
Waste Class Name:		Aliphatic solvents and residues			
Waste Class:		113 C			
Waste Class Name:		Acid solutions - containing other metals and non-metals			
Waste Class:		145 L			
Waste Class Name:		Wastes from the use of pigments, coatings and paints			
Waste Class:		269 C			
Waste Class Name:		Organic non-halogenated pesticide and herbicide wastes			
Waste Class:		148 T			
Waste Class Name:		Misc. wastes and inorganic chemicals			
Waste Class:		121 C			
Waste Class Name:		Alkaline slutions - containing heavy metals			
Waste Class:		267 C			
Waste Class Name:		Organic acids			
Waste Class:		212 L			
Waste Class Name:		Aliphatic solvents and residues			
Waste Class:		212 I			
Waste Class Name:		Aliphatic solvents and residues			
Waste Class:		148 C			
Waste Class Name:		Misc. wastes and inorganic chemicals			
Waste Class:		263 L			
Waste Class Name:		Misc. waste organic chemicals			
Waste Class:		268 L			
Waste Class Name:		Amines			
Waste Class:		254 L			
Waste Class Name:		Oily water/waste oil from waste transfer/processing sites			
Waste Class:		212 C			
Waste Class Name:		Aliphatic solvents and residues			
Waste Class:		122 C			
Waste Class Name:		Alkaline slutions - containing other metals and non-metals (not cyanide)			
Waste Class:		251 L			
Waste Class Name:		Waste oils/sludges (petroleum based)			

Map Key	Number of Records	Direction/ Distance (m)	Elev/Diff (m)	Site	DB
Waste Class: 146 C Waste Class Name: Other specified inorganic sludges, slurries or solids Waste Class: 148 L Waste Class Name: Misc. wastes and inorganic chemicals Waste Class: 252 L Waste Class Name: Waste crankcase oils and lubricants					
192	30 of 31	SE/217.6	88.8 / -2.00	CITY TV, DIV. OF CHUM LTD. 299 QUEEN STREET WEST TORONTO ON M5V 2Z5	REC
ID: Company ID: Receiver No: RRPCB0900 Co Admin: Choice of Contact: Rec Div: Rec Op Div: Rec Op Name: Site Bldg: Facility Type: Approval Yrs: 1992; 1994; 1995; 1996; 1997; 1998; 1999; 2000; 2001; 2002; 2006; 2007; 2008 Province In: ON Province Out: County Out: Mail Addr: Site PO Box:					
<u>1999 Receiver Waste Information Details</u>					
Waste Code: 243 Waste Desc: PCB'S					
192	31 of 31	SE/217.6	88.8 / -2.00	Bell Bell Canada 299 Queen St W Toronto ON M5V 2Z5	GEN
Generator No: ON7390942 SIC Code: SIC Description: Approval Years: As of Oct 2022 PO Box No: Country: Canada Status: Registered Co Admin: Choice of Contact: Phone No Admin: Contaminated Facility: MHSW Facility:					
<u>Detail(s)</u>					
Waste Class: 221 I Waste Class Name: LIGHT FUELS					
Waste Class: 263 L Waste Class Name: ORGANIC LABORATORY CHEMICALS					
Waste Class: 254 L Waste Class Name: TRANSFER STATION OILS WASTES					
Waste Class: 212 T Waste Class Name: ALIPHATIC SOLVENTS					
Waste Class: 221 L					

Map Key	Number of Records	Direction/ Distance (m)	Elev/Diff (m)	Site	DB
Waste Class Name:		LIGHT FUELS			
Waste Class:		145 L			
Waste Class Name:		PAINT/PIGMENT/COATING RESIDUES			
Waste Class:		146 T			
Waste Class Name:		OTHER SPECIFIED INORGANICS			
Waste Class:		212 I			
Waste Class Name:		ALIPHATIC SOLVENTS			
Waste Class:		268 L			
Waste Class Name:		AMINES			
Waste Class:		148 C			
Waste Class Name:		INORGANIC LABORATORY CHEMICALS			
Waste Class:		251 L			
Waste Class Name:		OIL SKIMMINGS & SLUDGES			
Waste Class:		148 T			
Waste Class Name:		INORGANIC LABORATORY CHEMICALS			
Waste Class:		148 L			
Waste Class Name:		INORGANIC LABORATORY CHEMICALS			
Waste Class:		267 C			
Waste Class Name:		ORGANIC ACIDS			
Waste Class:		113 C			
Waste Class Name:		ACID WASTE - OTHER METALS			
Waste Class:		122 C			
Waste Class Name:		ALKALINE WASTES - OTHER METALS			
Waste Class:		252 L			
Waste Class Name:		WASTE OILS & LUBRICANTS			
Waste Class:		269 C			
Waste Class Name:		NON-HALOGENATED PESTICIDES			
Waste Class:		212 C			
Waste Class Name:		ALIPHATIC SOLVENTS			
Waste Class:		121 C			
Waste Class Name:		ALKALINE WASTES - HEAVY METALS			
Waste Class:		146 C			
Waste Class Name:		OTHER SPECIFIED INORGANICS			
Waste Class:		212 L			
Waste Class Name:		ALIPHATIC SOLVENTS			

[193](#)

1 of 1

SSW/217.9

89.8 / -1.00

365 And 367 Queen St W
Toronto ON

EHS

Order No: 20111201021
Status: C
Report Type: Custom Report
Report Date: 1/17/2012
Date Received: 12/1/2011 2:48:22 PM
Previous Site Name:
Lot/Building Size:
Additional Info Ordered:

Nearest Intersection:
Municipality:
Client Prov/State: ON
Search Radius (km): 0.25
X: -79.393755
Y: 43.649297

Map Key	Number of Records	Direction/ Distance (m)	Elev/Diff (m)	Site	DB
194	1 of 1	NW/218.6	95.1 / 4.28	405 Dundas Street West Toronto ON	EHS
Order No: 20160419150 Status: C Report Type: Standard Report Report Date: 26-APR-16 Date Received: 19-APR-16 Previous Site Name: Lot/Building Size: Additional Info Ordered:		Nearest Intersection: Municipality: Client Prov/State: ON Search Radius (km): .25 X: -79.394731 Y: 43.653331			
195	1 of 1	SW/218.9	89.8 / -1.00	312 Queen Street West Toronto ON M5V 2A2	EHS
Order No: 21120300016 Status: C Report Type: Standard Report Report Date: 08-DEC-21 Date Received: 03-DEC-21 Previous Site Name: Lot/Building Size: Additional Info Ordered:		Nearest Intersection: Municipality: Client Prov/State: ON Search Radius (km): .25 X: -79.394134 Y: 43.6494457			
196	1 of 1	SE/219.1	88.8 / -2.00	299 Queen Street West Toronto ON M5V 2Z5	EHS
Order No: 22033101082 Status: C Report Type: Custom Report Report Date: 07-APR-22 Date Received: 31-MAR-22 Previous Site Name: Lot/Building Size: Additional Info Ordered:		Nearest Intersection: Municipality: Client Prov/State: ON Search Radius (km): .25 X: -79.39020072 Y: 43.64963079 Fire Insur. Maps and/or Site Plans; Topographic Maps; City Directory; Aerial Photos			
197	1 of 1	SSW/219.4	89.8 / -1.00	PETER ST/QUEEN ST TORONTO ON	WWIS
Well ID: 7240955 Construction Date: Use 1st: Monitoring Use 2nd: Final Well Status: Observation Wells Water Type: Casing Material: Audit No: Z192082 Tag: A182102 Constructn Method: Elevation (m): Elevatn Reliability: Depth to Bedrock: Well Depth: Overburden/Bedrock: Pump Rate: Static Water Level: Clear/Cloudy: Municipality: TORONTO CITY Site Info:		Flowing (Y/N): Flow Rate: Data Entry Status: Data Src: Date Received: 05/05/2015 Selected Flag: TRUE Abandonment Rec: Contractor: 7360 Form Version: 7 Owner: County: YORK Lot: Concession: Concession Name: Easting NAD83: Northing NAD83: Zone: UTM Reliability:			

Map Key	Number of Records	Direction/ Distance (m)	Elev/Diff (m)	Site	DB
PDF URL (Map):		https://d2khazk8e83rdv.cloudfront.net/moe_mapping/downloads/2Water/Wells_pdfs/724\7240955.pdf			
<u>Additional Detail(s) (Map)</u>					
Well Completed Date:		04/27/2015			
Year Completed:		2015			
Depth (m):		9.144			
Latitude:		43.6492251983657			
Longitude:		-79.3935736216333			
X:		-79.39357347119113			
Y:		43.64922519552167			
Path:		724\7240955.pdf			
<u>Bore Hole Information</u>					
Bore Hole ID:		1005339242		Elevation:	
DP2BR:				Elevrc:	
Spatial Status:				Zone:	
Code OB:				17	
Code OB Desc:				East83:	
Open Hole:				629551.00	
Cluster Kind:				North83:	
Date Completed:		04/27/2015		4834168.00	
Remarks:				Org CS:	
Location Method Desc:		on Water Well Record		UTM83	
Elevrc Desc:				UTMRC:	
Location Source Date:				4	
Improvement Location Source:				UTMRC Desc:	
Improvement Location Method:				margin of error : 30 m - 100 m	
Source Revision Comment:				Location Method:	
Supplier Comment:				wwr	
<u>Overburden and Bedrock</u>					
<u>Materials Interval</u>					
Formation ID:		1005616741			
Layer:		1			
Color:		6			
General Color:		BROWN			
Material 1:		01			
Material 1 Desc:		FILL			
Material 2:					
Material 2 Desc:					
Material 3:					
Material 3 Desc:					
Formation Top Depth:		0.0			
Formation End Depth:		5.0			
Formation End Depth UOM:		ft			
<u>Overburden and Bedrock</u>					
<u>Materials Interval</u>					
Formation ID:		1005616743			
Layer:		3			
Color:					
General Color:					
Material 1:		28			
Material 1 Desc:		SAND			
Material 2:					
Material 2 Desc:					
Material 3:		91			

Map Key	Number of Records	Direction/ Distance (m)	Elev/Diff (m)	Site	DB
Material 3 Desc:		WATER-BEARING			
Formation Top Depth:		10.0			
Formation End Depth:		15.0			
Formation End Depth UOM:		ft			
 <u>Overburden and Bedrock</u>					
<u>Materials Interval</u>					
Formation ID:		1005616744			
Layer:		4			
Color:					
General Color:					
Material 1:		06			
Material 1 Desc:		SILT			
Material 2:					
Material 2 Desc:					
Material 3:		73			
Material 3 Desc:		HARD			
Formation Top Depth:		15.0			
Formation End Depth:		30.0			
Formation End Depth UOM:		ft			
 <u>Overburden and Bedrock</u>					
<u>Materials Interval</u>					
Formation ID:		1005616742			
Layer:		2			
Color:					
General Color:					
Material 1:		01			
Material 1 Desc:		FILL			
Material 2:					
Material 2 Desc:					
Material 3:					
Material 3 Desc:					
Formation Top Depth:		5.0			
Formation End Depth:		10.0			
Formation End Depth UOM:		ft			
 <u>Annular Space/Abandonment</u>					
<u>Sealing Record</u>					
Plug ID:		1005616751			
Layer:		1			
Plug From:		18.0			
Plug To:		0.0			
Plug Depth UOM:		ft			
 <u>Method of Construction & Well</u>					
<u>Use</u>					
Method Construction ID:		1005616750			
Method Construction Code:		6			
Method Construction:		Boring			
Other Method Construction:					
 <u>Pipe Information</u>					
Pipe ID:		1005616740			
Casing No:		0			
Comment:					
Alt Name:					

Map Key	Number of Records	Direction/ Distance (m)	Elev/Diff (m)	Site	DB
<u>Construction Record - Casing</u>					
Casing ID:		1005616747			
Layer:		1			
Material:		5			
Open Hole or Material:		PLASTIC			
Depth From:		0.0			
Depth To:		20.0			
Casing Diameter:		2.0			
Casing Diameter UOM:		inch			
Casing Depth UOM:		ft			
<u>Construction Record - Screen</u>					
Screen ID:		1005616748			
Layer:		1			
Slot:		.10			
Screen Top Depth:		20.0			
Screen End Depth:		30.0			
Screen Material:		5			
Screen Depth UOM:		ft			
Screen Diameter UOM:		inch			
Screen Diameter:		2.5			
<u>Water Details</u>					
Water ID:		1005616746			
Layer:		1			
Kind Code:		8			
Kind:		Untested			
Water Found Depth:		15.0			
Water Found Depth UOM:		ft			
<u>Hole Diameter</u>					
Hole ID:		1005616745			
Diameter:		6.0			
Depth From:		0.0			
Depth To:		30.0			
Hole Depth UOM:		ft			
Hole Diameter UOM:		inch			

198	1 of 1	W/219.5	94.5 / 3.69	Patrick J. Flynn 37R Huron Street (between Grange Avenue and Sullivan Street) Toronto ON M5V 3P7	ECA
Approval No:	9365-6CQJNX			MOE District:	Toronto
Approval Date:	2005-05-25			City:	
Status:	Approved			Longitude:	-79.39560999999999
Record Type:	ECA			Latitude:	43.652172
Link Source:	IDS			Geometry X:	
SWP Area Name:	Toronto			Geometry Y:	
Approval Type:	ECA-Municipal Drinking Water Systems				
Project Type:	Municipal Drinking Water Systems				
Business Name:	Patrick J. Flynn				
Address:	37R Huron Street (between Grange Avenue and Sullivan Street)				
Full Address:					
Full PDF Link:					
PDF Site Location:					

Map Key	Number of Records	Direction/ Distance (m)	Elev/Diff (m)	Site	DB
199	1 of 2	NW/221.1	95.7 / 4.89	Wang Chen 399 Dubdas street ,west Toronto ON M2P1K6	GEN
Generator No:		ON5306174			
SIC Code:					
SIC Description:					
Approval Years:		As of Jul 2020			
PO Box No:					
Country:		Canada			
Status:		Registered			
Co Admin:					
Choice of Contact:					
Phone No Admin:					
Contaminated Facility:					
MHSW Facility:					
<u>Detail(s)</u>					
Waste Class:		146 T			
Waste Class Name:		Other specified inorganic sludges, slurries or solids			
199	2 of 2	NW/221.1	95.7 / 4.89	Wang Chen 399 Dubdas street ,west Toronto ON M2P1K6	GEN
Generator No:		ON5306174			
SIC Code:					
SIC Description:					
Approval Years:		As of Jan 2021			
PO Box No:					
Country:		Canada			
Status:		Registered			
Co Admin:					
Choice of Contact:					
Phone No Admin:					
Contaminated Facility:					
MHSW Facility:					
<u>Detail(s)</u>					
Waste Class:		146 T			
Waste Class Name:		Other specified inorganic sludges, slurries or solids			
200	1 of 1	NNW/221.5	94.8 / 4.00	285 Dundas Street West Toronto ON	WWIS
Well ID:		7341222		Flowing (Y/N):	
Construction Date:				Flow Rate:	
Use 1st:		Monitoring and Test Hole		Data Entry Status:	
Use 2nd:				Data Src:	
Final Well Status:		Monitoring and Test Hole		Date Received:	
Water Type:				05/28/2019	
Casing Material:				Selected Flag:	
Audit No:		Z291873		TRUE	
Tag:		A263379		Abandonment Rec:	
Constructn Method:				Contractor:	
Elevation (m):				7241	
Elevatn Reliabilty:				Form Version:	
Depth to Bedrock:				7	
Well Depth:				Owner:	
				County:	
				YORK	
				Lot:	
				Concession:	
				Concession Name:	

Map Key	Number of Records	Direction/ Distance (m)	Elev/Diff (m)	Site	DB
Overburden/Bedrock:			Easting NAD83:		
Pump Rate:			Northing NAD83:		
Static Water Level:			Zone:		
Clear/Cloudy:			UTM Reliability:		
Municipality:		TORONTO CITY			
Site Info:					
PDF URL (Map):		https://d2khazk8e83rdv.cloudfront.net/moe_mapping/downloads/2Water/Wells_pdfs/734\7341222.pdf			
<u>Additional Detail(s) (Map)</u>					
Well Completed Date:		04/05/2019			
Year Completed:		2019			
Depth (m):		7.0104			
Latitude:		43.6538502434272			
Longitude:		-79.3933635042769			
X:		-79.39336335310982			
Y:		43.65385024034211			
Path:		734\7341222.pdf			
<u>Bore Hole Information</u>					
Bore Hole ID:		1007630012		Elevation:	
DP2BR:				Elevrc:	
Spatial Status:				Zone:	
Code OB:				East83:	
Code OB Desc:				North83:	
Open Hole:				Org CS:	
Cluster Kind:				UTMRC:	
Date Completed:		04/05/2019		UTMRC Desc:	
Remarks:				Location Method:	
Location Method Desc:		on Water Well Record		margin of error : 30 m - 100 m	
Elevrc Desc:				wwr	
Location Source Date:					
Improvement Location Source:					
Improvement Location Method:					
Source Revision Comment:					
Supplier Comment:					
<u>Overburden and Bedrock</u>					
<u>Materials Interval</u>					
Formation ID:		1007890360			
Layer:		4			
Color:		2			
General Color:		GREY			
Material 1:		06			
Material 1 Desc:		SILT			
Material 2:		05			
Material 2 Desc:		CLAY			
Material 3:		66			
Material 3 Desc:		DENSE			
Formation Top Depth:		15.0			
Formation End Depth:		20.0			
Formation End Depth UOM:		ft			
<u>Overburden and Bedrock</u>					
<u>Materials Interval</u>					
Formation ID:		1007890361			
Layer:		5			
Color:		2			

Map Key	Number of Records	Direction/ Distance (m)	Elev/Diff (m)	Site	DB
General Color:		GREY			
Material 1:		05			
Material 1 Desc:		CLAY			
Material 2:		34			
Material 2 Desc:		TILL			
Material 3:		06			
Material 3 Desc:		SILT			
Formation Top Depth:		20.0			
Formation End Depth:		23.0			
Formation End Depth UOM:		ft			
 <u>Overburden and Bedrock</u> <u>Materials Interval</u>					
Formation ID:		1007890358			
Layer:		2			
Color:		6			
General Color:		BROWN			
Material 1:		28			
Material 1 Desc:		SAND			
Material 2:		11			
Material 2 Desc:		GRAVEL			
Material 3:		66			
Material 3 Desc:		DENSE			
Formation Top Depth:		0.5			
Formation End Depth:		5.0			
Formation End Depth UOM:		ft			
 <u>Overburden and Bedrock</u> <u>Materials Interval</u>					
Formation ID:		1007890359			
Layer:		3			
Color:		6			
General Color:		BROWN			
Material 1:		28			
Material 1 Desc:		SAND			
Material 2:		06			
Material 2 Desc:		SILT			
Material 3:		05			
Material 3 Desc:		CLAY			
Formation Top Depth:		5.0			
Formation End Depth:		15.0			
Formation End Depth UOM:		ft			
 <u>Overburden and Bedrock</u> <u>Materials Interval</u>					
Formation ID:		1007890357			
Layer:		1			
Color:		2			
General Color:		GREY			
Material 1:		27			
Material 1 Desc:		OTHER			
Material 2:					
Material 2 Desc:					
Material 3:					
Material 3 Desc:					
Formation Top Depth:		0.0			
Formation End Depth:		0.5			
Formation End Depth UOM:		ft			

Map Key	Number of Records	Direction/ Distance (m)	Elev/Diff (m)	Site	DB
<u>Annular Space/Abandonment Sealing Record</u>					
Plug ID:		1007891585			
Layer:		3			
Plug From:		12.0			
Plug To:		23.0			
Plug Depth UOM:		ft			
<u>Annular Space/Abandonment Sealing Record</u>					
Plug ID:		1007891584			
Layer:		2			
Plug From:		0.5			
Plug To:		12.0			
Plug Depth UOM:		ft			
<u>Annular Space/Abandonment Sealing Record</u>					
Plug ID:		1007891583			
Layer:		1			
Plug From:		0.0			
Plug To:		0.5			
Plug Depth UOM:		ft			
<u>Method of Construction & Well Use</u>					
Method Construction ID:		1007892329			
Method Construction Code:		B			
Method Construction:		Other Method			
Other Method Construction:		direct push			
<u>Pipe Information</u>					
Pipe ID:		1007888377			
Casing No:		0			
Comment:					
Alt Name:					
<u>Construction Record - Casing</u>					
Casing ID:		1007893071			
Layer:		1			
Material:		5			
Open Hole or Material:		PLASTIC			
Depth From:		0.0			
Depth To:		13.0			
Casing Diameter:		2.0			
Casing Diameter UOM:		Inch			
Casing Depth UOM:		ft			
<u>Construction Record - Screen</u>					
Screen ID:		1007893425			
Layer:		1			
Slot:		10			
Screen Top Depth:		13.0			
Screen End Depth:		23.0			

Map Key	Number of Records	Direction/ Distance (m)	Elev/Diff (m)	Site	DB
Screen Material: Screen Depth UOM: Screen Diameter UOM: Screen Diameter:					
		5	ft		
		inch			
		2.25			
Results of Well Yield Testing					
Pumping Test Method Desc:					
Pump Test ID:		1007894126			
Pump Set At:					
Static Level:					
Final Level After Pumping:					
Recommended Pump Depth:					
Pumping Rate:					
Flowing Rate:					
Recommended Pump Rate:					
Levels UOM:		ft			
Rate UOM:		GPM			
Water State After Test Code:					
Water State After Test:					
Pumping Test Method:		0			
Pumping Duration HR:					
Pumping Duration MIN:					
Flowing:					
Hole Diameter					
Hole ID:		1007892145			
Diameter:		6.0			
Depth From:		0.0			
Depth To:		23.0			
Hole Depth UOM:		ft			
Hole Diameter UOM:		Inch			
201	1 of 1	SSW/223.5	89.8 / -1.00	Blue Bay Properties Inc. 365 and 367 Queen St W Toronto ON	ECA
Approval No:	0410-8WGN7F			MOE District:	
Approval Date:	2012-07-31			City:	
Status:	Approved			Longitude:	
Record Type:	ECA			Latitude:	
Link Source:	IDS			Geometry X:	
SWP Area Name:				Geometry Y:	
Approval Type:	ECA-MUNICIPAL AND PRIVATE SEWAGE WORKS				
Project Type:	MUNICIPAL AND PRIVATE SEWAGE WORKS				
Business Name:	Blue Bay Properties Inc.				
Address:	365 and 367 Queen St W				
Full Address:					
Full PDF Link:	https://www.accessenvironment.ene.gov.on.ca/instruments/6623-8U5PEL-14.pdf				
PDF Site Location:					
202	1 of 4	S/223.6	88.8 / -2.06	Athlete's Care Sports Medicine Centres Richmond & John 310 Richmond St. West Suite 3 Toronto ON M5V 1X2	GEN
Generator No:	ON9796644				
SIC Code:					
SIC Description:					
Approval Years:	As of Jul 2020				
PO Box No:					

Map Key	Number of Records	Direction/ Distance (m)	Elev/Diff (m)	Site	DB
Country: Status: Co Admin: Choice of Contact: Phone No Admin: Contaminated Facility: MHSW Facility:		Canada Registered			
<u>Detail(s)</u>					
Waste Class: Waste Class Name:		312 P Pathological wastes			
202	2 of 4	S/223.6	88.8 / -2.06	Athlete's Care Sports Medicine Centres Richmond & John 310 Richmond St. West Suite 3 Toronto ON M5V 1X2	GEN
Generator No: SIC Code: SIC Description: Approval Years: PO Box No: Country: Status: Co Admin: Choice of Contact: Phone No Admin: Contaminated Facility: MHSW Facility:		ON9796644 As of Nov 2021 Canada Registered			
<u>Detail(s)</u>					
Waste Class: Waste Class Name:		312 P Pathological wastes			
202	3 of 4	S/223.6	88.8 / -2.06	Athlete's Care Sports Medicine Centres Richmond & John 310 Richmond St. West Suite 3 Toronto ON M5V 1X2	GEN
Generator No: SIC Code: SIC Description: Approval Years: PO Box No: Country: Status: Co Admin: Choice of Contact: Phone No Admin: Contaminated Facility: MHSW Facility:		ON9796644 As of Oct 2022 Canada Registered			
<u>Detail(s)</u>					
Waste Class: Waste Class Name:		312 P PATHOLOGICAL WASTES			
202	4 of 4	S/223.6	88.8 / -2.06	310 Richmond Street West Limited 310 RICHMOND STREET WEST ONTARIO	RSC

Map Key	Number of Records	Direction/ Distance (m)	Elev/Diff (m)	Site	DB
Toronto ON					
RSC No:	210126			X: -79.39211483739581	
RA No:				Y: 43.64906062055758	
Status:	FILED			Latitude: 43.64906062	
Filing Date:				Longitude: -79.39211484	
Date Ack:				UTM Coordinates:	
Date Returned:				Latitude Longitude:	
Approval Date:	October 7, 2013			Accuracy Estimate:	
Cert Date:				Measurement Method:	
Cert Prop Use No:				Mailing Address:	
Curr Property Use:				Telephone:	
Intended Prop Use:				Fax:	
Restoration Type:				Email:	
Soil Type:				Postal Code:	M5V 1X2
Criteria:				Ministry District:	
Stratified (Y/N):				MOE District:	Metro Toronto
Audit (Y/N):				SWP Area Name:	Toronto
Entire Leg Prop. (Y/N):				Qual Person Name:	Lad Rak
CPU Issu Sect 1686:				Consultant:	
Business Name:	310 Richmond Street West Limited				
Address:	310 RICHMOND STREET WEST ONTARIO				
Legal Desc:					
Site Pin:	21412-0045(LT), 21412-0308(LT)				
Asmt Roll No:					
Project Type:	POST2011				
Approval Type:	RSC based on Phase One and Two ESAs				
Applicable Standards:					
PDF Link:	https://www.accessenvironment.ene.gov.on.ca/AEWeb/ae/ViewDocument.action?documentRefID=210126				
203	1 of 1	SW/223.8	90.8 / 0.00	318 Queen Street West Toronto ON M5V 2A2	EHS
Order No:	20200228040			Nearest Intersection:	
Status:	C			Municipality:	Toronto
Report Type:	Standard Express Report			Client Prov/State:	ON
Report Date:	28-FEB-20			Search Radius (km):	.25
Date Received:	28-FEB-20			X:	-79.3944279
Previous Site Name:	Bedo			Y:	43.6495571
Lot/Building Size:					
Additional Info Ordered:	Title Searches				
204	1 of 1	SW/223.9	90.8 / 0.00	322 QUEEN ST W Toronto ON	WWIS
Well ID:	7312358			Flowing (Y/N):	
Construction Date:				Flow Rate:	
Use 1st:	Monitoring			Data Entry Status:	
Use 2nd:	Test Hole			Data Src:	
Final Well Status:	Observation Wells			Date Received:	05/14/2018
Water Type:				Selected Flag:	TRUE
Casing Material:				Abandonment Rec:	
Audit No:	Z276207			Contractor:	7230
Tag:	A234626			Form Version:	7
Constructn Method:				Owner:	
Elevation (m):				County:	YORK
Elevatn Reliabilty:				Lot:	
Depth to Bedrock:				Concession:	
Well Depth:				Concession Name:	
Overburden/Bedrock:				Easting NAD83:	
Pump Rate:				Northing NAD83:	
Static Water Level:				Zone:	

Map Key	Number of Records	Direction/ Distance (m)	Elev/Diff (m)	Site	DB
Clear/Cloudy:		TORONTO CITY			UTM Reliability:
Municipality:					
Site Info:					
PDF URL (Map):		https://d2khazk8e83rdv.cloudfront.net/moe_mapping/downloads/2Water/Wells_pdfs/731\7312358.pdf			
<u>Additional Detail(s) (Map)</u>					
Well Completed Date:		04/05/2018			
Year Completed:		2018			
Depth (m):		10.7			
Latitude:		43.6497267277357			
Longitude:		-79.3946638423418			
X:		-79.39466369138096			
Y:		43.6497267252481			
Path:		731\7312358.pdf			
<u>Bore Hole Information</u>					
Bore Hole ID:		1007102213		Elevation:	
DP2BR:				Elevrc:	
Spatial Status:				Zone:	
Code OB:				East83:	
Code OB Desc:				North83:	
Open Hole:				Org CS:	
Cluster Kind:				UTMRC:	
Date Completed:		04/05/2018		UTMRC Desc:	
Remarks:				Location Method:	
Location Method Desc:		on Water Well Record			
Elevrc Desc:					
Location Source Date:					
Improvement Location Source:					
Improvement Location Method:					
Source Revision Comment:					
Supplier Comment:					
<u>Overburden and Bedrock</u>					
<u>Materials Interval</u>					
Formation ID:		1007367105			
Layer:		2			
Color:		6			
General Color:		BROWN			
Material 1:		06			
Material 1 Desc:		SILT			
Material 2:		34			
Material 2 Desc:		TILL			
Material 3:		05			
Material 3 Desc:		CLAY			
Formation Top Depth:		1.5			
Formation End Depth:		3.799999952316284			
Formation End Depth UOM:		m			
<u>Overburden and Bedrock</u>					
<u>Materials Interval</u>					
Formation ID:		1007367104			
Layer:		1			
Color:		6			
General Color:		BROWN			
Material 1:		01			
Material 1 Desc:		FILL			

Map Key	Number of Records	Direction/ Distance (m)	Elev/Diff (m)	Site	DB
Material 2:		28			
Material 2 Desc:		SAND			
Material 3:		11			
Material 3 Desc:		GRAVEL			
Formation Top Depth:		0.0			
Formation End Depth:		1.5			
Formation End Depth UOM:		m			
<u>Overburden and Bedrock</u>					
<u>Materials Interval</u>					
Formation ID:		1007367106			
Layer:		3			
Color:		6			
General Color:		BROWN			
Material 1:		06			
Material 1 Desc:		SILT			
Material 2:		05			
Material 2 Desc:		CLAY			
Material 3:		11			
Material 3 Desc:		GRAVEL			
Formation Top Depth:		3.799999952316284			
Formation End Depth:		5.900000095367432			
Formation End Depth UOM:		m			
<u>Overburden and Bedrock</u>					
<u>Materials Interval</u>					
Formation ID:		1007367107			
Layer:		4			
Color:		2			
General Color:		GREY			
Material 1:		28			
Material 1 Desc:		SAND			
Material 2:		84			
Material 2 Desc:		SILTY			
Material 3:		66			
Material 3 Desc:		DENSE			
Formation Top Depth:		5.900000095367432			
Formation End Depth:		10.699999809265137			
Formation End Depth UOM:		m			
<u>Annular Space/Abandonment</u>					
<u>Sealing Record</u>					
Plug ID:		1007367115			
Layer:		1			
Plug From:		0.0			
Plug To:		7.0			
Plug Depth UOM:		m			
<u>Method of Construction & Well</u>					
<u>Use</u>					
Method Construction ID:		1007367114			
Method Construction Code:		6			
Method Construction:		Boring			
Other Method Construction:					
<u>Pipe Information</u>					
Pipe ID:		1007367103			

Map Key	Number of Records	Direction/ Distance (m)	Elev/Diff (m)	Site	DB
Casing No:		0			
Comment:					
Alt Name:					
 <u>Construction Record - Casing</u>					
Casing ID:		1007367110			
Layer:		1			
Material:		5			
Open Hole or Material:		PLASTIC			
Depth From:		0.0			
Depth To:		7.599999904632568			
Casing Diameter:		5.199999809265137			
Casing Diameter UOM:		cm			
Casing Depth UOM:		m			
 <u>Construction Record - Screen</u>					
Screen ID:		1007367111			
Layer:		1			
Slot:		10			
Screen Top Depth:		7.599999904632568			
Screen End Depth:		10.699999809265137			
Screen Material:		5			
Screen Depth UOM:		m			
Screen Diameter UOM:		cm			
Screen Diameter:		6.0			
 <u>Water Details</u>					
Water ID:		1007367109			
Layer:		1			
Kind Code:		8			
Kind:		Untested			
Water Found Depth:		9.300000190734863			
Water Found Depth UOM:		m			
 <u>Hole Diameter</u>					
Hole ID:		1007367108			
Diameter:		15.0			
Depth From:		0.0			
Depth To:		10.699999809265137			
Hole Depth UOM:		m			
Hole Diameter UOM:		cm			

205	1 of 1	SW/225.0	90.7 / -0.11	312 Queen St W Toronto ON	WWIS
Well ID:	7329984			Flowing (Y/N):	
Construction Date:				Flow Rate:	
Use 1st:	Monitoring and Test Hole			Data Entry Status:	
Use 2nd:				Data Src:	
Final Well Status:	Monitoring and Test Hole			Date Received:	03/15/2019
Water Type:				Selected Flag:	TRUE
Casing Material:				Abandonment Rec:	
Audit No:	Z298326			Contractor:	7241
Tag:	A261197			Form Version:	7
Constructn Method:				Owner:	
Elevation (m):				County:	YORK
Elevatn Reliabilty:				Lot:	
Depth to Bedrock:				Concession:	

Map Key	Number of Records	Direction/ Distance (m)	Elev/Diff (m)	Site	DB
Well Depth: Overburden/Bedrock: Pump Rate: Static Water Level: Clear/Cloudy: Municipality: Site Info:			TORONTO CITY		
			Concession Name: Easting NAD83: Northing NAD83: Zone: UTM Reliability:		
<u>Additional Detail(s) (Map)</u>					
Bore Hole ID:	1007421896			Tag No:	A261197
Depth M:	6.4008			Contractor:	7241
Year Completed:	2019			Latitude:	43.649515710777
Well Completed Dt:	01/09/2019			Longitude:	-79.3943842673444
Audit No:	Z298326			Y:	43.64951570803704
Path:				X:	-79.3943841169076
<u>Bore Hole Information</u>					
Bore Hole ID:	1007421896			Elevation:	
DP2BR:				Elevrc:	
Spatial Status:				Zone:	17
Code OB:				East83:	629485.00
Code OB Desc:				North83:	4834199.00
Open Hole:				Org CS:	UTM83
Cluster Kind:				UTMRC:	4
Date Completed:	01/09/2019			UTMRC Desc:	margin of error : 30 m - 100 m
Remarks:				Location Method:	wwr
Location Method Desc:	on Water Well Record				
Elevrc Desc:					
Location Source Date:					
Improvement Location Source:					
Improvement Location Method:					
Source Revision Comment:					
Supplier Comment:					
<u>Overburden and Bedrock</u>					
<u>Materials Interval</u>					
Formation ID:	1007806619				
Layer:	1				
Color:	2				
General Color:	GREY				
Material 1:	27				
Material 1 Desc:	OTHER				
Material 2:	11				
Material 2 Desc:	GRAVEL				
Material 3:					
Material 3 Desc:					
Formation Top Depth:	0.0				
Formation End Depth:	6.0				
Formation End Depth UOM:	ft				
<u>Overburden and Bedrock</u>					
<u>Materials Interval</u>					
Formation ID:	1007806620				
Layer:	2				
Color:	6				
General Color:	BROWN				
Material 1:	05				
Material 1 Desc:	CLAY				

Map Key	Number of Records	Direction/ Distance (m)	Elev/Diff (m)	Site	DB
Material 2:		28			
Material 2 Desc:		SAND			
Material 3:		05			
Material 3 Desc:		CLAY			
Formation Top Depth:		6.0			
Formation End Depth:		10.0			
Formation End Depth UOM:		ft			
 <u>Overburden and Bedrock</u>					
<u>Materials Interval</u>					
Formation ID:		1007806621			
Layer:		3			
Color:		2			
General Color:		GREY			
Material 1:		05			
Material 1 Desc:		CLAY			
Material 2:					
Material 2 Desc:					
Material 3:					
Material 3 Desc:					
Formation Top Depth:		10.0			
Formation End Depth:		21.0			
Formation End Depth UOM:		ft			
 <u>Annular Space/Abandonment</u>					
<u>Sealing Record</u>					
Plug ID:		1007807270			
Layer:		1			
Plug From:		0.0			
Plug To:		1.0			
Plug Depth UOM:		ft			
 <u>Annular Space/Abandonment</u>					
<u>Sealing Record</u>					
Plug ID:		1007807271			
Layer:		2			
Plug From:		1.0			
Plug To:		10.0			
Plug Depth UOM:		ft			
 <u>Annular Space/Abandonment</u>					
<u>Sealing Record</u>					
Plug ID:		1007807272			
Layer:		3			
Plug From:		10.0			
Plug To:		21.0			
Plug Depth UOM:		ft			
 <u>Method of Construction & Well</u>					
<u>Use</u>					
Method Construction ID:		1007808129			
Method Construction Code:		B			
Method Construction:		Other Method			
Other Method Construction:		Direct Push			
 <u>Pipe Information</u>					

Map Key	Number of Records	Direction/ Distance (m)	Elev/Diff (m)	Site	DB
Pipe ID:		1007805813			
Casing No:		0			
Comment:					
Alt Name:					
 <u>Construction Record - Casing</u>					
Casing ID:		1007808300			
Layer:		1			
Material:		5			
Open Hole or Material:		PLASTIC			
Depth From:		0.0			
Depth To:		11.0			
Casing Diameter:		1.25			
Casing Diameter UOM:		Inch			
Casing Depth UOM:		ft			
 <u>Construction Record - Screen</u>					
Screen ID:		1007808651			
Layer:		1			
Slot:		10			
Screen Top Depth:		11.0			
Screen End Depth:		21.0			
Screen Material:		5			
Screen Depth UOM:		ft			
Screen Diameter UOM:		inch			
Screen Diameter:		1.5			
 <u>Results of Well Yield Testing</u>					
Pumping Test Method Desc:					
Pump Test ID:		1007808970			
Pump Set At:					
Static Level:					
Final Level After Pumping:					
Recommended Pump Depth:					
Pumping Rate:					
Flowing Rate:					
Recommended Pump Rate:					
Levels UOM:		ft			
Rate UOM:		GPM			
Water State After Test Code:					
Water State After Test:					
Pumping Test Method:		0			
Pumping Duration HR:					
Pumping Duration MIN:					
Flowing:					
 <u>Hole Diameter</u>					
Hole ID:		1007807839			
Diameter:		2.25			
Depth From:		0.0			
Depth To:		21.0			
Hole Depth UOM:		ft			
Hole Diameter UOM:		Inch			
206	1 of 1	NNE/225.9	94.8 / 4.00	ON	BORE

Map Key	Number of Records	Direction/ Distance (m)	Elev/Diff (m)	Site	DB
Borehole ID:	650380			Inclin FLG:	No
OGF ID:	215550732			SP Status:	Initial Entry
Status:				Surv Elev:	No
Type:	Borehole			Piezometer:	No
Use:	Geotechnical/Geological Investigation			Primary Name:	
Completion Date:	DEC-1969			Municipality:	
Static Water Level:	0.6			Lot:	
Primary Water Use:	Not Used			Township:	
Sec. Water Use:				Latitude DD:	43.65401
Total Depth m:	18.7			Longitude DD:	-79.391416
Depth Ref:	Ground Surface			UTM Zone:	17
Depth Elev:				Easting:	629715
Drill Method:	Power auger			Northing:	4834703
Orig Ground Elev m:	95.5			Location Accuracy:	
Elev Reliabil Note:				Accuracy:	Not Applicable
DEM Ground Elev m:	95.1				
Concession:					
Location D:					
Survey D:					
Comments:					
<u>Borehole Geology Stratum</u>					
Geology Stratum ID:	218529730			Mat Consistency:	Hard
Top Depth:	16.5			Material Moisture:	
Bottom Depth:	18.7			Material Texture:	
Material Color:	Red			Non Geo Mat Type:	
Material 1:	Shale			Geologic Formation:	
Material 2:				Geologic Group:	
Material 3:				Geologic Period:	Ordovician
Material 4:				Depositional Gen:	
Gsc Material Description:					
Stratum Description:	SHALE. WEATHERED,HARD,AGE ORDOVICIAN. 020 015 020 015 0000 **Note: Many records provided by the department have a truncated [Stratum Description] field.				
Geology Stratum ID:	218529728			Mat Consistency:	Stiff
Top Depth:	1.6			Material Moisture:	
Bottom Depth:	13.5			Material Texture:	
Material Color:	Brown			Non Geo Mat Type:	
Material 1:	Till			Geologic Formation:	
Material 2:	Clay			Geologic Group:	
Material 3:	Silt			Geologic Period:	Quaternary
Material 4:				Depositional Gen:	
Gsc Material Description:					
Stratum Description:	TILL,CLAY,SILT. BROWN,STIFF,PARTINGS, AGE QUATERNARY.				
Geology Stratum ID:	218529726			Mat Consistency:	
Top Depth:	0			Material Moisture:	
Bottom Depth:	1.3			Material Texture:	
Material Color:				Non Geo Mat Type:	
Material 1:	Fill			Geologic Formation:	
Material 2:	Silt			Geologic Group:	
Material 3:	Stones			Geologic Period:	
Material 4:	Brick fragments			Depositional Gen:	fill
Gsc Material Description:					
Stratum Description:	FILL,SILT,STONES, BRICK.				
Geology Stratum ID:	218529729			Mat Consistency:	Hard
Top Depth:	13.5			Material Moisture:	
Bottom Depth:	16.5			Material Texture:	
Material Color:	Grey			Non Geo Mat Type:	
Material 1:	Till			Geologic Formation:	
Material 2:	Clay			Geologic Group:	
Material 3:	Silt			Geologic Period:	Quaternary
Material 4:	Gravel			Depositional Gen:	

Map Key	Number of Records	Direction/ Distance (m)	Elev/Diff (m)	Site	DB
Gsc Material Description:					
Stratum Description:		TILL,CLAY,SILT, GRAVEL. GREY,HARD,AGE QUATERNARY.			
Geology Stratum ID:	218529727			Mat Consistency:	
Top Depth:	1.3			Material Moisture:	
Bottom Depth:	1.6			Material Texture:	Medium
Material Color:	Brown			Non Geo Mat Type:	
Material 1:	Sand			Geologic Formation:	
Material 2:	Silt			Geologic Group:	
Material 3:				Geologic Period:	Quaternary
Material 4:				Depositional Gen:	
Gsc Material Description:					
Stratum Description:		SAND-MEDIUM,SILT. BROWN,AGE QUATERNARY, WATER STABLE AT 311.2 FEET.			
Source					
Source Type:	Data Survey			Source Appl:	Spatial/Tabular
Source Orig:	Geological Survey of Canada			Source Iden:	1
Source Date:	1956-1972			Scale or Res:	Varies
Confidence:	H			Horizontal:	NAD27
Observatio:				Verticalda:	Mean Average Sea Level
Source Name:	Urban Geology Automated Information System (UGAIS)				
Source Details:	File: TOR3.txt RecordID: 210400 NTS_Sheet: 30M11E				
Confiden 1:	Logged by professional. Exact and complete description of material and properties.				
Source List					
Source Identifier:	1			Horizontal Datum:	NAD27
Source Type:	Data Survey			Vertical Datum:	Mean Average Sea Level
Source Date:	1956-1972			Projection Name:	Universal Transverse Mercator
Scale or Resolution:	Varies				
Source Name:	Urban Geology Automated Information System (UGAIS)				
Source Originators:	Geological Survey of Canada				
207	1 of 1	SSE/226.0	87.8 / -3.07	MARTIN R SHANOFF SALES AGENCY 300 RICHMOND ST W TORONTO ON M5V 1X2	SCT
Established:	1948				
Plant Size (ft²):	0				
Employment:	4				
--Details--					
Description:		WOMEN'S, CHILDREN'S, & INFANTS' CLOTHING & ACCESSORIES			
SIC/NAICS Code:		5137			
208	1 of 1	SE/226.2	88.8 / -2.00	299 QUEEN ST W Toronto ON	WWIS
Well ID:	7313255			Flowing (Y/N):	
Construction Date:				Flow Rate:	
Use 1st:	Test Hole			Data Entry Status:	
Use 2nd:	Monitoring			Data Src:	
Final Well Status:	0			Date Received:	06/19/2018
Water Type:				Selected Flag:	TRUE
Casing Material:				Abandonment Rec:	
Audit No:	Z286732			Contractor:	7241
Tag:	A234075			Form Version:	7
Constructn Method:				Owner:	
Elevation (m):				County:	YORK
Elevatn Reliabilty:				Lot:	

Map Key	Number of Records	Direction/ Distance (m)	Elev/Diff (m)	Site	DB
Depth to Bedrock: Well Depth: Overburden/Bedrock: Pump Rate: Static Water Level: Clear/Cloudy: Municipality: Site Info:			TORONTO CITY	Concession: Concession Name: Easting NAD83: Northing NAD83: Zone: UTM Reliability:	
PDF URL (Map):		https://d2khazk8e83rdv.cloudfront.net/moe_mapping/downloads/2Water/Wells_pdfs/731\7313255.pdf			
<u>Additional Detail(s) (Map)</u>					
Well Completed Date:		05/03/2018			
Year Completed:		2018			
Depth (m):		3.9624			
Latitude:		43.6496523405094			
Longitude:		-79.3900158680732			
X:		-79.39001571796176			
Y:		43.64965233808228			
Path:		731\7313255.pdf			
<u>Bore Hole Information</u>					
Bore Hole ID:		1007117139		Elevation:	
DP2BR:				Elevrc:	
Spatial Status:				Zone:	17
Code OB:				East83:	629837.00
Code OB Desc:				North83:	4834221.00
Open Hole:				Org CS:	UTM83
Cluster Kind:				UTMRC:	4
Date Completed:		05/03/2018		UTMRC Desc:	margin of error : 30 m - 100 m
Remarks:				Location Method:	wwr
Location Method Desc:		on Water Well Record			
Elevrc Desc:					
Location Source Date:					
Improvement Location Source:					
Improvement Location Method:					
Source Revision Comment:					
Supplier Comment:					
<u>Overburden and Bedrock</u>					
<u>Materials Interval</u>					
Formation ID:		1007375435			
Layer:		1			
Color:		6			
General Color:		BROWN			
Material 1:		05			
Material 1 Desc:		CLAY			
Material 2:					
Material 2 Desc:					
Material 3:					
Material 3 Desc:					
Formation Top Depth:		0.0			
Formation End Depth:		13.0			
Formation End Depth UOM:		ft			
<u>Annular Space/Abandonment</u>					
<u>Sealing Record</u>					
Plug ID:		1007375443			

Map Key	Number of Records	Direction/ Distance (m)	Elev/Diff (m)	Site	DB
Layer:		1			
Plug From:		0.0			
Plug To:		2.0			
Plug Depth UOM:		ft			
 <u>Annular Space/Abandonment Sealing Record</u>					
Plug ID:		1007375444			
Layer:		2			
Plug From:		2.0			
Plug To:		13.0			
Plug Depth UOM:		ft			
 <u>Method of Construction & Well Use</u>					
Method Construction ID:		1007375442			
Method Construction Code:		2			
Method Construction:		Rotary (Convent.)			
Other Method Construction:					
 <u>Pipe Information</u>					
Pipe ID:		1007375434			
Casing No:		0			
Comment:					
Alt Name:					
 <u>Construction Record - Casing</u>					
Casing ID:		1007375438			
Layer:		1			
Material:		5			
Open Hole or Material:		PLASTIC			
Depth From:		0.0			
Depth To:		3.0			
Casing Diameter:		4.0			
Casing Diameter UOM:		inch			
Casing Depth UOM:		ft			
 <u>Construction Record - Screen</u>					
Screen ID:		1007375439			
Layer:		1			
Slot:		10			
Screen Top Depth:		3.0			
Screen End Depth:		13.0			
Screen Material:		5			
Screen Depth UOM:		ft			
Screen Diameter UOM:		inch			
Screen Diameter:		4.25			
 <u>Water Details</u>					
Water ID:		1007375437			
Layer:					
Kind Code:					
Kind:					
Water Found Depth:					
Water Found Depth UOM:		ft			

Map Key	Number of Records	Direction/ Distance (m)	Elev/Diff (m)	Site	DB
<u>Hole Diameter</u>					
Hole ID:		1007375436			
Diameter:		8.0			
Depth From:		0.0			
Depth To:		13.0			
Hole Depth UOM:		ft			
Hole Diameter UOM:		inch			
209	1 of 3	SW/226.6	90.7 / -0.11	Morrison [D] 318 Queen St W Toronto ON M5V 2A2	TANK
Permit Date:		7/29/1919			
Permit Type:		BP 36477			
User Type:					
Installation Type:		Fuel tank			
Installation Size:					
Installation Config.:		1 x Fuel tank			
No. Tanks Installed:		1			
Units of Measure:					
Value/Tank (\$):		25			
Capacity(gal):					
Reference:		CTA Building permits			
Location Desc:					
209	2 of 3	SW/226.6	90.7 / -0.11	318 Queen Street West Toronto ON M5V 2A2	EHS
Order No:		20071218007		Nearest Intersection:	Queen W and Spadina
Status:		C		Municipality:	
Report Type:		CAN - Basic Report		Client Prov/State:	
Report Date:		1/2/2008		Search Radius (km):	0.25
Date Received:		12/18/2007		X:	-79.394199
Previous Site Name:				Y:	43.649331
Lot/Building Size:					
Additional Info Ordered:					
209	3 of 3	SW/226.6	90.7 / -0.11	318 Queen St W Toronto ON M5V2A2	EHS
Order No:		20140203043		Nearest Intersection:	
Status:		C		Municipality:	Toronto
Report Type:		Standard Report		Client Prov/State:	ON
Report Date:		07-FEB-14		Search Radius (km):	.25
Date Received:		03-FEB-14		X:	-79.394485
Previous Site Name:				Y:	43.649382
Lot/Building Size:					
Additional Info Ordered:		Fire Insur. Maps and/or Site Plans			
210	1 of 7	NW/227.2	95.6 / 4.80	Wang Tai Hong (Canada) Inc. 409 Dundas Street West 354 Spadina Ave, Toronto ON	GEN
Generator No:		ON9893761			
SIC Code:		446191			
SIC Description:					
Approval Years:		2013			

Map Key	Number of Records	Direction/ Distance (m)	Elev/Diff (m)	Site	DB
PO Box No: Country: Status: Co Admin: Choice of Contact: Phone No Admin: Contaminated Facility: MHSW Facility:					
Detail(s)					
Waste Class:		312			
Waste Class Name:		PATHOLOGICAL WASTES			
210	2 of 7	NW/227.2	95.6 / 4.80	Wang Tai Hong (Canada) Inc. 409 Dundas Street West 354 Spadina Ave, Toronto ON M5T1G6	GEN
Generator No:		ON9893761			
SIC Code:		446191			
SIC Description:		446191			
Approval Years:		2016			
PO Box No:					
Country:		Canada			
Status:					
Co Admin:		Kin Wang kw Chan			
Choice of Contact:		CO_OFFICIAL			
Phone No Admin:		416-593-8878 Ext.			
Contaminated Facility:		No			
MHSW Facility:		No			
Detail(s)					
Waste Class:		261			
Waste Class Name:		PHARMACEUTICALS			
Waste Class:		312			
Waste Class Name:		PATHOLOGICAL WASTES			
210	3 of 7	NW/227.2	95.6 / 4.80	Wang Tai Hong (Canada) Inc. 409 Dundas Street West 354 Spadina Ave, Toronto ON M5T1G6	GEN
Generator No:		ON9893761			
SIC Code:		446191			
SIC Description:		446191			
Approval Years:		2015			
PO Box No:					
Country:		Canada			
Status:					
Co Admin:		Kin Wang kw Chan			
Choice of Contact:		CO_OFFICIAL			
Phone No Admin:		416-593-8878 Ext.			
Contaminated Facility:		No			
MHSW Facility:		No			
Detail(s)					
Waste Class:		312			
Waste Class Name:		PATHOLOGICAL WASTES			
Waste Class:		261			

Map Key	Number of Records	Direction/ Distance (m)	Elev/Diff (m)	Site	DB
Waste Class Name:		PHARMACEUTICALS			
210	4 of 7	NW/227.2	95.6 / 4.80	Wang Tai Hong (Canada) Inc. 409 Dundas Street West 354 Spadina Ave, Toronto ON M5T1G6	GEN
Generator No:		ON9893761			
SIC Code:		446191			
SIC Description:		446191			
Approval Years:		2014			
PO Box No:					
Country:		Canada			
Status:					
Co Admin:		Kin Wang kw Chan			
Choice of Contact:		CO_OFFICIAL			
Phone No Admin:		416-593-8878 Ext.			
Contaminated Facility:		No			
MHSW Facility:		No			
<u>Detail(s)</u>					
Waste Class:		312			
Waste Class Name:		PATHOLOGICAL WASTES			
210	5 of 7	NW/227.2	95.6 / 4.80	Wang Tai Hong (Canada) Inc. 407-409 Dundas Street West Toronto ON M5T1G6	GEN
Generator No:		ON9893761			
SIC Code:					
SIC Description:					
Approval Years:		As of Dec 2018			
PO Box No:					
Country:		Canada			
Status:		Registered			
Co Admin:					
Choice of Contact:					
Phone No Admin:					
Contaminated Facility:					
MHSW Facility:					
<u>Detail(s)</u>					
Waste Class:		261 A			
Waste Class Name:		Pharmaceuticals			
Waste Class:		312 P			
Waste Class Name:		Pathological wastes			
210	6 of 7	NW/227.2	95.6 / 4.80	Wang Tai Hong (Canada) Inc. 407-409 Dundas Street West Toronto ON M5T1G6	GEN
Generator No:		ON9893761			
SIC Code:					
SIC Description:					
Approval Years:		As of Jul 2020			
PO Box No:					
Country:		Canada			
Status:		Registered			
Co Admin:					
Choice of Contact:					

Map Key	Number of Records	Direction/ Distance (m)	Elev/Diff (m)	Site	DB
Phone No Admin: Contaminated Facility: MHSW Facility:					
<u>Detail(s)</u>					
Waste Class:		261 A			
Waste Class Name:		Pharmaceuticals			
Waste Class:		312 P			
Waste Class Name:		Pathological wastes			
210	7 of 7	NW/227.2	95.6 / 4.80	Wang Tai Hong (Canada) Inc. 407-409 Dundas Street West Toronto ON M5T1G6	GEN
Generator No:		ON9893761			
SIC Code:					
SIC Description:					
Approval Years:		As of Jan 2021			
PO Box No:					
Country:		Canada			
Status:		Registered			
Co Admin:					
Choice of Contact:					
Phone No Admin:					
Contaminated Facility:					
MHSW Facility:					
<u>Detail(s)</u>					
Waste Class:		261 A			
Waste Class Name:		Pharmaceuticals			
Waste Class:		312 P			
Waste Class Name:		Pathological wastes			
211	1 of 3	NW/227.3	95.6 / 4.80	Wang Tai Hong (Canada) Inc. 409 Dundas Street West 366 Spadina Ave, Toronto ON M5T 1G6	GEN
Generator No:		ON9893761			
SIC Code:		446191			
SIC Description:		Food (Health) Supplement Stores			
Approval Years:		2010			
PO Box No:					
Country:					
Status:					
Co Admin:					
Choice of Contact:					
Phone No Admin:					
Contaminated Facility:					
MHSW Facility:					
<u>Detail(s)</u>					
Waste Class:		312			
Waste Class Name:		PATHOLOGICAL WASTES			
211	2 of 3	NW/227.3	95.6 / 4.80	Wang Tai Hong (Canada) Inc. 409 Dundas Street West 354 Spadina Ave,	GEN

Map Key	Number of Records	Direction/ Distance (m)	Elev/Diff (m)	Site	DB
Toronto ON M5T 1G6					
Generator No:		ON9893761			
SIC Code:		446191			
SIC Description:		Food (Health) Supplement Stores			
Approval Years:		2011			
PO Box No:					
Country:					
Status:					
Co Admin:					
Choice of Contact:					
Phone No Admin:					
Contaminated Facility:					
MHSW Facility:					
<u>Detail(s)</u>					
Waste Class:		312			
Waste Class Name:		PATHOLOGICAL WASTES			
211	3 of 3	NW/227.3	95.6 / 4.80	Wang Tai Hong (Canada) Inc. 409 Dundas Street West 354 Spadina Ave, Toronto ON M5T 1G6	GEN
Generator No:		ON9893761			
SIC Code:		446191			
SIC Description:		Food (Health) Supplement Stores			
Approval Years:		2012			
PO Box No:					
Country:					
Status:					
Co Admin:					
Choice of Contact:					
Phone No Admin:					
Contaminated Facility:					
MHSW Facility:					
<u>Detail(s)</u>					
Waste Class:		312			
Waste Class Name:		PATHOLOGICAL WASTES			
212	1 of 1	ENE/227.4	92.8 / 2.00	121 ST. PATRICK ST Toronto ON	WWIS
Well ID:		7314051		Flowing (Y/N):	
Construction Date:				Flow Rate:	
Use 1st:		Test Hole		Data Entry Status:	
Use 2nd:		Monitoring		Data Src:	
Final Well Status:		Monitoring and Test Hole		Date Received:	
Water Type:				07/04/2018	
Casing Material:				Selected Flag:	
Audit No:		Z275334		TRUE	
Tag:		A239122		Abandonment Rec:	
Constructn Method:				Contractor:	
Elevation (m):				7383	
Elevatn Reliabilty:				Form Version:	
Depth to Bedrock:				7	
Well Depth:				Owner:	
Overburden/Bedrock:				County:	
Pump Rate:				YORK	
Static Water Level:				Lot:	
				Concession:	
				Concession Name:	
				Easting NAD83:	
				Northing NAD83:	
				Zone:	

Map Key	Number of Records	Direction/ Distance (m)	Elev/Diff (m)	Site	DB
Clear/Cloudy:		TORONTO CITY			UTM Reliability:
Municipality:					
Site Info:					
PDF URL (Map):		https://d2khazk8e83rdv.cloudfront.net/moe_mapping/downloads/2Water/Wells_pdfs/731\7314051.pdf			
<u>Additional Detail(s) (Map)</u>					
Well Completed Date:		01/10/2018			
Year Completed:		2018			
Depth (m):		16.764			
Latitude:		43.6528871061964			
Longitude:		-79.389545017043			
X:		-79.38954486676965			
Y:		43.65288710314581			
Path:		731\7314051.pdf			
<u>Bore Hole Information</u>					
Bore Hole ID:		1007135707		Elevation:	
DP2BR:				Elevrc:	
Spatial Status:				Zone:	
Code OB:				East83:	
Code OB Desc:				North83:	
Open Hole:				Org CS:	
Cluster Kind:				UTMRC:	
Date Completed:		01/10/2018		UTMRC Desc:	
Remarks:				Location Method:	
Location Method Desc:		on Water Well Record			
Elevrc Desc:					
Location Source Date:					
Improvement Location Source:					
Improvement Location Method:					
Source Revision Comment:					
Supplier Comment:					
<u>Overburden and Bedrock</u>					
<u>Materials Interval</u>					
Formation ID:		1007266298			
Layer:		1			
Color:					
General Color:					
Material 1:		28			
Material 1 Desc:		SAND			
Material 2:					
Material 2 Desc:					
Material 3:					
Material 3 Desc:					
Formation Top Depth:		0.0			
Formation End Depth:					
Formation End Depth UOM:		ft			
<u>Overburden and Bedrock</u>					
<u>Materials Interval</u>					
Formation ID:		1007266300			
Layer:		3			
Color:					
General Color:					
Material 1:		05			
Material 1 Desc:		CLAY			

568 erisinfo.com | Environmental Risk Information Services Order No: 24121901604

Map Key	Number of Records	Direction/ Distance (m)	Elev/Diff (m)	Site	DB
Plug ID:		1007266310			
Layer:		2			
Plug From:		1.0			
Plug To:		44.0			
Plug Depth UOM:		ft			
<u>Method of Construction & Well Use</u>					
Method Construction ID:		1007266308			
Method Construction Code:		6			
Method Construction:		Boring			
Other Method Construction:					
<u>Pipe Information</u>					
Pipe ID:		1007266297			
Casing No:		0			
Comment:					
Alt Name:					
<u>Construction Record - Casing</u>					
Casing ID:		1007266304			
Layer:		1			
Material:		5			
Open Hole or Material:		PLASTIC			
Depth From:		0.0			
Depth To:		45.0			
Casing Diameter:		2.0			
Casing Diameter UOM:		inch			
Casing Depth UOM:		ft			
<u>Construction Record - Screen</u>					
Screen ID:		1007266305			
Layer:		1			
Slot:		10			
Screen Top Depth:		45.0			
Screen End Depth:		55.0			
Screen Material:		5			
Screen Depth UOM:		ft			
Screen Diameter UOM:		inch			
Screen Diameter:		2.375			
<u>Water Details</u>					
Water ID:		1007266303			
Layer:					
Kind Code:					
Kind:					
Water Found Depth:					
Water Found Depth UOM:		ft			
<u>Hole Diameter</u>					
Hole ID:		1007266302			
Diameter:		8.5			
Depth From:		0.0			
Depth To:		55.0			

Map Key	Number of Records	Direction/ Distance (m)	Elev/Diff (m)	Site	DB
Hole Depth UOM:		ft			
Hole Diameter UOM:		inch			
213	1 of 4	S/227.8	89.3 / -1.52	ACTION PRINT 02-707 318 RICHMOND STREET WEST TORONTO ON M5V 1X2	GEN
Generator No:		ON1649400			
SIC Code:		2819			
SIC Description:		OTHER COMM. PRINTING			
Approval Years:		92,93,94,95,96,97,98			
PO Box No:					
Country:					
Status:					
Co Admin:					
Choice of Contact:					
Phone No Admin:					
Contaminated Facility:					
MHSW Facility:					
<u>Detail(s)</u>					
Waste Class:		264			
Waste Class Name:		PHOTOPROCESSING WASTES			
213	2 of 4	S/227.8	89.3 / -1.52	ACTION PRINT INC. 318 RICHMOND STREET WEST TORONTO ON M5V 1X2	GEN
Generator No:		ON1649400			
SIC Code:		2819			
SIC Description:		OTHER COMM. PRINTING			
Approval Years:		99,00,01			
PO Box No:					
Country:					
Status:					
Co Admin:					
Choice of Contact:					
Phone No Admin:					
Contaminated Facility:					
MHSW Facility:					
<u>Detail(s)</u>					
Waste Class:		264			
Waste Class Name:		PHOTOPROCESSING WASTES			
213	3 of 4	S/227.8	89.3 / -1.52	318 Richmond Street West Toronto ON	EHS
Order No:		20111026049		Nearest Intersection:	north of Richmond Street West and Widmere St.
Status:		C		Municipality:	Toronto
Report Type:		Custom Report		Client Prov/State:	ON
Report Date:		11/7/2011		Search Radius (km):	0.25
Date Received:		10/26/2011 2:42:28 PM		X:	-79.391817
Previous Site Name:				Y:	43.648971
Lot/Building Size:		approx 40 m square			
Additional Info Ordered:		Fire Insur. Maps and/or Site Plans;			

Map Key	Number of Records	Direction/ Distance (m)	Elev/Diff (m)	Site	DB
213	4 of 4	S/227.8	89.3 / -1.52	310 Richmond Street West Limited 318 RICHMOND STREET WEST ONTARIO Toronto ON	RSC
RSC No: 210126 RA No: Status: FILED Filing Date: Date Ack: Date Returned: Approval Date: October 7, 2013 Cert Date: Cert Prop Use No: Curr Property Use: Intended Prop Use: Restoration Type: Soil Type: Criteria: Stratified (Y/N): Audit (Y/N): Entire Leg Prop. (Y/N): CPU Issu Sect 1686: Business Name: Address: Legal Desc: Site Pin: Asmt Roll No: Project Type: Approval Type: Applicable Standards: PDF Link: 310 Richmond Street West Limited 318 RICHMOND STREET WEST ONTARIO 21412-0045(LT), 21412-0308(LT) POST2011 RSC based on Phase One and Two ESAs https://www.accessenvironment.ene.gov.on.ca/AEWeb/ae/ViewDocument.action?documentRefID=210126 X: -79.39211483739581 Y: 43.64906062055758 Latitude: 43.64906062 Longitude: -79.39211484 UTM Coordinates: Latitude Longitude: Accuracy Estimate: Measurement Method: Mailing Address: Telephone: Fax: Email: Postal Code: M5V 1X2 Ministry District: MOE District: Metro Toronto SWP Area Name: Toronto Qual Person Name: Lad Rak Consultant:					
214	1 of 1	NW/228.2	95.8 / 4.99	ON	WWIS
Well ID: 7361532 Construction Date: Use 1st: Use 2nd: Final Well Status: Water Type: Casing Material: Audit No: C48319 Tag: A289283 Constructn Method: Elevation (m): Elevatn Reliabilty: Depth to Bedrock: Well Depth: Overburden/Bedrock: Pump Rate: Static Water Level: Clear/Cloudy: Municipality: TORONTO CITY Site Info: Flowing (Y/N): Flow Rate: Data Entry Status: Yes Data Src: Date Received: 06/30/2020 Selected Flag: TRUE Abandonment Rec: Contractor: 7464 Form Version: 8 Owner: County: YORK Lot: Concession: Concession Name: Easting NAD83: Northing NAD83: Zone: UTM Reliability:					
Additional Detail(s) (Map)					
Bore Hole ID: 1008336531 Depth M: Year Completed: 2020 Well Completed Dt: 04/01/2020 Audit No: C48319 Tag No: A289283 Contractor: 7464 Latitude: 43.6534989904484 Longitude: -79.3946377397402 Y: 43.65349898716022					

Map Key	Number of Records	Direction/ Distance (m)	Elev/Diff (m)	Site	DB
Path:				X: -79.39463758960862	
<u>Bore Hole Information</u>					
Bore Hole ID:	1008336531			Elevation:	
DP2BR:				Elevrc:	
Spatial Status:				Zone:	17
Code OB:				East83:	629456.00
Code OB Desc:				North83:	4834641.00
Open Hole:				Org CS:	UTM83
Cluster Kind:				UTMRC:	4
Date Completed:	04/01/2020			UTMRC Desc:	margin of error : 30 m - 100 m
Remarks:				Location Method:	wwr
Location Method Desc:	on Water Well Record				
Elevrc Desc:					
Location Source Date:					
Improvement Location Source:					
Improvement Location Method:					
Source Revision Comment:					
Supplier Comment:					
215	1 of 1	S/229.3	89.8 / -1.00	PETALUMA BUILDING CORP. 324 RICHMOND STREET WEST ON Toronto ON	RSC
RSC No:	223779			X:	-79.39266310256988
RA No:				Y:	43.64896028651289
Status:	FILED			Latitude:	43.64896029
Filing Date:				Longitude:	-79.3926631
Date Ack:				UTM Coordinates:	
Date Returned:				Latitude Longitude:	
Approval Date:	October 23, 2017			Accuracy Estimate:	
Cert Date:				Measurement Method:	
Cert Prop Use No:				Mailing Address:	
Curr Property Use:				Telephone:	
Intended Prop Use:				Fax:	
Restoration Type:				Email:	
Soil Type:				Postal Code:	M5V 1X2
Criteria:				Ministry District:	
Stratified (Y/N):				MOE District:	Metro Toronto
Audit (Y/N):				SWP Area Name:	Toronto
Entire Leg Prop. (Y/N):				Qual Person Name:	SIMON LAN
CPU Issu Sect 1686:				Consultant:	
Business Name:	PETALUMA BUILDING CORP.				
Address:	324 RICHMOND STREET WEST ON				
Legal Desc:					
Site Pin:	21412-0042 (LT), 21412-0043 (LT), 21412-0389 (LT), 21412-0390 (LT)				
Asmt Roll No:					
Project Type:	POST2011				
Approval Type:	RSC based on Phase One and Two ESAs				
Applicable Standards:					
PDF Link:	https://www.accessenvironment.ene.gov.on.ca/AEWeb/ae/ViewDocument.action?documentRefID=223779				
216	1 of 1	SSE/230.3	88.5 / -2.36	310 Richmond Street West Limited 306 RICHMOND STREET WEST ONTARIO Toronto ON	RSC
RSC No:	210126			X:	-79.39211483739581
RA No:				Y:	43.64906062055758
Status:	FILED			Latitude:	43.64906062
Filing Date:				Longitude:	-79.39211484
Date Ack:				UTM Coordinates:	

Map Key	Number of Records	Direction/ Distance (m)	Elev/Diff (m)	Site	DB
Date Returned: Approval Date: October 7, 2013 Cert Date: Cert Prop Use No: Curr Property Use: Intended Prop Use: Restoration Type: Soil Type: Criteria: Stratified (Y/N): Audit (Y/N): Entire Leg Prop. (Y/N): CPU Issu Sect 1686: Business Name: Address: Legal Desc: Site Pin: Asmt Roll No: Project Type: Approval Type: Applicable Standards: PDF Link:					
			310 Richmond Street West Limited 306 RICHMOND STREET WEST ONTARIO	Latitude Longitude: Accuracy Estimate: Measurement Method: Mailing Address: Telephone: Fax: Email: Postal Code: M5V 1X2 Ministry District: MOE District: Metro Toronto SWP Area Name: Toronto Qual Person Name: Lad Rak Consultant:	
217	1 of 2	S/230.7	89.7 / -1.15	306 - 322 Richmond Street West Toronto ON	EHS
Order No: 20130610024 Status: C Report Type: RSC Report (Urban) Report Date: 19-JUN-13 Date Received: 10-JUN-13 Previous Site Name: Lot/Building Size: Additional Info Ordered:					
				Nearest Intersection: Municipality: Toronto Client Prov/State: ON Search Radius (km): .3 X: -79.392079 Y: 43.649026	
217	2 of 2	S/230.7	89.7 / -1.15	310 Richmond Street West Limited 322 RICHMOND STREET WEST ONTARIO Toronto ON	RSC
RSC No: 210126 RA No: Status: FILED Filing Date: Date Ack: Date Returned: Approval Date: October 7, 2013 Cert Date: Cert Prop Use No: Curr Property Use: Intended Prop Use: Restoration Type: Soil Type: Criteria: Stratified (Y/N): Audit (Y/N): Entire Leg Prop. (Y/N): CPU Issu Sect 1686: Business Name: Address: Legal Desc: Site Pin:					
			310 Richmond Street West Limited 322 RICHMOND STREET WEST ONTARIO	X: -79.39211483739581 Y: 43.64906062055758 Latitude: 43.64906062 Longitude: -79.39211484 UTM Coordinates: Latitude Longitude: Accuracy Estimate: Measurement Method: Mailing Address: Telephone: Fax: Email: Postal Code: M5V 1X2 Ministry District: MOE District: Metro Toronto SWP Area Name: Toronto Qual Person Name: Lad Rak Consultant:	
			21412-0045(LT), 21412-0308(LT)		

Map Key	Number of Records	Direction/ Distance (m)	Elev/Diff (m)	Site	DB
Asmt Roll No: Project Type: POST2011 Approval Type: RSC based on Phase One and Two ESAs Applicable Standards: PDF Link: https://www.accessenvironment.ene.gov.on.ca/AEWeb/ae/ViewDocument.action?documentRefID=210126					
218	1 of 1	WNW/231.6	95.8 / 5.00	411 - 429 Dundas St West Toronto ON M5T 1G6	EHS
Order No: 23110100270 Status: C Report Type: RSC Report (Urban) Report Date: 06-NOV-23 Date Received: 01-NOV-23 Previous Site Name: Lot/Building Size: Additional Info Ordered: Fire Insur. Maps and/or Site Plans; City Directory					
Nearest Intersection: Municipality: Client Prov/State: ON Search Radius (km): .3 X: -79.39509669 Y: 43.65322656					
219	1 of 1	S/232.0	89.8 / -1.00	PETALUMA BUILDING CORP. 328 RICHMOND STREET WEST ON Toronto ON	RSC
RSC No: 223779 RA No: Status: FILED Filing Date: Date Ack: Date Returned: Approval Date: October 23, 2017 Cert Date: Cert Prop Use No: Curr Property Use: Intended Prop Use: Restoration Type: Soil Type: Criteria: Stratified (Y/N): Audit (Y/N): Entire Leg Prop. (Y/N): CPU Issu Sect 1686: Business Name: PETALUMA BUILDING CORP. Address: 328 RICHMOND STREET WEST ON Legal Desc: Site Pin: 21412-0042 (LT), 21412-0043 (LT), 21412-0389 (LT), 21412-0390 (LT) Asmt Roll No: Project Type: POST2011 Approval Type: RSC based on Phase One and Two ESAs Applicable Standards: PDF Link: https://www.accessenvironment.ene.gov.on.ca/AEWeb/ae/ViewDocument.action?documentRefID=223779					
X: -79.39266310256988 Y: 43.64896028651289 Latitude: 43.64896029 Longitude: -79.3926631 UTM Coordinates: Latitude Longitude: Accuracy Estimate: Measurement Method: Mailing Address: Telephone: Fax: Email: Postal Code: M5V 1X2 Ministry District: MOE District: Metro Toronto SWP Area Name: Toronto Qual Person Name: SIMON LAN Consultant:					
220	1 of 2	SSW/232.0	89.8 / -1.00	ON	WWIS
Well ID: 7211318 Construction Date: Use 1st: Use 2nd: Final Well Status: Water Type: Casing Material: Audit No: C22856					
Flowing (Y/N): Flow Rate: Data Entry Status: Yes Data Src: Date Received: 11/19/2013 Selected Flag: TRUE Abandonment Rec: Contractor: 7215					

Map Key	Number of Records	Direction/ Distance (m)	Elev/Diff (m)	Site	DB
Tag: Constructn Method: Elevation (m): Elevatn Reliabilty: Depth to Bedrock: Well Depth: Overburden/Bedrock: Pump Rate: Static Water Level: Clear/Cloudy: Municipality: Site Info:	A148945			Form Version: 8 Owner: County: YORK Lot: Concession: Concession Name: Easting NAD83: Northing NAD83: Zone: UTM Reliability:	
TORONTO CITY					
<u>Additional Detail(s) (Map)</u>					
Bore Hole ID: Depth M: Year Completed: Well Completed Dt: Audit No: Path:	1004639855 2013 07/05/2013 C22856			Tag No: A148945 Contractor: 7215 Latitude: 43.6490115647813 Longitude: -79.393108126241 Y: 43.64901156222281 X: -79.39310797515793	
<u>Bore Hole Information</u>					
Bore Hole ID: DP2BR: Spatial Status: Code OB: Code OB Desc: Open Hole: Cluster Kind: Date Completed: Remarks: Location Method Desc: Elevrc Desc: Location Source Date: Improvement Location Source: Improvement Location Method: Source Revision Comment: Supplier Comment:	1004639855 07/05/2013 on Water Well Record			Elevation: Elevrc: Zone: 17 East83: 629589.00 North83: 4834145.00 Org CS: UTM83 UTMRC: 4 UTMRC Desc: margin of error : 30 m - 100 m Location Method: wwr	
<u>220</u>	2 of 2	SSW/232.0	89.8 / -1.00	ON	WWIS
Well ID: Construction Date: Use 1st: Use 2nd: Final Well Status: Water Type: Casing Material: Audit No: Tag: Constructn Method: Elevation (m): Elevatn Reliabilty: Depth to Bedrock: Well Depth: Overburden/Bedrock: Pump Rate: Static Water Level: Clear/Cloudy: Municipality:	7211316 C23121			Flowing (Y/N): Flow Rate: Data Entry Status: Yes Data Src: Date Received: 11/19/2013 Selected Flag: TRUE Abandonment Rec: Contractor: 7215 Form Version: 8 Owner: County: YORK Lot: Concession: Concession Name: Easting NAD83: Northing NAD83: Zone: UTM Reliability:	
TORONTO CITY					

Map Key	Number of Records	Direction/ Distance (m)	Elev/Diff (m)	Site	DB
Site Info:					
Additional Detail(s) (Map)					
Bore Hole ID:	1004639849			Tag No:	
Depth M:				Contractor:	7215
Year Completed:	2013			Latitude:	43.6490115647813
Well Completed Dt:	08/12/2013			Longitude:	-79.393108126241
Audit No:	C23121			Y:	43.64901156222281
Path:				X:	-79.39310797515793
Bore Hole Information					
Bore Hole ID:	1004639849			Elevation:	
DP2BR:				Elevrc:	
Spatial Status:				Zone:	17
Code OB:				East83:	629589.00
Code OB Desc:				North83:	4834145.00
Open Hole:				Org CS:	UTM83
Cluster Kind:				UTMRC:	4
Date Completed:	08/12/2013			UTMRC Desc:	margin of error : 30 m - 100 m
Remarks:				Location Method:	wwr
Location Method Desc:	on Water Well Record				
Elevrc Desc:					
Location Source Date:					
Improvement Location Source:					
Improvement Location Method:					
Source Revision Comment:					
Supplier Comment:					
221	1 of 1	SE/232.9	88.8 / -2.00	299 QUEEN ST W Toronto ON	WWIS
Well ID:	7313254			Flowing (Y/N):	
Construction Date:				Flow Rate:	
Use 1st:	Test Hole			Data Entry Status:	
Use 2nd:	Monitoring			Data Src:	
Final Well Status:	0			Date Received:	06/19/2018
Water Type:				Selected Flag:	TRUE
Casing Material:				Abandonment Rec:	
Audit No:	Z286731			Contractor:	7241
Tag:	A234074			Form Version:	7
Constructn Method:				Owner:	
Elevation (m):				County:	YORK
Elevatn Reliabilty:				Lot:	
Depth to Bedrock:				Concession:	
Well Depth:				Concession Name:	
Overburden/Bedrock:				Easting NAD83:	
Pump Rate:				Northing NAD83:	
Static Water Level:				Zone:	
Clear/Cloudy:				UTM Reliability:	
Municipality:	TORONTO CITY				
Site Info:					
PDF URL (Map):	https://d2khazk8e83rdv.cloudfront.net/moe_mapping/downloads/2Water/Wells_pdfs/731\7313254.pdf				
Additional Detail(s) (Map)					
Well Completed Date:	05/03/2018				
Year Completed:	2018				
Depth (m):	3.9624				
Latitude:	43.649588987754				

Map Key	Number of Records	Direction/ Distance (m)	Elev/Diff (m)	Site	DB
Longitude:		-79.3899927609983			
X:		-79.38999261061065			
Y:		43.649588985406346			
Path:		731\7313254.pdf			
 <u>Bore Hole Information</u>					
Bore Hole ID:	1007117136			Elevation:	
DP2BR:				Elevrc:	
Spatial Status:				Zone:	17
Code OB:				East83:	629839.00
Code OB Desc:				North83:	4834214.00
Open Hole:				Org CS:	UTM83
Cluster Kind:				UTMRC:	4
Date Completed:	05/03/2018			UTMRC Desc:	margin of error : 30 m - 100 m
Remarks:				Location Method:	wwr
Location Method Desc:	on Water Well Record				
Elevrc Desc:					
Location Source Date:					
Improvement Location Source:					
Improvement Location Method:					
Source Revision Comment:					
Supplier Comment:					
 <u>Overburden and Bedrock</u>					
<u>Materials Interval</u>					
Formation ID:	1007375424				
Layer:	1				
Color:	6				
General Color:	BROWN				
Material 1:	05				
Material 1 Desc:	CLAY				
Material 2:					
Material 2 Desc:					
Material 3:					
Material 3 Desc:					
Formation Top Depth:	0.0				
Formation End Depth:	13.0				
Formation End Depth UOM:	ft				
 <u>Annular Space/Abandonment</u>					
<u>Sealing Record</u>					
Plug ID:	1007375433				
Layer:	2				
Plug From:	2.0				
Plug To:	13.0				
Plug Depth UOM:	ft				
 <u>Annular Space/Abandonment</u>					
<u>Sealing Record</u>					
Plug ID:	1007375432				
Layer:	1				
Plug From:	0.0				
Plug To:	2.0				
Plug Depth UOM:	ft				
 <u>Method of Construction & Well</u>					
<u>Use</u>					

Map Key	Number of Records	Direction/ Distance (m)	Elev/Diff (m)	Site	DB
Method Construction ID:		1007375431			
Method Construction Code:		2			
Method Construction:		Rotary (Convent.)			
Other Method Construction:					
<u>Pipe Information</u>					
Pipe ID:		1007375423			
Casing No:		0			
Comment:					
Alt Name:					
<u>Construction Record - Casing</u>					
Casing ID:		1007375427			
Layer:		1			
Material:		5			
Open Hole or Material:		PLASTIC			
Depth From:		0.0			
Depth To:		3.0			
Casing Diameter:		4.0			
Casing Diameter UOM:		inch			
Casing Depth UOM:		ft			
<u>Construction Record - Screen</u>					
Screen ID:		1007375428			
Layer:		1			
Slot:		10			
Screen Top Depth:		3.0			
Screen End Depth:		13.0			
Screen Material:		5			
Screen Depth UOM:		ft			
Screen Diameter UOM:		inch			
Screen Diameter:		4.25			
<u>Water Details</u>					
Water ID:		1007375426			
Layer:					
Kind Code:					
Kind:					
Water Found Depth:					
Water Found Depth UOM:		ft			
<u>Hole Diameter</u>					
Hole ID:		1007375425			
Diameter:		8.0			
Depth From:		0.0			
Depth To:		13.0			
Hole Depth UOM:		ft			
Hole Diameter UOM:		inch			
222	1 of 1	ESE/233.7	89.8 / -1.00	P.I. S 21(1)(f) 261, 263, 265 Queen Street West Toronto ON	SPL
Ref No:		0230-7SXQZK		Municipality No:	
Year:				Nature of Damage:	
Incident Dt:				Discharger Report:	

Map Key	Number of Records	Direction/ Distance (m)	Elev/Diff (m)	Site	DB
Dt MOE Arvl on Scn: MOE Reported Dt: 6/12/2009 Dt Document Closed: Site No: MOE Response: No Further Response (PR-PIR Table A) Site County/District: Site Geo Ref Meth: Site District Office: Nearest Watercourse: Site Name: Private Property<UNOFFICIAL> Site Address: Site Region: Site Municipality: Toronto Site Lot: Site Conc: Site Geo Ref Accu: Site Map Datum: Northing: Easting: Entity Operating Name: Client Name: P.I. S 21(1)(f) Client Type: Source Type: Incident Cause: Incident Preceding Spill: Incident Reason: Incident Summary: Private Home/City of TO-Sewage to excavation. Environment Impact: Possible Health Env Consequence: Nature of Impact: Soil Contamination Contaminant Qty: Contaminant Qty 1: Contaminant Unit: Contaminant Code: Contaminant Name: SEWAGE,RAW UNCHLORINATED Contaminant Limit 1: Contam Limit Freq 1: Contaminant UN No 1: Receiving Medium: Activity Preceding Spill: Property 2nd Watershed: Property Tertiary Watershed: Sector Type: Sewer SAC Action Class: Land Spills Call Report Locatn Geodata: Time Reported: System Facility Address:					
Material Group: Impact to Health: Agency Involved:					

223	1 of 1	S/233.9	89.3 / -1.52	320 RICHMOND STREET TORONTO ON	WWIS
Well ID: 7040371 Construction Date: Use 1st: Not Used Use 2nd: Final Well Status: Observation Wells Water Type: Casing Material: Audit No: Z64309 Tag: A044327 Constructn Method: Elevation (m): Elevatn Reliabilty: Depth to Bedrock:					
Flowing (Y/N): Flow Rate: Data Entry Status: Data Src: Date Received: 01/29/2007 Selected Flag: TRUE Abandonment Rec: Contractor: 7147 Form Version: 3 Owner: County: YORK Lot: Concession:					

Map Key	Number of Records	Direction/ Distance (m)	Elev/Diff (m)	Site	DB
Well Depth:			Concession Name:		
Overburden/Bedrock:			Easting NAD83:		
Pump Rate:			Northing NAD83:		
Static Water Level:			Zone:		
Clear/Cloudy:			UTM Reliability:		
Municipality:		TORONTO CITY			
Site Info:					
PDF URL (Map):		https://d2khazk8e83rdv.cloudfront.net/moe_mapping/downloads/2Water/Wells_pdfs/704\7040371.pdf			
<u>Additional Detail(s) (Map)</u>					
Well Completed Date:		01/08/2007			
Year Completed:		2007			
Depth (m):		5.4			
Latitude:		43.6489806634207			
Longitude:		-79.3921913691678			
X:		-79.39219121865446			
Y:		43.6489806603188			
Path:		704\7040371.pdf			
<u>Bore Hole Information</u>					
Bore Hole ID:		11762809		Elevation:	
DP2BR:				Elevrc:	
Spatial Status:				Zone:	
Code OB:				East83:	
Code OB Desc:				North83:	
Open Hole:				Org CS:	
Cluster Kind:				UTMRC:	
Date Completed:		01/08/2007		UTMRC Desc:	
Remarks:				Location Method:	
Location Method Desc:		on Water Well Record		margin of error : 10 - 30 m	
Elevrc Desc:				www	
Location Source Date:					
Improvement Location Source:					
Improvement Location Method:					
Source Revision Comment:					
Supplier Comment:					
<u>Overburden and Bedrock</u>					
<u>Materials Interval</u>					
Formation ID:		933090696			
Layer:		1			
Color:		2			
General Color:		GREY			
Material 1:					
Material 1 Desc:					
Material 2:					
Material 2 Desc:					
Material 3:					
Material 3 Desc:					
Formation Top Depth:		0.0			
Formation End Depth:		0.20000000298023224			
Formation End Depth UOM:		m			
<u>Overburden and Bedrock</u>					
<u>Materials Interval</u>					
Formation ID:		933090698			
Laver:		3			

Map Key	Number of Records	Direction/ Distance (m)	Elev/Diff (m)	Site	DB
Color:		2			
General Color:		GREY			
Material 1:		05			
Material 1 Desc:		CLAY			
Material 2:		06			
Material 2 Desc:		SILT			
Material 3:					
Material 3 Desc:					
Formation Top Depth:		0.30000001192092896			
Formation End Depth:		5.400000095367432			
Formation End Depth UOM:		m			
 <u>Overburden and Bedrock</u> <u>Materials Interval</u>					
Formation ID:		933090697			
Layer:		2			
Color:		6			
General Color:		BROWN			
Material 1:		01			
Material 1 Desc:		FILL			
Material 2:					
Material 2 Desc:					
Material 3:					
Material 3 Desc:					
Formation Top Depth:		0.20000000298023224			
Formation End Depth:		0.30000001192092896			
Formation End Depth UOM:		m			
 <u>Annular Space/Abandonment</u> <u>Sealing Record</u>					
Plug ID:		933313268			
Layer:		2			
Plug From:		0.20000000298023224			
Plug To:		0.5			
Plug Depth UOM:		m			
 <u>Annular Space/Abandonment</u> <u>Sealing Record</u>					
Plug ID:		933313270			
Layer:		4			
Plug From:					
Plug To:		5.400000095367432			
Plug Depth UOM:		m			
 <u>Annular Space/Abandonment</u> <u>Sealing Record</u>					
Plug ID:		933313267			
Layer:		1			
Plug From:		0.0			
Plug To:		0.20000000298023224			
Plug Depth UOM:		m			
 <u>Annular Space/Abandonment</u> <u>Sealing Record</u>					
Plug ID:		933313269			
Layer:		3			
Plug From:		0.5			

Map Key	Number of Records	Direction/ Distance (m)	Elev/Diff (m)	Site	DB
Plug To:		5.400000095367432			
Plug Depth UOM:		m			
 <u>Method of Construction & Well Use</u>					
Method Construction ID:		967040371			
Method Construction Code:		B			
Method Construction:		Other Method			
Other Method Construction:					
 <u>Pipe Information</u>					
Pipe ID:		11770499			
Casing No:		1			
Comment:					
Alt Name:					
 <u>Construction Record - Casing</u>					
Casing ID:		930895351			
Layer:		1			
Material:		5			
Open Hole or Material:		PLASTIC			
Depth From:		0.0			
Depth To:		0.7599999904632568			
Casing Diameter:		3.200000047683716			
Casing Diameter UOM:		cm			
Casing Depth UOM:		m			
 <u>Construction Record - Screen</u>					
Screen ID:		933422929			
Layer:		1			
Slot:		10			
Screen Top Depth:		0.7599999904632568			
Screen End Depth:		5.400000095367432			
Screen Material:		5			
Screen Depth UOM:		m			
Screen Diameter UOM:		cm			
Screen Diameter:		4.300000190734863			
 <u>Hole Diameter</u>					
Hole ID:		11848922			
Diameter:		5.0			
Depth From:		0.0			
Depth To:		5.400000095367432			
Hole Depth UOM:		m			
Hole Diameter UOM:		cm			
224	1 of 2	E/234.0	90.8 / 0.00	20 PATRICK ST. TORONTO ON	WWIS
Well ID:	7112903			Flowing (Y/N):	
Construction Date:				Flow Rate:	
Use 1st:	Test Hole			Data Entry Status:	
Use 2nd:				Data Src:	
Final Well Status:	Observation Wells			Date Received:	10/10/2008
Water Type:				Selected Flag:	TRUE
Casing Material:				Abandonment Rec:	

Map Key	Number of Records	Direction/ Distance (m)	Elev/Diff (m)	Site	DB
Audit No:	Z85222			Contractor:	7147
Tag:	A078826			Form Version:	7
Constructn Method:				Owner:	
Elevation (m):				County:	YORK
Elevatn Reliability:				Lot:	
Depth to Bedrock:				Concession:	
Well Depth:				Concession Name:	
Overburden/Bedrock:				Easting NAD83:	
Pump Rate:				Northing NAD83:	
Static Water Level:				Zone:	
Clear/Cloudy:				UTM Reliability:	
Municipality:		TORONTO CITY			
Site Info:					

Bore Hole Information

Bore Hole ID:	1001833437	Elevation:	
DP2BR:		Elevrc:	
Spatial Status:		Zone:	17
Code OB:		East83:	629906.00
Code OB Desc:		North83:	48343.00
Open Hole:		Org CS:	UTM83
Cluster Kind:		UTMRC:	9
Date Completed:	09/19/2008	UTMRC Desc:	unknown UTM
Remarks:		Location Method:	wwr
Location Method Desc:	on Water Well Record		
Elevrc Desc:			
Location Source Date:			
Improvement Location Source:			
Improvement Location Method:			
Source Revision Comment:			
Supplier Comment:			

Overburden and Bedrock

Materials Interval

Formation ID:	1001933560
Layer:	3
Color:	
General Color:	
Material 1:	05
Material 1 Desc:	CLAY
Material 2:	
Material 2 Desc:	
Material 3:	
Material 3 Desc:	
Formation Top Depth:	0.30000001192092896
Formation End Depth:	6.099999904632568
Formation End Depth UOM:	m

Overburden and Bedrock

Materials Interval

Formation ID:	1001933558
Layer:	1
Color:	2
General Color:	GREY
Material 1:	
Material 1 Desc:	
Material 2:	
Material 2 Desc:	
Material 3:	
Material 3 Desc:	

Map Key	Number of Records	Direction/ Distance (m)	Elev/Diff (m)	Site	DB
Formation Top Depth:		0.0			
Formation End Depth:		0.20000000298023224			
Formation End Depth UOM:		m			
<u>Overburden and Bedrock Materials Interval</u>					
Formation ID:		1001933559			
Layer:		2			
Color:					
General Color:					
Material 1:		01			
Material 1 Desc:		FILL			
Material 2:					
Material 2 Desc:					
Material 3:					
Material 3 Desc:					
Formation Top Depth:		0.20000000298023224			
Formation End Depth:		0.30000001192092896			
Formation End Depth UOM:		m			
<u>Overburden and Bedrock Materials Interval</u>					
Formation ID:		1001933561			
Layer:		4			
Color:					
General Color:					
Material 1:					
Material 1 Desc:					
Material 2:					
Material 2 Desc:					
Material 3:					
Material 3 Desc:					
Formation Top Depth:		6.099999904632568			
Formation End Depth:					
Formation End Depth UOM:		m			
<u>Annular Space/Abandonment Sealing Record</u>					
Plug ID:		1001933566			
Layer:		4			
Plug From:					
Plug To:		6.099999904632568			
Plug Depth UOM:		m			
<u>Annular Space/Abandonment Sealing Record</u>					
Plug ID:		1001933565			
Layer:		3			
Plug From:		3.0			
Plug To:		6.099999904632568			
Plug Depth UOM:		m			
<u>Annular Space/Abandonment Sealing Record</u>					
Plug ID:		1001933564			
Layer:		2			
Plug From:		0.20000000298023224			

Map Key	Number of Records	Direction/ Distance (m)	Elev/Diff (m)	Site	DB
Plug To:		3.0			
Plug Depth UOM:		m			
 <u>Annular Space/Abandonment Sealing Record</u>					
Plug ID:		1001933563			
Layer:		1			
Plug From:		0.0			
Plug To:		0.20000000298023224			
Plug Depth UOM:		m			
 <u>Method of Construction & Well Use</u>					
Method Construction ID:		1001933571			
Method Construction Code:		6			
Method Construction:		Boring			
Other Method Construction:					
 <u>Pipe Information</u>					
Pipe ID:		1001933557			
Casing No:		0			
Comment:					
Alt Name:					
 <u>Construction Record - Casing</u>					
Casing ID:		1001933568			
Layer:		1			
Material:					
Open Hole or Material:					
Depth From:		0.0			
Depth To:		3.0999999046325684			
Casing Diameter:		5.0			
Casing Diameter UOM:		cm			
Casing Depth UOM:		m			
 <u>Construction Record - Screen</u>					
Screen ID:		1001933569			
Layer:					
Slot:					
Screen Top Depth:					
Screen End Depth:					
Screen Material:					
Screen Depth UOM:		m			
Screen Diameter UOM:		cm			
Screen Diameter:					
 <u>Water Details</u>					
Water ID:		1001933567			
Layer:					
Kind Code:					
Kind:					
Water Found Depth:					
Water Found Depth UOM:		m			

Map Key	Number of Records	Direction/ Distance (m)	Elev/Diff (m)	Site	DB
<u>Hole Diameter</u>					
Hole ID:		1001933562			
Diameter:		11.399999618530273			
Depth From:		0.0			
Depth To:		6.099999904632568			
Hole Depth UOM:		m			
Hole Diameter UOM:		cm			
<u>224</u>	2 of 2	E/234.0	90.8 / 0.00	20 ST. PATRICK ST. TORONTO ON	WWIS
Well ID:	7112904			Flowing (Y/N):	
Construction Date:				Flow Rate:	
Use 1st:	Test Hole			Data Entry Status:	
Use 2nd:				Data Src:	
Final Well Status:	Observation Wells			Date Received:	10/10/2008
Water Type:				Selected Flag:	TRUE
Casing Material:				Abandonment Rec:	
Audit No:	Z85223			Contractor:	7147
Tag:	A078826			Form Version:	7
Constructn Method:				Owner:	
Elevation (m):				County:	YORK
Elevatn Reliabilty:				Lot:	
Depth to Bedrock:				Concession:	
Well Depth:				Concession Name:	
Overburden/Bedrock:				Easting NAD83:	
Pump Rate:				Northing NAD83:	
Static Water Level:				Zone:	
Clear/Cloudy:				UTM Reliability:	
Municipality:	TORONTO CITY				
Site Info:					
<u>Bore Hole Information</u>					
Bore Hole ID:	1001833440			Elevation:	
DP2BR:				Elevrc:	
Spatial Status:				Zone:	17
Code OB:				East83:	629906.00
Code OB Desc:				North83:	48343.00
Open Hole:				Org CS:	UTM83
Cluster Kind:				UTMRC:	9
Date Completed:	09/19/2008			UTMRC Desc:	unknown UTM
Remarks:				Location Method:	wwr
Location Method Desc:	on Water Well Record				
Elevrc Desc:					
Location Source Date:					
Improvement Location Source:					
Improvement Location Method:					
Source Revision Comment:					
Supplier Comment:					
<u>Overburden and Bedrock Materials Interval</u>					
Formation ID:	1001933576				
Layer:	2				
Color:					
General Color:					
Material 1:	01				
Material 1 Desc:	FILL				
Material 2:					
Material 2 Desc:					

Map Key	Number of Records	Direction/ Distance (m)	Elev/Diff (m)	Site	DB
Material 3:					
Material 3 Desc:					
Formation Top Depth:		0.0			
Formation End Depth:		0.0			
Formation End Depth UOM:		m			
<u>Overburden and Bedrock</u>					
<u>Materials Interval</u>					
Formation ID:		1001933575			
Layer:		1			
Color:		2			
General Color:		GREY			
Material 1:					
Material 1 Desc:					
Material 2:					
Material 2 Desc:					
Material 3:					
Material 3 Desc:					
Formation Top Depth:		0.0			
Formation End Depth:		0.0			
Formation End Depth UOM:		m			
<u>Overburden and Bedrock</u>					
<u>Materials Interval</u>					
Formation ID:		1001933577			
Layer:		3			
Color:					
General Color:					
Material 1:		05			
Material 1 Desc:		CLAY			
Material 2:					
Material 2 Desc:					
Material 3:					
Material 3 Desc:					
Formation Top Depth:		0.0			
Formation End Depth:		6.0			
Formation End Depth UOM:		m			
<u>Annular Space/Abandonment</u>					
<u>Sealing Record</u>					
Plug ID:		1001933580			
Layer:		2			
Plug From:		0.20000000298023224			
Plug To:		3.0			
Plug Depth UOM:		m			
<u>Annular Space/Abandonment</u>					
<u>Sealing Record</u>					
Plug ID:		1001933582			
Layer:		4			
Plug From:					
Plug To:		6.0			
Plug Depth UOM:		m			
<u>Annular Space/Abandonment</u>					
<u>Sealing Record</u>					
Plug ID:		1001933579			

Map Key	Number of Records	Direction/ Distance (m)	Elev/Diff (m)	Site	DB
Layer:		1			
Plug From:		0.0			
Plug To:		0.20000000298023224			
Plug Depth UOM:		m			
 <u>Annular Space/Abandonment Sealing Record</u>					
Plug ID:		1001933581			
Layer:		3			
Plug From:		3.0			
Plug To:		6.0			
Plug Depth UOM:		m			
 <u>Method of Construction & Well Use</u>					
Method Construction ID:		1001933587			
Method Construction Code:		6			
Method Construction:		Boring			
Other Method Construction:					
 <u>Pipe Information</u>					
Pipe ID:		1001933574			
Casing No:		0			
Comment:					
Alt Name:					
 <u>Construction Record - Casing</u>					
Casing ID:		1001933584			
Layer:		1			
Material:					
Open Hole or Material:					
Depth From:		0.0			
Depth To:		3.0999999046325684			
Casing Diameter:		5.0			
Casing Diameter UOM:		cm			
Casing Depth UOM:		m			
 <u>Construction Record - Screen</u>					
Screen ID:		1001933585			
Layer:					
Slot:					
Screen Top Depth:					
Screen End Depth:					
Screen Material:					
Screen Depth UOM:		m			
Screen Diameter UOM:		cm			
Screen Diameter:					
 <u>Water Details</u>					
Water ID:		1001933583			
Layer:					
Kind Code:					
Kind:					
Water Found Depth:					
Water Found Depth UOM:		m			

Map Key	Number of Records	Direction/ Distance (m)	Elev/Diff (m)	Site	DB
<u>Hole Diameter</u>					
Hole ID:		1001933578			
Diameter:		11.399999618530273			
Depth From:		0.0			
Depth To:		6.0			
Hole Depth UOM:		m			
Hole Diameter UOM:		cm			
225	1 of 2	S/234.0	89.8 / -1.00	PETALUMA BUILDING CORPORATION 330 RICHMOND ST.W. Toronto ON M5V 1X2	GEN
Generator No:		ON6190296			
SIC Code:		236110			
SIC Description:		RESIDENTIAL BUILDING CONSTRUCTION			
Approval Years:		2016			
PO Box No:					
Country:		Canada			
Status:					
Co Admin:					
Choice of Contact:		CO_OFFICIAL			
Phone No Admin:					
Contaminated Facility:		No			
MHSW Facility:		No			
<u>Detail(s)</u>					
Waste Class:		221			
Waste Class Name:		LIGHT FUELS			
Waste Class:		150			
Waste Class Name:		INERT INORGANIC WASTES			
225	2 of 2	S/234.0	89.8 / -1.00	Greenpark 330 Richmond Street West Toronto ON M5V 1X2	GEN
Generator No:		ON7552858			
SIC Code:					
SIC Description:					
Approval Years:		As of Jun 2018			
PO Box No:					
Country:		Canada			
Status:		Registered			
Co Admin:					
Choice of Contact:					
Phone No Admin:					
Contaminated Facility:					
MHSW Facility:					
<u>Detail(s)</u>					
Waste Class:		150 L			
Waste Class Name:		Inert organic wastes			
Waste Class:		251 L			
Waste Class Name:		Waste oils/sludges (petroleum based)			

Map Key	Number of Records	Direction/ Distance (m)	Elev/Diff (m)	Site	DB
226	1 of 1	S/235.2	89.8 / -1.00	324, 326, 328 and 332 Richmond Street W Toronto ON M5V1X2	EHS
Order No: 20161109039		Nearest Intersection:			
Status: C		Municipality:			
Report Type: RSC Report (Urban)		Client Prov/State: ON			
Report Date: 15-NOV-16		Search Radius (km): .3			
Date Received: 09-NOV-16		X: -79.392606			
Previous Site Name:		Y: 43.648949			
Lot/Building Size:					
Additional Info Ordered:					
227	1 of 1	SSE/235.3	88.5 / -2.32	318 RICHMOND STREET WEST TORONTO ON	WWIS
Well ID: 7185843		Flowing (Y/N):			
Construction Date:		Flow Rate:			
Use 1st: Other		Data Entry Status:			
Use 2nd: Monitoring		Data Src:			
Final Well Status: Observation Wells		Date Received: 08/24/2012			
Water Type:		Selected Flag: TRUE			
Casing Material:		Abandonment Rec:			
Audit No: Z56319		Contractor: 6902			
Tag: A050946		Form Version: 3			
Constructn Method:		Owner:			
Elevation (m):		County: YORK			
Elevatn Reliabilty:		Lot:			
Depth to Bedrock:		Concession:			
Well Depth:		Concession Name:			
Overburden/Bedrock:		Easting NAD83:			
Pump Rate:		Northing NAD83:			
Static Water Level:		Zone:			
Clear/Cloudy:		UTM Reliability:			
Municipality: TORONTO CITY					
Site Info:					
PDF URL (Map):		https://d2khazk8e83rdv.cloudfront.net/moe_mapping/downloads/2Water/Wells_pdfs/718\7185843.pdf			
<u>Additional Detail(s) (Map)</u>					
Well Completed Date: 06/19/2012					
Year Completed: 2012					
Depth (m): 12					
Latitude: 43.6490206084411					
Longitude: -79.3918307105556					
X: -79.39183056045077					
Y: 43.64902060502246					
Path: 718\7185843.pdf					
<u>Bore Hole Information</u>					
Bore Hole ID: 1004154255		Elevation:			
DP2BR:		Elevrc:			
Spatial Status:		Zone: 17			
Code OB:		East83: 629692.00			
Code OB Desc:		North83: 4834148.00			
Open Hole:		Org CS: dmi83			
Cluster Kind:		UTMRC: 4			
Date Completed: 06/19/2012		UTMRC Desc: margin of error : 30 m - 100 m			
Remarks:		Location Method: wwr			
Location Method Desc: on Water Well Record					
Elevrc Desc:					

Map Key	Number of Records	Direction/ Distance (m)	Elev/Diff (m)	Site	DB
Location Source Date: Improvement Location Source: Improvement Location Method: Source Revision Comment: Supplier Comment:					
<u>Overburden and Bedrock</u> <u>Materials Interval</u>					
Formation ID:		1004582767			
Layer:		5			
Color:		2			
General Color:		GREY			
Material 1:		06			
Material 1 Desc:		SILT			
Material 2:		34			
Material 2 Desc:		TILL			
Material 3:		12			
Material 3 Desc:		STONES			
Formation Top Depth:		3.4000000953674316			
Formation End Depth:		12.0			
Formation End Depth UOM:		m			
<u>Overburden and Bedrock</u> <u>Materials Interval</u>					
Formation ID:		1004582763			
Layer:		1			
Color:		8			
General Color:		BLACK			
Material 1:					
Material 1 Desc:					
Material 2:					
Material 2 Desc:					
Material 3:					
Material 3 Desc:					
Formation Top Depth:		0.0			
Formation End Depth:		0.09000000357627869			
Formation End Depth UOM:		m			
<u>Overburden and Bedrock</u> <u>Materials Interval</u>					
Formation ID:		1004582764			
Layer:		2			
Color:		6			
General Color:		BROWN			
Material 1:					
Material 1 Desc:					
Material 2:		28			
Material 2 Desc:		SAND			
Material 3:		11			
Material 3 Desc:		GRAVEL			
Formation Top Depth:		0.09000000357627869			
Formation End Depth:		0.30000001192092896			
Formation End Depth UOM:		m			
<u>Overburden and Bedrock</u> <u>Materials Interval</u>					
Formation ID:		1004582766			
Layer:		4			

Map Key	Number of Records	Direction/ Distance (m)	Elev/Diff (m)	Site	DB
Color:		6			
General Color:		BROWN			
Material 1:		08			
Material 1 Desc:		FINE SAND			
Material 2:		68			
Material 2 Desc:		DRY			
Material 3:		85			
Material 3 Desc:		SOFT			
Formation Top Depth:		1.899999976158142			
Formation End Depth:		3.4000000953674316			
Formation End Depth UOM:		m			
 <u>Overburden and Bedrock</u>					
<u>Materials Interval</u>					
Formation ID:		1004582765			
Layer:		3			
Color:		6			
General Color:		BROWN			
Material 1:		01			
Material 1 Desc:		FILL			
Material 2:		28			
Material 2 Desc:		SAND			
Material 3:		29			
Material 3 Desc:		FINE GRAVEL			
Formation Top Depth:		0.30000001192092896			
Formation End Depth:		1.899999976158142			
Formation End Depth UOM:		m			
 <u>Annular Space/Abandonment</u>					
<u>Sealing Record</u>					
Plug ID:		1004582770			
Layer:		2			
Plug From:		9.0			
Plug To:		12.0			
Plug Depth UOM:		m			
 <u>Annular Space/Abandonment</u>					
<u>Sealing Record</u>					
Plug ID:		1004582769			
Layer:		1			
Plug From:		0.0			
Plug To:		9.0			
Plug Depth UOM:		m			
 <u>Method of Construction & Well</u>					
<u>Use</u>					
Method Construction ID:		1004582776			
Method Construction Code:		B			
Method Construction:		Other Method			
Other Method Construction:		AUGER			
 <u>Pipe Information</u>					
Pipe ID:		1004582762			
Casing No:		0			
Comment:					
Alt Name:					

Map Key	Number of Records	Direction/ Distance (m)	Elev/Diff (m)	Site	DB
<u>Construction Record - Casing</u>					
Casing ID:		1004582772			
Layer:		1			
Material:		5			
Open Hole or Material:		PLASTIC			
Depth From:		0.0			
Depth To:		9.0			
Casing Diameter:		4.5			
Casing Diameter UOM:		cm			
Casing Depth UOM:		m			
<u>Construction Record - Screen</u>					
Screen ID:		1004582773			
Layer:		1			
Slot:		10			
Screen Top Depth:		9.0			
Screen End Depth:		12.0			
Screen Material:		5			
Screen Depth UOM:		m			
Screen Diameter UOM:		cm			
Screen Diameter:		5.0			
<u>Water Details</u>					
Water ID:		1004582771			
Layer:					
Kind Code:					
Kind:					
Water Found Depth:					
Water Found Depth UOM:		m			
<u>Hole Diameter</u>					
Hole ID:		1004582768			
Diameter:		15.0			
Depth From:		0.0			
Depth To:		12.0			
Hole Depth UOM:		m			
Hole Diameter UOM:		cm			
<u>228</u>	1 of 1	WNW/235.3	95.9 / 5.01	417 Dundas St W Toronto ON M5T 1G6	TANK
Permit Date:		1923			
Permit Type:		To erect			
User Type:		Public garage			
Installation Type:		Public garage			
Installation Size:					
Installation Config.:		Public garage			
No. Tanks Installed:					
Units of Measure:					
Value/Tank (\$):					
Capacity(gal):					
Reference:		TCM 1923 A: 1283-4			
Location Desc:					
<u>229</u>	1 of 2	WNW/235.4	95.9 / 5.01	Sing Tao Newspapers Canada 417 Dundas St W	SCT

Map Key	Number of Records	Direction/ Distance (m)	Elev/Diff (m)	Site	DB
Toronto ON M5T 1G6					
Established:		01-JUL-78			
Plant Size (ft²):		20000			
Employment:					
--Details--					
Description:		Newspaper Publishers			
SIC/NAICS Code:		511110			
229	2 of 2	WNW/235.4	95.9 / 5.01	Sing Tao Newspapers (Canada 1988) Ltd. 417 Dundas St W Toronto ON M5T 1G6	SCT
Established:		1978			
Plant Size (ft²):		20000			
Employment:		120			
230	1 of 1	S/235.6	89.8 / -1.00	PETALUMA BUILDING CORP. 326 RICHMOND STREET WEST ON Toronto ON	RSC
RSC No:	223779			X:	-79.39266310256988
RA No:				Y:	43.64896028651289
Status:	FILED			Latitude:	43.64896029
Filing Date:				Longitude:	-79.3926631
Date Ack:				UTM Coordinates:	
Date Returned:				Latitude Longitude:	
Approval Date:	October 23, 2017			Accuracy Estimate:	
Cert Date:				Measurement Method:	
Cert Prop Use No:				Mailing Address:	
Curr Property Use:				Telephone:	
Intended Prop Use:				Fax:	
Restoration Type:				Email:	
Soil Type:				Postal Code:	M5V 1X2
Criteria:				Ministry District:	
Stratified (Y/N):				MOE District:	Metro Toronto
Audit (Y/N):				SWP Area Name:	Toronto
Entire Leg Prop. (Y/N):				Qual Person Name:	SIMON LAN
CPU Issu Sect 1686:				Consultant:	
Business Name:	PETALUMA BUILDING CORP.				
Address:	326 RICHMOND STREET WEST ON				
Legal Desc:					
Site Pin:	21412-0042 (LT), 21412-0043 (LT), 21412-0389 (LT), 21412-0390 (LT)				
Asmt Roll No:					
Project Type:	POST2011				
Approval Type:	RSC based on Phase One and Two ESAs				
Applicable Standards:					
PDF Link:	https://www.accessenvironment.ene.gov.on.ca/AEWeb/ae/ViewDocument.action?documentRefID=223779				
231	1 of 1	WNW/235.7	95.9 / 5.01	417 Dundas Street West Toronto ON M5T 1G6	EHS
Order No:	22082903541			Nearest Intersection:	
Status:	C			Municipality:	
Report Type:	Standard Express Report			Client Prov/State:	ON
Report Date:	29-AUG-22			Search Radius (km):	.25
Date Received:	29-AUG-22			X:	-79.395057
Previous Site Name:				Y:	43.6533138

Map Key	Number of Records	Direction/ Distance (m)	Elev/Diff (m)	Site	DB
Lot/Building Size: Additional Info Ordered: Fire Insur. Maps and/or Site Plans; City Directory					
232	1 of 1	NW/235.7	95.7 / 4.88	ON	BORE
Borehole ID: 636341		Inclin FLG: No			
OGF ID: 215536738		SP Status: Initial Entry			
Status:		Surv Elev: No			
Type: Borehole		Piezometer: No			
Use: Geotechnical/Geological Investigation		Primary Name:			
Completion Date:		Municipality:			
Static Water Level:		Lot:			
Primary Water Use: Not Used		Township:			
Sec. Water Use:		Latitude DD: 43.653865			
Total Depth m: 12.6		Longitude DD: -79.3939			
Depth Ref: Ground Surface		UTM Zone: 17			
Depth Elev:		Easting: 629515			
Drill Method: Diamond Drill		Northing: 4834683			
Orig Ground Elev m: 97		Location Accuracy:			
Elev Reliabil Note:		Accuracy: Not Applicable			
DEM Ground Elev m: 96.8					
Concession:					
Location D:					
Survey D:					
Comments:					
<u>Borehole Geology Stratum</u>					
Geology Stratum ID: 218476525		Mat Consistency: Stiff			
Top Depth: 2.9		Material Moisture:			
Bottom Depth: 5.2		Material Texture:			
Material Color: Brown		Non Geo Mat Type:			
Material 1: Till		Geologic Formation:			
Material 2: Clay		Geologic Group:			
Material 3: Silt		Geologic Period:			
Material 4: Sand		Depositional Gen: glacial			
Gsc Material Description:					
Stratum Description: TILL,CLAY,SILT,SAND.BROWN,GLACIAL,STIFF, AGE GLACIAL.					
Geology Stratum ID: 218476528		Mat Consistency: Dense			
Top Depth: 10.7		Material Moisture:			
Bottom Depth: 12.6		Material Texture:			
Material Color: Grey		Non Geo Mat Type:			
Material 1: Sand		Geologic Formation:			
Material 2: Silt		Geologic Group:			
Material 3:		Geologic Period:			
Material 4:		Depositional Gen: glacial			
Gsc Material Description:					
Stratum Description: SAND,SILT. GREY,GLACIAL,DENSE, AGE GLACIAL. 0003002200095014001700100030002400350026 **Note: Many records provided by the department have a truncated [Stratum Description] field.					
Geology Stratum ID: 218476524		Mat Consistency: Stiff			
Top Depth: .9		Material Moisture:			
Bottom Depth: 2.9		Material Texture:			
Material Color: Brown		Non Geo Mat Type:			
Material 1: Till		Geologic Formation:			
Material 2: Silt		Geologic Group:			
Material 3: Sand		Geologic Period:			
Material 4:		Depositional Gen: glacial			
Gsc Material Description:					
Stratum Description: TILL,SILT,SAND. BROWN,GLACIAL,STIFF, AGE GLACIAL.					

Map Key	Number of Records	Direction/ Distance (m)	Elev/Diff (m)	Site	DB
Geology Stratum ID:	218476523			Mat Consistency:	Stiff
Top Depth:	.5			Material Moisture:	
Bottom Depth:	.9			Material Texture:	
Material Color:	Brown			Non Geo Mat Type:	
Material 1:	Silt			Geologic Formation:	
Material 2:	Sand			Geologic Group:	
Material 3:	Clay			Geologic Period:	
Material 4:				Depositional Gen:	glacial
Gsc Material Description:					
Stratum Description:	SILT,SAND,CLAY. BROWN,GLACIAL,STIFF, AGE GLACIAL.				
Geology Stratum ID:	218476526			Mat Consistency:	Stiff
Top Depth:	5.2			Material Moisture:	
Bottom Depth:	9.1			Material Texture:	
Material Color:	Grey			Non Geo Mat Type:	
Material 1:	Clay			Geologic Formation:	
Material 2:	Silt			Geologic Group:	
Material 3:				Geologic Period:	
Material 4:				Depositional Gen:	lacustrine
Gsc Material Description:					
Stratum Description:	CLAY,SILT. GREY,LACUSTRINE,STIFF, AGE GLACIAL.				
Geology Stratum ID:	218476522			Mat Consistency:	
Top Depth:	0			Material Moisture:	
Bottom Depth:	.5			Material Texture:	
Material Color:				Non Geo Mat Type:	
Material 1:	Fill			Geologic Formation:	
Material 2:	Sand			Geologic Group:	
Material 3:	Asphalt			Geologic Period:	
Material 4:				Depositional Gen:	fill
Gsc Material Description:					
Stratum Description:	FILL,SAND,ASPHALT.				
Geology Stratum ID:	218476527			Mat Consistency:	Stiff
Top Depth:	9.1			Material Moisture:	
Bottom Depth:	10.7			Material Texture:	
Material Color:	Grey			Non Geo Mat Type:	
Material 1:	Silt			Geologic Formation:	
Material 2:	Clay			Geologic Group:	
Material 3:				Geologic Period:	
Material 4:				Depositional Gen:	lacustrine
Gsc Material Description:					
Stratum Description:	SILT,CLAY. GREY,LACUSTRINE,STIFF, AGE GLACIAL.				
Source					
Source Type:	Data Survey			Source Appl:	Spatial/Tabular
Source Orig:	Geological Survey of Canada			Source Iden:	1
Source Date:	1956-1972			Scale or Res:	Varies
Confidence:	M			Horizontal:	NAD27
Observatio:				Verticalda:	Mean Average Sea Level
Source Name:	Urban Geology Automated Information System (UGAIS)				
Source Details:	File: TOR1A.txt RecordID: 043010 NTS_Sheet: 30M11E				
Confiden 1:	Reliable information but incomplete.				
Source List					
Source Identifier:	1			Horizontal Datum:	NAD27
Source Type:	Data Survey			Vertical Datum:	Mean Average Sea Level
Source Date:	1956-1972			Projection Name:	Universal Transverse Mercator
Scale or Resolution:	Varies				
Source Name:	Urban Geology Automated Information System (UGAIS)				
Source Originators:	Geological Survey of Canada				

Map Key	Number of Records	Direction/ Distance (m)	Elev/Diff (m)	Site	DB
233	1 of 5	SSW/235.8	89.8 / -1.00	375-407 Queen Street West Toronto ON M5V 2A5	EHS
Order No: 20030801007 Status: C Report Type: Site Report Report Date: 8/6/03 Date Received: 8/1/03 Previous Site Name: Lot/Building Size: Additional Info Ordered:		Nearest Intersection: Queen Street and Peter Street Municipality: toronto Client Prov/State: ON Search Radius (km): 0.25 X: -79.394017 Y: 43.648982			
233	2 of 5	SSW/235.8	89.8 / -1.00	375, 379-381, 397-399 & 401-403 Queen St W Toronto ON	EHS
Order No: 20070215030 Status: C Report Type: CAN - Custom Report Report Date: 2/26/2007 Date Received: 2/15/2007 Previous Site Name: Lot/Building Size: Additional Info Ordered:		Nearest Intersection: Municipality: Client Prov/State: Search Radius (km): 0.25 X: -79.394254 Y: 43.648959			
233	3 of 5	SSW/235.8	89.8 / -1.00	375 Queen St W Toronto On Toronto ON	EHS
Order No: 20140502006 Status: C Report Type: Custom Report Report Date: 07-MAY-14 Date Received: 02-MAY-14 Previous Site Name: Lot/Building Size: Additional Info Ordered:		Nearest Intersection: Municipality: Client Prov/State: ON Search Radius (km): .25 X: -79.394299 Y: 43.649143			
233	4 of 5	SSW/235.8	89.8 / -1.00	375-381 QUEEN STREET WEST INC. 375 QUEEN ST W TORONTO ON M5V 2A5	EASR
Approval No: R-009-8111514908 Status: REGISTERED Date: 2019-08-22 Record Type: EASR Link Source: MOFA Project Type: Water Taking - Construction Dewatering Full Address: Approval Type: EASR-Water Taking - Construction Dewatering SWP Area Name: Toronto PDF NAICS Code: PDF URL: PDF Site Location:		MOE District: Metro Toronto Municipality: TORONTO Latitude: 43.64888889 Longitude: -79.39416667 Geometry X: Geometry Y:			
233	5 of 5	SSW/235.8	89.8 / -1.00	ALLIED PROPERTIES REIT 375 QUEEN STREET WEST TORONTO ON M5V 2A5	GEN
Generator No: ON7032493					

Map Key	Number of Records	Direction/ Distance (m)	Elev/Diff (m)	Site	DB
SIC Code: SIC Description: Approval Years: As of Jul 2020 PO Box No: Country: Canada Status: Registered Co Admin: Choice of Contact: Phone No Admin: Contaminated Facility: MHSW Facility:					
<u>Detail(s)</u>					
Waste Class:		150 L			
Waste Class Name:		Inert organic wastes			
234	1 of 2	NW/236.0	95.8 / 4.96	Stout [J K] 413 Dundas St W Toronto ON M5T 1G6	TANK
Permit Date:		1921			
Permit Type:		To operate for 6 months			
User Type:		Auto service garage			
Installation Type:		Auto repair shop			
Installation Size:					
Installation Config.:		Auto repair shop			
No. Tanks Installed:					
Units of Measure:					
Value/Tank (\$):					
Capacity(gal):					
Reference:		TCM 1921 A: 1027			
Location Desc:					
234	2 of 2	NW/236.0	95.8 / 4.96	413 Dundas St W Toronto ON M5T 1G6	TANK
Permit Date:		1924			
Permit Type:		To establish, refused			
User Type:		Auto accessories			
Installation Type:		Auto accessory business			
Installation Size:					
Installation Config.:		Auto accessory business			
No. Tanks Installed:					
Units of Measure:					
Value/Tank (\$):					
Capacity(gal):					
Reference:		TCM 1924 A: 779			
Location Desc:					
235	1 of 1	S/236.0	89.8 / -1.00	324 RICHMOND STREET WEST Toronto ON	WWIS
Well ID:		7270477		Flowing (Y/N):	
Construction Date:				Flow Rate:	
Use 1st:		Monitoring		Data Entry Status:	
Use 2nd:				Data Src:	
Final Well Status:		Observation Wells		Date Received:	
Water Type:				Selected Flag:	
Casing Material:				Abandonment Rec:	
Audit No:		Z239702		Contractor:	
				09/06/2016	
				TRUE	
				7472	

Map Key	Number of Records	Direction/ Distance (m)	Elev/Diff (m)	Site	DB
Tag:	A206238			Form Version:	7
Constructn Method:				Owner:	
Elevation (m):				County:	YORK
Elevatn Reliabilty:				Lot:	
Depth to Bedrock:				Concession:	
Well Depth:				Concession Name:	
Overburden/Bedrock:				Easting NAD83:	
Pump Rate:				Northing NAD83:	
Static Water Level:				Zone:	
Clear/Cloudy:				UTM Reliability:	
Municipality:		TORONTO CITY			
Site Info:					
PDF URL (Map):		https://d2khazk8e83rdv.cloudfront.net/moe_mapping/downloads/2Water/Wells_pdfs/727\7270477.pdf			
<u>Additional Detail(s) (Map)</u>					
Well Completed Date:		07/14/2016			
Year Completed:		2016			
Depth (m):					
Latitude:		43.6489428092279			
Longitude:		-79.3927007683708			
X:		-79.39270061716033			
Y:		43.648942806661644			
Path:		727\7270477.pdf			
<u>Bore Hole Information</u>					
Bore Hole ID:		1006230965		Elevation:	
DP2BR:				Elevrc:	
Spatial Status:				Zone:	17
Code OB:				East83:	629622.00
Code OB Desc:				North83:	4834138.00
Open Hole:				Org CS:	UTM83
Cluster Kind:				UTMRC:	4
Date Completed:		07/14/2016		UTMRC Desc:	margin of error : 30 m - 100 m
Remarks:				Location Method:	wwr
Location Method Desc:		on Water Well Record			
Elevrc Desc:					
Location Source Date:					
Improvement Location Source:					
Improvement Location Method:					
Source Revision Comment:					
Supplier Comment:					
<u>Overburden and Bedrock</u>					
<u>Materials Interval</u>					
Formation ID:		1006268579			
Layer:					
Color:					
General Color:					
Material 1:					
Material 1 Desc:					
Material 2:					
Material 2 Desc:					
Material 3:					
Material 3 Desc:					
Formation Top Depth:					
Formation End Depth:					
Formation End Depth UOM:		ft			

Map Key	Number of Records	Direction/ Distance (m)	Elev/Diff (m)	Site	DB
<u>Annular Space/Abandonment Sealing Record</u>					
Plug ID:		1006268586			
Layer:		1			
Plug From:		0.0			
Plug To:		29.0			
Plug Depth UOM:		ft			
<u>Annular Space/Abandonment Sealing Record</u>					
Plug ID:		1006268587			
Layer:		2			
Plug From:		29.0			
Plug To:		40.0			
Plug Depth UOM:		ft			
<u>Method of Construction & Well Use</u>					
Method Construction ID:		1006268585			
Method Construction Code:		6			
Method Construction:		Boring			
Other Method Construction:					
<u>Pipe Information</u>					
Pipe ID:		1006268578			
Casing No:		0			
Comment:					
Alt Name:					
<u>Construction Record - Casing</u>					
Casing ID:		1006268582			
Layer:		1			
Material:		5			
Open Hole or Material:		PLASTIC			
Depth From:		0.0			
Depth To:		30.0			
Casing Diameter:		2.0			
Casing Diameter UOM:		inch			
Casing Depth UOM:		ft			
<u>Construction Record - Screen</u>					
Screen ID:		1006268583			
Layer:		1			
Slot:		10			
Screen Top Depth:		30.0			
Screen End Depth:		40.0			
Screen Material:		5			
Screen Depth UOM:		ft			
Screen Diameter UOM:		inch			
Screen Diameter:		2.5			
<u>Water Details</u>					
Water ID:		1006268581			
Layer:					

Map Key	Number of Records	Direction/ Distance (m)	Elev/Diff (m)	Site	DB
Kind Code:					
Kind:					
Water Found Depth:					
Water Found Depth UOM: ft					
<u>Hole Diameter</u>					
Hole ID: 1006268580					
Diameter: 7.0					
Depth From: 0.0					
Depth To: 40.0					
Hole Depth UOM: ft					
Hole Diameter UOM: inch					

Additional Detail(s) (Map)

Bore Hole Information

Map Key	Number of Records	Direction/ Distance (m)	Elev/Diff (m)	Site	DB
Improvement Location Method: Source Revision Comment: Supplier Comment:					
237	1 of 1	S/236.8	89.8 / -1.00	324 Richmond St W Toronto ON M5V1X2	EHS
Order No: 20141021087 Status: C Report Type: RSC Report (Urban) Report Date: 28-OCT-14 Date Received: 21-OCT-14 Previous Site Name: Lot/Building Size: Additional Info Ordered:		Nearest Intersection: Municipality: Client Prov/State: ON Search Radius (km): .3 X: -79.392609 Y: 43.648934			
238	1 of 2	WNW/238.9	95.9 / 5.06	421 Dundas Street West Toronto ON	EHS
Order No: 20140311014 Status: C Report Type: Standard Report Report Date: 19-MAR-14 Date Received: 11-MAR-14 Previous Site Name: Lot/Building Size: Additional Info Ordered:		Nearest Intersection: Municipality: Client Prov/State: ON Search Radius (km): .25 X: -79.395334 Y: 43.65339			
238	2 of 2	WNW/238.9	95.9 / 5.06	2147882 Ontario Ltd 421 Dundas Street West Toronto ON M5T1G6	GEN
Generator No: ON3217047 SIC Code: 531120 SIC Description: LESSORS OF NON-RESIDENTIAL BUILDINGS (EXCEPT MINI-WAREHOUSES) Approval Years: 2015 PO Box No: Country: Canada Status: Co Admin: Choice of Contact: CO_OFFICIAL Phone No Admin: Contaminated Facility: No MHSW Facility: No					
Detail(s)					
Waste Class: 251 Waste Class Name: OIL SKIMMINGS & SLUDGES					
239	1 of 1	SSW/239.0	89.8 / -1.00	375 - 403 Queen Street West Toronto ON M5V 2A5	EHS
Order No: 20050314001 Status: C Report Type: Report Date: 3/17/2005 Date Received: 3/14/2005 Previous Site Name: Lot/Building Size:		Nearest Intersection: Peter Street Municipality: Client Prov/State: ON Search Radius (km): 0.25 X: -79.39385 Y: 43.649106			

Map Key	Number of Records	Direction/ Distance (m)	Elev/Diff (m)	Site	DB
Additional Info Ordered:					
240	1 of 1	S/239.8	89.8 / -1.00	324 to 332 Richmond Street West Toronto ON	EHS
Order No:	20110201015		Nearest Intersection:		
Status:	C		Municipality:		
Report Type:	Standard Report		Client Prov/State:	ON	
Report Date:	2/9/2011		Search Radius (km):	0.25	
Date Received:	2/1/2011 11:14:27 AM		X:	-79.392604	
Previous Site Name:			Y:	43.648907	
Lot/Building Size:					
Additional Info Ordered:					
241	1 of 1	SSW/240.6	89.8 / -1.00	ON	BORE
Borehole ID:	648424		Inclin FLG:	No	
OGF ID:	215548805		SP Status:	Initial Entry	
Status:			Surv Elev:	No	
Type:	Borehole		Piezometer:	No	
Use:	Geotechnical/Geological Investigation		Primary Name:		
Completion Date:			Municipality:		
Static Water Level:			Lot:		
Primary Water Use:	Not Used		Township:		
Sec. Water Use:			Latitude DD:	43.648997	
Total Depth m:	7.8		Longitude DD:	-79.393472	
Depth Ref:	Ground Surface		UTM Zone:	17	
Depth Elev:			Easting:	629560	
Drill Method:	Diamond Drill		Northing:	4834143	
Orig Ground Elev m:	89.9		Location Accuracy:		
Elev Reliabil Note:			Accuracy:	Not Applicable	
DEM Ground Elev m:	89.6				
Concession:					
Location D:					
Survey D:					
Comments:					
<u>Borehole Geology Stratum</u>					
Geology Stratum ID:	218522855		Mat Consistency:	Hard	
Top Depth:	.4		Material Moisture:		
Bottom Depth:	4.1		Material Texture:		
Material Color:	Brown		Non Geo Mat Type:		
Material 1:	Till		Geologic Formation:		
Material 2:	Silt		Geologic Group:		
Material 3:	Sand		Geologic Period:		
Material 4:	Clay		Depositional Gen:	glacial	
Gsc Material Description:					
Stratum Description:	TILL,SILT,SAND,CLAY.BROWN,GLACIAL,HARD, AGE GLACIAL.				
Geology Stratum ID:	218522854		Mat Consistency:		
Top Depth:	0		Material Moisture:		
Bottom Depth:	.4		Material Texture:		
Material Color:			Non Geo Mat Type:		
Material 1:	Asphalt		Geologic Formation:		
Material 2:			Geologic Group:		
Material 3:			Geologic Period:		
Material 4:			Depositional Gen:		
Gsc Material Description:					
Stratum Description:	ASPHALT.				

Map Key	Number of Records	Direction/ Distance (m)	Elev/Diff (m)	Site	DB
Geology Stratum ID:	218522857			Mat Consistency:	Stiff
Top Depth:	5			Material Moisture:	
Bottom Depth:	7.8			Material Texture:	Medium
Material Color:	Grey			Non Geo Mat Type:	
Material 1:	Silt			Geologic Formation:	
Material 2:	Clay			Geologic Group:	
Material 3:	Sand			Geologic Period:	
Material 4:				Depositional Gen:	glacial
Gsc Material Description:					
Stratum Description:	SILT,CLAY,SAND MEDIUM. GREY,GLACIAL,STIFF,LAYERED, AGE GLACIAL. 000130360013501300165021G **Note: Many records provided by the department have a truncated [Stratum Description] field.				
Geology Stratum ID:	218522856			Mat Consistency:	Hard
Top Depth:	4.1			Material Moisture:	
Bottom Depth:	5			Material Texture:	
Material Color:	Grey			Non Geo Mat Type:	
Material 1:	Till			Geologic Formation:	
Material 2:	Silt			Geologic Group:	
Material 3:	Clay			Geologic Period:	
Material 4:	Sand			Depositional Gen:	glacial
Gsc Material Description:					
Stratum Description:	TILL,SILT,CLAY,SAND.GREY,GLACIAL,HARD,AGE GLACIAL.				
<u>Source</u>					
Source Type:	Data Survey			Source Appl:	Spatial/Tabular
Source Orig:	Geological Survey of Canada			Source Iden:	1
Source Date:	1956-1972			Scale or Res:	Varies
Confidence:	M			Horizontal:	NAD27
Observatio:				Verticalda:	Mean Average Sea Level
Source Name:	Urban Geology Automated Information System (UGAIS)				
Source Details:	File: TOR2.txt RecordID: 164510 NTS_Sheet: 30M11E				
Confiden 1:	Reliable information but incomplete.				
<u>Source List</u>					
Source Identifier:	1			Horizontal Datum:	NAD27
Source Type:	Data Survey			Vertical Datum:	Mean Average Sea Level
Source Date:	1956-1972			Projection Name:	Universal Transverse Mercator
Scale or Resolution:	Varies				
Source Name:	Urban Geology Automated Information System (UGAIS)				
Source Originators:	Geological Survey of Canada				
242	1 of 3	S/241.0	89.8 / -1.00	GREEN BROS FUR MFG LTD 332 RICHMOND ST W MAIN FLOOR TORONTO ON M5V 1X2	SCT
Established:	1960				
Plant Size (ft²):	5000				
Employment:	4				
<u>--Details--</u>					
Description:	FUR GOODS				
SIC/NAICS Code:	2371				
242	2 of 3	S/241.0	89.8 / -1.00	Green Brothers Fur Mfg. Ltd. 332 Richmond St W Main Floor Toronto ON M5V 1X2	SCT
Established:	01-AUG-60				

605 [esisinfo.com](https://www.esisinfo.com) | Environmental Risk Information Services Order No: 24121901604

Map Key	Number of Records	Direction/ Distance (m)	Elev/Diff (m)	Site	DB
<u>Detail(s)</u>					
Waste Class:		121			
Waste Class Name:		ALKALINE WASTES - HEAVY METALS			
Waste Class:		222			
Waste Class Name:		HEAVY FUELS			
243	3 of 13	WSW/244.3	91.8 / 1.00	TORONTO BOARD OF EDUCATION OGDEN PUBLIC SCHOOL 33 PHOEBE STREET TORONTO ON M5T 1A8	GEN
Generator No:		ON0928626			
SIC Code:		8511			
SIC Description:		ELEMT./SECON. EDUC.			
Approval Years:		99,00,01			
PO Box No:					
Country:					
Status:					
Co Admin:					
Choice of Contact:					
Phone No Admin:					
Contaminated Facility:					
MHSW Facility:					
<u>Detail(s)</u>					
Waste Class:		121			
Waste Class Name:		ALKALINE WASTES - HEAVY METALS			
Waste Class:		222			
Waste Class Name:		HEAVY FUELS			
243	4 of 13	WSW/244.3	91.8 / 1.00	BOARD OF EDUCATION FOR CITY OF TORONTO 33 PHOEBE ST OGDEN PUBLIC SCHOOL TORONTO ON M5T 1A8	NPCB
Company Code:		O0218BJ			
Industry:		SCHOOL/CARE/FACILITY			
Site Status:		NEVER BEEN INSPECT. (CAP ONLY)			
Transaction Date:		2/7/1992			
Inspection Date:					
243	5 of 13	WSW/244.3	91.8 / 1.00	TORONTO DISTRICT SCHOOL BOARD OGDEN J P S 33 PHOEBE ST TORONTO ON M5T 1A8	GEN
Generator No:		ON9087052			
SIC Code:		611110			
SIC Description:		Elementary and Secondary Schools			
Approval Years:		2009			
PO Box No:					
Country:					
Status:					
Co Admin:					
Choice of Contact:					
Phone No Admin:					
Contaminated Facility:					
MHSW Facility:					

Map Key	Number of Records	Direction/ Distance (m)	Elev/Diff (m)	Site	DB
<u>Detail(s)</u>					
Waste Class:		145			
Waste Class Name:		PAINT/PIGMENT/COATING RESIDUES			
243	6 of 13	WSW/244.3	91.8 / 1.00	TORONTO DISTRICT SCHOOL BOARD OGDEN J P S 33 PHOEBE ST TORONTO ON M5T 1A8	GEN
Generator No:		ON9087052			
SIC Code:		611110			
SIC Description:		Elementary and Secondary Schools			
Approval Years:		2010			
PO Box No:					
Country:					
Status:					
Co Admin:					
Choice of Contact:					
Phone No Admin:					
Contaminated Facility:					
MHSW Facility:					
<u>Detail(s)</u>					
Waste Class:		145			
Waste Class Name:		PAINT/PIGMENT/COATING RESIDUES			
Waste Class:		112			
Waste Class Name:		ACID WASTE - HEAVY METALS			
Waste Class:		331			
Waste Class Name:		WASTE COMPRESSED GASES			
Waste Class:		122			
Waste Class Name:		ALKALINE WASTES - OTHER METALS			
243	7 of 13	WSW/244.3	91.8 / 1.00	TORONTO DISTRICT SCHOOL BOARD OGDEN J P S 33 PHOEBE ST TORONTO ON M5T 1A8	GEN
Generator No:		ON9087052			
SIC Code:		611110			
SIC Description:		Elementary and Secondary Schools			
Approval Years:		2011			
PO Box No:					
Country:					
Status:					
Co Admin:					
Choice of Contact:					
Phone No Admin:					
Contaminated Facility:					
MHSW Facility:					
<u>Detail(s)</u>					
Waste Class:		112			
Waste Class Name:		ACID WASTE - HEAVY METALS			
Waste Class:		122			
Waste Class Name:		ALKALINE WASTES - OTHER METALS			
Waste Class:		331			

Map Key	Number of Records	Direction/ Distance (m)	Elev/Diff (m)	Site	DB
Waste Class Name:		WASTE COMPRESSED GASES			
Waste Class:		145			
Waste Class Name:		PAINT/PIGMENT/COATING RESIDUES			
243	8 of 13	WSW/244.3	91.8 / 1.00	TORONTO DISTRICT SCHOOL BOARD OGDEN J P S 33 PHOEBE ST TORONTO ON M5T 1A8	GEN
Generator No:		ON9087052			
SIC Code:		611110			
SIC Description:		Elementary and Secondary Schools			
Approval Years:		2012			
PO Box No:					
Country:					
Status:					
Co Admin:					
Choice of Contact:					
Phone No Admin:					
Contaminated Facility:					
MHSW Facility:					
<u>Detail(s)</u>					
Waste Class:		331			
Waste Class Name:		WASTE COMPRESSED GASES			
Waste Class:		122			
Waste Class Name:		ALKALINE WASTES - OTHER METALS			
Waste Class:		112			
Waste Class Name:		ACID WASTE - HEAVY METALS			
Waste Class:		145			
Waste Class Name:		PAINT/PIGMENT/COATING RESIDUES			
243	9 of 13	WSW/244.3	91.8 / 1.00	TORONTO DISTRICT SCHOOL BOARD OGDEN J P S 33 PHOEBE ST TORONTO ON	GEN
Generator No:		ON9087052			
SIC Code:		611110			
SIC Description:		ELEMENTARY AND SECONDARY SCHOOLS			
Approval Years:		2013			
PO Box No:					
Country:					
Status:					
Co Admin:					
Choice of Contact:					
Phone No Admin:					
Contaminated Facility:					
MHSW Facility:					
<u>Detail(s)</u>					
Waste Class:		122			
Waste Class Name:		ALKALINE WASTES - OTHER METALS			
Waste Class:		331			
Waste Class Name:		WASTE COMPRESSED GASES			
Waste Class:		145			
Waste Class Name:		PAINT/PIGMENT/COATING RESIDUES			

Map Key	Number of Records	Direction/ Distance (m)	Elev/Diff (m)	Site	DB
Waste Class:		112			
Waste Class Name:		ACID WASTE - HEAVY METALS			
243	10 of 13	WSW/244.3	91.8 / 1.00	TORONTO DISTRICT SCHOOL BOARD OGDEN J P S 33 PHOEBE ST TORONTO ON M5T 1A8	GEN
Generator No:		ON9087052			
SIC Code:		611110			
SIC Description:		ELEMENTARY AND SECONDARY SCHOOLS			
Approval Years:		2016			
PO Box No:					
Country:		Canada			
Status:					
Co Admin:					
Choice of Contact:		CO_OFFICIAL			
Phone No Admin:					
Contaminated Facility:		No			
MHSW Facility:		No			
<u>Detail(s)</u>					
Waste Class:		112			
Waste Class Name:		ACID WASTE - HEAVY METALS			
Waste Class:		122			
Waste Class Name:		ALKALINE WASTES - OTHER METALS			
Waste Class:		331			
Waste Class Name:		WASTE COMPRESSED GASES			
Waste Class:		145			
Waste Class Name:		PAINT/PIGMENT/COATING RESIDUES			
243	11 of 13	WSW/244.3	91.8 / 1.00	TORONTO DISTRICT SCHOOL BOARD OGDEN J P S 33 PHOEBE ST TORONTO ON M5T 1A8	GEN
Generator No:		ON9087052			
SIC Code:		611110			
SIC Description:		ELEMENTARY AND SECONDARY SCHOOLS			
Approval Years:		2015			
PO Box No:					
Country:		Canada			
Status:					
Co Admin:					
Choice of Contact:		CO_OFFICIAL			
Phone No Admin:					
Contaminated Facility:		No			
MHSW Facility:		No			
<u>Detail(s)</u>					
Waste Class:		145			
Waste Class Name:		PAINT/PIGMENT/COATING RESIDUES			
Waste Class:		112			
Waste Class Name:		ACID WASTE - HEAVY METALS			
Waste Class:		122			
Waste Class Name:		ALKALINE WASTES - OTHER METALS			

Map Key	Number of Records	Direction/ Distance (m)	Elev/Diff (m)	Site	DB
Waste Class: Waste Class Name:		331 WASTE COMPRESSED GASES			
243	12 of 13	WSW/244.3	91.8 / 1.00	TORONTO DISTRICT SCHOOL BOARD OGDEN J P S 33 PHOEBE ST TORONTO ON M5T 1A8	GEN
Generator No:		ON9087052			
SIC Code:		611110			
SIC Description:		ELEMENTARY AND SECONDARY SCHOOLS			
Approval Years:		2014			
PO Box No:					
Country:		Canada			
Status:					
Co Admin:					
Choice of Contact:		CO_OFFICIAL			
Phone No Admin:					
Contaminated Facility:		No			
MHSW Facility:		No			
<u>Detail(s)</u>					
Waste Class:		145			
Waste Class Name:		PAINT/PIGMENT/COATING RESIDUES			
Waste Class:		331			
Waste Class Name:		WASTE COMPRESSED GASES			
Waste Class:		122			
Waste Class Name:		ALKALINE WASTES - OTHER METALS			
Waste Class:		112			
Waste Class Name:		ACID WASTE - HEAVY METALS			
243	13 of 13	WSW/244.3	91.8 / 1.00	TORONTO DISTRICT SCHOOL BOARD OGDEN J P S 33 PHOEBE ST TORONTO ON M5T 1A8	GEN
Generator No:		ON9087052			
SIC Code:					
SIC Description:					
Approval Years:		As of Jun 2018			
PO Box No:					
Country:		Canada			
Status:		Registered			
Co Admin:					
Choice of Contact:					
Phone No Admin:					
Contaminated Facility:					
MHSW Facility:					
<u>Detail(s)</u>					
Waste Class:		312 P			
Waste Class Name:		Pathological wastes			
Waste Class:		331 I			
Waste Class Name:		Waste compressed gases including cylinders			
Waste Class:		145 I			
Waste Class Name:		Wastes from the use of pigments, coatings and paints			
Waste Class:		148 C			

Map Key	Number of Records	Direction/ Distance (m)	Elev/Diff (m)	Site	DB
Waste Class Name:		Misc. wastes and inorganic chemicals			
Waste Class:		122 C			
Waste Class Name:		Alkaline slutions - containing other metals and non-metals (not cyanide)			
Waste Class:		112 C			
Waste Class Name:		Acid solutions - containing heavy metals			
244	1 of 1	SSW/244.5	89.8 / -1.00	137-139 Peter Street Toronto ON M5V 2H3	EHS
Order No:		20311100013		Nearest Intersection:	
Status:		C		Municipality:	
Report Type:		Standard Report		Client Prov/State: ON	
Report Date:		16-NOV-20		Search Radius (km): .25	
Date Received:		11-NOV-20		X: -79.3932543	
Previous Site Name:				Y: 43.6489185	
Lot/Building Size:					
Additional Info Ordered:		Fire Insur. Maps and/or Site Plans; City Directory			
245	1 of 1	E/244.6	90.8 / 0.00	ON	BORE
Borehole ID:		650364		Inclin FLG: No	
OGF ID:		215550716		SP Status: Initial Entry	
Status:				Surv Elev: No	
Type:		Borehole		Piezometer: No	
Use:		Geotechnical/Geological Investigation		Primary Name:	
Completion Date:		OCT-1970		Municipality:	
Static Water Level:		0.6		Lot:	
Primary Water Use:		Not Used		Township:	
Sec. Water Use:				Latitude DD: 43.651001	
Total Depth m:		16.7		Longitude DD: -79.388768	
Depth Ref:		Ground Surface		UTM Zone: 17	
Depth Elev:				Easting: 629935	
Drill Method:		Power auger		Northing: 4834373	
Orig Ground Elev m:		93.2		Location Accuracy:	
Elev Reliabil Note:				Accuracy: Not Applicable	
DEM Ground Elev m:		90.5			
Concession:					
Location D:					
Survey D:					
Comments:					
<u>Borehole Geology Stratum</u>					
Geology Stratum ID:		218529655		Mat Consistency: Loose	
Top Depth:		0		Material Moisture:	
Bottom Depth:		2.1		Material Texture:	
Material Color:				Non Geo Mat Type:	
Material 1:		Fill		Geologic Formation:	
Material 2:		Sand		Geologic Group:	
Material 3:		Silt		Geologic Period:	
Material 4:		Wood Fragments		Depositional Gen: fill	
Gsc Material Description:					
Stratum Description:		FILL,SAND,SILT,WOOD.LOOSE.			
Geology Stratum ID:		218529656		Mat Consistency: Hard	
Top Depth:		2.1		Material Moisture:	
Bottom Depth:		8.5		Material Texture:	
Material Color:		Brown		Non Geo Mat Type:	
Material 1:		Till		Geologic Formation:	

Map Key	Number of Records	Direction/ Distance (m)	Elev/Diff (m)	Site	DB
Material 2:	Clay			Geologic Group:	
Material 3:	Silt			Geologic Period:	Quaternary
Material 4:	Gravel			Depositional Gen:	
Gsc Material Description:					
Stratum Description:	TILL,CLAY,SILT, GRAVEL. BROWN,HARD,AGE QUATERNARY, WATER STABLE AT 303.7 FEET.				
Geology Stratum ID:	218529659			Mat Consistency:	Hard
Top Depth:	11.8			Material Moisture:	
Bottom Depth:	14.3			Material Texture:	
Material Color:	Grey			Non Geo Mat Type:	
Material 1:	Clay			Geologic Formation:	
Material 2:	Silt			Geologic Group:	Quaternary
Material 3:				Geologic Period:	
Material 4:				Depositional Gen:	
Gsc Material Description:					
Stratum Description:	CLAY,SILT. GREY,HARD,SEAMS, AGE QUATERNARY.				
Geology Stratum ID:	218529660			Mat Consistency:	Hard
Top Depth:	14.3			Material Moisture:	
Bottom Depth:	16.7			Material Texture:	
Material Color:	Grey			Non Geo Mat Type:	
Material 1:	Till			Geologic Formation:	
Material 2:	Silt			Geologic Group:	
Material 3:	Gravel			Geologic Period:	Quaternary
Material 4:				Depositional Gen:	
Gsc Material Description:					
Stratum Description:	TILL,SILT,GRAVEL. GREY,HARD,AGE QUATERNARY. 015 018 015 015 **Note: Many records provided by the department have a truncated [Stratum Description] field.				
Geology Stratum ID:	218529657			Mat Consistency:	Hard
Top Depth:	8.5			Material Moisture:	
Bottom Depth:	9.4			Material Texture:	
Material Color:	Grey			Non Geo Mat Type:	
Material 1:	Till			Geologic Formation:	
Material 2:	Silt			Geologic Group:	
Material 3:	Clay			Geologic Period:	Quaternary
Material 4:	Sand			Depositional Gen:	
Gsc Material Description:					
Stratum Description:	TILL,SILT,CLAY,SAND.GREY,HARD,AGE QUATERNARY.				
Geology Stratum ID:	218529658			Mat Consistency:	Dense
Top Depth:	9.4			Material Moisture:	
Bottom Depth:	11.8			Material Texture:	Fine to Medium
Material Color:				Non Geo Mat Type:	
Material 1:	Sand			Geologic Formation:	
Material 2:	Clay			Geologic Group:	
Material 3:				Geologic Period:	Quaternary
Material 4:				Depositional Gen:	
Gsc Material Description:					
Stratum Description:	SAND-FINE TO MEDIUM,CLAY. VERY DENSE,AGE QUATERNARY.				
Source					
Source Type:	Data Survey			Source Appl:	Spatial/Tabular
Source Orig:	Geological Survey of Canada			Source Iden:	1
Source Date:	1956-1972			Scale or Res:	Varies
Confidence:	H			Horizontal:	NAD27
Observatio:				Verticalda:	Mean Average Sea Level
Source Name:	Urban Geology Automated Information System (UGAIS)				
Source Details:	File: TOR3.txt RecordID: 210240 NTS_Sheet: 30M11E				
Confiden 1:	Logged by professional. Exact and complete description of material and properties.				

Source List

Map Key	Number of Records	Direction/ Distance (m)	Elev/Diff (m)	Site	DB
Source Identifier:	1			Horizontal Datum:	NAD27
Source Type:	Data Survey			Vertical Datum:	Mean Average Sea Level
Source Date:	1956-1972			Projection Name:	Universal Transverse Mercator
Scale or Resolution:	Varies				
Source Name:	Urban Geology Automated Information System (UGAIS)				
Source Originators:	Geological Survey of Canada				
246	1 of 1	SSE/245.7	88.1 / -2.73	ON	BORE
Borehole ID:	649274			Inclin FLG:	No
OGF ID:	215549652			SP Status:	Initial Entry
Status:				Surv Elev:	No
Type:	Borehole			Piezometer:	No
Use:				Primary Name:	
Completion Date:				Municipality:	
Static Water Level:				Lot:	
Primary Water Use:				Township:	
Sec. Water Use:				Latitude DD:	43.649139
Total Depth m:	6.3			Longitude DD:	-79.390802
Depth Ref:	Ground Surface			UTM Zone:	17
Depth Elev:				Easting:	629775
Drill Method:				Northing:	4834163
Orig Ground Elev m:	89.6			Location Accuracy:	
Elev Reliabil Note:				Accuracy:	Not Applicable
DEM Ground Elev m:	88				
Concession:					
Location D:					
Survey D:					
Comments:					
<u>Borehole Geology Stratum</u>					
Geology Stratum ID:	218526415			Mat Consistency:	
Top Depth:	2.4			Material Moisture:	
Bottom Depth:	4.3			Material Texture:	
Material Color:	Brown			Non Geo Mat Type:	
Material 1:	Till			Geologic Formation:	
Material 2:	Silt			Geologic Group:	
Material 3:	Sand			Geologic Period:	
Material 4:	Clay			Depositional Gen:	glacial
Gsc Material Description:					
Stratum Description:	TILL,SILT,SAND,CLAY.BROWN,GLACIAL,AGE GLACIAL.				
Geology Stratum ID:	218526414			Mat Consistency:	
Top Depth:	.4			Material Moisture:	
Bottom Depth:	2.4			Material Texture:	
Material Color:	Brown			Non Geo Mat Type:	
Material 1:	Fill			Geologic Formation:	
Material 2:	Clay			Geologic Group:	
Material 3:	Silt			Geologic Period:	
Material 4:	Sand			Depositional Gen:	fill
Gsc Material Description:					
Stratum Description:	FILL,CLAY,SILT,SAND.BROWN.				
Geology Stratum ID:	218526413			Mat Consistency:	
Top Depth:	0			Material Moisture:	
Bottom Depth:	.4			Material Texture:	
Material Color:	Brown			Non Geo Mat Type:	
Material 1:	Fill			Geologic Formation:	
Material 2:	Sand			Geologic Group:	
Material 3:				Geologic Period:	
Material 4:				Depositional Gen:	fill
Gsc Material Description:					

Map Key	Number of Records	Direction/ Distance (m)	Elev/Diff (m)	Site	DB
Stratum Description:		FILL,SAND. BROWN.			
Geology Stratum ID:	218526417			Mat Consistency:	
Top Depth:	6			Material Moisture:	
Bottom Depth:	6.3			Material Texture:	Medium
Material Color:	Grey			Non Geo Mat Type:	
Material 1:	Sand			Geologic Formation:	
Material 2:	Silt			Geologic Group:	
Material 3:				Geologic Period:	
Material 4:				Depositional Gen:	glacial
Gsc Material Description:					
Stratum Description:		SAND-MEDIUM,SILT. GREY,FLUVIO-GLACIAL, AGE GLACIAL.			
Geology Stratum ID:	218526416			Mat Consistency:	
Top Depth:	4.3			Material Moisture:	
Bottom Depth:	6			Material Texture:	
Material Color:	Grey			Non Geo Mat Type:	
Material 1:	Till			Geologic Formation:	
Material 2:	Silt			Geologic Group:	
Material 3:	Sand			Geologic Period:	
Material 4:	Clay			Depositional Gen:	glacial
Gsc Material Description:					
Stratum Description:		TILL,SILT,SAND,CLAY.GREY,GLACIAL,AGE GLACIAL.			
Source					
Source Type:	Data Survey			Source Appl:	Spatial/Tabular
Source Orig:	Geological Survey of Canada			Source Iden:	1
Source Date:	1956-1972			Scale or Res:	Varies
Confidence:	M			Horizontal:	NAD27
Observatio:				Verticalda:	Mean Average Sea Level
Source Name:	Urban Geology Automated Information System (UGAIS)				
Source Details:	File: TOR2.txt RecordID: 173040 NTS_Sheet: 30M11E				
Confiden 1:	Logs are approximately correct. Lack of information. Doubtful terminology.				
Source List					
Source Identifier:	1			Horizontal Datum:	NAD27
Source Type:	Data Survey			Vertical Datum:	Mean Average Sea Level
Source Date:	1956-1972			Projection Name:	Universal Transverse Mercator
Scale or Resolution:	Varies				
Source Name:	Urban Geology Automated Information System (UGAIS)				
Source Originators:	Geological Survey of Canada				
247	1 of 1	SSW/245.9	89.8 / -1.00	137-139 Peter Street Toronto ON M5V 2H3	EHS
Order No:	20101115033			Nearest Intersection:	Queen Street West and Peter Street
Status:	C			Municipality:	Toronto
Report Type:	Standard Report			Client Prov/State:	ON
Report Date:	11/24/2010			Search Radius (km):	0.25
Date Received:	11/15/2010 12:25:01 PM			X:	-79.39333
Previous Site Name:				Y:	43.648835
Lot/Building Size:	2590 sq ft.				
Additional Info Ordered:					
248	1 of 2	SW/245.9	90.8 / -0.02	KOOCHEE INC. 324 QUEEN ST W FLOOR 2 TORONTO ON M5V 2A2	SCT
Established:	1973				
Plant Size (ft²):	1000				

Map Key	Number of Records	Direction/ Distance (m)	Elev/Diff (m)	Site	DB
Employment:		2			
--Details--					
Description:		MEN'S AND BOYS' CLOTHING, NOT ELSEWHERE CLASSIFIED			
SIC/NAICS Code:		2329			
Description:		WOMEN'S, MISSES', AND JUNIORS' OUTERWEAR, NOT ELSEWHERE CLASSIFIED			
SIC/NAICS Code:		2339			
Description:		MANUFACTURING INDUSTRIES, NOT ELSEWHERE CLASSIFIED			
SIC/NAICS Code:		3999			
Description:		JEWELLERY, WATCHES, PRECIOUS STONES, AND PRECIOUS METALS			
SIC/NAICS Code:		5094			
Description:		MEN'S AND BOYS' CLOTHING AND FURNISHINGS			
SIC/NAICS Code:		5136			
Description:		WOMEN'S, CHILDREN'S, AND INFANTS' CLOTHING AND ACCESSORIES			
SIC/NAICS Code:		5137			
Description:		Cut and Sew Clothing Contracting			
SIC/NAICS Code:		315210			
Description:		Other Men's and Boys' Cut and Sew Clothing Manufacturing			
SIC/NAICS Code:		315229			
Description:		Other Women's and Girls' Cut and Sew Clothing Manufacturing			
SIC/NAICS Code:		315239			
Description:		All Other Cut and Sew Clothing Manufacturing			
SIC/NAICS Code:		315299			
Description:		Other Leather and Allied Product Manufacturing			
SIC/NAICS Code:		316990			
248	2 of 2	SW/245.9	90.8 / -0.02	324 Queen Street West Toronto ON	EHS
Order No:	20180316100			Nearest Intersection:	
Status:	C			Municipality:	
Report Type:	Standard Express Report			Client Prov/State:	ON
Report Date:	16-MAR-18			Search Radius (km):	.25
Date Received:	16-MAR-18			X:	-79.394611
Previous Site Name:				Y:	43.649543
Lot/Building Size:					
Additional Info Ordered:					
249	1 of 5	ESE/246.0	89.8 / -1.00	ROYAL CANADIAN YACHT CLUB 263 QUEENS QUAY W TORONTO ON	FST
Inventory No:	64480371			Tank Material:	Steel
Inventory Status:	active			Corrosion Protect:	Painted
Installation Year:	2009			Overfill Protection:	
Capacity:	2500			Inventory Context:	FS Liquid Fuel
Capacity Unit:	L			Inventory Item:	FS Liquid Fuel Tank
Tank Type:		Double Wall Horizontal AST			
Manufacturer:					
Model:					
Description:	2009V AMB				

Map Key	Number of Records	Direction/ Distance (m)	Elev/Diff (m)	Site	DB
249	2 of 5	ESE/246.0	89.8 / -1.00	ROYAL CANADIAN YACHT CLUB 263 QUEENS QUAY W TORONTO ON	FST
Inventory No:	64480372			Tank Material:	Steel
Inventory Status:	active			Corrosion Protect:	Painted
Installation Year:	2009			Overfill Protection:	
Capacity:	2500			Inventory Context:	FS Liquid Fuel
Capacity Unit:	L			Inventory Item:	FS Liquid Fuel Tank
Tank Type:		Double Wall Horizontal AST			
Manufacturer:					
Model:					
Description:		2009V AMB			
249	3 of 5	ESE/246.0	89.8 / -1.00	ROYAL CANADIAN YACHT CLUB 263 QUEENS QUAY W TORONTO ON	FST
Inventory No:	10676993			Tank Material:	Steel
Inventory Status:	active			Corrosion Protect:	Impressed Current
Installation Year:	1989			Overfill Protection:	
Capacity:	4546			Inventory Context:	FS Liquid Fuel
Capacity Unit:	L			Inventory Item:	FS Liquid Fuel Tank
Tank Type:		Single Wall UST			
Manufacturer:					
Model:					
Description:		UNDERGROUND TANK			
249	4 of 5	ESE/246.0	89.8 / -1.00	ROYAL CANADIAN YACHT CLUB 263 QUEENS QUAY W TORONTO ON	FST
Inventory No:	10677036			Tank Material:	Steel
Inventory Status:	active			Corrosion Protect:	Impressed Current
Installation Year:	1989			Overfill Protection:	
Capacity:	4546			Inventory Context:	FS Liquid Fuel
Capacity Unit:	L			Inventory Item:	FS Liquid Fuel Tank
Tank Type:		Single Wall UST			
Manufacturer:					
Model:					
Description:		UNDERGROUND TANK			
249	5 of 5	ESE/246.0	89.8 / -1.00	ROYAL CANADIAN YACHT CLUB 263 QUEENS QUAY W TORONTO ON	FST
Inventory No:	64480370			Tank Material:	
Inventory Status:	Active			Corrosion Protect:	
Installation Year:				Overfill Protection:	
Capacity:	5000			Inventory Context:	Liquid Fuels
Capacity Unit:	L			Inventory Item:	FS Marina
Tank Type:					
Manufacturer:					
Model:					
Description:					

Map Key	Number of Records	Direction/ Distance (m)	Elev/Diff (m)	Site	DB
250	1 of 1	SSW/246.0	89.8 / -1.00	137 PETER STREET Toronto ON	WWIS
Well ID:7379650 Construction Date: Use 1st:Monitoring Use 2nd: Final Well Status:Observation Wells Water Type: Casing Material: Audit No:Z354166 Tag:A309412 Constructn Method: Elevation (m): Elevatn Reliabilty: Depth to Bedrock: Well Depth: Overburden/Bedrock: Pump Rate: Static Water Level: Clear/Cloudy: Municipality:TORONTO CITY Site Info: Flowing (Y/N): Flow Rate: Data Entry Status: Data Src: Date Received:02/05/2021 Selected Flag:TRUE Abandonment Rec: Contractor:6946 Form Version:7 Owner: County:YORK Lot: Concession: Concession Name: Easting NAD83: Northing NAD83: Zone: UTM Reliability:					
PDF URL (Map):		https://d2khazk8e83rdv.cloudfront.net/moe_mapping/downloads/2Water/Wells_pdfs/737\7379650.pdf			
<u>Additional Detail(s) (Map)</u>					
Well Completed Date:		01/08/2021			
Year Completed:		2021			
Depth (m):					
Latitude:		43.6489252191587			
Longitude:		-79.3933708231411			
X:		-79.39337067211521			
Y:		43.648925216254156			
Path:		737\7379650.pdf			
<u>Bore Hole Information</u>					
Bore Hole ID:		1008628318			
DP2BR:					
Spatial Status:					
Code OB:					
Code OB Desc:					
Open Hole:					
Cluster Kind:					
Date Completed:		01/08/2021			
Remarks:					
Location Method Desc:		on Water Well Record			
Elevrc Desc:					
Location Source Date:					
Improvement Location Source:					
Improvement Location Method:					
Source Revision Comment:					
Supplier Comment:					
<u>Overburden and Bedrock</u>					
<u>Materials Interval</u>					
Formation ID:		1009792854			
Layer:		1			
Color:		2			
General Color:		GREY			

Map Key	Number of Records	Direction/ Distance (m)	Elev/Diff (m)	Site	DB
Material 1:		05			
Material 1 Desc:		CLAY			
Material 2:		26			
Material 2 Desc:		ROCK			
Material 3:		85			
Material 3 Desc:		SOFT			
Formation Top Depth:		0.0			
Formation End Depth:		6.0			
Formation End Depth UOM:		ft			
<u>Overburden and Bedrock Materials Interval</u>					
Formation ID:		1009792855			
Layer:		2			
Color:		2			
General Color:		GREY			
Material 1:		06			
Material 1 Desc:		SILT			
Material 2:					
Material 2 Desc:					
Material 3:		73			
Material 3 Desc:		HARD			
Formation Top Depth:		6.0			
Formation End Depth:		9.0			
Formation End Depth UOM:		ft			
<u>Annular Space/Abandonment Sealing Record</u>					
Plug ID:		1009793818			
Layer:		1			
Plug From:					
Plug To:					
Plug Depth UOM:		ft			
<u>Annular Space/Abandonment Sealing Record</u>					
Plug ID:		1009793820			
Layer:		2			
Plug From:		-2.0			
Plug To:		-9.0			
Plug Depth UOM:		ft			
<u>Annular Space/Abandonment Sealing Record</u>					
Plug ID:		1009793819			
Layer:		1			
Plug From:		0.0			
Plug To:		-2.0			
Plug Depth UOM:		ft			
<u>Method of Construction & Well Use</u>					
Method Construction ID:		1009795366			
Method Construction Code:		9			
Method Construction:		Driving			
Other Method Construction:					

Map Key	Number of Records	Direction/ Distance (m)	Elev/Diff (m)	Site	DB
<u>Pipe Information</u>					
Pipe ID:		1009677491			
Casing No:		0			
Comment:					
Alt Name:					
<u>Construction Record - Casing</u>					
Casing ID:		1009795705			
Layer:		1			
Material:		5			
Open Hole or Material:		PLASTIC			
Depth From:		0.0			
Depth To:		-4.0			
Casing Diameter:		2.375999927520752			
Casing Diameter UOM:		Inch			
Casing Depth UOM:		ft			
<u>Construction Record - Screen</u>					
Screen ID:		1009796100			
Layer:		1			
Slot:		10			
Screen Top Depth:		-4.0			
Screen End Depth:		-9.0			
Screen Material:		5			
Screen Depth UOM:		ft			
Screen Diameter UOM:		Inch			
Screen Diameter:		2.375999927520752			
<u>Results of Well Yield Testing</u>					
Pumping Test Method Desc:					
Pump Test ID:		1009796501			
Pump Set At:					
Static Level:					
Final Level After Pumping:					
Recommended Pump Depth:					
Pumping Rate:					
Flowing Rate:					
Recommended Pump Rate:					
Levels UOM:		ft			
Rate UOM:		GPM			
Water State After Test Code:					
Water State After Test:					
Pumping Test Method:		0			
Pumping Duration HR:					
Pumping Duration MIN:					
Flowing:					
251	1 of 3	NNE/246.5	94.8 / 4.00	FAST 1 HOUR PHOTOFINISHING 109 MCCAUL STREET, UNIT 28 TORONTO ON M5T 3K5	GEN
Generator No:		ON1534601			
SIC Code:		6571			
SIC Description:		CAMERA/PHOTO. SUPPLY			
Approval Years:		98,99,00,01			
PO Box No:					
Country:					
Status:					

Map Key	Number of Records	Direction/ Distance (m)	Elev/Diff (m)	Site	DB
Co Admin: Choice of Contact: Phone No Admin: Contaminated Facility: MHSW Facility:					
Detail(s)					
Waste Class:		264			
Waste Class Name:		PHOTOPROCESSING WASTES			
251	2 of 3	NNE/246.5	94.8 / 4.00	FAST 1 HOUR PHOTOFINISHING - 763024 ONTARIO LTD. 109 MCCAUL STREET UNIT #28 TORONTO ON M5T 3K5	GEN
Generator No:		ON1534601			
SIC Code:					
SIC Description:					
Approval Years:		02,03,04			
PO Box No:					
Country:					
Status:					
Co Admin:					
Choice of Contact:					
Phone No Admin:					
Contaminated Facility:					
MHSW Facility:					
Detail(s)					
Waste Class:		264			
Waste Class Name:		PHOTOPROCESSING WASTES			
251	3 of 3	NNE/246.5	94.8 / 4.00	109 MCCAUL STREET n/a ON M5T 3K5	EHS
Order No:		20070810022w	Nearest Intersection:		
Status:		C	Municipality:		
Report Type:		CAN - Online Mapless	Client Prov/State:		
Report Date:		8/10/2007	Search Radius (km):		0.25
Date Received:		8/10/2007	X:		
Previous Site Name:			Y:		
Lot/Building Size:					
Additional Info Ordered:					
252	1 of 1	SSW/246.8	89.8 / -1.00	375 queen street west Toronto ON	WWIS
Well ID:		7354136	Flowing (Y/N):		
Construction Date:			Flow Rate:		
Use 1st:		Test Hole	Data Entry Status:		
Use 2nd:		Monitoring	Data Src:		
Final Well Status:		Observation Wells	Date Received:		02/19/2020
Water Type:			Selected Flag:		TRUE
Casing Material:			Abandonment Rec:		
Audit No:		Z329788	Contractor:		7241
Tag:		A285179	Form Version:		7
Constructn Method:			Owner:		
Elevation (m):			County:		YORK
Elevatn Reliabilty:			Lot:		

Map Key	Number of Records	Direction/ Distance (m)	Elev/Diff (m)	Site	DB
Depth to Bedrock: Well Depth: Overburden/Bedrock: Pump Rate: Static Water Level: Clear/Cloudy: Municipality: Site Info:		TORONTO CITY		Concession: Concession Name: Easting NAD83: Northing NAD83: Zone: UTM Reliability:	
<u>Additional Detail(s) (Map)</u>					
Bore Hole ID: Depth M: Year Completed: Well Completed Dt: Audit No: Path:	1008181175 4.1148 2020 01/14/2020 Z329788			Tag No: Contractor: Latitude: Longitude: Y: X:	A285179 7241 43.6490587179779 -79.3939004535376 43.64905871550164 -79.39390030335468
<u>Bore Hole Information</u>					
Bore Hole ID: DP2BR: Spatial Status: Code OB: Code OB Desc: Open Hole: Cluster Kind: Date Completed: Remarks: Location Method Desc: Elevrc Desc: Location Source Date: Improvement Location Source: Improvement Location Method: Source Revision Comment: Supplier Comment:	1008181175 01/14/2020 on Water Well Record			Elevation: Elevrc: Zone: East83: North83: Org CS: UTMRC: UTMRC Desc: Location Method:	17 629525.00 4834149.00 UTM83 4 margin of error : 30 m - 100 m wwr
<u>Overburden and Bedrock</u>					
<u>Materials Interval</u>					
Formation ID: Layer: Color: General Color: Material 1: Material 1 Desc: Material 2: Material 2 Desc: Material 3: Material 3 Desc: Formation Top Depth: Formation End Depth: Formation End Depth UOM:	1008251110 2 6 BROWN 05 CLAY 06 SILT 0.5 1.0 ft				
<u>Overburden and Bedrock</u>					
<u>Materials Interval</u>					
Formation ID: Layer: Color: General Color: Material 1:	1008251109 1 2 GREY 27				

Map Key	Number of Records	Direction/ Distance (m)	Elev/Diff (m)	Site	DB
Material 1 Desc:		OTHER			
Material 2:					
Material 2 Desc:					
Material 3:					
Material 3 Desc:					
Formation Top Depth:		0.0			
Formation End Depth:		0.5			
Formation End Depth UOM:		ft			
 <u>Overburden and Bedrock</u> <u>Materials Interval</u>					
Formation ID:		1008251114			
Layer:		6			
Color:					
General Color:					
Material 1:					
Material 1 Desc:					
Material 2:					
Material 2 Desc:					
Material 3:					
Material 3 Desc:					
Formation Top Depth:		13.5			
Formation End Depth:					
Formation End Depth UOM:					
 <u>Overburden and Bedrock</u> <u>Materials Interval</u>					
Formation ID:		1008251113			
Layer:		5			
Color:		2			
General Color:		GREY			
Material 1:		05			
Material 1 Desc:		CLAY			
Material 2:		06			
Material 2 Desc:		SILT			
Material 3:					
Material 3 Desc:					
Formation Top Depth:		10.0			
Formation End Depth:		13.5			
Formation End Depth UOM:		ft			
 <u>Overburden and Bedrock</u> <u>Materials Interval</u>					
Formation ID:		1008251112			
Layer:		4			
Color:		2			
General Color:		GREY			
Material 1:		05			
Material 1 Desc:		CLAY			
Material 2:		06			
Material 2 Desc:		SILT			
Material 3:		66			
Material 3 Desc:		DENSE			
Formation Top Depth:		5.0			
Formation End Depth:		10.0			
Formation End Depth UOM:		ft			
 <u>Overburden and Bedrock</u> <u>Materials Interval</u>					

Map Key	Number of Records	Direction/ Distance (m)	Elev/Diff (m)	Site	DB
Formation ID:		1008251111			
Layer:		3			
Color:		2			
General Color:		GREY			
Material 1:		05			
Material 1 Desc:		CLAY			
Material 2:					
Material 2 Desc:					
Material 3:		06			
Material 3 Desc:		SILT			
Formation Top Depth:		1.0			
Formation End Depth:		5.0			
Formation End Depth UOM:		ft			
 <u>Annular Space/Abandonment Sealing Record</u>					
Plug ID:		1008252089			
Layer:		1			
Plug From:		13.5			
Plug To:		2.0			
Plug Depth UOM:		ft			
 <u>Annular Space/Abandonment Sealing Record</u>					
Plug ID:		1008252091			
Layer:		3			
Plug From:		0.5			
Plug To:		0.0			
Plug Depth UOM:		ft			
 <u>Annular Space/Abandonment Sealing Record</u>					
Plug ID:		1008252090			
Layer:		2			
Plug From:		2.0			
Plug To:		0.5			
Plug Depth UOM:		ft			
 <u>Method of Construction & Well Use</u>					
Method Construction ID:		1008253237			
Method Construction Code:		2			
Method Construction:		Rotary (Convent.)			
Other Method Construction:					
 <u>Pipe Information</u>					
Pipe ID:		1008249940			
Casing No:		0			
Comment:					
Alt Name:					
 <u>Construction Record - Casing</u>					
Casing ID:		1008253579			
Layer:		1			

Map Key	Number of Records	Direction/ Distance (m)	Elev/Diff (m)	Site	DB
Material:		5			
Open Hole or Material:		PLASTIC			
Depth From:		3.5			
Depth To:		0.0			
Casing Diameter:		2.0			
Casing Diameter UOM:		Inch			
Casing Depth UOM:		ft			
<u>Construction Record - Screen</u>					
Screen ID:		1008253930			
Layer:		1			
Slot:		10			
Screen Top Depth:		13.5			
Screen End Depth:		3.5			
Screen Material:		5			
Screen Depth UOM:		ft			
Screen Diameter UOM:		inch			
Screen Diameter:		2.25			
<u>Results of Well Yield Testing</u>					
Pumping Test Method Desc:					
Pump Test ID:		1008254273			
Pump Set At:					
Static Level:					
Final Level After Pumping:					
Recommended Pump Depth:					
Pumping Rate:					
Flowing Rate:					
Recommended Pump Rate:					
Levels UOM:		ft			
Rate UOM:		GPM			
Water State After Test Code:					
Water State After Test:					
Pumping Test Method:		0			
Pumping Duration HR:					
Pumping Duration MIN:					
Flowing:					
<u>Hole Diameter</u>					
Hole ID:		1008252875			
Diameter:		6.0			
Depth From:		0.0			
Depth To:		13.5			
Hole Depth UOM:		ft			
Hole Diameter UOM:		Inch			
253	1 of 1	ESE/247.7	89.8 / -1.00	198-200 Queen Street West Toronto ON M5T 1T9	EHS
Order No:		22031800673		Nearest Intersection:	
Status:		C		Municipality:	
Report Type:		Standard Report		Client Prov/State: ON	
Report Date:		23-MAR-22		Search Radius (km): .25	
Date Received:		18-MAR-22		X: -79.3888679	
Previous Site Name:				Y: 43.6505347	
Lot/Building Size:					
Additional Info Ordered:					

Map Key	Number of Records	Direction/ Distance (m)	Elev/Diff (m)	Site	DB
254	1 of 1	SSE/248.5	87.8 / -3.01	263 Richmond Street West Toronto ON	EHS
Order No: 20150112020				Nearest Intersection:	
Status: C				Municipality:	
Report Type: Custom Report				Client Prov/State: ON	
Report Date: 15-JAN-15				Search Radius (km): .15	
Date Received: 12-JAN-15				X: -79.391465	
Previous Site Name:				Y: 43.648973	
Lot/Building Size:					
Additional Info Ordered:					
255	1 of 1	SW/248.7	90.8 / 0.00	318, 326, 356, 360 QUEEN ST. W TORONTO ON	EHS
Order No: 20101029014				Nearest Intersection: QUEEN ST.W & SPADINA AVE.	
Status: C				Municipality:	
Report Type: Standard Report				Client Prov/State: ON	
Report Date: 11/8/2010				Search Radius (km): 0.25	
Date Received: 10/29/2010 9:55:36 AM				X: -79.394795	
Previous Site Name:				Y: 43.649502	
Lot/Building Size:					
Additional Info Ordered:					
256	1 of 18	E/248.8	90.8 / 0.00	CANADA LIFE ASSURANCE 08-370 17 ST. PATRICK STREET TORONTO ON M5G 1R8	GEN
Generator No: ON0959500					
SIC Code: 7611					
SIC Description: INSUR./REAL EST. AG.					
Approval Years: 92,93,95,96					
PO Box No:					
Country:					
Status:					
Co Admin:					
Choice of Contact:					
Phone No Admin:					
Contaminated Facility:					
MHSW Facility:					
<u>Detail(s)</u>					
Waste Class: 145					
Waste Class Name: PAINT/PIGMENT/COATING RESIDUES					
Waste Class: 252					
Waste Class Name: WASTE OILS & LUBRICANTS					
Waste Class: 213					
Waste Class Name: PETROLEUM DISTILLATES					
Waste Class: 241					
Waste Class Name: HALOGENATED SOLVENTS					
Waste Class: 264					
Waste Class Name: PHOTOPROCESSING WASTES					
256	2 of 18	E/248.8	90.8 / 0.00	CANADA LIFE ASSURANCE 17 ST. PATRICK STREET TORONTO ON M5G 1R8	GEN

Map Key	Number of Records	Direction/ Distance (m)	Elev/Diff (m)	Site	DB
Generator No: ON0959500 SIC Code: 7611 SIC Description: INSUR./REAL EST. AG. Approval Years: 97,98,99,00,01 PO Box No: Country: Status: Co Admin: Choice of Contact: Phone No Admin: Contaminated Facility: MHSW Facility:					
<u>Detail(s)</u>					
Waste Class: 145 Waste Class Name: PAINT/PIGMENT/COATING RESIDUES					
Waste Class: 213 Waste Class Name: PETROLEUM DISTILLATES					
Waste Class: 241 Waste Class Name: HALOGENATED SOLVENTS					
Waste Class: 243 Waste Class Name: PCB'S					
Waste Class: 252 Waste Class Name: WASTE OILS & LUBRICANTS					
Waste Class: 264 Waste Class Name: PHOTOPROCESSING WASTES					
256	3 of 18	E/248.8	90.8 / 0.00	THE CANADA LIFE ASSURANCE COMPANY 17 ST. PATRICK STREET TORONTO ON M5T 1V3	GEN
Generator No: ON0959500 SIC Code: SIC Description: Approval Years: 02,03,04,05,06,07,08 PO Box No: Country: Status: Co Admin: Choice of Contact: Phone No Admin: Contaminated Facility: MHSW Facility:					
<u>Detail(s)</u>					
Waste Class: 262 Waste Class Name: DETERGENTS/SOAPS					
Waste Class: 112 Waste Class Name: ACID WASTE - HEAVY METALS					
Waste Class: 122 Waste Class Name: ALKALINE WASTES - OTHER METALS					
Waste Class: 146					

Map Key	Number of Records	Direction/ Distance (m)	Elev/Diff (m)	Site	DB
Waste Class Name:		OTHER SPECIFIED INORGANICS			
Waste Class:		221			
Waste Class Name:		LIGHT FUELS			
Waste Class:		145			
Waste Class Name:		PAINT/PIGMENT/COATING RESIDUES			
Waste Class:		212			
Waste Class Name:		ALIPHATIC SOLVENTS			
Waste Class:		213			
Waste Class Name:		PETROLEUM DISTILLATES			
Waste Class:		241			
Waste Class Name:		HALOGENATED SOLVENTS			
Waste Class:		243			
Waste Class Name:		PCB'S			
Waste Class:		252			
Waste Class Name:		WASTE OILS & LUBRICANTS			
Waste Class:		264			
Waste Class Name:		PHOTOPROCESSING WASTES			
256	4 of 18	E/248.8	90.8 / 0.00	CANADA LIFE ASSURANCE 17 ST. PATRICK STREET TORONTO ON	GEN
Generator No:		ON0959501			
SIC Code:		7611			
SIC Description:		INSUR./REAL EST. AG.			
Approval Years:		92,93			
PO Box No:					
Country:					
Status:					
Co Admin:					
Choice of Contact:					
Phone No Admin:					
Contaminated Facility:					
MHSW Facility:					
Detail(s)					
Waste Class:		243			
Waste Class Name:		PCB'S			
256	5 of 18	E/248.8	90.8 / 0.00	CANADA (SEE & USE ON0959500) 17 ST. PATRICK STREET TORONTO ON	GEN
Generator No:		ON0959501			
SIC Code:		7611			
SIC Description:		INSUR./REAL EST. AG.			
Approval Years:		97,98			
PO Box No:					
Country:					
Status:					
Co Admin:					
Choice of Contact:					
Phone No Admin:					
Contaminated Facility:					

Map Key	Number of Records	Direction/ Distance (m)	Elev/Diff (m)	Site	DB
MHSW Facility:					
<u>Detail(s)</u>					
Waste Class:		243			
Waste Class Name:		PCB'S			
256	6 of 18	E/248.8	90.8 / 0.00	THE CANADA LIFE ASSURANCE COMPANY 17 ST. PATRICK STREET TORONTO ON	GEN
Generator No:		ON0959500			
SIC Code:		523990			
SIC Description:		ALL OTHER FINANCIAL INVESTMENT ACTIVITIES			
Approval Years:		2013			
PO Box No:					
Country:					
Status:					
Co Admin:					
Choice of Contact:					
Phone No Admin:					
Contaminated Facility:					
MHSW Facility:					
<u>Detail(s)</u>					
Waste Class:		312			
Waste Class Name:		PATHOLOGICAL WASTES			
Waste Class:		146			
Waste Class Name:		OTHER SPECIFIED INORGANICS			
Waste Class:		145			
Waste Class Name:		PAINT/PIGMENT/COATING RESIDUES			
Waste Class:		212			
Waste Class Name:		ALIPHATIC SOLVENTS			
Waste Class:		148			
Waste Class Name:		INORGANIC LABORATORY CHEMICALS			
Waste Class:		241			
Waste Class Name:		HALOGENATED SOLVENTS			
Waste Class:		262			
Waste Class Name:		DETERGENTS/SOAPS			
Waste Class:		263			
Waste Class Name:		ORGANIC LABORATORY CHEMICALS			
Waste Class:		252			
Waste Class Name:		WASTE OILS & LUBRICANTS			
Waste Class:		213			
Waste Class Name:		PETROLEUM DISTILLATES			
Waste Class:		122			
Waste Class Name:		ALKALINE WASTES - OTHER METALS			
Waste Class:		243			
Waste Class Name:		PCBS			
Waste Class:		264			

Map Key	Number of Records	Direction/ Distance (m)	Elev/Diff (m)	Site	DB
Waste Class Name:		PHOTOPROCESSING WASTES			
Waste Class:		112			
Waste Class Name:		ACID WASTE - HEAVY METALS			
Waste Class:		221			
Waste Class Name:		LIGHT FUELS			
256	7 of 18	E/248.8	90.8 / 0.00	THE CANADA LIFE ASSURANCE COMPANY 17 ST. PATRICK STREET TORONTO ON	GEN
Generator No:		ON0959500			
SIC Code:		523990			
SIC Description:		All Other Financial Investment Activities			
Approval Years:		2009			
PO Box No:					
Country:					
Status:					
Co Admin:					
Choice of Contact:					
Phone No Admin:					
Contaminated Facility:					
MHSW Facility:					
<u>Detail(s)</u>					
Waste Class:		112			
Waste Class Name:		ACID WASTE - HEAVY METALS			
Waste Class:		122			
Waste Class Name:		ALKALINE WASTES - OTHER METALS			
Waste Class:		145			
Waste Class Name:		PAINT/PIGMENT/COATING RESIDUES			
Waste Class:		146			
Waste Class Name:		OTHER SPECIFIED INORGANICS			
Waste Class:		212			
Waste Class Name:		ALIPHATIC SOLVENTS			
Waste Class:		213			
Waste Class Name:		PETROLEUM DISTILLATES			
Waste Class:		221			
Waste Class Name:		LIGHT FUELS			
Waste Class:		241			
Waste Class Name:		HALOGENATED SOLVENTS			
Waste Class:		243			
Waste Class Name:		PCBS			
Waste Class:		264			
Waste Class Name:		PHOTOPROCESSING WASTES			
Waste Class:		252			
Waste Class Name:		WASTE OILS & LUBRICANTS			
Waste Class:		262			
Waste Class Name:		DETERGENTS/SOAPS			

Map Key	Number of Records	Direction/ Distance (m)	Elev/Diff (m)	Site	DB
256	8 of 18	E/248.8	90.8 / 0.00	THE CANADA LIFE ASSURANCE COMPANY 17 ST. PATRICK STREET TORONTO ON	GEN
Generator No:		ON0959500			
SIC Code:		523990			
SIC Description:		All Other Financial Investment Activities			
Approval Years:		2010			
PO Box No:					
Country:					
Status:					
Co Admin:					
Choice of Contact:					
Phone No Admin:					
Contaminated Facility:					
MHSW Facility:					
<u>Detail(s)</u>					
Waste Class:		122			
Waste Class Name:		ALKALINE WASTES - OTHER METALS			
Waste Class:		212			
Waste Class Name:		ALIPHATIC SOLVENTS			
Waste Class:		241			
Waste Class Name:		HALOGENATED SOLVENTS			
Waste Class:		312			
Waste Class Name:		PATHOLOGICAL WASTES			
Waste Class:		262			
Waste Class Name:		DETERGENTS/SOAPS			
Waste Class:		145			
Waste Class Name:		PAINT/PIGMENT/COATING RESIDUES			
Waste Class:		252			
Waste Class Name:		WASTE OILS & LUBRICANTS			
Waste Class:		112			
Waste Class Name:		ACID WASTE - HEAVY METALS			
Waste Class:		146			
Waste Class Name:		OTHER SPECIFIED INORGANICS			
Waste Class:		221			
Waste Class Name:		LIGHT FUELS			
Waste Class:		264			
Waste Class Name:		PHOTOPROCESSING WASTES			
Waste Class:		213			
Waste Class Name:		PETROLEUM DISTILLATES			
Waste Class:		243			
Waste Class Name:		PCBS			
256	9 of 18	E/248.8	90.8 / 0.00	THE CANADA LIFE ASSURANCE COMPANY 17 ST. PATRICK STREET TORONTO ON	GEN
Generator No:		ON0959500			
SIC Code:		523990			

Map Key	Number of Records	Direction/ Distance (m)	Elev/Diff (m)	Site	DB
SIC Description:		All Other Financial Investment Activities			
Approval Years:		2011			
PO Box No:					
Country:					
Status:					
Co Admin:					
Choice of Contact:					
Phone No Admin:					
Contaminated Facility:					
MHSW Facility:					
<u>Detail(s)</u>					
Waste Class:		312			
Waste Class Name:		PATHOLOGICAL WASTES			
Waste Class:		241			
Waste Class Name:		HALOGENATED SOLVENTS			
Waste Class:		264			
Waste Class Name:		PHOTOPROCESSING WASTES			
Waste Class:		145			
Waste Class Name:		PAINT/PIGMENT/COATING RESIDUES			
Waste Class:		243			
Waste Class Name:		PCBS			
Waste Class:		252			
Waste Class Name:		WASTE OILS & LUBRICANTS			
Waste Class:		122			
Waste Class Name:		ALKALINE WASTES - OTHER METALS			
Waste Class:		212			
Waste Class Name:		ALIPHATIC SOLVENTS			
Waste Class:		221			
Waste Class Name:		LIGHT FUELS			
Waste Class:		112			
Waste Class Name:		ACID WASTE - HEAVY METALS			
Waste Class:		213			
Waste Class Name:		PETROLEUM DISTILLATES			
Waste Class:		262			
Waste Class Name:		DETERGENTS/SOAPS			
Waste Class:		146			
Waste Class Name:		OTHER SPECIFIED INORGANICS			

256

10 of 18

E/248.8

90.8 / 0.00

**THE CANADA LIFE ASSURANCE COMPANY
17 ST. PATRICK STREET
TORONTO ON M5T 1V3**

GEN

Generator No: ON0959500
SIC Code: 523990
SIC Description: All Other Financial Investment Activities
Approval Years: 2012
PO Box No:
Country:
Status:
Co Admin:

Map Key	Number of Records	Direction/ Distance (m)	Elev/Diff (m)	Site	DB
Choice of Contact: Phone No Admin: Contaminated Facility: MHSW Facility:					
<u>Detail(s)</u>					
Waste Class:		264			
Waste Class Name:		PHOTOPROCESSING WASTES			
Waste Class:		112			
Waste Class Name:		ACID WASTE - HEAVY METALS			
Waste Class:		243			
Waste Class Name:		PCBS			
Waste Class:		213			
Waste Class Name:		PETROLEUM DISTILLATES			
Waste Class:		146			
Waste Class Name:		OTHER SPECIFIED INORGANICS			
Waste Class:		241			
Waste Class Name:		HALOGENATED SOLVENTS			
Waste Class:		262			
Waste Class Name:		DETERGENTS/SOAPS			
Waste Class:		252			
Waste Class Name:		WASTE OILS & LUBRICANTS			
Waste Class:		212			
Waste Class Name:		ALIPHATIC SOLVENTS			
Waste Class:		221			
Waste Class Name:		LIGHT FUELS			
Waste Class:		122			
Waste Class Name:		ALKALINE WASTES - OTHER METALS			
Waste Class:		312			
Waste Class Name:		PATHOLOGICAL WASTES			
Waste Class:		145			
Waste Class Name:		PAINT/PIGMENT/COATING RESIDUES			

<u>256</u>	11 of 18	E/248.8	90.8 / 0.00	THE CANADA LIFE ASSURANCE COMPANY 17 ST. PATRICK STREET TORONTO ON M5T 1V3	GEN

Generator No:	ON0959500
SIC Code:	523990
SIC Description:	ALL OTHER FINANCIAL INVESTMENT ACTIVITIES
Approval Years:	2016
PO Box No:	
Country:	Canada
Status:	
Co Admin:	ANDREW HANNA
Choice of Contact:	CO_OFFICIAL
Phone No Admin:	416-552-5268 Ext.
Contaminated Facility:	No
MHSW Facility:	No

Map Key	Number of Records	Direction/ Distance (m)	Elev/Diff (m)	Site	DB
<u>Detail(s)</u>					
Waste Class:		252			
Waste Class Name:		WASTE OILS & LUBRICANTS			
Waste Class:		122			
Waste Class Name:		ALKALINE WASTES - OTHER METALS			
Waste Class:		213			
Waste Class Name:		PETROLEUM DISTILLATES			
Waste Class:		221			
Waste Class Name:		LIGHT FUELS			
Waste Class:		112			
Waste Class Name:		ACID WASTE - HEAVY METALS			
Waste Class:		241			
Waste Class Name:		HALOGENATED SOLVENTS			
Waste Class:		312			
Waste Class Name:		PATHOLOGICAL WASTES			
Waste Class:		212			
Waste Class Name:		ALIPHATIC SOLVENTS			
Waste Class:		146			
Waste Class Name:		OTHER SPECIFIED INORGANICS			
Waste Class:		243			
Waste Class Name:		PCBS			
Waste Class:		148			
Waste Class Name:		INORGANIC LABORATORY CHEMICALS			
Waste Class:		145			
Waste Class Name:		PAINT/PIGMENT/COATING RESIDUES			
Waste Class:		264			
Waste Class Name:		PHOTOPROCESSING WASTES			
Waste Class:		263			
Waste Class Name:		ORGANIC LABORATORY CHEMICALS			
Waste Class:		262			
Waste Class Name:		DETERGENTS/SOAPS			

[256](#)

12 of 18

E/248.8

90.8 / 0.00

THE CANADA LIFE ASSURANCE COMPANY
17 ST. PATRICK STREET
TORONTO ON M5T 1V3

GEN

Generator No: ON0959500
 SIC Code: 523990
 SIC Description: ALL OTHER FINANCIAL INVESTMENT ACTIVITIES
 Approval Years: 2015
 PO Box No:
 Country: Canada
 Status:
 Co Admin: ANDREW HANNA
 Choice of Contact: CO_OFFICIAL
 Phone No Admin: 416-552-5268 Ext.
 Contaminated Facility: No
 MHSW Facility: No

Map Key	Number of Records	Direction/ Distance (m)	Elev/Diff (m)	Site	DB
<u>Detail(s)</u>					
Waste Class:		252			
Waste Class Name:		WASTE OILS & LUBRICANTS			
Waste Class:		312			
Waste Class Name:		PATHOLOGICAL WASTES			
Waste Class:		145			
Waste Class Name:		PAINT/PIGMENT/COATING RESIDUES			
Waste Class:		243			
Waste Class Name:		PCBS			
Waste Class:		146			
Waste Class Name:		OTHER SPECIFIED INORGANICS			
Waste Class:		212			
Waste Class Name:		ALIPHATIC SOLVENTS			
Waste Class:		213			
Waste Class Name:		PETROLEUM DISTILLATES			
Waste Class:		221			
Waste Class Name:		LIGHT FUELS			
Waste Class:		112			
Waste Class Name:		ACID WASTE - HEAVY METALS			
Waste Class:		262			
Waste Class Name:		DETERGENTS/SOAPS			
Waste Class:		264			
Waste Class Name:		PHOTOPROCESSING WASTES			
Waste Class:		263			
Waste Class Name:		ORGANIC LABORATORY CHEMICALS			
Waste Class:		148			
Waste Class Name:		INORGANIC LABORATORY CHEMICALS			
Waste Class:		241			
Waste Class Name:		HALOGENATED SOLVENTS			
Waste Class:		122			
Waste Class Name:		ALKALINE WASTES - OTHER METALS			

[256](#)

13 of 18

E/248.8

90.8 / 0.00

THE CANADA LIFE ASSURANCE COMPANY
17 ST. PATRICK STREET
TORONTO ON M5T 1V3

GEN

Generator No: ON0959500
 SIC Code: 523990
 SIC Description: ALL OTHER FINANCIAL INVESTMENT ACTIVITIES
 Approval Years: 2014
 PO Box No:
 Country: Canada
 Status:
 Co Admin: ANDREW HANNA
 Choice of Contact: CO_OFFICIAL
 Phone No Admin: 416-552-5268 Ext.
 Contaminated Facility: No
 MHSW Facility: No

Map Key	Number of Records	Direction/ Distance (m)	Elev/Diff (m)	Site	DB
<u>Detail(s)</u>					
Waste Class:		221			
Waste Class Name:		LIGHT FUELS			
Waste Class:		264			
Waste Class Name:		PHOTOPROCESSING WASTES			
Waste Class:		262			
Waste Class Name:		DETERGENTS/SOAPS			
Waste Class:		312			
Waste Class Name:		PATHOLOGICAL WASTES			
Waste Class:		112			
Waste Class Name:		ACID WASTE - HEAVY METALS			
Waste Class:		148			
Waste Class Name:		INORGANIC LABORATORY CHEMICALS			
Waste Class:		213			
Waste Class Name:		PETROLEUM DISTILLATES			
Waste Class:		146			
Waste Class Name:		OTHER SPECIFIED INORGANICS			
Waste Class:		243			
Waste Class Name:		PCBS			
Waste Class:		252			
Waste Class Name:		WASTE OILS & LUBRICANTS			
Waste Class:		145			
Waste Class Name:		PAINT/PIGMENT/COATING RESIDUES			
Waste Class:		241			
Waste Class Name:		HALOGENATED SOLVENTS			
Waste Class:		263			
Waste Class Name:		ORGANIC LABORATORY CHEMICALS			
Waste Class:		122			
Waste Class Name:		ALKALINE WASTES - OTHER METALS			
Waste Class:		212			
Waste Class Name:		ALIPHATIC SOLVENTS			

[256](#)

14 of 18

E/248.8

90.8 / 0.00

THE CANADA LIFE ASSURANCE COMPANY
17 ST. PATRICK STREET
TORONTO ON M5T 1V3

GEN

Generator No: ON0959500
SIC Code:
SIC Description:
Approval Years: As of Dec 2018
PO Box No:
Country: Canada
Status: Registered
Co Admin:
Choice of Contact:
Phone No Admin:
Contaminated Facility:
MHSW Facility:

Map Key	Number of Records	Direction/ Distance (m)	Elev/Diff (m)	Site	DB
<u>Detail(s)</u>					
Waste Class:		212 L			
Waste Class Name:		Aliphatic solvents and residues			
Waste Class:		148 C			
Waste Class Name:		Misc. wastes and inorganic chemicals			
Waste Class:		212 B			
Waste Class Name:		Aliphatic solvents and residues			
Waste Class:		243 D			
Waste Class Name:		PCB			
Waste Class:		252 L			
Waste Class Name:		Waste crankcase oils and lubricants			
Waste Class:		262 L			
Waste Class Name:		Detergents and soaps			
Waste Class:		263 I			
Waste Class Name:		Misc. waste organic chemicals			
Waste Class:		312 P			
Waste Class Name:		Pathological wastes			
256	15 of 18	E/248.8	90.8 / 0.00	THE CANADA LIFE ASSURANCE COMPANY 17 ST. PATRICK STREET TORONTO ON M5T 1V3	GEN
Generator No:		ON0959500			
SIC Code:					
SIC Description:					
Approval Years:		As of Jul 2020			
PO Box No:					
Country:		Canada			
Status:		Registered			
Co Admin:					
Choice of Contact:					
Phone No Admin:					
Contaminated Facility:					
MHSW Facility:					
<u>Detail(s)</u>					
Waste Class:		263 I			
Waste Class Name:		Misc. waste organic chemicals			
Waste Class:		212 L			
Waste Class Name:		Aliphatic solvents and residues			
Waste Class:		252 L			
Waste Class Name:		Waste crankcase oils and lubricants			
Waste Class:		212 B			
Waste Class Name:		Aliphatic solvents and residues			
Waste Class:		148 C			
Waste Class Name:		Misc. wastes and inorganic chemicals			
Waste Class:		262 L			
Waste Class Name:		Detergents and soaps			
Waste Class:		312 P			

Map Key	Number of Records	Direction/ Distance (m)	Elev/Diff (m)	Site	DB
Waste Class Name:		Pathological wastes			
256	16 of 18	E/248.8	90.8 / 0.00	THE CANADA LIFE ASSURANCE COMPANY 17 ST. PATRICK STREET TORONTO ON M5T 1V3	GEN
Generator No:		ON0959500			
SIC Code:					
SIC Description:					
Approval Years:		As of Jan 2021			
PO Box No:					
Country:		Canada			
Status:		Registered			
Co Admin:					
Choice of Contact:					
Phone No Admin:					
Contaminated Facility:					
MHSW Facility:					
<u>Detail(s)</u>					
Waste Class:		252 L			
Waste Class Name:		Waste crankcase oils and lubricants			
Waste Class:		262 L			
Waste Class Name:		Detergents and soaps			
Waste Class:		263 I			
Waste Class Name:		Misc. waste organic chemicals			
Waste Class:		212 L			
Waste Class Name:		Aliphatic solvents and residues			
Waste Class:		212 B			
Waste Class Name:		Aliphatic solvents and residues			
Waste Class:		312 P			
Waste Class Name:		Pathological wastes			
Waste Class:		148 C			
Waste Class Name:		Misc. wastes and inorganic chemicals			
256	17 of 18	E/248.8	90.8 / 0.00	THE CANADA LIFE ASSURANCE COMPANY 17 ST. PATRICK STREET TORONTO ON M5T 1V3	GEN
Generator No:		ON0959500			
SIC Code:					
SIC Description:					
Approval Years:		As of Nov 2021			
PO Box No:					
Country:		Canada			
Status:		Registered			
Co Admin:					
Choice of Contact:					
Phone No Admin:					
Contaminated Facility:					
MHSW Facility:					
<u>Detail(s)</u>					
Waste Class:		148 C			
Waste Class Name:		Misc. wastes and inorganic chemicals			

Map Key	Number of Records	Direction/ Distance (m)	Elev/Diff (m)	Site	DB
Waste Class:		312 P			
Waste Class Name:		Pathological wastes			
Waste Class:		252 L			
Waste Class Name:		Waste crankcase oils and lubricants			
Waste Class:		212 B			
Waste Class Name:		Aliphatic solvents and residues			
Waste Class:		263 I			
Waste Class Name:		Misc. waste organic chemicals			
Waste Class:		262 L			
Waste Class Name:		Detergents and soaps			
Waste Class:		212 L			
Waste Class Name:		Aliphatic solvents and residues			
256	18 of 18	E/248.8	90.8 / 0.00	THE CANADA LIFE ASSURANCE COMPANY 17 ST. PATRICK STREET TORONTO ON M5T 1V3	GEN
Generator No:		ON0959500			
SIC Code:					
SIC Description:					
Approval Years:		As of Oct 2022			
PO Box No:					
Country:		Canada			
Status:		Registered			
Co Admin:					
Choice of Contact:					
Phone No Admin:					
Contaminated Facility:					
MHSW Facility:					
 <u>Detail(s)</u>					
Waste Class:		148 C			
Waste Class Name:		INORGANIC LABORATORY CHEMICALS			
Waste Class:		212 B			
Waste Class Name:		ALIPHATIC SOLVENTS			
Waste Class:		312 P			
Waste Class Name:		PATHOLOGICAL WASTES			
Waste Class:		252 L			
Waste Class Name:		WASTE OILS & LUBRICANTS			
Waste Class:		212 L			
Waste Class Name:		ALIPHATIC SOLVENTS			
Waste Class:		262 L			
Waste Class Name:		DETERGENTS/SOAPS			
Waste Class:		263 I			
Waste Class Name:		ORGANIC LABORATORY CHEMICALS			

257	1 of 2	N/249.1	94.9 / 4.08	340 Dundas St West Toronto ON	SPL
Ref No:	1450-9KST4D			Municipality No:	

Map Key	Number of Records	Direction/ Distance (m)	Elev/Diff (m)	Site	DB
Year: Incident Dt: 2014/06/05 Dt MOE Arvl on Scn: MOE Reported Dt: 2014/06/05 Dt Document Closed: 2014/06/20 Site No: NA MOE Response: Not Moe mandate Site County/District: Site Geo Ref Meth: Site District Office: Nearest Watercourse: Site Name: Line Strike<UNOFFICIAL> Site Address: 340 Dundas St West Site Region: Site Municipality: Toronto Site Lot: Site Conc: Site Geo Ref Accu: Site Map Datum: Northing: Easting: Entity Operating Name: Client Name: Client Type: Source Type: Incident Cause: Operator/Human error Incident Preceding Spill: Incident Reason: Operator/Human Error Incident Summary: TSSA/FSB- Line Strike Environment Impact: Not Anticipated Health Env Consequence: Nature of Impact: Air Pollution Contaminant Qty: 0 other - see incident description Contaminant Qty 1: 0 Contaminant Unit: other - see incident description Contaminant Code: 35 Contaminant Name: NATURAL GAS (METHANE) Contaminant Limit 1: Contam Limit Freq 1: Contaminant UN No 1: Receiving Medium: Activity Preceding Spill: Property 2nd Watershed: Property Tertiary Watershed: Sector Type: Unknown / N/A SAC Action Class: TSSA - Fuel Safety Branch - Hydrocarbon Fuel Release/Spill Call Report Locatn Geodata: Time Reported: System Facility Address: Nature of Damage: Discharger Report: Material Group: Impact to Health: Agency Involved:					
257	2 of 2	N/249.1	94.9 / 4.08	PIPELINE HIT - 1/2" 340 DUNDAS ST W,,TORONTO,ON,M5T 1G5,CA ON	PINC
Incident Id: Incident No: 1410800 Incident Reported Dt: 6/6/2014 Type: FS-Pipeline Incident Status Code: Tank Status: Not Investigated Task No: Spills Action Centre: Fuel Type: Fuel Occurrence Tp: Pipe Material: Fuel Category: Health Impact: Environment Impact: Property Damage: Service Interrupt: Enforce Policy: Public Relation: Pipeline System: PSIG:					

Map Key	Number of Records	Direction/ Distance (m)	Elev/Diff (m)	Site	DB
Date of Occurrence: Occurrence Start Dt: Depth: Customer Acct Name: Incident Address: Operation Type: Pipeline Type: Regulator Type: Summary: Reported By: Affiliation: Occurrence Desc: Damage Reason: Notes:					
Attribute Category: Regulator Location: Method Details:					
PIPELINE HIT - 1/2" 340 DUNDAS ST W,,TORONTO,ON,M5T 1G5,CA					
258	1 of 1	SSW/249.2	89.8 / -1.00	375 Queen St W Toronto ON M5V 2A5	EHS
Order No: 23050900060 Status: C Report Type: Custom Report Report Date: 12-MAY-23 Date Received: 09-MAY-23 Previous Site Name: Lot/Building Size: Additional Info Ordered:					
Nearest Intersection: Municipality: Client Prov/State: ON Search Radius (km): .25 X: -79.39377149 Y: 43.64899406					
259	1 of 1	NNE/249.4	94.8 / 4.00	Print & Graphic Depot Ltd. 287 Dundas St W Toronto ON M5T 1G1	SCT
Established: 01-AUG-00 Plant Size (ft²): Employment:					
--Details--					
Description: Digital Printing SIC/NAICS Code: 323115					
Description: Other Printing SIC/NAICS Code: 323119					
Description: Graphic Design Services SIC/NAICS Code: 541430					
Description: Quick Printing SIC/NAICS Code: 323114					
260	1 of 1	SSW/249.6	89.8 / -1.00	375 queen street west Toronto ON	WWIS
Well ID: 7354137 Construction Date: Use 1st: Test Hole Use 2nd: Monitoring Final Well Status: Observation Wells Water Type: Casing Material: Audit No: Z329787 Tag: A283700					
Flowing (Y/N): Flow Rate: Data Entry Status: Data Src: Date Received: 02/19/2020 Selected Flag: TRUE Abandonment Rec: Contractor: 7241 Form Version: 7					

Map Key	Number of Records	Direction/ Distance (m)	Elev/Diff (m)	Site	DB
Constructn Method: Elevation (m): Elevatn Reliabilty: Depth to Bedrock: Well Depth: Overburden/Bedrock: Pump Rate: Static Water Level: Clear/Cloudy: Municipality: Site Info:				Owner: County: Lot: Concession: Concession Name: Easting NAD83: Northing NAD83: Zone: UTM Reliability:	

Map Key	Number of Records	Direction/ Distance (m)	Elev/Diff (m)	Site	DB
Color:		6			
General Color:		BROWN			
Material 1:		05			
Material 1 Desc:		CLAY			
Material 2:					
Material 2 Desc:					
Material 3:		06			
Material 3 Desc:		SILT			
Formation Top Depth:		0.5			
Formation End Depth:		1.0			
Formation End Depth UOM:		ft			
 <u>Overburden and Bedrock</u> <u>Materials Interval</u>					
Formation ID:		1008251117			
Layer:		3			
Color:		2			
General Color:		GREY			
Material 1:		05			
Material 1 Desc:		CLAY			
Material 2:					
Material 2 Desc:					
Material 3:		06			
Material 3 Desc:		SILT			
Formation Top Depth:		1.0			
Formation End Depth:		5.0			
Formation End Depth UOM:		ft			
 <u>Overburden and Bedrock</u> <u>Materials Interval</u>					
Formation ID:		1008251119			
Layer:		5			
Color:		2			
General Color:		GREY			
Material 1:		05			
Material 1 Desc:		CLAY			
Material 2:		06			
Material 2 Desc:		SILT			
Material 3:					
Material 3 Desc:					
Formation Top Depth:		10.0			
Formation End Depth:		13.5			
Formation End Depth UOM:		ft			
 <u>Overburden and Bedrock</u> <u>Materials Interval</u>					
Formation ID:		1008251115			
Layer:		1			
Color:		2			
General Color:		GREY			
Material 1:		27			
Material 1 Desc:		OTHER			
Material 2:					
Material 2 Desc:					
Material 3:					
Material 3 Desc:					
Formation Top Depth:		0.0			
Formation End Depth:		0.5			
Formation End Depth UOM:		ft			

Map Key	Number of Records	Direction/ Distance (m)	Elev/Diff (m)	Site	DB
<u>Annular Space/Abandonment Sealing Record</u>					
Plug ID:		1008252093			
Layer:		2			
Plug From:		2.0			
Plug To:		0.5			
Plug Depth UOM:		ft			
<u>Annular Space/Abandonment Sealing Record</u>					
Plug ID:		1008252094			
Layer:		3			
Plug From:		0.5			
Plug To:		0.0			
Plug Depth UOM:		ft			
<u>Annular Space/Abandonment Sealing Record</u>					
Plug ID:		1008252092			
Layer:		1			
Plug From:		13.5			
Plug To:		2.0			
Plug Depth UOM:		ft			
<u>Method of Construction & Well Use</u>					
Method Construction ID:		1008253238			
Method Construction Code:		2			
Method Construction:		Rotary (Convent.)			
Other Method Construction:					
<u>Pipe Information</u>					
Pipe ID:		1008249941			
Casing No:		0			
Comment:					
Alt Name:					
<u>Construction Record - Casing</u>					
Casing ID:		1008253580			
Layer:		1			
Material:		5			
Open Hole or Material:		PLASTIC			
Depth From:		3.5			
Depth To:		0.0			
Casing Diameter:		2.0			
Casing Diameter UOM:		Inch			
Casing Depth UOM:		ft			
<u>Construction Record - Screen</u>					
Screen ID:		1008253931			
Layer:		1			
Slot:		10			
Screen Top Depth:		13.5			

Map Key	Number of Records	Direction/ Distance (m)	Elev/Diff (m)	Site	DB
Screen End Depth: 3.5 Screen Material: 5 Screen Depth UOM: ft Screen Diameter UOM: inch Screen Diameter: 2.25					
Results of Well Yield Testing					
Pumping Test Method Desc: Pump Test ID: 1008254274 Pump Set At: Static Level: Final Level After Pumping: Recommended Pump Depth: Pumping Rate: Flowing Rate: Recommended Pump Rate: Levels UOM: ft Rate UOM: GPM Water State After Test Code: Water State After Test: Pumping Test Method: 0 Pumping Duration HR: Pumping Duration MIN: Flowing:					
Hole Diameter					
Hole ID: 1008252876 Diameter: 6.0 Depth From: 0.0 Depth To: 13.5 Hole Depth UOM: ft Hole Diameter UOM: Inch					
261	1 of 2	SW/250.4	90.8 / 0.00	326 Queen Street West Toronto ON M5V 2A2	EHS
Order No: 20070625024 Status: C Report Type: CAN - Basic Report Report Date: 7/5/2007 Date Received: 6/25/2007 Previous Site Name: Lot/Building Size: Additional Info Ordered:					
Nearest Intersection: Municipality: Client Prov/State: Search Radius (km): 0.25 X: -79.394934 Y: 43.649373					
261	2 of 2	SW/250.4	90.8 / 0.00	326 Queen St W Toronto ON M5V2A2	EHS
Order No: 20140203041 Status: C Report Type: Site Report Report Date: 04-FEB-14 Date Received: 03-FEB-14 Previous Site Name: Lot/Building Size: Additional Info Ordered:					
Nearest Intersection: Municipality: Toronto Client Prov/State: ON Search Radius (km): .001 X: -79.394721 Y: 43.649471					

Map Key	Number of Records	Direction/ Distance (m)	Elev/Diff (m)	Site	DB
262	1 of 11	SE/250.8	88.8 / -2.00	CALVIN KLEIN JEANS - WARNACO 260 RICHMOND ST W SUITE 101 TORONTO ON M5V 1W5	SCT
Established:		1989			
Plant Size (ft²):		0			
Employment:		9			
--Details--					
Description:		Clothing and Clothing Accessories Wholesaler-Distributors			
SIC/NAICS Code:		414110			
262	2 of 11	SE/250.8	88.8 / -2.00	KIMBALL INTERNATIONAL 260 RICHMOND ST W SUITE 602 TORONTO ON M5V 1W5	SCT
Established:		1954			
Plant Size (ft²):		0			
Employment:		4			
--Details--					
Description:		WOOD OFFICE FURNITURE			
SIC/NAICS Code:		2521			
Description:		OFFICE FURNITURE, EXCEPT WOOD			
SIC/NAICS Code:		2522			
262	3 of 11	SE/250.8	88.8 / -2.00	Forbes Broadcast Services Ltd. 260 Richmond St W Suite 300 Toronto ON M5V 1W5	SCT
Established:		1971			
Plant Size (ft²):					
Employment:		18			
--Details--					
Description:		Motion Picture and Video Production			
SIC/NAICS Code:		512110			
Description:		Sound Recording Studios			
SIC/NAICS Code:		512240			
262	4 of 11	SE/250.8	88.8 / -2.00	Lauren Designs Inc. 260 Richmond St W Suite 002 Toronto ON M5V 1W5	SCT
Established:					
Plant Size (ft²):					
Employment:		12			
--Details--					
Description:		Women's and Girls' Cut and Sew Blouse and Shirt Manufacturing			
SIC/NAICS Code:		315232			
Description:		Women's and Girls' Cut and Sew Dress Manufacturing			
SIC/NAICS Code:		315233			

Map Key	Number of Records	Direction/ Distance (m)	Elev/Diff (m)	Site	DB
262	5 of 11	SE/250.8	88.8 / -2.00	SCHINDLER ELEVATOR BRANCH #2 260 RICHMOND STREET WEST TORONTO ON M5V 1W5	GEN
Generator No: SIC Code: SIC Description: Approval Years: PO Box No: Country: Status: Co Admin: Choice of Contact: Phone No Admin: Contaminated Facility: MHSW Facility:		ON0376804 4711 GRAIN ELEVATOR IND. 93,94,95,96,97,98,99,00,01 			
<u>Detail(s)</u>					
Waste Class:		251			
Waste Class Name:		OIL SKIMMINGS & SLUDGES			
Waste Class:		252			
Waste Class Name:		WASTE OILS & LUBRICANTS			
262	6 of 11	SE/250.8	88.8 / -2.00	Bell 260 Richmond St. W Toronto ON M5V1W5	GEN
Generator No: SIC Code: SIC Description: Approval Years: PO Box No: Country: Status: Co Admin: Choice of Contact: Phone No Admin: Contaminated Facility: MHSW Facility:		ON5888691 517210, 517510, 517910 WIRELESS TELECOMMUNICATIONS CARRIERS (EXCEPT SATELLITE), 517510, OTHER TELECOMMUNICATIONS 2016 Canada Chlo�� Lamothe-Luneau CO_ADMIN 514-391-1021 Ext. No No			
<u>Detail(s)</u>					
Waste Class:		212			
Waste Class Name:		ALIPHATIC SOLVENTS			
Waste Class:		148			
Waste Class Name:		INORGANIC LABORATORY CHEMICALS			
Waste Class:		113			
Waste Class Name:		ACID WASTE - OTHER METALS			
Waste Class:		251			
Waste Class Name:		OIL SKIMMINGS & SLUDGES			
262	7 of 11	SE/250.8	88.8 / -2.00	Bell 260 Richmond St. W Toronto ON M5V1W5	GEN

Map Key	Number of Records	Direction/ Distance (m)	Elev/Diff (m)	Site	DB
Generator No: ON5888691 SIC Code: 517210, 517510, 517910 SIC Description: WIRELESS TELECOMMUNICATIONS CARRIERS (EXCEPT SATELLITE), 517510, OTHER TELECOMMUNICATIONS Approval Years: 2015 PO Box No: Country: Canada Status: Co Admin: Julie Labelle Choice of Contact: CO_ADMIN Phone No Admin: 514-870-0688 Ext. Contaminated Facility: No MHSW Facility: No					
<u>Detail(s)</u>					
Waste Class: 148 Waste Class Name: INORGANIC LABORATORY CHEMICALS					
Waste Class: 251 Waste Class Name: OIL SKIMMINGS & SLUDGES					
Waste Class: 113 Waste Class Name: ACID WASTE - OTHER METALS					
Waste Class: 212 Waste Class Name: ALIPHATIC SOLVENTS					
262	8 of 11	SE/250.8	88.8 / -2.00	Bell 260 Richmond St. W Toronto ON M5V1W5	GEN
Generator No: ON5888691 SIC Code: SIC Description: Approval Years: As of Dec 2018 PO Box No: Country: Canada Status: Registered Co Admin: Choice of Contact: Phone No Admin: Contaminated Facility: MHSW Facility:					
<u>Detail(s)</u>					
Waste Class: 113 C Waste Class Name: Acid solutions - containing other metals and non-metals					
Waste Class: 148 C Waste Class Name: Misc. wastes and inorganic chemicals					
Waste Class: 148 T Waste Class Name: Misc. wastes and inorganic chemicals					
Waste Class: 212 L Waste Class Name: Aliphatic solvents and residues					
Waste Class: 251 L Waste Class Name: Waste oils/sludges (petroleum based)					

Map Key	Number of Records	Direction/ Distance (m)	Elev/Diff (m)	Site	DB
262	9 of 11	SE/250.8	88.8 / -2.00	Bell 260 Richmond St. W Toronto ON M5V1W5	GEN
Generator No: SIC Code: SIC Description: Approval Years: PO Box No: Country: Status: Co Admin: Choice of Contact: Phone No Admin: Contaminated Facility: MHSW Facility:		ON5888691	As of Jul 2020		
<u>Detail(s)</u>					
Waste Class:		212 L			
Waste Class Name:		Aliphatic solvents and residues			
Waste Class:		148 T			
Waste Class Name:		Misc. wastes and inorganic chemicals			
Waste Class:		251 L			
Waste Class Name:		Waste oils/sludges (petroleum based)			
Waste Class:		113 C			
Waste Class Name:		Acid solutions - containing other metals and non-metals			
Waste Class:		148 C			
Waste Class Name:		Misc. wastes and inorganic chemicals			
262	10 of 11	SE/250.8	88.8 / -2.00	Bell 260 Richmond St. W Toronto ON M5V1W5	GEN
Generator No: SIC Code: SIC Description: Approval Years: PO Box No: Country: Status: Co Admin: Choice of Contact: Phone No Admin: Contaminated Facility: MHSW Facility:		ON5888691	As of Nov 2021		
<u>Detail(s)</u>					
Waste Class:		251 L			
Waste Class Name:		Waste oils/sludges (petroleum based)			
Waste Class:		113 C			
Waste Class Name:		Acid solutions - containing other metals and non-metals			
Waste Class:		212 L			
Waste Class Name:		Aliphatic solvents and residues			
Waste Class:		148 C			

Map Key	Number of Records	Direction/ Distance (m)	Elev/Diff (m)	Site	DB
Waste Class Name:		Misc. wastes and inorganic chemicals			
Waste Class:		148 T			
Waste Class Name:		Misc. wastes and inorganic chemicals			
262	11 of 11	SE/250.8	88.8 / -2.00	Bell 260 Richmond St. W Toronto ON M5V1W5	GEN
Generator No:		ON5888691			
SIC Code:					
SIC Description:					
Approval Years:		As of Oct 2022			
PO Box No:					
Country:		Canada			
Status:		Registered			
Co Admin:					
Choice of Contact:					
Phone No Admin:					
Contaminated Facility:					
MHSW Facility:					
Detail(s)					
Waste Class:		148 T			
Waste Class Name:		INORGANIC LABORATORY CHEMICALS			
Waste Class:		148 C			
Waste Class Name:		INORGANIC LABORATORY CHEMICALS			
Waste Class:		212 L			
Waste Class Name:		ALIPHATIC SOLVENTS			
Waste Class:		251 L			
Waste Class Name:		OIL SKIMMINGS & SLUDGES			
Waste Class:		221 I			
Waste Class Name:		LIGHT FUELS			
Waste Class:		113 C			
Waste Class Name:		ACID WASTE - OTHER METALS			
263	1 of 1	NNE/251.7	94.8 / 4.00	Ontario College of Art 115 McCaul St Toronto ON M5T 1G1	GEN
Generator No:		ON7913403			
SIC Code:		623110			
SIC Description:		Nursing Care Facilities			
Approval Years:		04,05,06			
PO Box No:					
Country:					
Status:					
Co Admin:					
Choice of Contact:					
Phone No Admin:					
Contaminated Facility:					
MHSW Facility:					
Detail(s)					
Waste Class:		312			
Waste Class Name:		PATHOLOGICAL WASTES			

Map Key	Number of Records	Direction/ Distance (m)	Elev/Diff (m)	Site	DB
264	1 of 1	N/252.0	95.2 / 4.33	344 Dundas Street West Toronto ON M5T 1G5	EHS
Order No: 23112300066 Status: C Report Type: Standard Report Report Date: 28-NOV-23 Date Received: 23-NOV-23 Previous Site Name: Lot/Building Size: Additional Info Ordered: Fire Insur. Maps and/or Site Plans; City Directory		Nearest Intersection: Municipality: Client Prov/State: ON Search Radius (km): .25 X: -79.392803 Y: 43.6542526			
265	1 of 11	SSW/252.5	89.8 / -1.00	129 Peter Street Toronto ON M5V 2H3	EHS
Order No: 20070309020 Status: C Report Type: CAN - Complete Report Report Date: 3/13/2007 Date Received: 3/9/2007 Previous Site Name: Lot/Building Size: 61.7 Feet x 76 Feet Additional Info Ordered: Fire Insur. Maps And /or Site Plans		Nearest Intersection: NE corner of Richmond St. West and Peter Street Municipality: Toronto Client Prov/State: Search Radius (km): 0.25 X: -79.393201 Y: 43.648668			
265	2 of 11	SSW/252.5	89.8 / -1.00	City of Toronto 129 Peter St. Toronto ON M5V 2H3	GEN
Generator No: ON5481512 SIC Code: 722110 SIC Description: Full-Service Restaurants Approval Years: 07,08 PO Box No: Country: Status: Co Admin: Choice of Contact: Phone No Admin: Contaminated Facility: MHSW Facility:					
<u>Detail(s)</u>					
Waste Class: 252 Waste Class Name: WASTE OILS & LUBRICANTS					
265	3 of 11	SSW/252.5	89.8 / -1.00	City of Toronto 129 Peter Street Toronto ON	GEN
Generator No: ON6746997 SIC Code: 913910 SIC Description: Other Local Municipal and Regional Public Administration Approval Years: 2012 PO Box No: Country: Status: Co Admin:					

651 [esisinfo.com](https://www.esisinfo.com) | Environmental Risk Information Services Order No: 24121901604

652 erisinfo.com | Environmental Risk Information Services Order No: 24121901604

Map Key	Number of Records	Direction/ Distance (m)	Elev/Diff (m)	Site	DB
SIC Description: Approval Years: As of Jul 2020 PO Box No: Country: Canada Status: Registered Co Admin: Choice of Contact: Phone No Admin: Contaminated Facility: MHSW Facility:					
<u>Detail(s)</u>					
Waste Class:		312 P			
Waste Class Name:		Pathological wastes			
265	10 of 11	SSW/252.5	89.8 / -1.00	City of Toronto Shelter, Suport and Housing Administration 129 Peter Street Toronto ON M5V 2H3	GEN
Generator No: ON6746997 SIC Code: SIC Description: Approval Years: As of Nov 2021 PO Box No: Country: Canada Status: Registered Co Admin: Choice of Contact: Phone No Admin: Contaminated Facility: MHSW Facility:					
<u>Detail(s)</u>					
Waste Class:		312 P			
Waste Class Name:		Pathological wastes			
265	11 of 11	SSW/252.5	89.8 / -1.00	City of Toronto Shelter, Suport and Housing Administration 129 Peter Street Toronto ON M5V 2H3	GEN
Generator No: ON6746997 SIC Code: SIC Description: Approval Years: As of Oct 2022 PO Box No: Country: Canada Status: Registered Co Admin: Choice of Contact: Phone No Admin: Contaminated Facility: MHSW Facility:					
<u>Detail(s)</u>					
Waste Class:		312 P			
Waste Class Name:		PATHOLOGICAL WASTES			

Map Key	Number of Records	Direction/ Distance (m)	Elev/Diff (m)	Site	DB
266	1 of 1	SW/252.9	89.8 / -1.00	Something Inviting Incorporated 383 Queen St W Unit 2 Toronto ON M5V 2A5	SCT
Established:		1998			
Plant Size (ft²):					
Employment:		1			
--Details--					
Description:		Record Production			
SIC/NAICS Code:		512210			
Description:		Integrated Record Production/Distribution			
SIC/NAICS Code:		512220			
267	1 of 1	NE/253.2	93.8 / 3.00	121 ST. PATRICK ST Toronto ON	WWIS
Well ID:		7314050	Flowing (Y/N):		
Construction Date:			Flow Rate:		
Use 1st:		Test Hole	Data Entry Status:		
Use 2nd:		Monitoring	Data Src:		
Final Well Status:		Monitoring and Test Hole	Date Received:		07/04/2018
Water Type:			Selected Flag:		TRUE
Casing Material:			Abandonment Rec:		
Audit No:		Z275335	Contractor:		7383
Tag:		A239123	Form Version:		7
Constructn Method:			Owner:		
Elevation (m):			County:		YORK
Elevatn Reliabilty:			Lot:		
Depth to Bedrock:			Concession:		
Well Depth:			Concession Name:		
Overburden/Bedrock:			Easting NAD83:		
Pump Rate:			Northing NAD83:		
Static Water Level:			Zone:		
Clear/Cloudy:			UTM Reliability:		
Municipality:		TORONTO CITY			
Site Info:					
PDF URL (Map):		https://d2khazk8e83rdv.cloudfront.net/moe_mapping/downloads/2Water/Wells_pdfs/731\7314050.pdf			
<u>Additional Detail(s) (Map)</u>					
Well Completed Date:		01/09/2018			
Year Completed:		2018			
Depth (m):		16.764			
Latitude:		43.6534467089759			
Longitude:		-79.3896416651968			
X:		-79.3896415146344			
Y:		43.65344670641781			
Path:		731\7314050.pdf			
<u>Bore Hole Information</u>					
Bore Hole ID:		1007135704	Elevation:		
DP2BR:			Elevrc:		
Spatial Status:			Zone:		17
Code OB:			East83:		629859.00
Code OB Desc:			North83:		4834643.00
Open Hole:			Org CS:		UTM83
Cluster Kind:			UTMRC:		4

Map Key	Number of Records	Direction/ Distance (m)	Elev/Diff (m)	Site	DB
Date Completed:	01/09/2018			UTMRC Desc:	margin of error : 30 m - 100 m
Remarks:				Location Method:	www
Location Method Desc:		on Water Well Record			
Elevrc Desc:					
Location Source Date:					
Improvement Location Source:					
Improvement Location Method:					
Source Revision Comment:					
Supplier Comment:					
<u>Overburden and Bedrock</u>					
<u>Materials Interval</u>					
Formation ID:		1007266271			
Layer:		3			
Color:					
General Color:					
Material 1:		05			
Material 1 Desc:		CLAY			
Material 2:					
Material 2 Desc:					
Material 3:					
Material 3 Desc:					
Formation Top Depth:					
Formation End Depth:		55.0			
Formation End Depth UOM:		ft			
<u>Overburden and Bedrock</u>					
<u>Materials Interval</u>					
Formation ID:		1007266272			
Layer:		4			
Color:					
General Color:					
Material 1:		34			
Material 1 Desc:		TILL			
Material 2:					
Material 2 Desc:					
Material 3:					
Material 3 Desc:					
Formation Top Depth:		55.0			
Formation End Depth:					
Formation End Depth UOM:		ft			
<u>Overburden and Bedrock</u>					
<u>Materials Interval</u>					
Formation ID:		1007266269			
Layer:		1			
Color:					
General Color:					
Material 1:		28			
Material 1 Desc:		SAND			
Material 2:					
Material 2 Desc:					
Material 3:					
Material 3 Desc:					
Formation Top Depth:		0.0			
Formation End Depth:					
Formation End Depth UOM:		ft			
<u>Overburden and Bedrock</u>					

Map Key	Number of Records	Direction/ Distance (m)	Elev/Diff (m)	Site	DB
<u>Materials Interval</u>					
Formation ID:		1007266270			
Layer:		2			
Color:					
General Color:					
Material 1:		06			
Material 1 Desc:		SILT			
Material 2:					
Material 2 Desc:					
Material 3:					
Material 3 Desc:					
Formation Top Depth:					
Formation End Depth:					
Formation End Depth UOM:		ft			
<u>Annular Space/Abandonment Sealing Record</u>					
Plug ID:		1007266280			
Layer:		1			
Plug From:		0.0			
Plug To:		1.0			
Plug Depth UOM:		ft			
<u>Annular Space/Abandonment Sealing Record</u>					
Plug ID:		1007266281			
Layer:		2			
Plug From:		1.0			
Plug To:		44.0			
Plug Depth UOM:		ft			
<u>Annular Space/Abandonment Sealing Record</u>					
Plug ID:		1007266282			
Layer:		3			
Plug From:		44.0			
Plug To:		55.0			
Plug Depth UOM:		ft			
<u>Method of Construction & Well Use</u>					
Method Construction ID:		1007266279			
Method Construction Code:		6			
Method Construction:		Boring			
Other Method Construction:					
<u>Pipe Information</u>					
Pipe ID:		1007266268			
Casing No:		0			
Comment:					
Alt Name:					
<u>Construction Record - Casing</u>					
Casing ID:		1007266275			

Map Key	Number of Records	Direction/ Distance (m)	Elev/Diff (m)	Site	DB
Layer:		1			
Material:		5			
Open Hole or Material:		PLASTIC			
Depth From:		0.0			
Depth To:		45.0			
Casing Diameter:		2.0			
Casing Diameter UOM:		inch			
Casing Depth UOM:		ft			
 <u>Construction Record - Screen</u>					
Screen ID:		1007266276			
Layer:		1			
Slot:		10			
Screen Top Depth:		45.0			
Screen End Depth:		55.0			
Screen Material:		5			
Screen Depth UOM:		ft			
Screen Diameter UOM:		inch			
Screen Diameter:		2.375			
 <u>Water Details</u>					
Water ID:		1007266274			
Layer:					
Kind Code:					
Kind:					
Water Found Depth:					
Water Found Depth UOM:		ft			
 <u>Hole Diameter</u>					
Hole ID:		1007266273			
Diameter:		8.5			
Depth From:		0.0			
Depth To:		55.0			
Hole Depth UOM:		ft			
Hole Diameter UOM:		inch			
268	1 of 1	WNW/253.5	94.9 / 4.02	56 GRANGE AVENUE TORONTO ON M5T 1C9	HINC
External File Num:		FS INC 0802-00793			
Fuel Occurrence Type:		Pipeline Strike			
Date of Occurrence:		2/22/2008			
Fuel Type Involved:		Natural Gas			
Status Desc:		Completed - Causal Analysis(End)			
Job Type Desc:		Incident/Near-Miss Occurrence (FS)			
Oper. Type Involved:		Construction Site (pipeline strike)			
Service Interruptions:		Yes			
Property Damage:		No			
Fuel Life Cycle Stage:		Transmission, Distribution and Transportation			
Root Cause:		Root Cause: Equipment/Material/Component:No Management:No Human Factors:Yes	Procedures:No	Maintenance:No	Design:No Training:No
Reported Details:					
Fuel Category:		Gaseous Fuel			
Occurrence Type:		Incident			
Affiliation:		Safety Authorities (MOL, ESA, Insurers, etc.)			
County Name:		Toronto			
Approx. Quant. Rel:					
Nearby body of water:					
Enter Drainage Syst.:					

Map Key	Number of Records	Direction/ Distance (m)	Elev/Diff (m)	Site	DB
Approx. Quant. Unit: Environmental Impact:					
269	1 of 13	E/253.7	90.8 / 0.00	CANADA LIFE ASSURANCE CO. 190 SIMCOE ST TORONTO ON M5T 3M3	NPCB
Company Code:		F0792			
Industry:					
Site Status:					
Transaction Date:		1/29/1996			
Inspection Date:					
<u>--Details--</u>					
Label:					
Serial No.:					
PCB Type/Code:		Askarel			
Location:					
Item/State:					
No. of Items:					
Manufacturer:					
Status:		Stored for Disposal			
Contents:		0.00 KG			
Label:					
Serial No.:					
PCB Type/Code:		Askarel			
Location:					
Item/State:					
No. of Items:					
Manufacturer:					
Status:		Stored for Disposal			
Contents:		4478.00 KG			
269	2 of 13	E/253.7	90.8 / 0.00	CANADA LIFE ASSURANCE CO. 190 SIMCOE ST TORONTO ON M5T 3M3	OPCB
Year:		2003			
Site Number:		30189A076			
Name Owner:					
Additional Site Information:					
269	3 of 13	E/253.7	90.8 / 0.00	CANADA LIFE ASSURANCE CO. 190 SIMCOE ST TORONTO ON M5T 3M3	OPCB
Year:		1998			
Site Number:		30189A076			
Name Owner:					
Additional Site Information:					
<u>--Details--</u>					
Quantity:		25.00			
Address Site:					
Description:		Number of Drums of Ballasts with High Level PCBs (>1000 ppm)			
Quantity:		5000.00			
Address Site:					

Map Key	Number of Records	Direction/ Distance (m)	Elev/Diff (m)	Site	DB
Description:		Calculated Weight (Kg) of Drums of Ballasts with High Level PCBs (>1000 ppm)			
Quantity:		6.00			
Address Site:					
Description:		Number of Transformers with Low Level PCBs (< 1000 ppm) kg			
269	4 of 13	E/253.7	90.8 / 0.00	CANADA LIFE ASSURANCE CO. 190 SIMCOE ST TORONTO ON M5T 3M3	OPCB
Year:		1999			
Site Number:		30189A076			
Name Owner:					
Additional Site Information:					
--Details--					
Quantity:		25.00			
Address Site:					
Description:		Number of Drums of Ballasts with High Level PCBs (>1000 ppm)			
Quantity:		5000.00			
Address Site:					
Description:		Calculated Weight (Kg) of Drums of Ballasts with High Level PCBs (>1000 ppm)			
Quantity:		6.00			
Address Site:					
Description:		Number of Transformers with Low Level PCBs (< 1000 ppm) kg			
269	5 of 13	E/253.7	90.8 / 0.00	CANADA LIFE ASSURANCE CO. 190 SIMCOE ST TORONTO ON M5T 3M3	OPCB
Year:		2000			
Site Number:		30189A076			
Name Owner:					
Additional Site Information:					
--Details--					
Quantity:		6.00			
Address Site:					
Description:		Number of Transformers with Low Level PCBs (< 1000 ppm) kg			
Quantity:		25.00			
Address Site:					
Description:		Number of Drums of Ballasts with High Level PCBs (>1000 ppm)			
Quantity:		5000.00			
Address Site:					
Description:		Calculated Weight (Kg) of Drums of Ballasts with High Level PCBs (>1000 ppm)			
269	6 of 13	E/253.7	90.8 / 0.00	CANADA LIFE ASSURANCE CO. 190 SIMCOE ST TORONTO ON M5T 3M3	OPCB
Year:		1995			
Site Number:		30189A076			
Name Owner:					
Additional Site Information:					

Map Key	Number of Records	Direction/ Distance (m)	Elev/Diff (m)	Site	DB
--Details--					
Quantity:		8.00			
Address Site:					
Description:		Number of Drums of Ballasts with High Level PCBs (>1000 ppm)			
Quantity:		1600.00			
Address Site:					
Description:		Weight of Drums of Ballasts with High Level PCBs (>1000 ppm) kg			
269	7 of 13	E/253.7	90.8 / 0.00	CANADA LIFE ASSURANCE 07-265 190 SIMCOE ST. C/O 330 UNIVERSITY AVE. TORONTO ON M5T 3M3	GEN
Generator No:		ON0959501			
SIC Code:		7611			
SIC Description:		INSUR./REAL EST. AG.			
Approval Years:		94,95,96			
PO Box No:					
Country:					
Status:					
Co Admin:					
Choice of Contact:					
Phone No Admin:					
Contaminated Facility:					
MHSW Facility:					
Detail(s)					
Waste Class:		243			
Waste Class Name:		PCB'S			
269	8 of 13	E/253.7	90.8 / 0.00	CANADA LIFE ASSURANCE CO. 190 SIMCOE ST TORONTO ON M5T 3M3	OPCB
Year:		2004			
Site Number:		30189A076			
Name Owner:					
Additional Site Information:					
269	9 of 13	E/253.7	90.8 / 0.00	The Canada Life Assurance Company 190 Simcoe Street Toronto Ontario M5G 1R8 Toronto ON	EBR
EBR Registry No:		IA03E1454		Decision Posted:	
Ministry Ref No:		8745-5SDNK4		Exception Posted:	
Notice Type:		Instrument Decision		Section:	
Notice Stage:				Act 1:	
Notice Date:		April 16, 2004		Act 2:	
Proposal Date:		October 20, 2003		Site Location Map:	
Year:		2003			
Instrument Type:		(EPA s. 9) - Approval for discharge into the natural environment other than water (i.e. Air)			
Off Instrument Name:					
Posted By:					
Company Name:		The Canada Life Assurance Company			
Site Address:					
Location Other:					
Proponent Name:					
Proponent Address:		330 University Avenue, Toronto Ontario, M5G 1R8			

Map Key	Number of Records	Direction/ Distance (m)	Elev/Diff (m)	Site	DB
Comment Period: URL: Summary: Site Location Details: 190 Simcoe Street Toronto Ontario M5G 1R8 Toronto					
269	10 of 13	E/253.7	90.8 / 0.00	CANADA LIFE ASSURANCE CO. 190 SIMCOE ST TORONTO ON M5T 3M3	NPCB
Company Code: Industry: Site Status: Transaction Date: Inspection Date:		F0746 UNDEFINED			
269	11 of 13	E/253.7	90.8 / 0.00	The Canada Life Assurance Company 190 Simcoe Street Toronto ON M5T 3M3	CA
Certificate #: Application Year: Issue Date: Approval Type: Status: Application Type: Client Name: Client Address: Client City: Client Postal Code: Project Description: Contaminants: Emission Control:		3009-5XDLC7 2004 3/26/2004 Air Approved			
269	12 of 13	E/253.7	90.8 / 0.00	GWL REALTY ADVISORS 190 Simcoe St. Toronto ON M5T3M3	NPRI
NPRI ID: Other ID: No Other ID: Track ID: Report ID: Report Type: Rpt Type ID: Report Year: Not-Current Rpt?: Yr of Last Filed Rpt: Fac ID: Fac Name: Fac Address1: Fac Address2: Fac Postal Zip: Facility Lat: Facility Long: DLS (Last Filed Rpt): Facility DLS:		8800002056 2004 CANADA LIFE ASSURANCE			
		Org ID: Submit Date: Last Modified: Contact ID: Cont Type: Contact Title: Cont First Name: Cont Last Name: Contact Position: Contact Fax: Contact Ph.: Cont Area Code: Contact Tel.: Contact Ext.: Cont Fax Area Cde: Contact Fax: Contact Email: Latitude: Longitude:			
		MED Mr. Wayne Proulx Manager of Energy and Environmental Services			
		905 3618193 905 3618188 wayne.proulx@gwlra.com			

Map Key	Number of Records	Direction/ Distance (m)	Elev/Diff (m)	Site	DB
Datum: Facility Cmnts: URL: No of Empl.: 1200 Parent Co.: No Parent Co.: Pollut Prev Cmnts: Stacks: No of Stacks: Canadian SIC Code (2 digit): Canadian SIC Code: SIC Code Description: American SIC Code: NAICS Code (2 digit): 53 NAICS 2 Description: Real Estate and Rental and Leasing NAICS Code (4 digit): 5311 NAICS 4 Description: Lessors of Real Estate NAICS Code (6 digit): 531120 NAICS 6 Description: Lessors of Non-Residential Buildings (except Mini-Warehouses)					
UTM Zone: UTM Northing: UTM Easting: Waste Streams: No Streams: Waste Off Sites: No Off Sites: Shutdown: No of Shutdown:					
<u>Substance Release Report</u>					
CAS No: 10102-43-9 Report ID: Rpt Period: 2004 Subst Released: Oxides of nitrogen (expressed as NO) Air: Water: Land: Total Releases: Units: tonnes					
CAS No: 811-97-2 Report ID: Rpt Period: 2004 Subst Released: HFC-134a Hydrofluorocarbon Air: Water: Land: Total Releases: Units: tonnes					
CAS No: 7446-09-5 Report ID: Rpt Period: 2004 Subst Released: Sulphur dioxide Air: Water: Land: Total Releases: Units: tonnes					
269	13 of 13	E/253.7	90.8 / 0.00	The Canada Life Assurance Company 190 Simcoe Street Toronto ON M5G 1R8	ECA
Approval No: 3009-5XDLC7 Approval Date: 2004-03-26 Status: Approved Record Type: ECA Link Source: IDS SWP Area Name: Toronto Approval Type: ECA-AIR Project Type: AIR					
MOE District: Metro Toronto City: Longitude: -79.387665 Latitude: 43.651157 Geometry X: Geometry Y:					

Map Key	Number of Records	Direction/ Distance (m)	Elev/Diff (m)	Site	DB
Business Name: The Canada Life Assurance Company Address: 190 Simcoe Street Full Address: Full PDF Link: https://www.accessenvironment.ene.gov.on.ca/instruments/8745-5SDNK4-14.pdf PDF Site Location:					
270	1 of 1	NE/253.8	93.8 / 3.00	121 ST. PATRICK ST Toronto ON	WWIS
Well ID: 7314052 Construction Date: Use 1st: Test Hole Use 2nd: Monitoring Final Well Status: Monitoring and Test Hole Water Type: Casing Material: Audit No: Z275331 Tag: A239120 Constructn Method: Elevation (m): Elevatn Reliability: Depth to Bedrock: Well Depth: Overburden/Bedrock: Pump Rate: Static Water Level: Clear/Cloudy: Municipality: TORONTO CITY Site Info: PDF URL (Map): https://d2khazk8e83rdv.cloudfront.net/moe_mapping/downloads/2Water/Wells_pdfs/731\7314052.pdf					
Additional Detail(s) (Map)					
Well Completed Date: 01/15/2018 Year Completed: 2018 Depth (m): 15.24 Latitude: 43.6534557094712 Longitude: -79.3896414246326 X: -79.38964127478351 Y: 43.653455706361754 Path: 731\7314052.pdf					
Bore Hole Information					
Bore Hole ID: 1007135710 DP2BR: Spatial Status: Code OB: Code OB Desc: Open Hole: Cluster Kind: Date Completed: 01/15/2018 Remarks: Location Method Desc: on Water Well Record Elevrc Desc: Location Source Date: Improvement Location Source: Improvement Location Method: Source Revision Comment: Supplier Comment:					
Elevation: Elevrc: Zone: 17 East83: 629859.00 North83: 4834644.00 Org CS: UTM83 UTMRC: 4 UTMRC Desc: margin of error : 30 m - 100 m Location Method: www					

Map Key	Number of Records	Direction/ Distance (m)	Elev/Diff (m)	Site	DB
<u>Overburden and Bedrock Materials Interval</u>					
Formation ID:		1007266314			
Layer:		2			
Color:					
General Color:					
Material 1:		06			
Material 1 Desc:		SILT			
Material 2:					
Material 2 Desc:					
Material 3:					
Material 3 Desc:					
Formation Top Depth:					
Formation End Depth:					
Formation End Depth UOM:		ft			
<u>Overburden and Bedrock Materials Interval</u>					
Formation ID:		1007266313			
Layer:		1			
Color:					
General Color:					
Material 1:		28			
Material 1 Desc:		SAND			
Material 2:					
Material 2 Desc:					
Material 3:					
Material 3 Desc:					
Formation Top Depth:		0.0			
Formation End Depth:					
Formation End Depth UOM:		ft			
<u>Overburden and Bedrock Materials Interval</u>					
Formation ID:		1007266315			
Layer:		3			
Color:					
General Color:					
Material 1:		05			
Material 1 Desc:		CLAY			
Material 2:					
Material 2 Desc:					
Material 3:					
Material 3 Desc:					
Formation Top Depth:					
Formation End Depth:		50.0			
Formation End Depth UOM:		ft			
<u>Overburden and Bedrock Materials Interval</u>					
Formation ID:		1007266316			
Layer:		4			
Color:					
General Color:					
Material 1:		34			
Material 1 Desc:		TILL			
Material 2:					
Material 2 Desc:					

Map Key	Number of Records	Direction/ Distance (m)	Elev/Diff (m)	Site	DB
Material 3:					
Material 3 Desc:					
Formation Top Depth:		50.0			
Formation End Depth:					
Formation End Depth UOM:		ft			
<u>Annular Space/Abandonment Sealing Record</u>					
Plug ID:		1007266324			
Layer:		1			
Plug From:		0.0			
Plug To:		1.0			
Plug Depth UOM:		ft			
<u>Annular Space/Abandonment Sealing Record</u>					
Plug ID:		1007266326			
Layer:		3			
Plug From:		39.0			
Plug To:		55.0			
Plug Depth UOM:		ft			
<u>Annular Space/Abandonment Sealing Record</u>					
Plug ID:		1007266325			
Layer:		2			
Plug From:		1.0			
Plug To:		39.0			
Plug Depth UOM:		ft			
<u>Method of Construction & Well Use</u>					
Method Construction ID:		1007266323			
Method Construction Code:		6			
Method Construction:		Boring			
Other Method Construction:					
<u>Pipe Information</u>					
Pipe ID:		1007266312			
Casing No:		0			
Comment:					
Alt Name:					
<u>Construction Record - Casing</u>					
Casing ID:		1007266319			
Layer:		1			
Material:		5			
Open Hole or Material:		PLASTIC			
Depth From:		0.0			
Depth To:		40.0			
Casing Diameter:		2.0			
Casing Diameter UOM:		inch			
Casing Depth UOM:		ft			

Map Key	Number of Records	Direction/ Distance (m)	Elev/Diff (m)	Site	DB
<u>Construction Record - Screen</u>					
Screen ID:		1007266320			
Layer:		1			
Slot:		10			
Screen Top Depth:		40.0			
Screen End Depth:		50.0			
Screen Material:		5			
Screen Depth UOM:		ft			
Screen Diameter UOM:		inch			
Screen Diameter:		2.375			
<u>Water Details</u>					
Water ID:		1007266318			
Layer:					
Kind Code:					
Kind:					
Water Found Depth:					
Water Found Depth UOM:		ft			
<u>Hole Diameter</u>					
Hole ID:		1007266317			
Diameter:		8.5			
Depth From:		0.0			
Depth To:		50.0			
Hole Depth UOM:		ft			
Hole Diameter UOM:		inch			
271	1 of 1	NNE/254.0	94.8 / 4.00	285 Dundas Street West Toronto ON	WWIS
Well ID:	7341258			Flowing (Y/N):	
Construction Date:				Flow Rate:	
Use 1st:	Monitoring and Test Hole			Data Entry Status:	
Use 2nd:				Data Src:	
Final Well Status:	Monitoring and Test Hole			Date Received:	05/28/2019
Water Type:				Selected Flag:	TRUE
Casing Material:				Abandonment Rec:	
Audit No:	Z291872			Contractor:	7241
Tag:	A263160			Form Version:	7
Constructn Method:				Owner:	
Elevation (m):				County:	YORK
Elevatn Reliabilty:				Lot:	
Depth to Bedrock:				Concession:	
Well Depth:				Concession Name:	
Overburden/Bedrock:				Easting NAD83:	
Pump Rate:				Northing NAD83:	
Static Water Level:				Zone:	
Clear/Cloudy:				UTM Reliability:	
Municipality:	TORONTO CITY				
Site Info:					
PDF URL (Map):	https://d2khazk8e83rdv.cloudfront.net/moe_mapping/downloads/2Water/Wells_pdfs/734\7341258.pdf				
<u>Additional Detail(s) (Map)</u>					
Well Completed Date:	04/01/2019				
Year Completed:	2019				
Depth (m):	6.096				
Latitude:	43.654158080346				

Map Key	Number of Records	Direction/ Distance (m)	Elev/Diff (m)	Site	DB
Longitude:		-79.3909247364425			
X:		-79.39092458506943			
Y:		43.654158077465596			
Path:		734\7341258.pdf			
 <u>Bore Hole Information</u>					
Bore Hole ID:	1007630286			Elevation:	
DP2BR:				Elevrc:	
Spatial Status:				Zone:	17
Code OB:				East83:	629754.00
Code OB Desc:				North83:	4834720.00
Open Hole:				Org CS:	UTM83
Cluster Kind:				UTMRC:	4
Date Completed:	04/01/2019			UTMRC Desc:	margin of error : 30 m - 100 m
Remarks:				Location Method:	wwr
Location Method Desc:	on Water Well Record				
Elevrc Desc:					
Location Source Date:					
Improvement Location Source:					
Improvement Location Method:					
Source Revision Comment:					
Supplier Comment:					
 <u>Overburden and Bedrock</u>					
<u>Materials Interval</u>					
Formation ID:	1007889705				
Layer:	4				
Color:	2				
General Color:	GREY				
Material 1:	06				
Material 1 Desc:	SILT				
Material 2:	05				
Material 2 Desc:	CLAY				
Material 3:	66				
Material 3 Desc:	DENSE				
Formation Top Depth:	10.0				
Formation End Depth:	15.0				
Formation End Depth UOM:	ft				
 <u>Overburden and Bedrock</u>					
<u>Materials Interval</u>					
Formation ID:	1007889706				
Layer:	5				
Color:	2				
General Color:	GREY				
Material 1:	05				
Material 1 Desc:	CLAY				
Material 2:	34				
Material 2 Desc:	TILL				
Material 3:	06				
Material 3 Desc:	SILT				
Formation Top Depth:	15.0				
Formation End Depth:	20.0				
Formation End Depth UOM:	ft				
 <u>Overburden and Bedrock</u>					
<u>Materials Interval</u>					
Formation ID:	1007889702				

Map Key	Number of Records	Direction/ Distance (m)	Elev/Diff (m)	Site	DB
Layer:		1			
Color:		2			
General Color:		GREY			
Material 1:		27			
Material 1 Desc:		OTHER			
Material 2:					
Material 2 Desc:					
Material 3:					
Material 3 Desc:					
Formation Top Depth:		0.0			
Formation End Depth:		0.5			
Formation End Depth UOM:		ft			
<u>Overburden and Bedrock</u>					
<u>Materials Interval</u>					
Formation ID:		1007889704			
Layer:		3			
Color:		6			
General Color:		BROWN			
Material 1:		28			
Material 1 Desc:		SAND			
Material 2:		06			
Material 2 Desc:		SILT			
Material 3:		66			
Material 3 Desc:		DENSE			
Formation Top Depth:		5.0			
Formation End Depth:		10.0			
Formation End Depth UOM:		ft			
<u>Overburden and Bedrock</u>					
<u>Materials Interval</u>					
Formation ID:		1007889703			
Layer:		2			
Color:		6			
General Color:		BROWN			
Material 1:		28			
Material 1 Desc:		SAND			
Material 2:		11			
Material 2 Desc:		GRAVEL			
Material 3:		77			
Material 3 Desc:		LOOSE			
Formation Top Depth:		0.5			
Formation End Depth:		5.0			
Formation End Depth UOM:		ft			
<u>Annular Space/Abandonment</u>					
<u>Sealing Record</u>					
Plug ID:		1007890782			
Layer:		1			
Plug From:		0.0			
Plug To:		0.5			
Plug Depth UOM:		ft			
<u>Annular Space/Abandonment</u>					
<u>Sealing Record</u>					
Plug ID:		1007890783			
Layer:		2			
Plug From:		0.5			

Map Key	Number of Records	Direction/ Distance (m)	Elev/Diff (m)	Site	DB
Plug To:		9.0			
Plug Depth UOM:		ft			
 <u>Annular Space/Abandonment Sealing Record</u>					
Plug ID:		1007890784			
Layer:		3			
Plug From:		9.0			
Plug To:		20.0			
Plug Depth UOM:		ft			
 <u>Method of Construction & Well Use</u>					
Method Construction ID:		1007892437			
Method Construction Code:		D			
Method Construction:		Direct Push			
Other Method Construction:					
 <u>Pipe Information</u>					
Pipe ID:		1007888413			
Casing No:		0			
Comment:					
Alt Name:					
 <u>Construction Record - Casing</u>					
Casing ID:		1007892825			
Layer:		1			
Material:		5			
Open Hole or Material:		PLASTIC			
Depth From:		0.0			
Depth To:		10.0			
Casing Diameter:		2.0			
Casing Diameter UOM:		Inch			
Casing Depth UOM:		ft			
 <u>Construction Record - Screen</u>					
Screen ID:		1007893182			
Layer:		1			
Slot:		10			
Screen Top Depth:		10.0			
Screen End Depth:		20.0			
Screen Material:		5			
Screen Depth UOM:		ft			
Screen Diameter UOM:		inch			
Screen Diameter:		2.25			
 <u>Results of Well Yield Testing</u>					
Pumping Test Method Desc:					
Pump Test ID:		1007893830			
Pump Set At:					
Static Level:					
Final Level After Pumping:					
Recommended Pump Depth:					
Pumping Rate:					
Flowing Rate:					

Map Key	Number of Records	Direction/ Distance (m)	Elev/Diff (m)	Site	DB
Recommended Pump Rate: Levels UOM: ft Rate UOM: GPM Water State After Test Code: Water State After Test: Pumping Test Method: 0 Pumping Duration HR: Pumping Duration MIN: Flowing:					
<u>Hole Diameter</u>					
Hole ID: 1007891875 Diameter: 6.0 Depth From: 0.0 Depth To: 20.0 Hole Depth UOM: ft Hole Diameter UOM: Inch					
272	1 of 1	W/254.9	93.8 / 3.00	Laneway North of Sullivan St, Toronto, ON Toronto ON	EHS
Order No: 22013100150 Status: C Report Type: Custom Report Report Date: 03-FEB-22 Date Received: 31-JAN-22 Previous Site Name: Lot/Building Size: Additional Info Ordered: Fire Insur. Maps and/or Site Plans; Aerial Photos					
Nearest Intersection: Municipality: Client Prov/State: ON Search Radius (km): .075 X: -79.39606845 Y: 43.65165225					
273	1 of 1	ESE/255.3	89.8 / -1.00	Price Roman 267 Queen St W Toronto ON M5V 1Z4	SCT
Established: 1987 Plant Size (ft²): Employment:					
--Details--					
Description: Cut and Sew Clothing Contracting SIC/NAICS Code: 315210					
Description: Men's and Boys' Cut and Sew Suit, Coat and Overcoat Manufacturing SIC/NAICS Code: 315222					
Description: Women's and Girls' Cut and Sew Dress Manufacturing SIC/NAICS Code: 315233					
Description: Other Women's and Girls' Cut and Sew Clothing Manufacturing SIC/NAICS Code: 315239					
274	1 of 2	N/256.0	95.0 / 4.16	Enbridge Energy Distribution Inc. 336 Dundas Street West Toronto ON	SPL
Ref No: 8512-BC2J5R Year: Incident Dt: 5/10/2019 Dt MOE Arvl on Scn:					
Municipality No: Nature of Damage: Discharger Report: Material Group:					

Map Key	Number of Records	Direction/ Distance (m)	Elev/Diff (m)	Site	DB
MOE Reported Dt:	5/10/2019			Impact to Health:	2 - Minor Environment
Dt Document Closed:	6/29/2019			Agency Involved:	
Site No:	NA				
MOE Response:	No				
Site County/District:					
Site Geo Ref Meth:					
Site District Office:	Toronto - District				
Nearest Watercourse:					
Site Name:	Residential/Retail (converted to business)<UNOFFICIAL>				
Site Address:	336 Dundas Street West				
Site Region:	Central				
Site Municipality:	Toronto				
Site Lot:					
Site Conc:					
Site Geo Ref Accu:					
Site Map Datum:					
Northing:					
Easting:					
Entity Operating Name:					
Client Name:	Enbridge Energy Distribution Inc.				
Client Type:	Corporation				
Source Type:	Pipeline/Components				
Incident Cause:					
Incident Preceding Spill:	Leak/Break				
Incident Reason:	Operator/Human Error				
Incident Summary:	TSSA FSB: 1/2" plastic IP nat gas line strike to atm., made safe				
Environment Impact:					
Health Env Consequence:					
Nature of Impact:					
Contaminant Qty:	0 other - see incident description				
Contaminant Qty 1:	0				
Contaminant Unit:	other - see incident description				
Contaminant Code:	35				
Contaminant Name:	NATURAL GAS (METHANE)				
Contaminant Limit 1:					
Contam Limit Freq 1:					
Contaminant UN No 1:	1075				
Receiving Medium:	Air				
Activity Preceding Spill:					
Property 2nd Watershed:					
Property Tertiary Watershed:					
Sector Type:	Miscellaneous Industrial				
SAC Action Class:	TSSA - Fuel Safety Branch - Hydrocarbon Fuel Release/Spill				
Call Report Locatn Geodata:					
Time Reported:					
System Facility Address:					

274	2 of 2	N/256.0	95.0 / 4.16	ENBRIDGE GAS INC 336 DUNDAS ST W,,TORONTO,ON,M5T 1G5,CA ON	PINC
Incident Id:				Pipe Material:	
Incident No:	2578034			Fuel Category:	
Incident Reported Dt:	5/10/2019			Health Impact:	
Type:	FS-Pipeline Incident			Environment Impact:	
Status Code:				Property Damage:	
Tank Status:	Pipeline Damage Reason Est			Service Interrupt:	
Task No:				Enforce Policy:	
Spills Action Centre:				Public Relation:	
Fuel Type:				Pipeline System:	
Fuel Occurrence Tp:				PSIG:	
Date of Occurrence:				Attribute Category:	
Occurrence Start Dt:				Regulator Location:	
Depth:				Method Details:	

Map Key	Number of Records	Direction/ Distance (m)	Elev/Diff (m)	Site	DB
Customer Acct Name: Incident Address: Operation Type: Pipeline Type: Regulator Type: Summary: Reported By: Affiliation: Occurrence Desc: Damage Reason: Notes:		ENBRIDGE GAS INC 336 DUNDAS ST W,,TORONTO,ON,M5T 1G5,CA			
275	1 of 31	ENE/256.1	92.8 / 2.00	BELL CANADA - SIMCOE ST. 220 SIMCOE STREET TORONTO ON M5T 1T4	OPCB
Year: Site Number: Name Owner: Additional Site Information:		1992 30185A008			
275	2 of 31	ENE/256.1	92.8 / 2.00	NEXACOR REALTY MANAGEMENT INC., BELL 220 SIMCOE STREET TORONTO ON M5T 1T4	CA
Certificate #: Application Year: Issue Date: Approval Type: Status: Application Type: Client Name: Client Address: Client City: Client Postal Code: Project Description: Contaminants: Emission Control:		8-3487-98-98 // Industrial air In progress			
275	3 of 31	ENE/256.1	92.8 / 2.00	BELL CANADA 220 SIMCOE ST.; 1ST FLOOR TORONTO ON M5T 1T4	NPCB
Company Code: Industry: Site Status: Transaction Date: Inspection Date:		O3114 Telephone/Telecommunication 6/26/1991 10/16/1990			
275	4 of 31	ENE/256.1	92.8 / 2.00	BELL CANADA 1ST FLOOR; 220 SIMCOE STREET DECOMMISSIONED; 220 SIMCOE STREET TORONTO ON M5T 1T4	NPCB
Company Code: Industry: Site Status: Transaction Date: Inspection Date:		O3114 Telephone/Telecommunication 1/17/1996 11/28/1994			

Map Key	Number of Records	Direction/ Distance (m)	Elev/Diff (m)	Site	DB
275	5 of 31	ENE/256.1	92.8 / 2.00	BELL CANADA 220 SIMCOE STREET TORONTO ON M5T 1T4	GEN
Generator No: ON0473735 SIC Code: 4821 SIC Description: TELECOMMUN. CARRRIERS Approval Years: 86,87,88,89 PO Box No: Country: Status: Co Admin: Choice of Contact: Phone No Admin: Contaminated Facility: MHSW Facility:					
<u>Detail(s)</u>					
Waste Class: 252 Waste Class Name: WASTE OILS & LUBRICANTS					
275	6 of 31	ENE/256.1	92.8 / 2.00	BELL CANADA METRO TORONTO BLDGS. DEPT. 220 SIMCOE STREET TORONTO ON M5T 1T4	GEN
Generator No: ON0473735 SIC Code: 4821 SIC Description: TELECOMMUN. CARRRIER Approval Years: 90 PO Box No: Country: Status: Co Admin: Choice of Contact: Phone No Admin: Contaminated Facility: MHSW Facility:					
<u>Detail(s)</u>					
Waste Class: 113 Waste Class Name: ACID WASTE - OTHER METALS					
Waste Class: 122 Waste Class Name: ALKALINE WASTES - OTHER METALS					
Waste Class: 212 Waste Class Name: ALIPHATIC SOLVENTS					
Waste Class: 241 Waste Class Name: HALOGENATED SOLVENTS					
Waste Class: 252 Waste Class Name: WASTE OILS & LUBRICANTS					
275	7 of 31	ENE/256.1	92.8 / 2.00	BELL CANADA 220 SIMCOE STREET TORONTO ON M5T 1T4	GEN

Map Key	Number of Records	Direction/ Distance (m)	Elev/Diff (m)	Site	DB
Generator No:		ON0473735			
SIC Code:		4821			
SIC Description:		TELECOMMUN. CARRRIER			
Approval Years:		92,93,97,98,99,00,01,02,03,04,05,06,07,08			
PO Box No:					
Country:					
Status:					
Co Admin:					
Choice of Contact:					
Phone No Admin:					
Contaminated Facility:					
MHSW Facility:					
<u>Detail(s)</u>					
Waste Class:		112			
Waste Class Name:		ACID WASTE - HEAVY METALS			
Waste Class:		331			
Waste Class Name:		WASTE COMPRESSED GASES			
Waste Class:		113			
Waste Class Name:		ACID WASTE - OTHER METALS			
Waste Class:		121			
Waste Class Name:		ALKALINE WASTES - HEAVY METALS			
Waste Class:		122			
Waste Class Name:		ALKALINE WASTES - OTHER METALS			
Waste Class:		146			
Waste Class Name:		OTHER SPECIFIED INORGANICS			
Waste Class:		148			
Waste Class Name:		INORGANIC LABORATORY CHEMICALS			
Waste Class:		212			
Waste Class Name:		ALIPHATIC SOLVENTS			
Waste Class:		241			
Waste Class Name:		HALOGENATED SOLVENTS			
Waste Class:		243			
Waste Class Name:		PCB'S			
Waste Class:		252			
Waste Class Name:		WASTE OILS & LUBRICANTS			
Waste Class:		263			
Waste Class Name:		ORGANIC LABORATORY CHEMICALS			

Map Key	Number of Records	Direction/ Distance (m)	Elev/Diff (m)	Site	DB
Co Admin: Choice of Contact: Phone No Admin: Contaminated Facility: MHSW Facility:					
<u>Detail(s)</u>					
Waste Class:		113			
Waste Class Name:		ACID WASTE - OTHER METALS			
Waste Class:		122			
Waste Class Name:		ALKALINE WASTES - OTHER METALS			
Waste Class:		212			
Waste Class Name:		ALIPHATIC SOLVENTS			
Waste Class:		241			
Waste Class Name:		HALOGENATED SOLVENTS			
Waste Class:		243			
Waste Class Name:		PCB'S			
Waste Class:		252			
Waste Class Name:		WASTE OILS & LUBRICANTS			
275	9 of 31	ENE/256.1	92.8 / 2.00	BELL CANADA 05-125 220 SIMCOE STREET TORONTO ON M5T 1T4	GEN
Generator No:		ON0473735			
SIC Code:		4821			
SIC Description:		TELECOMMUN. CARRRIERS			
Approval Years:		96			
PO Box No:					
Country:					
Status:					
Co Admin:					
Choice of Contact:					
Phone No Admin:					
Contaminated Facility:					
MHSW Facility:					
<u>Detail(s)</u>					
Waste Class:		122			
Waste Class Name:		ALKALINE WASTES - OTHER METALS			
Waste Class:		146			
Waste Class Name:		OTHER SPECIFIED INORGANICS			
Waste Class:		212			
Waste Class Name:		ALIPHATIC SOLVENTS			
Waste Class:		241			
Waste Class Name:		HALOGENATED SOLVENTS			
Waste Class:		243			
Waste Class Name:		PCB'S			
Waste Class:		113			
Waste Class Name:		ACID WASTE - OTHER METALS			

Map Key	Number of Records	Direction/ Distance (m)	Elev/Diff (m)	Site	DB
Waste Class: Waste Class Name:		252 WASTE OILS & LUBRICANTS			
275	10 of 31	ENE/256.1	92.8 / 2.00	Bell Canada 220 Simcoe St. Toronto ON M5T 1T4	SPL
Ref No: 7525-7FVPRN				Municipality No:	
Year:				Nature of Damage:	
Incident Dt:				Discharger Report:	
Dt MOE Arvl on Scn:				Material Group:	
MOE Reported Dt: 6/23/2008				Impact to Health:	
Dt Document Closed:				Agency Involved:	
Site No:					
MOE Response:		No Field Response			
Site County/District:					
Site Geo Ref Meth:					
Site District Office:		Toronto - District			
Nearest Watercourse:					
Site Name:		Bell Canada.<UNOFFICIAL>			
Site Address:					
Site Region:					
Site Municipality:		Toronto			
Site Lot:					
Site Conc:					
Site Geo Ref Accu:					
Site Map Datum:					
Northing:					
Easting:					
Entity Operating Name:					
Client Name:		Bell Canada			
Client Type:					
Source Type:					
Incident Cause:		Unknown			
Incident Preceding Spill:					
Incident Reason:		Spill			
Incident Summary:		Bell Canada: HSC134A to air due to leaky system; Toronto.			
Environment Impact:		Confirmed			
Health Env Consequence:					
Nature of Impact:		Air Pollution			
Contaminant Qty:		131 kg			
Contaminant Qty 1:		131			
Contaminant Unit:		kg			
Contaminant Code:		38			
Contaminant Name:		REFRIGERANT GAS, N.O.S.			
Contaminant Limit 1:					
Contam Limit Freq 1:					
Contaminant UN No 1:					
Receiving Medium:					
Activity Preceding Spill:					
Property 2nd Watershed:					
Property Tertiary Watershed:					
Sector Type:					
SAC Action Class:		Air Spills - Gases and Vapours			
Call Report Locatn Geodata:					
Time Reported:					
System Facility Address:					
275	11 of 31	ENE/256.1	92.8 / 2.00	BELL CANADA 220 SIMCOE ST 1ST FLOOR TORONTO ON M5T 1T4	NPCB
Company Code:		O3114			

Map Key	Number of Records	Direction/ Distance (m)	Elev/Diff (m)	Site	DB
TORONTO ON M5T 1T4					
Generator No:		ON0473735			
SIC Code:		517110, 517210, 517510			
SIC Description:		Wired Telecommunications Carriers, Wireless Telecommunications Carriers (except Satellite), Cable and Other Program Distribution			
Approval Years:		2009			
PO Box No:					
Country:					
Status:					
Co Admin:					
Choice of Contact:					
Phone No Admin:					
Contaminated Facility:					
MHSW Facility:					
Detail(s)					
Waste Class:		112			
Waste Class Name:		ACID WASTE - HEAVY METALS			
Waste Class:		113			
Waste Class Name:		ACID WASTE - OTHER METALS			
Waste Class:		121			
Waste Class Name:		ALKALINE WASTES - HEAVY METALS			
Waste Class:		146			
Waste Class Name:		OTHER SPECIFIED INORGANICS			
Waste Class:		148			
Waste Class Name:		INORGANIC LABORATORY CHEMICALS			
Waste Class:		212			
Waste Class Name:		ALIPHATIC SOLVENTS			
Waste Class:		252			
Waste Class Name:		WASTE OILS & LUBRICANTS			
Waste Class:		263			
Waste Class Name:		ORGANIC LABORATORY CHEMICALS			
Waste Class:		331			
Waste Class Name:		WASTE COMPRESSED GASES			
275	14 of 31	ENE/256.1	92.8 / 2.00	BELL CANADA 220 SIMCOE STREET TORONTO ON M5T 1T4	GEN
Generator No:		ON0473735			
SIC Code:		517110, 517210, 517510			
SIC Description:		Wired Telecommunications Carriers, Wireless Telecommunications Carriers (except Satellite), Cable and Other Program Distribution			
Approval Years:		2010			
PO Box No:					
Country:					
Status:					
Co Admin:					
Choice of Contact:					
Phone No Admin:					
Contaminated Facility:					
MHSW Facility:					

Map Key	Number of Records	Direction/ Distance (m)	Elev/Diff (m)	Site	DB
<u>Detail(s)</u>					
Waste Class:		121			
Waste Class Name:		ALKALINE WASTES - HEAVY METALS			
Waste Class:		146			
Waste Class Name:		OTHER SPECIFIED INORGANICS			
Waste Class:		148			
Waste Class Name:		INORGANIC LABORATORY CHEMICALS			
Waste Class:		212			
Waste Class Name:		ALIPHATIC SOLVENTS			
Waste Class:		113			
Waste Class Name:		ACID WASTE - OTHER METALS			
Waste Class:		263			
Waste Class Name:		ORGANIC LABORATORY CHEMICALS			
Waste Class:		331			
Waste Class Name:		WASTE COMPRESSED GASES			
Waste Class:		252			
Waste Class Name:		WASTE OILS & LUBRICANTS			
Waste Class:		112			
Waste Class Name:		ACID WASTE - HEAVY METALS			

275	15 of 31	ENE/256.1	92.8 / 2.00	BELL CANADA 220 SIMCOE STREET TORONTO ON M5T 1T4	GEN
Generator No:		ON0473735			
SIC Code:		517110, 517210, 517510			
SIC Description:		Wired Telecommunications Carriers, Wireless Telecommunications Carriers (except Satellite), Cable and Other Program Distribution			
Approval Years:		2011			
PO Box No:					
Country:					
Status:					
Co Admin:					
Choice of Contact:					
Phone No Admin:					
Contaminated Facility:					
MHSW Facility:					

<u>Detail(s)</u>					
Waste Class:		146			
Waste Class Name:		OTHER SPECIFIED INORGANICS			
Waste Class:		121			
Waste Class Name:		ALKALINE WASTES - HEAVY METALS			
Waste Class:		252			
Waste Class Name:		WASTE OILS & LUBRICANTS			
Waste Class:		331			
Waste Class Name:		WASTE COMPRESSED GASES			
Waste Class:		263			
Waste Class Name:		ORGANIC LABORATORY CHEMICALS			

Map Key	Number of Records	Direction/ Distance (m)	Elev/Diff (m)	Site	DB
Waste Class: 112 Waste Class Name: ACID WASTE - HEAVY METALS Waste Class: 148 Waste Class Name: INORGANIC LABORATORY CHEMICALS Waste Class: 212 Waste Class Name: ALIPHATIC SOLVENTS Waste Class: 113 Waste Class Name: ACID WASTE - OTHER METALS					
275	16 of 31	ENE/256.1	92.8 / 2.00	BELL CANADA 220 SIMCOE STREET TORONTO ON M5T 1T4	GEN
Generator No: ON0473735 SIC Code: 517110, 517210, 517510 SIC Description: Wired Telecommunications Carriers, Wireless Telecommunications Carriers (except Satellite), Cable and Other Program Distribution Approval Years: 2012 PO Box No: Country: Status: Co Admin: Choice of Contact: Phone No Admin: Contaminated Facility: MHSW Facility: Detail(s) Waste Class: 148 Waste Class Name: INORGANIC LABORATORY CHEMICALS Waste Class: 212 Waste Class Name: ALIPHATIC SOLVENTS Waste Class: 252 Waste Class Name: WASTE OILS & LUBRICANTS Waste Class: 113 Waste Class Name: ACID WASTE - OTHER METALS Waste Class: 146 Waste Class Name: OTHER SPECIFIED INORGANICS Waste Class: 112 Waste Class Name: ACID WASTE - HEAVY METALS Waste Class: 121 Waste Class Name: ALKALINE WASTES - HEAVY METALS Waste Class: 331 Waste Class Name: WASTE COMPRESSED GASES Waste Class: 263 Waste Class Name: ORGANIC LABORATORY CHEMICALS					
275	17 of 31	ENE/256.1	92.8 / 2.00	BELL CANADA 220 SIMCOE STREET TORONTO ON	GEN

Map Key	Number of Records	Direction/ Distance (m)	Elev/Diff (m)	Site	DB
Generator No: ON0473735 SIC Code: 517110, 517210, 517510 SIC Description: WIRED TELECOMMUNICATIONS CARRIERS, WIRELESS TELECOMMUNICATIONS CARRIERS (EXCEPT SATELLITE) Approval Years: 2013 PO Box No: Country: Status: Co Admin: Choice of Contact: Phone No Admin: Contaminated Facility: MHSW Facility:					
<u>Detail(s)</u>					
Waste Class: 252 Waste Class Name: WASTE OILS & LUBRICANTS					
Waste Class: 263 Waste Class Name: ORGANIC LABORATORY CHEMICALS					
Waste Class: 148 Waste Class Name: INORGANIC LABORATORY CHEMICALS					
Waste Class: 145 Waste Class Name: PAINT/PIGMENT/COATING RESIDUES					
Waste Class: 113 Waste Class Name: ACID WASTE - OTHER METALS					
Waste Class: 331 Waste Class Name: WASTE COMPRESSED GASES					
Waste Class: 212 Waste Class Name: ALIPHATIC SOLVENTS					
Waste Class: 112 Waste Class Name: ACID WASTE - HEAVY METALS					
Waste Class: 121 Waste Class Name: ALKALINE WASTES - HEAVY METALS					
Waste Class: 146 Waste Class Name: OTHER SPECIFIED INORGANICS					
275	18 of 31	ENE/256.1	92.8 / 2.00	BELL CANADA 220 SIMCOE ST TORONTO ON	CFOT
Inventory No: 61748869 Inventory Status: Active Installation Year: 1996 Capacity: 46488 Capacity Unit: Tank Type: Manufacturer: Model: Description:					
Tank Material: Fiberglass (FRP) Corrosion Protect: Fiberglass Overfill Protection: Inventory Context: FS Fuel Oil Tank Inventory Item: FS FUEL OIL TANK					
275	19 of 31	ENE/256.1	92.8 / 2.00	BELL CANADA 220 SIMCOE ST	CFOT

Map Key	Number of Records	Direction/ Distance (m)	Elev/Diff (m)	Site	DB
TORONTO ON					
Inventory No:	64715530			Tank Material:	Fiberglass (FRP)
Inventory Status:	Active			Corrosion Protect:	
Installation Year:	2004			Overfill Protection:	
Capacity:	46000			Inventory Context:	FS Fuel Oil Tank
Capacity Unit:				Inventory Item:	FS FUEL OIL TANK
Tank Type:					
Manufacturer:					
Model:					
Description:					
275	20 of 31	ENE/256.1	92.8 / 2.00	220 Simcoe St Toronto ON	SPL
Ref No:	2144-A33S25			Municipality No:	
Year:				Nature of Damage:	
Incident Dt:	10/7/2015			Discharger Report:	
Dt MOE Arvl on Scn:				Material Group:	
MOE Reported Dt:	10/7/2015			Impact to Health:	
Dt Document Closed:				Agency Involved:	
Site No:	NA				
MOE Response:	No				
Site County/District:					
Site Geo Ref Meth:					
Site District Office:					
Nearest Watercourse:					
Site Name:	220 Simcoe St<UNOFFICIAL>				
Site Address:	220 Simcoe St				
Site Region:					
Site Municipality:	Toronto				
Site Lot:					
Site Conc:					
Site Geo Ref Accu:					
Site Map Datum:					
Northing:					
Easting:					
Entity Operating Name:					
Client Name:					
Client Type:					
Source Type:					
Incident Cause:					
Incident Preceding Spill:					
Incident Reason:	Unknown / N/A				
Incident Summary:	Bell: refrigerant leak at 220 Simcoe st TO				
Environment Impact:					
Health Env Consequence:					
Nature of Impact:					
Contaminant Qty:	0 other - see incident description				
Contaminant Qty 1:	0				
Contaminant Unit:	other - see incident description				
Contaminant Code:	n/a				
Contaminant Name:	REFRIGERANT GAS R12				
Contaminant Limit 1:					
Contam Limit Freq 1:					
Contaminant UN No 1:					
Receiving Medium:					
Activity Preceding Spill:					
Property 2nd Watershed:					
Property Tertiary Watershed:					
Sector Type:	Miscellaneous Industrial				
SAC Action Class:	Air Spills - Gases and Vapours				
Call Report Locatn Geodata:					

Map Key	Number of Records	Direction/ Distance (m)	Elev/Diff (m)	Site	DB
Time Reported: System Facility Address:					
275	21 of 31	ENE/256.1	92.8 / 2.00	Bell Canada 220 Simcoe St. Toronto ON	SPL
Ref No: 0058-AE7K6L Year: Incident Dt: 9/26/2016 Dt MOE Arvl on Scn: MOE Reported Dt: 9/27/2016 Dt Document Closed: Site No: NA MOE Response: Site County/District: Site Geo Ref Meth: Site District Office: Nearest Watercourse: Site Name: Bell Canada<UNOFFICIAL> Site Address: 220 Simcoe St. Site Region: Site Municipality: Toronto Site Lot: Site Conc: Site Geo Ref Accu: Site Map Datum: Northing: Easting: Entity Operating Name: Client Name: Bell Canada Client Type: Source Type: Incident Cause: Incident Preceding Spill: Leak/Break Incident Reason: Unknown / N/A Incident Summary: Bell Canada: Unknown quantity of HFC-134A to atmosphere, ongoing Environment Impact: Health Env Consequence: Nature of Impact: Contaminant Qty: 0 other - see incident description Contaminant Qty 1: 0 Contaminant Unit: other - see incident description Contaminant Code: 38 Contaminant Name: REFRIGERANT GAS, N.O.S. Contaminant Limit 1: Contam Limit Freq 1: Contaminant UN No 1: Receiving Medium: Air Activity Preceding Spill: Property 2nd Watershed: Property Tertiary Watershed: Sector Type: Miscellaneous Industrial SAC Action Class: Air Spills - Gases and Vapours Call Report Locatn Geodata: Time Reported: System Facility Address:					
275	22 of 31	ENE/256.1	92.8 / 2.00	BELL CANADA 220 SIMCOE STREET TORONTO ON M5T 1T4	GEN

Map Key	Number of Records	Direction/ Distance (m)	Elev/Diff (m)	Site	DB
Generator No:		ON0473735			
SIC Code:		517110, 517210, 517510			
SIC Description:		WIRED TELECOMMUNICATIONS CARRIERS, WIRELESS TELECOMMUNICATIONS CARRIERS (EXCEPT SATELLITE), 517510			
Approval Years:		2016			
PO Box No:					
Country:		Canada			
Status:					
Co Admin:		Chloé Lamothe-Luneau			
Choice of Contact:		CO_ADMIN			
Phone No Admin:		514-391-1021 Ext.			
Contaminated Facility:		No			
MHSW Facility:		No			
 <u>Detail(s)</u>					
Waste Class:		146			
Waste Class Name:		OTHER SPECIFIED INORGANICS			
Waste Class:		212			
Waste Class Name:		ALIPHATIC SOLVENTS			
Waste Class:		148			
Waste Class Name:		INORGANIC LABORATORY CHEMICALS			
Waste Class:		113			
Waste Class Name:		ACID WASTE - OTHER METALS			
Waste Class:		221			
Waste Class Name:		LIGHT FUELS			
Waste Class:		252			
Waste Class Name:		WASTE OILS & LUBRICANTS			
Waste Class:		251			
Waste Class Name:		OIL SKIMMINGS & SLUDGES			
Waste Class:		145			
Waste Class Name:		PAINT/PIGMENT/COATING RESIDUES			
Waste Class:		263			
Waste Class Name:		ORGANIC LABORATORY CHEMICALS			
Waste Class:		112			
Waste Class Name:		ACID WASTE - HEAVY METALS			
Waste Class:		331			
Waste Class Name:		WASTE COMPRESSED GASES			
Waste Class:		121			
Waste Class Name:		ALKALINE WASTES - HEAVY METALS			

[275](#)

23 of 31

ENE/256.1

92.8 / 2.00

 BELL CANADA
 220 SIMCOE STREET
 TORONTO ON M5T 1T4

GEN

Generator No: ON0473735
SIC Code: 517110, 517210, 517510
SIC Description: WIRED TELECOMMUNICATIONS CARRIERS, WIRELESS TELECOMMUNICATIONS CARRIERS (EXCEPT SATELLITE), 517510
Approval Years: 2015
PO Box No:
Country: Canada
Status:

Map Key	Number of Records	Direction/ Distance (m)	Elev/Diff (m)	Site	DB
Co Admin:		Julie Labelle			
Choice of Contact:		CO_ADMIN			
Phone No Admin:		514-870-0688 Ext.			
Contaminated Facility:		No			
MHSW Facility:		No			
<u>Detail(s)</u>					
Waste Class:		146			
Waste Class Name:		OTHER SPECIFIED INORGANICS			
Waste Class:		263			
Waste Class Name:		ORGANIC LABORATORY CHEMICALS			
Waste Class:		113			
Waste Class Name:		ACID WASTE - OTHER METALS			
Waste Class:		112			
Waste Class Name:		ACID WASTE - HEAVY METALS			
Waste Class:		121			
Waste Class Name:		ALKALINE WASTES - HEAVY METALS			
Waste Class:		145			
Waste Class Name:		PAINT/PIGMENT/COATING RESIDUES			
Waste Class:		331			
Waste Class Name:		WASTE COMPRESSED GASES			
Waste Class:		212			
Waste Class Name:		ALIPHATIC SOLVENTS			
Waste Class:		148			
Waste Class Name:		INORGANIC LABORATORY CHEMICALS			
Waste Class:		252			
Waste Class Name:		WASTE OILS & LUBRICANTS			
275	24 of 31	ENE/256.1	92.8 / 2.00	BELL CANADA 220 SIMCOE STREET TORONTO ON M5T 1T4	GEN
Generator No:		ON0473735			
SIC Code:		517110, 517210, 517510			
SIC Description:		WIRED TELECOMMUNICATIONS CARRIERS, WIRELESS TELECOMMUNICATIONS CARRIERS (EXCEPT SATELLITE), 517510			
Approval Years:		2014			
PO Box No:					
Country:		Canada			
Status:					
Co Admin:		Julie Labelle			
Choice of Contact:		CO_OFFICIAL			
Phone No Admin:		514-870-0688 Ext.			
Contaminated Facility:		No			
MHSW Facility:		No			
<u>Detail(s)</u>					
Waste Class:		113			
Waste Class Name:		ACID WASTE - OTHER METALS			
Waste Class:		263			
Waste Class Name:		ORGANIC LABORATORY CHEMICALS			

Map Key	Number of Records	Direction/ Distance (m)	Elev/Diff (m)	Site	DB
Waste Class:		252			
Waste Class Name:		WASTE OILS & LUBRICANTS			
Waste Class:		331			
Waste Class Name:		WASTE COMPRESSED GASES			
Waste Class:		145			
Waste Class Name:		PAINT/PIGMENT/COATING RESIDUES			
Waste Class:		121			
Waste Class Name:		ALKALINE WASTES - HEAVY METALS			
Waste Class:		112			
Waste Class Name:		ACID WASTE - HEAVY METALS			
Waste Class:		148			
Waste Class Name:		INORGANIC LABORATORY CHEMICALS			
Waste Class:		146			
Waste Class Name:		OTHER SPECIFIED INORGANICS			
Waste Class:		212			
Waste Class Name:		ALIPHATIC SOLVENTS			

275	25 of 31	ENE/256.1	92.8 / 2.00	BELL CANADA 220 SIMCOE STREET TORONTO ON M5T 1T4	GEN
Generator No:		ON0473735			
SIC Code:					
SIC Description:					
Approval Years:		As of Dec 2018			
PO Box No:					
Country:		Canada			
Status:		Registered			
Co Admin:					
Choice of Contact:					
Phone No Admin:					
Contaminated Facility:					
MHSW Facility:					
<u>Detail(s)</u>					
Waste Class:		112 C			
Waste Class Name:		Acid solutions - containing heavy metals			
Waste Class:		121 C			
Waste Class Name:		Alkaline slutions - containing heavy metals			
Waste Class:		145 L			
Waste Class Name:		Wastes from the use of pigments, coatings and paints			
Waste Class:		146 T			
Waste Class Name:		Other specified inorganic sludges, slurries or solids			
Waste Class:		212 L			
Waste Class Name:		Aliphatic solvents and residues			
Waste Class:		221 L			
Waste Class Name:		Light fuels			
Waste Class:		251 L			
Waste Class Name:		Waste oils/sludges (petroleum based)			

Map Key	Number of Records	Direction/ Distance (m)	Elev/Diff (m)	Site	DB
Waste Class:		252 L			
Waste Class Name:		Waste crankcase oils and lubricants			
Waste Class:		331 I			
Waste Class Name:		Waste compressed gases including cylinders			
275	26 of 31	ENE/256.1	92.8 / 2.00	Enwave Energy Corporation 220 Simcoe Street Simcoe Street and Dundas Street W. Toronto ON M5T2W5	GEN
Generator No:		ON8925073			
SIC Code:					
SIC Description:					
Approval Years:		As of Dec 2017			
PO Box No:					
Country:		Canada			
Status:		Registered			
Co Admin:					
Choice of Contact:					
Phone No Admin:					
Contaminated Facility:					
MHSW Facility:					
<u>Detail(s)</u>					
Waste Class:		251 L			
Waste Class Name:		Waste oils/sludges (petroleum based)			
275	27 of 31	ENE/256.1	92.8 / 2.00	BCE INC. 220 Simcoe ST Toronto ON M5T 2W5	EASR
Approval No:		R-010-4110707431		MOE District:	Metro Toronto
Status:		REGISTERED		Municipality:	Toronto
Date:		2019-06-04		Latitude:	43.65277778
Record Type:		EASR		Longitude:	-79.38888889
Link Source:		MOFA		Geometry X:	
Project Type:		Air Emissions		Geometry Y:	
Full Address:					
Approval Type:		EASR-Air Emissions			
SWP Area Name:		Toronto			
PDF NAICS Code:		518210			
PDF URL:					
PDF Site Location:					
275	28 of 31	ENE/256.1	92.8 / 2.00	BELL CANADA 220 SIMCOE STREET TORONTO ON M5T 1T4	GEN
Generator No:		ON0473735			
SIC Code:					
SIC Description:					
Approval Years:		As of Jul 2020			
PO Box No:					
Country:		Canada			
Status:		Registered			
Co Admin:					
Choice of Contact:					
Phone No Admin:					
Contaminated Facility:					

Map Key	Number of Records	Direction/ Distance (m)	Elev/Diff (m)	Site	DB
MHSW Facility:					
<u>Detail(s)</u>					
Waste Class:		263 C			
Waste Class Name:		Misc. waste organic chemicals			
Waste Class:		146 T			
Waste Class Name:		Other specified inorganic sludges, slurries or solids			
Waste Class:		251 L			
Waste Class Name:		Waste oils/sludges (petroleum based)			
Waste Class:		145 L			
Waste Class Name:		Wastes from the use of pigments, coatings and paints			
Waste Class:		252 L			
Waste Class Name:		Waste crankcase oils and lubricants			
Waste Class:		145 I			
Waste Class Name:		Wastes from the use of pigments, coatings and paints			
Waste Class:		212 L			
Waste Class Name:		Aliphatic solvents and residues			
Waste Class:		121 C			
Waste Class Name:		Alkaline slutions - containing heavy metals			
Waste Class:		221 L			
Waste Class Name:		Light fuels			
Waste Class:		331 I			
Waste Class Name:		Waste compressed gases including cylinders			
Waste Class:		112 C			
Waste Class Name:		Acid solutions - containing heavy metals			

[275](#)

29 of 31

ENE/256.1

92.8 / 2.00

**BELL CANADA
220 SIMCOE STREET
TORONTO ON M5T 1T4**

GEN

Generator No: ON0473735
SIC Code:
SIC Description:
Approval Years: As of Nov 2021
PO Box No:
Country: Canada
Status: Registered
Co Admin:
Choice of Contact:
Phone No Admin:
Contaminated Facility:
MHSW Facility:

Detail(s)

Waste Class: 145 L
Waste Class Name: Wastes from the use of pigments, coatings and paints

Waste Class: 251 L
Waste Class Name: Waste oils/sludges (petroleum based)

Waste Class: 146 T

Map Key	Number of Records	Direction/ Distance (m)	Elev/Diff (m)	Site	DB
Waste Class Name:		Other specified inorganic sludges, slurries or solids			
Waste Class:		221 L			
Waste Class Name:		Light fuels			
Waste Class:		252 L			
Waste Class Name:		Waste crankcase oils and lubricants			
Waste Class:		145 I			
Waste Class Name:		Wastes from the use of pigments, coatings and paints			
Waste Class:		212 L			
Waste Class Name:		Aliphatic solvents and residues			
Waste Class:		331 I			
Waste Class Name:		Waste compressed gases including cylinders			
Waste Class:		112 C			
Waste Class Name:		Acid solutions - containing heavy metals			
Waste Class:		263 C			
Waste Class Name:		Misc. waste organic chemicals			
Waste Class:		121 C			
Waste Class Name:		Alkaline slutions - containing heavy metals			
275	30 of 31	ENE/256.1	92.8 / 2.00	BCE INC. 220 Simcoe ST Toronto ON M5T 2W5	EASR
Approval No:		R-010-4110707431		MOE District:	Metro Toronto
Status:		REGISTERED		Municipality:	Toronto
Date:		2021-10-06		Latitude:	43.65277778
Record Type:		EASR		Longitude:	-79.38888889
Link Source:		MOFA		Geometry X:	-8837530.6857999992
Project Type:		Air Emissions		Geometry Y:	5411865.0377999991
Full Address:					
Approval Type:		EASR-Air Emissions			
SWP Area Name:		Toronto			
PDF NAICS Code:		518210			
PDF URL:		http://www.accessenvironment.ene.gov.on.ca/AEWeb/ae/ViewDocument.action?documentRefID=2493866			
PDF Site Location:		220 Simcoe Street Toronto ON M5T 2W5			
275	31 of 31	ENE/256.1	92.8 / 2.00	BELL CANADA 220 SIMCOE STREET TORONTO ON M5T 1T4	GEN
Generator No:		ON0473735			
SIC Code:					
SIC Description:					
Approval Years:		As of Oct 2022			
PO Box No:					
Country:		Canada			
Status:		Registered			
Co Admin:					
Choice of Contact:					
Phone No Admin:					
Contaminated Facility:					
MHSW Facility:					
Detail(s)					

Map Key	Number of Records	Direction/ Distance (m)	Elev/Diff (m)	Site	DB
Waste Class:		146 T			
Waste Class Name:		OTHER SPECIFIED INORGANICS			
Waste Class:		145 I			
Waste Class Name:		PAINT/PIGMENT/COATING RESIDUES			
Waste Class:		252 L			
Waste Class Name:		WASTE OILS & LUBRICANTS			
Waste Class:		263 C			
Waste Class Name:		ORGANIC LABORATORY CHEMICALS			
Waste Class:		221 I			
Waste Class Name:		LIGHT FUELS			
Waste Class:		145 L			
Waste Class Name:		PAINT/PIGMENT/COATING RESIDUES			
Waste Class:		121 C			
Waste Class Name:		ALKALINE WASTES - HEAVY METALS			
Waste Class:		212 L			
Waste Class Name:		ALIPHATIC SOLVENTS			
Waste Class:		112 C			
Waste Class Name:		ACID WASTE - HEAVY METALS			
Waste Class:		251 L			
Waste Class Name:		OIL SKIMMINGS & SLUDGES			
Waste Class:		221 L			
Waste Class Name:		LIGHT FUELS			
Waste Class:		212 I			
Waste Class Name:		ALIPHATIC SOLVENTS			
Waste Class:		331 I			
Waste Class Name:		WASTE COMPRESSED GASES			
276	1 of 3	NNW/256.2	95.6 / 4.80	Renascent Fellowship/Foundation 356 Dundas street West Toronto ON M5T 1G5	GEN
Generator No:		ON6392339			
SIC Code:		623221			
SIC Description:		Residential Substance Abuse Facilities			
Approval Years:		2010			
PO Box No:					
Country:					
Status:					
Co Admin:					
Choice of Contact:					
Phone No Admin:					
Contaminated Facility:					
MHSW Facility:					
<u>Detail(s)</u>					
Waste Class:		261			
Waste Class Name:		PHARMACEUTICALS			
276	2 of 3	NNW/256.2	95.6 / 4.80	Renascent Fellowship/Foundation 356 Dundas street West	GEN

Map Key	Number of Records	Direction/ Distance (m)	Elev/Diff (m)	Site	DB
Toronto ON M5T 1G5					
Generator No:		ON6392339			
SIC Code:		623221			
SIC Description:		Residential Substance Abuse Facilities			
Approval Years:		2012			
PO Box No:					
Country:					
Status:					
Co Admin:					
Choice of Contact:					
Phone No Admin:					
Contaminated Facility:					
MHSW Facility:					
Detail(s)					
Waste Class:		261			
Waste Class Name:		PHARMACEUTICALS			
276	3 of 3	NNW/256.2	95.6 / 4.80	Renascent Fellowship/Foundation 356 Dundas street West Toronto ON	GEN
Generator No:		ON6392339			
SIC Code:		623221			
SIC Description:					
Approval Years:		2013			
PO Box No:					
Country:					
Status:					
Co Admin:					
Choice of Contact:					
Phone No Admin:					
Contaminated Facility:					
MHSW Facility:					
Detail(s)					
Waste Class:		261			
Waste Class Name:		PHARMACEUTICALS			
277	1 of 2	ESE/256.3	88.8 / -2.00	Enbridge Gas Distribution Inc.; City of Toronto 250 Richmond St. W Toronto ON M5V 1W4	SPL
Ref No:		3624-837PQY		Municipality No:	
Year:				Nature of Damage:	
Incident Dt:				Discharger Report:	
Dt MOE Arvl on Scn:				Material Group:	
MOE Reported Dt:		3/3/2010		Impact to Health:	
Dt Document Closed:				Agency Involved:	
Site No:					
MOE Response:		No Field Response			
Site County/District:					
Site Geo Ref Meth:					
Site District Office:					
Nearest Watercourse:					
Site Name:		broken water main repair<UNOFFICIAL>			
Site Address:					
Site Region:					
Site Municipality:					

Map Key	Number of Records	Direction/ Distance (m)	Elev/Diff (m)	Site	DB
Site Lot: Site Conc: Site Geo Ref Accu: Site Map Datum: Northing: Easting: Entity Operating Name: Client Name: Enbridge Gas Distribution Inc.; City of Toronto Client Type: Source Type: Incident Cause: Discharge or Emission to Air Incident Preceding Spill: Incident Reason: Other - Reason not otherwise defined Incident Summary: TSSA: Enbridge: 2" line strike, natural gas to atmosphere Environment Impact: Confirmed Health Env Consequence: Nature of Impact: Air Pollution Contaminant Qty: 40 min (duration) Contaminant Qty 1: 40 Contaminant Unit: min (duration) Contaminant Code: 35 Contaminant Name: NATURAL GAS (METHANE) Contaminant Limit 1: Contam Limit Freq 1: Contaminant UN No 1: Receiving Medium: Activity Preceding Spill: Property 2nd Watershed: Property Tertiary Watershed: Sector Type: Pipeline SAC Action Class: TSSA - Fuel Safety Branch Call Report Locatn Geodata: Time Reported: System Facility Address:					
277	2 of 2	ESE/256.3	88.8 / -2.00	250 RICHMOND STREET WEST, TORONTO ON M5V 1W4	INC
Incident No: 336292 Incident ID: 2487774 Instance No: Status Code: Causal Analysis Complete Incident Status: Incident Severity: Task No: Attribute Category: FS-Incident Context: Date of Occurrence: Time of Occurrence: Occr Insp Start Dt: Incident Creat On: Instance Creat Dt: Instance Install Dt: Approx Quant Rel: Tank Capacity: Fuels Occur Type: Occur Type Rpt: Occur Category: Fuel Type Involved: Fuel Type Reported: Enforcement Policy: Prc Escalation Req: Item: Item Description:					
Any Health Impact: Any Enviro Impact: Service Intrap: Was Prop Damaged: Reside App. Type: Commer App. Type: Indus App. Type: Institut App. Type: Depth Ground Cover: Operation Pressure: IP Equipment Type: Equipment Model: Serial No: Cylinder Capacity: Cylinder Cap Units: Cylinder Mat Type: Pump Flow Rate Cap: Contam. Migrated: Near Body of Water: Drainage System: Sub Surface Contam: Tank Material Type: Tank Storage Type: Tank Location Type:					

Map Key	Number of Records	Direction/ Distance (m)	Elev/Diff (m)	Site	DB
Device Installed Location: Venting Type: Vent Conn Mater: Vent Chimney Mater: Pipeline Type: Service / Riser Distribution Pipeline Pipeline Involved: Pipe Material: Other Regulator Location: Outside Regulator Type: Service Regulator (up to 60 psi intake) Liquid Prop Make: Liquid Prop Model: Liquid Prop Serial No: Liquid Prop Notes: Inventory Address: 250 RICHMOND STREET WEST, TORONTO - 2" PIPELINE HIT Invent Postal Code: Notes: Contact Natural Env: Aff Prop Use Water: Occurrence Narrative: Operation Type Involved:					

278	1 of 1	SW/256.4	90.8 / 0.00	312/316 Queen Street West Toronto ON	WWIS
Well ID: 7341221 Construction Date: Use 1st: Monitoring and Test Hole Use 2nd: Final Well Status: Monitoring and Test Hole Water Type: Casing Material: Audit No: Z295084 Tag: A246647 Constructn Method: Elevation (m): Elevatn Reliabilty: Depth to Bedrock: Well Depth: Overburden/Bedrock: Pump Rate: Static Water Level: Clear/Cloudy: Municipality: TORONTO CITY Site Info:					
Flowing (Y/N): Flow Rate: Data Entry Status: Data Src: Date Received: 05/28/2019 Selected Flag: TRUE Abandonment Rec: Contractor: 7241 Form Version: 7 Owner: County: YORK Lot: Concession: Concession Name: Easting NAD83: Northing NAD83: Zone: UTM Reliability:					

Additional Detail(s) (Map)

Bore Hole ID:	1007630009	Tag No:	A246647
Depth M:	2.4384	Contractor:	7241
Year Completed:	2019	Latitude:	43.6493400534374
Well Completed Dt:	04/12/2019	Longitude:	-79.3946989432681
Audit No:	Z295084	Y:	43.64934005016209
Path:		X:	-79.39469879217515

Bore Hole Information

Bore Hole ID:	1007630009	Elevation:	
DP2BR:		Elevrc:	
Spatial Status:		Zone:	17
Code OB:		East83:	629460.00
Code OB Desc:		North83:	4834179.00
Open Hole:		Org CS:	UTM83

Map Key	Number of Records	Direction/ Distance (m)	Elev/Diff (m)	Site	DB
Cluster Kind:				UTMRC:	4
Date Completed:	04/12/2019	UTMRC Desc:			margin of error : 30 m - 100 m
Remarks:	Location Method Desc: on Water Well Record			Location Method:	wwr
Elevrc Desc:					
Location Source Date:					
Improvement Location Source:					
Improvement Location Method:					
Source Revision Comment:					
Supplier Comment:					
<u>Overburden and Bedrock</u>					
<u>Materials Interval</u>					
Formation ID:	1007890356				
Layer:	3				
Color:	2				
General Color:	GREY				
Material 1:	05				
Material 1 Desc:	CLAY				
Material 2:					
Material 2 Desc:					
Material 3:					
Material 3 Desc:					
Formation Top Depth:	2.0				
Formation End Depth:	8.0				
Formation End Depth UOM:	ft				
<u>Overburden and Bedrock</u>					
<u>Materials Interval</u>					
Formation ID:	1007890354				
Layer:	1				
Color:	2				
General Color:	GREY				
Material 1:	27				
Material 1 Desc:	OTHER				
Material 2:					
Material 2 Desc:					
Material 3:					
Material 3 Desc:					
Formation Top Depth:	0.0				
Formation End Depth:	0.16599999368190765				
Formation End Depth UOM:	ft				
<u>Overburden and Bedrock</u>					
<u>Materials Interval</u>					
Formation ID:	1007890355				
Layer:	2				
Color:	6				
General Color:	BROWN				
Material 1:	01				
Material 1 Desc:	FILL				
Material 2:	11				
Material 2 Desc:	GRAVEL				
Material 3:	28				
Material 3 Desc:	SAND				
Formation Top Depth:	0.16599999368190765				
Formation End Depth:	2.0				
Formation End Depth UOM:	ft				

Map Key	Number of Records	Direction/ Distance (m)	Elev/Diff (m)	Site	DB
<u>Annular Space/Abandonment Sealing Record</u>					
Plug ID:		1007891580			
Layer:		1			
Plug From:		0.0			
Plug To:		1.0			
Plug Depth UOM:		ft			
<u>Annular Space/Abandonment Sealing Record</u>					
Plug ID:		1007891582			
Layer:		3			
Plug From:		2.0			
Plug To:		80.0			
Plug Depth UOM:		ft			
<u>Annular Space/Abandonment Sealing Record</u>					
Plug ID:		1007891581			
Layer:		2			
Plug From:		1.0			
Plug To:		2.0			
Plug Depth UOM:		ft			
<u>Method of Construction & Well Use</u>					
Method Construction ID:		1007892325			
Method Construction Code:		B			
Method Construction:		Other Method			
Other Method Construction:		direct push			
<u>Pipe Information</u>					
Pipe ID:		1007888376			
Casing No:		0			
Comment:					
Alt Name:					
<u>Construction Record - Casing</u>					
Casing ID:		1007893070			
Layer:		1			
Material:		5			
Open Hole or Material:		PLASTIC			
Depth From:		0.0			
Depth To:		3.5			
Casing Diameter:		1.25			
Casing Diameter UOM:		Inch			
Casing Depth UOM:		ft			
<u>Construction Record - Screen</u>					
Screen ID:		1007893424			
Layer:		1			
Slot:		10			
Screen Top Depth:		3.5			
Screen End Depth:		8.5			

Map Key	Number of Records	Direction/ Distance (m)	Elev/Diff (m)	Site	DB
Screen Material:		5			
Screen Depth UOM:		ft			
Screen Diameter UOM:		inch			
Screen Diameter:		1.5			
<u>Results of Well Yield Testing</u>					
Pumping Test Method Desc:					
Pump Test ID:		1007894125			
Pump Set At:					
Static Level:					
Final Level After Pumping:					
Recommended Pump Depth:					
Pumping Rate:					
Flowing Rate:					
Recommended Pump Rate:					
Levels UOM:		ft			
Rate UOM:		GPM			
Water State After Test Code:					
Water State After Test:					
Pumping Test Method:		0			
Pumping Duration HR:					
Pumping Duration MIN:					
Flowing:					
<u>Hole Diameter</u>					
Hole ID:		1007892144			
Diameter:		2.25			
Depth From:		0.0			
Depth To:		8.0			
Hole Depth UOM:		ft			
Hole Diameter UOM:		Inch			
279	1 of 3	SSW/256.6	89.8 / -1.00	Nucomm Group Inc. 340 Richmond Street West Toronto ON M5V 1X2	GEN
Generator No:		ON8460019			
SIC Code:		541899			
SIC Description:		All Other Services Related to Advertising			
Approval Years:		06			
PO Box No:					
Country:					
Status:					
Co Admin:					
Choice of Contact:					
Phone No Admin:					
Contaminated Facility:					
MHSW Facility:					
<u>Detail(s)</u>					
Waste Class:		221			
Waste Class Name:		LIGHT FUELS			
279	2 of 3	SSW/256.6	89.8 / -1.00	340 Richmond St W Toronto On Toronto ON M5V1X2	EHS
Order No:		20140407012		Nearest Intersection:	
Status:		C		Municipality:	
Report Type:		Custom Report		Client Prov/State:	ON

Map Key	Number of Records	Direction/ Distance (m)	Elev/Diff (m)	Site	DB
Report Date: 10-APR-14 Date Received: 07-APR-14 Previous Site Name: Lot/Building Size: Additional Info Ordered:					
Search Radius (km): .25 X: -79.392995 Y: 43.648883					
279	3 of 3	SSW/256.6	89.8 / -1.00	340 Richmond Street West Toronto ON M5V 1X2	EHS
Order No: 24050100436 Status: C Report Type: Standard Report Report Date: 06-MAY-24 Date Received: 01-MAY-24 Previous Site Name: Lot/Building Size: Additional Info Ordered:					
Nearest Intersection: Municipality: Client Prov/State: ON Search Radius (km): .25 X: -79.3929163 Y: 43.6487688					
280	1 of 2	SSW/256.7	89.8 / -1.00	Lancaster [E W] Co Ltd 381 Queen St W Toronto ON M5V 2A5	TANK
Permit Date: 4/18/1932 Permit Type: BP A42317 User Type: Installation Type: gasoline tank Installation Size: Installation Config.: gasoline tank No. Tanks Installed: 1 Units of Measure: Value/Tank (\$): 150 Capacity(gal): Reference: CTA Building Permits Location Desc: 381 Queen St W					
280	2 of 2	SSW/256.7	89.8 / -1.00	375-381 Queen Street West Toronto ON M5V 2A5	EHS
Order No: 20101202050 Status: C Report Type: Standard Report Report Date: 12/6/2010 Date Received: 12/2/2010 4:17:40 PM Previous Site Name: Lot/Building Size: Additional Info Ordered:					
Nearest Intersection: Queen and Spadina Municipality: Client Prov/State: ON Search Radius (km): 0.25 X: -79.393849 Y: 43.648989					
281	1 of 1	SW/257.4	89.8 / -1.00	385 Queen Street West Toronto ON M5V 2A5	EHS
Order No: 23052602246 Status: C Report Type: Standard Express Report Report Date: 26-MAY-23 Date Received: 26-MAY-23 Previous Site Name: Lot/Building Size: Additional Info Ordered:					
Nearest Intersection: Municipality: Client Prov/State: ON Search Radius (km): .25 X: -79.394101 Y: 43.6490255					

Map Key	Number of Records	Direction/ Distance (m)	Elev/Diff (m)	Site	DB
282	1 of 1	NNE/257.8	94.8 / 4.00	285 Dundas Street West Toronto ON M5T 1G1	EHS
Order No: 20190208015				Nearest Intersection:	
Status: C				Municipality:	
Report Type: Standard Report				Client Prov/State: ON	
Report Date: 13-FEB-19				Search Radius (km): .25	
Date Received: 08-FEB-19				X: -79.390874	
Previous Site Name:				Y: 43.65418	
Lot/Building Size:					
Additional Info Ordered:		Fire Insur. Maps and/or Site Plans			
283	1 of 1	ENE/258.1	93.3 / 2.48	ON	WWIS
Well ID: 7402193				Flowing (Y/N):	
Construction Date:				Flow Rate:	
Use 1st:				Data Entry Status: Yes	
Use 2nd:				Data Src:	
Final Well Status:				Date Received: 11/04/2021	
Water Type:				Selected Flag: TRUE	
Casing Material:				Abandonment Rec:	
Audit No: Z367759				Contractor: 7644	
Tag: A337792				Form Version: 7	
Constructn Method:				Owner:	
Elevation (m):				County: YORK	
Elevatn Reliabilty:				Lot:	
Depth to Bedrock:				Concession:	
Well Depth:				Concession Name:	
Overburden/Bedrock:				Easting NAD83:	
Pump Rate:				Northing NAD83:	
Static Water Level:				Zone:	
Clear/Cloudy:				UTM Reliability:	
Municipality:		TORONTO CITY			
Site Info:					
<u>Additional Detail(s) (Map)</u>					
Bore Hole ID: 1008859691				Tag No: A337792	
Depth M:				Contractor: 7644	
Year Completed: 2021				Latitude: 43.6531993284902	
Well Completed Dt: 08/27/2021				Longitude: -79.3893382618036	
Audit No: Z367759				Y: 43.65319932538347	
Path:				X: -79.38933811146067	
<u>Bore Hole Information</u>					
Bore Hole ID: 1008859691				Elevation:	
DP2BR:				Elevrc:	
Spatial Status:				Zone: 17	
Code OB:				East83: 629884.00	
Code OB Desc:				North83: 4834616.00	
Open Hole:				Org CS: UTM83	
Cluster Kind:				UTMRC: 4	
Date Completed: 08/27/2021				UTMRC Desc: margin of error : 30 m - 100 m	
Remarks:				Location Method: wwr	
Location Method Desc:		on Water Well Record			
Elevrc Desc:					
Location Source Date:					
Improvement Location Source:					
Improvement Location Method:					

Map Key	Number of Records	Direction/ Distance (m)	Elev/Diff (m)	Site	DB
Source Revision Comment: Supplier Comment:					
<u>Pipe Information</u>					
Pipe ID:		1009934090			
Casing No:		0			
Comment:					
Alt Name:					
284	1 of 1	ESE/258.3	89.8 / -1.00	TORONTO ON	SPL
Ref No:	1-3FVYSM			Municipality No:	
Year:				Nature of Damage:	
Incident Dt:				Discharger Report:	
Dt MOE Arvl on Scn:				Material Group:	
MOE Reported Dt:	5/2/2023 3:27:42 PM			Impact to Health:	0 No Impact
Dt Document Closed:				Agency Involved:	
Site No:					
MOE Response:	Desktop Response				
Site County/District:					
Site Geo Ref Meth:					
Site District Office:	Toronto District Office				
Nearest Watercourse:					
Site Name:					
Site Address:					
Site Region:					
Site Municipality:	TORONTO				
Site Lot:					
Site Conc:					
Site Geo Ref Accu:					
Site Map Datum:					
Northings:					
Easting:					
Entity Operating Name:					
Client Name:					
Client Type:					
Source Type:					
Incident Cause:					
Incident Preceding Spill:					
Incident Reason:					
Incident Summary:	TO Wtr waste cooking oil to cb, cntnd & clng				
Environment Impact:	1 Minor Impact				
Health Env Consequence:					
Nature of Impact:					
Contaminant Qty:	0 other - see notes				
Contaminant Qty 1:					
Contaminant Unit:					
Contaminant Code:					
Contaminant Name:	COOKING OIL				
Contaminant Limit 1:					
Contam Limit Freq 1:					
Contaminant UN No 1:					
Receiving Medium:	Surface Water				
Activity Preceding Spill:					
Property 2nd Watershed:	Lake Ontario and Niagara Peninsula				
Property Tertiary Watershed:	02HC - Humber - Don				
Sector Type:	FULL-SERVICE RESTAURANTS				
SAC Action Class:					
Call Report Locatn Geodata:	{"integration_ids":["PR00003480371"],"wks":["POINT (-79.3890844000 43.6499823000)","creation_date":"2023-05-02"}				
Time Reported:					
System Facility Address:					

Map Key	Number of Records	Direction/ Distance (m)	Elev/Diff (m)	Site	DB
285	1 of 1	N/260.4	95.4 / 4.55	JULIAAN A DHANYNS 334 DUNDAS ST W,,TORONTO,ON,M5T 1G5,CA ON	PINC
Incident Id: Incident No: 1415874 Incident Reported Dt: 6/12/2014 Type: FS-Pipeline Incident Status Code: Tank Status: Pipeline Damage Reason Est Task No: Spills Action Centre: Fuel Type: Fuel Occurrence Tp: Date of Occurrence: Occurrence Start Dt: Depth: Customer Acct Name: JULIAAN A DHANYNS Incident Address: 334 DUNDAS ST W,,TORONTO,ON,M5T 1G5,CA Operation Type: Pipeline Type: Regulator Type: Summary: Reported By: Affiliation: Occurrence Desc: Damage Reason: Notes:		Pipe Material: Fuel Category: Health Impact: Environment Impact: Property Damage: Service Interrupt: Enforce Policy: Public Relation: Pipeline System: PSIG: Attribute Category: Regulator Location: Method Details:			
286	1 of 12	NE/260.5	94.8 / 4.00	UNKNOWN 132 ST. PATRICK TORONTO CITY ON	SPL
Ref No: 438 Year: Incident Dt: 2/19/1988 Dt MOE Arvl on Scn: MOE Reported Dt: 2/19/1988 Dt Document Closed: Site No: MOE Response: Site County/District: Site Geo Ref Meth: Site District Office: Nearest Watercourse: Site Name: Site Address: Site Region: Site Municipality: TORONTO CITY Site Lot: Site Conc: Site Geo Ref Accu: Site Map Datum: Northing: Easting: Entity Operating Name: Client Name: Client Type: Source Type: Incident Cause: OTHER CAUSE (N.O.S.) Incident Preceding Spill:		Municipality No: 1106 Nature of Damage: Discharger Report: Material Group: Impact to Health: Agency Involved:			

Map Key	Number of Records	Direction/ Distance (m)	Elev/Diff (m)	Site	DB
Incident Reason: Incident Summary: Environment Impact: Health Env Consequence: Nature of Impact: Contaminant Qty: Contaminant Qty 1: Contaminant Unit: Contaminant Code: Contaminant Name: Contaminant Limit 1: Contam Limit Freq 1: Contaminant UN No 1: Receiving Medium: Activity Preceding Spill: Property 2nd Watershed: Property Tertiary Watershed: Sector Type: SAC Action Class: Call Report Locatn Geodata: Time Reported: System Facility Address:		OTHER OILY WATER MIXTURE TO TRENCH DURING GASOLINE REMOVAL. NOT ANTICIPATED			
		LAND			

286	2 of 12	NE/260.5	94.8 / 4.00	TORONTO DISTRICT SCHOOL BOARD CONTACT ALTERNATIVE SCHOOL 132 ST PATRICK ST TORONTO ON M5T 1V1	GEN
Generator No: SIC Code: SIC Description: Approval Years: PO Box No: Country: Status: Co Admin: Choice of Contact: Phone No Admin: Contaminated Facility: MHSW Facility:		ON4000983 611110 Elementary and Secondary Schools 05,06,07,08			
<u>Detail(s)</u>					
Waste Class: Waste Class Name:		243 PCB'S			
Waste Class: Waste Class Name:		148 INORGANIC LABORATORY CHEMICALS			
Waste Class: Waste Class Name:		263 ORGANIC LABORATORY CHEMICALS			
Waste Class: Waste Class Name:		312 PATHOLOGICAL WASTES			

286	3 of 12	NE/260.5	94.8 / 4.00	TORONTO DISTRICT SCHOOL BOARD CONTACT ALTERNATIVE SCHOOL 132 ST PATRICK ST TORONTO ON	GEN
Generator No: SIC Code:		ON4000983 611110			

Map Key	Number of Records	Direction/ Distance (m)	Elev/Diff (m)	Site	DB
SIC Description:		Elementary and Secondary Schools			
Approval Years:		2009			
PO Box No:					
Country:					
Status:					
Co Admin:					
Choice of Contact:					
Phone No Admin:					
Contaminated Facility:					
MHSW Facility:					
<u>Detail(s)</u>					
Waste Class:		312			
Waste Class Name:		PATHOLOGICAL WASTES			
Waste Class:		148			
Waste Class Name:		INORGANIC LABORATORY CHEMICALS			
Waste Class:		243			
Waste Class Name:		PCBS			
Waste Class:		263			
Waste Class Name:		ORGANIC LABORATORY CHEMICALS			
286	4 of 12	NE/260.5	94.8 / 4.00	TORONTO DISTRICT SCHOOL BOARD CONTACT ALTERNATIVE SCHOOL 132 ST PATRICK ST TORONTO ON	GEN
Generator No:		ON4000983			
SIC Code:		611110			
SIC Description:		Elementary and Secondary Schools			
Approval Years:		2010			
PO Box No:					
Country:					
Status:					
Co Admin:					
Choice of Contact:					
Phone No Admin:					
Contaminated Facility:					
MHSW Facility:					
<u>Detail(s)</u>					
Waste Class:		312			
Waste Class Name:		PATHOLOGICAL WASTES			
Waste Class:		243			
Waste Class Name:		PCBS			
Waste Class:		263			
Waste Class Name:		ORGANIC LABORATORY CHEMICALS			
Waste Class:		148			
Waste Class Name:		INORGANIC LABORATORY CHEMICALS			
Waste Class:		145			
Waste Class Name:		PAINT/PIGMENT/COATING RESIDUES			
286	5 of 12	NE/260.5	94.8 / 4.00	TORONTO DISTRICT SCHOOL BOARD CONTACT ALTERNATIVE SCHOOL 132 ST	GEN

Map Key	Number of Records	Direction/ Distance (m)	Elev/Diff (m)	Site	DB
				PATRICK ST TORONTO ON	
Generator No:		ON4000983			
SIC Code:		611110			
SIC Description:		Elementary and Secondary Schools			
Approval Years:		2011			
PO Box No:					
Country:					
Status:					
Co Admin:					
Choice of Contact:					
Phone No Admin:					
Contaminated Facility:					
MHSW Facility:					
 <u>Detail(s)</u>					
Waste Class:		148			
Waste Class Name:		INORGANIC LABORATORY CHEMICALS			
Waste Class:		312			
Waste Class Name:		PATHOLOGICAL WASTES			
Waste Class:		263			
Waste Class Name:		ORGANIC LABORATORY CHEMICALS			
Waste Class:		243			
Waste Class Name:		PCBS			
Waste Class:		145			
Waste Class Name:		PAINT/PIGMENT/COATING RESIDUES			
286	6 of 12	NE/260.5	94.8 / 4.00	TORONTO DISTRICT SCHOOL BOARD 132 ST PATRICK ST 3RD FLOOR TORONTO ON M5T 1V1	GEN
Generator No:		ON2580147			
SIC Code:		611110			
SIC Description:		ELEMENTARY AND SECONDARY SCHOOLS			
Approval Years:		2016			
PO Box No:					
Country:		Canada			
Status:					
Co Admin:					
Choice of Contact:		CO_OFFICIAL			
Phone No Admin:					
Contaminated Facility:		No			
MHSW Facility:		No			
 <u>Detail(s)</u>					
Waste Class:		148			
Waste Class Name:		INORGANIC LABORATORY CHEMICALS			
Waste Class:		145			
Waste Class Name:		PAINT/PIGMENT/COATING RESIDUES			
286	7 of 12	NE/260.5	94.8 / 4.00	TORONTO DISTRICT SCHOOL BOARD 132 ST PATRICK ST 3RD FLOOR TORONTO ON M5T 1V1	GEN
Generator No:		ON2580147			

Map Key	Number of Records	Direction/ Distance (m)	Elev/Diff (m)	Site	DB
SIC Code: 611110 SIC Description: ELEMENTARY AND SECONDARY SCHOOLS Approval Years: 2015 PO Box No: Country: Canada Status: Co Admin: Choice of Contact: CO_OFFICIAL Phone No Admin: Contaminated Facility: No MHSW Facility: No					
<u>Detail(s)</u>					
Waste Class: 145 Waste Class Name: PAINT/PIGMENT/COATING RESIDUES Waste Class: 148 Waste Class Name: INORGANIC LABORATORY CHEMICALS					
286	8 of 12	NE/260.5	94.8 / 4.00	TORONTO DISTRICT SCHOOL BOARD 132 ST PATRICK ST 3RD FLOOR TORONTO ON M5T 1V1	GEN
Generator No: ON2580147 SIC Code: 611110 SIC Description: ELEMENTARY AND SECONDARY SCHOOLS Approval Years: 2014 PO Box No: Country: Canada Status: Co Admin: Choice of Contact: CO_OFFICIAL Phone No Admin: Contaminated Facility: No MHSW Facility: No					
<u>Detail(s)</u>					
Waste Class: 145 Waste Class Name: PAINT/PIGMENT/COATING RESIDUES Waste Class: 148 Waste Class Name: INORGANIC LABORATORY CHEMICALS					
286	9 of 12	NE/260.5	94.8 / 4.00	TORONTO DISTRICT SCHOOL BOARD 132 ST PATRICK ST 3RD FLOOR TORONTO ON M5T 1V1	GEN
Generator No: ON2580147 SIC Code: SIC Description: Approval Years: As of Dec 2018 PO Box No: Country: Canada Status: Registered Co Admin: Choice of Contact: Phone No Admin: Contaminated Facility: MHSW Facility:					

Map Key	Number of Records	Direction/ Distance (m)	Elev/Diff (m)	Site	DB
<u>Detail(s)</u>					
Waste Class:		145 I			
Waste Class Name:		Wastes from the use of pigments, coatings and paints			
Waste Class:		145 L			
Waste Class Name:		Wastes from the use of pigments, coatings and paints			
Waste Class:		148 C			
Waste Class Name:		Misc. wastes and inorganic chemicals			
Waste Class:		148 R			
Waste Class Name:		Misc. wastes and inorganic chemicals			
Waste Class:		263 B			
Waste Class Name:		Misc. waste organic chemicals			
286	10 of 12	NE/260.5	94.8 / 4.00	TORONTO DISTRICT SCHOOL BOARD CONTACT ALTERNATIVE SCHOOL 132 ST PATRICK ST 3RD FLOOR TORONTO ON M5T 1V1	GEN
Generator No:		ON2580147			
SIC Code:					
SIC Description:					
Approval Years:		As of Jul 2020			
PO Box No:					
Country:		Canada			
Status:		Registered			
Co Admin:					
Choice of Contact:					
Phone No Admin:					
Contaminated Facility:					
MHSW Facility:					
<u>Detail(s)</u>					
Waste Class:		145 I			
Waste Class Name:		Wastes from the use of pigments, coatings and paints			
Waste Class:		148 C			
Waste Class Name:		Misc. wastes and inorganic chemicals			
Waste Class:		148 R			
Waste Class Name:		Misc. wastes and inorganic chemicals			
Waste Class:		145 L			
Waste Class Name:		Wastes from the use of pigments, coatings and paints			
Waste Class:		263 B			
Waste Class Name:		Misc. waste organic chemicals			
286	11 of 12	NE/260.5	94.8 / 4.00	TORONTO DISTRICT SCHOOL BOARD CONTACT ALTERNATIVE SCHOOL 132 ST PATRICK ST 3RD FLOOR TORONTO ON M5T 1V1	GEN
Generator No:		ON2580147			
SIC Code:					
SIC Description:					
Approval Years:		As of Nov 2021			
PO Box No:					
Country:		Canada			

Map Key	Number of Records	Direction/ Distance (m)	Elev/Diff (m)	Site	DB
Status:		Registered			
Co Admin:					
Choice of Contact:					
Phone No Admin:					
Contaminated Facility:					
MHSW Facility:					
<u>Detail(s)</u>					
Waste Class:		145 I			
Waste Class Name:		Wastes from the use of pigments, coatings and paints			
Waste Class:		263 B			
Waste Class Name:		Misc. waste organic chemicals			
Waste Class:		148 I			
Waste Class Name:		Misc. wastes and inorganic chemicals			
Waste Class:		145 L			
Waste Class Name:		Wastes from the use of pigments, coatings and paints			
Waste Class:		122 C			
Waste Class Name:		Alkaline slutions - containing other metals and non-metals (not cyanide)			
Waste Class:		148 C			
Waste Class Name:		Misc. wastes and inorganic chemicals			
Waste Class:		148 R			
Waste Class Name:		Misc. wastes and inorganic chemicals			

286	12 of 12	NE/260.5	94.8 / 4.00	TORONTO DISTRICT SCHOOL BOARD CONTACT ALTERNATIVE SCHOOL 132 ST PATRICK ST 3RD FLOOR TORONTO ON M5T 1V1	GEN
Generator No:		ON2580147			
SIC Code:					
SIC Description:					
Approval Years:		As of Oct 2022			
PO Box No:					
Country:		Canada			
Status:		Registered			
Co Admin:					
Choice of Contact:					
Phone No Admin:					
Contaminated Facility:					
MHSW Facility:					
 <u>Detail(s)</u>					
Waste Class:		148 R			
Waste Class Name:		INORGANIC LABORATORY CHEMICALS			
Waste Class:		145 I			
Waste Class Name:		PAINT/PIGMENT/COATING RESIDUES			
Waste Class:		145 L			
Waste Class Name:		PAINT/PIGMENT/COATING RESIDUES			
Waste Class:		148 C			
Waste Class Name:		INORGANIC LABORATORY CHEMICALS			
Waste Class:		263 B			

Map Key	Number of Records	Direction/ Distance (m)	Elev/Diff (m)	Site	DB
Waste Class Name:		ORGANIC LABORATORY CHEMICALS			
Waste Class:		148 I			
Waste Class Name:		INORGANIC LABORATORY CHEMICALS			
Waste Class:		122 C			
Waste Class Name:		ALKALINE WASTES - OTHER METALS			
287	1 of 1	SE/262.3	88.1 / -2.75	KINTEL GENERAL CONTRACTORS INC. 141 JOHN STREET Toronto ON M5V 1W2	GEN
Generator No:		ON6977980			
SIC Code:					
SIC Description:					
Approval Years:		As of Nov 2021			
PO Box No:					
Country:		Canada			
Status:		Registered			
Co Admin:					
Choice of Contact:					
Phone No Admin:					
Contaminated Facility:					
MHSW Facility:					
<u>Detail(s)</u>					
Waste Class:		221 L			
Waste Class Name:		Light fuels			
288	1 of 1	SSW/262.4	89.9 / -0.99	375 queen street west Toronto ON	WWIS
Well ID:		7354139		Flowing (Y/N):	
Construction Date:				Flow Rate:	
Use 1st:		Test Hole		Data Entry Status:	
Use 2nd:		Monitoring		Data Src:	
Final Well Status:		Observation Wells		Date Received:	
Water Type:				02/19/2020	
Casing Material:				Selected Flag:	
Audit No:		Z329797		TRUE	
Tag:		A285357		Abandonment Rec:	
Constructn Method:				Contractor:	
Elevation (m):				7241	
Elevatn Reliabilty:				Form Version:	
Depth to Bedrock:				7	
Well Depth:				Owner:	
Overburden/Bedrock:				County:	
Pump Rate:				YORK	
Static Water Level:				Lot:	
Clear/Cloudy:				Concession:	
Municipality:		TORONTO CITY		Concession Name:	
Site Info:				Easting NAD83:	
				Northing NAD83:	
				Zone:	
				UTM Reliability:	
<u>Additional Detail(s) (Map)</u>					
Bore Hole ID:		1008181184		Tag No:	
Depth M:		4.8768		A285357	
Year Completed:		2020		Contractor:	
Well Completed Dt:		01/10/2020		7241	
Audit No:		Z329797		Latitude:	
Path:				43.6488584419007	
				Longitude:	
				-79.393744595123	
				Y:	
				43.64885843924852	
				X:	
				-79.39374444482192	

Map Key	Number of Records	Direction/ Distance (m)	Elev/Diff (m)	Site	DB
<u>Bore Hole Information</u>					
Bore Hole ID:	1008181184			Elevation:	
DP2BR:				Elevrc:	
Spatial Status:				Zone:	17
Code OB:				East83:	629538.00
Code OB Desc:				North83:	4834127.00
Open Hole:				Org CS:	UTM83
Cluster Kind:				UTMRC:	4
Date Completed:	01/10/2020			UTMRC Desc:	margin of error : 30 m - 100 m
Remarks:				Location Method:	wwr
Location Method Desc:	on Water Well Record				
Elevrc Desc:					
Location Source Date:					
Improvement Location Source:					
Improvement Location Method:					
Source Revision Comment:					
Supplier Comment:					
<u>Overburden and Bedrock</u>					
<u>Materials Interval</u>					
Formation ID:	1008251128				
Layer:	5				
Color:	2				
General Color:	GREY				
Material 1:	05				
Material 1 Desc:	CLAY				
Material 2:	06				
Material 2 Desc:	SILT				
Material 3:					
Material 3 Desc:					
Formation Top Depth:	10.0				
Formation End Depth:	15.0				
Formation End Depth UOM:	ft				
<u>Overburden and Bedrock</u>					
<u>Materials Interval</u>					
Formation ID:	1008251124				
Layer:	1				
Color:	2				
General Color:	GREY				
Material 1:	27				
Material 1 Desc:	OTHER				
Material 2:					
Material 2 Desc:					
Material 3:					
Material 3 Desc:					
Formation Top Depth:	0.0				
Formation End Depth:	0.5				
Formation End Depth UOM:	ft				
<u>Overburden and Bedrock</u>					
<u>Materials Interval</u>					
Formation ID:	1008251127				
Layer:	4				
Color:	6				
General Color:	BROWN				
Material 1:	05				
Material 1 Desc:	CLAY				

Map Key	Number of Records	Direction/ Distance (m)	Elev/Diff (m)	Site	DB
Material 2:		06			
Material 2 Desc:		SILT			
Material 3:		66			
Material 3 Desc:		DENSE			
Formation Top Depth:		5.0			
Formation End Depth:		10.0			
Formation End Depth UOM:		ft			
 <u>Overburden and Bedrock</u> <u>Materials Interval</u>					
Formation ID:		1008251129			
Layer:		6			
Color:		2			
General Color:		GREY			
Material 1:		05			
Material 1 Desc:		CLAY			
Material 2:		06			
Material 2 Desc:		SILT			
Material 3:		28			
Material 3 Desc:		SAND			
Formation Top Depth:		15.0			
Formation End Depth:		16.0			
Formation End Depth UOM:		ft			
 <u>Overburden and Bedrock</u> <u>Materials Interval</u>					
Formation ID:		1008251126			
Layer:		3			
Color:		6			
General Color:		BROWN			
Material 1:		05			
Material 1 Desc:		CLAY			
Material 2:					
Material 2 Desc:					
Material 3:		06			
Material 3 Desc:		SILT			
Formation Top Depth:		1.0			
Formation End Depth:		5.0			
Formation End Depth UOM:		ft			
 <u>Overburden and Bedrock</u> <u>Materials Interval</u>					
Formation ID:		1008251125			
Layer:		2			
Color:		6			
General Color:		BROWN			
Material 1:		05			
Material 1 Desc:		CLAY			
Material 2:					
Material 2 Desc:					
Material 3:		06			
Material 3 Desc:		SILT			
Formation Top Depth:		0.5			
Formation End Depth:		1.0			
Formation End Depth UOM:		ft			
 <u>Annular Space/Abandonment</u> <u>Sealing Record</u>					

Map Key	Number of Records	Direction/ Distance (m)	Elev/Diff (m)	Site	DB
Plug ID:		1008252098			
Layer:		1			
Plug From:		16.0			
Plug To:		4.0			
Plug Depth UOM:		ft			
 <u>Annular Space/Abandonment Sealing Record</u>					
Plug ID:		1008252099			
Layer:		2			
Plug From:		4.0			
Plug To:		0.5			
Plug Depth UOM:		ft			
 <u>Annular Space/Abandonment Sealing Record</u>					
Plug ID:		1008252100			
Layer:		3			
Plug From:		0.5			
Plug To:		0.0			
Plug Depth UOM:		ft			
 <u>Method of Construction & Well Use</u>					
Method Construction ID:		1008253240			
Method Construction Code:		2			
Method Construction:		Rotary (Convent.)			
Other Method Construction:					
 <u>Pipe Information</u>					
Pipe ID:		1008249943			
Casing No:		0			
Comment:					
Alt Name:					
 <u>Construction Record - Casing</u>					
Casing ID:		1008253582			
Layer:		1			
Material:		5			
Open Hole or Material:		PLASTIC			
Depth From:		6.0			
Depth To:		0.0			
Casing Diameter:		2.0			
Casing Diameter UOM:		Inch			
Casing Depth UOM:		ft			
 <u>Construction Record - Screen</u>					
Screen ID:		1008253933			
Layer:		1			
Slot:		10			
Screen Top Depth:		16.0			
Screen End Depth:		6.0			
Screen Material:		5			
Screen Depth UOM:		ft			
Screen Diameter UOM:		inch			

Map Key	Number of Records	Direction/ Distance (m)	Elev/Diff (m)	Site	DB
Screen Diameter:		2.25			
<u>Results of Well Yield Testing</u>					
Pumping Test Method Desc:					
Pump Test ID:	1008254276				
Pump Set At:					
Static Level:					
Final Level After Pumping:					
Recommended Pump Depth:					
Pumping Rate:					
Flowing Rate:					
Recommended Pump Rate:					
Levels UOM:	ft				
Rate UOM:	GPM				
Water State After Test Code:					
Water State After Test:					
Pumping Test Method:	0				
Pumping Duration HR:					
Pumping Duration MIN:					
Flowing:					
<u>Hole Diameter</u>					
Hole ID:	1008252878				
Diameter:	6.0				
Depth From:	0.0				
Depth To:	16.0				
Hole Depth UOM:	ft				
Hole Diameter UOM:	Inch				
289	1 of 1	NE/262.8	93.8 / 3.00	121 ST PATRICK ST ON	WWIS
Well ID:	7299877		Flowing (Y/N):		
Construction Date:			Flow Rate:		
Use 1st:	Test Hole		Data Entry Status:		
Use 2nd:	Monitoring		Data Src:		
Final Well Status:	Observation Wells		Date Received: 11/27/2017		
Water Type:			Selected Flag: TRUE		
Casing Material:			Abandonment Rec:		
Audit No:	Z262482		Contractor: 6875		
Tag:	A199803		Form Version: 7		
Constructn Method:			Owner:		
Elevation (m):			County: YORK		
Elevatn Reliabilty:			Lot:		
Depth to Bedrock:			Concession:		
Well Depth:			Concession Name:		
Overburden/Bedrock:			Easting NAD83:		
Pump Rate:			Northing NAD83:		
Static Water Level:			Zone:		
Clear/Cloudy:			UTM Reliability:		
Municipality:	TORONTO CITY				
Site Info:					
PDF URL (Map):	https://d2khazk8e83rdv.cloudfront.net/moe_mapping/downloads/2Water/Wells_pdfs/729\7299877.pdf				
<u>Additional Detail(s) (Map)</u>					
Well Completed Date:	11/15/2017				
Year Completed:	2017				
Depth (m):	14.9352				

Map Key	Number of Records	Direction/ Distance (m)	Elev/Diff (m)	Site	DB
Latitude:		43.65360006673			
Longitude:		-79.3896623676431			
X:		-79.38966221718835			
Y:		43.65360006405784			
Path:		729\7299877.pdf			
 <u>Bore Hole Information</u>					
Bore Hole ID:	1006825813			Elevation:	
DP2BR:				Elevrc:	
Spatial Status:				Zone:	17
Code OB:				East83:	629857.00
Code OB Desc:				North83:	4834660.00
Open Hole:				Org CS:	UTM83
Cluster Kind:				UTMRC:	4
Date Completed:	11/15/2017			UTMRC Desc:	margin of error : 30 m - 100 m
Remarks:				Location Method:	wwr
Location Method Desc:	on Water Well Record				
Elevrc Desc:					
Location Source Date:					
Improvement Location Source:					
Improvement Location Method:					
Source Revision Comment:					
Supplier Comment:					
 <u>Overburden and Bedrock</u>					
<u>Materials Interval</u>					
Formation ID:	1006921704				
Layer:	1				
Color:					
General Color:					
Material 1:	01				
Material 1 Desc:	FILL				
Material 2:	28				
Material 2 Desc:	SAND				
Material 3:	77				
Material 3 Desc:	LOOSE				
Formation Top Depth:	0.0				
Formation End Depth:	10.0				
Formation End Depth UOM:	ft				
 <u>Overburden and Bedrock</u>					
<u>Materials Interval</u>					
Formation ID:	1006921705				
Layer:	2				
Color:					
General Color:					
Material 1:	34				
Material 1 Desc:	TILL				
Material 2:					
Material 2 Desc:					
Material 3:	73				
Material 3 Desc:	HARD				
Formation Top Depth:	10.0				
Formation End Depth:	20.0				
Formation End Depth UOM:	ft				
 <u>Overburden and Bedrock</u>					
<u>Materials Interval</u>					

Map Key	Number of Records	Direction/ Distance (m)	Elev/Diff (m)	Site	DB
Formation ID:		1006921706			
Layer:		3			
Color:					
General Color:					
Material 1:		34			
Material 1 Desc:		TILL			
Material 2:					
Material 2 Desc:					
Material 3:		66			
Material 3 Desc:		DENSE			
Formation Top Depth:		20.0			
Formation End Depth:		35.0			
Formation End Depth UOM:		ft			
<u>Overburden and Bedrock Materials Interval</u>					
Formation ID:		1006921708			
Layer:		5			
Color:					
General Color:					
Material 1:		17			
Material 1 Desc:		SHALE			
Material 2:		28			
Material 2 Desc:		SAND			
Material 3:		73			
Material 3 Desc:		HARD			
Formation Top Depth:		45.0			
Formation End Depth:		49.0			
Formation End Depth UOM:		ft			
<u>Overburden and Bedrock Materials Interval</u>					
Formation ID:		1006921707			
Layer:		4			
Color:					
General Color:					
Material 1:		28			
Material 1 Desc:		SAND			
Material 2:		84			
Material 2 Desc:		SILTY			
Material 3:		85			
Material 3 Desc:		SOFT			
Formation Top Depth:		35.0			
Formation End Depth:		45.0			
Formation End Depth UOM:		ft			
<u>Annular Space/Abandonment Sealing Record</u>					
Plug ID:		1006921717			
Layer:		2			
Plug From:		36.0			
Plug To:		49.0			
Plug Depth UOM:		ft			
<u>Annular Space/Abandonment Sealing Record</u>					
Plug ID:		1006921716			
Layer:		1			

Map Key	Number of Records	Direction/ Distance (m)	Elev/Diff (m)	Site	DB
Plug From:		0.0			
Plug To:		36.0			
Plug Depth UOM:		ft			
<u>Method of Construction & Well Use</u>					
Method Construction ID:		1006921715			
Method Construction Code:		I			
Method Construction:		Sonic			
Other Method Construction:					
<u>Pipe Information</u>					
Pipe ID:		1006921703			
Casing No:		0			
Comment:					
Alt Name:					
<u>Construction Record - Casing</u>					
Casing ID:		1006921711			
Layer:		1			
Material:		5			
Open Hole or Material:		PLASTIC			
Depth From:		39.0			
Depth To:		0.0			
Casing Diameter:		32.0			
Casing Diameter UOM:		mm			
Casing Depth UOM:		ft			
<u>Construction Record - Screen</u>					
Screen ID:		1006921712			
Layer:		1			
Slot:		20			
Screen Top Depth:		49.0			
Screen End Depth:		39.0			
Screen Material:		5			
Screen Depth UOM:		ft			
Screen Diameter UOM:		mm			
Screen Diameter:		32.0			
<u>Water Details</u>					
Water ID:		1006921710			
Layer:		1			
Kind Code:		5			
Kind:		Not stated			
Water Found Depth:		10.380000114440918			
Water Found Depth UOM:		ft			
<u>Hole Diameter</u>					
Hole ID:		1006921709			
Diameter:					
Depth From:					
Depth To:					
Hole Depth UOM:		ft			
Hole Diameter UOM:		inch			

Map Key	Number of Records	Direction/ Distance (m)	Elev/Diff (m)	Site	DB
290	1 of 1	SSW/263.0	89.2 / -1.61	ON	WWIS
Well ID: 7407671 Construction Date: Use 1st: Use 2nd: Final Well Status: Water Type: Casing Material: Audit No: Z377348 Tag: A317058 Constructn Method: Elevation (m): Elevatn Reliabilty: Depth to Bedrock: Well Depth: Overburden/Bedrock: Pump Rate: Static Water Level: Clear/Cloudy: Municipality: TORONTO CITY Site Info: Flowing (Y/N): Flow Rate: Data Entry Status: Yes Data Src: Date Received: 01/11/2022 Selected Flag: TRUE Abandonment Rec: Contractor: 7644 Form Version: 7 Owner: County: YORK Lot: Concession: Concession Name: Easting NAD83: Northing NAD83: Zone: UTM Reliability:					
Additional Detail(s) (Map)					
Bore Hole ID: 1008911325 Depth M: Year Completed: 2021 Well Completed Dt: 11/19/2021 Audit No: Z377348 Path: Tag No: A317058 Contractor: 7644 Latitude: 43.648772558832 Longitude: -79.393399692716 Y: 43.64877255648645 X: -79.39339954217603					
Bore Hole Information					
Bore Hole ID: 1008911325 DP2BR: Spatial Status: Code OB: Code OB Desc: Open Hole: Cluster Kind: Date Completed: 11/19/2021 Remarks: Location Method Desc: on Water Well Record Elevrc Desc: Location Source Date: Improvement Location Source: Improvement Location Method: Source Revision Comment: Supplier Comment: Elevation: Elevrc: Zone: 17 East83: 629566.00 North83: 4834118.00 Org CS: UTM83 UTMRC: 4 UTMRC Desc: margin of error : 30 m - 100 m Location Method: wwr					
291	1 of 1	SSE/263.4	87.9 / -2.90	267 Richmond Street West Toronto ON M5V 3M6	EHS
Order No: 20090924006 Status: C Report Type: Custom Report Report Date: 9/30/2009 Date Received: 9/24/2009 Previous Site Name: Lot/Building Size: Nearest Intersection: Municipality: Client Prov/State: ON Search Radius (km): 0.25 X: -79.391627 Y: 43.648695					

Map Key	Number of Records	Direction/ Distance (m)	Elev/Diff (m)	Site	DB
Additional Info Ordered:					
292	1 of 1	SE/264.0	88.8 / -2.00	ON	WWIS
Well ID: 7314495		Flowing (Y/N):			
Construction Date:		Flow Rate:			
Use 1st:		Data Entry Status: Yes			
Use 2nd:		Data Src:			
Final Well Status:		Date Received: 07/12/2018			
Water Type:		Selected Flag: TRUE			
Casing Material:		Abandonment Rec:			
Audit No: C41619		Contractor: 7230			
Tag: A234642		Form Version: 8			
Constructn Method:		Owner:			
Elevation (m):		County: YORK			
Elevatn Reliabilty:		Lot:			
Depth to Bedrock:		Concession:			
Well Depth:		Concession Name:			
Overburden/Bedrock:		Easting NAD83:			
Pump Rate:		Northing NAD83:			
Static Water Level:		Zone:			
Clear/Cloudy:		UTM Reliability:			
Municipality: TORONTO CITY					
Site Info:					
Additional Detail(s) (Map)					
Bore Hole ID: 1007155125		Tag No: A234642			
Depth M:		Contractor: 7230			
Year Completed: 2018		Latitude: 43.6492642711621			
Well Completed Dt: 05/09/2018		Longitude: -79.3899518376353			
Audit No: C41619		Y: 43.64926426825949			
Path:		X: -79.3899516878995			
Bore Hole Information					
Bore Hole ID: 1007155125		Elevation:			
DP2BR:		Elevrc:			
Spatial Status:		Zone: 17			
Code OB:		East83: 629843.00			
Code OB Desc:		North83: 4834178.00			
Open Hole:		Org CS: UTM83			
Cluster Kind:		UTMRC: 4			
Date Completed: 05/09/2018		UTMRC Desc: margin of error : 30 m - 100 m			
Remarks:		Location Method: wwr			
Location Method Desc: on Water Well Record					
Elevrc Desc:					
Location Source Date:					
Improvement Location Source:					
Improvement Location Method:					
Source Revision Comment:					
Supplier Comment:					
293	1 of 1	ENE/264.2	92.8 / 2.00	ON	BORE
Borehole ID: 643063		Inclin FLG: No			
OGF ID: 215543455		SP Status: Initial Entry			
Status:		Surv Elev: No			
Type: Borehole		Piezometer: No			
Use: Geotechnical/Geological Investigation		Primary Name:			

Map Key	Number of Records	Direction/ Distance (m)	Elev/Diff (m)	Site	DB
Completion Date: MAR-1959 Static Water Level: Primary Water Use: Not Used Sec. Water Use: Total Depth m: 10.7 Depth Ref: Ground Surface Depth Elev: Drill Method: Diamond Drill Orig Ground Elev m: 93.9 Elev Reliabil Note: DEM Ground Elev m: 92.5 Concession: Location D: Survey D: Comments:					
Municipality: Lot: Township: Latitude DD: 43.652715 Longitude DD: -79.388971 UTM Zone: 17 Easting: 629915 Northing: 4834563 Location Accuracy: Accuracy: Not Applicable					
<u>Borehole Geology Stratum</u>					
Geology Stratum ID: 218502176 Top Depth: 2.6 Bottom Depth: 9.1 Material Color: Brown Material 1: Till Material 2: Sand Material 3: Clay Material 4: Silt Gsc Material Description: Stratum Description: TILL,SAND,CLAY,SILT.BROWN,GREY,GLACIAL,STIFF, AGE GLACIAL.					
Mat Consistency: Stiff Material Moisture: Material Texture: Non Geo Mat Type: Geologic Formation: Geologic Group: Geologic Period: Depositional Gen: glacial					
Geology Stratum ID: 218502174 Top Depth: 0 Bottom Depth: 1.2 Material Color: Material 1: Fill Material 2: Granuls Material 3: Clay Material 4: Gsc Material Description: Stratum Description: FILL,CINDERS,CLAY. MAN-MADE,AGE POST-GLACIAL.					
Mat Consistency: Firm Material Moisture: Material Texture: Non Geo Mat Type: Geologic Formation: Geologic Group: Geologic Period: Depositional Gen: fill					
Geology Stratum ID: 218502175 Top Depth: 1.2 Bottom Depth: 2.6 Material Color: Brown Material 1: Fill Material 2: Clay Material 3: Sand Material 4: Silt Gsc Material Description: Stratum Description: FILL,CLAY,SAND,SILT.BROWN,MAN-MADE,FIRM, AGE POST-GLACIAL.					
Mat Consistency: Dense Material Moisture: Material Texture: Non Geo Mat Type: Geologic Formation: Geologic Group: Geologic Period: Depositional Gen: glacial					
Geology Stratum ID: 218502177 Top Depth: 9.1 Bottom Depth: 10.7 Material Color: Grey Material 1: Till Material 2: Clay Material 3: Silt Material 4: Sand Gsc Material Description: Stratum Description: TILL,CLAY,SILT,SAND.GREY,GLACIAL,DENSE, AGE GLACIAL. 025 019 010 00 **Note: Many records provided by the department have a truncated [Stratum Description] field.					
<u>Source</u>					

Map Key	Number of Records	Direction/ Distance (m)	Elev/Diff (m)	Site	DB
Source Type: Source Orig: Source Date: Confidence: Observatio: Source Name: Source Details: Confiden 1: Data Survey Geological Survey of Canada 1956-1972 M Urban Geology Automated Information System (UGAIS) File: TOR2.txt RecordID: 110830 NTS_Sheet: 30M11E Reliable information but incomplete. Source Appl: Source Iden: Scale or Res: Horizontal: Verticalda: Spatial/Tabular 1 Varies NAD27 Mean Average Sea Level					
Source List					
Source Identifier: Source Type: Source Date: Scale or Resolution: Source Name: Source Originators: 1 Data Survey 1956-1972 Varies Urban Geology Automated Information System (UGAIS) Geological Survey of Canada Horizontal Datum: Vertical Datum: Projection Name: NAD27 Mean Average Sea Level Universal Transverse Mercator					

294	1 of 1	NE/264.9	93.8 / 3.00	121 ST PATRICK ST ON	WWIS
Well ID: Construction Date: Use 1st: Use 2nd: Final Well Status: Water Type: Casing Material: Audit No: Tag: Constructn Method: Elevation (m): Elevatn Reliabilty: Depth to Bedrock: Well Depth: Overburden/Bedrock: Pump Rate: Static Water Level: Clear/Cloudy: Municipality: Site Info: 7299878 Test Hole Test Hole Z262481 A199840 TORONTO CITY Flowing (Y/N): Flow Rate: Data Entry Status: Data Src: Date Received: Selected Flag: Abandonment Rec: Contractor: Form Version: Owner: County: Lot: Concession: Concession Name: Easting NAD83: Northing NAD83: Zone: UTM Reliability: 11/27/2017 TRUE 6875 7 YORK					
PDF URL (Map):		https://d2khazk8e83rdv.cloudfront.net/moe_mapping/downloads/2Water/Wells_pdfs/729\7299878.pdf			
Additional Detail(s) (Map)					
Well Completed Date: Year Completed: Depth (m): Latitude: Longitude: X: Y: Path: 11/16/2017 2017 12.8016 43.6536087178878 -79.3896373350244 -79.38963718474189 43.65360871560205 729\7299878.pdf					
Bore Hole Information					
Bore Hole ID: DP2BR: Spatial Status: Code OB: 1006825816 Elevation: Elevrc: Zone: East83: 17 629859.00					

Map Key	Number of Records	Direction/ Distance (m)	Elev/Diff (m)	Site	DB
Code OB Desc:				North83:	4834661.00
Open Hole:				Org CS:	UTM83
Cluster Kind:				UTMRC:	4
Date Completed:	11/16/2017			UTMRC Desc:	margin of error : 30 m - 100 m
Remarks:				Location Method:	wwr
Location Method Desc:		on Water Well Record			
Elevrc Desc:					
Location Source Date:					
Improvement Location Source:					
Improvement Location Method:					
Source Revision Comment:					
Supplier Comment:					
<u>Overburden and Bedrock</u>					
<u>Materials Interval</u>					
Formation ID:		1006921722			
Layer:		1			
Color:					
General Color:					
Material 1:		01			
Material 1 Desc:		FILL			
Material 2:		28			
Material 2 Desc:		SAND			
Material 3:		77			
Material 3 Desc:		LOOSE			
Formation Top Depth:		0.0			
Formation End Depth:		10.0			
Formation End Depth UOM:		ft			
<u>Overburden and Bedrock</u>					
<u>Materials Interval</u>					
Formation ID:		1006921725			
Layer:		4			
Color:					
General Color:					
Material 1:		17			
Material 1 Desc:		SHALE			
Material 2:					
Material 2 Desc:					
Material 3:		73			
Material 3 Desc:		HARD			
Formation Top Depth:		41.0			
Formation End Depth:		42.0			
Formation End Depth UOM:		ft			
<u>Overburden and Bedrock</u>					
<u>Materials Interval</u>					
Formation ID:		1006921723			
Layer:		2			
Color:					
General Color:					
Material 1:		34			
Material 1 Desc:		TILL			
Material 2:					
Material 2 Desc:					
Material 3:		66			
Material 3 Desc:		DENSE			
Formation Top Depth:		10.0			
Formation End Depth:		30.0			
Formation End Depth UOM:		ft			

Map Key	Number of Records	Direction/ Distance (m)	Elev/Diff (m)	Site	DB
<u>Overburden and Bedrock Materials Interval</u>					
Formation ID:		1006921724			
Layer:		3			
Color:					
General Color:					
Material 1:		06			
Material 1 Desc:		SILT			
Material 2:		81			
Material 2 Desc:		SANDY			
Material 3:		85			
Material 3 Desc:		SOFT			
Formation Top Depth:		30.0			
Formation End Depth:		41.0			
Formation End Depth UOM:		ft			
<u>Annular Space/Abandonment Sealing Record</u>					
Plug ID:		1006921733			
Layer:		2			
Plug From:		22.0			
Plug To:		42.0			
Plug Depth UOM:		ft			
<u>Annular Space/Abandonment Sealing Record</u>					
Plug ID:		1006921732			
Layer:		1			
Plug From:		0.0			
Plug To:		22.0			
Plug Depth UOM:		ft			
<u>Method of Construction & Well Use</u>					
Method Construction ID:		1006921731			
Method Construction Code:		I			
Method Construction:		Sonic			
Other Method Construction:					
<u>Pipe Information</u>					
Pipe ID:		1006921721			
Casing No:		0			
Comment:					
Alt Name:					
<u>Construction Record - Casing</u>					
Casing ID:		1006921728			
Layer:		1			
Material:		5			
Open Hole or Material:		PLASTIC			
Depth From:		0.0			
Depth To:		32.0			
Casing Diameter:		4.0			
Casing Diameter UOM:		inch			

Map Key	Number of Records	Direction/ Distance (m)	Elev/Diff (m)	Site	DB
Casing Depth UOM:		ft			
<u>Construction Record - Screen</u>					
Screen ID:		1006921729			
Layer:		1			
Slot:		20			
Screen Top Depth:		32.0			
Screen End Depth:		42.0			
Screen Material:		5			
Screen Depth UOM:		ft			
Screen Diameter UOM:		inch			
Screen Diameter:		4.0			
<u>Water Details</u>					
Water ID:		1006921727			
Layer:		1			
Kind Code:		5			
Kind:		Not stated			
Water Found Depth:		9.399999618530273			
Water Found Depth UOM:		ft			
<u>Hole Diameter</u>					
Hole ID:		1006921726			
Diameter:					
Depth From:					
Depth To:					
Hole Depth UOM:		ft			
Hole Diameter UOM:		inch			
295	1 of 1	NW/265.8	96.3 / 5.48	136 Beverley Street Toronto ON	EHS
Order No:	20170214031			Nearest Intersection:	
Status:	C			Municipality:	
Report Type:	Standard Report			Client Prov/State:	ON
Report Date:	17-FEB-17			Search Radius (km):	.25
Date Received:	14-FEB-17			X:	-79.394336
Previous Site Name:				Y:	43.654027
Lot/Building Size:					
Additional Info Ordered:					
296	1 of 1	N/266.5	95.4 / 4.56	308 Dundas Street West Toronto ON M5T1G5	EHS
Order No:	20150430052			Nearest Intersection:	
Status:	C			Municipality:	
Report Type:	Standard Report			Client Prov/State:	ON
Report Date:	07-MAY-15			Search Radius (km):	.25
Date Received:	30-APR-15			X:	-79.39179
Previous Site Name:	residential World of Comfort			Y:	43.654428
Lot/Building Size:	334 m2				
Additional Info Ordered:					
297	1 of 1	E/266.6	90.8 / 0.00	ON	BORE

Map Key	Number of Records	Direction/ Distance (m)	Elev/Diff (m)	Site	DB
Borehole ID:	652342			Inclin FLG:	No
OGF ID:	215552694			SP Status:	Initial Entry
Status:				Surv Elev:	No
Type:	Borehole			Piezometer:	No
Use:	Geotechnical/Geological Investigation			Primary Name:	
Completion Date:	APR-1969			Municipality:	
Static Water Level:	0.5			Lot:	
Primary Water Use:	Not Used			Township:	
Sec. Water Use:				Latitude DD:	43.651538
Total Depth m:	17.1			Longitude DD:	-79.388506
Depth Ref:	Ground Surface			UTM Zone:	17
Depth Elev:				Easting:	629955
Drill Method:	Power auger			Northing:	4834433
Orig Ground Elev m:	92.7			Location Accuracy:	
Elev Reliabil Note:				Accuracy:	Not Applicable
DEM Ground Elev m:	91.1				
Concession:					
Location D:					
Survey D:					
Comments:					
<u>Borehole Geology Stratum</u>					
Geology Stratum ID:	218535833			Mat Consistency:	
Top Depth:	1.2			Material Moisture:	
Bottom Depth:	8.9			Material Texture:	
Material Color:				Non Geo Mat Type:	
Material 1:	Till			Geologic Formation:	
Material 2:	Clay			Geologic Group:	
Material 3:	Silt			Geologic Period:	Quaternary
Material 4:				Depositional Gen:	
Gsc Material Description:					
Stratum Description:	TILL,CLAY,SILT. AGE QUATERNARY, WATER STABLE AT 302.6 FEET.				
Geology Stratum ID:	218535836			Mat Consistency:	
Top Depth:	14.4			Material Moisture:	
Bottom Depth:	16.3			Material Texture:	
Material Color:				Non Geo Mat Type:	
Material 1:	Till			Geologic Formation:	
Material 2:	Boulders			Geologic Group:	
Material 3:				Geologic Period:	Quaternary
Material 4:				Depositional Gen:	
Gsc Material Description:					
Stratum Description:	TILL,BOULDERS. AGE QUATERNARY.				
Geology Stratum ID:	218535835			Mat Consistency:	
Top Depth:	11			Material Moisture:	
Bottom Depth:	14.4			Material Texture:	
Material Color:				Non Geo Mat Type:	
Material 1:	Till			Geologic Formation:	
Material 2:	Clay			Geologic Group:	
Material 3:	Silt			Geologic Period:	Quaternary
Material 4:				Depositional Gen:	
Gsc Material Description:					
Stratum Description:	TILL,CLAY,SILT. AGE QUATERNARY.				
Geology Stratum ID:	218535837			Mat Consistency:	
Top Depth:	16.3			Material Moisture:	
Bottom Depth:	17.1			Material Texture:	
Material Color:				Non Geo Mat Type:	
Material 1:	Shale			Geologic Formation:	
Material 2:				Geologic Group:	
Material 3:				Geologic Period:	Ordovician
Material 4:				Depositional Gen:	
Gsc Material Description:					

Map Key	Number of Records	Direction/ Distance (m)	Elev/Diff (m)	Site	DB
Stratum Description:		SHALE. AGE ORDOVICIAN. 000410150029113000361100 **Note: Many records provided by the department have a truncated [Stratum Description] field.			
Geology Stratum ID:	218535832			Mat Consistency:	
Top Depth:	0			Material Moisture:	
Bottom Depth:	1.2			Material Texture:	
Material Color:				Non Geo Mat Type:	
Material 1:	Fill			Geologic Formation:	
Material 2:				Geologic Group:	
Material 3:				Geologic Period:	
Material 4:				Depositional Gen:	fill
Gsc Material Description:					
Stratum Description:	FILL.				
Geology Stratum ID:	218535834			Mat Consistency:	
Top Depth:	8.9			Material Moisture:	
Bottom Depth:	11			Material Texture:	
Material Color:				Non Geo Mat Type:	
Material 1:	Sand			Geologic Formation:	
Material 2:	Silt			Geologic Group:	
Material 3:				Geologic Period:	Quaternary
Material 4:				Depositional Gen:	
Gsc Material Description:					
Stratum Description:	SAND,SILT. AGE QUATERNARY.				
Source					
Source Type:	Data Survey			Source Appl:	Spatial/Tabular
Source Orig:	Geological Survey of Canada			Source Iden:	1
Source Date:	1956-1972			Scale or Res:	Varies
Confidence:	H			Horizontal:	NAD27
Observatio:				Verticalda:	Mean Average Sea Level
Source Name:	Urban Geology Automated Information System (UGAIS)				
Source Details:	File: TOR3.txt RecordID: 230030 NTS_Sheet: 30M11E				
Confiden 1:	Logged by professional. Exact and complete description of material and properties.				
Source List					
Source Identifier:	1			Horizontal Datum:	NAD27
Source Type:	Data Survey			Vertical Datum:	Mean Average Sea Level
Source Date:	1956-1972			Projection Name:	Universal Transverse Mercator
Scale or Resolution:	Varies				
Source Name:	Urban Geology Automated Information System (UGAIS)				
Source Originators:	Geological Survey of Canada				
298	1 of 1	NE/266.7	93.8 / 3.00	LANTERRA 234 SIMCOE REALTY LIMITED 121 ST. PATRICK STREET ON Toronto ON	RSC
RSC No:	231312			X:	-79.38916586415077
RA No:				Y:	43.65347871955592
Status:	FILED			Latitude:	43.65347872
Filing Date:				Longitude:	-79.38916586
Date Ack:				UTM Coordinates:	
Date Returned:				Latitude Longitude:	
Approval Date:	May 11, 2022			Accuracy Estimate:	
Cert Date:				Measurement Method:	
Cert Prop Use No:				Mailing Address:	
Curr Property Use:				Telephone:	
Intended Prop Use:				Fax:	
Restoration Type:				Email:	
Soil Type:				Postal Code:	M5T 3C1
Criteria:				Ministry District:	

Map Key	Number of Records	Direction/ Distance (m)	Elev/Diff (m)	Site	DB
Stratified (Y/N): Audit (Y/N): Entire Leg Prop. (Y/N): CPU Issu Sect 1686:				MOE District: SWP Area Name: Qual Person Name:	Metro Toronto Toronto LAD RAK
Business Name: Address: Legal Desc: Site Pin: Asmt Roll No: Project Type: Approval Type: Applicable Standards: PDF Link:		LANTERRA 234 SIMCOE REALTY LIMITED 121 ST. PATRICK STREET ON 21207-0025 (LT), 21207-0224 (LT), 21207-0225 (LT), 21207-0226 (LT) POST2011 RSC based on Phase One and Two ESAs https://www.accessenvironment.ene.gov.on.ca/AEWeb/ae/ViewDocument.action?documentRefID=231312			

Borehole Geology Stratum

Geology Stratum ID:	218525720	Mat Consistency:	
Top Depth:	0	Material Moisture:	
Bottom Depth:	2.6	Material Texture:	
Material Color:	Brown	Non Geo Mat Type:	
Material 1:	Fill	Geologic Formation:	
Material 2:	Silt	Geologic Group:	
Material 3:	Sand	Geologic Period:	
Material 4:		Depositional Gen:	fill
Gsc Material Description:			
Stratum Description:	FILL,SILT,SAND. BROWN.		

Geology Stratum ID: 218525721 **Mat Consistency:**

Map Key	Number of Records	Direction/ Distance (m)	Elev/Diff (m)	Site	DB
Top Depth: 2.6Material Moisture: Bottom Depth: 3Material Texture: Material Color:Non Geo Mat Type: Material 1: FillGeologic Formation: Material 2:Geologic Group: Material 3:Geologic Period: Material 4:Depositional Gen: fill Gsc Material Description: Stratum Description: FILL. Geology Stratum ID: 218525723Mat Consistency: Hard Top Depth: 9Material Moisture: Bottom Depth: 11Material Texture: Material Color: GreyNon Geo Mat Type: Material 1: TillGeologic Formation: Material 2: ClayGeologic Group: Material 3: SiltGeologic Period: Material 4:Depositional Gen: glacial Gsc Material Description: Stratum Description: TILL,CLAY,SILT. GREY,GLACIAL,HARD,AGE GLACIAL.0010000900295029 **Note: Many records provided by the department have a truncated [Stratum Description] field.					
Source Source Type: Data SurveySource Appl: Spatial/Tabular Source Orig: Geological Survey of CanadaSource Iden: 1 Source Date: 1956-1972Scale or Res: Varies Confidence: MHorizontal: NAD27 Observatio:Verticalda: Mean Average Sea Level Source Name: Urban Geology Automated Information System (UGAIS) Source Details: File: TOR2.txt RecordID: 171280 NTS_Sheet: 30M11E Confiden 1: Reliable information but incomplete.					
Source List Source Identifier: 1Horizontal Datum: NAD27 Source Type: Data SurveyVertical Datum: Mean Average Sea Level Source Date: 1956-1972Projection Name: Universal Transverse Mercator Scale or Resolution: Varies Source Name: Urban Geology Automated Information System (UGAIS) Source Originators: Geological Survey of Canada					
300	1 of 1	S/268.2	89.7 / -1.10	PETALUMA BUILDING CORP. 332-338 RICHMOND STREET WEST ON Toronto ON	RSC
RSC No: 223779X: -79.39266310256988 RA No:Y: 43.64896028651289 Status: FILEDLatitude: 43.64896029 Filing Date:Longitude: -79.3926631 Date Ack:UTM Coordinates: Date Returned:Latitude Longitude: Approval Date: October 23, 2017Accuracy Estimate: Cert Date:Measurement Method: Cert Prop Use No:Mailing Address: Curr Property Use:Telephone: Intended Prop Use:Fax: Restoration Type:Email: Soil Type:Postal Code: M5V 1X2 Criteria:Ministry District: Stratified (Y/N):MOE District: Metro Toronto Audit (Y/N):SWP Area Name: Toronto Entire Leg Prop.Qual Person Name: SIMON LAN					

Map Key	Number of Records	Direction/ Distance (m)	Elev/Diff (m)	Site	DB
(Y/N): CPU Issu Sect 1686: Business Name: Address: Legal Desc: Site Pin: Asmt Roll No: Project Type: Approval Type: Applicable Standards: PDF Link: Consultant: PETALUMA BUILDING CORP. 332-338 RICHMOND STREET WEST ON 21412-0042 (LT), 21412-0043 (LT), 21412-0389 (LT), 21412-0390 (LT) POST2011 RSC based on Phase One and Two ESAs https://www.accessenvironment.ene.gov.on.ca/AEWeb/ae/ViewDocument.action?documentRefID=223779					
301	1 of 1	N/268.6	95.8 / 5.00	Deschamps Recording Studios Ltd. 314 Dundas St W Toronto ON M5T 1G5	SCT
Established: Plant Size (ft²): Employment:		1970 7			
--Details-- Description: SIC/NAICS Code: Sound Recording Studios 512240					
302	1 of 1	SSW/269.1	89.8 / -1.00	375 queen street west Toronto ON	WWIS
Well ID: Construction Date: Use 1st: Use 2nd: Final Well Status: Water Type: Casing Material: Audit No: Tag: Constructn Method: Elevation (m): Elevatn Reliabilty: Depth to Bedrock: Well Depth: Overburden/Bedrock: Pump Rate: Static Water Level: Clear/Cloudy: Municipality: Site Info:		7354138 Test Hole Monitoring Observation Wells Z329798 A285358 <			

Map Key	Number of Records	Direction/ Distance (m)	Elev/Diff (m)	Site	DB
Spatial Status:				Zone:	17
Code OB:				East83:	629527.00
Code OB Desc:				North83:	4834124.00
Open Hole:				Org CS:	UTM83
Cluster Kind:				UTMRC:	4
Date Completed:	01/10/2020			UTMRC Desc:	margin of error : 30 m - 100 m
Remarks:				Location Method:	wwr
Location Method Desc:		on Water Well Record			
Elevrc Desc:					
Location Source Date:					
Improvement Location Source:					
Improvement Location Method:					
Source Revision Comment:					
Supplier Comment:					
<u>Overburden and Bedrock</u>					
<u>Materials Interval</u>					
Formation ID:		1008251120			
Layer:		1			
Color:		2			
General Color:		GREY			
Material 1:		27			
Material 1 Desc:		OTHER			
Material 2:					
Material 2 Desc:					
Material 3:					
Material 3 Desc:					
Formation Top Depth:		0.0			
Formation End Depth:		0.5			
Formation End Depth UOM:		ft			
<u>Overburden and Bedrock</u>					
<u>Materials Interval</u>					
Formation ID:		1008251123			
Layer:		4			
Color:		2			
General Color:		GREY			
Material 1:		05			
Material 1 Desc:		CLAY			
Material 2:					
Material 2 Desc:					
Material 3:		06			
Material 3 Desc:		SILT			
Formation Top Depth:		5.0			
Formation End Depth:		10.0			
Formation End Depth UOM:		ft			
<u>Overburden and Bedrock</u>					
<u>Materials Interval</u>					
Formation ID:		1008251121			
Layer:		2			
Color:		6			
General Color:		BROWN			
Material 1:		05			
Material 1 Desc:		CLAY			
Material 2:					
Material 2 Desc:					
Material 3:		06			
Material 3 Desc:		SILT			
Formation Top Depth:		0.5			

Map Key	Number of Records	Direction/ Distance (m)	Elev/Diff (m)	Site	DB
Formation End Depth:		1.0			
Formation End Depth UOM:		ft			
 <u>Overburden and Bedrock Materials Interval</u>					
Formation ID:		1008251122			
Layer:		3			
Color:		6			
General Color:		BROWN			
Material 1:		05			
Material 1 Desc:		CLAY			
Material 2:					
Material 2 Desc:					
Material 3:		06			
Material 3 Desc:		SILT			
Formation Top Depth:		1.0			
Formation End Depth:		5.0			
Formation End Depth UOM:		ft			
 <u>Annular Space/Abandonment Sealing Record</u>					
Plug ID:		1008252095			
Layer:		1			
Plug From:		0.0			
Plug To:		0.5			
Plug Depth UOM:		ft			
 <u>Annular Space/Abandonment Sealing Record</u>					
Plug ID:		1008252097			
Layer:		3			
Plug From:		2.0			
Plug To:		10.0			
Plug Depth UOM:		ft			
 <u>Annular Space/Abandonment Sealing Record</u>					
Plug ID:		1008252096			
Layer:		2			
Plug From:		0.5			
Plug To:		2.0			
Plug Depth UOM:		ft			
 <u>Method of Construction & Well Use</u>					
Method Construction ID:		1008253239			
Method Construction Code:		D			
Method Construction:		Direct Push			
Other Method Construction:					
 <u>Pipe Information</u>					
Pipe ID:		1008249942			
Casing No:		0			
Comment:					
Alt Name:					

Map Key	Number of Records	Direction/ Distance (m)	Elev/Diff (m)	Site	DB
<u>Construction Record - Casing</u>					
Casing ID:		1008253581			
Layer:		1			
Material:		5			
Open Hole or Material:		PLASTIC			
Depth From:		0.0			
Depth To:		3.0			
Casing Diameter:		2.0			
Casing Diameter UOM:		Inch			
Casing Depth UOM:		ft			
<u>Construction Record - Screen</u>					
Screen ID:		1008253932			
Layer:		1			
Slot:		10			
Screen Top Depth:		3.0			
Screen End Depth:		10.0			
Screen Material:		5			
Screen Depth UOM:		ft			
Screen Diameter UOM:		inch			
Screen Diameter:		2.25			
<u>Results of Well Yield Testing</u>					
Pumping Test Method Desc:					
Pump Test ID:		1008254275			
Pump Set At:					
Static Level:					
Final Level After Pumping:					
Recommended Pump Depth:					
Pumping Rate:					
Flowing Rate:					
Recommended Pump Rate:					
Levels UOM:		ft			
Rate UOM:		GPM			
Water State After Test Code:					
Water State After Test:					
Pumping Test Method:		0			
Pumping Duration HR:					
Pumping Duration MIN:					
Flowing:					
<u>Hole Diameter</u>					
Hole ID:		1008252877			
Diameter:		6.0			
Depth From:		0.0			
Depth To:		10.0			
Hole Depth UOM:		ft			
Hole Diameter UOM:		Inch			
<u>303</u>	1 of 1	SE/269.5	88.8 / -2.00	Berger Tailoring Co 258 Richmond St W Toronto ON	TANK
Permit Date:		10/20/1924			
Permit Type:		BP 83485			
User Type:		Clothing			
Installation Type:		Fuel Oil tank			

Map Key	Number of Records	Direction/ Distance (m)	Elev/Diff (m)	Site	DB
Installation Size: Installation Config.: 1 x fuel oil tank No. Tanks Installed: 1 Units of Measure: Value/Tank (\$): 275 Capacity(gal): Reference: CTA Building permits Location Desc:					
304	1 of 1	WNW/269.7	96.0 / 5.21	433 Dundas St. W. TORONTO ON	SPL
Ref No: 1-1RMCRX Year: Incident Dt: Dt MOE Arvl on Scn: MOE Reported Dt: 4/19/2022 11:50:02 AM Dt Document Closed: 5/4/2022 12:50:45 PM Site No: MOE Response: Desktop Response Site County/District: Site Geo Ref Meth: Site District Office: Toronto District Office Nearest Watercourse: Site Name: Site Address: 433 Dundas St. W. Site Region: Site Municipality: TORONTO Site Lot: Site Conc: Site Geo Ref Accu: Site Map Datum: Northings: Easting: Entity Operating Name: Client Name: Client Type: Source Type: Unknown / N/A Incident Cause: Incident Preceding Spill: Other (specify) Incident Reason: Human error (Specify) Incident Summary: Chinese Bakery: grease dumping complaint/ongoing Environment Impact: 1 Minor Impact Health Env Consequence: Nature of Impact: Contaminant Qty: 0 other - see notes Contaminant Qty 1: Contaminant Unit: Contaminant Code: Contaminant Name: GREASE (N.O.S.) Contaminant Limit 1: Contam Limit Freq 1: Contaminant UN No 1: Receiving Medium: Land Activity Preceding Spill: Other (specify) Property 2nd Watershed: Lake Ontario and Niagara Peninsula Property Tertiary Watershed: 02HC - Humber - Don Sector Type: SAC Action Class: Call Report Locatn Geodata: {"integration_ids":["PR00003460064"],"wks":["POINT (-79.3955857000 43.6533322000)","creation_date":"2022-04-19"} Time Reported: System Facility Address:					
Municipality No: Nature of Damage: Discharger Report: Material Group: Impact to Health: 0 No Impact Agency Involved:					

Map Key	Number of Records	Direction/ Distance (m)	Elev/Diff (m)	Site	DB
305	1 of 1	ESE/270.2	89.8 / -1.00	245-253 Queen St W Toronto ON	EHS
Order No: 20150421078 Status: C Report Type: Standard Report Report Date: 28-APR-15 Date Received: 21-APR-15 Previous Site Name: Lot/Building Size: Additional Info Ordered: Topographic Maps		Nearest Intersection: Municipality: toronto Client Prov/State: ON Search Radius (km): .25 X: -79.388746 Y: 43.650208			
306	1 of 2	NNE/270.2	95.4 / 4.56	126 McCaul Street Toronto ON M5T 1W2	EHS
Order No: 20050328073 Status: C Report Type: Report Date: 3/30/2005 Date Received: 3/28/2005 Previous Site Name: Lot/Building Size: Additional Info Ordered: Fire Insur. Maps and/or Site Plans; Aerials Photos and/or Topographical Maps		Nearest Intersection: Municipality: Client Prov/State: ON Search Radius (km): 0.25 X: -79.391594 Y: 43.654545			
306	2 of 2	NNE/270.2	95.4 / 4.56	126 McCaul Street TORONTO ON M5T 1W2	HINC
External File Num: FS INC 0710-06004 Fuel Occurrence Type: Pipeline Strike Date of Occurrence: 9/18/2007 Fuel Type Involved: Natural Gas Status Desc: Completed - Causal Analysis(End) Job Type Desc: Incident/Near-Miss Occurrence (FS) Oper. Type Involved: Construction Site (pipeline strike) Service Interruptions: Yes Property Damage: No Fuel Life Cycle Stage: Transmission, Distribution and Transportation Root Cause: Root Cause: Equipment/Material/Component:No Procedures:No Maintenance:No Design:No Training:No Management:Yes Human Factors:No Reported Details: Fuel Category: Gaseous Fuel Occurrence Type: Incident Affiliation: Industry Stakeholder (Licensee/Registration/Certificate Holder, Facility Owner, etc.) County Name: Toronto Approx. Quant. Rel: Nearby body of water: Enter Drainage Syst.: Approx. Quant. Unit: Environmental Impact:					
307	1 of 1	S/270.2	88.8 / -2.00	273 Richmond Street West Toronto ON M5V 1X1	EHS
Order No: 23082900395 Status: C Report Type: Standard Report Report Date: 01-SEP-23 Date Received: 29-AUG-23 Previous Site Name:		Nearest Intersection: Municipality: Client Prov/State: ON Search Radius (km): .25 X: -79.392185 Y: 43.6486511			

Map Key	Number of Records	Direction/ Distance (m)	Elev/Diff (m)	Site	DB
Lot/Building Size: Additional Info Ordered: Fire Insur. Maps and/or Site Plans					
308	1 of 1	WNW/270.8	95.8 / 5.00	TORONTO HYDRO POLE 61 HURON ST. TORONTO CITY ON M5T 2A6	SPL
Ref No: 7429 Year: Incident Dt: 8/2/1988 Dt MOE Arvl on Scn: MOE Reported Dt: 8/2/1988 Dt Document Closed: Site No: MOE Response: Site County/District: Site Geo Ref Meth: Site District Office: Nearest Watercourse: Site Name: Site Address: Site Region: Site Municipality: TORONTO CITY Site Lot: Site Conc: Site Geo Ref Accu: Site Map Datum: Northing: Easting: Entity Operating Name: Client Name: Client Type: Source Type: Incident Cause: COOLING SYSTEM LEAK Incident Preceding Spill: Incident Reason: OVERSTRESS/OVERPRESSURE Incident Summary: TORONTO HYDRO - 25L TRANSFORMER OIL TO GROUND(19 PPM FOR PCB'S) Environment Impact: Health Env Consequence: Nature of Impact: Contaminant Qty: Contaminant Qty 1: Contaminant Unit: Contaminant Code: Contaminant Name: Contaminant Limit 1: Contam Limit Freq 1: Contaminant UN No 1: Receiving Medium: LAND Activity Preceding Spill: Property 2nd Watershed: Property Tertiary Watershed: Sector Type: SAC Action Class: Call Report Locatn Geodata: Time Reported: System Facility Address:					
309	1 of 1	S/271.7	88.7 / -2.18	n/a Toronto ON	EHS
Order No: 20120523011 Nearest Intersection:					

Map Key	Number of Records	Direction/ Distance (m)	Elev/Diff (m)	Site	DB
Status: C Report Type: Custom Report Report Date: 28-MAY-12 Date Received: 23-MAY-12 Previous Site Name: Lot/Building Size: approximately 0.17 hectares Additional Info Ordered: Fire Insur. Maps and/or Site Plans					
Municipality: Client Prov/State: ON Search Radius (km): .25 X: -79.392041 Y: 43.648653					

310	1 of 1	SW/272.1	90.9 / 0.02	334 QUEEN STREET WEST Toronto ON	WWIS
Well ID: 7289187 Construction Date: Use 1st: Monitoring Use 2nd: Final Well Status: Observation Wells Water Type: Casing Material: Audit No: Z254955 Tag: A216324 Constructn Method: Elevation (m): Elevatn Reliabilty: Depth to Bedrock: Well Depth: Overburden/Bedrock: Pump Rate: Static Water Level: Clear/Cloudy: Municipality: TORONTO CITY Site Info:					
Flowing (Y/N): Flow Rate: Data Entry Status: Data Src: Date Received: 06/28/2017 Selected Flag: TRUE Abandonment Rec: Contractor: 7147 Form Version: 7 Owner: County: YORK Lot: Concession: Concession Name: Easting NAD83: Northing NAD83: Zone: UTM Reliability:					
PDF URL (Map): https://d2khazk8e83rdv.cloudfront.net/moe_mapping/downloads/2Water/Wells_pdfs/728\7289187.pdf					

Additional Detail(s) (Map)

Well Completed Date:
Year Completed:
Depth (m): 10.7
Latitude: 43.6495730741284
Longitude: -79.3952631294354
X: -79.3952629788889
Y: 43.64957307109673
Path: 728\7289187.pdf

Bore Hole Information

Bore Hole ID: 1006583805 DP2BR: Spatial Status: Code OB: Code OB Desc: Open Hole: Cluster Kind: Date Completed: Remarks: Location Method Desc: on Water Well Record Elevrc Desc: Location Source Date: Improvement Location Source: Improvement Location Method: Source Revision Comment:	Elevation: Elevrc: Zone: 17 East83: 629414.00 North83: 4834204.00 Org CS: UTM83 UTMRC: 4 UTMRC Desc: margin of error : 30 m - 100 m Location Method: wwr

Map Key	Number of Records	Direction/ Distance (m)	Elev/Diff (m)	Site	DB
Supplier Comment:					
<u>Overburden and Bedrock Materials Interval</u>					
Formation ID:		1006808211			
Layer:		2			
Color:		6			
General Color:		BROWN			
Material 1:		28			
Material 1 Desc:		SAND			
Material 2:					
Material 2 Desc:					
Material 3:					
Material 3 Desc:					
Formation Top Depth:		0.20000000298023224			
Formation End Depth:		10.699999809265137			
Formation End Depth UOM:		m			
<u>Overburden and Bedrock Materials Interval</u>					
Formation ID:		1006808210			
Layer:		1			
Color:		8			
General Color:		BLACK			
Material 1:					
Material 1 Desc:					
Material 2:					
Material 2 Desc:					
Material 3:					
Material 3 Desc:					
Formation Top Depth:		0.0			
Formation End Depth:		0.20000000298023224			
Formation End Depth UOM:		m			
<u>Annular Space/Abandonment Sealing Record</u>					
Plug ID:		1006808218			
Layer:		1			
Plug From:		0.0			
Plug To:		0.30000001192092896			
Plug Depth UOM:		m			
<u>Annular Space/Abandonment Sealing Record</u>					
Plug ID:		1006808221			
Layer:		4			
Plug From:					
Plug To:		10.699999809265137			
Plug Depth UOM:		m			
<u>Annular Space/Abandonment Sealing Record</u>					
Plug ID:		1006808220			
Layer:		3			
Plug From:		7.0			
Plug To:		10.699999809265137			
Plug Depth UOM:		m			

Map Key	Number of Records	Direction/ Distance (m)	Elev/Diff (m)	Site	DB
<u>Annular Space/Abandonment Sealing Record</u>					
Plug ID:		1006808219			
Layer:		2			
Plug From:		0.30000001192092896			
Plug To:		7.0			
Plug Depth UOM:		m			
<u>Method of Construction & Well Use</u>					
Method Construction ID:		1006808217			
Method Construction Code:		6			
Method Construction:		Boring			
Other Method Construction:					
<u>Pipe Information</u>					
Pipe ID:		1006808209			
Casing No:		0			
Comment:					
Alt Name:					
<u>Construction Record - Casing</u>					
Casing ID:		1006808214			
Layer:		1			
Material:		5			
Open Hole or Material:		PLASTIC			
Depth From:		0.0			
Depth To:		7.599999904632568			
Casing Diameter:		5.0			
Casing Diameter UOM:		cm			
Casing Depth UOM:		m			
<u>Construction Record - Screen</u>					
Screen ID:		1006808215			
Layer:		1			
Slot:					
Screen Top Depth:		7.599999904632568			
Screen End Depth:		10.699999809265137			
Screen Material:		5			
Screen Depth UOM:		m			
Screen Diameter UOM:		cm			
Screen Diameter:		6.300000190734863			
<u>Water Details</u>					
Water ID:		1006808213			
Layer:		1			
Kind Code:		8			
Kind:		Untested			
Water Found Depth:		9.100000381469727			
Water Found Depth UOM:		m			
<u>Hole Diameter</u>					

Map Key	Number of Records	Direction/ Distance (m)	Elev/Diff (m)	Site	DB
Hole ID:		1006808212			
Diameter:		16.5			
Depth From:		0.0			
Depth To:		10.699999809265137			
Hole Depth UOM:		m			
Hole Diameter UOM:		cm			

311	1 of 1	WSW/272.6	91.3 / 0.47	37 BULWER STREET Toronto ON	WWIS
Well ID:	7287057			Flowing (Y/N):	
Construction Date:				Flow Rate:	
Use 1st:	Test Hole			Data Entry Status:	
Use 2nd:	Monitoring			Data Src:	
Final Well Status:	Monitoring and Test Hole			Date Received:	05/25/2017
Water Type:				Selected Flag:	TRUE
Casing Material:				Abandonment Rec:	
Audit No:	Z241934			Contractor:	7383
Tag:	A222664			Form Version:	7
Constructn Method:				Owner:	
Elevation (m):				County:	YORK
Elevatn Reliability:				Lot:	
Depth to Bedrock:				Concession:	
Well Depth:				Concession Name:	
Overburden/Bedrock:				Easting NAD83:	
Pump Rate:				Northing NAD83:	
Static Water Level:				Zone:	
Clear/Cloudy:				UTM Reliability:	
Municipality:	TORONTO CITY				
Site Info:					
PDF URL (Map):	https://d2khazk8e83rdv.cloudfront.net/moe_mapping/downloads/2Water/Wells_pdfs/728\7287057.pdf				

Additional Detail(s) (Map)

Well Completed Date:	02/17/2017
Year Completed:	2017
Depth (m):	9.144
Latitude:	43.6496371220728
Longitude:	-79.3953358230603
X:	-79.39533567232952
Y:	43.6496371192891
Path:	728\7287057.pdf

Bore Hole Information

Bore Hole ID:	1006481161	Elevation:	
DP2BR:		Elevrc:	
Spatial Status:		Zone:	17
Code OB:		East83:	629408.00
Code OB Desc:		North83:	4834211.00
Open Hole:		Org CS:	UTM83
Cluster Kind:		UTMRC:	4
Date Completed:	02/17/2017	UTMRC Desc:	margin of error : 30 m - 100 m
Remarks:		Location Method:	www
Location Method Desc:	on Water Well Record		
Elevrc Desc:			
Location Source Date:			
Improvement Location Source:			
Improvement Location Method:			
Source Revision Comment:			
Supplier Comment:			

Map Key	Number of Records	Direction/ Distance (m)	Elev/Diff (m)	Site	DB
<u>Overburden and Bedrock Materials Interval</u>					
Formation ID:		1006748164			
Layer:		3			
Color:		2			
General Color:		GREY			
Material 1:		06			
Material 1 Desc:		SILT			
Material 2:		28			
Material 2 Desc:		SAND			
Material 3:		05			
Material 3 Desc:		CLAY			
Formation Top Depth:		15.0			
Formation End Depth:		30.0			
Formation End Depth UOM:		ft			
<u>Overburden and Bedrock Materials Interval</u>					
Formation ID:		1006748163			
Layer:		2			
Color:		2			
General Color:		GREY			
Material 1:		05			
Material 1 Desc:		CLAY			
Material 2:		06			
Material 2 Desc:		SILT			
Material 3:		79			
Material 3 Desc:		PACKED			
Formation Top Depth:		0.5			
Formation End Depth:		15.0			
Formation End Depth UOM:		ft			
<u>Overburden and Bedrock Materials Interval</u>					
Formation ID:		1006748162			
Layer:		1			
Color:		8			
General Color:		BLACK			
Material 1:					
Material 1 Desc:					
Material 2:					
Material 2 Desc:					
Material 3:		73			
Material 3 Desc:		HARD			
Formation Top Depth:		0.0			
Formation End Depth:		0.5			
Formation End Depth UOM:		ft			
<u>Annular Space/Abandonment Sealing Record</u>					
Plug ID:		1006748174			
Layer:		3			
Plug From:		18.0			
Plug To:		30.0			
Plug Depth UOM:		ft			
<u>Annular Space/Abandonment Sealing Record</u>					

Map Key	Number of Records	Direction/ Distance (m)	Elev/Diff (m)	Site	DB
Plug ID:		1006748173			
Layer:		2			
Plug From:		1.0			
Plug To:		18.0			
Plug Depth UOM:		ft			
<u>Annular Space/Abandonment Sealing Record</u>					
Plug ID:		1006748172			
Layer:		1			
Plug From:		0.0			
Plug To:		1.0			
Plug Depth UOM:		ft			
<u>Method of Construction & Well Use</u>					
Method Construction ID:		1006748171			
Method Construction Code:		2			
Method Construction:		Rotary (Convent.)			
Other Method Construction:					
<u>Pipe Information</u>					
Pipe ID:		1006748161			
Casing No:		0			
Comment:					
Alt Name:					
<u>Construction Record - Casing</u>					
Casing ID:		1006748167			
Layer:		1			
Material:		5			
Open Hole or Material:		PLASTIC			
Depth From:		0.0			
Depth To:		20.0			
Casing Diameter:		2.0			
Casing Diameter UOM:		inch			
Casing Depth UOM:		ft			
<u>Construction Record - Screen</u>					
Screen ID:		1006748168			
Layer:		1			
Slot:		.1			
Screen Top Depth:		20.0			
Screen End Depth:		30.0			
Screen Material:		5			
Screen Depth UOM:		ft			
Screen Diameter UOM:		inch			
Screen Diameter:		2.375			
<u>Water Details</u>					
Water ID:		1006748166			
Layer:		1			
Kind Code:		8			
Kind:		Untested			

Map Key	Number of Records	Direction/ Distance (m)	Elev/Diff (m)	Site	DB
Water Found Depth:		29.0			
Water Found Depth UOM:		ft			
<u>Hole Diameter</u>					
Hole ID:		1006748165			
Diameter:		6.0			
Depth From:		0.0			
Depth To:		30.0			
Hole Depth UOM:		ft			
Hole Diameter UOM:		inch			
312	1 of 1	ESE/272.8	89.8 / -1.00	The Rex Hotel<UNOFFICIAL> 194 Queen Street West Toronto ON M5V 1Z1	SPL
Ref No:		2167-8QRW5T		Municipality No:	
Year:				Nature of Damage:	
Incident Dt:		22-JAN-12		Discharger Report:	
Dt MOE Arvl on Scn:				Material Group:	
MOE Reported Dt:		22-JAN-12		Impact to Health:	
Dt Document Closed:				Agency Involved:	
Site No:					
MOE Response:					
Site County/District:					
Site Geo Ref Meth:					
Site District Office:					
Nearest Watercourse:					
Site Name:		The Rex Hotel<UNOFFICIAL>			
Site Address:		194 Queen Street West			
Site Region:					
Site Municipality:		Toronto			
Site Lot:					
Site Conc:					
Site Geo Ref Accu:					
Site Map Datum:					
Northing:					
Easting:					
Entity Operating Name:					
Client Name:		The Rex Hotel<UNOFFICIAL>			
Client Type:					
Source Type:					
Incident Cause:		Tank (Above Ground) Leak			
Incident Preceding Spill:					
Incident Reason:					
Incident Summary:		The Rex: 50 L furnace tank fuel to basement floor drain			
Environment Impact:		Confirmed			
Health Env Consequence:					
Nature of Impact:		Surface Water Pollution			
Contaminant Qty:					
Contaminant Qty 1:					
Contaminant Unit:					
Contaminant Code:		13			
Contaminant Name:		FURNACE OIL			
Contaminant Limit 1:					
Contam Limit Freq 1:					
Contaminant UN No 1:					
Receiving Medium:		Sewage - Municipal/Private and Commercial			
Activity Preceding Spill:					
Property 2nd Watershed:					
Property Tertiary Watershed:					
Sector Type:		Other			
SAC Action Class:		Primary Assessment of Spills			
Call Report Locatn Geodata:					

Map Key	Number of Records	Direction/ Distance (m)	Elev/Diff (m)	Site	DB
Time Reported: System Facility Address:					
313	1 of 3	ESE/273.1	89.8 / -1.00	Metrolinx Intersection of St.Patrick St & Queen St W Toronto ON M4Y 2C5	GEN
Generator No:		ON4920328			
SIC Code:					
SIC Description:					
Approval Years:		As of Jul 2020			
PO Box No:					
Country:		Canada			
Status:		Registered			
Co Admin:					
Choice of Contact:					
Phone No Admin:					
Contaminated Facility:					
MHSW Facility:					
<u>Detail(s)</u>					
Waste Class:		221 L			
Waste Class Name:		Light fuels			
Waste Class:		146 L			
Waste Class Name:		Other specified inorganic sludges, slurries or solids			
Waste Class:		251 L			
Waste Class Name:		Waste oils/sludges (petroleum based)			
313	2 of 3	ESE/273.1	89.8 / -1.00	Metrolinx Intersection of St.Patrick St & Queen St W Toronto ON M4Y 2C5	GEN
Generator No:		ON4920328			
SIC Code:					
SIC Description:					
Approval Years:		As of Nov 2021			
PO Box No:					
Country:		Canada			
Status:		Registered			
Co Admin:					
Choice of Contact:					
Phone No Admin:					
Contaminated Facility:					
MHSW Facility:					
<u>Detail(s)</u>					
Waste Class:		221 L			
Waste Class Name:		Light fuels			
Waste Class:		146 L			
Waste Class Name:		Other specified inorganic sludges, slurries or solids			
Waste Class:		251 L			
Waste Class Name:		Waste oils/sludges (petroleum based)			
313	3 of 3	ESE/273.1	89.8 / -1.00	Metrolinx Intersection of St.Patrick St & Queen St W	GEN

Map Key	Number of Records	Direction/ Distance (m)	Elev/Diff (m)	Site	DB
Toronto ON M4Y 2C5					
Generator No: SIC Code: SIC Description: Approval Years: PO Box No: Country: Status: Co Admin: Choice of Contact: Phone No Admin: Contaminated Facility: MHSW Facility:		ON4920328 As of Apr 2022 Canada Registered			
<u>Detail(s)</u>					
Waste Class: Waste Class Name:		146 L OTHER SPECIFIED INORGANICS			
Waste Class: Waste Class Name:		221 L LIGHT FUELS			
Waste Class: Waste Class Name:		251 L OIL SKIMMINGS & SLUDGES			
314	1 of 2	SSE/274.0	87.9 / -2.96	Parkway Parking of Canada 263 Richmond Street Toronto ON M5V 3M6	GEN
Generator No: SIC Code: SIC Description: Approval Years: PO Box No: Country: Status: Co Admin: Choice of Contact: Phone No Admin: Contaminated Facility: MHSW Facility:		ON4480245 As of Oct 2019 Canada Registered			
<u>Detail(s)</u>					
Waste Class: Waste Class Name:		252 L Waste crankcase oils and lubricants			
314	2 of 2	SSE/274.0	87.9 / -2.96	Parkway Paring of Canada LTD 263 Richmond St West Toronto ON M5V 3M6	GEN
Generator No: SIC Code: SIC Description: Approval Years: PO Box No: Country: Status: Co Admin: Choice of Contact: Phone No Admin:		ON4862839 As of Nov 2021 Canada Registered			

742 erisinfo.com | Environmental Risk Information Services Order No: 24121901604

Map Key	Number of Records	Direction/ Distance (m)	Elev/Diff (m)	Site	DB
Static Water Level: Clear/Cloudy: Municipality: Site Info:				Zone: UTM Reliability:	
TORONTO CITY					
<u>Additional Detail(s) (Map)</u>					
Bore Hole ID:	1008487565			Tag No:	
Depth M:				Contractor:	7241
Year Completed:	2020			Latitude:	43.6488451440268
Well Completed Dt:	08/14/2020			Longitude:	-79.3940797419421
Audit No:	Z342681			Y:	43.64884514144107
Path:				X:	-79.39407959177566
<u>Bore Hole Information</u>					
Bore Hole ID:	1008487565			Elevation:	
DP2BR:				Elevrc:	
Spatial Status:				Zone:	17
Code OB:				East83:	629511.00
Code OB Desc:				North83:	4834125.00
Open Hole:				Org CS:	UTM83
Cluster Kind:				UTMRC:	4
Date Completed:	08/14/2020			UTMRC Desc:	margin of error : 30 m - 100 m
Remarks:				Location Method:	wwr
Location Method Desc:	on Water Well Record				
Elevrc Desc:					
Location Source Date:					
Improvement Location Source:					
Improvement Location Method:					
Source Revision Comment:					
Supplier Comment:					
<u>Annular Space/Abandonment Sealing Record</u>					
Plug ID:	1009626206				
Layer:	1				
Plug From:	5.0				
Plug To:	20.0				
Plug Depth UOM:	ft				
<u>Annular Space/Abandonment Sealing Record</u>					
Plug ID:	1009626207				
Layer:	2				
Plug From:	0.0				
Plug To:	5.0				
Plug Depth UOM:	ft				
<u>Pipe Information</u>					
Pipe ID:	1009623598				
Casing No:	0				
Comment:					
Alt Name:					
<u>Construction Record - Casing</u>					
Casing ID:	1009627821				

Map Key	Number of Records	Direction/ Distance (m)	Elev/Diff (m)	Site	DB
Layer:		1			
Material:		5			
Open Hole or Material:		PLASTIC			
Depth From:					
Depth To:					
Casing Diameter:		2.0			
Casing Diameter UOM:		Inch			
Casing Depth UOM:					
 <u>Construction Record - Screen</u>					
Screen ID:		1009628231			
Layer:		1			
Slot:					
Screen Top Depth:					
Screen End Depth:					
Screen Material:		5			
Screen Depth UOM:					
Screen Diameter UOM:		Inch			
Screen Diameter:		2.25			
 <u>Results of Well Yield Testing</u>					
Pumping Test Method Desc:					
Pump Test ID:		1009628692			
Pump Set At:					
Static Level:					
Final Level After Pumping:					
Recommended Pump Depth:					
Pumping Rate:					
Flowing Rate:					
Recommended Pump Rate:					
Levels UOM:		ft			
Rate UOM:		GPM			
Water State After Test Code:					
Water State After Test:					
Pumping Test Method:		0			
Pumping Duration HR:					
Pumping Duration MIN:					
Flowing:					
317	1 of 1	SSW/275.2	89.8 / -1.00	375 queen street west Toronto ON	WWIS
Well ID:	7354140			Flowing (Y/N):	
Construction Date:				Flow Rate:	
Use 1st:	Test Hole			Data Entry Status:	
Use 2nd:	Monitoring			Data Src:	
Final Well Status:				Date Received:	02/19/2020
Water Type:				Selected Flag:	TRUE
Casing Material:				Abandonment Rec:	
Audit No:	Z329043			Contractor:	7241
Tag:	A286374			Form Version:	7
Constructn Method:				Owner:	
Elevation (m):				County:	YORK
Elevatn Reliabilty:				Lot:	
Depth to Bedrock:				Concession:	
Well Depth:				Concession Name:	
Overburden/Bedrock:				Easting NAD83:	
Pump Rate:				Northing NAD83:	
Static Water Level:				Zone:	
Clear/Cloudy:				UTM Reliability:	
Municipality:		TORONTO CITY			

Map Key	Number of Records	Direction/ Distance (m)	Elev/Diff (m)	Site	DB
Site Info:					
<u>Additional Detail(s) (Map)</u>					
Bore Hole ID:	1008181187			Tag No:	A286374
Depth M:	5.4864			Contractor:	7241
Year Completed:	2019			Latitude:	43.648789050722
Well Completed Dt:	12/30/2019			Longitude:	-79.3939324403541
Audit No:	Z329043			Y:	43.648789048483124
Path:				X:	-79.39393228968054
<u>Bore Hole Information</u>					
Bore Hole ID:	1008181187			Elevation:	
DP2BR:				Elevrc:	
Spatial Status:				Zone:	17
Code OB:				East83:	629523.00
Code OB Desc:				North83:	4834119.00
Open Hole:				Org CS:	UTM83
Cluster Kind:				UTMRC:	4
Date Completed:	12/30/2019			UTMRC Desc:	margin of error : 30 m - 100 m
Remarks:				Location Method:	wwr
Location Method Desc:	on Water Well Record				
Elevrc Desc:					
Location Source Date:					
Improvement Location Source:					
Improvement Location Method:					
Source Revision Comment:					
Supplier Comment:					
<u>Overburden and Bedrock</u>					
<u>Materials Interval</u>					
Formation ID:	1008251130				
Layer:	1				
Color:	6				
General Color:	BROWN				
Material 1:	28				
Material 1 Desc:	SAND				
Material 2:	06				
Material 2 Desc:	SILT				
Material 3:					
Material 3 Desc:					
Formation Top Depth:	0.0				
Formation End Depth:	7.0				
Formation End Depth UOM:	ft				
<u>Overburden and Bedrock</u>					
<u>Materials Interval</u>					
Formation ID:	1008251131				
Layer:	2				
Color:	2				
General Color:	GREY				
Material 1:	06				
Material 1 Desc:	SILT				
Material 2:	28				
Material 2 Desc:	SAND				
Material 3:	91				
Material 3 Desc:	WATER-BEARING				
Formation Top Depth:	7.0				
Formation End Depth:	18.0				

Map Key	Number of Records	Direction/ Distance (m)	Elev/Diff (m)	Site	DB
Formation End Depth UOM:		ft			
<u>Annular Space/Abandonment Sealing Record</u>					
Plug ID:		1008252101			
Layer:		1			
Plug From:		7.0			
Plug To:		18.0			
Plug Depth UOM:		ft			
<u>Annular Space/Abandonment Sealing Record</u>					
Plug ID:		1008252102			
Layer:		2			
Plug From:		0.25			
Plug To:		7.0			
Plug Depth UOM:		ft			
<u>Method of Construction & Well Use</u>					
Method Construction ID:		1008253241			
Method Construction Code:		6			
Method Construction:		Boring			
Other Method Construction:					
<u>Pipe Information</u>					
Pipe ID:		1008249944			
Casing No:		0			
Comment:					
Alt Name:					
<u>Construction Record - Casing</u>					
Casing ID:		1008253583			
Layer:		1			
Material:		5			
Open Hole or Material:		PLASTIC			
Depth From:		0.16699999570846558			
Depth To:		8.0			
Casing Diameter:		2.0			
Casing Diameter UOM:		Inch			
Casing Depth UOM:		ft			
<u>Construction Record - Screen</u>					
Screen ID:		1008253934			
Layer:		1			
Slot:		10			
Screen Top Depth:		8.0			
Screen End Depth:		18.0			
Screen Material:		5			
Screen Depth UOM:		ft			
Screen Diameter UOM:		inch			
Screen Diameter:		2.25			
<u>Results of Well Yield Testing</u>					

Map Key	Number of Records	Direction/ Distance (m)	Elev/Diff (m)	Site	DB
Pumping Test Method Desc: Pump Test ID: 1008254277 Pump Set At: Static Level: Final Level After Pumping: Recommended Pump Depth: Pumping Rate: Flowing Rate: Recommended Pump Rate: Levels UOM: ft Rate UOM: GPM Water State After Test Code: Water State After Test: Pumping Test Method: 0 Pumping Duration HR: Pumping Duration MIN: Flowing:					
<u>Hole Diameter</u>					
Hole ID: 1008252879 Diameter: 6.0 Depth From: 0.0 Depth To: 18.0 Hole Depth UOM: ft Hole Diameter UOM: Inch					
318	1 of 24	ENE/275.2	93.1 / 2.26	BANK OF MONTREAL 234 SIMCOE ST TORONTO ON M5T 1T4	PRT
Location ID: 15614 Type: private Expiry Date: Capacity (L): 22730.00 Licence #: 0001041774					
318	2 of 24	ENE/275.2	93.1 / 2.26	Bank of Montreal 234 Simcoe St Toronto ON M5T 1T4	GEN
Generator No: ON5062649 SIC Code: 522111 SIC Description: Personal and Commercial Banking Industry Approval Years: 05,06 PO Box No: Country: Status: Co Admin: Choice of Contact: Phone No Admin: Contaminated Facility: MHSW Facility:					
<u>Detail(s)</u>					
Waste Class: 252 Waste Class Name: WASTE OILS & LUBRICANTS Waste Class: 251 Waste Class Name: OIL SKIMMINGS & SLUDGES					

Map Key	Number of Records	Direction/ Distance (m)	Elev/Diff (m)	Site	DB
318	3 of 24	ENE/275.2	93.1 / 2.26	BANK OF MONTREAL 234 SIMCOE ST TORONTO ON M5T 1T4	FSTH
License Issue Date: Tank Status: Tank Status As Of: Operation Type: Facility Type:		11/26/1990 Licensed August 2007 Private Fuel Outlet Gasoline Station - Self Serve			
--Details--					
Status: Year of Installation: Corrosion Protection: Capacity: Tank Fuel Type:		Active 1979 22730 Liquid Fuel Single Wall UST - Diesel			
318	4 of 24	ENE/275.2	93.1 / 2.26	BANK OF MONTREAL 234 SIMCOE ST TORONTO ON M5T 1T4	FSTH
License Issue Date: Tank Status: Tank Status As Of: Operation Type: Facility Type:		11/26/1990 Licensed December 2008 Private Fuel Outlet Gasoline Station - Self Serve			
--Details--					
Status: Year of Installation: Corrosion Protection: Capacity: Tank Fuel Type:		Active 1979 22730 Liquid Fuel Single Wall UST - Diesel			
318	5 of 24	ENE/275.2	93.1 / 2.26	BANK OF MONTREAL 234 SIMCOE ST TORONTO ON	FST
Inventory No: Inventory Status: Installation Year: Capacity: Capacity Unit: Tank Type: Manufacturer: Model: Description:		11020106 Active		Tank Material: Corrosion Protect: Overfill Protection: Inventory Context: Inventory Item:	
				Steel Impressed Current FS Liquid Fuel Tank FS LIQUID FUEL TANK	
		UNDERGROUND TANK			
318	6 of 24	ENE/275.2	93.1 / 2.26	Bank of Montreal 234 Simcoe Street Toronto M5T 1T4 CITY OF TORONTO ON	EBR
EBR Registry No: Ministry Ref No: Notice Type: Notice Stage:		012-1248 9700-9G2QWS Instrument Decision		Decision Posted: Exception Posted: Section: Act 1:	

Map Key	Number of Records	Direction/ Distance (m)	Elev/Diff (m)	Site	DB
Notice Date: October 26, 2015 Proposal Date: March 10, 2014 Year: 2014 Instrument Type: (EPA Part II.1-air) - Environmental Compliance Approval (project type: air) Off Instrument Name: Posted By: Company Name: Bank of Montreal Site Address: Location Other: Proponent Name: Proponent Address: 234 Simcoe Street, Toronto Ontario, Canada M5T 1T4 Comment Period: URL: Summary: Site Location Details: 234 Simcoe Street Toronto M5T 1T4 CITY OF TORONTO					
318	7 of 24	ENE/275.2	93.1 / 2.26	234 SIMCOE STREET TORONTO ON	WWIS
Well ID: 7211924 Construction Date: Use 1st: Monitoring and Test Hole Use 2nd: Final Well Status: Monitoring and Test Hole Water Type: Casing Material: Audit No: Z181127 Tag: A156148 Constructn Method: Elevation (m): Elevatn Reliability: Depth to Bedrock: Well Depth: Overburden/Bedrock: Pump Rate: Static Water Level: Clear/Cloudy: Municipality: TORONTO CITY Site Info: PDF URL (Map): https://d2khazk8e83rdv.cloudfront.net/moe_mapping/downloads/2Water/Wells_pdfs/721\7211924.pdf					
Flowing (Y/N): Flow Rate: Data Entry Status: Data Src: Date Received: 11/28/2013 Selected Flag: TRUE Abandonment Rec: Contractor: 7241 Form Version: 7 Owner: County: YORK Lot: Concession: Concession Name: Easting NAD83: Northing NAD83: Zone: UTM Reliability:					
Additional Detail(s) (Map) Well Completed Date: 11/05/2013 Year Completed: 2013 Depth (m): 6.7056 Latitude: 43.653286887477 Longitude: -79.3891623122888 X: -79.38916216118936 Y: 43.653286884532825 Path: 721\7211924.pdf					
Bore Hole Information Bore Hole ID: 1004654401 DP2BR: Spatial Status:					
				Elevation: Elevrc: Zone: 17	

Map Key	Number of Records	Direction/ Distance (m)	Elev/Diff (m)	Site	DB
Code OB:				East83:	629898.00
Code OB Desc:				North83:	4834626.00
Open Hole:				Org CS:	UTM83
Cluster Kind:				UTMRC:	4
Date Completed:	11/05/2013			UTMRC Desc:	margin of error : 30 m - 100 m
Remarks:				Location Method:	wwr
Location Method Desc:		on Water Well Record			
Elevrc Desc:					
Location Source Date:					
Improvement Location Source:					
Improvement Location Method:					
Source Revision Comment:					
Supplier Comment:					
<u>Overburden and Bedrock</u>					
<u>Materials Interval</u>					
Formation ID:		1004956654			
Layer:		3			
Color:		2			
General Color:		GREY			
Material 1:		05			
Material 1 Desc:		CLAY			
Material 2:		91			
Material 2 Desc:		WATER-BEARING			
Material 3:					
Material 3 Desc:					
Formation Top Depth:		14.0			
Formation End Depth:		22.0			
Formation End Depth UOM:		ft			
<u>Overburden and Bedrock</u>					
<u>Materials Interval</u>					
Formation ID:		1004956653			
Layer:		2			
Color:		6			
General Color:		BROWN			
Material 1:		06			
Material 1 Desc:		SILT			
Material 2:		05			
Material 2 Desc:		CLAY			
Material 3:					
Material 3 Desc:					
Formation Top Depth:		3.0			
Formation End Depth:		14.0			
Formation End Depth UOM:		ft			
<u>Overburden and Bedrock</u>					
<u>Materials Interval</u>					
Formation ID:		1004956652			
Layer:		1			
Color:		6			
General Color:		BROWN			
Material 1:		01			
Material 1 Desc:		FILL			
Material 2:		28			
Material 2 Desc:		SAND			
Material 3:					
Material 3 Desc:					
Formation Top Depth:		0.0			
Formation End Depth:		3.0			

Map Key	Number of Records	Direction/ Distance (m)	Elev/Diff (m)	Site	DB
Formation End Depth UOM:		ft			
<u>Annular Space/Abandonment Sealing Record</u>					
Plug ID:		1004956663			
Layer:		2			
Plug From:		11.0			
Plug To:		1.0			
Plug Depth UOM:		ft			
<u>Annular Space/Abandonment Sealing Record</u>					
Plug ID:		1004956662			
Layer:		1			
Plug From:		22.0			
Plug To:		11.0			
Plug Depth UOM:		ft			
<u>Annular Space/Abandonment Sealing Record</u>					
Plug ID:		1004956664			
Layer:		3			
Plug From:		1.0			
Plug To:		0.0			
Plug Depth UOM:		ft			
<u>Method of Construction & Well Use</u>					
Method Construction ID:		1004956661			
Method Construction Code:		D			
Method Construction:		Direct Push			
Other Method Construction:					
<u>Pipe Information</u>					
Pipe ID:		1004956651			
Casing No:		0			
Comment:					
Alt Name:					
<u>Construction Record - Casing</u>					
Casing ID:		1004956657			
Layer:		1			
Material:		5			
Open Hole or Material:		PLASTIC			
Depth From:		0.0			
Depth To:		12.0			
Casing Diameter:		1.5			
Casing Diameter UOM:		inch			
Casing Depth UOM:		ft			
<u>Construction Record - Screen</u>					
Screen ID:		1004956658			
Layer:		1			

Map Key	Number of Records	Direction/ Distance (m)	Elev/Diff (m)	Site	DB
Slot:		10			
Screen Top Depth:		12.0			
Screen End Depth:		22.0			
Screen Material:		5			
Screen Depth UOM:		ft			
Screen Diameter UOM:		inch			
Screen Diameter:		1.75			
<u>Water Details</u>					
Water ID:		1004956656			
Layer:					
Kind Code:					
Kind:					
Water Found Depth:					
Water Found Depth UOM:		ft			
<u>Hole Diameter</u>					
Hole ID:		1004956655			
Diameter:		3.25			
Depth From:		0.0			
Depth To:		22.0			
Hole Depth UOM:		ft			
Hole Diameter UOM:		inch			

318	8 of 24	ENE/275.2	93.1 / 2.26	TORONTO ON	WWIS
Well ID:	7211925			Flowing (Y/N):	
Construction Date:				Flow Rate:	
Use 1st:	Monitoring and Test Hole			Data Entry Status:	
Use 2nd:				Data Src:	
Final Well Status:	Monitoring and Test Hole			Date Received:	11/28/2013
Water Type:				Selected Flag:	TRUE
Casing Material:				Abandonment Rec:	
Audit No:	Z181185			Contractor:	7241
Tag:	A156149			Form Version:	7
Constructn Method:				Owner:	
Elevation (m):				County:	YORK
Elevatn Reliabilty:				Lot:	
Depth to Bedrock:				Concession:	
Well Depth:				Concession Name:	
Overburden/Bedrock:				Easting NAD83:	
Pump Rate:				Northing NAD83:	
Static Water Level:				Zone:	
Clear/Cloudy:				UTM Reliability:	
Municipality:	TORONTO CITY				
Site Info:					
PDF URL (Map):	https://d2khazk8e83rdv.cloudfront.net/moe_mapping/downloads/2Water/Wells_pdfs/721\7211925.pdf				

Additional Detail(s) (Map)

Well Completed Date: 11/05/2013
 Year Completed: 2013
 Depth (m): 6.096
 Latitude: 43.653286887477
 Longitude: -79.3891623122888
 X: -79.38916216118936
 Y: 43.653286884532825
 Path: 721\7211925.pdf

Map Key	Number of Records	Direction/ Distance (m)	Elev/Diff (m)	Site	DB
<u>Bore Hole Information</u>					
Bore Hole ID:	1004654416			Elevation:	
DP2BR:				Elevrc:	
Spatial Status:				Zone:	17
Code OB:				East83:	629898.00
Code OB Desc:				North83:	4834626.00
Open Hole:				Org CS:	UTM83
Cluster Kind:				UTMRC:	4
Date Completed:	11/05/2013			UTMRC Desc:	margin of error : 30 m - 100 m
Remarks:				Location Method:	wwwr
Location Method Desc:	on Water Well Record				
Elevrc Desc:					
Location Source Date:					
Improvement Location Source:					
Improvement Location Method:					
Source Revision Comment:					
Supplier Comment:					
<u>Overburden and Bedrock</u>					
<u>Materials Interval</u>					
Formation ID:	1004956667				
Layer:	2				
Color:	6				
General Color:	BROWN				
Material 1:	06				
Material 1 Desc:	SILT				
Material 2:	05				
Material 2 Desc:	CLAY				
Material 3:					
Material 3 Desc:					
Formation Top Depth:	2.0				
Formation End Depth:	14.0				
Formation End Depth UOM:	ft				
<u>Overburden and Bedrock</u>					
<u>Materials Interval</u>					
Formation ID:	1004956666				
Layer:	1				
Color:	6				
General Color:	BROWN				
Material 1:	28				
Material 1 Desc:	SAND				
Material 2:	69				
Material 2 Desc:	FINE-GRAINED				
Material 3:					
Material 3 Desc:					
Formation Top Depth:	0.0				
Formation End Depth:	2.0				
Formation End Depth UOM:	ft				
<u>Overburden and Bedrock</u>					
<u>Materials Interval</u>					
Formation ID:	1004956668				
Layer:	3				
Color:	2				
General Color:	GREY				
Material 1:	05				

Map Key	Number of Records	Direction/ Distance (m)	Elev/Diff (m)	Site	DB
Material 1 Desc:		CLAY			
Material 2:		91			
Material 2 Desc:		WATER-BEARING			
Material 3:					
Material 3 Desc:					
Formation Top Depth:		14.0			
Formation End Depth:		20.0			
Formation End Depth UOM:		ft			
 <u>Annular Space/Abandonment Sealing Record</u>					
Plug ID:		1004956677			
Layer:		2			
Plug From:		9.0			
Plug To:		1.0			
Plug Depth UOM:		ft			
 <u>Annular Space/Abandonment Sealing Record</u>					
Plug ID:		1004956678			
Layer:		3			
Plug From:		1.0			
Plug To:		0.0			
Plug Depth UOM:		ft			
 <u>Annular Space/Abandonment Sealing Record</u>					
Plug ID:		1004956676			
Layer:		1			
Plug From:		20.0			
Plug To:		9.0			
Plug Depth UOM:		ft			
 <u>Method of Construction & Well Use</u>					
Method Construction ID:		1004956675			
Method Construction Code:		D			
Method Construction:		Direct Push			
Other Method Construction:					
 <u>Pipe Information</u>					
Pipe ID:		1004956665			
Casing No:		0			
Comment:					
Alt Name:					
 <u>Construction Record - Casing</u>					
Casing ID:		1004956671			
Layer:		1			
Material:		5			
Open Hole or Material:		PLASTIC			
Depth From:		0.0			
Depth To:		10.0			
Casing Diameter:		1.5			
Casing Diameter UOM:		inch			

Map Key	Number of Records	Direction/ Distance (m)	Elev/Diff (m)	Site	DB
Casing Depth UOM:		ft			
<u>Construction Record - Screen</u>					
Screen ID:	1004956672				
Layer:	1				
Slot:	10				
Screen Top Depth:	10.0				
Screen End Depth:	20.0				
Screen Material:	5				
Screen Depth UOM:	ft				
Screen Diameter UOM:	inch				
Screen Diameter:	1.75				
<u>Water Details</u>					
Water ID:	1004956670				
Layer:					
Kind Code:					
Kind:					
Water Found Depth:					
Water Found Depth UOM:	ft				
<u>Hole Diameter</u>					
Hole ID:	1004956669				
Diameter:	3.25				
Depth From:	0.0				
Depth To:	20.0				
Hole Depth UOM:	ft				
Hole Diameter UOM:	inch				
318	9 of 24	ENE/275.2	93.1 / 2.26	234 SIMCOE STREET TORONTO ON	WWIS
Well ID:	7211926		Flowing (Y/N):		
Construction Date:			Flow Rate:		
Use 1st:	Monitoring and Test Hole		Data Entry Status:		
Use 2nd:			Data Src:		
Final Well Status:	Monitoring and Test Hole		Date Received: 11/28/2013		
Water Type:			Selected Flag: TRUE		
Casing Material:			Abandonment Rec:		
Audit No:	Z181187		Contractor: 7241		
Tag:	A156150		Form Version: 7		
Constructn Method:			Owner:		
Elevation (m):			County: YORK		
Elevatn Reliabilty:			Lot:		
Depth to Bedrock:			Concession:		
Well Depth:			Concession Name:		
Overburden/Bedrock:			Easting NAD83:		
Pump Rate:			Northing NAD83:		
Static Water Level:			Zone:		
Clear/Cloudy:			UTM Reliability:		
Municipality:	TORONTO CITY				
Site Info:					
PDF URL (Map):	https://d2khazk8e83rdv.cloudfront.net/moe_mapping/downloads/2Water/Wells_pdfs/721\7211926.pdf				
<u>Additional Detail(s) (Map)</u>					
Well Completed Date:	11/05/2013				
Year Completed:	2013				

Map Key	Number of Records	Direction/ Distance (m)	Elev/Diff (m)	Site	DB
Depth (m):		7.0104			
Latitude:		43.653286887477			
Longitude:		-79.3891623122888			
X:		-79.38916216118936			
Y:		43.653286884532825			
Path:		721\7211926.pdf			

Bore Hole Information

Bore Hole ID:	1004654419	Elevation:	
DP2BR:		Elevrc:	
Spatial Status:		Zone:	17
Code OB:		East83:	629898.00
Code OB Desc:		North83:	4834626.00
Open Hole:		Org CS:	UTM83
Cluster Kind:		UTMRC:	4
Date Completed:	11/05/2013	UTMRC Desc:	margin of error : 30 m - 100 m
Remarks:		Location Method:	wwr
Location Method Desc:	on Water Well Record		
Elevrc Desc:			
Location Source Date:			
Improvement Location Source:			
Improvement Location Method:			
Source Revision Comment:			
Supplier Comment:			

Overburden and Bedrock

Materials Interval

Formation ID:	1004956719
Layer:	2
Color:	6
General Color:	BROWN
Material 1:	06
Material 1 Desc:	SILT
Material 2:	05
Material 2 Desc:	CLAY
Material 3:	
Material 3 Desc:	
Formation Top Depth:	2.0
Formation End Depth:	14.0
Formation End Depth UOM:	ft

Overburden and Bedrock

Materials Interval

Formation ID:	1004956720
Layer:	3
Color:	2
General Color:	GREY
Material 1:	05
Material 1 Desc:	CLAY
Material 2:	91
Material 2 Desc:	WATER-BEARING
Material 3:	
Material 3 Desc:	
Formation Top Depth:	14.0
Formation End Depth:	23.0
Formation End Depth UOM:	ft

Overburden and Bedrock

Materials Interval

Map Key	Number of Records	Direction/ Distance (m)	Elev/Diff (m)	Site	DB
Formation ID:		1004956718			
Layer:		1			
Color:		6			
General Color:		BROWN			
Material 1:		01			
Material 1 Desc:		FILL			
Material 2:		28			
Material 2 Desc:		SAND			
Material 3:					
Material 3 Desc:					
Formation Top Depth:		0.0			
Formation End Depth:		2.0			
Formation End Depth UOM:		ft			
<u>Annular Space/Abandonment Sealing Record</u>					
Plug ID:		1004956729			
Layer:		2			
Plug From:		12.0			
Plug To:		1.0			
Plug Depth UOM:		ft			
<u>Annular Space/Abandonment Sealing Record</u>					
Plug ID:		1004956728			
Layer:		1			
Plug From:		23.0			
Plug To:		12.0			
Plug Depth UOM:		ft			
<u>Annular Space/Abandonment Sealing Record</u>					
Plug ID:		1004956730			
Layer:		3			
Plug From:		1.0			
Plug To:		0.0			
Plug Depth UOM:		ft			
<u>Method of Construction & Well Use</u>					
Method Construction ID:		1004956727			
Method Construction Code:		D			
Method Construction:		Direct Push			
Other Method Construction:					
<u>Pipe Information</u>					
Pipe ID:		1004956717			
Casing No:		0			
Comment:					
Alt Name:					
<u>Construction Record - Casing</u>					
Casing ID:		1004956723			
Layer:		1			

Map Key	Number of Records	Direction/ Distance (m)	Elev/Diff (m)	Site	DB
Material:		5			
Open Hole or Material:		PLASTIC			
Depth From:		0.0			
Depth To:		13.0			
Casing Diameter:		1.5			
Casing Diameter UOM:		inch			
Casing Depth UOM:		ft			
<u>Construction Record - Screen</u>					
Screen ID:		1004956724			
Layer:		1			
Slot:		10			
Screen Top Depth:		13.0			
Screen End Depth:		23.0			
Screen Material:		5			
Screen Depth UOM:		ft			
Screen Diameter UOM:		inch			
Screen Diameter:		1.75			
<u>Water Details</u>					
Water ID:		1004956722			
Layer:					
Kind Code:					
Kind:					
Water Found Depth:					
Water Found Depth UOM:		ft			
<u>Hole Diameter</u>					
Hole ID:		1004956721			
Diameter:		6.0			
Depth From:		0.0			
Depth To:		23.0			
Hole Depth UOM:		ft			
Hole Diameter UOM:		inch			
318	10 of 24	ENE/275.2	93.1 / 2.26	234 SIMCOE STREET TORONTO ON	WWIS
Well ID:		7211923		Flowing (Y/N):	
Construction Date:				Flow Rate:	
Use 1st:		Monitoring and Test Hole		Data Entry Status:	
Use 2nd:				Data Src:	
Final Well Status:		Monitoring and Test Hole		Date Received:	11/28/2013
Water Type:				Selected Flag:	TRUE
Casing Material:				Abandonment Rec:	
Audit No:		Z181186		Contractor:	7241
Tag:		A156147		Form Version:	7
Constructn Method:				Owner:	
Elevation (m):				County:	YORK
Elevatn Reliabilty:				Lot:	
Depth to Bedrock:				Concession:	
Well Depth:				Concession Name:	
Overburden/Bedrock:				Easting NAD83:	
Pump Rate:				Northing NAD83:	
Static Water Level:				Zone:	
Clear/Cloudy:				UTM Reliability:	
Municipality:		TORONTO CITY			
Site Info:					

Map Key	Number of Records	Direction/ Distance (m)	Elev/Diff (m)	Site	DB
PDF URL (Map):		https://d2khazk8e83rdv.cloudfront.net/moe_mapping/downloads/2Water/Wells_pdfs/721\7211923.pdf			
Additional Detail(s) (Map)					
Well Completed Date:	11/05/2013				
Year Completed:	2013				
Depth (m):	6.096				
Latitude:	43.653286887477				
Longitude:	-79.3891623122888				
X:	-79.38916216118936				
Y:	43.653286884532825				
Path:	721\7211923.pdf				
Bore Hole Information					
Bore Hole ID:	1004654214		Elevation:		
DP2BR:			Elevrc:		
Spatial Status:			Zone:		
Code OB:			East83:		
Code OB Desc:			North83:		
Open Hole:			Org CS:		
Cluster Kind:			UTMRC:		
Date Completed:	11/05/2013		UTMRC Desc:		
Remarks:			Location Method:		
Location Method Desc:	on Water Well Record				
Elevrc Desc:					
Location Source Date:					
Improvement Location Source:					
Improvement Location Method:					
Source Revision Comment:					
Supplier Comment:					
Overburden and Bedrock					
Materials Interval					
Formation ID:	1004956590				
Layer:	2				
Color:	6				
General Color:	BROWN				
Material 1:	06				
Material 1 Desc:	SILT				
Material 2:	05				
Material 2 Desc:	CLAY				
Material 3:					
Material 3 Desc:					
Formation Top Depth:	2.0				
Formation End Depth:	14.0				
Formation End Depth UOM:	ft				
Overburden and Bedrock					
Materials Interval					
Formation ID:	1004956591				
Layer:	3				
Color:	2				
General Color:	GREY				
Material 1:	05				
Material 1 Desc:	CLAY				
Material 2:	91				
Material 2 Desc:	WATER-BEARING				
Material 3:					
Material 3 Desc:					

Map Key	Number of Records	Direction/ Distance (m)	Elev/Diff (m)	Site	DB
Formation Top Depth:		14.0			
Formation End Depth:		20.0			
Formation End Depth UOM:		ft			
<u>Overburden and Bedrock Materials Interval</u>					
Formation ID:		1004956589			
Layer:		1			
Color:		6			
General Color:		BROWN			
Material 1:		01			
Material 1 Desc:		FILL			
Material 2:		28			
Material 2 Desc:		SAND			
Material 3:					
Material 3 Desc:					
Formation Top Depth:		0.0			
Formation End Depth:		2.0			
Formation End Depth UOM:		ft			
<u>Annular Space/Abandonment Sealing Record</u>					
Plug ID:		1004956599			
Layer:		1			
Plug From:		20.0			
Plug To:		9.0			
Plug Depth UOM:		ft			
<u>Annular Space/Abandonment Sealing Record</u>					
Plug ID:		1004956600			
Layer:		2			
Plug From:		9.0			
Plug To:		1.0			
Plug Depth UOM:		ft			
<u>Annular Space/Abandonment Sealing Record</u>					
Plug ID:		1004956601			
Layer:		3			
Plug From:		1.0			
Plug To:		0.0			
Plug Depth UOM:		ft			
<u>Method of Construction & Well Use</u>					
Method Construction ID:		1004956598			
Method Construction Code:		D			
Method Construction:		Direct Push			
Other Method Construction:					
<u>Pipe Information</u>					
Pipe ID:		1004956588			
Casing No:		0			
Comment:					

Map Key	Number of Records	Direction/ Distance (m)	Elev/Diff (m)	Site	DB
Alt Name:					
<u>Construction Record - Casing</u>					
Casing ID:		1004956594			
Layer:		1			
Material:		5			
Open Hole or Material:		PLASTIC			
Depth From:		0.0			
Depth To:		10.0			
Casing Diameter:		1.5			
Casing Diameter UOM:		inch			
Casing Depth UOM:		ft			
<u>Construction Record - Screen</u>					
Screen ID:		1004956595			
Layer:		1			
Slot:		10			
Screen Top Depth:		10.0			
Screen End Depth:		20.0			
Screen Material:		5			
Screen Depth UOM:		ft			
Screen Diameter UOM:		inch			
Screen Diameter:		1.75			
<u>Water Details</u>					
Water ID:		1004956593			
Layer:					
Kind Code:					
Kind:					
Water Found Depth:					
Water Found Depth UOM:		ft			
<u>Hole Diameter</u>					
Hole ID:		1004956592			
Diameter:		3.25			
Depth From:		0.0			
Depth To:		20.0			
Hole Depth UOM:		ft			
Hole Diameter UOM:		inch			
<u>318</u>	11 of 24	ENE/275.2	93.1 / 2.26	234 Simcoe Street Toronto ON	EHS
Order No:	20130829016			Nearest Intersection:	
Status:	C			Municipality:	
Report Type:	Custom Report			Client Prov/State:	ON
Report Date:	05-SEP-13			Search Radius (km):	.25
Date Received:	29-AUG-13			X:	-79.389157
Previous Site Name:				Y:	43.653278
Lot/Building Size:					
Additional Info Ordered:					
<u>318</u>	12 of 24	ENE/275.2	93.1 / 2.26	Bank of Montreal 234 Simcoe Street Toronto ON	GEN

Map Key	Number of Records	Direction/ Distance (m)	Elev/Diff (m)	Site	DB
Generator No: ON7652849 SIC Code: 531390, 551114 SIC Description: OTHER ACTIVITIES RELATED TO REAL ESTATE Approval Years: 2013 PO Box No: Country: Status: Co Admin: Choice of Contact: Phone No Admin: Contaminated Facility: MHSW Facility:					
Detail(s)					
Waste Class: 252 Waste Class Name: WASTE OILS & LUBRICANTS					
318	13 of 24	ENE/275.2	93.1 / 2.26	Bank of Montreal 234 Simcoe St Toronto ON M5T 1T4	ECA
Approval No: 2653-A3HLUZ Approval Date: 2015-10-21 Status: Approved Record Type: ECA Link Source: IDS SWP Area Name: Approval Type: ECA-AIR Project Type: AIR Business Name: Bank of Montreal Address: 234 Simcoe St Full Address: Full PDF Link: https://www.accessenvironment.ene.gov.on.ca/instruments/9700-9G2QWS-14.pdf PDF Site Location:					
MOE District: City: Longitude: Latitude: Geometry X: Geometry Y:					
318	14 of 24	ENE/275.2	93.1 / 2.26	Bank of Montreal 234 Simcoe Street Toronto ON M5T 1T4	GEN
Generator No: ON7652849 SIC Code: 531390, 551114 SIC Description: OTHER ACTIVITIES RELATED TO REAL ESTATE, 551114 Approval Years: 2016 PO Box No: Country: Canada Status: Co Admin: Choice of Contact: CO_OFFICIAL Phone No Admin: Contaminated Facility: No MHSW Facility: No					
Detail(s)					
Waste Class: 252 Waste Class Name: WASTE OILS & LUBRICANTS					
318	15 of 24	ENE/275.2	93.1 / 2.26	Bank of Montreal 234 Simcoe Street Toronto ON M5T 1T4	GEN

Map Key	Number of Records	Direction/ Distance (m)	Elev/Diff (m)	Site	DB
Generator No: ON7652849 SIC Code: 531390, 551114 SIC Description: OTHER ACTIVITIES RELATED TO REAL ESTATE, 551114 Approval Years: 2015 PO Box No: Country: Canada Status: Co Admin: Choice of Contact: CO_OFFICIAL Phone No Admin: Contaminated Facility: No MHSW Facility: No					
<u>Detail(s)</u>					
Waste Class: 252 Waste Class Name: WASTE OILS & LUBRICANTS					
318	16 of 24	ENE/275.2	93.1 / 2.26	Bank of Montreal 234 Simcoe Street Toronto ON M5T 1T4	GEN
Generator No: ON7652849 SIC Code: 531390, 551114 SIC Description: OTHER ACTIVITIES RELATED TO REAL ESTATE, 551114 Approval Years: 2014 PO Box No: Country: Canada Status: Co Admin: Choice of Contact: CO_OFFICIAL Phone No Admin: Contaminated Facility: No MHSW Facility: No					
<u>Detail(s)</u>					
Waste Class: 252 Waste Class Name: WASTE OILS & LUBRICANTS					
318	17 of 24	ENE/275.2	93.1 / 2.26	Bank of Montreal 234 Simcoe Street Toronto ON M5T 1T4	GEN
Generator No: ON7652849 SIC Code: SIC Description: Approval Years: As of Dec 2017 PO Box No: Country: Canada Status: Registered Co Admin: Choice of Contact: Phone No Admin: Contaminated Facility: MHSW Facility:					
<u>Detail(s)</u>					
Waste Class: 252 L Waste Class Name: Waste crankcase oils and lubricants					

Map Key	Number of Records	Direction/ Distance (m)	Elev/Diff (m)	Site	DB
318	18 of 24	ENE/275.2	93.1 / 2.26	Lanterra234Simcoe Realty LTD 234 Simcoe ST Toronto ON M5T 1T4	EASR
Approval No:		R-009-1110514914	MOE District:		Metro Toronto
Status:		REGISTERED	Municipality:		Toronto
Date:		2018-06-28	Latitude:		43.65333333
Record Type:		EASR	Longitude:		-79.38916667
Link Source:		MOFA	Geometry X:		
Project Type:		Water Taking - Construction Dewatering	Geometry Y:		
Full Address:					
Approval Type:		EASR-Water Taking - Construction Dewatering			
SWP Area Name:		Toronto			
PDF NAICS Code:					
PDF URL:					
PDF Site Location:					
318	19 of 24	ENE/275.2	93.1 / 2.26	234 Simcoe Avenue Toronto ON	EHS
Order No:		20171017117	Nearest Intersection:		
Status:		C	Municipality:		
Report Type:		Standard Express Report	Client Prov/State:		ON
Report Date:		17-OCT-17	Search Radius (km):		.25
Date Received:		17-OCT-17	X:		-79.389136
Previous Site Name:			Y:		43.653234
Lot/Building Size:					
Additional Info Ordered:		City Directory			
318	20 of 24	ENE/275.2	93.1 / 2.26	Priestly Demolition 234 Simcoe St Toronto ON M5T 1T4	GEN
Generator No:		ON3945434			
SIC Code:					
SIC Description:					
Approval Years:		As of Dec 2018			
PO Box No:					
Country:		Canada			
Status:		Registered			
Co Admin:					
Choice of Contact:					
Phone No Admin:					
Contaminated Facility:					
MHSW Facility:					
<u>Detail(s)</u>					
Waste Class:		212 L			
Waste Class Name:		Aliphatic solvents and residues			
Waste Class:		252 L			
Waste Class Name:		Waste crankcase oils and lubricants			
318	21 of 24	ENE/275.2	93.1 / 2.26	LAN TERRA 234 SIMCOE REALTY LIMITED 234 SIMCOE STREET ON Toronto ON	RSC
RSC No:		226200	X:		-79.38946679258443

Map Key	Number of Records	Direction/ Distance (m)	Elev/Diff (m)	Site	DB
Criteria: Stratified (Y/N): Audit (Y/N): Entire Leg Prop. (Y/N): CPU Issu Sect 1686: Business Name: Address: Legal Desc: Site Pin: Asmt Roll No: Project Type: Approval Type: Applicable Standards: PDF Link: Ministry District: MOE District: SWP Area Name: Qual Person Name: Consultant: LANTERRA 234 SIMCOE REALTY LIMITED 234 SIMCOE STREET ON 21207-0025 (LT), 21207-0224 (LT), 21207-0225 (LT), 21207-0226 (LT) POST2011 RSC based on Phase One and Two ESAs https://www.accessenvironment.ene.gov.on.ca/AEWeb/ae/ViewDocument.action?documentRefID=231312 Metro Toronto Toronto LAD RAK					
318	24 of 24	ENE/275.2	93.1 / 2.26	INSITU CONTRACTORS INC 234 SIMCOE ST TORONTO ON M5T 1T4	EASR
Approval No: Status: Date: Record Type: Link Source: Project Type: Full Address: Approval Type: SWP Area Name: PDF NAICS Code: PDF URL: PDF Site Location: R-009-8149313484 REGISTERED October 25, 2022 EASR MOFA Water Taking - Construction Dewatering EASR-Water Taking - Construction Dewatering Toronto http://www.accessenvironment.ene.gov.on.ca/AEWeb/ae/ViewDocument.action?documentRefID=2763685 234 SIMCOE Street TORONTO ON M5T 1T4 MOE District: Municipality: Latitude: Longitude: Geometry X: Geometry Y: Toronto TORONTO 43.65388889 -79.38888889 -8837530.6857999992 5412035.9891000008					
319	1 of 1	SSW/275.6	89.8 / -1.00	375 QUEEN ST WEST Toronto ON	WWIS
Well ID: Construction Date: Use 1st: Use 2nd: Final Well Status: Water Type: Casing Material: Audit No: Tag: Constructn Method: Elevation (m): Elevatn Reliabilty: Depth to Bedrock: Well Depth: Overburden/Bedrock: Pump Rate: Static Water Level: Clear/Cloudy: Municipality: Site Info: 7369921 Monitoring Z342680 TORONTO CITY Flowing (Y/N): Flow Rate: Data Entry Status: Data Src: Date Received: Selected Flag: Abandonment Rec: Contractor: Form Version: Owner: County: Lot: Concession: Concession Name: Easting NAD83: Northing NAD83: Zone: UTM Reliability: 10/06/2020 TRUE Yes 7241 7 YORK					
Additional Detail(s) (Map) Bore Hole ID: Depth M: 1008487482 Tag No: Contractor: 7241					

Map Key	Number of Records	Direction/ Distance (m)	Elev/Diff (m)	Site	DB
Year Completed:	2020			Latitude:	43.6487892249104
Well Completed Dt:	08/14/2020			Longitude:	-79.3939448354171
Audit No:	Z342680			Y:	43.648789222035525
Path:				X:	-79.39394468463087
<u>Bore Hole Information</u>					
Bore Hole ID:	1008487482			Elevation:	
DP2BR:				Elevrc:	
Spatial Status:				Zone:	17
Code OB:				East83:	629522.00
Code OB Desc:				North83:	4834119.00
Open Hole:				Org CS:	UTM83
Cluster Kind:				UTMRC:	4
Date Completed:	08/14/2020			UTMRC Desc:	margin of error : 30 m - 100 m
Remarks:				Location Method:	wwr
Location Method Desc:	on Water Well Record				
Elevrc Desc:					
Location Source Date:					
Improvement Location Source:					
Improvement Location Method:					
Source Revision Comment:					
Supplier Comment:					
<u>Annular Space/Abandonment Sealing Record</u>					
Plug ID:	1009626198				
Layer:	1				
Plug From:	0.0				
Plug To:	20.0				
Plug Depth UOM:	ft				
<u>Pipe Information</u>					
Pipe ID:	1009623594				
Casing No:	0				
Comment:					
Alt Name:					
<u>Construction Record - Casing</u>					
Casing ID:	1009627817				
Layer:	1				
Material:					
Open Hole or Material:					
Depth From:					
Depth To:					
Casing Diameter:	2.0				
Casing Diameter UOM:	Inch				
Casing Depth UOM:					
<u>Construction Record - Screen</u>					
Screen ID:	1009628228				
Layer:	1				
Slot:					
Screen Top Depth:					
Screen End Depth:					
Screen Material:					
Screen Depth UOM:					
Screen Diameter UOM:	Inch				

Map Key	Number of Records	Direction/ Distance (m)	Elev/Diff (m)	Site	DB
Screen Diameter:		2.25			
<u>Results of Well Yield Testing</u>					
Pumping Test Method Desc:					
Pump Test ID:		1009628688			
Pump Set At:					
Static Level:					
Final Level After Pumping:					
Recommended Pump Depth:					
Pumping Rate:					
Flowing Rate:					
Recommended Pump Rate:					
Levels UOM:		ft			
Rate UOM:		GPM			
Water State After Test Code:					
Water State After Test:					
Pumping Test Method:		0			
Pumping Duration HR:					
Pumping Duration MIN:					
Flowing:					
320	1 of 1	S/275.9	89.1 / -1.78	SCHIEBER (OUT OF BUS) 35-792 277 RICHMOND ST. WEST TORONTO ON M5V 1X1	GEN
Generator No:		ON1510400			
SIC Code:		2821			
SIC Description:		PLATEMAKING, ETC.			
Approval Years:		92,93,94,95,96,97,98			
PO Box No:					
Country:					
Status:					
Co Admin:					
Choice of Contact:					
Phone No Admin:					
Contaminated Facility:					
MHSW Facility:					
<u>Detail(s)</u>					
Waste Class:		264			
Waste Class Name:		PHOTOPROCESSING WASTES			
321	1 of 2	ESE/276.1	89.8 / -1.00	EMPIRE OFFICE EQUIPMENT LTD 253 QUEEN ST W TORONTO ON M5V 1Z4	SCT
Established:		1953			
Plant Size (ft²):					
Employment:		10			
<u>--Details--</u>					
Description:		FURNITURE			
SIC/NAICS Code:		5021			
321	2 of 2	ESE/276.1	89.8 / -1.00	Ontario News Co 253 Queen St W Toronto ON M5V 1Z4	TANK

Map Key	Number of Records	Direction/ Distance (m)	Elev/Diff (m)	Site	DB
Permit Date: 7/22/1931 Permit Type: BP A38346 User Type: Installation Type: gas pump Installation Size: Installation Config.: gas pump No. Tanks Installed: 1 Units of Measure: Value/Tank (\$): 100 Capacity(gal): Reference: CTA Building Permits Index Location Desc: 253 Queen St W					
322	1 of 1	NE/276.2	94.8 / 4.00	White [L] & Sons Ltd 135 St Patrick St Toronto ON M5T 3C1	TANK
Permit Date: 9/10/1924 Permit Type: BP 82261 User Type: Dry cleaners Installation Type: Gasoline tank Installation Size: Installation Config.: 1 x Gasoline tank No. Tanks Installed: 1 Units of Measure: Value/Tank (\$): 450 Capacity(gal): Reference: CTA Building permits Location Desc:					
323	1 of 5	E/276.3	91.8 / 1.00	ON	BORE
Borehole ID: 654184 OGF ID: 215554530 Status: Type: Borehole Use: Geotechnical/Geological Investigation Completion Date: APR-1969 Static Water Level: 8.8 Primary Water Use: Not Used Sec. Water Use: Total Depth m: 17.1 Depth Ref: Ground Surface Depth Elev: Drill Method: Boring Orig Ground Elev m: 92.7 Elev Reliabil Note: DEM Ground Elev m: 91.9 Concession: Location D: Survey D: Comments:					
Inclin FLG: No SP Status: Initial Entry Surv Elev: No Piezometer: No Primary Name: Municipality: Lot: Township: Latitude DD: 43.652215 Longitude DD: -79.388612 UTM Zone: 17 Easting: 629945 Northing: 4834508 Location Accuracy: Accuracy: Not Applicable					
<u>Borehole Geology Stratum</u>					
Geology Stratum ID: 218542272 Top Depth: 16.5 Bottom Depth: 17.1 Material Color: Grey Material 1: Shale					
Mat Consistency: Material Moisture: Material Texture: Non Geo Mat Type: Geologic Formation:					

Map Key	Number of Records	Direction/ Distance (m)	Elev/Diff (m)	Site	DB
Material 2: Material 3: Material 4: Gsc Material Description: Stratum Description:				Geologic Group: Geologic Period: Depositional Gen:	
		SHALE. GREY. 000400180029010000355130 **Note: Many records provided by the department have a truncated [Stratum Description] field.			
Geology Stratum ID: Top Depth: Bottom Depth: Material Color: Material 1: Material 2: Material 3: Material 4: Gsc Material Description: Stratum Description:	218542267 0 1.2 Fill			Mat Consistency: Material Moisture: Material Texture: Non Geo Mat Type: Geologic Formation: Geologic Group: Geologic Period: Depositional Gen:	 fill
		FILL. RUBBLY.			
Geology Stratum ID: Top Depth: Bottom Depth: Material Color: Material 1: Material 2: Material 3: Material 4: Gsc Material Description: Stratum Description:	218542268 1.2 8.8 Grey Till Clay Silt			Mat Consistency: Material Moisture: Material Texture: Non Geo Mat Type: Geologic Formation: Geologic Group: Geologic Period: Depositional Gen:	Dense
		TILL,CLAY,SILT. GREY,DENSE.			
Geology Stratum ID: Top Depth: Bottom Depth: Material Color: Material 1: Material 2: Material 3: Material 4: Gsc Material Description: Stratum Description:	218542269 8.8 10.8 Grey Sand Silt			Mat Consistency: Material Moisture: Material Texture: Non Geo Mat Type: Geologic Formation: Geologic Group: Geologic Period: Depositional Gen:	Dense Fine to Medium
		SAND-FINE TO MEDIUM,SILT. GREY,VERY DENSE,LAYERED, WATER STABLE AT 275.3 FEET.			
Geology Stratum ID: Top Depth: Bottom Depth: Material Color: Material 1: Material 2: Material 3: Material 4: Gsc Material Description: Stratum Description:	218542270 10.8 14.3 Grey Till Clay Silt			Mat Consistency: Material Moisture: Material Texture: Non Geo Mat Type: Geologic Formation: Geologic Group: Geologic Period: Depositional Gen:	Dense
		TILL,CLAY,SILT. GREY,VERY DENSE.			
Geology Stratum ID: Top Depth: Bottom Depth: Material Color: Material 1: Material 2: Material 3: Material 4: Gsc Material Description: Stratum Description:	218542271 14.3 16.5 Till Limestone Boulders			Mat Consistency: Material Moisture: Material Texture: Non Geo Mat Type: Geologic Formation: Geologic Group: Geologic Period: Depositional Gen:	Hard
		TILL,LIMESTONE, BOULDERS. VERY HARD.			
Source					
Source Type:	Data Survey			Source Appl:	Spatial/Tabular

Map Key	Number of Records	Direction/ Distance (m)	Elev/Diff (m)	Site	DB
Source Orig:	Geological Survey of Canada			Source Id:	1
Source Date:	1956-1972			Scale or Res:	Varies
Confidence:	H			Horizontal:	NAD27
Observatio:				Verticalda:	Mean Average Sea Level
Source Name:	Urban Geology Automated Information System (UGAIS)				
Source Details:	File: TOR3.txt RecordID: 248490 NTS_Sheet: 30M11E				
Confiden 1:	Logged by professional. Exact and complete description of material and properties.				
Source List					
Source Identifier:	1			Horizontal Datum:	NAD27
Source Type:	Data Survey			Vertical Datum:	Mean Average Sea Level
Source Date:	1956-1972			Projection Name:	Universal Transverse Mercator
Scale or Resolution:	Varies				
Source Name:	Urban Geology Automated Information System (UGAIS)				
Source Originators:	Geological Survey of Canada				
323	2 of 5	E/276.3	91.8 / 1.00	ON	BORE
Borehole ID:	654185			Inclin FLG:	No
OGF ID:	215554531			SP Status:	Initial Entry
Status:				Surv Elev:	No
Type:	Borehole			Piezometer:	No
Use:	Geotechnical/Geological Investigation			Primary Name:	
Completion Date:	APR-1969			Municipality:	
Static Water Level:				Lot:	
Primary Water Use:	Not Used			Township:	
Sec. Water Use:				Latitude DD:	43.652215
Total Depth m:	16.6			Longitude DD:	-79.388612
Depth Ref:	Ground Surface			UTM Zone:	17
Depth Elev:				Easting:	629945
Drill Method:	Boring			Northing:	4834508
Orig Ground Elev m:	93.8			Location Accuracy:	
Elev Reliabil Note:				Accuracy:	Not Applicable
DEM Ground Elev m:	91.9				
Concession:					
Location D:					
Survey D:					
Comments:					
Borehole Geology Stratum					
Geology Stratum ID:	218542275			Mat Consistency:	Dense
Top Depth:	10.7			Material Moisture:	
Bottom Depth:	11.9			Material Texture:	Medium
Material Color:	Grey			Non Geo Mat Type:	
Material 1:	Silt			Geologic Formation:	
Material 2:	Sand			Geologic Group:	
Material 3:				Geologic Period:	
Material 4:				Depositional Gen:	
Gsc Material Description:					
Stratum Description:	SILT,SAND-MEDIUM. GREY,VERY DENSE,LAYERED.				
Geology Stratum ID:	218542273			Mat Consistency:	
Top Depth:	0			Material Moisture:	
Bottom Depth:	1.4			Material Texture:	Fine to Medium
Material Color:				Non Geo Mat Type:	
Material 1:	Fill			Geologic Formation:	
Material 2:	Gravel			Geologic Group:	
Material 3:	Sand			Geologic Period:	
Material 4:				Depositional Gen:	fill
Gsc Material Description:					

Map Key	Number of Records	Direction/ Distance (m)	Elev/Diff (m)	Site	DB
Stratum Description:		FILL, GRAVEL, SAND FINE TO MEDIUM.			
Geology Stratum ID:	218542274			Mat Consistency:	Dense
Top Depth:	1.4			Material Moisture:	
Bottom Depth:	10.7			Material Texture:	
Material Color:	Grey			Non Geo Mat Type:	
Material 1:	Till			Geologic Formation:	
Material 2:	Clay			Geologic Group:	
Material 3:	Silt			Geologic Period:	
Material 4:				Depositional Gen:	
Gsc Material Description:					
Stratum Description:		TILL, CLAY, SILT. GREY, DENSE.			
Geology Stratum ID:	218542276			Mat Consistency:	Dense
Top Depth:	11.9			Material Moisture:	
Bottom Depth:	16.6			Material Texture:	
Material Color:	Grey			Non Geo Mat Type:	
Material 1:	Till			Geologic Formation:	
Material 2:	Silt			Geologic Group:	
Material 3:	Clay			Geologic Period:	
Material 4:				Depositional Gen:	
Gsc Material Description:					
Stratum Description:		TILL, SILT, CLAY. GREY, VERY DENSE. 00000016000450200035008500390050LD **Note: Many records provided by the department have a truncated [Stratum Description] field.			
Source					
Source Type:	Data Survey			Source Appl:	Spatial/Tabular
Source Orig:	Geological Survey of Canada			Source Iden:	1
Source Date:	1956-1972			Scale or Res:	Varies
Confidence:	H			Horizontal:	NAD27
Observatio:				Verticalda:	Mean Average Sea Level
Source Name:	Urban Geology Automated Information System (UGAIS)				
Source Details:	File: TOR3.txt RecordID: 248500 NTS_Sheet: 30M11E				
Confiden 1:	Logged by professional. Exact and complete description of material and properties.				
Source List					
Source Identifier:	1			Horizontal Datum:	NAD27
Source Type:	Data Survey			Vertical Datum:	Mean Average Sea Level
Source Date:	1956-1972			Projection Name:	Universal Transverse Mercator
Scale or Resolution:	Varies				
Source Name:	Urban Geology Automated Information System (UGAIS)				
Source Originators:	Geological Survey of Canada				
323	3 of 5	E/276.3	91.8 / 1.00	ON	BORE
Borehole ID:	654186			Inclin FLG:	No
OGF ID:	215554532			SP Status:	Initial Entry
Status:				Surv Elev:	No
Type:	Borehole			Piezometer:	No
Use:	Geotechnical/Geological Investigation			Primary Name:	
Completion Date:	APR-1969			Municipality:	
Static Water Level:	8.5			Lot:	
Primary Water Use:	Not Used			Township:	
Sec. Water Use:				Latitude DD:	43.652215
Total Depth m:	15.4			Longitude DD:	-79.388612
Depth Ref:	Ground Surface			UTM Zone:	17
Depth Elev:				Easting:	629945
Drill Method:	Boring			Northing:	4834508
Orig Ground Elev m:	92.8			Location Accuracy:	
Elev Reliabil Note:				Accuracy:	Not Applicable

Map Key	Number of Records	Direction/ Distance (m)	Elev/Diff (m)	Site	DB
DEM Ground Elev m: 91.9					
Concession:					
Location D:					
Survey D:					
Comments:					
Borehole Geology Stratum					
Geology Stratum ID: 218542277					
Top Depth: 0					
Bottom Depth: 1.8					
Material Color:					
Material 1: Fill					
Material 2: Sand					
Material 3:					
Material 4:					
Gsc Material Description:					
Stratum Description: FILL,SAND-FINE TO MEDIUM. RUBBLY.					
Geology Stratum ID: 218542278					
Top Depth: 1.8					
Bottom Depth: 9.4					
Material Color: Grey					
Material 1: Till					
Material 2: Sand					
Material 3:					
Material 4:					
Gsc Material Description:					
Stratum Description: TILL,SAND-FINE TO MEDIUM. GREY.					
Geology Stratum ID: 218542279					
Top Depth: 9.4					
Bottom Depth: 11.9					
Material Color: Grey					
Material 1: Sand					
Material 2: Silt					
Material 3:					
Material 4:					
Gsc Material Description:					
Stratum Description: SAND-MEDIUM,SILT. GREY,VERY DENSE, WATER STABLE AT 276.4 FEET.					
Geology Stratum ID: 218542280					
Top Depth: 11.9					
Bottom Depth: 15.4					
Material Color: Grey					
Material 1: Till					
Material 2: Silt					
Material 3: Clay					
Material 4:					
Gsc Material Description:					
Stratum Description: TILL,SILT,CLAY. GREY,VERY DENSE. 000600200031005600390052 **Note: Many records provided by the department have a truncated [Stratum Description] field.					
Source					
Source Type: Data Survey					
Source Orig: Geological Survey of Canada					
Source Date: 1956-1972					
Confidence: H					
Observatio:					
Source Name: Urban Geology Automated Information System (UGAIS)					
Source Details: File: TOR3.txt RecordID: 248510 NTS_Sheet: 30M11E					
Confiden 1: Logged by professional. Exact and complete description of material and properties.					

Map Key	Number of Records	Direction/ Distance (m)	Elev/Diff (m)	Site	DB
Source List					
Source Identifier:	1			Horizontal Datum:	NAD27
Source Type:	Data Survey			Vertical Datum:	Mean Average Sea Level
Source Date:	1956-1972			Projection Name:	Universal Transverse Mercator
Scale or Resolution:	Varies				
Source Name:	Urban Geology Automated Information System (UGAIS)				
Source Originators:	Geological Survey of Canada				
323	4 of 5	E/276.3	91.8 / 1.00	ON	BORE
Borehole ID:	654187			Inclin FLG:	No
OGF ID:	215554533			SP Status:	Initial Entry
Status:				Surv Elev:	No
Type:	Borehole			Piezometer:	No
Use:	Geotechnical/Geological Investigation			Primary Name:	
Completion Date:	APR-1969			Municipality:	
Static Water Level:	8.6			Lot:	
Primary Water Use:	Not Used			Township:	
Sec. Water Use:				Latitude DD:	43.652215
Total Depth m:	15.8			Longitude DD:	-79.388612
Depth Ref:	Ground Surface			UTM Zone:	17
Depth Elev:				Easting:	629945
Drill Method:	Boring			Northing:	4834508
Orig Ground Elev m:	92.9			Location Accuracy:	
Elev Reliabil Note:				Accuracy:	Not Applicable
DEM Ground Elev m:	91.9				
Concession:					
Location D:					
Survey D:					
Comments:					
Borehole Geology Stratum					
Geology Stratum ID:	218542282			Mat Consistency:	
Top Depth:	1.7			Material Moisture:	
Bottom Depth:	10.1			Material Texture:	
Material Color:	Grey			Non Geo Mat Type:	
Material 1:	Till			Geologic Formation:	
Material 2:	Silt			Geologic Group:	
Material 3:				Geologic Period:	
Material 4:				Depositional Gen:	
Gsc Material Description:					
Stratum Description:	TILL,SILT. GREY.				
Geology Stratum ID:	218542281			Mat Consistency:	
Top Depth:	0			Material Moisture:	
Bottom Depth:	1.7			Material Texture:	Fine to Medium
Material Color:				Non Geo Mat Type:	
Material 1:	Fill			Geologic Formation:	
Material 2:	Sand			Geologic Group:	
Material 3:	Gravel			Geologic Period:	
Material 4:				Depositional Gen:	fill
Gsc Material Description:					
Stratum Description:	FILL,SAND-FINE TO MEDIUM,GRAVEL.				
Geology Stratum ID:	218542283			Mat Consistency:	Dense
Top Depth:	10.1			Material Moisture:	
Bottom Depth:	12			Material Texture:	Medium
Material Color:	Grey			Non Geo Mat Type:	
Material 1:	Sand			Geologic Formation:	
Material 2:				Geologic Group:	

Map Key	Number of Records	Direction/ Distance (m)	Elev/Diff (m)	Site	DB
Material 3: Material 4: Gsc Material Description: Stratum Description:				Geologic Period: Depositional Gen:	
SAND-MEDIUM. GREY,DENSE, WATER STABLE AT 276.7 FEET.					
Geology Stratum ID:	218542284			Mat Consistency:	Dense
Top Depth:	12			Material Moisture:	
Bottom Depth:	15.8			Material Texture:	
Material Color:	Grey			Non Geo Mat Type:	
Material 1:	Till			Geologic Formation:	
Material 2:	Silt			Geologic Group:	
Material 3:	Clay			Geologic Period:	
Material 4:				Depositional Gen:	
Gsc Material Description: Stratum Description:	TILL,SILT,CLAY. GREY,VERY DENSE. 00000015003300240039507000 **Note: Many records provided by the department have a truncated [Stratum Description] field.				
Source					
Source Type:	Data Survey			Source Appl:	Spatial/Tabular
Source Orig:	Geological Survey of Canada			Source Iden:	1
Source Date:	1956-1972			Scale or Res:	Varies
Confidence:	H			Horizontal:	NAD27
Observatio:				Verticalda:	Mean Average Sea Level
Source Name:	Urban Geology Automated Information System (UGAIS)				
Source Details:	File: TOR3.txt RecordID: 248520 NTS_Sheet: 30M11E				
Confiden 1:	Logged by professional. Exact and complete description of material and properties.				
Source List					
Source Identifier:	1			Horizontal Datum:	NAD27
Source Type:	Data Survey			Vertical Datum:	Mean Average Sea Level
Source Date:	1956-1972			Projection Name:	Universal Transverse Mercator
Scale or Resolution:	Varies				
Source Name:	Urban Geology Automated Information System (UGAIS)				
Source Originators:	Geological Survey of Canada				
323	5 of 5	E/276.3	91.8 / 1.00	ON	BORE
Borehole ID:	654188			Inclin FLG:	No
OGF ID:	215554534			SP Status:	Initial Entry
Status:				Surv Elev:	No
Type:	Borehole			Piezometer:	No
Use:	Geotechnical/Geological Investigation			Primary Name:	
Completion Date:	APR-1969			Municipality:	
Static Water Level:	9.2			Lot:	
Primary Water Use:	Not Used			Township:	
Sec. Water Use:				Latitude DD:	43.652215
Total Depth m:	19.2			Longitude DD:	-79.388612
Depth Ref:	Ground Surface			UTM Zone:	17
Depth Elev:				Easting:	629945
Drill Method:	Boring			Northing:	4834508
Orig Ground Elev m:	93.4			Location Accuracy:	
Elev Reliabil Note:				Accuracy:	Not Applicable
DEM Ground Elev m:	91.9				
Concession:					
Location D:					
Survey D:					
Comments:					

Borehole Geology Stratum

Map Key	Number of Records	Direction/ Distance (m)	Elev/Diff (m)	Site	DB
Geology Stratum ID: Top Depth: Bottom Depth: Material Color: Material 1: Material 2: Material 3: Material 4: Gsc Material Description: Stratum Description:	218542285 0 .6 Fill Stones			Mat Consistency: Material Moisture: Material Texture: Non Geo Mat Type: Geologic Formation: Geologic Group: Geologic Period: Depositional Gen: fill	
Geology Stratum ID: Top Depth: Bottom Depth: Material Color: Material 1: Material 2: Material 3: Material 4: Gsc Material Description: Stratum Description:	218542288 6.4 10.4 Grey Till Silt			Mat Consistency: Material Moisture: Material Texture: Non Geo Mat Type: Geologic Formation: Geologic Group: Geologic Period: Depositional Gen: Dense	
Geology Stratum ID: Top Depth: Bottom Depth: Material Color: Material 1: Material 2: Material 3: Material 4: Gsc Material Description: Stratum Description:	218542286 .6 4.3 Grey Till Silt			Mat Consistency: Material Moisture: Material Texture: Non Geo Mat Type: Geologic Formation: Geologic Group: Geologic Period: Depositional Gen: Dense	
Geology Stratum ID: Top Depth: Bottom Depth: Material Color: Material 1: Material 2: Material 3: Material 4: Gsc Material Description: Stratum Description:	218542291 16.2 16.8 Limestone Till Boulders			Mat Consistency: Material Moisture: Material Texture: Non Geo Mat Type: Geologic Formation: Geologic Group: Geologic Period: Depositional Gen: Dense	
Geology Stratum ID: Top Depth: Bottom Depth: Material Color: Material 1: Material 2: Material 3: Material 4: Gsc Material Description: Stratum Description:	218542287 4.3 6.4 Grey Sand			Mat Consistency: Material Moisture: Material Texture: Non Geo Mat Type: Geologic Formation: Geologic Group: Geologic Period: Depositional Gen: Dense Medium	
Geology Stratum ID: Top Depth: Bottom Depth: Material Color: Material 1: Material 2: Material 3: Material 4: Gsc Material Description: Stratum Description:	218542290 11.6 16.2 Grey Till Silt Clay			Mat Consistency: Material Moisture: Material Texture: Non Geo Mat Type: Geologic Formation: Geologic Group: Geologic Period: Depositional Gen: Dense	

Map Key	Number of Records	Direction/ Distance (m)	Elev/Diff (m)	Site	DB
Geology Stratum ID:	218542289			Mat Consistency:	Dense
Top Depth:	10.4			Material Moisture:	
Bottom Depth:	11.6			Material Texture:	Medium
Material Color:	Grey			Non Geo Mat Type:	
Material 1:	Sand			Geologic Formation:	
Material 2:				Geologic Group:	
Material 3:				Geologic Period:	
Material 4:				Depositional Gen:	
Gsc Material Description:					
Stratum Description:	SAND-MEDIUM. GREY,VERY DENSE, WATER STABLE AT 276.2 FEET.				
Geology Stratum ID:	218542292			Mat Consistency:	
Top Depth:	16.8			Material Moisture:	
Bottom Depth:	19.2			Material Texture:	
Material Color:				Non Geo Mat Type:	
Material 1:	Shale			Geologic Formation:	
Material 2:				Geologic Group:	
Material 3:				Geologic Period:	
Material 4:				Depositional Gen:	
Gsc Material Description:					
Stratum Description:	SHALE. 0002004400140020002100200034009200380100 **Note: Many records provided by the department have a truncated [Stratum Description] field.				
Source					
Source Type:	Data Survey			Source Appl:	Spatial/Tabular
Source Orig:	Geological Survey of Canada			Source Iden:	1
Source Date:	1956-1972			Scale or Res:	Varies
Confidence:	H			Horizontal:	NAD27
Observatio:				Verticalda:	Mean Average Sea Level
Source Name:	Urban Geology Automated Information System (UGAIS)				
Source Details:	File: TOR3.txt RecordID: 248530 NTS_Sheet: 30M11E				
Confiden 1:	Logged by professional. Exact and complete description of material and properties.				
Source List					
Source Identifier:	1			Horizontal Datum:	NAD27
Source Type:	Data Survey			Vertical Datum:	Mean Average Sea Level
Source Date:	1956-1972			Projection Name:	Universal Transverse Mercator
Scale or Resolution:	Varies				
Source Name:	Urban Geology Automated Information System (UGAIS)				
Source Originators:	Geological Survey of Canada				
324	1 of 1	NNW/276.3	95.8 / 5.00	139 BEVERLEY STREET TORONTO ON	HINC
External File Num:	FS INC 0712-07750				
Fuel Occurrence Type:	CO Release				
Date of Occurrence:	12/21/2007				
Fuel Type Involved:	Natural Gas				
Status Desc:	Completed - Causal Analysis(End)				
Job Type Desc:	Incident/Near-Miss Occurrence (FS)				
Oper. Type Involved:	Multi-unit Residential				
Service Interruptions:	Yes				
Property Damage:	No				
Fuel Life Cycle Stage:	Utilization				
Root Cause:	Root Cause: Equipment/Material/Component:No Procedures:No Maintenance:Yes Design:Yes Training:No Management:Yes Human Factors:Yes				
Reported Details:	Facility type is not specified.				
Fuel Category:	Gaseous Fuel				
Occurrence Type:	Incident				
Affiliation:	Industry Stakeholder (Licensee/Registration/Certificate Holder, Facility Owner, etc.)				

Map Key	Number of Records	Direction/ Distance (m)	Elev/Diff (m)	Site	DB
County Name: Toronto Approx. Quant. Rel: Nearby body of water: Enter Drainage Syst.: Approx. Quant. Unit: Environmental Impact:					
325	1 of 1	NNE/276.3	95.8 / 5.00	TRIBUTE (MCCAUL STREET) LIMITED 129-131 McCaul Street, 292-298 Dundas Street West and 170 St. Patrick Street Toronto, ON Canada ON	PTTW
EBR Registry No: 019-3846 Ministry Ref No: 1000133438 Notice Type: Instrument Notice Stage: Decision Notice Date: Proposal Date: June 10, 2021 Year: 2021 Instrument Type: Permit to take water Off Instrument Name: Permit to Take Water (OWRA s. 34) Posted By: Ministry of the Environment, Conservation and Parks Company Name: Site Address: 129-131 McCaul Street, 292-298 Dundas Street West and 170 St. Patrick Street Toronto, ON Canada Location Other: Proponent Name: TRIBUTE (MCCAUL STREET) LIMITED Proponent Address: TRIBUTE (MCCAUL STREET) LIMITED 1- 1815 Ironstone Manor Pickering, ON L1W 3W9 Canada Comment Period: June 10, 2021 - July 10, 2021 (30 days) Closed URL: https://ero.ontario.ca/notice/019-3846 Summary:				Decision Posted: August 5, 2021 Exception Posted: Section: Section 34 Act 1: Ontario Water Resources Act, R.S.O. 1990 Act 2: Ontario Water Resources Act Site Location Map: 43.654459,-79.391313	
Site Location Details:					
326	1 of 2	NE/276.5	94.8 / 4.00	MTCC 1183 152 St. Patrick Street Toronto ON M5T 3J9	GEN
Generator No: ON4089788 SIC Code: 531310 SIC Description: REAL ESTATE PROPERTY MANAGERS Approval Years: 2016 PO Box No: Country: Canada Status: Co Admin: Choice of Contact: CO_OFFICIAL Phone No Admin: Contaminated Facility: No MHSW Facility: No					
<u>Detail(s)</u>					
Waste Class: 212 Waste Class Name: ALIPHATIC SOLVENTS					
326	2 of 2	NE/276.5	94.8 / 4.00	SPECTRUM BUILDING SERVICES CO INC SPECTRUM BUILDING SERVICES CO INC 152 St. Patrick Street	GEN

Map Key	Number of Records	Direction/ Distance (m)	Elev/Diff (m)	Site	DB
Toronto ON M5T 3J9					
Generator No: SIC Code: SIC Description: Approval Years: PO Box No: Country: Status: Co Admin: Choice of Contact: Phone No Admin: Contaminated Facility: MHSW Facility:		ON2560648 As of Nov 2021 Canada Registered			
Detail(s)					
Waste Class: Waste Class Name:		212 L Aliphatic solvents and residues			
327	1 of 4	SSE/276.9	87.4 / -3.49	259 Richmond St. W Toronto ON M5V 3M6	EHS
Order No: Status: Report Type: Report Date: Date Received: Previous Site Name: Lot/Building Size: Additional Info Ordered:		20050331044 C 4/8/2005 3/31/2005 Additional Info Ordered:		Nearest Intersection: Municipality: Client Prov/State: Search Radius (km): X: Y:	MO 0.25 -79.39145 43.648891
327	2 of 4	SSE/276.9	87.4 / -3.49	259 Richmond Street West n/a ON M5V 3M6	EHS
Order No: Status: Report Type: Report Date: Date Received: Previous Site Name: Lot/Building Size: Additional Info Ordered:		20060503016w C Online Mapless 5/3/2006 5/3/2006 Additional Info Ordered:		Nearest Intersection: Municipality: Client Prov/State: Search Radius (km): X: Y:	ON 0.25
327	3 of 4	SSE/276.9	87.4 / -3.49	Cineplex Entertainment Limited Partnership 259 Richmond Street Toronto ON	GEN
Generator No: SIC Code: SIC Description: Approval Years: PO Box No: Country: Status: Co Admin: Choice of Contact: Phone No Admin: Contaminated Facility: MHSW Facility:		ON7296254 713990 All Other Amusement and Recreation Industries 2012			

Map Key	Number of Records	Direction/ Distance (m)	Elev/Diff (m)	Site	DB
327	4 of 4	SSE/276.9	87.4 / -3.49	Cineplex Entertainment Limited Partnership 259 Richmond Street Toronto ON M5V-3M6	GEN
Generator No:		ON9629005			
SIC Code:					
SIC Description:					
Approval Years:		As of Dec 2018			
PO Box No:					
Country:		Canada			
Status:		Registered			
Co Admin:					
Choice of Contact:					
Phone No Admin:					
Contaminated Facility:					
MHSW Facility:					
<u>Detail(s)</u>					
Waste Class:		252 L			
Waste Class Name:		Waste crankcase oils and lubricants			
328	1 of 5	ESE/276.9	89.8 / -1.00	1116018 ONTARIO LIMITED 240 RICHMOND STREET WEST TORONTO CITY ON	CA
Certificate #:		8-3226-95-			
Application Year:		95			
Issue Date:		5/17/1995			
Approval Type:		Industrial air			
Status:		Approved			
Application Type:					
Client Name:					
Client Address:					
Client City:					
Client Postal Code:					
Project Description:		WOOD BURNING PIZZA OVEN			
Contaminants:		Suspended Particulate Matter			
Emission Control:					
328	2 of 5	ESE/276.9	89.8 / -1.00	RICHMOND DUNCAN BUILDING CORP. (I.B.C. GROUP) 240 RICHMOND STREET TORONTO ON M5V 1W1	GEN
Generator No:		ON0362200			
SIC Code:		0000			
SIC Description:		*** NOT DEFINED ***			
Approval Years:		86,87,88,89,90,92,93,94			
PO Box No:					
Country:					
Status:					
Co Admin:					
Choice of Contact:					
Phone No Admin:					
Contaminated Facility:					
MHSW Facility:					
328	3 of 5	ESE/276.9	89.8 / -1.00	Seegene Canada Inc. 240 Richmond Street West Suite 5132 Toronto ON M5V 1V6	GEN

Map Key	Number of Records	Direction/ Distance (m)	Elev/Diff (m)	Site	DB
Generator No: ON7322427 SIC Code: SIC Description: Approval Years: As of Jul 2020 PO Box No: Country: Canada Status: Registered Co Admin: Choice of Contact: Phone No Admin: Contaminated Facility: MHSW Facility:					
<u>Detail(s)</u>					
Waste Class: 148 B Waste Class Name: Misc. wastes and inorganic chemicals Waste Class: 312 P Waste Class Name: Pathological wastes					
328	4 of 5	ESE/276.9	89.8 / -1.00	Seegene Canada Inc. 240 Richmond Street West Suite 5132 Toronto ON M5V 1V6	GEN
Generator No: ON7322427 SIC Code: SIC Description: Approval Years: As of Nov 2021 PO Box No: Country: Canada Status: Registered Co Admin: Choice of Contact: Phone No Admin: Contaminated Facility: MHSW Facility:					
<u>Detail(s)</u>					
Waste Class: 148 B Waste Class Name: Misc. wastes and inorganic chemicals Waste Class: 312 P Waste Class Name: Pathological wastes					
328	5 of 5	ESE/276.9	89.8 / -1.00	Seegene Canada Inc. 240 Richmond Street West Suite 5132 Toronto ON M5V 1V6	GEN
Generator No: ON7322427 SIC Code: SIC Description: Approval Years: As of Feb 2022 PO Box No: Country: Canada Status: Registered Co Admin: Choice of Contact: Phone No Admin: Contaminated Facility: MHSW Facility:					

Map Key	Number of Records	Direction/ Distance (m)	Elev/Diff (m)	Site	DB
<u>Detail(s)</u>					
Waste Class:		312 P			
Waste Class Name:		Pathological wastes			
Waste Class:		148 B			
Waste Class Name:		Misc. wastes and inorganic chemicals			
<u>329</u>	1 of 1	SE/277.5	87.8 / -3.03	Hardy-Harmont Co 233 Richmond St W Toronto ON M5V 1W2	TANK
Permit Date:		12/14/1935			
Permit Type:		BP A58192			
User Type:					
Installation Type:		FO Tank			
Installation Size:					
Installation Config.:		FO Tank			
No. Tanks Installed:		1			
Units of Measure:					
Value/Tank (\$):		300			
Capacity(gal):					
Reference:		CTA Building permits			
Location Desc:		Richmond SE cor John St			
<u>330</u>	1 of 1	SSW/277.8	89.8 / -1.00	375 queen street west Toronto ON	WWIS
Well ID:	7354141			Flowing (Y/N):	
Construction Date:				Flow Rate:	
Use 1st:	Test Hole			Data Entry Status:	
Use 2nd:	Monitoring			Data Src:	
Final Well Status:				Date Received:	02/19/2020
Water Type:				Selected Flag:	TRUE
Casing Material:				Abandonment Rec:	
Audit No:	Z328570			Contractor:	7241
Tag:	A286375			Form Version:	7
Constructn Method:				Owner:	
Elevation (m):				County:	YORK
Elevatn Reliabilty:				Lot:	
Depth to Bedrock:				Concession:	
Well Depth:				Concession Name:	
Overburden/Bedrock:				Easting NAD83:	
Pump Rate:				Northing NAD83:	
Static Water Level:				Zone:	
Clear/Cloudy:				UTM Reliability:	
Municipality:		TORONTO CITY			
Site Info:					
<u>Additional Detail(s) (Map)</u>					
Bore Hole ID:	1008181190			Tag No:	A286375
Depth M:	5.4864			Contractor:	7241
Year Completed:	2019			Latitude:	43.648799618891
Well Completed Dt:	12/30/2019			Longitude:	-79.394043756057
Audit No:	Z328570			Y:	43.64879961629612
Path:				X:	-79.39404360528084
<u>Bore Hole Information</u>					

Map Key	Number of Records	Direction/ Distance (m)	Elev/Diff (m)	Site	DB
Bore Hole ID:	1008181190			Elevation:	
DP2BR:				Elevrc:	
Spatial Status:				Zone:	17
Code OB:				East83:	629514.00
Code OB Desc:				North83:	4834120.00
Open Hole:				Org CS:	UTM83
Cluster Kind:				UTMRC:	4
Date Completed:	12/30/2019			UTMRC Desc:	margin of error : 30 m - 100 m
Remarks:				Location Method:	wwr
Location Method Desc:	on Water Well Record				
Elevrc Desc:					
Location Source Date:					
Improvement Location Source:					
Improvement Location Method:					
Source Revision Comment:					
Supplier Comment:					
 <u>Overburden and Bedrock</u>					
<u>Materials Interval</u>					
Formation ID:	1008251132				
Layer:	1				
Color:	6				
General Color:	BROWN				
Material 1:	28				
Material 1 Desc:	SAND				
Material 2:	06				
Material 2 Desc:	SILT				
Material 3:					
Material 3 Desc:					
Formation Top Depth:	0.0				
Formation End Depth:	7.0				
Formation End Depth UOM:	ft				
 <u>Overburden and Bedrock</u>					
<u>Materials Interval</u>					
Formation ID:	1008251133				
Layer:	2				
Color:	2				
General Color:	GREY				
Material 1:	06				
Material 1 Desc:	SILT				
Material 2:	28				
Material 2 Desc:	SAND				
Material 3:	91				
Material 3 Desc:	WATER-BEARING				
Formation Top Depth:	7.0				
Formation End Depth:	18.0				
Formation End Depth UOM:	ft				
 <u>Annular Space/Abandonment</u>					
<u>Sealing Record</u>					
Plug ID:	1008252104				
Layer:	2				
Plug From:	0.16699999570846558				
Plug To:	7.0				
Plug Depth UOM:	ft				
 <u>Annular Space/Abandonment</u>					
<u>Sealing Record</u>					

Map Key	Number of Records	Direction/ Distance (m)	Elev/Diff (m)	Site	DB
Plug ID:		1008252103			
Layer:		1			
Plug From:		7.0			
Plug To:		18.0			
Plug Depth UOM:		ft			
 <u>Method of Construction & Well Use</u>					
Method Construction ID:		1008253242			
Method Construction Code:		6			
Method Construction:		Boring			
Other Method Construction:					
 <u>Pipe Information</u>					
Pipe ID:		1008249945			
Casing No:		0			
Comment:					
Alt Name:					
 <u>Construction Record - Casing</u>					
Casing ID:		1008253584			
Layer:		1			
Material:		5			
Open Hole or Material:		PLASTIC			
Depth From:		0.16699999570846558			
Depth To:		8.0			
Casing Diameter:		2.0			
Casing Diameter UOM:		Inch			
Casing Depth UOM:		ft			
 <u>Construction Record - Screen</u>					
Screen ID:		1008253935			
Layer:		1			
Slot:		10			
Screen Top Depth:		8.0			
Screen End Depth:		18.0			
Screen Material:		5			
Screen Depth UOM:		ft			
Screen Diameter UOM:		inch			
Screen Diameter:		2.25			
 <u>Results of Well Yield Testing</u>					
Pumping Test Method Desc:					
Pump Test ID:		1008254278			
Pump Set At:					
Static Level:					
Final Level After Pumping:					
Recommended Pump Depth:					
Pumping Rate:					
Flowing Rate:					
Recommended Pump Rate:					
Levels UOM:		ft			
Rate UOM:		GPM			
Water State After Test Code:					
Water State After Test:					
Pumping Test Method:		0			

Map Key	Number of Records	Direction/ Distance (m)	Elev/Diff (m)	Site	DB
Pumping Duration HR: Pumping Duration MIN: Flowing:					
<u>Hole Diameter</u>					
Hole ID:		1008252880			
Diameter:		6.0			
Depth From:		0.0			
Depth To:		18.0			
Hole Depth UOM:		ft			
Hole Diameter UOM:		Inch			
331	1 of 5	SE/278.2	88.3 / -2.56	229 Richmond Street West Toronto ON M5V 1W2	EHS
Order No:	20081031023			Nearest Intersection:	Richmond West and Duncan Streets
Status:	C			Municipality:	Toronto
Report Type:	Standard Select Report			Client Prov/State:	ON
Report Date:	11/6/2008			Search Radius (km):	0.25
Date Received:	10/31/2008			X:	-79.38983
Previous Site Name:				Y:	43.648934
Lot/Building Size:					
Additional Info Ordered:					
331	2 of 5	SE/278.2	88.3 / -2.56	229 Richmond St W Toronto ON M5V1W2	EHS
Order No:	20171129090			Nearest Intersection:	
Status:	C			Municipality:	Toronto
Report Type:	RSC Report (Urban)			Client Prov/State:	ON
Report Date:	08-DEC-17			Search Radius (km):	.3
Date Received:	29-NOV-17			X:	-79.389843
Previous Site Name:				Y:	43.648932
Lot/Building Size:					
Additional Info Ordered:					
331	3 of 5	SE/278.2	88.3 / -2.56	229 Richmond Street West Toronto ON M5V 1W2	EHS
Order No:	20171205116			Nearest Intersection:	
Status:	C			Municipality:	
Report Type:	Standard Express Report			Client Prov/State:	ON
Report Date:	05-DEC-17			Search Radius (km):	.25
Date Received:	05-DEC-17			X:	-79.389933
Previous Site Name:				Y:	43.649183
Lot/Building Size:					
Additional Info Ordered:	City Directory				
331	4 of 5	SE/278.2	88.3 / -2.56	229 Richmond St W Toronto ON M5V1W2	EHS
Order No:	20180416116			Nearest Intersection:	
Status:	C			Municipality:	Toronto
Report Type:	Standard Report			Client Prov/State:	ON
Report Date:	23-APR-18			Search Radius (km):	.25
Date Received:	16-APR-18			X:	-79.389939
Previous Site Name:				Y:	43.649118
Lot/Building Size:					

Map Key	Number of Records	Direction/ Distance (m)	Elev/Diff (m)	Site	DB
Additional Info Ordered:					
331	5 of 5	SE/278.2	88.3 / -2.56	CITY OF TORONTO 229 RICHMOND STREET WEST ON Toronto ON	RSC
RSC No:		229326	X:		-79.3899354643294
RA No:			Y:		43.6489489036235
Status:		FILED	Latitude:		43.6489489
Filing Date:			Longitude:		-79.38993546
Date Ack:			UTM Coordinates:		
Date Returned:			Latitude Longitude:		
Approval Date:		August 31, 2021	Accuracy Estimate:		
Cert Date:			Measurement Method:		
Cert Prop Use No:			Mailing Address:		
Curr Property Use:			Telephone:		
Intended Prop Use:			Fax:		
Restoration Type:			Email:		
Soil Type:			Postal Code:		M2M 4J1
Criteria:			Ministry District:		
Stratified (Y/N):			MOE District:		Metro Toronto
Audit (Y/N):			SWP Area Name:		Toronto
Entire Leg Prop. (Y/N):			Qual Person Name:		HAMMAD DIN
CPU Issu Sect 1686:			Consultant:		
Business Name:		CITY OF TORONTO			
Address:		229 RICHMOND STREET WEST ON			
Legal Desc:					
Site Pin:		21411-0087 (LT)			
Asmt Roll No:					
Project Type:		POST2011			
Approval Type:		RSC based on Phase One and Two ESAs with RA			
Applicable Standards:					
PDF Link:		https://www.accessenvironment.ene.gov.on.ca/AEWeb/ae/ViewDocument.action?documentRefID=229326			
332	1 of 1	NNE/279.0	95.8 / 5.00	298 Dundas Street West Toronto ON	WWIS
Well ID:		7357226	Flowing (Y/N):		
Construction Date:			Flow Rate:		
Use 1st:		Monitoring	Data Entry Status:		
Use 2nd:			Data Src:		
Final Well Status:		Observation Wells	Date Received:		04/17/2020
Water Type:			Selected Flag:		TRUE
Casing Material:			Abandonment Rec:		
Audit No:		IBPXIPCP	Contractor:		7147
Tag:		A247220	Form Version:		9
Constructn Method:			Owner:		
Elevation (m):			County:		YORK
Elevatn Reliabilty:			Lot:		
Depth to Bedrock:			Concession:		
Well Depth:			Concession Name:		
Overburden/Bedrock:			Easting NAD83:		
Pump Rate:			Northing NAD83:		
Static Water Level:			Zone:		
Clear/Cloudy:			UTM Reliability:		
Municipality:		TORONTO CITY			
Site Info:					
PDF URL (Map):		https://d2khazk8e83rdv.cloudfront.net/moe_mapping/downloads/2Water/Wells_pdfs/735\7357226.pdf			
Additional Detail(s) (Map)					

Map Key	Number of Records	Direction/ Distance (m)	Elev/Diff (m)	Site	DB
Well Completed Date:		02/19/2020			
Year Completed:		2020			
Depth (m):		6.1			
Latitude:		43.6544880317115			
Longitude:		-79.3913375541345			
X:		-79.39133740390092			
Y:		43.654488029476305			
Path:		735\7357226.pdf			
 <u>Bore Hole Information</u>					
Bore Hole ID:	1008260820			Elevation:	
DP2BR:				Elevrc:	
Spatial Status:				Zone:	17
Code OB:				East83:	629720.00
Code OB Desc:				North83:	4834756.00
Open Hole:				Org CS:	UTM83
Cluster Kind:				UTMRC:	4
Date Completed:	02/19/2020			UTMRC Desc:	margin of error : 30 m - 100 m
Remarks:				Location Method:	wwr
Location Method Desc:	on Water Well Record				
Elevrc Desc:					
Location Source Date:					
Improvement Location Source:					
Improvement Location Method:					
Source Revision Comment:					
Supplier Comment:					
 <u>Overburden and Bedrock</u>					
<u>Materials Interval</u>					
Formation ID:	1008260956				
Layer:	1				
Color:	6				
General Color:	BROWN				
Material 1:	06				
Material 1 Desc:	SILT				
Material 2:	05				
Material 2 Desc:	CLAY				
Material 3:	28				
Material 3 Desc:	SAND				
Formation Top Depth:	0.0				
Formation End Depth:	6.099999904632568				
Formation End Depth UOM:	m				
 <u>Annular Space/Abandonment</u>					
<u>Sealing Record</u>					
Plug ID:	1008261070				
Layer:	2				
Plug From:	0.30000001192092896				
Plug To:	2.799999952316284				
Plug Depth UOM:	m				
 <u>Annular Space/Abandonment</u>					
<u>Sealing Record</u>					
Plug ID:	1008261071				
Layer:	3				
Plug From:	2.799999952316284				
Plug To:	6.099999904632568				

Map Key	Number of Records	Direction/ Distance (m)	Elev/Diff (m)	Site	DB
Plug Depth UOM:		m			
<u>Annular Space/Abandonment Sealing Record</u>					
Plug ID:		1008261069			
Layer:		1			
Plug From:		0.0			
Plug To:		0.30000001192092896			
Plug Depth UOM:		m			
<u>Annular Space/Abandonment Sealing Record</u>					
Plug ID:		1008261039			
Layer:		1			
Plug From:					
Plug To:					
Plug Depth UOM:		m			
<u>Method of Construction & Well Use</u>					
Method Construction ID:		1008260889			
Method Construction Code:		E			
Method Construction:		Auger			
Other Method Construction:					
<u>Pipe Information</u>					
Pipe ID:		1008260864			
Casing No:		0			
Comment:					
Alt Name:					
<u>Construction Record - Casing</u>					
Casing ID:		1008260983			
Layer:		1			
Material:		5			
Open Hole or Material:		PLASTIC			
Depth From:		0.0			
Depth To:		3.0999999046325684			
Casing Diameter:		5.0			
Casing Diameter UOM:		cm			
Casing Depth UOM:		m			
<u>Construction Record - Screen</u>					
Screen ID:		1008261002			
Layer:		1			
Slot:		10			
Screen Top Depth:		3.0999999046325684			
Screen End Depth:		6.099999904632568			
Screen Material:		5			
Screen Depth UOM:		m			
Screen Diameter UOM:		cm			
Screen Diameter:		6.300000190734863			
<u>Results of Well Yield Testing</u>					

Map Key	Number of Records	Direction/ Distance (m)	Elev/Diff (m)	Site	DB
Pumping Test Method Desc: Pump Test ID: 1008260865 Pump Set At: Static Level: Final Level After Pumping: Recommended Pump Depth: Pumping Rate: Flowing Rate: Recommended Pump Rate: Levels UOM: m Rate UOM: LPM Water State After Test Code: Water State After Test: Pumping Test Method: Pumping Duration HR: Pumping Duration MIN: Flowing:					
<u>Water Details</u>					
Water ID: 1008260919 Layer: 1 Kind Code: 8 Kind: Untested Water Found Depth: 2.200000047683716 Water Found Depth UOM: m					
<u>Hole Diameter</u>					
Hole ID: 1008261020 Diameter: 11.399999618530273 Depth From: 0.0 Depth To: 6.099999904632568 Hole Depth UOM: m Hole Diameter UOM: cm					
333	1 of 1	SW/279.5	90.6 / -0.24	403 Queen St W Toronto ON	WWIS
Well ID: 7447576 Construction Date: Use 1st: Monitoring Use 2nd: Final Well Status: Monitoring and Test Hole Water Type: Casing Material: Audit No: UWKCBJZA Tag: A296616 Constructn Method: Elevation (m): Elevatn Reliabilty: Depth to Bedrock: Well Depth: Overburden/Bedrock: Pump Rate: Static Water Level: Clear/Cloudy: Municipality: TORONTO CITY Site Info:					
Flowing (Y/N): Flow Rate: Data Entry Status: Data Src: Date Received: 05/25/2023 Selected Flag: TRUE Abandonment Rec: Contractor: 7732 Form Version: 9 Owner: County: YORK Lot: Concession: Concession Name: Easting NAD83: Northing NAD83: Zone: UTM Reliability:					
<u>Bore Hole Information</u>					

Map Key	Number of Records	Direction/ Distance (m)	Elev/Diff (m)	Site	DB
Bore Hole ID:	1009419320			Elevation:	
DP2BR:				Elevrc:	
Spatial Status:				Zone:	17
Code OB:				East83:	629465.00
Code OB Desc:				North83:	4834122.00
Open Hole:				Org CS:	UTM83
Cluster Kind:				UTMRC:	4
Date Completed:	05/23/2023			UTMRC Desc:	margin of error : 30 m - 100 m
Remarks:				Location Method:	wwr
Location Method Desc:	on Water Well Record				
Elevrc Desc:					
Location Source Date:					
Improvement Location Source:					
Improvement Location Method:					
Source Revision Comment:					
Supplier Comment:					
 <u>Overburden and Bedrock</u>					
<u>Materials Interval</u>					
Formation ID:	1009419538				
Layer:	1				
Color:	6				
General Color:	BROWN				
Material 1:	05				
Material 1 Desc:	CLAY				
Material 2:					
Material 2 Desc:					
Material 3:					
Material 3 Desc:					
Formation Top Depth:	0.0				
Formation End Depth:	3.049999952316284				
Formation End Depth UOM:	m				
 <u>Annular Space/Abandonment</u>					
<u>Sealing Record</u>					
Plug ID:	1009419698				
Layer:	3				
Plug From:	1.2000000476837158				
Plug To:	3.049999952316284				
Plug Depth UOM:	m				
 <u>Annular Space/Abandonment</u>					
<u>Sealing Record</u>					
Plug ID:	1009419697				
Layer:	2				
Plug From:	0.30000001192092896				
Plug To:	1.2000000476837158				
Plug Depth UOM:	m				
 <u>Annular Space/Abandonment</u>					
<u>Sealing Record</u>					
Plug ID:	1009419696				
Layer:	1				
Plug From:	0.0				
Plug To:	0.30000001192092896				
Plug Depth UOM:	m				

Map Key	Number of Records	Direction/ Distance (m)	Elev/Diff (m)	Site	DB
<u>Annular Space/Abandonment Sealing Record</u>					
Plug ID:		1009419646			
Layer:		1			
Plug From:					
Plug To:					
Plug Depth UOM:		m			
<u>Method of Construction & Well Use</u>					
Method Construction ID:		1009419470			
Method Construction Code:		D			
Method Construction:		Direct Push			
Other Method Construction:					
<u>Pipe Information</u>					
Pipe ID:		1009419410			
Casing No:		0			
Comment:					
Alt Name:					
<u>Construction Record - Casing</u>					
Casing ID:		1009419586			
Layer:		1			
Material:		5			
Open Hole or Material:		PLASTIC			
Depth From:		0.0			
Depth To:		1.5			
Casing Diameter:		3.200000047683716			
Casing Diameter UOM:		cm			
Casing Depth UOM:		m			
<u>Construction Record - Screen</u>					
Screen ID:		1009419606			
Layer:		1			
Slot:		10			
Screen Top Depth:		1.5			
Screen End Depth:		3.049999952316284			
Screen Material:		5			
Screen Depth UOM:		m			
Screen Diameter UOM:		cm			
Screen Diameter:		4.5			
<u>Results of Well Yield Testing</u>					
Pumping Test Method Desc:					
Pump Test ID:		1009419411			
Pump Set At:					
Static Level:					
Final Level After Pumping:					
Recommended Pump Depth:					
Pumping Rate:					
Flowing Rate:					
Recommended Pump Rate:					
Levels UOM:		m			
Rate UOM:		LPM			
Water State After Test Code:					

Map Key	Number of Records	Direction/ Distance (m)	Elev/Diff (m)	Site	DB
Water State After Test: Pumping Test Method: Pumping Duration HR: Pumping Duration MIN: Flowing:					
Hole Diameter					
Hole ID:		1009419626			
Diameter:		5.0			
Depth From:		0.0			
Depth To:		3.049999952316284			
Hole Depth UOM:		m			
Hole Diameter UOM:		cm			
334	1 of 1	NNE/279.6	95.8 / 5.00	TRIBUTE (MCCAUL STREET) LIMITED 298 DUNDAS ST W TORONTO ON M5T 1G2	EASR
Approval No:	R-009-8113251299			MOE District:	Metro Toronto
Status:	REGISTERED			Municipality:	TORONTO
Date:	2021-06-09			Latitude:	43.65444444
Record Type:	EASR			Longitude:	-79.39138889
Link Source:	MOFA			Geometry X:	-8837808.984499998
Project Type:	Water Taking - Construction Dewatering			Geometry Y:	5412121.4658999955
Full Address:					
Approval Type:	EASR-Water Taking - Construction Dewatering				
SWP Area Name:	Toronto				
PDF NAICS Code:					
PDF URL:					
PDF Site Location:					
335	1 of 1	SW/279.7	90.5 / -0.33	401-403 Queen Street West Toronto ON M5V 2A5	EHS
Order No:	20100429029			Nearest Intersection:	
Status:	C			Municipality:	
Report Type:	Standard Report			Client Prov/State:	ON
Report Date:	5/5/2010			Search Radius (km):	0.25
Date Received:	4/29/2010			X:	-79.394589
Previous Site Name:				Y:	43.648988
Lot/Building Size:					
Additional Info Ordered:	Fire Insur. Maps and/or Site Plans				
336	1 of 1	SW/280.6	89.8 / -1.00	375 QUEEN STREET WEST Toronto ON	WWIS
Well ID:	7369924			Flowing (Y/N):	
Construction Date:				Flow Rate:	
Use 1st:	Monitoring			Data Entry Status:	
Use 2nd:				Data Src:	
Final Well Status:				Date Received:	10/06/2020
Water Type:				Selected Flag:	TRUE
Casing Material:				Abandonment Rec:	Yes
Audit No:	Z342682			Contractor:	7241
Tag:				Form Version:	7
Constructn Method:				Owner:	
Elevation (m):				County:	YORK
Elevatn Reliabilty:				Lot:	
Depth to Bedrock:				Concession:	
Well Depth:				Concession Name:	

Map Key	Number of Records	Direction/ Distance (m)	Elev/Diff (m)	Site	DB
Overburden/Bedrock:			Easting NAD83:		
Pump Rate:			Northing NAD83:		
Static Water Level:			Zone:		
Clear/Cloudy:			UTM Reliability:		
Municipality:			TORONTO CITY		
Site Info:					
<u>Additional Detail(s) (Map)</u>					
Bore Hole ID:	1008487529			Tag No:	
Depth M:				Contractor:	7241
Year Completed:	2020			Latitude:	43.6488288846467
Well Completed Dt:	08/14/2020			Longitude:	-79.3942041723894
Audit No:	Z342682			Y:	43.648828882192504
Path:				X:	-79.39420402187899
<u>Bore Hole Information</u>					
Bore Hole ID:	1008487529			Elevation:	
DP2BR:				Elevrc:	
Spatial Status:				Zone:	17
Code OB:				East83:	629501.00
Code OB Desc:				North83:	4834123.00
Open Hole:				Org CS:	UTM83
Cluster Kind:				UTMRC:	4
Date Completed:	08/14/2020			UTMRC Desc:	margin of error : 30 m - 100 m
Remarks:				Location Method:	wwr
Location Method Desc:	on Water Well Record				
Elevrc Desc:					
Location Source Date:					
Improvement Location Source:					
Improvement Location Method:					
Source Revision Comment:					
Supplier Comment:					
<u>Annular Space/Abandonment</u>					
<u>Sealing Record</u>					
Plug ID:	1009626204				
Layer:	1				
Plug From:	5.0				
Plug To:	20.0				
Plug Depth UOM:	ft				
<u>Annular Space/Abandonment</u>					
<u>Sealing Record</u>					
Plug ID:	1009626205				
Layer:	2				
Plug From:	0.0				
Plug To:	5.0				
Plug Depth UOM:	ft				
<u>Pipe Information</u>					
Pipe ID:	1009623597				
Casing No:	0				
Comment:					
Alt Name:					
<u>Construction Record - Casing</u>					

Map Key	Number of Records	Direction/ Distance (m)	Elev/Diff (m)	Site	DB
Casing ID: 1009627820					
Layer: 1					
Material: 5					
Open Hole or Material: PLASTIC					
Depth From:					
Depth To:					
Casing Diameter: 2.0					
Casing Diameter UOM: Inch					
Casing Depth UOM:					
<u>Construction Record - Screen</u>					
Screen ID: 1009628230					
Layer: 1					
Slot:					
Screen Top Depth:					
Screen End Depth:					
Screen Material: 5					
Screen Depth UOM:					
Screen Diameter UOM: Inch					
Screen Diameter: 2.25					
<u>Results of Well Yield Testing</u>					
Pumping Test Method Desc:					
Pump Test ID: 1009628691					
Pump Set At:					
Static Level:					
Final Level After Pumping:					
Recommended Pump Depth:					
Pumping Rate:					
Flowing Rate:					
Recommended Pump Rate:					
Levels UOM: ft					
Rate UOM: GPM					
Water State After Test Code:					
Water State After Test:					
Pumping Test Method: 0					
Pumping Duration HR:					
Pumping Duration MIN:					
Flowing:					
337	1 of 4	E/280.6	90.8 / -0.07	CANADA LIFE ASSURANCE COMPANY 180 SIMCOE STREET TORONTO CITY ON M5T 3M2	CA
Certificate #: 8-3244-99-					
Application Year: 99					
Issue Date: 12/23/1999					
Approval Type: Industrial air					
Status: Approved					
Application Type:					
Client Name:					
Client Address:					
Client City:					
Client Postal Code:					
Project Description: 1200KW EMERGENCY GENERATOR					
Contaminants:					
Emission Control:					

Map Key	Number of Records	Direction/ Distance (m)	Elev/Diff (m)	Site	DB
337	2 of 4	E/280.6	90.8 / -0.07	180 Simcoe Street Toronto ON M5T 3M2	EHS
Order No: 20120202045				Nearest Intersection:	
Status: C				Municipality:	
Report Type: Custom Report				Client Prov/State:	ON
Report Date: 2/8/2012 11:25:21 AM				Search Radius (km):	0.25
Date Received: 2/2/2012 11:23:17 AM				X:	-79.38786
Previous Site Name:				Y:	43.651196
Lot/Building Size:					
Additional Info Ordered:					
337	3 of 4	E/280.6	90.8 / -0.07	180 Simcoe Street Toronto ON	SPL
Ref No: 0135-BMFQXH				Municipality No:	
Year:				Nature of Damage:	
Incident Dt: 2020/03/05				Discharger Report:	
Dt MOE Arvl on Scn:				Material Group:	
MOE Reported Dt: 2020/03/06				Impact to Health:	2 - Minor Environment
Dt Document Closed:				Agency Involved:	
Site No: NA					
MOE Response: No					
Site County/District:					
Site Geo Ref Meth:					
Site District Office: Toronto - District					
Nearest Watercourse:					
Site Name: Office Building<UNOFFICIAL>					
Site Address: 180 Simcoe Street					
Site Region: Central					
Site Municipality: Toronto					
Site Lot:					
Site Conc:					
Site Geo Ref Accu:					
Site Map Datum:					
Northing:					
Easting:					
Entity Operating Name:					
Client Name:					
Client Type:					
Source Type: Unknown / N/A					
Incident Cause:					
Incident Preceding Spill: Leak/Break					
Incident Reason: Unknown / N/A					
Incident Summary: Great West Life Realty: R123 loss to atm					
Environment Impact:					
Health Env Consequence:					
Nature of Impact:					
Contaminant Qty: 193 kg					
Contaminant Qty 1: 193					
Contaminant Unit: kg					
Contaminant Code: 38					
Contaminant Name: REFRIGERANT GAS, N.O.S.					
Contaminant Limit 1:					
Contam Limit Freq 1:					
Contaminant UN No 1: 1078					
Receiving Medium: Air					
Activity Preceding Spill:					
Property 2nd Watershed:					
Property Tertiary Watershed:					
Sector Type: Unknown / N/A					
SAC Action Class: Air Spills - Gases and Vapours					
Call Report Locatn Geodata:					
Time Reported:					

Map Key	Number of Records	Direction/ Distance (m)	Elev/Diff (m)	Site	DB
System Facility Address:					
337	4 of 4	E/280.6	90.8 / -0.07	2356720 ONTARIO LTD. 180 Simcoe ST Toronto ON M5V 3K1	EASR
Approval No:		R-010-4114291956	MOE District:		Toronto
Status:		REGISTERED	Municipality:		Toronto
Date:		July 5, 2022	Latitude:		43.65111111
Record Type:		EASR	Longitude:		-79.38833333
Link Source:		MOFA	Geometry X:		-8837468.8416000009
Project Type:		Air Emissions	Geometry Y:		5411608.6168000009
Full Address:					
Approval Type:		EASR-Air Emissions			
SWP Area Name:		Toronto			
PDF NAICS Code:		531120			
PDF URL:		http://www.accessenvironment.ene.gov.on.ca/AEWeb/ae/ViewDocument.action?documentRefID=2673618			
PDF Site Location:		180 Simcoe Street Toronto ON M5V 3K1			
338	1 of 3	S/280.7	88.3 / -2.50	Hornby Bay Mineral Exploration 275 Richmond St W Toronto ON M5V 1X1	SCT
Established:		01-AUG-96			
Plant Size (ft²):					
Employment:					
--Details--					
Description:		Other Support Activities for Mining			
SIC/NAICS Code:		213119			
Description:		Other Support Activities for Mining			
SIC/NAICS Code:		213119			
338	2 of 3	S/280.7	88.3 / -2.50	275 Richmond St W Toronto ON M5V1X1	EHS
Order No:		20170918005	Nearest Intersection:		
Status:		C	Municipality:		
Report Type:		Standard Report	Client Prov/State:		ON
Report Date:		22-SEP-17	Search Radius (km):		.25
Date Received:		18-SEP-17	X:		-79.392261
Previous Site Name:			Y:		43.648598
Lot/Building Size:					
Additional Info Ordered:					
338	3 of 3	S/280.7	88.3 / -2.50	275 Richmond Street West Toronto ON M5V 1X1	EHS
Order No:		24031200174	Nearest Intersection:		
Status:		C	Municipality:		
Report Type:		Standard Report	Client Prov/State:		ON
Report Date:		15-MAR-24	Search Radius (km):		.25
Date Received:		12-MAR-24	X:		-79.3921083
Previous Site Name:			Y:		43.6485637
Lot/Building Size:					
Additional Info Ordered:					

Map Key	Number of Records	Direction/ Distance (m)	Elev/Diff (m)	Site	DB
339	1 of 1	NNE/281.2	95.8 / 5.00	ON	WWIS
Well ID: 7411115 Construction Date: Use 1st: Use 2nd: Final Well Status: Water Type: Casing Material: Audit No: Z372424 Tag: A272242 Constructn Method: Elevation (m): Elevatn Reliabilty: Depth to Bedrock: Well Depth: Overburden/Bedrock: Pump Rate: Static Water Level: Clear/Cloudy: Municipality: TORONTO CITY Site Info: Flowing (Y/N): Flow Rate: Data Entry Status: Yes Data Src: Date Received: 01/31/2022 Selected Flag: TRUE Abandonment Rec: Contractor: 6875 Form Version: 7 Owner: County: YORK Lot: Concession: Concession Name: Easting NAD83: Northing NAD83: Zone: UTM Reliability:					
<u>Additional Detail(s) (Map)</u>					
Bore Hole ID: 1008960103 Depth M: Year Completed: 2021 Well Completed Dt: 12/06/2021 Audit No: Z372424 Path: Tag No: A272242 Contractor: 6875 Latitude: 43.6544862867601 Longitude: -79.3912135919479 Y: 43.65448628436817 X: -79.3912134418213					
<u>Bore Hole Information</u>					
Bore Hole ID: 1008960103 DP2BR: Spatial Status: Code OB: Code OB Desc: Open Hole: Cluster Kind: Date Completed: 12/06/2021 Remarks: Location Method Desc: on Water Well Record Elevrc Desc: Location Source Date: Improvement Location Source: Improvement Location Method: Source Revision Comment: Supplier Comment: Elevation: Elevrc: Zone: 17 East83: 629730.00 North83: 4834756.00 Org CS: UTM83 UTMRC: 4 UTMRC Desc: margin of error : 30 m - 100 m Location Method: wwr					
340	1 of 16	SSW/282.0	89.0 / -1.81	CTA SYSTEMSOURCE CORPORATION 134 Peter St Suite 401 Toronto ON M5V 2H2	SCT
Established: 1988 Plant Size (ft²): 0 Employment: 25					
<u>--Details--</u>					

Map Key	Number of Records	Direction/ Distance (m)	Elev/Diff (m)	Site	DB
Description: SIC/NAICS Code:		Software Publishers 511210			
340	2 of 16	SSW/282.0	89.0 / -1.81	THIRD GENERATION GRAPHICS LIMITED 134 PETER ST. SUIT 400 TORONTO ON M5V 2H2	GEN
Generator No: SIC Code: SIC Description: Approval Years: PO Box No: Country: Status: Co Admin: Choice of Contact: Phone No Admin: Contaminated Facility: MHSW Facility:		ON0818300 2821 PLATEMAKING, ETC. 86,87,88,89,90 			
<u>Detail(s)</u>					
Waste Class: Waste Class Name:		264 PHOTOPROCESSING WASTES			
340	3 of 16	SSW/282.0	89.0 / -1.81	THIRD GENERATION GRAPHICS LIMITED 37-254 134 PETER ST. SUIT 400 TORONTO ON M5V 2H2	GEN
Generator No: SIC Code: SIC Description: Approval Years: PO Box No: Country: Status: Co Admin: Choice of Contact: Phone No Admin: Contaminated Facility: MHSW Facility:		ON0818300 2821 PLATEMAKING, ETC. 92,93,94,95,96,97,98 			
<u>Detail(s)</u>					
Waste Class: Waste Class Name:		264 PHOTOPROCESSING WASTES			
340	4 of 16	SSW/282.0	89.0 / -1.81	Weston [George] & Co Ltd 134 Peter St Toronto ON M5V 2H2	TANK
Permit Date: Permit Type: User Type: Installation Type: Installation Size: Installation Config.: No. Tanks Installed: Units of Measure: Value/Tank (\$): Capacity(gal):		4/14/1934 BP A50470 Wholesale bakery gasoline tank gasoline tank 1 200			

Map Key	Number of Records	Direction/ Distance (m)	Elev/Diff (m)	Site	DB
Reference: Location Desc:		CTA Building Permits 134 Peter St			
340	5 of 16	SSW/282.0	89.0 / -1.81	I-Connect/Design Vision 134 Peter St Suite 401 Toronto ON M5V 2H2	SCT
Established:		1987			
Plant Size (ft²):					
Employment:		10			
--Details--					
Description:		Software Publishers			
SIC/NAICS Code:		511210			
Description:		Graphic Design Services			
SIC/NAICS Code:		541430			
Description:		Computer Systems Design and Related Services			
SIC/NAICS Code:		541510			
340	6 of 16	SSW/282.0	89.0 / -1.81	134 Peter Street Toronto ON M5V 2H2	EHS
Order No:		20050906008		Nearest Intersection:	
Status:		C		Municipality:	
Report Type:		Custom Report		Client Prov/State: ON	
Report Date:		9/15/2005		Search Radius (km): 0.25	
Date Received:		9/6/2005		X: -79.393493	
Previous Site Name:				Y: 43.648595	
Lot/Building Size:					
Additional Info Ordered:					
340	7 of 16	SSW/282.0	89.0 / -1.81	134 Peter St Toronto ON M5V 2H2	EHS
Order No:		20130304003		Nearest Intersection:	
Status:		C		Municipality:	
Report Type:		Custom Report		Client Prov/State: ON	
Report Date:		05-MAR-13		Search Radius (km): .25	
Date Received:		04-MAR-13		X: 0	
Previous Site Name:				Y: 0	
Lot/Building Size:					
Additional Info Ordered:					
340	8 of 16	SSW/282.0	89.0 / -1.81	United Wrecking Inc. 134 Peter St. Toronto ON M5V 2H2	GEN
Generator No:		ON3104898			
SIC Code:		238990			
SIC Description:					
Approval Years:		2011			
PO Box No:					
Country:					
Status:					
Co Admin:					
Choice of Contact:					

Map Key	Number of Records	Direction/ Distance (m)	Elev/Diff (m)	Site	DB
Phone No Admin: Contaminated Facility: MHSW Facility:					
340	9 of 16	SSW/282.0	89.0 / -1.81	United Wrecking Inc. 134 Peter St. Toronto ON M5V 2H2	GEN
Generator No: SIC Code: SIC Description: Approval Years: PO Box No: Country: Status: Co Admin: Choice of Contact: Phone No Admin: Contaminated Facility: MHSW Facility:		ON3104898 238990 All Other Specialty Trade Contractors 2012			
340	10 of 16	SSW/282.0	89.0 / -1.81	ALLIED PROPERTIES REAL ESTATE INVESTMENT TRUST 134 PETER TORONTO ON	EASR
Approval No: Status: Date: Record Type: Link Source: Project Type: Full Address: Approval Type: SWP Area Name: PDF NAICS Code: PDF URL: PDF Site Location:		R-003-1535869096 Registered 10/30/15 Heating System		MOE District: Municipality: Latitude: Longitude: Geometry X: Geometry Y: TORONTO	
340	11 of 16	SSW/282.0	89.0 / -1.81	ALLIED PROPERTIES REAL ESTATE INVESTMENT TRUST 134 PETER TORONTO ON	EASR
Approval No: Status: Date: Record Type: Link Source: Project Type: Full Address: Approval Type: SWP Area Name: PDF NAICS Code: PDF URL: PDF Site Location:		R-002-7535736501 Registered 10/30/15 Standby Power System		MOE District: Municipality: Latitude: Longitude: Geometry X: Geometry Y: TORONTO	
340	12 of 16	SSW/282.0	89.0 / -1.81	ALLIED PROPERTIES REAL ESTATE INVESTMENT TRUST 134 PETER ST TORONTO ON M5V 2H2	EASR

Map Key	Number of Records	Direction/ Distance (m)	Elev/Diff (m)	Site	DB
Approval No: R-003-1535869096 Status: REGISTERED Date: 2015-10-30 Record Type: EASR Link Source: MOFA Project Type: Heating System Full Address: Approval Type: EASR-Heating System SWP Area Name: Toronto PDF NAICS Code: PDF URL: PDF Site Location: MOE District: Metro Toronto Municipality: TORONTO Latitude: 43.64833333 Longitude: -79.39361111 Geometry X: Geometry Y:					
340	13 of 16	SSW/282.0	89.0 / -1.81	ALLIED PROPERTIES REAL ESTATE INVESTMENT TRUST 134 PETER ST TORONTO ON M5V 2H2	EASR
Approval No: R-002-7535736501 Status: REGISTERED Date: 2015-10-30 Record Type: EASR Link Source: MOFA Project Type: Standby Power System Full Address: Approval Type: EASR-Standby Power System SWP Area Name: Toronto PDF NAICS Code: PDF URL: PDF Site Location: MOE District: Metro Toronto Municipality: TORONTO Latitude: 43.64833333 Longitude: -79.39361111 Geometry X: Geometry Y:					
340	14 of 16	SSW/282.0	89.0 / -1.81	ALLIED PROPERTIES REIT 134 Peter Street, Suite 1700 Toronto ON M5V 2H2	GEN
Generator No: ON8027594 SIC Code: 531310 SIC Description: REAL ESTATE PROPERTY MANAGERS Approval Years: 2016 PO Box No: Country: Canada Status: Co Admin: Choice of Contact: CO_OFFICIAL Phone No Admin: Contaminated Facility: No MHSW Facility: No Detail(s) Waste Class: 211 Waste Class Name: AROMATIC SOLVENTS Waste Class: 145 Waste Class Name: PAINT/PIGMENT/COATING RESIDUES					
340	15 of 16	SSW/282.0	89.0 / -1.81	Allied Properties REIT Allied Properties REIT 134 Peter Street Toronto ON M5V 2H2	GEN

Map Key	Number of Records	Direction/ Distance (m)	Elev/Diff (m)	Site	DB
Generator No: ON9468515 SIC Code: SIC Description: Approval Years: As of Nov 2021 PO Box No: Country: Canada Status: Registered Co Admin: Choice of Contact: Phone No Admin: Contaminated Facility: MHSW Facility:					
<u>Detail(s)</u>					
Waste Class: 146 H Waste Class Name: Other specified inorganic sludges, slurries or solids					
340	16 of 16	SSW/282.0	89.0 / -1.81	Allied Properties REIT Allied Properties REIT 134 Peter Street Toronto ON M5V 2H2	GEN
Generator No: ON9468515 SIC Code: SIC Description: Approval Years: As of Oct 2022 PO Box No: Country: Canada Status: Registered Co Admin: Choice of Contact: Phone No Admin: Contaminated Facility: MHSW Facility:					
<u>Detail(s)</u>					
Waste Class: 146 H Waste Class Name: OTHER SPECIFIED INORGANICS					
341	1 of 1	SW/282.4	89.8 / -1.00	375 QUEEN ST W Toronto ON	WWIS
Well ID: 7332844 Construction Date: Use 1st: Monitoring Use 2nd: Final Well Status: Observation Wells Water Type: Casing Material: Audit No: Z299841 Tag: A264826 Constructn Method: Elevation (m): Elevatn Reliabilty: Depth to Bedrock: Well Depth: Overburden/Bedrock: Pump Rate: Static Water Level: Clear/Cloudy: Municipality: TORONTO CITY Site Info:					
Flowing (Y/N): Flow Rate: Data Entry Status: Data Src: Date Received: 05/14/2019 Selected Flag: TRUE Abandonment Rec: Contractor: 7464 Form Version: 7 Owner: County: YORK Lot: Concession: Concession Name: Easting NAD83: Northing NAD83: Zone: UTM Reliability:					

Map Key	Number of Records	Direction/ Distance (m)	Elev/Diff (m)	Site	DB
PDF URL (Map):		https://d2khazk8e83rdv.cloudfront.net/moe_mapping/downloads/2Water/Wells_pdfs/733\7332844.pdf			
<u>Additional Detail(s) (Map)</u>					
Well Completed Date:	03/11/2019				
Year Completed:	2019				
Depth (m):	7.62				
Latitude:	43.6488389301038				
Longitude:	-79.3942783029948				
X:	-79.39427815262832				
Y:	43.648838927391814				
Path:	733\7332844.pdf				
<u>Bore Hole Information</u>					
Bore Hole ID:	1007434709			Elevation:	
DP2BR:				Elevrc:	
Spatial Status:				Zone:	17
Code OB:				East83:	629495.00
Code OB Desc:				North83:	4834124.00
Open Hole:				Org CS:	UTM83
Cluster Kind:				UTMRC:	4
Date Completed:	03/11/2019			UTMRC Desc:	margin of error : 30 m - 100 m
Remarks:				Location Method:	wwr
Location Method Desc:	on Water Well Record				
Elevrc Desc:					
Location Source Date:					
Improvement Location Source:					
Improvement Location Method:					
Source Revision Comment:					
Supplier Comment:					
<u>Overburden and Bedrock Materials Interval</u>					
Formation ID:	1007905495				
Layer:	1				
Color:	6				
General Color:	BROWN				
Material 1:	34				
Material 1 Desc:	TILL				
Material 2:	28				
Material 2 Desc:	SAND				
Material 3:	77				
Material 3 Desc:	LOOSE				
Formation Top Depth:	0.0				
Formation End Depth:	10.0				
Formation End Depth UOM:	ft				
<u>Overburden and Bedrock Materials Interval</u>					
Formation ID:	1007905497				
Layer:	3				
Color:	2				
General Color:	GREY				
Material 1:	27				
Material 1 Desc:	OTHER				
Material 2:					
Material 2 Desc:					
Material 3:	73				

Map Key	Number of Records	Direction/ Distance (m)	Elev/Diff (m)	Site	DB
Material 3 Desc:		HARD			
Formation Top Depth:		15.0			
Formation End Depth:		25.0			
Formation End Depth UOM:		ft			
 <u>Overburden and Bedrock Materials Interval</u>					
Formation ID:		1007905496			
Layer:		2			
Color:		2			
General Color:		GREY			
Material 1:		27			
Material 1 Desc:		OTHER			
Material 2:		28			
Material 2 Desc:		SAND			
Material 3:		66			
Material 3 Desc:		DENSE			
Formation Top Depth:		10.0			
Formation End Depth:		15.0			
Formation End Depth UOM:		ft			
 <u>Annular Space/Abandonment Sealing Record</u>					
Plug ID:		1007906813			
Layer:		2			
Plug From:		13.0			
Plug To:		25.0			
Plug Depth UOM:		ft			
 <u>Annular Space/Abandonment Sealing Record</u>					
Plug ID:		1007906812			
Layer:		1			
Plug From:		0.0			
Plug To:		13.0			
Plug Depth UOM:		ft			
 <u>Method of Construction & Well Use</u>					
Method Construction ID:		1007908582			
Method Construction Code:		2			
Method Construction:		Rotary (Convent.)			
Other Method Construction:					
 <u>Pipe Information</u>					
Pipe ID:		1007904414			
Casing No:		0			
Comment:					
Alt Name:					
 <u>Construction Record - Casing</u>					
Casing ID:		1007908981			
Layer:		1			
Material:		5			
Open Hole or Material:		PLASTIC			

Map Key	Number of Records	Direction/ Distance (m)	Elev/Diff (m)	Site	DB
Depth From:		0.0			
Depth To:		15.0			
Casing Diameter:		2.0			
Casing Diameter UOM:		Inch			
Casing Depth UOM:		ft			
 <u>Construction Record - Screen</u>					
Screen ID:		1007909454			
Layer:		1			
Slot:		10			
Screen Top Depth:		15.0			
Screen End Depth:		25.0			
Screen Material:		5			
Screen Depth UOM:		ft			
Screen Diameter UOM:		inch			
Screen Diameter:		2.0			
 <u>Results of Well Yield Testing</u>					
Pumping Test Method Desc:					
Pump Test ID:		1007910033			
Pump Set At:					
Static Level:					
Final Level After Pumping:					
Recommended Pump Depth:					
Pumping Rate:					
Flowing Rate:					
Recommended Pump Rate:					
Levels UOM:		ft			
Rate UOM:		GPM			
Water State After Test Code:					
Water State After Test:					
Pumping Test Method:		0			
Pumping Duration HR:					
Pumping Duration MIN:					
Flowing:					
342	1 of 1	SSW/282.5	89.8 / -1.00	375 Queen Street West Toronto ON M5V 2A5	EHS
Order No:	20190802240			Nearest Intersection:	
Status:	C			Municipality:	
Report Type:	RSC Report - Quote			Client Prov/State:	ON
Report Date:	09-AUG-19			Search Radius (km):	.3
Date Received:	02-AUG-19			X:	-79.394114
Previous Site Name:				Y:	43.648777
Lot/Building Size:					
Additional Info Ordered:	Fire Insur. Maps and/or Site Plans				
343	1 of 16	S/282.5	88.6 / -2.25	TODAY'S PARENT GROUP (DIV. OF 269 RICHMOND ST W TORONTO ON M5V 1X1	SCT
Established:	1973				
Plant Size (ft²):	0				
Employment:	70				
 <u>--Details--</u>					
Description:	Periodical Publishers				
SIC/NAICS Code:	511120				

Map Key	Number of Records	Direction/ Distance (m)	Elev/Diff (m)	Site	DB
343	2 of 16	S/282.5	88.6 / -2.25	Robert William Typographers 269 Richmond St W Bsmnt Toronto ON M5V 1X1	SCT
Established:		01-JUL-82			
Plant Size (ft²):		1000			
Employment:					
--Details--					
Description:		Graphic Design Services			
SIC/NAICS Code:		541430			
Description:		Digital Printing			
SIC/NAICS Code:		323115			
Description:		Support Activities for Printing			
SIC/NAICS Code:		323120			
Description:		Support Activities for Printing			
SIC/NAICS Code:		323120			
343	3 of 16	S/282.5	88.6 / -2.25	PROFESSIONAL PUBLISHING ASSOC 269 RICHMOND ST W TORONTO ON M5V 1X1	SCT
Established:		1984			
Plant Size (ft²):		0			
Employment:		42			
--Details--					
Description:		PERIODICALS: PUBLISHING, OR PUBLISHING AND PRINTING			
SIC/NAICS Code:		2721			
343	4 of 16	S/282.5	88.6 / -2.25	TODAY'S PARENT GROUP 269 RICHMOND ST W TORONTO ON M5V 1X1	SCT
Established:		1982			
Plant Size (ft²):		0			
Employment:		42			
--Details--					
Description:		PERIODICALS: PUBLISHING, OR PUBLISHING AND PRINTING			
SIC/NAICS Code:		2721			
343	5 of 16	S/282.5	88.6 / -2.25	PROFESSIONAL PUBLISHING 269 Richmond St W Toronto ON M5V 1X1	SCT
Established:		1984			
Plant Size (ft²):		0			
Employment:		42			
--Details--					

Map Key	Number of Records	Direction/ Distance (m)	Elev/Diff (m)	Site	DB
Description: SIC/NAICS Code:		Periodical Publishers 511120			
343	6 of 16	S/282.5	88.6 / -2.25	Robert William Typographers Ltd. 269 Richmond St W Bsmt Toronto ON M5V 1X1	SCT
Established: Plant Size (ft²): Employment:		1982 1000 3			
343	7 of 16	S/282.5	88.6 / -2.25	Professional Publishing Associates 269 Richmond St W Toronto ON M5V 1X1	SCT
Established: Plant Size (ft²): Employment:		1984 42			
343	8 of 16	S/282.5	88.6 / -2.25	Today's Parent Group - Div. of Professional Publishing Associates Limited 269 Richmond St W Toronto ON M5V 1X1	SCT
Established: Plant Size (ft²): Employment:		1973 70			
343	9 of 16	S/282.5	88.6 / -2.25	Professional Publishing Associates - Div. of Rogers Media 269 Richmond St W Toronto ON M5V 1X1	SCT
Established: Plant Size (ft²): Employment:		1984 70			
--Details-- Description: SIC/NAICS Code:		Periodical Publishers 511120			
343	10 of 16	S/282.5	88.6 / -2.25	Rogers Publishing Limited - Today's Parent 269 Richmond St W Toronto ON M5V 1X1	SCT
Established: Plant Size (ft²): Employment:		1973 70			
--Details-- Description: SIC/NAICS Code:		Periodical Publishers 511120			

Map Key	Number of Records	Direction/ Distance (m)	Elev/Diff (m)	Site	DB
343	11 of 16	S/282.5	88.6 / -2.25	MACTRIX DTP 26-647 DIV. OF MATRIX PRODUCTIONS LIMITED 269 RICHMOND ST. WEST 2ND FLOOR TORONTO ON M5V 1X1	GEN
Generator No:		ON0598601			
SIC Code:		2821			
SIC Description:		PLATEMAKING, ETC.			
Approval Years:		92,93,94,95,96,97,98			
PO Box No:					
Country:					
Status:					
Co Admin:					
Choice of Contact:					
Phone No Admin:					
Contaminated Facility:					
MHSW Facility:					
<u>Detail(s)</u>					
Waste Class:		112			
Waste Class Name:		ACID WASTE - HEAVY METALS			
Waste Class:		264			
Waste Class Name:		PHOTOPROCESSING WASTES			
343	12 of 16	S/282.5	88.6 / -2.25	ROBERT WILLIAM TYPOGRAPHERS LTD. 33-975 269 RICHMOND ST. W. TORONTO ON M5V 1X1	GEN
Generator No:		ON1657300			
SIC Code:		2821			
SIC Description:		PLATEMAKING, ETC.			
Approval Years:		92,93,94,95,96,97,98			
PO Box No:					
Country:					
Status:					
Co Admin:					
Choice of Contact:					
Phone No Admin:					
Contaminated Facility:					
MHSW Facility:					
<u>Detail(s)</u>					
Waste Class:		264			
Waste Class Name:		PHOTOPROCESSING WASTES			
343	13 of 16	S/282.5	88.6 / -2.25	ROBERT WILLIAM TYPOGRAPHERS LTD. 269 RICHMOND STREET WEST TORONTO ON M5V 1X1	GEN
Generator No:		ON1657300			
SIC Code:		2821			
SIC Description:		PLATEMAKING, ETC.			
Approval Years:		99,00,01			
PO Box No:					
Country:					
Status:					
Co Admin:					
Choice of Contact:					
Phone No Admin:					

Map Key	Number of Records	Direction/ Distance (m)	Elev/Diff (m)	Site	DB
Contaminated Facility: MHSW Facility:					
<u>Detail(s)</u>					
Waste Class:		264			
Waste Class Name:		PHOTOPROCESSING WASTES			
343	14 of 16	S/282.5	88.6 / -2.25	Robert William Typographers Ltd 269 Richmond St.W Toronto ON M5V 1X1	GEN
Generator No:		ON4546671			
SIC Code:		323119			
SIC Description:		Other Printing			
Approval Years:		07,08			
PO Box No:					
Country:					
Status:					
Co Admin:					
Choice of Contact:					
Phone No Admin:					
Contaminated Facility:					
MHSW Facility:					
<u>Detail(s)</u>					
Waste Class:		264			
Waste Class Name:		PHOTOPROCESSING WASTES			
343	15 of 16	S/282.5	88.6 / -2.25	Robert William Typographers Ltd 269 Richmond St.W Toronto ON M5V 1X1	GEN
Generator No:		ON4546671			
SIC Code:		323119			
SIC Description:		Other Printing			
Approval Years:		2009			
PO Box No:					
Country:					
Status:					
Co Admin:					
Choice of Contact:					
Phone No Admin:					
Contaminated Facility:					
MHSW Facility:					
<u>Detail(s)</u>					
Waste Class:		264			
Waste Class Name:		PHOTOPROCESSING WASTES			
343	16 of 16	S/282.5	88.6 / -2.25	Robert William Typographers Ltd 269 Richmond St.W Toronto ON M5V 1X1	GEN
Generator No:		ON4546671			
SIC Code:		323119			
SIC Description:		Other Printing			
Approval Years:		2010			
PO Box No:					

Map Key	Number of Records	Direction/ Distance (m)	Elev/Diff (m)	Site	DB
Country: Status: Co Admin: Choice of Contact: Phone No Admin: Contaminated Facility: MHSW Facility:					
Detail(s)					
Waste Class: Waste Class Name:		264 PHOTOPROCESSING WASTES			
344	1 of 2	ESE/283.3	89.8 / -1.00	LA PARFUMERIE ORIENTALE LTD. 241 QUEEN ST W TORONTO ON M5V 1Z4	SCT
Established: Plant Size (ft²): Employment:		1978 0 2			
--Details--					
Description: SIC/NAICS Code:		PERFUMES, COSMETICS, & OTHER TOILET PREPARATIONS 2844			
344	2 of 2	ESE/283.3	89.8 / -1.00	241 Queen St W Toronto On Toronto ON M5V1Z4	EHS
Order No: Status: Report Type: Report Date: Date Received: Previous Site Name: Lot/Building Size: Additional Info Ordered:		20131223008 C Custom Report 02-JAN-14 23-DEC-13		Nearest Intersection: Municipality: Client Prov/State: Search Radius (km): X: Y:	ON .25 -79.388568 43.65025
345	1 of 1	NNE/284.0	95.4 / 4.56	281 Dundas St. West, TORONTO TORONTO ON	SPL
Ref No: Year: Incident Dt: Dt MOE Arvl on Scn: MOE Reported Dt: Dt Document Closed: Site No: MOE Response: Site County/District: Site Geo Ref Meth: Site District Office: Nearest Watercourse: Site Name: Site Address: Site Region: Site Municipality: Site Lot: Site Conc: Site Geo Ref Accu: Site Map Datum:		1-3PK9NM 8/5/2023 3:54:47 AM 8/5/2023 3:54:47 AM Desktop Response Toronto District Office 281 Dundas St. West, TORONTO TORONTO		Municipality No: Nature of Damage: Discharger Report: Material Group: Impact to Health: Agency Involved:	

Map Key	Number of Records	Direction/ Distance (m)	Elev/Diff (m)	Site	DB
Northing: Easting: Entity Operating Name: Client Name: ENBRIDGE INC Client Type: Private Business Source Type: Pipeline/Components Incident Cause: Incident Preceding Spill: Line Strike Incident Reason: Vandalism/deliberate act Incident Summary: TSSA FSB: 1" Riser Strike, Gas Still Blowing Environment Impact: Health Env Consequence: Nature of Impact: Contaminant Qty: Contaminant Qty 1: Contaminant Unit: Contaminant Code: Contaminant Name: Contaminant Limit 1: Contam Limit Freq 1: Contaminant UN No 1: Receiving Medium: Air Activity Preceding Spill: Transportation Property 2nd Watershed: Lake Ontario and Niagara Peninsula Property Tertiary Watershed: 02HC - Humber - Don Sector Type: NATURAL GAS DISTRIBUTION SAC Action Class: Call Report Locatn Geodata: {"integration_ids":["PR00003548546"],"wks":["POINT (-79.3908243000 43.6542987000)","creation_date":"2023-08-05"} Time Reported: System Facility Address:					

346	1 of 2	S/284.1	89.0 / -1.83	Weston [George] & Co Ltd 283 Richmond St W Toronto ON M5V 1X1	TANK
Permit Date: 12/4/1928 Permit Type: BP A19187 User Type: Wholesale bakery Installation Type: Gasoline tank Installation Size: Installation Config.: 1 x gasoline tank No. Tanks Installed: 1 Units of Measure: Value/Tank (\$): 150 Capacity(gal): Reference: CTA Building permits Location Desc:					

346	2 of 2	S/284.1	89.0 / -1.83	Weston [George] & Co Ltd 283 Richmond St W Toronto ON M5V 1X1	TANK
Permit Date: 1931 Permit Type: BP A36022 User Type: Wholesale bakery Installation Type: 3 gas tanks & 2 pumps Installation Size: Installation Config.: 3 x gasoline tanks & 2 x gasoline pumps No. Tanks Installed: 3 Units of Measure: Value/Tank (\$): 1250					

Map Key	Number of Records	Direction/ Distance (m)	Elev/Diff (m)	Site	DB
Capacity(gal): Reference: CTA Building permits Location Desc:					
347	1 of 1	ESE/284.5	89.6 / -1.21	65 Duncan Street Toronto Toronto ON	SPL
Ref No: 3224-BH83KR Year: Incident Dt: 10/22/2019 Dt MOE Arvl on Scn: MOE Reported Dt: 10/22/2019 Dt Document Closed: 10/24/2019 Site No: NA MOE Response: No Site County/District: Site Geo Ref Meth: Site District Office: Toronto - District Nearest Watercourse: Site Name: Riser Damage<UNOFFICIAL> Site Address: 65 Duncan Street Toronto Site Region: Central Site Municipality: Toronto Site Lot: Site Conc: Site Geo Ref Accu: Site Map Datum: Northings: Easting: Entity Operating Name: Client Name: Client Type: Source Type: Pipeline/Components Incident Cause: Incident Preceding Spill: Leak/Break Incident Reason: Operator/Human Error Incident Summary: TSSAfsb- Riser Damage, Made Safe Environment Impact: Health Env Consequence: Nature of Impact: Contaminant Qty: 0 other - see incident description Contaminant Qty 1: 0 Contaminant Unit: other - see incident description Contaminant Code: 35 Contaminant Name: NATURAL GAS (METHANE) Contaminant Limit 1: Contam Limit Freq 1: Contaminant UN No 1: 1075 Receiving Medium: Air Activity Preceding Spill: Property 2nd Watershed: Property Tertiary Watershed: Sector Type: Miscellaneous Industrial SAC Action Class: TSSA - Fuel Safety Branch - Hydrocarbon Fuel Release/Spill Call Report Locatn Geodata: Time Reported: System Facility Address:					
348	1 of 3	NNE/285.6	95.8 / 5.00	Enbridge Gas Distribution Inc. 294 Dundas Street West Toronto ON M5T 1G2	SPL

Map Key	Number of Records	Direction/ Distance (m)	Elev/Diff (m)	Site	DB
Ref No:	2086-8EPKTT			Municipality No:	
Year:				Nature of Damage:	
Incident Dt:	3/6/2011			Discharger Report:	
Dt MOE Arvl on Scn:				Material Group:	
MOE Reported Dt:	3/6/2011			Impact to Health:	
Dt Document Closed:	4/7/2011			Agency Involved:	
Site No:					
MOE Response:	Referral to others				
Site County/District:					
Site Geo Ref Meth:					
Site District Office:					
Nearest Watercourse:					
Site Name:	294 Dundas Street West<UNOFFICIAL>				
Site Address:	294 Dundas Street West				
Site Region:					
Site Municipality:	Toronto				
Site Lot:					
Site Conc:					
Site Geo Ref Accu:					
Site Map Datum:					
Northing:					
Easting:					
Entity Operating Name:					
Client Name:	Enbridge Gas Distribution Inc.				
Client Type:					
Source Type:					
Incident Cause:	Discharge or Emission to Air				
Incident Preceding Spill:					
Incident Reason:	Equipment/Vehicles				
Incident Summary:	TSSA: Nat'l gas to atm, riser damage due to car accident				
Environment Impact:	Not Anticipated				
Health Env Consequence:					
Nature of Impact:	Air Pollution; Human Health/Safety				
Contaminant Qty:	0 other - see incident description				
Contaminant Qty 1:	0				
Contaminant Unit:	other - see incident description				
Contaminant Code:	35				
Contaminant Name:	NATURAL GAS (METHANE)				
Contaminant Limit 1:					
Contam Limit Freq 1:					
Contaminant UN No 1:					
Receiving Medium:					
Activity Preceding Spill:					
Property 2nd Watershed:					
Property Tertiary Watershed:					
Sector Type:	Pipeline				
SAC Action Class:	Air Spills - Gases and Vapours				
Call Report Locatn Geodata:					
Time Reported:					
System Facility Address:					

348	2 of 3	NNE/285.6	95.8 / 5.00	TRIBUTE (MCCAUL STREET) LIMITED 294 DUNDAS ST W TORONTO ON M5T 1G2	EASR
Approval No:	R-009-8113251299			MOE District:	Metro Toronto
Status:	REGISTERED			Municipality:	TORONTO
Date:	2021-10-19			Latitude:	43.65444444
Record Type:	EASR			Longitude:	-79.39083333
Link Source:	MOFA			Geometry X:	-8837747.1403000001
Project Type:	Water Taking - Construction Dewatering			Geometry Y:	5412121.4658999955
Full Address:					
Approval Type:	EASR-Water Taking - Construction Dewatering				
SWP Area Name:	Toronto				

Map Key	Number of Records	Direction/ Distance (m)	Elev/Diff (m)	Site	DB
PDF NAICS Code: PDF URL: http://www.accessenvironment.ene.gov.on.ca/AEWeb/ae/ViewDocument.action?documentRefID=2500914 PDF Site Location: 298 DUNDAS Street West TORONTO ON M5T 1G2					
348	3 of 3	NNE/285.6	95.8 / 5.00	TRIBUTE (MCCAUL STREET) LIMITED 294 DUNDAS ST W TORONTO ON M5T 1G2	EASR
Approval No: R-009-8113251299 Status: REGISTERED Date: August 10, 2023 Record Type: EASR Link Source: MOFA Project Type: Water Taking - Construction Dewatering Full Address: EASR-Water Taking - Construction Dewatering Toronto Approval Type: EASR SWP Area Name: Toronto PDF NAICS Code: PDF URL: http://www.accessenvironment.ene.gov.on.ca/AEWeb/ae/ViewDocument.action?documentRefID=3054946 PDF Site Location: 298 DUNDAS Street West TORONTO ON M5T 1G2					
MOE District: Metro Toronto Municipality: TORONTO Latitude: 43.65444444 Longitude: -79.39083333 Geometry X: -8837747.1403000001 Geometry Y: 5412121.4658999955					
349	1 of 2	NNE/285.9	95.8 / 5.00	Orin Demolition 292 Dundas St. W. Toronto ON M5T 1G2	GEN
Generator No: ON5966010 SIC Code: SIC Description: Approval Years: As of Nov 2021 PO Box No: Country: Canada Status: Registered Co Admin: Choice of Contact: Phone No Admin: Contaminated Facility: MHSW Facility:					
<u>Detail(s)</u>					
Waste Class: 251 L Waste Class Name: Waste oils/sludges (petroleum based)					
349	2 of 2	NNE/285.9	95.8 / 5.00	TRIBUTE (MCCAUL STREET) LIMITED 292 DUNDAS STREET WEST ON Toronto ON	RSC
RSC No: 236546 RA No: Status: FILED Filing Date: Date Ack: Date Returned: Approval Date: March 16, 2023 Cert Date: Cert Prop Use No: Curr Property Use: Intended Prop Use: Restoration Type:					
X: -79.39098733493326 Y: 43.65460015121431 Latitude: 43.65460015 Longitude: -79.39098734 UTM Coordinates: Latitude Longitude: Accuracy Estimate: Measurement Method: Mailing Address: Telephone: Fax: Email:					

Map Key	Number of Records	Direction/ Distance (m)	Elev/Diff (m)	Site	DB
Soil Type: Criteria: Stratified (Y/N): Audit (Y/N): Entire Leg Prop. (Y/N): CPU Issu Sect 1686: Business Name: Address: Legal Desc: Site Pin: Asmt Roll No: Project Type: Approval Type: Applicable Standards: PDF Link: Postal Code: Ministry District: MOE District: SWP Area Name: Qual Person Name: Consultant: M5T 1G2 Metro Toronto Toronto DAVID MABLY TRIBUTE (MCCAUL STREET) LIMITED 292 DUNDAS STREET WEST ON 21208-0356 (LT) POST2011 RSC based on Phase One and Two ESAs https://www.accessenvironment.ene.gov.on.ca/AEWeb/ae/ViewDocument.action?documentRefID=236546					
350	1 of 1	NE/286.1	94.8 / 4.00	BUDGET RENT A CAR O/A S&R CAR 05-718 RENTALS TORONTO (CENTRAL) LIMITED 273 DUNDAS STREET TORONTO ON M5T 1G1	GEN
Generator No: SIC Code: SIC Description: Approval Years: PO Box No: Country: Status: Co Admin: Choice of Contact: Phone No Admin: Contaminated Facility: MHSW Facility: ON0386624 9921 AUTO./TRUCK RENTAL 92,93,94,95,96,97,98					
Detail(s) Waste Class: Waste Class Name: 251 OIL SKIMMINGS & SLUDGES					
351	1 of 1	ENE/286.3	93.8 / 3.00	CITY OF TORONTO No Municipal Address Toronto ON	RSC
RSC No: RA No: Status: Filing Date: Date Ack: Date Returned: Approval Date: Cert Date: Cert Prop Use No: Curr Property Use: Intended Prop Use: Restoration Type: Soil Type: Criteria: Stratified (Y/N): Audit (Y/N): Entire Leg Prop. (Y/N): CPU Issu Sect 1686: X: Y: Latitude: Longitude: UTM Coordinates: Latitude Longitude: Accuracy Estimate: Measurement Method: Mailing Address: Telephone: Fax: Email: Postal Code: Ministry District: MOE District: SWP Area Name: Qual Person Name: Consultant: 231311 FILED May 6, 2022 <					

<i>Map Key</i>	<i>Number of Records</i>	<i>Direction/ Distance (m)</i>	<i>Elev/Diff (m)</i>	<i>Site</i>	<i>DB</i>
Business Name:		CITY OF TORONTO			
Address:		No Municipal Address			
Legal Desc:					
Site Pin:		21207-0223 (LT)			
Asmt Roll No:					
Project Type:		POST2011			
Approval Type:		RSC based on Phase One and Two ESAs			
Applicable Standards:					
PDF Link:		https://www.accessenvironment.ene.gov.on.ca/AEWeb/ae/ViewDocument.action?documentRefID=231311			

Additional Detail(s) (Map)

Tag No:
Contractor: 7241
Latitude: 43.6487937533364
Longitude: -79.394267107093
Y: 43.648793750646895
X: -79.39426695693248

Bore Hole Information

Elevation:
Elevrc:
Zone: 17
East83: 629496.00
North83: 4834119.00
Org CS: UTM83
UTMRC: 4
UTMRC Desc: margin of error : 30 m - 100 m
Location Method: wwr

Map Key	Number of Records	Direction/ Distance (m)	Elev/Diff (m)	Site	DB
<u>Overburden and Bedrock Materials Interval</u>					
Formation ID:		1009624906			
Layer:		1			
Color:					
General Color:					
Material 1:					
Material 1 Desc:					
Material 2:					
Material 2 Desc:					
Material 3:					
Material 3 Desc:					
Formation Top Depth:		0.0			
Formation End Depth:					
Formation End Depth UOM:		ft			
<u>Annular Space/Abandonment Sealing Record</u>					
Plug ID:		1009626203			
Layer:		3			
Plug From:		8.199999809265137			
Plug To:		4.0			
Plug Depth UOM:		ft			
<u>Annular Space/Abandonment Sealing Record</u>					
Plug ID:		1009626201			
Layer:		1			
Plug From:		8.199999809265137			
Plug To:		10.199999809265137			
Plug Depth UOM:		ft			
<u>Annular Space/Abandonment Sealing Record</u>					
Plug ID:		1009626202			
Layer:		2			
Plug From:		4.0			
Plug To:		8.199999809265137			
Plug Depth UOM:		ft			
<u>Method of Construction & Well Use</u>					
Method Construction ID:		1009627372			
Method Construction Code:		A			
Method Construction:		Digging			
Other Method Construction:		UNKNOWN			
<u>Method of Construction & Well Use</u>					
Method Construction ID:		1009627379			
Method Construction Code:					
Method Construction:					
Other Method Construction:					
<u>Pipe Information</u>					

Map Key	Number of Records	Direction/ Distance (m)	Elev/Diff (m)	Site	DB
Pipe ID:		1009623596			
Casing No:		0			
Comment:					
Alt Name:					
 <u>Construction Record - Casing</u>					
Casing ID:		1009627819			
Layer:		1			
Material:		7			
Open Hole or Material:		OTHER			
Depth From:					
Depth To:					
Casing Diameter:		3.0			
Casing Diameter UOM:		Inch			
Casing Depth UOM:		ft			
 <u>Results of Well Yield Testing</u>					
Pumping Test Method Desc:					
Pump Test ID:		1009628690			
Pump Set At:					
Static Level:					
Final Level After Pumping:					
Recommended Pump Depth:					
Pumping Rate:					
Flowing Rate:					
Recommended Pump Rate:					
Levels UOM:		ft			
Rate UOM:		GPM			
Water State After Test Code:					
Water State After Test:					
Pumping Test Method:		0			
Pumping Duration HR:					
Pumping Duration MIN:					
Flowing:					
 <u>Hole Diameter</u>					
Hole ID:		1009626922			
Diameter:		3.0			
Depth From:					
Depth To:					
Hole Depth UOM:		ft			
Hole Diameter UOM:		Inch			
<u>353</u>	1 of 1	S/286.5	89.0 / -1.81	Richmond-Peter Inc. 287 RICHMOND STREET WEST ONTARIO Toronto ON	RSC
RSC No:	206151			X:	-79.39266991359638
RA No:				Y:	43.64824007075655
Status:	FILED			Latitude:	43.64824007
Filing Date:				Longitude:	-79.39266991
Date Ack:				UTM Coordinates:	
Date Returned:				Latitude Longitude:	
Approval Date:	December 11, 2012			Accuracy Estimate:	
Cert Date:				Measurement Method:	
Cert Prop Use No:				Mailing Address:	
Curr Property Use:				Telephone:	
Intended Prop Use:				Fax:	

Map Key	Number of Records	Direction/ Distance (m)	Elev/Diff (m)	Site	DB
Restoration Type: Soil Type: Criteria: Stratified (Y/N): Audit (Y/N): Entire Leg Prop. (Y/N): CPU Issu Sect 1686: Business Name: Address: Legal Desc: Site Pin: Asmt Roll No: Project Type: Approval Type: Applicable Standards: PDF Link: Email: Postal Code: Ministry District: MOE District: SWP Area Name: Qual Person Name: Consultant: M5V 1X1 Metro Toronto Toronto Lad Rak Richmond-Peter Inc. 287 RICHMOND STREET WEST ONTARIO 21412-0040, 21412-0280, 21412-0281, 21412-0282 POST2011 RSC based on Phase One and Two ESAs https://www.accessenvironment.ene.gov.on.ca/AEWeb/ae/ViewDocument.action?documentRefID=206151					
354	1 of 1	ESE/286.7	89.8 / -1.00	240 Richmond Street West Toronto ON	EHS
Order No: Status: Report Type: Report Date: Date Received: Previous Site Name: Lot/Building Size: Additional Info Ordered: 20141121037 C Standard Select Report 28-NOV-14 21-NOV-14 Nearest Intersection: Municipality: Client Prov/State: Search Radius (km): X: Y: ON .25 -79.388897 43.649728					
355	1 of 1	SSW/287.2	88.7 / -2.14	Toronto Hydro-Electric System Limited 360 Richmond St W Toronto ON	SPL
Ref No: Year: Incident Dt: Dt MOE Arvl on Scn: MOE Reported Dt: Dt Document Closed: Site No: MOE Response: Site County/District: Site Geo Ref Meth: Site District Office: Nearest Watercourse: Site Name: Site Address: Site Region: Site Municipality: Site Lot: Site Conc: Site Geo Ref Accu: Site Map Datum: Northing: Easting: Entity Operating Name: Client Name: Client Type: Source Type: Incident Cause: Incident Preceding Spill: Incident Reason: 4670-B2KLSQ 2018/07/10 2018/07/11 NA No Toronto - District spill site<UNOFFICIAL> 360 Richmond St W Central Toronto 4834704 631604 Toronto Hydro-Electric System Limited Corporation Transformer Leak/Break Equipment Failure Municipality No: Nature of Damage: Discharger Report: Material Group: Impact to Health: Agency Involved: 2 - Minor Environment 					

Map Key	Number of Records	Direction/ Distance (m)	Elev/Diff (m)	Site	DB
Incident Summary: Environment Impact: Health Env Consequence: Nature of Impact: Contaminant Qty: Contaminant Qty 1: Contaminant Unit: Contaminant Code: Contaminant Name: Contaminant Limit 1: Contam Limit Freq 1: Contaminant UN No 1: Receiving Medium: Activity Preceding Spill: Property 2nd Watershed: Property Tertiary Watershed: Sector Type: SAC Action Class: Call Report Locatn Geodata: Time Reported: System Facility Address:		TO Hydro: ~ 150 L PCB-suspect transformer oil to vault 150 L 150 L 15 TRANSFORMER OIL (N.O.S.) n/a Land Electric Power Generation Land Spills			
356	1 of 13	NNE/287.3	95.3 / 4.44	18 KARAT/OUR HOUSE 275 Dundas St W Toronto ON M5T 3K1	SCT
Established: Plant Size (ft²): Employment: --Details-- Description: SIC/NAICS Code:		1970 0 5 Jewellery and Silverware Manufacturing 339910			
356	2 of 13	NNE/287.3	95.3 / 4.44	18 Karat 275 Dundas St W Toronto ON M5T 3K1	SCT
Established: Plant Size (ft²): Employment:		1970 5			
356	3 of 13	NNE/287.3	95.3 / 4.44	18Karat 275 Dundas St W Toronto ON M5T 3K1	SCT
Established: Plant Size (ft²): Employment: --Details-- Description: SIC/NAICS Code: Description: SIC/NAICS Code:		01-JUL-70 Jewellery Stores 448310 Jewellery and Silverware Manufacturing 339910			

Map Key	Number of Records	Direction/ Distance (m)	Elev/Diff (m)	Site	DB
356	4 of 13	NNE/287.3	95.3 / 4.44	275 DUNDAS STREET W n/a ON M5T 3K1	EHS
Order No: 20070810021w				Nearest Intersection:	
Status: C				Municipality:	
Report Type: CAN - Online Mapless				Client Prov/State:	
Report Date: 8/10/2007				Search Radius (km): 0.25	
Date Received: 8/10/2007				X:	
Previous Site Name:				Y:	
Lot/Building Size:					
Additional Info Ordered:					
356	5 of 13	NNE/287.3	95.3 / 4.44	Grange Appletree Ltd. 275 Dundas Street West Toronto ON	GEN
Generator No: ON6341749					
SIC Code: 621110					
SIC Description: Offices of Physicians					
Approval Years: 2012					
PO Box No:					
Country:					
Status:					
Co Admin:					
Choice of Contact:					
Phone No Admin:					
Contaminated Facility:					
MHSW Facility:					
356	6 of 13	NNE/287.3	95.3 / 4.44	Grange Appletree Ltd. 275 Dundas Street West Toronto ON	GEN
Generator No: ON6341749					
SIC Code: 621110					
SIC Description: OFFICES OF PHYSICIANS					
Approval Years: 2013					
PO Box No:					
Country:					
Status:					
Co Admin:					
Choice of Contact:					
Phone No Admin:					
Contaminated Facility:					
MHSW Facility:					
<u>Detail(s)</u>					
Waste Class: 312					
Waste Class Name: PATHOLOGICAL WASTES					
Waste Class: 261					
Waste Class Name: PHARMACEUTICALS					
356	7 of 13	NNE/287.3	95.3 / 4.44	Grange Appletree Ltd. 275 Dundas Street West Toronto ON M5T 3K1	GEN
Generator No: ON6341749					
SIC Code: 621110					
SIC Description: OFFICES OF PHYSICIANS					
Approval Years: 2015					

Map Key	Number of Records	Direction/ Distance (m)	Elev/Diff (m)	Site	DB
PO Box No: Country: Canada Status: Co Admin: Choice of Contact: CO_OFFICIAL Phone No Admin: Contaminated Facility: No MHSW Facility: No <u>Detail(s)</u> Waste Class: 261 Waste Class Name: PHARMACEUTICALS Waste Class: 312 Waste Class Name: PATHOLOGICAL WASTES					
356	8 of 13	NNE/287.3	95.3 / 4.44	Grange Appletree Ltd. 275 Dundas Street West Toronto ON M5T 3K1	GEN
Generator No: ON6341749 SIC Code: 621110 SIC Description: OFFICES OF PHYSICIANS Approval Years: 2016 PO Box No: Country: Canada Status: Co Admin: Choice of Contact: CO_OFFICIAL Phone No Admin: Contaminated Facility: No MHSW Facility: No <u>Detail(s)</u> Waste Class: 261 Waste Class Name: PHARMACEUTICALS Waste Class: 312 Waste Class Name: PATHOLOGICAL WASTES					
356	9 of 13	NNE/287.3	95.3 / 4.44	Grange Appletree Ltd. 275 Dundas Street West Toronto ON M5T 3K1	GEN
Generator No: ON6341749 SIC Code: 621110 SIC Description: OFFICES OF PHYSICIANS Approval Years: 2014 PO Box No: Country: Canada Status: Co Admin: Choice of Contact: CO_OFFICIAL Phone No Admin: Contaminated Facility: No MHSW Facility: No <u>Detail(s)</u> Waste Class: 261					

Map Key	Number of Records	Direction/ Distance (m)	Elev/Diff (m)	Site	DB
Waste Class Name:		PHARMACEUTICALS			
Waste Class:		312			
Waste Class Name:		PATHOLOGICAL WASTES			
356	10 of 13	NNE/287.3	95.3 / 4.44	Grange Appletree Ltd. 275 Dundas Street West Toronto ON M5T 3K1	GEN
Generator No:		ON6341749			
SIC Code:					
SIC Description:					
Approval Years:		As of Dec 2018			
PO Box No:					
Country:		Canada			
Status:		Registered			
Co Admin:					
Choice of Contact:					
Phone No Admin:					
Contaminated Facility:					
MHSW Facility:					
<u>Detail(s)</u>					
Waste Class:		261 A			
Waste Class Name:		Pharmaceuticals			
Waste Class:		312 P			
Waste Class Name:		Pathological wastes			
356	11 of 13	NNE/287.3	95.3 / 4.44	Grange Appletree Ltd. 275 Dundas Street West Toronto ON M5T 3K1	GEN
Generator No:		ON6341749			
SIC Code:					
SIC Description:					
Approval Years:		As of Jul 2020			
PO Box No:					
Country:		Canada			
Status:		Registered			
Co Admin:					
Choice of Contact:					
Phone No Admin:					
Contaminated Facility:					
MHSW Facility:					
<u>Detail(s)</u>					
Waste Class:		312 P			
Waste Class Name:		Pathological wastes			
Waste Class:		261 A			
Waste Class Name:		Pharmaceuticals			
356	12 of 13	NNE/287.3	95.3 / 4.44	Appletree Corporate Medical Centre 212 275 Dundas Street West Toronto ON M5T 3K1	GEN
Generator No:		ON6341749			
SIC Code:					
SIC Description:					

Map Key	Number of Records	Direction/ Distance (m)	Elev/Diff (m)	Site	DB
Approval Years: As of Nov 2021 PO Box No: Country: Canada Status: Registered Co Admin: Choice of Contact: Phone No Admin: Contaminated Facility: MHSW Facility:					
<u>Detail(s)</u>					
Waste Class: 261 A Waste Class Name: Pharmaceuticals Waste Class: 312 P Waste Class Name: Pathological wastes					
356	13 of 13	NNE/287.3	95.3 / 4.44	Appletree Corporate Medical Centre 212 275 Dundas Street West Toronto ON M5T 3K1	GEN
Generator No: ON6341749 SIC Code: SIC Description: Approval Years: As of Oct 2022 PO Box No: Country: Canada Status: Registered Co Admin: Choice of Contact: Phone No Admin: Contaminated Facility: MHSW Facility:					
<u>Detail(s)</u>					
Waste Class: 261 A Waste Class Name: PHARMACEUTICALS Waste Class: 312 P Waste Class Name: PATHOLOGICAL WASTES					
357	1 of 2	ENE/287.5	92.5 / 1.63	210 Simcoe Street Toronto ON M5T 1T4	EHS
Order No: 20120126038 Status: C Report Type: Custom Report Report Date: 2/6/2012 Date Received: 1/26/2012 5:29:13 PM Previous Site Name: Lot/Building Size: Additional Info Ordered: Fire Insur. Maps and/or Site Plans;					
Nearest Intersection: Municipality: Client Prov/State: ON Search Radius (km): 0.25 X: -79.388853 Y: 43.652995					
357	2 of 2	ENE/287.5	92.5 / 1.63	210 Simcoe Holdings Inc. 210 SIMCOE STREET ONTARIO Toronto ON	RSC
RSC No: 204908 RA No:					
				X: -79.38889670553546 Y: 43.65242840334214	

825 erisinfo.com | Environmental Risk Information Services Order No: 24121901604

Map Key	Number of Records	Direction/ Distance (m)	Elev/Diff (m)	Site	DB
DP2BR:				Elevrc:	
Spatial Status:				Zone:	17
Code OB:				East83:	629497.00
Code OB Desc:				North83:	4834117.00
Open Hole:				Org CS:	UTM83
Cluster Kind:				UTMRC:	4
Date Completed:	12/30/2019			UTMRC Desc:	margin of error : 30 m - 100 m
Remarks:				Location Method:	wwr
Location Method Desc:		on Water Well Record			
Elevrc Desc:					
Location Source Date:					
Improvement Location Source:					
Improvement Location Method:					
Source Revision Comment:					
Supplier Comment:					
<u>Overburden and Bedrock</u>					
<u>Materials Interval</u>					
Formation ID:		1008251135			
Layer:		2			
Color:		6			
General Color:		BROWN			
Material 1:		06			
Material 1 Desc:		SILT			
Material 2:		28			
Material 2 Desc:		SAND			
Material 3:		91			
Material 3 Desc:		WATER-BEARING			
Formation Top Depth:		7.0			
Formation End Depth:		18.0			
Formation End Depth UOM:		ft			
<u>Overburden and Bedrock</u>					
<u>Materials Interval</u>					
Formation ID:		1008251134			
Layer:		1			
Color:		6			
General Color:		BROWN			
Material 1:		28			
Material 1 Desc:		SAND			
Material 2:		06			
Material 2 Desc:		SILT			
Material 3:					
Material 3 Desc:					
Formation Top Depth:		0.0			
Formation End Depth:		7.0			
Formation End Depth UOM:		ft			
<u>Annular Space/Abandonment</u>					
<u>Sealing Record</u>					
Plug ID:		1008252106			
Layer:		2			
Plug From:					
Plug To:		7.0			
Plug Depth UOM:		ft			
<u>Annular Space/Abandonment</u>					
<u>Sealing Record</u>					

Map Key	Number of Records	Direction/ Distance (m)	Elev/Diff (m)	Site	DB
Plug ID:		1008252105			
Layer:		1			
Plug From:		7.0			
Plug To:		18.0			
Plug Depth UOM:		ft			
 <u>Pipe Information</u>					
Pipe ID:		1008249946			
Casing No:		0			
Comment:					
Alt Name:					
 <u>Construction Record - Casing</u>					
Casing ID:		1008253585			
Layer:		1			
Material:		5			
Open Hole or Material:		PLASTIC			
Depth From:		0.16699999570846558			
Depth To:		8.0			
Casing Diameter:		2.0			
Casing Diameter UOM:		Inch			
Casing Depth UOM:		ft			
 <u>Construction Record - Screen</u>					
Screen ID:		1008253936			
Layer:		1			
Slot:		10			
Screen Top Depth:		8.0			
Screen End Depth:		18.0			
Screen Material:		5			
Screen Depth UOM:		ft			
Screen Diameter UOM:		inch			
Screen Diameter:		2.25			
 <u>Results of Well Yield Testing</u>					
Pumping Test Method Desc:					
Pump Test ID:		1008254279			
Pump Set At:					
Static Level:					
Final Level After Pumping:					
Recommended Pump Depth:					
Pumping Rate:					
Flowing Rate:					
Recommended Pump Rate:					
Levels UOM:		ft			
Rate UOM:		GPM			
Water State After Test Code:					
Water State After Test:					
Pumping Test Method:		0			
Pumping Duration HR:					
Pumping Duration MIN:					
Flowing:					
 <u>Hole Diameter</u>					
Hole ID:		1008252881			
Diameter:		6.0			
Depth From:		0.0			

Map Key	Number of Records	Direction/ Distance (m)	Elev/Diff (m)	Site	DB
Depth To:		18.0			
Hole Depth UOM:		ft			
Hole Diameter UOM:		Inch			
359	1 of 3	NW/287.9	96.9 / 6.01	418 Dundas Street West Toronto ON M5T 1G7	EHS
Order No:		20120228016		Nearest Intersection:	
Status:		C		Municipality:	
Report Type:		Custom Report		Client Prov/State:	ON
Report Date:		3/5/2012 11:47:34 AM		Search Radius (km):	0.25
Date Received:		2/28/2012 11:44:53 AM		X:	-79.395101
Previous Site Name:				Y:	43.653651
Lot/Building Size:					
Additional Info Ordered:					
359	2 of 3	NW/287.9	96.9 / 6.01	418 Dundas Street W Toronto ON	SPL
Ref No:		5244-B9TQAM		Municipality No:	
Year:				Nature of Damage:	
Incident Dt:		2/28/2019		Discharger Report:	
Dt MOE Arvl on Scn:				Material Group:	
MOE Reported Dt:		2/28/2019		Impact to Health:	2 - Minor Environment
Dt Document Closed:		5/8/2019		Agency Involved:	
Site No:		NA			
MOE Response:		No			
Site County/District:					
Site Geo Ref Meth:					
Site District Office:		Toronto - District			
Nearest Watercourse:					
Site Name:		Enbridge: 1" gasline<UNOFFICIAL>			
Site Address:		418 Dundas Street W			
Site Region:		Central			
Site Municipality:		Toronto			
Site Lot:					
Site Conc:					
Site Geo Ref Accu:					
Site Map Datum:					
Northing:					
Easting:					
Entity Operating Name:					
Client Name:					
Client Type:					
Source Type:		Pipeline/Components			
Incident Cause:					
Incident Preceding Spill:		Leak/Break			
Incident Reason:		Operator/Human Error			
Incident Summary:		TSSA/Enbridge: 1" plastic gasline damaged, made safe			
Environment Impact:					
Health Env Consequence:					
Nature of Impact:					
Contaminant Qty:		0 other - see incident description			
Contaminant Qty 1:		0			
Contaminant Unit:		other - see incident description			
Contaminant Code:		35			
Contaminant Name:		NATURAL GAS (METHANE)			
Contaminant Limit 1:					
Contam Limit Freq 1:					
Contaminant UN No 1:		1075			
Receiving Medium:		Air			
Activity Preceding Spill:					
Property 2nd Watershed:					

Map Key	Number of Records	Direction/ Distance (m)	Elev/Diff (m)	Site	DB
Property Tertiary Watershed: Sector Type: Other SAC Action Class: TSSA - Fuel Safety Branch - Hydrocarbon Fuel Release/Spill Call Report Locatn Geodata: Time Reported: System Facility Address:					
359	3 of 3	NW/287.9	96.9 / 6.01	ENBRIDGE GAS INC 418 DUNDAS ST W,,TORONTO,ON,M5T 1G7,CA ON	PINC
Incident Id: Incident No: 2519232 Incident Reported Dt: 2/28/2019 Type: FS-Pipeline Incident Status Code: Tank Status: Pipeline Damage Reason Est Task No: Spills Action Centre: Fuel Type: Fuel Occurrence Tp: Date of Occurrence: Occurrence Start Dt: Depth: Customer Acct Name: ENBRIDGE GAS INC Incident Address: 418 DUNDAS ST W,,TORONTO,ON,M5T 1G7,CA Operation Type: Pipeline Type: Regulator Type: Summary: Reported By: Affiliation: Occurrence Desc: Damage Reason: Notes:					
Pipe Material: Fuel Category: Health Impact: Environment Impact: Property Damage: Service Interrupt: Enforce Policy: Public Relation: Pipeline System: PSIG: Attribute Category: Regulator Location: Method Details:					
360	1 of 1	WSW/288.3	90.8 / 0.00	37 Bulwer St, Toronto Toronto ON	EHS
Order No: 20160727001 Status: C Report Type: RSC Report (Urban) Report Date: 03-AUG-16 Date Received: 27-JUL-16 Previous Site Name: Lot/Building Size: Additional Info Ordered: Aerial Photos					
Nearest Intersection: Municipality: Client Prov/State: ON Search Radius (km): .3 X: -79.395461 Y: 43.649522					
361	1 of 1	SE/288.6	87.8 / -3.08	229 RICHMOND ST Toronto ON	WWIS
Well ID: 7346476 Construction Date: Use 1st: Monitoring and Test Hole Use 2nd: Final Well Status: Observation Wells Water Type: Casing Material: Audit No: Z318331 Tag: A272037					
Flowing (Y/N): Flow Rate: Data Entry Status: Data Src: Date Received: 11/04/2019 Selected Flag: TRUE Abandonment Rec: Contractor: 7644 Form Version: 7					

Map Key	Number of Records	Direction/ Distance (m)	Elev/Diff (m)	Site	DB
Constructn Method: Elevation (m): Elevatn Reliabilty: Depth to Bedrock: Well Depth: Overburden/Bedrock: Pump Rate: Static Water Level: Clear/Cloudy: Municipality: Site Info:			TORONTO CITY	Owner: County: YORK Lot: Concession: Concession Name: Easting NAD83: Northing NAD83: Zone: UTM Reliability:	
PDF URL (Map):		https://d2khazk8e83rdv.cloudfront.net/moe_mapping/downloads/2Water/Wells_pdfs/734\7346476.pdf			
<u>Additional Detail(s) (Map)</u>					
Well Completed Date:		08/06/2019			
Year Completed:		2019			
Depth (m):		7.62			
Latitude:		43.648942173777			
Longitude:		-79.3900968407157			
X:		-79.39009669034145			
Y:		43.648942171486034			
Path:		734\7346476.pdf			
<u>Bore Hole Information</u>					
Bore Hole ID:		1007700215		Elevation:	
DP2BR:				Elevrc:	
Spatial Status:				Zone:	17
Code OB:				East83:	629832.00
Code OB Desc:				North83:	4834142.00
Open Hole:				Org CS:	UTM83
Cluster Kind:				UTMRC:	4
Date Completed:		08/06/2019		UTMRC Desc:	margin of error : 30 m - 100 m
Remarks:				Location Method:	wwr
Location Method Desc:		on Water Well Record			
Elevrc Desc:					
Location Source Date:					
Improvement Location Source:					
Improvement Location Method:					
Source Revision Comment:					
Supplier Comment:					
<u>Overburden and Bedrock</u>					
<u>Materials Interval</u>					
Formation ID:		1008196042			
Layer:		1			
Color:		6			
General Color:		BROWN			
Material 1:		01			
Material 1 Desc:		FILL			
Material 2:		27			
Material 2 Desc:		OTHER			
Material 3:					
Material 3 Desc:					
Formation Top Depth:		0.0			
Formation End Depth:		10.0			
Formation End Depth UOM:		ft			
<u>Overburden and Bedrock</u>					

Map Key	Number of Records	Direction/ Distance (m)	Elev/Diff (m)	Site	DB
<u>Materials Interval</u>					
Formation ID:		1008196043			
Layer:		2			
Color:		2			
General Color:		GREY			
Material 1:		05			
Material 1 Desc:		CLAY			
Material 2:					
Material 2 Desc:					
Material 3:					
Material 3 Desc:					
Formation Top Depth:		10.0			
Formation End Depth:		20.0			
Formation End Depth UOM:		ft			
<u>Overburden and Bedrock</u>					
<u>Materials Interval</u>					
Formation ID:		1008196044			
Layer:		3			
Color:		2			
General Color:		GREY			
Material 1:		05			
Material 1 Desc:		CLAY			
Material 2:		06			
Material 2 Desc:		SILT			
Material 3:		28			
Material 3 Desc:		SAND			
Formation Top Depth:		20.0			
Formation End Depth:		25.0			
Formation End Depth UOM:		ft			
<u>Annular Space/Abandonment</u>					
<u>Sealing Record</u>					
Plug ID:		1008196855			
Layer:		2			
Plug From:		1.0			
Plug To:		14.0			
Plug Depth UOM:		ft			
<u>Annular Space/Abandonment</u>					
<u>Sealing Record</u>					
Plug ID:		1008196857			
Layer:		1			
Plug From:		0.0			
Plug To:		1.0			
Plug Depth UOM:		ft			
<u>Annular Space/Abandonment</u>					
<u>Sealing Record</u>					
Plug ID:		1008196856			
Layer:		3			
Plug From:		14.0			
Plug To:		25.0			
Plug Depth UOM:		ft			
<u>Method of Construction & Well</u>					
<u>Use</u>					

Map Key	Number of Records	Direction/ Distance (m)	Elev/Diff (m)	Site	DB
Method Construction ID: 1008197822					
Method Construction Code: 6					
Method Construction: Boring					
Other Method Construction:					
<u>Pipe Information</u>					
Pipe ID: 1008195228					
Casing No: 0					
Comment:					
Alt Name:					
<u>Construction Record - Casing</u>					
Casing ID: 1008198032					
Layer: 1					
Material: 5					
Open Hole or Material: PLASTIC					
Depth From: 0.0					
Depth To: 15.0					
Casing Diameter: 2.0					
Casing Diameter UOM: Inch					
Casing Depth UOM: ft					
<u>Construction Record - Screen</u>					
Screen ID: 1008198379					
Layer: 1					
Slot: 10					
Screen Top Depth: 15.0					
Screen End Depth: 25.0					
Screen Material: 5					
Screen Depth UOM: ft					
Screen Diameter UOM: inch					
Screen Diameter: 2.375					
<u>Results of Well Yield Testing</u>					
Pumping Test Method Desc:					
Pump Test ID: 1008198862					
Pump Set At:					
Static Level:					
Final Level After Pumping:					
Recommended Pump Depth:					
Pumping Rate:					
Flowing Rate:					
Recommended Pump Rate:					
Levels UOM: ft					
Rate UOM: GPM					
Water State After Test Code:					
Water State After Test:					
Pumping Test Method: 0					
Pumping Duration HR:					
Pumping Duration MIN:					
Flowing:					
<u>Water Details</u>					
Water ID: 1008198564					
Layer: 1					
Kind Code: 8					

Map Key	Number of Records	Direction/ Distance (m)	Elev/Diff (m)	Site	DB
Kind:		Untested			
Water Found Depth:		0.0			
Water Found Depth UOM:		ft			
<u>Hole Diameter</u>					
Hole ID:		1008197329			
Diameter:		6.0			
Depth From:		0.0			
Depth To:		25.0			
Hole Depth UOM:		ft			
Hole Diameter UOM:		Inch			
362	1 of 2	SE/289.5	87.9 / -2.98	MONTANA 241 RICHMOND ST. W TORONTO CITY ON M5V 1W2	CA
Certificate #:		8-3454-93-			
Application Year:		93			
Issue Date:		9/22/1993			
Approval Type:		Industrial air			
Status:		Approved			
Application Type:					
Client Name:					
Client Address:					
Client City:					
Client Postal Code:					
Project Description:		WOOD BURNING PIZZA OVEN			
Contaminants:		Suspended Particulate Matter			
Emission Control:					
362	2 of 2	SE/289.5	87.9 / -2.98	241 Richmond St. W Toronto ON M5V 1W2	EHS
Order No:		20041210004		Nearest Intersection:	
Status:		C		Municipality:	
Report Type:		Site Report		Client Prov/State: ON	
Report Date:		12/13/04		Search Radius (km): 0.25	
Date Received:		12/10/04		X: -79.390571	
Previous Site Name:				Y: 43.649109	
Lot/Building Size:					
Additional Info Ordered:					
363	1 of 1	SE/289.9	87.9 / -2.97	133 John Street Toronto ON M5V 2E4	EHS
Order No:		20301600075		Nearest Intersection:	
Status:		C		Municipality:	
Report Type:		RSC Report (Urban)		Client Prov/State: ON	
Report Date:		21-OCT-20		Search Radius (km): .3	
Date Received:		16-OCT-20		X: -79.39033737	
Previous Site Name:				Y: 43.64884358	
Lot/Building Size:					
Additional Info Ordered:					
364	1 of 1	SE/290.1	87.9 / -2.97	133 John Street and 241 Richmond Street Toronto ON M5V 2E4	EHS
Order No:		22082502889		Nearest Intersection:	

Map Key	Number of Records	Direction/ Distance (m)	Elev/Diff (m)	Site	DB
Status: Report Type: Report Date: Date Received: Previous Site Name: Lot/Building Size: Additional Info Ordered:	C RSC Report (Urban) 30-AUG-22 25-AUG-22			Municipality: Client Prov/State: Search Radius (km): X: Y:	ON .3 -79.39033143 43.64884438
365	1 of 1	SE/290.1	87.9 / -2.97	133 John Street & 241 Richmond Street Toronto ON M5V 2E4	EHS
Order No: Status: Report Type: Report Date: Date Received: Previous Site Name: Lot/Building Size: Additional Info Ordered:	20283100353 C RSC Report (Urban) 03-SEP-20 31-AUG-20			Nearest Intersection: Municipality: Client Prov/State: Search Radius (km): X: Y:	ON .3 -79.39033292 43.64884369
366	1 of 1	WSW/290.8	91.6 / 0.75	43 Bulwer Avenue Toronto ON M5T 1A1	EHS
Order No: Status: Report Type: Report Date: Date Received: Previous Site Name: Lot/Building Size: Additional Info Ordered:	20110317039 C Standard Report 3/28/2011 3/17/2011 2:48:53 PM			Nearest Intersection: Municipality: Client Prov/State: Search Radius (km): X: Y:	Richmond St. W. and Spadina Ave. ON 0.25 -79.395511 43.649491
367	1 of 1	SW/291.4	89.8 / -1.00	375 QUEEN ST WEST Toronto ON	WWIS
Well ID: Construction Date: Use 1st: Use 2nd: Final Well Status: Water Type: Casing Material: Audit No: Tag: Constructn Method: Elevation (m): Elevatn Reliabilty: Depth to Bedrock: Well Depth: Overburden/Bedrock: Pump Rate: Static Water Level: Clear/Cloudy: Municipality: Site Info:	7369922 Monitoring			Flowing (Y/N): Flow Rate: Data Entry Status: Data Src: Date Received: Selected Flag: Abandonment Rec: Contractor: Form Version: Owner: County: Lot: Concession: Concession Name: Easting NAD83: Northing NAD83: Zone: UTM Reliability:	10/06/2020 TRUE Yes 7241 7 YORK
Additional Detail(s) (Map)					
Bore Hole ID: Depth M:	1008487485			Tag No: Contractor:	7241

Map Key	Number of Records	Direction/ Distance (m)	Elev/Diff (m)	Site	DB
Year Completed:		2020		Latitude:	43.6487582736958
Well Completed Dt:		08/14/2020		Longitude:	-79.3943052516057
Audit No:		Z342683		Y:	43.64875827132579
Path:				X:	-79.39430510118702
<u>Bore Hole Information</u>					
Bore Hole ID:		1008487485		Elevation:	
DP2BR:				Elevrc:	
Spatial Status:				Zone:	17
Code OB:				East83:	629493.00
Code OB Desc:				North83:	4834115.00
Open Hole:				Org CS:	UTM83
Cluster Kind:				UTMRC:	4
Date Completed:		08/14/2020		UTMRC Desc:	margin of error : 30 m - 100 m
Remarks:				Location Method:	wwr
Location Method Desc:		on Water Well Record			
Elevrc Desc:					
Location Source Date:					
Improvement Location Source:					
Improvement Location Method:					
Source Revision Comment:					
Supplier Comment:					
<u>Annular Space/Abandonment Sealing Record</u>					
Plug ID:		1009626200			
Layer:		2			
Plug From:		0.0			
Plug To:		5.0			
Plug Depth UOM:		ft			
<u>Annular Space/Abandonment Sealing Record</u>					
Plug ID:		1009626199			
Layer:		1			
Plug From:		5.0			
Plug To:		20.0			
Plug Depth UOM:		ft			
<u>Pipe Information</u>					
Pipe ID:		1009623595			
Casing No:		0			
Comment:					
Alt Name:					
<u>Construction Record - Casing</u>					
Casing ID:		1009627818			
Layer:		1			
Material:		5			
Open Hole or Material:		PLASTIC			
Depth From:					
Depth To:					
Casing Diameter:		2.0			
Casing Diameter UOM:		Inch			
Casing Depth UOM:					

Map Key	Number of Records	Direction/ Distance (m)	Elev/Diff (m)	Site	DB
<u>Construction Record - Screen</u>					
Screen ID:		1009628229			
Layer:		1			
Slot:					
Screen Top Depth:					
Screen End Depth:					
Screen Material:		5			
Screen Depth UOM:					
Screen Diameter UOM:		Inch			
Screen Diameter:		2.25			
<u>Results of Well Yield Testing</u>					
Pumping Test Method Desc:					
Pump Test ID:		1009628689			
Pump Set At:					
Static Level:					
Final Level After Pumping:					
Recommended Pump Depth:					
Pumping Rate:					
Flowing Rate:					
Recommended Pump Rate:					
Levels UOM:		ft			
Rate UOM:		GPM			
Water State After Test Code:					
Water State After Test:					
Pumping Test Method:		0			
Pumping Duration HR:					
Pumping Duration MIN:					
Flowing:					
368	1 of 3	SW/291.5	90.8 / 0.00	Gillam Group Inc. 336 Queen St W Toronto - Toronto - Toronto ON M5V 2A2	GEN
Generator No:		ON2744479			
SIC Code:					
SIC Description:					
Approval Years:		As of Jul 2020			
PO Box No:					
Country:		Canada			
Status:		Registered			
Co Admin:					
Choice of Contact:					
Phone No Admin:					
Contaminated Facility:					
MHSW Facility:					
<u>Detail(s)</u>					
Waste Class:		251 L			
Waste Class Name:		Waste oils/sludges (petroleum based)			
368	2 of 3	SW/291.5	90.8 / 0.00	Gillam Group Inc. 336 Queen St W Toronto - Toronto - Toronto ON M5V 2A2	GEN
Generator No:		ON2744479			
SIC Code:					
SIC Description:					
Approval Years:		As of Nov 2021			
PO Box No:					

Map Key	Number of Records	Direction/ Distance (m)	Elev/Diff (m)	Site	DB
Country: Status: Co Admin: Choice of Contact: Phone No Admin: Contaminated Facility: MHSW Facility:		Canada Registered			
<u>Detail(s)</u>					
Waste Class: Waste Class Name:		251 L Waste oils/sludges (petroleum based)			
368	3 of 3	SW/291.5	90.8 / 0.00	Gillam Group Inc. 336 Queen St W Toronto - Toronto - Toronto ON M5V 2A2	GEN
Generator No: SIC Code: SIC Description: Approval Years: PO Box No: Country: Status: Co Admin: Choice of Contact: Phone No Admin: Contaminated Facility: MHSW Facility:		ON2744479 As of Oct 2022			
<u>Detail(s)</u>					
Waste Class: Waste Class Name:		251 L OIL SKIMMINGS & SLUDGES			
369	1 of 1	NNE/291.6	95.8 / 5.00	131 McCaul St, Toronto TORONTO ON	SPL
Ref No: Year: Incident Dt: Dt MOE Arvl on Scn: MOE Reported Dt: Dt Document Closed: Site No: MOE Response: Site County/District: Site Geo Ref Meth: Site District Office: Nearest Watercourse: Site Name: Site Address: Site Region: Site Municipality: Site Lot: Site Conc: Site Geo Ref Accu: Site Map Datum: Northing: Easting: Entity Operating Name: Client Name: Client Type:		1-7Z715J Jun 21,2024 08:24:46 PM Jun 21,2024 08:24:46 PM Desktop Response Toronto District Office 131 McCaul St, Toronto TORONTO	Municipality No: Nature of Damage: Discharger Report: Material Group: Impact to Health: Agency Involved:		

Map Key	Number of Records	Direction/ Distance (m)	Elev/Diff (m)	Site	DB
Source Type: Incident Cause: Incident Preceding Spill: Incident Reason: Incident Summary: Environment Impact: Health Env Consequence: Nature of Impact: Contaminant Qty: Contaminant Qty 1: Contaminant Unit: Contaminant Code: Contaminant Name: Contaminant Limit 1: Contam Limit Freq 1: Contaminant UN No 1: Receiving Medium: Activity Preceding Spill: Property 2nd Watershed: Property Tertiary Watershed: Sector Type: SAC Action Class: Call Report Locatn Geodata: Time Reported: System Facility Address:		Other (specify) Leak/Break Inadequate Spill Prev. Plan Toronto Water: Diesel run-off from construction site to road & cb; investigating & cleaning Low 0 other - see notes DIESEL FUEL Land Lake Ontario and Niagara Peninsula 02HC - Humber - Don COMMERCIAL AND INSTITUTIONAL BUILDING CONSTRUCTION {"integration_ids":["PR00003465744"],"wkt":["POINT (-79.3913434000 43.6545471000)"],"creation_date":"2024-06-21"}			

370	1 of 1	NNE/292.3	95.8 / 5.00	170 ST. PATRICK STREET Toronto ON	WWIS
Well ID:	7288845			Flowing (Y/N):	
Construction Date:				Flow Rate:	
Use 1st:	Monitoring			Data Entry Status:	
Use 2nd:				Data Src:	
Final Well Status:	Observation Wells			Date Received:	06/21/2017
Water Type:				Selected Flag:	TRUE
Casing Material:				Abandonment Rec:	
Audit No:	Z248308			Contractor:	6607
Tag:	A224366			Form Version:	7
Constructn Method:				Owner:	
Elevation (m):				County:	YORK
Elevatn Reliabilty:				Lot:	
Depth to Bedrock:				Concession:	
Well Depth:				Concession Name:	
Overburden/Bedrock:				Easting NAD83:	
Pump Rate:				Northing NAD83:	
Static Water Level:				Zone:	
Clear/Cloudy:				UTM Reliability:	
Municipality:	TORONTO CITY				
Site Info:					
PDF URL (Map):	https://d2khazk8e83rdv.cloudfront.net/moe_mapping/downloads/2Water/Wells_pdfs/728\7288845.pdf				
<u>Additional Detail(s) (Map)</u>					
Well Completed Date:	04/28/2017				
Year Completed:	2017				
Depth (m):	18.2				
Latitude:	43.654614387701				
Longitude:	-79.3913589821399				
X:	-79.39135883139744				
Y:	43.654614385154275				
Path:	728\7288845.pdf				

Map Key	Number of Records	Direction/ Distance (m)	Elev/Diff (m)	Site	DB
<u>Bore Hole Information</u>					
Bore Hole ID:	1006565474			Elevation:	
DP2BR:				Elevrc:	
Spatial Status:				Zone:	17
Code OB:				East83:	629718.00
Code OB Desc:				North83:	4834770.00
Open Hole:				Org CS:	UTM83
Cluster Kind:				UTMRC:	4
Date Completed:	04/28/2017			UTMRC Desc:	margin of error : 30 m - 100 m
Remarks:				Location Method:	www
Location Method Desc:	on Water Well Record				
Elevrc Desc:					
Location Source Date:					
Improvement Location Source:					
Improvement Location Method:					
Source Revision Comment:					
Supplier Comment:					
<u>Overburden and Bedrock</u>					
<u>Materials Interval</u>					
Formation ID:	1006781511				
Layer:	3				
Color:	2				
General Color:	GREY				
Material 1:	28				
Material 1 Desc:	SAND				
Material 2:	06				
Material 2 Desc:	SILT				
Material 3:	85				
Material 3 Desc:	SOFT				
Formation Top Depth:	10.600000381469727				
Formation End Depth:	13.699999809265137				
Formation End Depth UOM:	m				
<u>Overburden and Bedrock</u>					
<u>Materials Interval</u>					
Formation ID:	1006781512				
Layer:	4				
Color:	2				
General Color:	GREY				
Material 1:	05				
Material 1 Desc:	CLAY				
Material 2:	34				
Material 2 Desc:	TILL				
Material 3:	73				
Material 3 Desc:	HARD				
Formation Top Depth:	13.699999809265137				
Formation End Depth:	18.200000762939453				
Formation End Depth UOM:	m				
<u>Overburden and Bedrock</u>					
<u>Materials Interval</u>					
Formation ID:	1006781509				
Layer:	1				
Color:	6				
General Color:	BROWN				
Material 1:	28				

Map Key	Number of Records	Direction/ Distance (m)	Elev/Diff (m)	Site	DB
Material 1 Desc:		SAND			
Material 2:		01			
Material 2 Desc:		FILL			
Material 3:		77			
Material 3 Desc:		LOOSE			
Formation Top Depth:		0.0			
Formation End Depth:		3.0			
Formation End Depth UOM:		m			
 <u>Overburden and Bedrock</u> <u>Materials Interval</u>					
Formation ID:		1006781510			
Layer:		2			
Color:		2			
General Color:		GREY			
Material 1:		05			
Material 1 Desc:		CLAY			
Material 2:					
Material 2 Desc:					
Material 3:		85			
Material 3 Desc:		SOFT			
Formation Top Depth:		3.0			
Formation End Depth:		10.600000381469727			
Formation End Depth UOM:		m			
 <u>Annular Space/Abandonment</u> <u>Sealing Record</u>					
Plug ID:		1006781519			
Layer:		1			
Plug From:		0.0			
Plug To:		0.30000001192092896			
Plug Depth UOM:		m			
 <u>Annular Space/Abandonment</u> <u>Sealing Record</u>					
Plug ID:		1006781520			
Layer:		2			
Plug From:		0.30000001192092896			
Plug To:		10.300000190734863			
Plug Depth UOM:		m			
 <u>Method of Construction & Well</u> <u>Use</u>					
Method Construction ID:		1006781518			
Method Construction Code:		6			
Method Construction:		Boring			
Other Method Construction:					
 <u>Pipe Information</u>					
Pipe ID:		1006781508			
Casing No:		0			
Comment:					
Alt Name:					
 <u>Construction Record - Casing</u>					

Map Key	Number of Records	Direction/ Distance (m)	Elev/Diff (m)	Site	DB
Casing ID:		1006781515			
Layer:		1			
Material:		5			
Open Hole or Material:		PLASTIC			
Depth From:		0.0			
Depth To:		10.600000381469727			
Casing Diameter:		5.099999904632568			
Casing Diameter UOM:		cm			
Casing Depth UOM:		m			
 <u>Construction Record - Screen</u>					
Screen ID:		1006781516			
Layer:		1			
Slot:		10			
Screen Top Depth:		10.600000381469727			
Screen End Depth:		13.699999809265137			
Screen Material:		5			
Screen Depth UOM:		m			
Screen Diameter UOM:		cm			
Screen Diameter:		6.400000095367432			
 <u>Water Details</u>					
Water ID:		1006781514			
Layer:					
Kind Code:					
Kind:					
Water Found Depth:					
Water Found Depth UOM:		m			
 <u>Hole Diameter</u>					
Hole ID:		1006781513			
Diameter:		21.0			
Depth From:		0.0			
Depth To:		18.200000762939453			
Hole Depth UOM:		m			
Hole Diameter UOM:		cm			
371	1 of 13	ESE/293.1	89.8 / -1.00	4005121 Canada Inc 239 queen street west toronto ON M5V 1Z4	GEN
Generator No:		ON3203507			
SIC Code:		453999			
SIC Description:		All Other Miscellaneous Store Retailers (except Beer and Wine-Making Supplies Stores)			
Approval Years:		07,08			
PO Box No:					
Country:					
Status:					
Co Admin:					
Choice of Contact:					
Phone No Admin:					
Contaminated Facility:					
MHSW Facility:					
 <u>Detail(s)</u>					
Waste Class:		312			
Waste Class Name:		PATHOLOGICAL WASTES			

Map Key	Number of Records	Direction/ Distance (m)	Elev/Diff (m)	Site	DB
371	2 of 13	ESE/293.1	89.8 / -1.00	4005121 Canada Inc 239 queen street west toronto ON M5V 1Z4	GEN
Generator No: SIC Code: SIC Description: Approval Years: PO Box No: Country: Status: Co Admin: Choice of Contact: Phone No Admin: Contaminated Facility: MHSW Facility:		ON3203507 453999 All Other Miscellaneous Store Retailers (except Beer and Wine-Making Supplies Stores) 2009 			
<u>Detail(s)</u>					
Waste Class: Waste Class Name:		312 PATHOLOGICAL WASTES			
371	3 of 13	ESE/293.1	89.8 / -1.00	4005121 Canada Inc 239 queen street west toronto ON M5V 1Z4	GEN
Generator No: SIC Code: SIC Description: Approval Years: PO Box No: Country: Status: Co Admin: Choice of Contact: Phone No Admin: Contaminated Facility: MHSW Facility:		ON3203507 453999 All Other Miscellaneous Store Retailers (except Beer and Wine-Making Supplies Stores) 2010 			
<u>Detail(s)</u>					
Waste Class: Waste Class Name:		312 PATHOLOGICAL WASTES			
371	4 of 13	ESE/293.1	89.8 / -1.00	4005121 Canada Inc 239 queen street west toronto ON M5V 1Z4	GEN
Generator No: SIC Code: SIC Description: Approval Years: PO Box No: Country: Status: Co Admin: Choice of Contact: Phone No Admin: Contaminated Facility: MHSW Facility:		ON3203507 453999 All Other Miscellaneous Store Retailers (except Beer and Wine-Making Supplies Stores) 2011 			

Map Key	Number of Records	Direction/ Distance (m)	Elev/Diff (m)	Site	DB
<u>Detail(s)</u>					
Waste Class:		312			
Waste Class Name:		PATHOLOGICAL WASTES			
371	5 of 13	ESE/293.1	89.8 / -1.00	4005121 Canada Inc 239 queen street west toronto ON M5V 1Z4	GEN
Generator No:		ON3203507			
SIC Code:		453999			
SIC Description:		All Other Miscellaneous Store Retailers (except Beer and Wine-Making Supplies Stores)			
Approval Years:		2012			
PO Box No:					
Country:					
Status:					
Co Admin:					
Choice of Contact:					
Phone No Admin:					
Contaminated Facility:					
MHSW Facility:					
<u>Detail(s)</u>					
Waste Class:		312			
Waste Class Name:		PATHOLOGICAL WASTES			
371	6 of 13	ESE/293.1	89.8 / -1.00	4005121 Canada Inc 239 queen street west toronto ON	GEN
Generator No:		ON3203507			
SIC Code:		453999			
SIC Description:		ALL OTHER MISCELLANEOUS STORE RETAILERS (EXCEPT BEER AND WINE-MAKING SUPPLIES STORES)			
Approval Years:		2013			
PO Box No:					
Country:					
Status:					
Co Admin:					
Choice of Contact:					
Phone No Admin:					
Contaminated Facility:					
MHSW Facility:					
<u>Detail(s)</u>					
Waste Class:		312			
Waste Class Name:		PATHOLOGICAL WASTES			
371	7 of 13	ESE/293.1	89.8 / -1.00	4005121 Canada Inc 239 queen street west toronto ON M5V1Z4	GEN
Generator No:		ON3203507			
SIC Code:		453999			
SIC Description:		ALL OTHER MISCELLANEOUS STORE RETAILERS (EXCEPT BEER AND WINE-MAKING SUPPLIES STORES)			
Approval Years:		2016			
PO Box No:					
Country:		Canada			
Status:					
Co Admin:					
Choice of Contact:		CO_OFFICIAL			

Map Key	Number of Records	Direction/ Distance (m)	Elev/Diff (m)	Site	DB
Phone No Admin: Contaminated Facility: MHSW Facility:					
		No	No		
<u>Detail(s)</u>					
Waste Class: Waste Class Name:		312 PATHOLOGICAL WASTES			
371	8 of 13	ESE/293.1	89.8 / -1.00	4005121 Canada Inc 239 queen street west toronto ON M5V1Z4	GEN
Generator No: SIC Code: SIC Description: Approval Years: PO Box No: Country: Status: Co Admin: Choice of Contact: Phone No Admin: Contaminated Facility: MHSW Facility:		ON3203507 453999 ALL OTHER MISCELLANEOUS STORE RETAILERS (EXCEPT BEER AND WINE-MAKING SUPPLIES STORES) 2015 Canada CO_OFFICIAL No No			
<u>Detail(s)</u>					
Waste Class: Waste Class Name:		312 PATHOLOGICAL WASTES			
371	9 of 13	ESE/293.1	89.8 / -1.00	4005121 Canada Inc 239 queen street west toronto ON M5V1Z4	GEN
Generator No: SIC Code: SIC Description: Approval Years: PO Box No: Country: Status: Co Admin: Choice of Contact: Phone No Admin: Contaminated Facility: MHSW Facility:		ON3203507 453999 ALL OTHER MISCELLANEOUS STORE RETAILERS (EXCEPT BEER AND WINE-MAKING SUPPLIES STORES) 2014 Canada CO_OFFICIAL No No			
<u>Detail(s)</u>					
Waste Class: Waste Class Name:		312 PATHOLOGICAL WASTES			
371	10 of 13	ESE/293.1	89.8 / -1.00	4005121 Canada Inc 239 queen street west toronto ON M5V1Z4	GEN
Generator No: SIC Code: SIC Description: Approval Years:		ON3203507 As of Dec 2018			

Map Key	Number of Records	Direction/ Distance (m)	Elev/Diff (m)	Site	DB
PO Box No: Country: Canada Status: Registered Co Admin: Choice of Contact: Phone No Admin: Contaminated Facility: MHSW Facility:					
<u>Detail(s)</u>					
Waste Class: 312 P Waste Class Name: Pathological wastes					
371	11 of 13	ESE/293.1	89.8 / -1.00	4005121 Canada Inc 239 queen street west toronto ON M5V1Z4	GEN
Generator No: ON3203507 SIC Code: SIC Description: Approval Years: As of Jul 2020 PO Box No: Country: Canada Status: Registered Co Admin: Choice of Contact: Phone No Admin: Contaminated Facility: MHSW Facility:					
<u>Detail(s)</u>					
Waste Class: 312 P Waste Class Name: Pathological wastes					
371	12 of 13	ESE/293.1	89.8 / -1.00	4005121 Canada Inc 239 queen street west toronto ON M5V1Z4	GEN
Generator No: ON3203507 SIC Code: SIC Description: Approval Years: As of Nov 2021 PO Box No: Country: Canada Status: Registered Co Admin: Choice of Contact: Phone No Admin: Contaminated Facility: MHSW Facility:					
<u>Detail(s)</u>					
Waste Class: 312 P Waste Class Name: Pathological wastes					
371	13 of 13	ESE/293.1	89.8 / -1.00	4005121 Canada Inc 239 queen street west toronto ON M5V1Z4	GEN

Map Key	Number of Records	Direction/ Distance (m)	Elev/Diff (m)	Site	DB
Generator No: ON3203507 SIC Code: SIC Description: Approval Years: As of Oct 2022 PO Box No: Country: Canada Status: Registered Co Admin: Choice of Contact: Phone No Admin: Contaminated Facility: MHSW Facility:					
<u>Detail(s)</u>					
Waste Class: 312 P Waste Class Name: PATHOLOGICAL WASTES					
372	1 of 1	SE/293.1	88.6 / -2.29	2290 RICHMOND ST Toronto ON	WWIS
Well ID: 7346474 Construction Date: Use 1st: Monitoring Use 2nd: Final Well Status: Observation Wells Water Type: Casing Material: Audit No: Z318227 Tag: A275859 Constructn Method: Elevation (m): Elevatn Reliabilty: Depth to Bedrock: Well Depth: Overburden/Bedrock: Pump Rate: Static Water Level: Clear/Cloudy: Municipality: TORONTO CITY Site Info:					
Flowing (Y/N): Flow Rate: Data Entry Status: Data Src: Date Received: 11/04/2019 Selected Flag: TRUE Abandonment Rec: Contractor: 7644 Form Version: 7 Owner: County: YORK Lot: Concession: Concession Name: Easting NAD83: Northing NAD83: Zone: UTM Reliability:					
PDF URL (Map): https://d2khazk8e83rdv.cloudfront.net/moe_mapping/downloads/2Water/Wells_pdfs/734\7346474.pdf					
<u>Additional Detail(s) (Map)</u>					
Well Completed Date: 08/06/2019 Year Completed: 2019 Depth (m): 9.906 Latitude: 43.64905411619 Longitude: -79.3897342570367 X: -79.38973410614408 Y: 43.64905411328164 Path: 734\7346474.pdf					
<u>Bore Hole Information</u>					
Bore Hole ID: 1007700209 DP2BR: Spatial Status: Code OB: Code OB Desc:					
Elevation: Elevrc: Zone: 17 East83: 629861.00 North83: 4834155.00					

Map Key	Number of Records	Direction/ Distance (m)	Elev/Diff (m)	Site	DB
Open Hole:				Org CS:	UTM83
Cluster Kind:				UTMRC:	4
Date Completed:	08/06/2019			UTMRC Desc:	margin of error : 30 m - 100 m
Remarks:				Location Method:	wwr
Location Method Desc:		on Water Well Record			
Elevrc Desc:					
Location Source Date:					
Improvement Location Source:					
Improvement Location Method:					
Source Revision Comment:					
Supplier Comment:					
<u>Overburden and Bedrock</u>					
<u>Materials Interval</u>					
Formation ID:		1008196040			
Layer:		1			
Color:		6			
General Color:		BROWN			
Material 1:		01			
Material 1 Desc:		FILL			
Material 2:		01			
Material 2 Desc:		FILL			
Material 3:					
Material 3 Desc:					
Formation Top Depth:		0.0			
Formation End Depth:		20.0			
Formation End Depth UOM:		ft			
<u>Overburden and Bedrock</u>					
<u>Materials Interval</u>					
Formation ID:		1008196041			
Layer:		2			
Color:					
General Color:					
Material 1:		28			
Material 1 Desc:		SAND			
Material 2:		06			
Material 2 Desc:		SILT			
Material 3:					
Material 3 Desc:					
Formation Top Depth:		20.0			
Formation End Depth:		32.5			
Formation End Depth UOM:		ft			
<u>Annular Space/Abandonment</u>					
<u>Sealing Record</u>					
Plug ID:		1008196850			
Layer:		3			
Plug From:		25.0			
Plug To:		32.5			
Plug Depth UOM:		ft			
<u>Annular Space/Abandonment</u>					
<u>Sealing Record</u>					
Plug ID:		1008196849			
Layer:		2			
Plug From:		1.0			
Plug To:		25.0			

Map Key	Number of Records	Direction/ Distance (m)	Elev/Diff (m)	Site	DB
Plug Depth UOM:		ft			
<u>Annular Space/Abandonment Sealing Record</u>					
Plug ID:		1008196851			
Layer:		1			
Plug From:		0.0			
Plug To:		1.0			
Plug Depth UOM:		ft			
<u>Method of Construction & Well Use</u>					
Method Construction ID:		1008197825			
Method Construction Code:		2			
Method Construction:		Rotary (Convent.)			
Other Method Construction:					
<u>Pipe Information</u>					
Pipe ID:		1008195226			
Casing No:		0			
Comment:					
Alt Name:					
<u>Construction Record - Casing</u>					
Casing ID:		1008198030			
Layer:		1			
Material:		5			
Open Hole or Material:		PLASTIC			
Depth From:		0.0			
Depth To:		27.5			
Casing Diameter:		2.0			
Casing Diameter UOM:		Inch			
Casing Depth UOM:		ft			
<u>Construction Record - Screen</u>					
Screen ID:		1008198377			
Layer:		1			
Slot:		10			
Screen Top Depth:		27.5			
Screen End Depth:		32.5			
Screen Material:		5			
Screen Depth UOM:		ft			
Screen Diameter UOM:		inch			
Screen Diameter:		2.0			
<u>Results of Well Yield Testing</u>					
Pumping Test Method Desc:					
Pump Test ID:		1008198860			
Pump Set At:					
Static Level:					
Final Level After Pumping:					
Recommended Pump Depth:					
Pumping Rate:					
Flowing Rate:					
Recommended Pump Rate:					

Map Key	Number of Records	Direction/ Distance (m)	Elev/Diff (m)	Site	DB
Levels UOM: Rate UOM: Water State After Test Code: Water State After Test: Pumping Test Method: Pumping Duration HR: Pumping Duration MIN: Flowing:		ft GPM 0			
373	1 of 4	SE/293.3	88.8 / -2.00	BURRY SIGN STUDIO INC 217 RICHMOND ST W TORONTO ON M5V 1W2	SCT
Established: Plant Size (ft²): Employment:		1965 3			
--Details-- Description: SIC/NAICS Code:		SIGNS & ADVERTISING SPECIALTIES 3993			
373	2 of 4	SE/293.3	88.8 / -2.00	BURRY SIGN STUDIO 217 RICHMOND STREET WEST TORONTO ON M5V 1W2	GEN
Generator No: SIC Code: SIC Description: Approval Years: PO Box No: Country: Status: Co Admin: Choice of Contact: Phone No Admin: Contaminated Facility: MHSW Facility:		ON0518600 3971 SIGN & DISPLAY IND. 86,87,88,89			
<u>Detail(s)</u>					
Waste Class: Waste Class Name:		265 GRAPHIC ART WASTES			
373	3 of 4	SE/293.3	88.8 / -2.00	BURRY SIGN STUDIO 06-108 217 RICHMOND STREET WEST TORONTO ON M5V 1W2	GEN
Generator No: SIC Code: SIC Description: Approval Years: PO Box No: Country: Status: Co Admin: Choice of Contact: Phone No Admin: Contaminated Facility: MHSW Facility:		ON0518600 3971 SIGN & DISPLAY IND. 92,93,94,95,96,97,98			

Map Key	Number of Records	Direction/ Distance (m)	Elev/Diff (m)	Site	DB
<u>Detail(s)</u>					
Waste Class:		265			
Waste Class Name:		GRAPHIC ART WASTES			
373	4 of 4	SE/293.3	88.8 / -2.00	WICKENS DRY ICE BLASTING INC 217 RICHMOND STREET WEST TORONTO ON M5V 1W2	GEN
Generator No:		ON7854486			
SIC Code:					
SIC Description:					
Approval Years:		As of Nov 2021			
PO Box No:					
Country:		Canada			
Status:		Registered			
Co Admin:					
Choice of Contact:					
Phone No Admin:					
Contaminated Facility:					
MHSW Facility:					
<u>Detail(s)</u>					
Waste Class:		145 T			
Waste Class Name:		Wastes from the use of pigments, coatings and paints			
374	1 of 1	SW/293.7	90.8 / 0.00	37 BULWER STREET Toronto ON	WWIS
Well ID:		7287056		Flowing (Y/N):	
Construction Date:				Flow Rate:	
Use 1st:		Test Hole		Data Entry Status:	
Use 2nd:		Monitoring		Data Src:	
Final Well Status:		Monitoring and Test Hole		Date Received:	05/25/2017
Water Type:				Selected Flag:	TRUE
Casing Material:				Abandonment Rec:	
Audit No:		Z241953		Contractor:	7383
Tag:		A222654		Form Version:	7
Constructn Method:				Owner:	
Elevation (m):				County:	YORK
Elevatn Reliabilty:				Lot:	
Depth to Bedrock:				Concession:	
Well Depth:				Concession Name:	
Overburden/Bedrock:				Easting NAD83:	
Pump Rate:				Northing NAD83:	
Static Water Level:				Zone:	
Clear/Cloudy:				UTM Reliability:	
Municipality:		TORONTO CITY			
Site Info:					
PDF URL (Map):		https://d2khazk8e83rdv.cloudfront.net/moe_mapping/downloads/2Water/Wells_pdfs/728\7287056.pdf			
<u>Additional Detail(s) (Map)</u>					
Well Completed Date:		02/14/2017			
Year Completed:		2017			
Depth (m):		9.144			
Latitude:		43.6494225016975			
Longitude:		-79.3954407370082			
X:		-79.39544058655696			
Y:		43.64942249948208			
Path:		728\7287056.pdf			

Map Key	Number of Records	Direction/ Distance (m)	Elev/Diff (m)	Site	DB
<u>Bore Hole Information</u>					
Bore Hole ID:	1006481145			Elevation:	
DP2BR:				Elevrc:	
Spatial Status:				Zone:	17
Code OB:				East83:	629400.00
Code OB Desc:				North83:	4834187.00
Open Hole:				Org CS:	UTM83
Cluster Kind:				UTMRC:	4
Date Completed:	02/14/2017			UTMRC Desc:	margin of error : 30 m - 100 m
Remarks:				Location Method:	wwr
Location Method Desc:	on Water Well Record				
Elevrc Desc:					
Location Source Date:					
Improvement Location Source:					
Improvement Location Method:					
Source Revision Comment:					
Supplier Comment:					
<u>Overburden and Bedrock</u>					
<u>Materials Interval</u>					
Formation ID:	1006748142				
Layer:	1				
Color:	8				
General Color:	BLACK				
Material 1:					
Material 1 Desc:					
Material 2:					
Material 2 Desc:					
Material 3:	73				
Material 3 Desc:	HARD				
Formation Top Depth:	0.0				
Formation End Depth:	0.5				
Formation End Depth UOM:	ft				
<u>Overburden and Bedrock</u>					
<u>Materials Interval</u>					
Formation ID:	1006748143				
Layer:	2				
Color:	2				
General Color:	GREY				
Material 1:	05				
Material 1 Desc:	CLAY				
Material 2:	06				
Material 2 Desc:	SILT				
Material 3:	79				
Material 3 Desc:	PACKED				
Formation Top Depth:	0.5				
Formation End Depth:	15.0				
Formation End Depth UOM:	ft				
<u>Overburden and Bedrock</u>					
<u>Materials Interval</u>					
Formation ID:	1006748144				
Layer:	3				
Color:	2				
General Color:	GREY				
Material 1:	06				

Map Key	Number of Records	Direction/ Distance (m)	Elev/Diff (m)	Site	DB
Material 1 Desc:		SILT			
Material 2:		05			
Material 2 Desc:		CLAY			
Material 3:		66			
Material 3 Desc:		DENSE			
Formation Top Depth:		15.0			
Formation End Depth:		30.0			
Formation End Depth UOM:		ft			
 <u>Annular Space/Abandonment Sealing Record</u>					
Plug ID:		1006748153			
Layer:		2			
Plug From:		1.0			
Plug To:		18.0			
Plug Depth UOM:		ft			
 <u>Annular Space/Abandonment Sealing Record</u>					
Plug ID:		1006748152			
Layer:		1			
Plug From:		0.0			
Plug To:		1.0			
Plug Depth UOM:		ft			
 <u>Annular Space/Abandonment Sealing Record</u>					
Plug ID:		1006748154			
Layer:		3			
Plug From:		18.0			
Plug To:		30.0			
Plug Depth UOM:		ft			
 <u>Method of Construction & Well Use</u>					
Method Construction ID:		1006748151			
Method Construction Code:		2			
Method Construction:		Rotary (Convent.)			
Other Method Construction:					
 <u>Pipe Information</u>					
Pipe ID:		1006748141			
Casing No:		0			
Comment:					
Alt Name:					
 <u>Construction Record - Casing</u>					
Casing ID:		1006748147			
Layer:		1			
Material:		5			
Open Hole or Material:		PLASTIC			
Depth From:		0.0			
Depth To:		20.0			
Casing Diameter:		2.0			
Casing Diameter UOM:		inch			

Map Key	Number of Records	Direction/ Distance (m)	Elev/Diff (m)	Site	DB
Casing Depth UOM:		ft			
<u>Construction Record - Screen</u>					
Screen ID:		1006748148			
Layer:		1			
Slot:		.1			
Screen Top Depth:		20.0			
Screen End Depth:		30.0			
Screen Material:		5			
Screen Depth UOM:		ft			
Screen Diameter UOM:		inch			
Screen Diameter:		2.375			
<u>Water Details</u>					
Water ID:		1006748146			
Layer:		1			
Kind Code:		8			
Kind:		Untested			
Water Found Depth:					
Water Found Depth UOM:		ft			
<u>Hole Diameter</u>					
Hole ID:		1006748145			
Diameter:		6.0			
Depth From:		0.0			
Depth To:		30.0			
Hole Depth UOM:		ft			
Hole Diameter UOM:		inch			
375	1 of 1	ESE/293.7	89.8 / -1.00	Phase I ESA - 230-240 Richmond Street West Toronto ON M5V	EHS
Order No:		22062000056		Nearest Intersection:	
Status:		C		Municipality:	
Report Type:		Standard Report		Client Prov/State:	ON
Report Date:		27-JUN-22		Search Radius (km):	.25
Date Received:		20-JUN-22		X:	-79.3887627
Previous Site Name:				Y:	43.6497568
Lot/Building Size:					
Additional Info Ordered:					
376	1 of 1	NNE/293.9	95.8 / 5.00	St Patricks' Church 135 McCaul St Toronto ON M5T 1W3	TANK
Permit Date:		5/16/1922			
Permit Type:		BP 59439			
User Type:		Church			
Installation Type:		Fuel Oil tank			
Installation Size:					
Installation Config.:		1 x fuel oil tank			
No. Tanks Installed:		1			
Units of Measure:					
Value/Tank (\$):		1200			
Capacity(gal):					
Reference:		CTA Building permits			
Location Desc:		es McCaul St			

Map Key	Number of Records	Direction/ Distance (m)	Elev/Diff (m)	Site	DB
377	1 of 1	SSE/294.0	87.9 / -2.90	133 John St ON	WWIS
Well ID: 7375699 Construction Date: Use 1st: Monitoring Use 2nd: Final Well Status: Observation Wells Water Type: Casing Material: Audit No: F8MBKN5W Tag: A297895 Constructn Method: Elevation (m): Elevatn Reliabilty: Depth to Bedrock: Well Depth: Overburden/Bedrock: Pump Rate: Static Water Level: Clear/Cloudy: Municipality: TORONTO CITY Site Info: Flowing (Y/N): Flow Rate: Data Entry Status: Data Src: Date Received: 12/07/2020 Selected Flag: TRUE Abandonment Rec: Contractor: 7360 Form Version: 9 Owner: County: YORK Lot: Concession: Concession Name: Easting NAD83: Northing NAD83: Zone: UTM Reliability: PDF URL (Map):https://d2khazk8e83rdv.cloudfront.net/moe_mapping/downloads/2Water/Wells_pdfs/737\7375699.pdf					
<u>Additional Detail(s) (Map)</u>					
Well Completed Date: 08/31/2020 Year Completed: 2020 Depth (m): 19.05 Latitude: 43.6487500984438 Longitude: -79.3905235618694 X: -79.39052341154176 Y: 43.648750095361606 Path: 737\7375699.pdf					
<u>Bore Hole Information</u>					
Bore Hole ID: 1008526326 DP2BR: Spatial Status: Code OB: Code OB Desc: Open Hole: Cluster Kind: Date Completed: 08/31/2020 Remarks: Location Method Desc: on Water Well Record Elevrc Desc: Location Source Date: Improvement Location Source: Improvement Location Method: Source Revision Comment: Supplier Comment: Elevation: Elevrc: Zone: 17 East83: 629798.00 North83: 4834120.00 Org CS: UTM83 UTMRC: 4 UTMRC Desc: margin of error : 30 m - 100 m Location Method: wwr					
<u>Overburden and Bedrock</u>					
<u>Materials Interval</u>					
Formation ID: 1008526463 Layer: 1					

Map Key	Number of Records	Direction/ Distance (m)	Elev/Diff (m)	Site	DB
Color:		2			
General Color:		GREY			
Material 1:		27			
Material 1 Desc:		OTHER			
Material 2:					
Material 2 Desc:					
Material 3:					
Material 3 Desc:					
Formation Top Depth:		0.0			
Formation End Depth:		2.0			
Formation End Depth UOM:		ft			
<u>Overburden and Bedrock Materials Interval</u>					
Formation ID:		1008526466			
Layer:		4			
Color:		2			
General Color:		GREY			
Material 1:		15			
Material 1 Desc:		LIMESTONE			
Material 2:					
Material 2 Desc:					
Material 3:					
Material 3 Desc:					
Formation Top Depth:		45.0			
Formation End Depth:		62.5			
Formation End Depth UOM:		ft			
<u>Overburden and Bedrock Materials Interval</u>					
Formation ID:		1008526464			
Layer:		2			
Color:		6			
General Color:		BROWN			
Material 1:		01			
Material 1 Desc:		FILL			
Material 2:					
Material 2 Desc:					
Material 3:					
Material 3 Desc:					
Formation Top Depth:		2.0			
Formation End Depth:		7.0			
Formation End Depth UOM:		ft			
<u>Overburden and Bedrock Materials Interval</u>					
Formation ID:		1008526465			
Layer:		3			
Color:		2			
General Color:		GREY			
Material 1:		05			
Material 1 Desc:		CLAY			
Material 2:					
Material 2 Desc:					
Material 3:					
Material 3 Desc:					
Formation Top Depth:		7.0			
Formation End Depth:		45.0			
Formation End Depth UOM:		ft			

Map Key	Number of Records	Direction/ Distance (m)	Elev/Diff (m)	Site	DB
<u>Annular Space/Abandonment Sealing Record</u>					
Plug ID:		1008526590			
Layer:		1			
Plug From:		2.0			
Plug To:		23.0			
Plug Depth UOM:		ft			
<u>Annular Space/Abandonment Sealing Record</u>					
Plug ID:		1008526557			
Layer:		1			
Plug From:					
Plug To:					
Plug Depth UOM:		ft			
<u>Method of Construction & Well Use</u>					
Method Construction ID:		1008526402			
Method Construction Code:		E			
Method Construction:		Auger			
Other Method Construction:					
<u>Pipe Information</u>					
Pipe ID:		1008526374			
Casing No:		0			
Comment:					
Alt Name:					
<u>Construction Record - Casing</u>					
Casing ID:		1008526497			
Layer:		1			
Material:		5			
Open Hole or Material:		PLASTIC			
Depth From:		0.0			
Depth To:		25.5			
Casing Diameter:		2.0			
Casing Diameter UOM:		inch			
Casing Depth UOM:		ft			
<u>Construction Record - Screen</u>					
Screen ID:		1008526517			
Layer:		1			
Slot:		0.1			
Screen Top Depth:		25.5			
Screen End Depth:		35.5			
Screen Material:		5			
Screen Depth UOM:		ft			
Screen Diameter UOM:		inch			
Screen Diameter:		2.25			
<u>Results of Well Yield Testing</u>					
Pumping Test Method Desc:					

Map Key	Number of Records	Direction/ Distance (m)	Elev/Diff (m)	Site	DB
Pump Test ID: 1008526375 Pump Set At: Static Level: Final Level After Pumping: Recommended Pump Depth: Pumping Rate: Flowing Rate: Recommended Pump Rate: Levels UOM: ft Rate UOM: GPM Water State After Test Code: Water State After Test: Pumping Test Method: Pumping Duration HR: Pumping Duration MIN: Flowing:					
<u>Hole Diameter</u>					
Hole ID: 1008526537 Diameter: 6.0 Depth From: 0.0 Depth To: 35.5 Hole Depth UOM: ft Hole Diameter UOM: inch					
378	1 of 1	SW/294.0	89.8 / -1.00	375 queen street west Toronto ON	WWIS
Well ID: 7354143 Construction Date: Use 1st: Use 2nd: Final Well Status: Water Type: Casing Material: Audit No: Z328572 Tag: A286377 Constructn Method: Elevation (m): Elevatn Reliabilty: Depth to Bedrock: Well Depth: Overburden/Bedrock: Pump Rate: Static Water Level: Clear/Cloudy: Municipality: TORONTO CITY Site Info:					
Flowing (Y/N): Flow Rate: Data Entry Status: Data Src: Date Received: 02/19/2020 Selected Flag: TRUE Abandonment Rec: Contractor: 7241 Form Version: 7 Owner: County: YORK Lot: Concession: Concession Name: Easting NAD83: Northing NAD83: Zone: UTM Reliability:					
<u>Additional Detail(s) (Map)</u>					
Bore Hole ID: 1008181196 Depth M: 5.1816 Year Completed: 2019 Well Completed Dt: 12/30/2019 Audit No: Z328572 Path:					
Tag No: A286377 Contractor: 7241 Latitude: 43.648731272126 Longitude: -79.3943059710904 Y: 43.64873126937802 X: -79.39430582073972					
<u>Bore Hole Information</u>					
Bore Hole ID: 1008181196 Elevation:					

Map Key	Number of Records	Direction/ Distance (m)	Elev/Diff (m)	Site	DB
DP2BR:				Elevrc:	
Spatial Status:				Zone:	17
Code OB:				East83:	629493.00
Code OB Desc:				North83:	4834112.00
Open Hole:				Org CS:	UTM83
Cluster Kind:				UTMRC:	4
Date Completed:	12/30/2019			UTMRC Desc:	margin of error : 30 m - 100 m
Remarks:				Location Method:	wwr
Location Method Desc:		on Water Well Record			
Elevrc Desc:					
Location Source Date:					
Improvement Location Source:					
Improvement Location Method:					
Source Revision Comment:					
Supplier Comment:					
<u>Overburden and Bedrock</u>					
<u>Materials Interval</u>					
Formation ID:		1008251137			
Layer:		2			
Color:		6			
General Color:		BROWN			
Material 1:		06			
Material 1 Desc:		SILT			
Material 2:		28			
Material 2 Desc:		SAND			
Material 3:		91			
Material 3 Desc:		WATER-BEARING			
Formation Top Depth:		7.0			
Formation End Depth:		17.0			
Formation End Depth UOM:		ft			
<u>Overburden and Bedrock</u>					
<u>Materials Interval</u>					
Formation ID:		1008251136			
Layer:		1			
Color:		6			
General Color:		BROWN			
Material 1:		28			
Material 1 Desc:		SAND			
Material 2:		06			
Material 2 Desc:		SILT			
Material 3:					
Material 3 Desc:					
Formation Top Depth:		0.0			
Formation End Depth:		7.0			
Formation End Depth UOM:		ft			
<u>Annular Space/Abandonment</u>					
<u>Sealing Record</u>					
Plug ID:		1008252107			
Layer:		1			
Plug From:		6.0			
Plug To:		17.0			
Plug Depth UOM:		ft			
<u>Annular Space/Abandonment</u>					
<u>Sealing Record</u>					

Map Key	Number of Records	Direction/ Distance (m)	Elev/Diff (m)	Site	DB
Plug ID:		1008252108			
Layer:		2			
Plug From:		0.25			
Plug To:		6.0			
Plug Depth UOM:		ft			
 <u>Pipe Information</u>					
Pipe ID:		1008249947			
Casing No:		0			
Comment:					
Alt Name:					
 <u>Construction Record - Casing</u>					
Casing ID:		1008253586			
Layer:		1			
Material:		5			
Open Hole or Material:		PLASTIC			
Depth From:		0.16699999570846558			
Depth To:		7.0			
Casing Diameter:		2.0			
Casing Diameter UOM:		Inch			
Casing Depth UOM:		ft			
 <u>Construction Record - Screen</u>					
Screen ID:		1008253937			
Layer:		1			
Slot:		10			
Screen Top Depth:		7.0			
Screen End Depth:		17.0			
Screen Material:		5			
Screen Depth UOM:		ft			
Screen Diameter UOM:		inch			
Screen Diameter:		2.25			
 <u>Results of Well Yield Testing</u>					
Pumping Test Method Desc:					
Pump Test ID:		1008254280			
Pump Set At:					
Static Level:					
Final Level After Pumping:					
Recommended Pump Depth:					
Pumping Rate:					
Flowing Rate:					
Recommended Pump Rate:					
Levels UOM:		ft			
Rate UOM:		GPM			
Water State After Test Code:					
Water State After Test:					
Pumping Test Method:		0			
Pumping Duration HR:					
Pumping Duration MIN:					
Flowing:					
 <u>Hole Diameter</u>					
Hole ID:		1008252882			
Diameter:		6.0			
Depth From:		0.0			

Map Key	Number of Records	Direction/ Distance (m)	Elev/Diff (m)	Site	DB
Depth To:		17.0			
Hole Depth UOM:		ft			
Hole Diameter UOM:		Inch			
379	1 of 1	NE/294.7	93.8 / 3.00	234 SIMCOE STREET Toronto ON	WWIS
Well ID:		7248160		Flowing (Y/N):	
Construction Date:				Flow Rate:	
Use 1st:		Monitoring		Data Entry Status:	
Use 2nd:				Data Src:	
Final Well Status:		Observation Wells		Date Received: 09/14/2015	
Water Type:				Selected Flag: TRUE	
Casing Material:				Abandonment Rec:	
Audit No:		Z194249		Contractor: 6032	
Tag:		A102018		Form Version: 7	
Constructn Method:				Owner:	
Elevation (m):				County: YORK	
Elevatn Reliabilty:				Lot:	
Depth to Bedrock:				Concession:	
Well Depth:				Concession Name:	
Overburden/Bedrock:				Easting NAD83:	
Pump Rate:				Northing NAD83:	
Static Water Level:				Zone:	
Clear/Cloudy:				UTM Reliability:	
Municipality:		TORONTO CITY			
Site Info:					
PDF URL (Map):		https://d2khazk8e83rdv.cloudfront.net/moe_mapping/downloads/2Water/Wells_pdfs/724\7248160.pdf			
<u>Additional Detail(s) (Map)</u>					
Well Completed Date:		06/11/2015			
Year Completed:		2015			
Depth (m):		15.8496			
Latitude:		43.6537757095			
Longitude:		-79.3893476548249			
X:		-79.3893475041916			
Y:		43.6537757062238			
Path:		724\7248160.pdf			
<u>Bore Hole Information</u>					
Bore Hole ID:		1005684192		Elevation:	
DP2BR:				Elevrc:	
Spatial Status:				Zone: 17	
Code OB:				East83: 629882.00	
Code OB Desc:				North83: 4834680.00	
Open Hole:				Org CS: UTM83	
Cluster Kind:				UTMRC: 4	
Date Completed:		06/11/2015		UTMRC Desc: margin of error : 30 m - 100 m	
Remarks:				Location Method: wwr	
Location Method Desc:		on Water Well Record			
Elevrc Desc:					
Location Source Date:					
Improvement Location Source:					
Improvement Location Method:					
Source Revision Comment:					
Supplier Comment:					
<u>Overburden and Bedrock</u>					
<u>Materials Interval</u>					

Map Key	Number of Records	Direction/ Distance (m)	Elev/Diff (m)	Site	DB
Formation ID:		1005716470			
Layer:		4			
Color:		2			
General Color:		GREY			
Material 1:		28			
Material 1 Desc:		SAND			
Material 2:		06			
Material 2 Desc:		SILT			
Material 3:		77			
Material 3 Desc:		LOOSE			
Formation Top Depth:		45.0			
Formation End Depth:		52.0			
Formation End Depth UOM:		ft			
 <u>Overburden and Bedrock</u> <u>Materials Interval</u>					
Formation ID:		1005716468			
Layer:		2			
Color:		6			
General Color:		BROWN			
Material 1:		05			
Material 1 Desc:		CLAY			
Material 2:		06			
Material 2 Desc:		SILT			
Material 3:		77			
Material 3 Desc:		LOOSE			
Formation Top Depth:		4.0			
Formation End Depth:		6.0			
Formation End Depth UOM:		ft			
 <u>Overburden and Bedrock</u> <u>Materials Interval</u>					
Formation ID:		1005716467			
Layer:		1			
Color:		2			
General Color:		GREY			
Material 1:		11			
Material 1 Desc:		GRAVEL			
Material 2:		60			
Material 2 Desc:		CEMENTED			
Material 3:		77			
Material 3 Desc:		LOOSE			
Formation Top Depth:		0.0			
Formation End Depth:		4.0			
Formation End Depth UOM:		ft			
 <u>Overburden and Bedrock</u> <u>Materials Interval</u>					
Formation ID:		1005716469			
Layer:		3			
Color:		2			
General Color:		GREY			
Material 1:		06			
Material 1 Desc:		SILT			
Material 2:		05			
Material 2 Desc:		CLAY			
Material 3:		28			
Material 3 Desc:		SAND			
Formation Top Depth:		6.0			

Map Key	Number of Records	Direction/ Distance (m)	Elev/Diff (m)	Site	DB
Formation End Depth:		45.0			
Formation End Depth UOM:		ft			
<u>Annular Space/Abandonment Sealing Record</u>					
Plug ID:		1005716478			
Layer:		2			
Plug From:		0.5			
Plug To:		5.0			
Plug Depth UOM:		ft			
<u>Annular Space/Abandonment Sealing Record</u>					
Plug ID:		1005716479			
Layer:		3			
Plug From:		5.0			
Plug To:		38.0			
Plug Depth UOM:		ft			
<u>Annular Space/Abandonment Sealing Record</u>					
Plug ID:		1005716480			
Layer:		4			
Plug From:		38.0			
Plug To:		40.0			
Plug Depth UOM:		ft			
<u>Annular Space/Abandonment Sealing Record</u>					
Plug ID:		1005716477			
Layer:		1			
Plug From:		0.0			
Plug To:		0.5			
Plug Depth UOM:		ft			
<u>Method of Construction & Well Use</u>					
Method Construction ID:		1005716476			
Method Construction Code:		7			
Method Construction:		Diamond			
Other Method Construction:		BORING			
<u>Pipe Information</u>					
Pipe ID:		1005716466			
Casing No:		0			
Comment:					
Alt Name:					
<u>Construction Record - Casing</u>					
Casing ID:		1005716473			
Layer:		1			
Material:		5			
Open Hole or Material:		PLASTIC			

Map Key	Number of Records	Direction/ Distance (m)	Elev/Diff (m)	Site	DB
Depth From: 0.0 Depth To: 42.0 Casing Diameter: 1.7999999523162842 Casing Diameter UOM: inch Casing Depth UOM: ft					
<u>Construction Record - Screen</u>					
Screen ID: 1005716474 Layer: 1 Slot: .01 Screen Top Depth: 42.0 Screen End Depth: 52.0 Screen Material: 5 Screen Depth UOM: ft Screen Diameter UOM: inch Screen Diameter: 2.0					
<u>Water Details</u>					
Water ID: 1005716472 Layer: 1 Kind Code: Kind: Water Found Depth: 45.0 Water Found Depth UOM: ft					
<u>Hole Diameter</u>					
Hole ID: 1005716471 Diameter: 8.0 Depth From: 0.0 Depth To: 52.0 Hole Depth UOM: ft Hole Diameter UOM: inch					
380	1 of 31	NE/294.8	94.8 / 4.00	METROPOLITAN TORONTO POLICE FLEET MANAGEMENT 255 DUNDAS ST W TORONTO ON M5T 2W5	PRT
Location ID: 15304 Type: private Expiry Date: Capacity (L): 45400.00 Licence #: 0001046905					
380	2 of 31	NE/294.8	94.8 / 4.00	52 Division 255 Dundas Street West Toronto ON M5T 2W5	CA
Certificate #: 0023-553LNH Application Year: 02 Issue Date: 5/8/02 Approval Type: Industrial air Status: Approved Application Type: New Certificate of Approval Client Name: Toronto Police Service Client Address: 40 College Street Client City: Toronto Client Postal Code: M5G 2J3					

Map Key	Number of Records	Direction/ Distance (m)	Elev/Diff (m)	Site	DB
Project Description:		Installation of an Emergency Diesel Generator			
Contaminants:					
Emission Control:		Enclosure			
380	3 of 31	NE/294.8	94.8 / 4.00	METROPOLITAN TORONTO POLICE NO. 52 DIV., 255 DUNDAS STREET, WEST C/O 590 JARVIS ST, OPERATIONAL PLANNG. TORONTO ON M5T 2W5	GEN
Generator No:		ON0204323			
SIC Code:		8323			
SIC Description:		POLICE SERVICES			
Approval Years:		86,87			
PO Box No:					
Country:					
Status:					
Co Admin:					
Choice of Contact:					
Phone No Admin:					
Contaminated Facility:					
MHSW Facility:					
<u>Detail(s)</u>					
Waste Class:		221			
Waste Class Name:		LIGHT FUELS			
380	4 of 31	NE/294.8	94.8 / 4.00	METROPOLITAN TORONTO POLICE NO. 52 DIV., 255 DUNDAS STREET, WEST C/O 40 COLLEGE ST, OPERATIONAL PLANNG. TORONTO ON M5T 2W5	GEN
Generator No:		ON0204323			
SIC Code:		8323			
SIC Description:		POLICE SERVICES			
Approval Years:		88,89,90			
PO Box No:					
Country:					
Status:					
Co Admin:					
Choice of Contact:					
Phone No Admin:					
Contaminated Facility:					
MHSW Facility:					
<u>Detail(s)</u>					
Waste Class:		221			
Waste Class Name:		LIGHT FUELS			
380	5 of 31	NE/294.8	94.8 / 4.00	METROPOLITAN TORONTO POLICE 26-227 NO. 52 DIV., 255 DUNDAS STREET, WEST C/O 40 COLLEGE ST, OPERATIONAL PLANNG. TORONTO ON M5T 2W5	GEN
Generator No:		ON0204323			
SIC Code:		8323			
SIC Description:		POLICE SERVICES			
Approval Years:		92,93,94,95,96,97			
PO Box No:					
Country:					

Map Key	Number of Records	Direction/ Distance (m)	Elev/Diff (m)	Site	DB
Status: Co Admin: Choice of Contact: Phone No Admin: Contaminated Facility: MHSW Facility:					
Detail(s)					
Waste Class:		221			
Waste Class Name:		LIGHT FUELS			
380	6 of 31	NE/294.8	94.8 / 4.00	METROPOLITAN TORONTO POLICE NO. 52 DIVISION 255 DUNDAS STREET WEST TORONTO ON M5T 2W5	GEN
Generator No:		ON0204323			
SIC Code:		8323			
SIC Description:		POLICE SERVICES			
Approval Years:		98			
PO Box No:					
Country:					
Status:					
Co Admin:					
Choice of Contact:					
Phone No Admin:					
Contaminated Facility:					
MHSW Facility:					
Detail(s)					
Waste Class:		221			
Waste Class Name:		LIGHT FUELS			
380	7 of 31	NE/294.8	94.8 / 4.00	METRO PARKS AND PROPERTY DEPT. 52 POLICE DIVISION, 255 DUNDAS STREET W C/O 365 BAY STREET, 8TH FLOOR TORONTO ON M5T 2W5	GEN
Generator No:		ON0605921			
SIC Code:		0000			
SIC Description:		*** NOT DEFINED ***			
Approval Years:		88,89,90			
PO Box No:					
Country:					
Status:					
Co Admin:					
Choice of Contact:					
Phone No Admin:					
Contaminated Facility:					
MHSW Facility:					
Detail(s)					
Waste Class:		146			
Waste Class Name:		OTHER SPECIFIED INORGANICS			
380	8 of 31	NE/294.8	94.8 / 4.00	METRO CORPORATE AND HUMAN RESOURCES DEPT 255 DUNDAS STREET WEST 52 POLICE DIVISION	GEN

866 erisinfo.com | Environmental Risk Information Services Order No: 24121901604

Map Key	Number of Records	Direction/ Distance (m)	Elev/Diff (m)	Site	DB
<u>Detail(s)</u>					
Waste Class:		146			
Waste Class Name:		OTHER SPECIFIED INORGANICS			
380	11 of 31	NE/294.8	94.8 / 4.00	CITY OF TORONTO 52 POLICE DIVISION 255 DUNDAS STREET WEST TORONTO ON M5T 2W5	GEN
Generator No:		ON0605921			
SIC Code:					
SIC Description:					
Approval Years:		02,03,04,05,06,07,08			
PO Box No:					
Country:					
Status:					
Co Admin:					
Choice of Contact:					
Phone No Admin:					
Contaminated Facility:					
MHSW Facility:					
<u>Detail(s)</u>					
Waste Class:		146			
Waste Class Name:		OTHER SPECIFIED INORGANICS			
380	12 of 31	NE/294.8	94.8 / 4.00	METROPOLITAN TORONTO POLICE 255 DUNDAS ST W TORONTO ON M5T 2W5	FSTH
License Issue Date:		12/10/1990			
Tank Status:		Licensed			
Tank Status As Of:		August 2007			
Operation Type:		Private Fuel Outlet			
Facility Type:		Gasoline Station - Self Serve			
<u>--Details--</u>					
Status:		Active			
Year of Installation:		1977			
Corrosion Protection:					
Capacity:		45400			
Tank Fuel Type:		Liquid Fuel Single Wall UST - Gasoline			
380	13 of 31	NE/294.8	94.8 / 4.00	METROPOLITAN TORONTO POLICE 255 DUNDAS ST W TORONTO ON M5T 2W5	FSTH
License Issue Date:		12/10/1990			
Tank Status:		Licensed			
Tank Status As Of:		December 2008			
Operation Type:		Private Fuel Outlet			
Facility Type:		Gasoline Station - Self Serve			
<u>--Details--</u>					
Status:		Active			
Year of Installation:		1977			
Corrosion Protection:					

Map Key	Number of Records	Direction/ Distance (m)	Elev/Diff (m)	Site	DB
Capacity: Tank Fuel Type:		45400 Liquid Fuel Single Wall UST - Gasoline			
380	14 of 31	NE/294.8	94.8 / 4.00	City of Toronto 255 Dundas Street West Toronto ON M5T 2W5	GEN
Generator No:		ON7776152			
SIC Code:		541620			
SIC Description:		Environmental Consulting Services			
Approval Years:		07,08			
PO Box No:					
Country:					
Status:					
Co Admin:					
Choice of Contact:					
Phone No Admin:					
Contaminated Facility:					
MHSW Facility:					
<u>Detail(s)</u>					
Waste Class:		252			
Waste Class Name:		WASTE OILS & LUBRICANTS			
380	15 of 31	NE/294.8	94.8 / 4.00	CITY OF TORONTO 52 POLICE DIVISION 255 DUNDAS STREET WEST TORONTO ON M5T 2W5	GEN
Generator No:		ON0605921			
SIC Code:		913130			
SIC Description:		Municipal Police Services			
Approval Years:		2009			
PO Box No:					
Country:					
Status:					
Co Admin:					
Choice of Contact:					
Phone No Admin:					
Contaminated Facility:					
MHSW Facility:					
<u>Detail(s)</u>					
Waste Class:		146			
Waste Class Name:		OTHER SPECIFIED INORGANICS			
380	16 of 31	NE/294.8	94.8 / 4.00	City of Toronto 255 Dundas Street West Toronto ON M5T 2W5	GEN
Generator No:		ON7776152			
SIC Code:		541620			
SIC Description:		Environmental Consulting Services			
Approval Years:		2009			
PO Box No:					
Country:					
Status:					
Co Admin:					
Choice of Contact:					

Map Key	Number of Records	Direction/ Distance (m)	Elev/Diff (m)	Site	DB
Phone No Admin: Contaminated Facility: MHSW Facility:					
Detail(s)					
Waste Class: Waste Class Name:		252 WASTE OILS & LUBRICANTS			
380	17 of 31	NE/294.8	94.8 / 4.00	City of Toronto 255 Dundas Street West Toronto ON M5T 2W5	GEN
Generator No: SIC Code: SIC Description: Approval Years: PO Box No: Country: Status: Co Admin: Choice of Contact: Phone No Admin: Contaminated Facility: MHSW Facility:		ON7776152 541620 Environmental Consulting Services 2010			
Detail(s)					
Waste Class: Waste Class Name:		252 WASTE OILS & LUBRICANTS			
380	18 of 31	NE/294.8	94.8 / 4.00	METROPOLITAN TORONTO POLICE 255 DUNDAS ST W TORONTO ON	FST
Inventory No: Inventory Status: Installation Year: Capacity: Capacity Unit: Tank Type: Manufacturer: Model: Description:		11011729 Not Updated 1977 45400 UNDERGROUND TANK		Tank Material: Corrosion Protect: Overfill Protection: Inventory Context: Inventory Item:	Steel Impressed Current FS Liquid Fuel Tank FS LIQUID FUEL TANK
380	19 of 31	NE/294.8	94.8 / 4.00	Toronto Police Service 255 Dundas Street West Toronto ON M5G 2J3	ECA
Approval No: Approval Date: Status: Record Type: Link Source: SWP Area Name: Approval Type: Project Type: Business Name: Address: Full Address: Full PDF Link:		0023-553LNH 2002-05-08 Approved ECA IDS Toronto ECA-AIR AIR Toronto Police Service 255 Dundas Street West https://www.accessenvironment.ene.gov.on.ca/instruments/9859-542RC8-14.pdf		MOE District: City: Longitude: Latitude: Geometry X: Geometry Y:	Metro Toronto -79.3898 43.654594

Map Key	Number of Records	Direction/ Distance (m)	Elev/Diff (m)	Site	DB
PDF Site Location:					
380	20 of 31	NE/294.8	94.8 / 4.00	Toronto Police Service 255 Dundas Street West Toronto ON M5T 2W5	GEN
Generator No:		ON7205649			
SIC Code:		913130			
SIC Description:		913130			
Approval Years:		2016			
PO Box No:					
Country:		Canada			
Status:					
Co Admin:		Maria Desousa			
Choice of Contact:		CO_OFFICIAL			
Phone No Admin:		416 808-6956 Ext.			
Contaminated Facility:		No			
MHSW Facility:		No			
<u>Detail(s)</u>					
Waste Class:		221			
Waste Class Name:		LIGHT FUELS			
Waste Class:		251			
Waste Class Name:		OIL SKIMMINGS & SLUDGES			
380	21 of 31	NE/294.8	94.8 / 4.00	City of Toronto 255 Dundas St. W Toronto ON M5T 2W5	GEN
Generator No:		ON7198671			
SIC Code:		913910			
SIC Description:		913910			
Approval Years:		2016			
PO Box No:					
Country:		Canada			
Status:					
Co Admin:					
Choice of Contact:		CO_OFFICIAL			
Phone No Admin:					
Contaminated Facility:		No			
MHSW Facility:		No			
<u>Detail(s)</u>					
Waste Class:		252			
Waste Class Name:		WASTE OILS & LUBRICANTS			
380	22 of 31	NE/294.8	94.8 / 4.00	Toronto Police Service 255 Dundas Street West Toronto ON M5T 2W5	GEN
Generator No:		ON7205649			
SIC Code:		913130			
SIC Description:		913130			
Approval Years:		2015			
PO Box No:					
Country:		Canada			
Status:					
Co Admin:		Maria Desousa			

Map Key	Number of Records	Direction/ Distance (m)	Elev/Diff (m)	Site	DB
380	25 of 31	NE/294.8	94.8 / 4.00	Toronto Police Service 255 Dundas Street West Toronto ON M5T 2W5	GEN
Generator No:		ON7205649			
SIC Code:					
SIC Description:					
Approval Years:		As of Dec 2018			
PO Box No:					
Country:		Canada			
Status:		Registered			
Co Admin:					
Choice of Contact:					
Phone No Admin:					
Contaminated Facility:					
MHSW Facility:					
<u>Detail(s)</u>					
Waste Class:		221 L			
Waste Class Name:		Light fuels			
Waste Class:		251 L			
Waste Class Name:		Waste oils/sludges (petroleum based)			
380	26 of 31	NE/294.8	94.8 / 4.00	Toronto Police Service 255 Dundas Street West Toronto ON M5T 2W5	GEN
Generator No:		ON7205649			
SIC Code:					
SIC Description:					
Approval Years:		As of Jul 2020			
PO Box No:					
Country:		Canada			
Status:		Registered			
Co Admin:					
Choice of Contact:					
Phone No Admin:					
Contaminated Facility:					
MHSW Facility:					
<u>Detail(s)</u>					
Waste Class:		221 L			
Waste Class Name:		Light fuels			
Waste Class:		251 L			
Waste Class Name:		Waste oils/sludges (petroleum based)			
380	27 of 31	NE/294.8	94.8 / 4.00	City of Toronto FM 255 Dundas St. W Toronto ON M5T 2W5	GEN
Generator No:		ON7198671			
SIC Code:					
SIC Description:					
Approval Years:		As of Jul 2020			
PO Box No:					
Country:		Canada			
Status:		Registered			
Co Admin:					
Choice of Contact:					

Map Key	Number of Records	Direction/ Distance (m)	Elev/Diff (m)	Site	DB
Phone No Admin: Contaminated Facility: MHSW Facility:					
<u>Detail(s)</u>					
Waste Class:		252 L			
Waste Class Name:		Waste crankcase oils and lubricants			
380	28 of 31	NE/294.8	94.8 / 4.00	Toronto Police Service 255 Dundas Street West Toronto ON M5T 2W5	GEN
Generator No:		ON7205649			
SIC Code:					
SIC Description:					
Approval Years:		As of Nov 2021			
PO Box No:					
Country:		Canada			
Status:		Registered			
Co Admin:					
Choice of Contact:					
Phone No Admin:					
Contaminated Facility:					
MHSW Facility:					
<u>Detail(s)</u>					
Waste Class:		251 L			
Waste Class Name:		Waste oils/sludges (petroleum based)			
Waste Class:		221 L			
Waste Class Name:		Light fuels			
380	29 of 31	NE/294.8	94.8 / 4.00	City of Toronto FM 255 Dundas St. W Toronto ON M5T 2W5	GEN
Generator No:		ON7198671			
SIC Code:					
SIC Description:					
Approval Years:		As of Nov 2021			
PO Box No:					
Country:		Canada			
Status:		Registered			
Co Admin:					
Choice of Contact:					
Phone No Admin:					
Contaminated Facility:					
MHSW Facility:					
<u>Detail(s)</u>					
Waste Class:		252 L			
Waste Class Name:		Waste crankcase oils and lubricants			
380	30 of 31	NE/294.8	94.8 / 4.00	City of Toronto FM 255 Dundas St. W Toronto ON M5T 2W5	GEN
Generator No:		ON7198671			

Map Key	Number of Records	Direction/ Distance (m)	Elev/Diff (m)	Site	DB
SIC Code: SIC Description: Approval Years: As of Oct 2022 PO Box No: Country: Canada Status: Registered Co Admin: Choice of Contact: Phone No Admin: Contaminated Facility: MHSW Facility:					
<u>Detail(s)</u>					
Waste Class:		252 L			
Waste Class Name:		WASTE OILS & LUBRICANTS			
380	31 of 31	NE/294.8	94.8 / 4.00	Toronto Police Service 255 Dundas Street West Toronto ON M5T 2W5	GEN
Generator No: ON7205649 SIC Code: SIC Description: Approval Years: As of Oct 2022 PO Box No: Country: Canada Status: Registered Co Admin: Choice of Contact: Phone No Admin: Contaminated Facility: MHSW Facility:					
<u>Detail(s)</u>					
Waste Class:		221 L			
Waste Class Name:		LIGHT FUELS			
Waste Class:		251 L			
Waste Class Name:		OIL SKIMMINGS & SLUDGES			
381	1 of 2	NW/296.4	96.9 / 6.01	Enbridge Gas Distribution Inc. 428 Dundas St W Toronto ON	SPL
Ref No: 2477-B8P7FL Year: Incident Dt: 2019/01/22 Dt MOE Arvl on Scn: MOE Reported Dt: 2019/01/22 Dt Document Closed: 2019/03/08 Site No: NA MOE Response: No Site County/District: Site Geo Ref Meth: Site District Office: Toronto - District Nearest Watercourse: Site Name: commercial store<UNOFFICIAL> Site Address: 428 Dundas St W Site Region: Central Site Municipality: Toronto Site Lot:					
				Municipality No: Nature of Damage: Discharger Report: Material Group: Impact to Health: 0 - No Impact Agency Involved:	

Map Key	Number of Records	Direction/ Distance (m)	Elev/Diff (m)	Site	DB
Site Conc: Site Geo Ref Accu: Site Map Datum: Northing: Easting: Entity Operating Name: Client Name: Enbridge Gas Distribution Inc. Client Type: Corporation Source Type: Pipeline/Components Incident Cause: Incident Preceding Spill: Leak/Break Incident Reason: Operator/Human Error Incident Summary: TSSA FSB 1" pl IP line strike made safe Environment Impact: Health Env Consequence: Nature of Impact: Contaminant Qty: 0 other - see incident description Contaminant Qty 1: 0 Contaminant Unit: other - see incident description Contaminant Code: 35 Contaminant Name: NATURAL GAS (METHANE) Contaminant Limit 1: Contam Limit Freq 1: Contaminant UN No 1: 1075 Receiving Medium: Air Activity Preceding Spill: Property 2nd Watershed: Property Tertiary Watershed: Sector Type: Miscellaneous Industrial SAC Action Class: TSSA - Fuel Safety Branch - Hydrocarbon Fuel Release/Spill Call Report Locatn Geodata: Time Reported: System Facility Address:					
381	2 of 2	NW/296.4	96.9 / 6.01	ENBRIDGE GAS INC 428 DUNDAS ST W,,TORONTO,ON,M5T 1G7,CA ON	PINC
Incident Id: Incident No: 2487878 Incident Reported Dt: 1/23/2019 Type: FS-Pipeline Incident Status Code: Tank Status: Pipeline Damage Reason Est Task No: Spills Action Centre: Fuel Type: Fuel Occurrence Tp: Date of Occurrence: Occurrence Start Dt: Depth: Customer Acct Name: ENBRIDGE GAS INC Incident Address: 428 DUNDAS ST W,,TORONTO,ON,M5T 1G7,CA Operation Type: Pipeline Type: Regulator Type: Summary: Reported By: Affiliation: Occurrence Desc: Damage Reason: Notes:					
Pipe Material: Fuel Category: Health Impact: Environment Impact: Property Damage: Service Interrupt: Enforce Policy: Public Relation: Pipeline System: PSIG: Attribute Category: Regulator Location: Method Details:					

Map Key	Number of Records	Direction/ Distance (m)	Elev/Diff (m)	Site	DB
382	1 of 15	E/296.5	89.8 / -1.00	GWL Realty Advisors Inc. 180 Queen Street West Toronto ON M5V 3X3	GEN
Generator No: SIC Code: SIC Description: Approval Years: PO Box No: Country: Status: Co Admin: Choice of Contact: Phone No Admin: Contaminated Facility: MHSW Facility:		ON8787189 03,04			
382	2 of 15	E/296.5	89.8 / -1.00	GWL Realty Advisors Inc. 180 Queen Street West Toronto ON	CA
Certificate #: Application Year: Issue Date: Approval Type: Status: Application Type: Client Name: Client Address: Client City: Client Postal Code: Project Description: Contaminants: Emission Control:		7379-6C9H4Y 2005 5/16/2005 Air Approved			
382	3 of 15	E/296.5	89.8 / -1.00	180 Queen Street West Toronto ON	EHS
Order No: Status: Report Type: Report Date: Date Received: Previous Site Name: Lot/Building Size: Additional Info Ordered:		20120202046 C Custom Report 2/8/2012 11:25:21 AM 2/2/2012 11:23:17 AM		Nearest Intersection: Municipality: Client Prov/State: Search Radius (km): X: Y:	ON 0.25 -79.387833 43.650735
382	4 of 15	E/296.5	89.8 / -1.00	Health Canada 180 Queen Street West 10th Floor Toronto ON M5V 3X3	GEN
Generator No: SIC Code: SIC Description: Approval Years: PO Box No: Country: Status: Co Admin: Choice of Contact: Phone No Admin:		ON4043378 911910 Other Federal Government Public Administration 2010			

Map Key	Number of Records	Direction/ Distance (m)	Elev/Diff (m)	Site	DB
Contaminated Facility: MHSW Facility:					
Detail(s)					
Waste Class:		312			
Waste Class Name:		PATHOLOGICAL WASTES			
382	5 of 15	E/296.5	89.8 / -1.00	Health Canada 180 Queen Street West 10th Floor Toronto ON M5V 3X3	GEN
Generator No:		ON4043378			
SIC Code:		911910			
SIC Description:		Other Federal Government Public Administration			
Approval Years:		2011			
PO Box No:					
Country:					
Status:					
Co Admin:					
Choice of Contact:					
Phone No Admin:					
Contaminated Facility:					
MHSW Facility:					
Detail(s)					
Waste Class:		312			
Waste Class Name:		PATHOLOGICAL WASTES			
382	6 of 15	E/296.5	89.8 / -1.00	Health Canada 180 Queen Street West 10th Floor Toronto ON M5V 3X3	GEN
Generator No:		ON4043378			
SIC Code:		911910			
SIC Description:		Other Federal Government Public Administration			
Approval Years:		2012			
PO Box No:					
Country:					
Status:					
Co Admin:					
Choice of Contact:					
Phone No Admin:					
Contaminated Facility:					
MHSW Facility:					
Detail(s)					
Waste Class:		312			
Waste Class Name:		PATHOLOGICAL WASTES			
382	7 of 15	E/296.5	89.8 / -1.00	Health Canada 180 Queen Street West 10th Floor Toronto ON	GEN
Generator No:		ON4043378			
SIC Code:		911910			
SIC Description:					
Approval Years:		2013			
PO Box No:					

Map Key	Number of Records	Direction/ Distance (m)	Elev/Diff (m)	Site	DB
Country: Status: Co Admin: Choice of Contact: Phone No Admin: Contaminated Facility: MHSW Facility:					
<u>Detail(s)</u>					
Waste Class:		261			
Waste Class Name:		PHARMACEUTICALS			
Waste Class:		146			
Waste Class Name:		OTHER SPECIFIED INORGANICS			
Waste Class:		312			
Waste Class Name:		PATHOLOGICAL WASTES			
382	8 of 15	E/296.5	89.8 / -1.00	GWL Realty Advisors Inc. 180 Queen Street West Toronto ON M5E 1G4	ECA
Approval No:	7379-6C9H4Y			MOE District:	
Approval Date:	2005-05-16			City:	
Status:	Approved			Longitude:	
Record Type:	ECA			Latitude:	
Link Source:	IDS			Geometry X:	
SWP Area Name:				Geometry Y:	
Approval Type:	ECA-AIR				
Project Type:	AIR				
Business Name:	GWL Realty Advisors Inc.				
Address:	180 Queen Street West				
Full Address:					
Full PDF Link:	https://www.accessenvironment.ene.gov.on.ca/instruments/7050-6B8KNN-14.pdf				
PDF Site Location:					
382	9 of 15	E/296.5	89.8 / -1.00	Health Canada 180 Queen Street West 10th Floor Toronto ON M5V 3L7	GEN
Generator No:	ON4043378				
SIC Code:	911910				
SIC Description:	911910				
Approval Years:	2016				
PO Box No:					
Country:	Canada				
Status:					
Co Admin:	Chris Casey-Parkinson				
Choice of Contact:	CO_OFFICIAL				
Phone No Admin:	613-5458140 Ext.				
Contaminated Facility:	No				
MHSW Facility:	No				
<u>Detail(s)</u>					
Waste Class:		312			
Waste Class Name:		PATHOLOGICAL WASTES			
Waste Class:		261			
Waste Class Name:		PHARMACEUTICALS			

Map Key	Number of Records	Direction/ Distance (m)	Elev/Diff (m)	Site	DB
Waste Class: Waste Class Name:		146 OTHER SPECIFIED INORGANICS			
382	10 of 15	E/296.5	89.8 / -1.00	Health Canada 180 Queen Street West 10th Floor Toronto ON M5V 3L7	GEN
Generator No:		ON4043378			
SIC Code:		911910			
SIC Description:		911910			
Approval Years:		2015			
PO Box No:					
Country:		Canada			
Status:					
Co Admin:		Ramona Antaya			
Choice of Contact:		CO_OFFICIAL			
Phone No Admin:		416-954-5010 Ext.			
Contaminated Facility:		No			
MHSW Facility:		No			
<u>Detail(s)</u>					
Waste Class:		261			
Waste Class Name:		PHARMACEUTICALS			
Waste Class:		146			
Waste Class Name:		OTHER SPECIFIED INORGANICS			
Waste Class:		312			
Waste Class Name:		PATHOLOGICAL WASTES			
382	11 of 15	E/296.5	89.8 / -1.00	Health Canada 180 Queen Street West 10th Floor Toronto ON M5V 3L7	GEN
Generator No:		ON4043378			
SIC Code:		911910			
SIC Description:		911910			
Approval Years:		2014			
PO Box No:					
Country:		Canada			
Status:					
Co Admin:		Ramona Antaya			
Choice of Contact:		CO_ADMIN			
Phone No Admin:		416-954-5010 Ext.			
Contaminated Facility:		No			
MHSW Facility:		No			
<u>Detail(s)</u>					
Waste Class:		312			
Waste Class Name:		PATHOLOGICAL WASTES			
Waste Class:		261			
Waste Class Name:		PHARMACEUTICALS			
Waste Class:		146			
Waste Class Name:		OTHER SPECIFIED INORGANICS			
382	12 of 15	E/296.5	89.8 / -1.00	Health Canada PSOHP 180 Queen Street West 10th Floor Toronto ON M5V 3L7	GEN

Map Key	Number of Records	Direction/ Distance (m)	Elev/Diff (m)	Site	DB
Generator No: ON4043378 SIC Code: SIC Description: Approval Years: As of Dec 2018 PO Box No: Country: Canada Status: Registered Co Admin: Choice of Contact: Phone No Admin: Contaminated Facility: MHSW Facility:					
<u>Detail(s)</u>					
Waste Class: 146 T Waste Class Name: Other specified inorganic sludges, slurries or solids Waste Class: 261 A Waste Class Name: Pharmaceuticals Waste Class: 312 P Waste Class Name: Pathological wastes					
382	13 of 15	E/296.5	89.8 / -1.00	Health Canada PSOHP 180 Queen Street West 10th Floor Toronto ON M5V 3L7	GEN
Generator No: ON4043378 SIC Code: SIC Description: Approval Years: As of Oct 2019 PO Box No: Country: Canada Status: Registered Co Admin: Choice of Contact: Phone No Admin: Contaminated Facility: MHSW Facility:					
<u>Detail(s)</u>					
Waste Class: 261 A Waste Class Name: Pharmaceuticals Waste Class: 312 P Waste Class Name: Pathological wastes Waste Class: 146 T Waste Class Name: Other specified inorganic sludges, slurries or solids					
382	14 of 15	E/296.5	89.8 / -1.00	Health Canada PSOHP 180 Queen Street West 10th Floor Toronto ON M5V 3L7	GEN
Generator No: ON4043378 SIC Code: SIC Description: Approval Years: As of Nov 2021 PO Box No: Country: Canada					

Map Key	Number of Records	Direction/ Distance (m)	Elev/Diff (m)	Site	DB
Status: Co Admin: Choice of Contact: Phone No Admin: Contaminated Facility: MHSW Facility:		Registered			
<u>Detail(s)</u>					
Waste Class: Waste Class Name:		146 T Other specified inorganic sludges, slurries or solids			
Waste Class: Waste Class Name:		261 A Pharmaceuticals			
Waste Class: Waste Class Name:		312 P Pathological wastes			
382	15 of 15	E/296.5	89.8 / -1.00	Health Canada PSOHP 180 Queen Street West 10th Floor Toronto ON M5V 3L7	GEN
Generator No: SIC Code: SIC Description: Approval Years: PO Box No: Country: Status: Co Admin: Choice of Contact: Phone No Admin: Contaminated Facility: MHSW Facility:		ON4043378 As of Oct 2022 Canada Registered			
<u>Detail(s)</u>					
Waste Class: Waste Class Name:		261 A PHARMACEUTICALS			
Waste Class: Waste Class Name:		146 T OTHER SPECIFIED INORGANICS			
Waste Class: Waste Class Name:		312 P PATHOLOGICAL WASTES			
383	1 of 1	SE/297.3	87.9 / -2.93	133 John St. TORONTO ON	SPL
Ref No: Year: Incident Dt: Dt MOE Arvl on Scn: MOE Reported Dt: Dt Document Closed: Site No: MOE Response: Site County/District: Site Geo Ref Meth: Site District Office: Nearest Watercourse: Site Name: Site Address:		1-YOC7M 7/18/2021 8:12:01 AM 7/18/2021 9:08:39 AM 7/19/2021 10:08:45 AM Desktop Response Toronto District Office		Municipality No: Nature of Damage: Discharger Report: Material Group: Impact to Health: Agency Involved:	
				0 No Impact	

Map Key	Number of Records	Direction/ Distance (m)	Elev/Diff (m)	Site	DB
Site Region: Site Municipality: TORONTO Site Lot: Site Conc: Site Geo Ref Accu: Site Map Datum: Northing: Easting: Entity Operating Name: Client Name: Client Type: Source Type: Container/Drum/Tote Incident Cause: Incident Preceding Spill: Leak/Break Incident Reason: Unknown Incident Summary: Toronto Water: Ukn qty of grease to road, some to catch basin Environment Impact: 0 No Impact Health Env Consequence: Nature of Impact: Contaminant Qty: 0 other - see notes Contaminant Qty 1: Contaminant Unit: Contaminant Code: Contaminant Name: COOKING OIL Contaminant Limit 1: Contam Limit Freq 1: Contaminant UN No 1: Receiving Medium: Land Activity Preceding Spill: Unknown Property 2nd Watershed: Lake Ontario and Niagara Peninsula Property Tertiary Watershed: 02HC-Humber - Don Sector Type: FOOD SERVICE CONTRACTORS SAC Action Class: Call Report Locatn Geodata: {"integration_ids":["PR00003485708"],"wkts":["POINT (-79.3903295000 43.6487747000)","POINT (-79.3903295000 43.6487747000)"],"creation_date":"2021-07-18"} Time Reported: System Facility Address:					
384	1 of 1	NW/297.3	96.9 / 6.02	Metropolitan Toronto Condominium Corporation 718 150 Beverley St., Ste.101 Toronto ON M5T 1Y5	GEN
Generator No: ON3257760 SIC Code: SIC Description: Approval Years: As of Oct 2022 PO Box No: Country: Canada Status: Registered Co Admin: Choice of Contact: Phone No Admin: Contaminated Facility: MHSW Facility:					
<u>Detail(s)</u>					
Waste Class: 252 L Waste Class Name: WASTE OILS & LUBRICANTS					

Map Key	Number of Records	Direction/ Distance (m)	Elev/Diff (m)	Site	DB
385	1 of 3	S/297.6	88.9 / -1.99	SUNNY CHOI 117 PETER ST FLOOR 2 TORONTO ON M5V 2G9	SCT
Established:		1986			
Plant Size (ft²):		0			
Employment:		7			
--Details--					
Description:		WOMEN'S, MISSES', AND JUNIORS' DRESSES			
SIC/NAICS Code:		2335			
Description:		WOMEN'S, MISSES', AND JUNIORS' SUITS, SKIRTS, AND COATS			
SIC/NAICS Code:		2337			
Description:		Cut and Sew Clothing Contracting			
SIC/NAICS Code:		315210			
Description:		Women's and Girls' Cut and Sew Dress Manufacturing			
SIC/NAICS Code:		315233			
Description:		Women's and Girls' Cut and Sew Suit, Coat, Tailored Jacket and Skirt Manufacturing			
SIC/NAICS Code:		315234			
385	2 of 3	S/297.6	88.9 / -1.99	117 PETER ST. Toronto ON	WWIS
Well ID:		7104562	Flowing (Y/N):		
Construction Date:			Flow Rate:		
Use 1st:		Monitoring and Test Hole	Data Entry Status:		
Use 2nd:			Data Src:		
Final Well Status:		Monitoring and Test Hole	Date Received:		01/14/2008
Water Type:			Selected Flag:		TRUE
Casing Material:			Abandonment Rec:		
Audit No:		M00468	Contractor:		7241
Tag:		A063274	Form Version:		5
Constructn Method:			Owner:		
Elevation (m):			County:		YORK
Elevatn Reliabilty:			Lot:		
Depth to Bedrock:			Concession:		
Well Depth:			Concession Name:		
Overburden/Bedrock:			Easting NAD83:		
Pump Rate:			Northing NAD83:		
Static Water Level:			Zone:		
Clear/Cloudy:			UTM Reliability:		
Municipality:		TORONTO CITY			
Site Info:					
PDF URL (Map):		https://d2khazk8e83rdv.cloudfront.net/moe_mapping/downloads/2Water/Wells_pdfs/710\7104562.pdf			
Additional Detail(s) (Map)					
Well Completed Date:		12/10/2007			
Year Completed:		2007			
Depth (m):		6.71			
Latitude:		43.6456183438966			
Longitude:		-79.3912767494098			
X:		-79.39127659863694			
Y:		43.645618341244635			
Path:		710\7104562.pdf			
PDF URL (Map):		https://d2khazk8e83rdv.cloudfront.net/moe_mapping/downloads/2Water/Wells_pdfs/710\7104562.pdf			

Map Key	Number of Records	Direction/ Distance (m)	Elev/Diff (m)	Site	DB
<u>Additional Detail(s) (Map)</u>					
Well Completed Date:	12/10/2007				
Year Completed:	2007				
Depth (m):					
Latitude:	43.6466806797029				
Longitude:	-79.3906284277564				
X:	-79.39062827742327				
Y:	43.64668067757891				
Path:	710\7104562.pdf				
PDF URL (Map):	https://d2khazk8e83rdv.cloudfront.net/moe_mapping/downloads/2Water/Wells_pdfs/710\7104562.pdf				
<u>Additional Detail(s) (Map)</u>					
Well Completed Date:	12/10/2007				
Year Completed:	2007				
Depth (m):					
Latitude:	43.6456183438966				
Longitude:	-79.3912767494098				
X:	-79.39127659863694				
Y:	43.645618341244635				
Path:	710\7104562.pdf				
PDF URL (Map):	https://d2khazk8e83rdv.cloudfront.net/moe_mapping/downloads/2Water/Wells_pdfs/710\7104562.pdf				
<u>Additional Detail(s) (Map)</u>					
Well Completed Date:	12/10/2007				
Year Completed:	2007				
Depth (m):					
Latitude:	43.6462782746454				
Longitude:	-79.3908251617477				
X:	-79.39082501113805				
Y:	43.64627827222447				
Path:	710\7104562.pdf				
<u>Bore Hole Information</u>					
Bore Hole ID:	1002663810			Elevation:	
DP2BR:				Elevrc:	
Spatial Status:				Zone:	17
Code OB:				East83:	629779.00
Code OB Desc:				North83:	4833845.00
Open Hole:				Org CS:	UTM83
Cluster Kind:	This is a record from cluster log sheet			UTMRC:	3
Date Completed:	12/10/2007			UTMRC Desc:	margin of error : 10 - 30 m
Remarks:				Location Method:	wwr
Location Method Desc:	on Water Well Record				
Elevrc Desc:					
Location Source Date:					
Improvement Location Source:					
Improvement Location Method:					
Source Revision Comment:					
Supplier Comment:					
<u>Annular Space/Abandonment Sealing Record</u>					
Plug ID:	1002663814				
Layer:					

Map Key	Number of Records	Direction/ Distance (m)	Elev/Diff (m)	Site	DB
Plug From: Plug To: Plug Depth UOM:					
<u>Method of Construction & Well Use</u>					
Method Construction ID:	1002663813				
Method Construction Code:					
Method Construction:					
Other Method Construction:	GEOPROBE				
<u>Pipe Information</u>					
Pipe ID:	1002663815				
Casing No:	0				
Comment:					
Alt Name:					
<u>Construction Record - Casing</u>					
Casing ID:	1002663817				
Layer:					
Material:	5				
Open Hole or Material:	PLASTIC				
Depth From:					
Depth To:	3.6600000858306885				
Casing Diameter:					
Casing Diameter UOM:					
Casing Depth UOM:	m				
<u>Construction Record - Screen</u>					
Screen ID:	1002663816				
Layer:					
Slot:					
Screen Top Depth:	3.6600000858306885				
Screen End Depth:	6.710000038146973				
Screen Material:					
Screen Depth UOM:	m				
Screen Diameter UOM:					
Screen Diameter:					
<u>Results of Well Yield Testing</u>					
Pumping Test Method Desc:					
Pump Test ID:	1002663818				
Pump Set At:					
Static Level:					
Final Level After Pumping:					
Recommended Pump Depth:					
Pumping Rate:					
Flowing Rate:					
Recommended Pump Rate:					
Levels UOM:					
Rate UOM:					
Water State After Test Code:					
Water State After Test:					
Pumping Test Method:					
Pumping Duration HR:					
Pumping Duration MIN:					
Flowing:					

Map Key	Number of Records	Direction/ Distance (m)	Elev/Diff (m)	Site	DB
<u>Hole Diameter</u>					
Hole ID:		1002663812			
Diameter:		11.430000305175781			
Depth From:					
Depth To:		6.710000038146973			
Hole Depth UOM:		m			
Hole Diameter UOM:		cm			
<u>Bore Hole Information</u>					
Bore Hole ID:	1001582697			Elevation:	
DP2BR:				Elevrc:	
Spatial Status:				Zone:	17
Code OB:				East83:	629744.00
Code OB Desc:				North83:	4833771.00
Open Hole:				Org CS:	UTM83
Cluster Kind:				UTMRC:	3
Date Completed:	12/10/2007			UTMRC Desc:	margin of error : 10 - 30 m
Remarks:				Location Method:	wwr
Location Method Desc:	on Water Well Record				
Elevrc Desc:					
Location Source Date:					
Improvement Location Source:					
Improvement Location Method:					
Source Revision Comment:					
Supplier Comment:					
<u>Overburden and Bedrock</u>					
<u>Materials Interval</u>					
Formation ID:		1002663829			
Layer:		1			
Color:		6			
General Color:		BROWN			
Material 1:		01			
Material 1 Desc:		FILL			
Material 2:		28			
Material 2 Desc:		SAND			
Material 3:		77			
Material 3 Desc:		LOOSE			
Formation Top Depth:		0.0			
Formation End Depth:		0.6100000143051147			
Formation End Depth UOM:		m			
<u>Overburden and Bedrock</u>					
<u>Materials Interval</u>					
Formation ID:		1002663832			
Layer:		4			
Color:		2			
General Color:		GREY			
Material 1:		06			
Material 1 Desc:		SILT			
Material 2:		05			
Material 2 Desc:		CLAY			
Material 3:		91			
Material 3 Desc:		WATER-BEARING			
Formation Top Depth:		3.9600000381469727			
Formation End Depth:		6.710000038146973			
Formation End Depth UOM:		m			

Map Key	Number of Records	Direction/ Distance (m)	Elev/Diff (m)	Site	DB
<u>Overburden and Bedrock Materials Interval</u>					
Formation ID:		1002663831			
Layer:		3			
Color:		2			
General Color:		GREY			
Material 1:		06			
Material 1 Desc:		SILT			
Material 2:		05			
Material 2 Desc:		CLAY			
Material 3:		66			
Material 3 Desc:		DENSE			
Formation Top Depth:		3.0999999046325684			
Formation End Depth:		3.9600000381469727			
Formation End Depth UOM:		m			
<u>Overburden and Bedrock Materials Interval</u>					
Formation ID:		1002663830			
Layer:		2			
Color:		6			
General Color:		BROWN			
Material 1:		06			
Material 1 Desc:		SILT			
Material 2:		05			
Material 2 Desc:		CLAY			
Material 3:		66			
Material 3 Desc:		DENSE			
Formation Top Depth:		0.6100000143051147			
Formation End Depth:		3.0999999046325684			
Formation End Depth UOM:		m			
<u>Annular Space/Abandonment Sealing Record</u>					
Plug ID:		1002663835			
Layer:		2			
Plug From:		0.30000001192092896			
Plug To:		3.3499999046325684			
Plug Depth UOM:		m			
<u>Annular Space/Abandonment Sealing Record</u>					
Plug ID:		1002663834			
Layer:		1			
Plug From:		0.0			
Plug To:		0.30000001192092896			
Plug Depth UOM:		m			
<u>Annular Space/Abandonment Sealing Record</u>					
Plug ID:		1002663836			
Layer:		3			
Plug From:		3.3499999046325684			
Plug To:		6.710000038146973			
Plug Depth UOM:		m			

Map Key	Number of Records	Direction/ Distance (m)	Elev/Diff (m)	Site	DB
<u>Method of Construction & Well Use</u>					
Method Construction ID:		1002663841			
Method Construction Code:		H			
Method Construction:		Geoprobe			
Other Method Construction:					
<u>Pipe Information</u>					
Pipe ID:		1002663828			
Casing No:		0			
Comment:					
Alt Name:					
<u>Construction Record - Casing</u>					
Casing ID:		1002663838			
Layer:		2			
Material:					
Open Hole or Material:					
Depth From:					
Depth To:					
Casing Diameter:					
Casing Diameter UOM:		cm			
Casing Depth UOM:		m			
<u>Construction Record - Casing</u>					
Casing ID:		1002663837			
Layer:		1			
Material:		5			
Open Hole or Material:		PLASTIC			
Depth From:		0.0			
Depth To:		3.6600000858306885			
Casing Diameter:		5.079999923706055			
Casing Diameter UOM:		cm			
Casing Depth UOM:		m			
<u>Construction Record - Screen</u>					
Screen ID:		1002663839			
Layer:		1			
Slot:		10			
Screen Top Depth:		3.6600000858306885			
Screen End Depth:		6.710000038146973			
Screen Material:		6			
Screen Depth UOM:		m			
Screen Diameter UOM:		cm			
Screen Diameter:		3.6700000762939453			
<u>Hole Diameter</u>					
Hole ID:		1002663833			
Diameter:		11.430000305175781			
Depth From:		0.0			
Depth To:		6.710000038146973			
Hole Depth UOM:		m			
Hole Diameter UOM:		cm			

Map Key	Number of Records	Direction/ Distance (m)	Elev/Diff (m)	Site	DB
<u>Bore Hole Information</u>					
Bore Hole ID:	1002663801			Elevation:	
DP2BR:				Elevrc:	
Spatial Status:				Zone:	17
Code OB:				East83:	629744.00
Code OB Desc:				North83:	4833771.00
Open Hole:				Org CS:	UTM83
Cluster Kind:	This is a record from cluster log sheet			UTMRC:	3
Date Completed:	12/10/2007			UTMRC Desc:	margin of error : 10 - 30 m
Remarks:				Location Method:	www
Location Method Desc:	on Water Well Record				
Elevrc Desc:					
Location Source Date:					
Improvement Location Source:					
Improvement Location Method:					
Source Revision Comment:					
Supplier Comment:					
<u>Annular Space/Abandonment Sealing Record</u>					
Plug ID:	1002663805				
Layer:					
Plug From:					
Plug To:					
Plug Depth UOM:					
<u>Method of Construction & Well Use</u>					
Method Construction ID:	1002663804				
Method Construction Code:					
Method Construction:					
Other Method Construction:	GEOPROBE				
<u>Pipe Information</u>					
Pipe ID:	1002663806				
Casing No:	0				
Comment:					
Alt Name:					
<u>Construction Record - Casing</u>					
Casing ID:	1002663808				
Layer:					
Material:	5				
Open Hole or Material:	PLASTIC				
Depth From:					
Depth To:	3.6600000858306885				
Casing Diameter:					
Casing Diameter UOM:					
Casing Depth UOM:	m				
<u>Construction Record - Screen</u>					
Screen ID:	1002663807				
Layer:					
Slot:					
Screen Top Depth:	3.6600000858306885				
Screen End Depth:	6.710000038146973				

Map Key	Number of Records	Direction/ Distance (m)	Elev/Diff (m)	Site	DB
Screen Material:					
Screen Depth UOM:		m			
Screen Diameter UOM:					
Screen Diameter:					
<u>Results of Well Yield Testing</u>					
Pumping Test Method Desc:					
Pump Test ID:		1002663809			
Pump Set At:					
Static Level:					
Final Level After Pumping:					
Recommended Pump Depth:					
Pumping Rate:					
Flowing Rate:					
Recommended Pump Rate:					
Levels UOM:					
Rate UOM:					
Water State After Test Code:					
Water State After Test:					
Pumping Test Method:					
Pumping Duration HR:					
Pumping Duration MIN:					
Flowing:					
<u>Hole Diameter</u>					
Hole ID:		1002663803			
Diameter:		11.430000305175781			
Depth From:					
Depth To:		6.710000038146973			
Hole Depth UOM:		m			
Hole Diameter UOM:		cm			
<u>Bore Hole Information</u>					
Bore Hole ID:		1002663819		Elevation:	
DP2BR:				Elevrc:	
Spatial Status:				Zone:	
Code OB:				East83:	
Code OB Desc:				North83:	
Open Hole:				Org CS:	
Cluster Kind:		This is a record from cluster log sheet		UTMRC:	
Date Completed:		12/10/2007		UTMRC Desc:	
Remarks:				Location Method:	
Location Method Desc:		on Water Well Record		wwr	
Elevrc Desc:					
Location Source Date:					
Improvement Location Source:					
Improvement Location Method:					
Source Revision Comment:					
Supplier Comment:					
<u>Annular Space/Abandonment</u>					
<u>Sealing Record</u>					
Plug ID:		1002663823			
Layer:					
Plug From:					
Plug To:					
Plug Depth UOM:					

Map Key	Number of Records	Direction/ Distance (m)	Elev/Diff (m)	Site	DB
<u>Method of Construction & Well Use</u>					
Method Construction ID:	1002663822				
Method Construction Code:					
Method Construction:					
Other Method Construction:	GEOPROBE				
<u>Pipe Information</u>					
Pipe ID:	1002663824				
Casing No:	0				
Comment:					
Alt Name:					
<u>Construction Record - Casing</u>					
Casing ID:	1002663826				
Layer:					
Material:	5				
Open Hole or Material:	PLASTIC				
Depth From:					
Depth To:	3.6600000858306885				
Casing Diameter:					
Casing Diameter UOM:					
Casing Depth UOM:	m				
<u>Construction Record - Screen</u>					
Screen ID:	1002663825				
Layer:					
Slot:					
Screen Top Depth:	3.6600000858306885				
Screen End Depth:	6.710000038146973				
Screen Material:					
Screen Depth UOM:	m				
Screen Diameter UOM:					
Screen Diameter:					
<u>Results of Well Yield Testing</u>					
Pumping Test Method Desc:					
Pump Test ID:	1002663827				
Pump Set At:					
Static Level:					
Final Level After Pumping:					
Recommended Pump Depth:					
Pumping Rate:					
Flowing Rate:					
Recommended Pump Rate:					
Levels UOM:					
Rate UOM:					
Water State After Test Code:					
Water State After Test:					
Pumping Test Method:					
Pumping Duration HR:					
Pumping Duration MIN:					
Flowing:					
<u>Hole Diameter</u>					
Hole ID:	1002663821				

892 erisinfo.com | Environmental Risk Information Services Order No: 24121901604

Map Key	Number of Records	Direction/ Distance (m)	Elev/Diff (m)	Site	DB
User Type: Installation Type: Installation Size: Installation Config.: No. Tanks Installed: Units of Measure: Value/Tank (\$): Capacity(gal): Reference: Location Desc:		Gasoline service station pump island pump island 1 50			
		CTA Building Permits Dundas SW co St Patrick St			
386	3 of 3	NNE/297.9	94.8 / 4.00	Tator [Benjamin] 271 Dundas St W Toronto ON M5T 1G1	TANK
Permit Date: Permit Type: User Type: Installation Type: Installation Size: Installation Config.: No. Tanks Installed: Units of Measure: Value/Tank (\$): Capacity(gal): Reference: Location Desc:		5/7/1934 BP A50887 Gasoline service station gasoline service station gasoline service station 1 7900			
		CTA Building Permits Dundas St W cor St Patrick			
387	1 of 5	SE/298.0	88.8 / -2.00	WATERBURY OFFICE SUPPLY 225 RICHMOND ST W FLOOR 3 TORONTO ON M5V 1W2	SCT
Established: Plant Size (ft²): Employment:		1960 3500 1			
--Details--					
Description:		Stationery Product Manufacturing			
SIC/NAICS Code:		322230			
Description:		Quick Printing			
SIC/NAICS Code:		323114			
Description:		Digital Printing			
SIC/NAICS Code:		323115			
Description:		Other Printing			
SIC/NAICS Code:		323119			
Description:		Book, Periodical and Newspaper Wholesaler-Distributors			
SIC/NAICS Code:		414420			
Description:		Stationery and Office Supplies Wholesaler-Distributors			
SIC/NAICS Code:		418210			
387	2 of 5	SE/298.0	88.8 / -2.00	ACCURATE LITHO PLATE 225 RICHMOND ST W FLOOR 3 TORONTO ON M5V 1W2	SCT
Established:		1962			

Map Key	Number of Records	Direction/ Distance (m)	Elev/Diff (m)	Site	DB
Plant Size (ft²):		4000			
Employment:		3			
 --Details--					
Description:		PLATEMAKING AND RELATED SERVICES			
SIC/NAICS Code:		2796			
Description:		Support Activities for Printing			
SIC/NAICS Code:		323120			
<u>387</u>	3 of 5	SE/298.0	88.8 / -2.00	WATERBURY OFFICE SUPPLY 225 RICHMOND ST W FLOOR 3 TORONTO ON M5V 1W2	SCT
Established:		1960			
Plant Size (ft²):		0			
Employment:		1			
 --Details--					
Description:		STATIONERY, TABLETS, AND RELATED PRODUCTS			
SIC/NAICS Code:		2678			
Description:		COMMERCIAL PRINTING, LITHOGRAPHIC			
SIC/NAICS Code:		2752			
Description:		COMMERCIAL PRINTING, NOT ELSEWHERE CLASSIFIED			
SIC/NAICS Code:		2759			
Description:		STATIONERY AND OFFICE SUPPLIES			
SIC/NAICS Code:		5112			
Description:		BOOKS, PERIODICALS, AND NEWSPAPERS			
SIC/NAICS Code:		5192			
<u>387</u>	4 of 5	SE/298.0	88.8 / -2.00	Imperial Robes Ltd. 225 Richmond St W Unit 200 Toronto ON M5V 1W2	SCT
Established:		01-AUG-95			
Plant Size (ft²):		1600			
Employment:					
 --Details--					
Description:		All Other Cut and Sew Clothing Manufacturing			
SIC/NAICS Code:		315299			
<u>387</u>	5 of 5	SE/298.0	88.8 / -2.00	University Health Network 225 Richmond St W Suite 303 Suite 303 Toronto ON M5V 1W2	GEN
Generator No:		ON7934442			
SIC Code:					
SIC Description:					
Approval Years:		As of Nov 2021			
PO Box No:					
Country:		Canada			
Status:		Registered			
Co Admin:					

Map Key	Number of Records	Direction/ Distance (m)	Elev/Diff (m)	Site	DB
Choice of Contact: Phone No Admin: Contaminated Facility: MHSW Facility:					
Detail(s)					
Waste Class:		312 P			
Waste Class Name:		Pathological wastes			
388	1 of 1	WSW/298.0	91.3 / 0.46	37 BULWER STREET Toronto ON	WWIS
Well ID:		7287059		Flowing (Y/N):	
Construction Date:				Flow Rate:	
Use 1st:		Test Hole		Data Entry Status:	
Use 2nd:		Monitoring		Data Src:	
Final Well Status:		Monitoring and Test Hole		Date Received:	
Water Type:				05/25/2017	
Casing Material:				Selected Flag:	
Audit No:		Z241935		TRUE	
Tag:		A222663		Abandonment Rec:	
Constructn Method:				Contractor:	
Elevation (m):				7383	
Elevatn Reliabilty:				Form Version:	
Depth to Bedrock:				7	
Well Depth:				Owner:	
Overburden/Bedrock:				County:	
Pump Rate:				YORK	
Static Water Level:				Lot:	
Clear/Cloudy:				Concession:	
Municipality:		TORONTO CITY		Concession Name:	
Site Info:				Easting NAD83:	
				Northing NAD83:	
				Zone:	
				UTM Reliability:	
PDF URL (Map):		https://d2khazk8e83rdv.cloudfront.net/moe_mapping/downloads/2Water/Wells_pdfs/728\7287059.pdf			
Additional Detail(s) (Map)					
Well Completed Date:		02/16/2017			
Year Completed:		2017			
Depth (m):		9.144			
Latitude:		43.6494508954574			
Longitude:		-79.3955391796811			
X:		-79.39553902930179			
Y:		43.649450892122715			
Path:		728\7287059.pdf			
Bore Hole Information					
Bore Hole ID:		1006481167		Elevation:	
DP2BR:				Elevrc:	
Spatial Status:				Zone:	
Code OB:				17	
Code OB Desc:				East83:	
Open Hole:				629392.00	
Cluster Kind:				North83:	
Date Completed:		02/16/2017		4834190.00	
Remarks:				Org CS:	
Location Method Desc:		on Water Well Record		UTM83	
Elevrc Desc:				UTMRC:	
Location Source Date:				4	
Improvement Location Source:				UTMRC Desc:	
				margin of error : 30 m - 100 m	
				Location Method:	
				wwr	

Map Key	Number of Records	Direction/ Distance (m)	Elev/Diff (m)	Site	DB
Improvement Location Method: Source Revision Comment: Supplier Comment:					
<u>Overburden and Bedrock Materials Interval</u>					
Formation ID:		1006748197			
Layer:		1			
Color:		8			
General Color:		BLACK			
Material 1:					
Material 1 Desc:					
Material 2:					
Material 2 Desc:					
Material 3:		73			
Material 3 Desc:		HARD			
Formation Top Depth:		0.0			
Formation End Depth:		0.5			
Formation End Depth UOM:		ft			
<u>Overburden and Bedrock Materials Interval</u>					
Formation ID:		1006748198			
Layer:		2			
Color:		3			
General Color:		BLUE			
Material 1:		06			
Material 1 Desc:		SILT			
Material 2:		05			
Material 2 Desc:		CLAY			
Material 3:		66			
Material 3 Desc:		DENSE			
Formation Top Depth:		0.5			
Formation End Depth:		15.0			
Formation End Depth UOM:		ft			
<u>Overburden and Bedrock Materials Interval</u>					
Formation ID:		1006748199			
Layer:		3			
Color:		2			
General Color:		GREY			
Material 1:		05			
Material 1 Desc:		CLAY			
Material 2:		06			
Material 2 Desc:		SILT			
Material 3:		28			
Material 3 Desc:		SAND			
Formation Top Depth:		15.0			
Formation End Depth:		30.0			
Formation End Depth UOM:		ft			
<u>Annular Space/Abandonment Sealing Record</u>					
Plug ID:		1006748209			
Layer:		3			
Plug From:		18.0			
Plug To:		30.0			

Map Key	Number of Records	Direction/ Distance (m)	Elev/Diff (m)	Site	DB
Plug Depth UOM:		ft			
<u>Annular Space/Abandonment Sealing Record</u>					
Plug ID:		1006748208			
Layer:		2			
Plug From:		1.0			
Plug To:		18.0			
Plug Depth UOM:		ft			
<u>Annular Space/Abandonment Sealing Record</u>					
Plug ID:		1006748207			
Layer:		1			
Plug From:		0.0			
Plug To:		1.0			
Plug Depth UOM:		ft			
<u>Method of Construction & Well Use</u>					
Method Construction ID:		1006748206			
Method Construction Code:		2			
Method Construction:		Rotary (Convent.)			
Other Method Construction:					
<u>Pipe Information</u>					
Pipe ID:		1006748196			
Casing No:		0			
Comment:					
Alt Name:					
<u>Construction Record - Casing</u>					
Casing ID:		1006748202			
Layer:		1			
Material:		5			
Open Hole or Material:		PLASTIC			
Depth From:		0.0			
Depth To:		20.0			
Casing Diameter:		2.0			
Casing Diameter UOM:		inch			
Casing Depth UOM:		ft			
<u>Construction Record - Screen</u>					
Screen ID:		1006748203			
Layer:		1			
Slot:		.1			
Screen Top Depth:		20.0			
Screen End Depth:		30.0			
Screen Material:		5			
Screen Depth UOM:		ft			
Screen Diameter UOM:		inch			
Screen Diameter:		2.375			
<u>Water Details</u>					

Map Key	Number of Records	Direction/ Distance (m)	Elev/Diff (m)	Site	DB
Water ID: 1006748201 Layer: 1 Kind Code: 8 Kind: Untested Water Found Depth: Water Found Depth UOM: ft					
<u>Hole Diameter</u>					
Hole ID: 1006748200 Diameter: 6.0 Depth From: 0.0 Depth To: 30.0 Hole Depth UOM: ft Hole Diameter UOM: inch					
389	1 of 2	WNW/298.1	96.2 / 5.32	451 Dundas St. W. Toronto ON M5T 1G8	SPL
Ref No: 7337-8DQGG Year: Incident Dt: 2/3/2011 Dt MOE Arvl on Scn: MOE Reported Dt: 2/3/2011 Dt Document Closed: Site No: MOE Response: No Field Response Site County/District: Site Geo Ref Meth: Site District Office: Nearest Watercourse: Site Name: Commercial Building<UNOFFICIAL> Site Address: 451 Dundas St. W. Site Region: Site Municipality: Toronto Site Lot: Site Conc: Site Geo Ref Accu: Site Map Datum: Northing: Easting: Entity Operating Name: Client Name: Client Type: Source Type: Incident Cause: Discharge or Emission to Air Incident Preceding Spill: Incident Reason: Error- Operator error Incident Summary: Enbridge: 1"plastic dmg. safe. Toronto Environment Impact: Confirmed Health Env Consequence: Nature of Impact: Air Pollution; Human Health/Safety Contaminant Qty: 0 other - see incident description Contaminant Qty 1: 0 Contaminant Unit: other - see incident description Contaminant Code: 35 Contaminant Name: NATURAL GAS (METHANE) Contaminant Limit 1: Contam Limit Freq 1: Contaminant UN No 1: Receiving Medium: Activity Preceding Spill: Property 2nd Watershed:					
Municipality No: Nature of Damage: Discharger Report: Material Group: Impact to Health: Agency Involved:					

Map Key	Number of Records	Direction/ Distance (m)	Elev/Diff (m)	Site	DB
Property Tertiary Watershed: Sector Type: Pipeline SAC Action Class: Air Spills - Gases and Vapours Call Report Locatn Geodata: Time Reported: System Facility Address:					
389	2 of 2	WNW/298.1	96.2 / 5.32	451 Dundas Street . West , Toronto ON	PINC
Incident Id: 2683806 Incident No: 527402 Incident Reported Dt: Type: FS-Pipeline Incident Status Code: Pipeline Damage Reason Est Tank Status: RC Established Task No: 3219485 Spills Action Centre: 7337-8DQQGG Fuel Type: Natural Gas Fuel Occurrence Tp: Pipeline Strike Date of Occurrence: 2/3/2011 0:00 Occurrence Start Dt: 2011/02/07 Depth: Customer Acct Name: Incident Address: Operation Type: Construction Site (pipeline strike) Pipeline Type: Service / Riser Distribution Pipeline Regulator Type: Summary: 451 Dundas Street . West , Toronto - 1" Pipeline Hit Reported By: Vito Modugno - Enbridge Affiliation: Industry Stakeholder (Licensee/Registration/Certificate Holder, Facility Owner, etc.) Occurrence Desc: CONTRACTOR DAMAGED GAS SERVICE Damage Reason: Excavation practices not sufficient Notes: DAMAGED BY BACKHOE					
Pipe Material: Plastic Fuel Category: Natural Gas Health Impact: No Environment Impact: No Property Damage: Yes Service Interrupt: Yes Enforce Policy: Yes Public Relation: No Pipeline System: PSIG: Attribute Category: FS-Perform P-line Inc Invest Regulator Location: Method Details: E-mail					
390	1 of 6	SSE/298.2	86.8 / -4.03	DOVER CORPORATION (CANADA) LTD. 126 JOHN STREET TORONTO ON M5V 2E3	GEN
Generator No: ON0407700 SIC Code: 3099 SIC Description: OTHER METAL FAB. IND. Approval Years: 86,87,88,89,90 PO Box No: Country: Status: Co Admin: Choice of Contact: Phone No Admin: Contaminated Facility: MHSW Facility:					
<u>Detail(s)</u>					
Waste Class: 112 Waste Class Name: ACID WASTE - HEAVY METALS					
Waste Class: 145 Waste Class Name: PAINT/PIGMENT/COATING RESIDUES					
Waste Class: 252					

Map Key	Number of Records	Direction/ Distance (m)	Elev/Diff (m)	Site	DB
Waste Class Name:		WASTE OILS & LUBRICANTS			
390	2 of 6	SSE/298.2	86.8 / -4.03	DOVER (OUT OF BUS) 13-070 126 JOHN STREET TORONTO ON M5V 2E3	GEN
Generator No:		ON0407700			
SIC Code:		3099			
SIC Description:		OTHER METAL FAB. IND			
Approval Years:		92,93,94,95,96,97,98			
PO Box No:					
Country:					
Status:					
Co Admin:					
Choice of Contact:					
Phone No Admin:					
Contaminated Facility:					
MHSW Facility:					
<u>Detail(s)</u>					
Waste Class:		112			
Waste Class Name:		ACID WASTE - HEAVY METALS			
Waste Class:		145			
Waste Class Name:		PAINT/PIGMENT/COATING RESIDUES			
Waste Class:		252			
Waste Class Name:		WASTE OILS & LUBRICANTS			
390	3 of 6	SSE/298.2	86.8 / -4.03	FESTIVAL HALL DEVELOPMENT LTD. 126 JOHN ST. & 265-267 RICHMOND ST. W. TORONTO ON	GEN
Generator No:		ON2257100			
SIC Code:		7752			
SIC Description:		ENGINEER OFFICES			
Approval Years:		97,98,99			
PO Box No:					
Country:					
Status:					
Co Admin:					
Choice of Contact:					
Phone No Admin:					
Contaminated Facility:					
MHSW Facility:					
<u>Detail(s)</u>					
Waste Class:		146			
Waste Class Name:		OTHER SPECIFIED INORGANICS			
390	4 of 6	SSE/298.2	86.8 / -4.03	FESTIVAL HALL DEVELOPMENT LTD. 126 JOHN SREET 265-267 RICHMOND STREET WEST TORONTO ON	GEN
Generator No:		ON2257100			
SIC Code:		7752			
SIC Description:		ENGINEER OFFICES			
Approval Years:		00,01			
PO Box No:					

Map Key	Number of Records	Direction/ Distance (m)	Elev/Diff (m)	Site	DB
Country: Status: Co Admin: Choice of Contact: Phone No Admin: Contaminated Facility: MHSW Facility:					
Detail(s)					
Waste Class:		146			
Waste Class Name:		OTHER SPECIFIED INORGANICS			
390	5 of 6	SSE/298.2	86.8 / -4.03	Turnbull Elevator Co 126 John St Toronto ON	TANK
Permit Date:		8/20/1928			
Permit Type:		BP A16327			
User Type:		Elevating devices			
Installation Type:		Gasoline tank			
Installation Size:					
Installation Config.:		1 x Gasoline tank			
No. Tanks Installed:		1			
Units of Measure:					
Value/Tank (\$):		125			
Capacity(gal):					
Reference:		CTA Building permits			
Location Desc:		126 John St			
390	6 of 6	SSE/298.2	86.8 / -4.03	126 John Street, Toronto ON M5V 2E9	EHS
Order No:		23111700751		Nearest Intersection:	
Status:		C		Municipality:	
Report Type:		Standard Report		Client Prov/State: ON	
Report Date:		22-NOV-23		Search Radius (km): .25	
Date Received:		17-NOV-23		X: -79.3912816	
Previous Site Name:				Y: 43.6485455	
Lot/Building Size:					
Additional Info Ordered:					
391	1 of 14	ESE/298.2	89.8 / -1.00	ACCUPLUS REPRODUCTIONS INC. 230 RICHMOND STREET WEST, SUITE 300 TORONTO ON M5V 1V6	GEN
Generator No:		ON1994100			
SIC Code:		2819			
SIC Description:		OTHER COMM. PRINTING			
Approval Years:		95,96,97,98,99,00,01			
PO Box No:					
Country:					
Status:					
Co Admin:					
Choice of Contact:					
Phone No Admin:					
Contaminated Facility:					
MHSW Facility:					
Detail(s)					

Map Key	Number of Records	Direction/ Distance (m)	Elev/Diff (m)	Site	DB
Waste Class: Waste Class Name:		213 PETROLEUM DISTILLATES			
391	2 of 14	ESE/298.2	89.8 / -1.00	INTERBASE CONSULTANTS LIMITED 230 RICHMOND STREET WEST, 5TH FLOOR TORONTO ON M5V 1V6	GEN
Generator No: SIC Code: SIC Description: Approval Years: PO Box No: Country: Status: Co Admin: Choice of Contact: Phone No Admin: Contaminated Facility: MHSW Facility:		ON2247200 4599 OTHER TRANS. SERV. 97,98,99,00,01			
<u>Detail(s)</u>					
Waste Class: Waste Class Name:		121 ALKALINE WASTES - HEAVY METALS			
391	3 of 14	ESE/298.2	89.8 / -1.00	James Evans & Associates Ltd. 230 Richmond St W Suite 803 Toronto ON M5V 3E5	SCT
Established: Plant Size (ft²): Employment:		15			
<u>--Details--</u>					
Description: SIC/NAICS Code:		Software Publishers 511210			
391	4 of 14	ESE/298.2	89.8 / -1.00	Lexpert 230 Richmond St W Suite 1100 Toronto ON M5V 3E5	SCT
Established: Plant Size (ft²): Employment:		1993 20			
<u>--Details--</u>					
Description: SIC/NAICS Code:		Periodical Publishers 511120			
Description: SIC/NAICS Code:		Directory and Mailing List Publishers 511140			
391	5 of 14	ESE/298.2	89.8 / -1.00	230 Richmond Street TORONTO ON	EHS
Order No: Status:		20090318036w C		Nearest Intersection: Municipality:	

Map Key	Number of Records	Direction/ Distance (m)	Elev/Diff (m)	Site	DB
Report Type: Self Serve Instant Report Client Prov/State: ON Report Date: 3/18/2009 Search Radius (km): 0.25 Date Received: 3/18/2009 X: 0 Previous Site Name: Y: 0 Lot/Building Size: Additional Info Ordered:					
391	6 of 14	ESE/298.2	89.8 / -1.00	OCAD UNIVERSITY 230 RICHMOND ST TORONTO ON M5V 3E5	GEN
Generator No: ON6138736 SIC Code: 611710 SIC Description: Approval Years: 2011 PO Box No: Country: Status: Co Admin: Choice of Contact: Phone No Admin: Contaminated Facility: MHSW Facility:					
391	7 of 14	ESE/298.2	89.8 / -1.00	OCAD UNIVERSITY 230 RICHMOND ST TORONTO ON M5V 3E5	GEN
Generator No: ON6138736 SIC Code: 611710 SIC Description: Educational Support Services Approval Years: 2012 PO Box No: Country: Status: Co Admin: Choice of Contact: Phone No Admin: Contaminated Facility: MHSW Facility:					
391	8 of 14	ESE/298.2	89.8 / -1.00	OCAD UNIVERSITY 230 RICHMOND ST TORONTO ON	GEN
Generator No: ON6138736 SIC Code: 611710 SIC Description: EDUCATIONAL SUPPORT SERVICES Approval Years: 2013 PO Box No: Country: Status: Co Admin: Choice of Contact: Phone No Admin: Contaminated Facility: MHSW Facility:					
<u>Detail(s)</u>					
Waste Class: 146 Waste Class Name: OTHER SPECIFIED INORGANICS					

904 erisinfo.com | Environmental Risk Information Services Order No: 24121901604

Map Key	Number of Records	Direction/ Distance (m)	Elev/Diff (m)	Site	DB
<u>Detail(s)</u>					
Waste Class:		312 P			
Waste Class Name:		Pathological wastes			
391	12 of 14	ESE/298.2	89.8 / -1.00	230-240 Richmond Street West Toronto ON M5V 3E5	EHS
Order No:	20190618195			Nearest Intersection:	
Status:	C			Municipality:	
Report Type:	Custom Report			Client Prov/State:	ON
Report Date:	25-JUN-19			Search Radius (km):	.2
Date Received:	18-JUN-19			X:	-79.388731
Previous Site Name:	The Board of Directors of the College of Physiotherapy, Immigration Canada, Corp orate Software and IBI Group.			Y:	43.649777
Lot/Building Size:	0.15 hectares (0.37 acres)				
Additional Info Ordered:					
391	13 of 14	ESE/298.2	89.8 / -1.00	OCAD University Health and Wellness Centre 230 Richmond Street West 6th floor Toronto ON M5V 3E5	GEN
Generator No:	ON6356985				
SIC Code:					
SIC Description:					
Approval Years:	As of Nov 2021				
PO Box No:					
Country:	Canada				
Status:	Registered				
Co Admin:					
Choice of Contact:					
Phone No Admin:					
Contaminated Facility:					
MHSW Facility:					
<u>Detail(s)</u>					
Waste Class:		312 P			
Waste Class Name:		Pathological wastes			
391	14 of 14	ESE/298.2	89.8 / -1.00	OCAD University Health and Wellness Centre 230 Richmond Street West 6th floor Toronto ON M5V 3E5	GEN
Generator No:	ON6356985				
SIC Code:					
SIC Description:					
Approval Years:	As of Oct 2022				
PO Box No:					
Country:	Canada				
Status:	Registered				
Co Admin:					
Choice of Contact:					
Phone No Admin:					
Contaminated Facility:					
MHSW Facility:					
<u>Detail(s)</u>					

Map Key	Number of Records	Direction/ Distance (m)	Elev/Diff (m)	Site	DB
Waste Class: Waste Class Name:		312 P PATHOLOGICAL WASTES			
392	1 of 1	SW/298.3	90.2 / -0.67	Kindling Music Inc. 411 Queen St W Floor 3 Toronto ON M5V 2A5	SCT
Established:					
Plant Size (ft²):					
Employment:					
--Details--					
Description:		Agents and Managers for Artists, Athletes, Entertainers and Other Public Figures			
SIC/NAICS Code:		711410			
Description:		Record Production			
SIC/NAICS Code:		512210			
393	1 of 13	W/298.5	93.1 / 2.26	D MARK COLLECTIONS INC 215 SPADINA AVE FLOOR 4 TORONTO ON M5T 2C7	SCT
Established:		1983			
Plant Size (ft²):		10000			
Employment:		50			
--Details--					
Description:		WOMEN'S, MISSES', AND JUNIORS' OUTERWEAR, NOT ELSEWHERE CLASSIFIED			
SIC/NAICS Code:		2339			
393	2 of 13	W/298.5	93.1 / 2.26	X S CLOTHING COMPANY INC. 215 SPADINA AVE SUITE 200 TORONTO ON M5T 2C7	SCT
Established:		0000			
Plant Size (ft²):		0			
Employment:		32			
--Details--					
Description:		WOMEN'S, MISSES', AND JUNIORS' OUTERWEAR, NOT ELSEWHERE CLASSIFIED			
SIC/NAICS Code:		2339			
Description:		Cut and Sew Clothing Contracting			
SIC/NAICS Code:		315210			
Description:		Other Women's and Girls' Cut and Sew Clothing Manufacturing			
SIC/NAICS Code:		315239			
393	3 of 13	W/298.5	93.1 / 2.26	D MARK COLLECTIONS INC. 215 Spadina Ave Floor 4 Toronto ON M5T 2C7	SCT
Established:		1991			
Plant Size (ft²):		2700			
Employment:		30			

Map Key	Number of Records	Direction/ Distance (m)	Elev/Diff (m)	Site	DB
--Details--					
Description:		Cut and Sew Clothing Contracting			
SIC/NAICS Code:		315210			
Description:		Other Women's and Girls' Cut and Sew Clothing Manufacturing			
SIC/NAICS Code:		315239			
393	4 of 13	W/298.5	93.1 / 2.26	Dreams Home Fashions Inc. 215 Spadina Ave Toronto ON M5T 2C7	SCT
Established:		01-AUG-91			
Plant Size (ft²):		15000			
Employment:					
--Details--					
Description:		Household Furniture (except Wood and Upholstered) Manufacturing			
SIC/NAICS Code:		337126			
Description:		Other Ornamental and Architectural Metal Product Manufacturing			
SIC/NAICS Code:		332329			
Description:		Curtain and Linen Mills			
SIC/NAICS Code:		314120			
Description:		Curtain and Linen Mills			
SIC/NAICS Code:		314120			
393	5 of 13	W/298.5	93.1 / 2.26	Playwrights Canada Press 215 Spadina Ave Suite 230 Toronto ON M5T 2C7	SCT
Established:		01-AUG-84			
Plant Size (ft²):					
Employment:					
--Details--					
Description:		Book Publishers			
SIC/NAICS Code:		511130			
393	6 of 13	W/298.5	93.1 / 2.26	Curmann Contractiing 215 Spadina Ave Toronto ON M5T 2C7	GEN
Generator No:		ON8544448			
SIC Code:					
SIC Description:					
Approval Years:		04			
PO Box No:					
Country:					
Status:					
Co Admin:					
Choice of Contact:					
Phone No Admin:					
Contaminated Facility:					
MHSW Facility:					

Map Key	Number of Records	Direction/ Distance (m)	Elev/Diff (m)	Site	DB
393	7 of 13	W/298.5	93.1 / 2.26	Curmann Contracting Ltd 215 Spadina Ave Toronto ON M5T 2C7	GEN
Generator No: SIC Code: SIC Description: Approval Years: PO Box No: Country: Status: Co Admin: Choice of Contact: Phone No Admin: Contaminated Facility: MHSW Facility:		ON8771046 04			
393	8 of 13	W/298.5	93.1 / 2.26	Cormorant Books Inc. 215 Spadina Ave Studio 230 Toronto ON M5T 2C7	SCT
Established: Plant Size (ft²): Employment:		01-AUG-86			
--Details-- Description: SIC/NAICS Code:		Book Publishers 511130			
Description: SIC/NAICS Code:		Book Publishers 511130			
393	9 of 13	W/298.5	93.1 / 2.26	Professional Assn Cdn Theatres 215 Spadina Ave Suite 555 Toronto ON M5T 2C7	SCT
Established: Plant Size (ft²): Employment:		01-JAN-76			
--Details-- Description: SIC/NAICS Code:		Business Associations 813910			
393	10 of 13	W/298.5	93.1 / 2.26	Playwrights Guild of Canada 215 Spadina Ave Suite 210 Toronto ON M5T 2C7	SCT
Established: Plant Size (ft²): Employment:		01-OCT-72 4000			
--Details-- Description: SIC/NAICS Code:		Other Membership Organizations 813990			

Map Key	Number of Records	Direction/ Distance (m)	Elev/Diff (m)	Site	DB
393	11 of 13	W/298.5	93.1 / 2.26	Canadian Art Foundation 215 Spadina Ave Suite 320 Toronto ON M5T 2C7	SCT
Established: Plant Size (ft²): Employment:		01-OCT-91			
--Details-- Description: SIC/NAICS Code:		Business Associations 813910			
Description: SIC/NAICS Code:		Professional Organizations 813920			
393	12 of 13	W/298.5	93.1 / 2.26	Playwrights Guild Catalogue 215 Spadina Ave Suite 210 Toronto ON M5T 2C7	SCT
Established: Plant Size (ft²): Employment:		01-AUG-72			
--Details-- Description: SIC/NAICS Code:		Directory and Mailing List Publishers 511140			
393	13 of 13	W/298.5	93.1 / 2.26	215 Spadina Avenue Toronto ON M5T 2C7	EHS
Order No: Status: Report Type: Report Date: Date Received: Previous Site Name: Lot/Building Size: Additional Info Ordered:		20130422002 C Custom Report 26-APR-13 22-APR-13		Nearest Intersection: Municipality: Client Prov/State: Search Radius (km): X: Y:	
				ON .25 0 0	
394	1 of 1	NW/298.5	96.8 / 5.96	430 Dundas St W Toronto ON M5T1G7	EHS
Order No: Status: Report Type: Report Date: Date Received: Previous Site Name: Lot/Building Size: Additional Info Ordered:		20141030036 C Standard Report 05-NOV-14 30-OCT-14		Nearest Intersection: Municipality: Client Prov/State: Search Radius (km): X: Y:	
				Toronto ON .25 -79.395557 43.653752	
395	1 of 2	WNW/298.5	95.8 / 5.00	453 Dundas Street West Toronto ON M5T 1G8	EHS
Order No: Status: Report Type:		20100921010 C Custom Report		Nearest Intersection: Municipality: Client Prov/State:	
				ON	

Map Key	Number of Records	Direction/ Distance (m)	Elev/Diff (m)	Site	DB
Report Date: 9/27/2010 Search Radius (km): 0.25 Date Received: 9/21/2010 X: -79.396343 Previous Site Name: Y: 43.653163 Lot/Building Size: Additional Info Ordered:					
395	2 of 2	WNW/298.5	95.8 / 5.00	453 Dundas St W/ TORONTO ON M5T 1G8	HINC
External File Num: FS INC 0705-02167 Fuel Occurrence Type: Pipeline Strike Date of Occurrence: 4/25/2007 Fuel Type Involved: Natural Gas Status Desc: Completed - Causal Analysis(End) Job Type Desc: Incident/Near-Miss Occurrence (FS) Oper. Type Involved: Construction Site (pipeline strike) Service Interruptions: Yes Property Damage: Yes Fuel Life Cycle Stage: Transmission, Distribution and Transportation Root Cause: Root Cause: Equipment/Material/Component:No Procedures:No Maintenance:No Design:No Training:No Management:No Human Factors:Yes Reported Details: Fuel Category: Gaseous Fuel Occurrence Type: Incident Affiliation: Industry Stakeholder (Licensee/Registration/Certificate Holder, Facility Owner, etc.) County Name: Toronto Approx. Quant. Rel: Nearby body of water: Enter Drainage Syst.: Approx. Quant. Unit: Environmental Impact:					
396	1 of 1	E/298.6	90.8 / 0.00	190 Simcoe St And 330 University Ave Toronto ON	EHS
Order No: 20120816033 Nearest Intersection: Status: C Municipality: Report Type: RSC Report (Urban) Client Prov/State: ON Report Date: 27-AUG-12 Search Radius (km): .3 Date Received: 16-AUG-12 X: -79.388091 Previous Site Name: Y: 43.651422 Lot/Building Size: Additional Info Ordered:					
397	1 of 6	WSW/298.6	91.6 / 0.78	TORONTO HYDRO 43-45 BULWER STREET TORONTO ON M5T 1A1	NPCB
Company Code: F0690 Industry: Site Status: Transaction Date: 1/29/1996 Inspection Date: --Details-- Label: Serial No.: PCB Type/Code: Unknown concentration Location: Item/State:					

Map Key	Number of Records	Direction/ Distance (m)	Elev/Diff (m)	Site	DB
No. of Items: Manufacturer: Status: Stored for Disposal Contents: 91.00 KG					
397	2 of 6	WSW/298.6	91.6 / 0.78	TORONTO HYDRO 43-45 BULWER STREET TORONTO ON M5T 1A1	OPCB
Year: 1995 Site Number: 30185A021 Name Owner: Additional Site Information:					
--Details-- Quantity: 10.00 Address Site: Description: Number of Drums of Soil with High Level PCBs (>1000 ppm) Quantity: 4000.00 Address Site: Description: Weight of Drums of Soil with High Level PCBs (>1000 ppm) kg Quantity: 10.00 Address Site: Description: Number of Drums of Other Material with Low Level PCBs (< 1000 ppm) kg Quantity: 1500.00 Address Site: Description: Weight of Drums of Other Material with Low Level PCBs (< 1000 ppm) kg					
397	3 of 6	WSW/298.6	91.6 / 0.78	TORONTO HYDRO C/O 14 CARLTON STREET BULWER STATION, 43-45 BULWER STREET TORONTO ON M5T 1A1	GEN
Generator No: ON0173217 SIC Code: 4911 SIC Description: ELECT. POWER SYS. Approval Years: 86,87,88,89,90 PO Box No: Country: Status: Co Admin: Choice of Contact: Phone No Admin: Contaminated Facility: MHSW Facility:					
397	4 of 6	WSW/298.6	91.6 / 0.78	TORONTO HYDRO 43 - 45 BULWER STREET BULWER STATION TORONTO ON M5T 1A1	GEN
Generator No: ON0173217 SIC Code: 4911 SIC Description: ELECT. POWER SYS. Approval Years: 92,93,97,98,99,00,01 PO Box No: Country: Status: Co Admin:					

Map Key	Number of Records	Direction/ Distance (m)	Elev/Diff (m)	Site	DB
Choice of Contact: Phone No Admin: Contaminated Facility: MHSW Facility:					
<u>Detail(s)</u>					
Waste Class:		243			
Waste Class Name:		PCB'S			
397	5 of 6	WSW/298.6	91.6 / 0.78	TORONTO HYDRO 38-133 BULWER STATION, 43-45 BULWER STREET C/O 14 CARLTON STREET TORONTO ON M5T 1A1	GEN
Generator No:		ON0173217			
SIC Code:		4911			
SIC Description:		ELECT. POWER SYS.			
Approval Years:		94,95,96			
PO Box No:					
Country:					
Status:					
Co Admin:					
Choice of Contact:					
Phone No Admin:					
Contaminated Facility:					
MHSW Facility:					
<u>Detail(s)</u>					
Waste Class:		243			
Waste Class Name:		PCB'S			
397	6 of 6	WSW/298.6	91.6 / 0.78	NUSENS NICHE CONTRACTING SERVICES INC 45 BULWER STREET TORONTO ON M5T 1A1	GEN
Generator No:		ON5286715			
SIC Code:					
SIC Description:					
Approval Years:		As of Oct 2019			
PO Box No:					
Country:		Canada			
Status:		Registered			
Co Admin:					
Choice of Contact:					
Phone No Admin:					
Contaminated Facility:					
MHSW Facility:					
<u>Detail(s)</u>					
Waste Class:		145 T			
Waste Class Name:		Wastes from the use of pigments, coatings and paints			
398	1 of 4	SSE/298.8	86.7 / -4.11	Michaels Stores, Inc. 142 John St Toronto ON M5V2E3	GEN
Generator No:		ON9387263			
SIC Code:					

Map Key	Number of Records	Direction/ Distance (m)	Elev/Diff (m)	Site	DB
SIC Description: Approval Years: As of Dec 2018 PO Box No: Country: Canada Status: Registered Co Admin: Choice of Contact: Phone No Admin: Contaminated Facility: MHSW Facility:					
<u>Detail(s)</u>					
Waste Class:		145 I			
Waste Class Name:		Wastes from the use of pigments, coatings and paints			
Waste Class:		145 L			
Waste Class Name:		Wastes from the use of pigments, coatings and paints			
Waste Class:		146 T			
Waste Class Name:		Other specified inorganic sludges, slurries or solids			
Waste Class:		148 A			
Waste Class Name:		Misc. wastes and inorganic chemicals			
Waste Class:		212 I			
Waste Class Name:		Aliphatic solvents and residues			
Waste Class:		263 L			
Waste Class Name:		Misc. waste organic chemicals			
Waste Class:		331 I			
Waste Class Name:		Waste compressed gases including cylinders			
Waste Class:		331 L			
Waste Class Name:		Waste compressed gases including cylinders			
398	2 of 4	SSE/298.8	86.7 / -4.11	Michaels Stores, Inc. 142 John St Toronto ON M5V2E3	GEN
Generator No: ON9387263 SIC Code: SIC Description: Approval Years: As of Jul 2020 PO Box No: Country: Canada Status: Registered Co Admin: Choice of Contact: Phone No Admin: Contaminated Facility: MHSW Facility:					
<u>Detail(s)</u>					
Waste Class:		146 T			
Waste Class Name:		Other specified inorganic sludges, slurries or solids			
Waste Class:		145 I			
Waste Class Name:		Wastes from the use of pigments, coatings and paints			
Waste Class:		331 I			

Map Key	Number of Records	Direction/ Distance (m)	Elev/Diff (m)	Site	DB
Waste Class Name:		Waste compressed gases including cylinders			
Waste Class:		331 L			
Waste Class Name:		Waste compressed gases including cylinders			
Waste Class:		148 A			
Waste Class Name:		Misc. wastes and inorganic chemicals			
Waste Class:		263 L			
Waste Class Name:		Misc. waste organic chemicals			
Waste Class:		145 L			
Waste Class Name:		Wastes from the use of pigments, coatings and paints			
Waste Class:		212 I			
Waste Class Name:		Aliphatic solvents and residues			
398	3 of 4	SSE/298.8	86.7 / -4.11	Michaels Stores, Inc. 142 John St Toronto ON M5V2E3	GEN
Generator No:		ON9387263			
SIC Code:					
SIC Description:					
Approval Years:		As of Nov 2021			
PO Box No:					
Country:		Canada			
Status:		Registered			
Co Admin:					
Choice of Contact:					
Phone No Admin:					
Contaminated Facility:					
MHSW Facility:					
<u>Detail(s)</u>					
Waste Class:		122 C			
Waste Class Name:		Alkaline slutions - containing other metals and non-metals (not cyanide)			
Waste Class:		145 L			
Waste Class Name:		Wastes from the use of pigments, coatings and paints			
Waste Class:		145 I			
Waste Class Name:		Wastes from the use of pigments, coatings and paints			
Waste Class:		331 I			
Waste Class Name:		Waste compressed gases including cylinders			
Waste Class:		212 I			
Waste Class Name:		Aliphatic solvents and residues			
Waste Class:		146 T			
Waste Class Name:		Other specified inorganic sludges, slurries or solids			
Waste Class:		263 L			
Waste Class Name:		Misc. waste organic chemicals			
Waste Class:		331 L			
Waste Class Name:		Waste compressed gases including cylinders			
Waste Class:		148 A			
Waste Class Name:		Misc. wastes and inorganic chemicals			

915 erisinfo.com | Environmental Risk Information Services Order No: 24121901604

916 erisinfo.com | Environmental Risk Information Services Order No: 24121901604

Map Key	Number of Records	Direction/ Distance (m)	Elev/Diff (m)	Site	DB
Site Pin: 21412-0396 (LT) Asmt Roll No: Project Type: POST2011 Approval Type: RSC based on Phase One and Two ESAs Applicable Standards: PDF Link: https://www.accessenvironment.ene.gov.on.ca/AEWeb/ae/ViewDocument.action?documentRefID=227292					
401	1 of 1	NNE/299.4	95.8 / 5.00	129 Mccaul St Toronto ON M5T1W3	EHS
Order No: 20170417131 Status: C Report Type: Standard Report Report Date: 24-APR-17 Date Received: 17-APR-17 Previous Site Name: Lot/Building Size: Additional Info Ordered:					
Nearest Intersection: Municipality: Client Prov/State: ON Search Radius (km): .25 X: -79.390922 Y: 43.654594					
402	1 of 1	SW/299.5	89.8 / -1.00	403 Queen Street West Toronto ON M5V 2A5	EHS
Order No: 23032901038 Status: C Report Type: Custom Report Report Date: 03-APR-23 Date Received: 29-MAR-23 Previous Site Name: Lot/Building Size: Additional Info Ordered:					
Nearest Intersection: Municipality: Client Prov/State: ON Search Radius (km): .25 X: -79.39462781 Y: 43.64881296					

Unplottable Summary

Total: 71 Unplottable sites

DB	Company Name/Site Name	Address	City	Postal
CA	TORONTO CITY LA-1166	S. OF DUNDAS STREET	TORONTO CITY ON	
CA	City of Toronto	Simcoe Street	Toronto ON	
CA	Simcoe Street Infrastructure Extension	Simcoe Street	Toronto ON	
CA	TORONTO CITY	LANE N. OF QUEEN ST.W.	TORONTO CITY ON	
CA	CITY	DUNDAS ST.W.	TORONTO ON	
CA	PARKING AUTHORITY OF TORONTO	GRANGE AVE.	TORONTO CITY ON	
CA	YORK CITY	DUNDAS ST. W.	YORK CITY ON	
CA	IRON DEVELOPMENTS INC.	PETER STREET BASIN	TORONTO CITY ON	
CA	TORONTO CITY DR. #R-278	QUEEN STREET WEST	TORONTO CITY ON	
CA	LAMBTON VILLA C/O MR. TOM FALLUS	DUNDAS STREET WEST	YORK CITY ON	
CA	VICTOR ROSA	DUNDAS ST. W.	TORONTO CITY ON	
CA	CN REAL ESTATE DR. #1093-G133	PETER STREET EXT.	TORONTO CITY ON	
CA	TORONTO CITY DR. #R-747	HURON ST.	TORONTO CITY ON	
CA	CN REAL ESTATE	WATER BOOSTER P.S. JOHN ST.	TORONTO CITY ON	
CA	TORONTO CITY-DWG. #LA-1205	LANE 38M W. OF HURON STREET	TORONTO CITY ON	
CA	VICTOR ROSA	LANE N. OF DUNDAS ST. W.	TORONTO CITY ON	
CA	TORONTO CITY DR. NO. LA-1178	LANE 34.4. M. S. OF QUEEN ST.	TORONTO CITY ON	

CA	CN REAL ESTATE UNNAMED STREET	PETER STREET	TORONTO CITY ON	
CA	CN REAL ESTATE JOE ACHTMAN, CONSTRUCTION	PETER ST. EXT. DWG. 1093-G132	TORONTO CITY ON	
CA	TORONTO CITY DUNDAS ST. W. DR. #D-348	DUNDAS STREET	TORONTO CITY ON	
CA	TORONTO CITY QUEEN ST. W. DR. #Q-89	QUEEN ST. W.	TORONTO CITY ON	
CA	ANGELO QUATTROCIOCCHI	S. OF DUNDAS ST. WEST	TORONTO CITY ON	
CA	CITY OF TORONTO C/O PARKING AUTHORITY OF	LARCH STREET DR.# C1 & C2	TORONTO CITY ON	
CA	Metrolinx	Rail Lands	Toronto ON	
CA	TORONTO CITY DR. #.Q-87	QUEEN STREET WEST	TORONTO CITY ON	
ECA	City of Toronto	Dundas St W City Land, and Easements	Toronto ON	M5V 3C6
ECA	Metrolinx		Toronto ON	M5J 2W3
ECA	City of Toronto	King Street West to Richmond Street West	Toronto ON	M5V 3C6
ECA	Canadian Pacific Properties Inc.	Simcoe St	Toronto ON	
ECA	City of Toronto	Simcoe Street	Toronto ON	M5V 3C6
ECA	Canadian Pacific Properties Inc.	Simcoe Street	Toronto ON	
ECA	Metrolinx	Rail Lands	Toronto ON	M5J 2W3
ECA	City of Toronto	John St	Toronto ON	M9C 2Y2
ECA	City of Toronto	McCaul St from Dundas Street to Queen Street West, College Street West to Elm Street	Toronto ON	M5V 3B5
GEN	BELL CANADA	VARIOUS BELL CANADA MANHOLES AND ACCESS CHAMBERS WITHIN THE MOE CENTRAL REG.	(SEE SCHEDULE "B") ON	K1P 6L9
GEN	TORONTO HYDRO-ELECTRIC SYSTEM LTD.	VAULTS, MANHOLES & SPILL SITES	TORONTO ON	
GEN	TORONTO HYDRO-ELECTRIC SYSTEM LTD.	VAULTS, MANHOLES & SPILL SITES	TORONTO ON	
GEN	TORONTO HYDRO-ELECTRIC SYSTEM LTD.	VAULTS, MANHOLES & SPILL SITES	TORONTO ON	
GEN	BELL CANADA / EXPELTECH	VARIOUS BELL CANADA MANHOLES AND ACCESS CHAMBERS WITHIN THE MOEE CENTRAL REG.	(SEE SCHEDULE "B") ON	

GEN	BELL CANADA	VARIOUS BELL CANADA MANHOLES AND ACCESS CHAMBERS WITHIN THE MOEE CENTRAL REG.	(SEE SCHEDULE "B") ON	
GEN	TORONTO HYDRO-ELECTRIC SYSTEM LTD.	VAULTS, MANHOLES & SPILL SITES	TORONTO ON	M5B 1K5
GEN	TORONTO HYDRO-ELECTRIC SYSTEM LTD.	VAULTS, MANHOLES & SPILL SITES	TORONTO ON	
GEN	BELL CANADA	VARIOUS BELL CANADA MANHOLES AND ACCESS CHAMBERS WITHIN THE MOE CENTRAL REG.	(SEE SCHEDULE "B") ON	
GEN	TORONTO HYDRO-ELECTRIC SYSTEM LTD.	VAULTS, MANHOLES & SPILL SITES	TORONTO ON	M1B 2K4
GEN	BELL CANADA	VARIOUS BELL CANADA MANHOLES AND ACCESS CHAMBERS WITHIN THE MOE CENTRAL REG.	(SEE SCHEDULE "B") ON	K1P 6L9
GEN	TORONTO HYDRO-ELECTRIC SYSTEM LTD.	VAULTS, MANHOLES & SPILL SITES	TORONTO ON	M1B 2K4
GEN	TORONTO HYDRO-ELECTRIC SYSTEM LTD.	VAULTS, MANHOLES & SPILL SITES	TORONTO ON	M1B 2K4
GEN	TORONTO HYDRO-ELECTRIC SYSTEM LTD.	VAULTS, MANHOLES & SPILL SITES	TORONTO ON	M1B 2K4
GEN	TORONTO HYDRO-ELECTRIC SYSTEM LTD.	VAULTS, MANHOLES & SPILL SITES	TORONTO ON	M1B 2K4
GEN	Golder Associates Ltd	Dundas Street West	Toronto ON	M6R 2C1
GEN	TORONTO HYDRO-ELECTRIC SYSTEM LTD.	VAULTS, MANHOLES & SPILL SITES	TORONTO ON	M4M 3N7
GEN	CANADIAN PACIFIC RAILWAYS	JOHN STREET YARD/TORONTO PO BOX 4100	AGINCOURT ON	M1S 4A8
PINC	PIPELINE HIT - 1/2"	TORONTO,,TORONTO,ON,,CA	ON	
PINC	PIPELINE HIT - 1/2"	TORONTO,,TORONTO,ON,,CA	ON	
PINC	PIPELINE HIT - 1/2"	TORONTO,,TORONTO,ON,,CA	ON	

SPL	Toronto Hydro-Electric System Limited		Toronto ON
SPL	Toronto Hydro-Electric System Limited		Toronto ON
SPL	Toronto Hydro-Electric System Limited		Toronto ON
SPL	G Zavitz Ltd.<UNOFFICIAL>	@ Dundas St	Toronto ON
SPL	Metrolinx	Between Simcoe St. & John St.	Toronto ON
SPL		just East of Dundas West	Toronto ON
SPL	Ontario Redimix Ltd.	just north of Queen Street	Toronto ON
SPL	Toronto Hydro-Electric System Limited		Toronto ON
SPL	METROLINX		Toronto ON
SPL	Toronto Hydro-Electric System Limited		Toronto ON
SPL	GO- Metrolinx<UNOFFICIAL>		Toronto ON
WWIS		JOHN STREET	YORK ON

Unplottable Report

Site: TORONTO CITY LA-1166
S. OF DUNDAS STREET TORONTO CITY ON

Database:
CA

Certificate #: 3-0797-87-
Application Year: 87
Issue Date: 6/15/1987
Approval Type: Municipal sewage
Status: Approved
Application Type:
Client Name:
Client Address:
Client City:
Client Postal Code:
Project Description:
Contaminants:
Emission Control:

Site: City of Toronto
Simcoe Street Toronto ON

Database:
CA

Certificate #: 7214-5HRVVJ
Application Year: 2003
Issue Date: 2/24/2003
Approval Type: Municipal and Private Sewage Works
Status: Approved
Application Type:
Client Name:
Client Address:
Client City:
Client Postal Code:
Project Description:
Contaminants:
Emission Control:

Site: Simcoe Street Infrastructure Extension
Simcoe Street Toronto ON

Database:
CA

Certificate #: 0118-5BQMTY
Application Year: 02
Issue Date: 7/8/02
Approval Type: Municipal & Private sewage
Status: Approved
Application Type: New Certificate of Approval
Client Name: Canadian Pacific Properties Inc.
Client Address: 100 Wellington Street West, PO Box 40
Client City: Toronto
Client Postal Code:
Project Description: This application is for the construction of sanitary sewers, forcemain and sanitary pumping station on Simcoe Street from Bremner Boulevard to Front Street.
Contaminants:
Emission Control:

Site: TORONTO CITY
LANE N. OF QUEEN ST.W. TORONTO CITY ON

Database:
CA

Certificate #: 3-1443-85-006
Application Year: 85
Issue Date: 12/19/85
Approval Type: Municipal sewage
Status: Approved
Application Type:
Client Name:
Client Address:
Client City:
Client Postal Code:
Project Description:
Contaminants:
Emission Control:

Site: CITY
DUNDAS ST.W. TORONTO ON

Database:
CA

Certificate #: 3-0003-85-006
Application Year: 85
Issue Date: 2/18/85
Approval Type: Municipal sewage
Status: Approved
Application Type:
Client Name:
Client Address:
Client City:
Client Postal Code:
Project Description:
Contaminants:
Emission Control:

Site: PARKING AUTHORITY OF TORONTO
GRANGE AVE. TORONTO CITY ON

Database:
CA

Certificate #: 7-1408-87-
Application Year: 87
Issue Date: 12/4/1987
Approval Type: Municipal water
Status: Approved
Application Type:
Client Name:
Client Address:
Client City:
Client Postal Code:
Project Description:
Contaminants:
Emission Control:

Site: YORK CITY
DUNDAS ST. W. YORK CITY ON

Database:
CA

Certificate #: 7-0777-87-
Application Year: 87
Issue Date: 7/9/1987
Approval Type: Municipal water
Status: Approved
Application Type:
Client Name:
Client Address:
Client City:
Client Postal Code:
Project Description:
Contaminants:
Emission Control:

Site: IRON DEVELOPMENTS INC.
PETER STREET BASIN TORONTO CITY ON

Database:
CA

Certificate #: 7-0673-87-
Application Year: 87
Issue Date: 7/7/1987
Approval Type: Municipal water
Status: Approved
Application Type:
Client Name:
Client Address:
Client City:
Client Postal Code:
Project Description:
Contaminants:
Emission Control:

Site: TORONTO CITY DR. #R-278
QUEEN STREET WEST TORONTO CITY ON

Database:
CA

Certificate #: 7-0147-87-
Application Year: 87
Issue Date: 3/19/1987
Approval Type: Municipal water
Status: Approved
Application Type:
Client Name:
Client Address:
Client City:
Client Postal Code:
Project Description:
Contaminants:
Emission Control:

Site: LAMBTON VILLA C/O MR. TOM FALLUS
DUNDAS STREET WEST YORK CITY ON

Database:
CA

Certificate #: 7-1060-89-
Application Year: 89
Issue Date: 8/4/1989
Approval Type: Municipal water
Status: Approved
Application Type:
Client Name:
Client Address:
Client City:
Client Postal Code:
Project Description:
Contaminants:
Emission Control:

Site: VICTOR ROSA
DUNDAS ST. W. TORONTO CITY ON

Database:
CA

Certificate #: 7-0641-89-
Application Year: 89
Issue Date: 5/12/1989
Approval Type: Municipal water
Status: Approved
Application Type:
Client Name:

Client Address:
Client City:
Client Postal Code:
Project Description:
Contaminants:
Emission Control:

Site: CN REAL ESTATE DR. #1093-G133
PETER STREET EXT. TORONTO CITY ON

Database:
CA

Certificate #: 7-0073-88-
Application Year: 88
Issue Date: 6/6/1988
Approval Type: Municipal water
Status: Approved
Application Type:
Client Name:
Client Address:
Client City:
Client Postal Code:
Project Description:
Contaminants:
Emission Control:

Site: TORONTO CITY DR. #R-747
HURON ST. TORONTO CITY ON

Database:
CA

Certificate #: 7-0216-88-
Application Year: 88
Issue Date: 3/24/1988
Approval Type: Municipal water
Status: Approved
Application Type:
Client Name:
Client Address:
Client City:
Client Postal Code:
Project Description:
Contaminants:
Emission Control:

Site: CN REAL ESTATE
WATER BOOSTER P.S. JOHN ST. TORONTO CITY ON

Database:
CA

Certificate #: 7-0348-86-
Application Year: 86
Issue Date: 4/30/1986
Approval Type: Municipal water
Status: Approved
Application Type:
Client Name:
Client Address:
Client City:
Client Postal Code:
Project Description:
Contaminants:
Emission Control:

Site: TORONTO CITY-DWG. #LA-1205
LANE 38M W. OF HURON STREET TORONTO CITY ON

Database:
CA

Certificate #: 3-0828-90-

Application Year: 90
Issue Date: 6/13/1990
Approval Type: Municipal sewage
Status: Approved
Application Type:
Client Name:
Client Address:
Client City:
Client Postal Code:
Project Description:
Contaminants:
Emission Control:

Site: VICTOR ROSA
LANE N. OF DUNDAS ST. W. TORONTO CITY ON

Database:
CA

Certificate #: 3-0736-89-
Application Year: 89
Issue Date: 5/12/1989
Approval Type: Municipal sewage
Status: Approved
Application Type:
Client Name:
Client Address:
Client City:
Client Postal Code:
Project Description:
Contaminants:
Emission Control:

Site: TORONTO CITY DR. NO. LA-1178
LANE 34.4. M. S. OF QUEEN ST. TORONTO CITY ON

Database:
CA

Certificate #: 3-2409-88-
Application Year: 88
Issue Date: 1/26/1989
Approval Type: Municipal sewage
Status: Approved in 1989
Application Type:
Client Name:
Client Address:
Client City:
Client Postal Code:
Project Description:
Contaminants:
Emission Control:

Site: CN REAL ESTATE UNNAMED STREET
PETER STREET TORONTO CITY ON

Database:
CA

Certificate #: 3-1058-88-
Application Year: 88
Issue Date: 6/6/1988
Approval Type: Municipal sewage
Status: Approved
Application Type:
Client Name:
Client Address:
Client City:
Client Postal Code:
Project Description:
Contaminants:
Emission Control:

Site: CN REAL ESTATE JOE ACHTMAN, CONSTRUCTION
PETER ST. EXT. DWG. 1093-G132 TORONTO CITY ON

Database:
CA

Certificate #: 3-0091-88-
Application Year: 88
Issue Date: 6/6/1988
Approval Type: Municipal sewage
Status: Approved
Application Type:
Client Name:
Client Address:
Client City:
Client Postal Code:
Project Description:
Contaminants:
Emission Control:

Site: TORONTO CITY DUNDAS ST. W. DR. #D-348
DUNDAS STREET TORONTO CITY ON

Database:
CA

Certificate #: 3-0445-88-
Application Year: 88
Issue Date: 5/10/1988
Approval Type: Municipal sewage
Status: Approved
Application Type:
Client Name:
Client Address:
Client City:
Client Postal Code:
Project Description:
Contaminants:
Emission Control:

Site: TORONTO CITY QUEEN ST. W. DR. #Q-89
QUEEN ST. W. TORONTO CITY ON

Database:
CA

Certificate #: 3-0447-88-
Application Year: 88
Issue Date: 5/5/1988
Approval Type: Municipal sewage
Status: Approved
Application Type:
Client Name:
Client Address:
Client City:
Client Postal Code:
Project Description:
Contaminants:
Emission Control:

Site: ANGELO QUATTROCIOCCHI
S. OF DUNDAS ST. WEST TORONTO CITY ON

Database:
CA

Certificate #: 3-0064-88-
Application Year: 88
Issue Date: 2/9/1988
Approval Type: Municipal sewage
Status: Approved
Application Type:
Client Name:
Client Address:

Client City:
Client Postal Code:
Project Description:
Contaminants:
Emission Control:

Site: CITY OF TORONTO C/O PARKING AUTHORITY OF
LARCH STREET DR.# C1 & C2 TORONTO CITY ON

Database:
CA

Certificate #: 3-1765-87-
Application Year: 87
Issue Date: 12/18/1987
Approval Type: Municipal sewage
Status: Approved
Application Type:
Client Name:
Client Address:
Client City:
Client Postal Code:
Project Description:
Contaminants:
Emission Control:

Site: Metrolinx
Rail Lands Toronto ON

Database:
CA

Certificate #: 8443-825SS2
Application Year: 2010
Issue Date: 1/29/2010
Approval Type: Air
Status: Approved
Application Type:
Client Name:
Client Address:
Client City:
Client Postal Code:
Project Description:
Contaminants:
Emission Control:

Site: TORONTO CITY DR. #.Q-87
QUEEN STREET WEST TORONTO CITY ON

Database:
CA

Certificate #: 3-0183-87-
Application Year: 87
Issue Date: 3/12/1987
Approval Type: Municipal sewage
Status: Approved
Application Type:
Client Name:
Client Address:
Client City:
Client Postal Code:
Project Description:
Contaminants:
Emission Control:

Site: City of Toronto
Dundas St W City Land, and Easements Toronto ON M5V 3C6

Database:
ECA

Approval No: 4900-9YHLHP
Approval Date: 2015-07-24

MOE District:
City:

Status: Approved
Record Type: ECA
Link Source: IDS
SWP Area Name:
Approval Type: ECA-MUNICIPAL AND PRIVATE SEWAGE WORKS
Project Type: MUNICIPAL AND PRIVATE SEWAGE WORKS
Business Name: City of Toronto
Address: Dundas St W City Land, and Easements
Full Address:
Full PDF Link: <https://www.accessenvironment.ene.gov.on.ca/instruments/3245-9XYJ7C-14.pdf>
PDF Site Location:

Longitude:
Latitude:
Geometry X:
Geometry Y:

MOE District: North Bay
City:
Longitude:
Latitude:
Geometry X: -9016878.7543000001
Geometry Y: 5700582.7322999965

Site: Metrolinx
Toronto ON M5J 2W3

Database:
ECA

Approval No: 9198-CX6KBX
Approval Date: January 17, 2024
Status: Approved
Record Type: ECA
Link Source: IDS
SWP Area Name:
Approval Type: ECA-INDUSTRIAL SEWAGE WORKS
Project Type: INDUSTRIAL SEWAGE WORKS
Business Name: Metrolinx
Address:
Full Address:
Full PDF Link: <https://www.accessenvironment.ene.gov.on.ca/instruments/1897-CU3HRL-14.pdf>
PDF Site Location: Metrolinx Don Yard
Lot 15-16, Concession Broken Front
City of Toronto

Site: City of Toronto
King Street West to Richmond Street West Toronto ON M5V 3C6

Database:
ECA

Approval No: 9569-7GNJPT
Approval Date: 2008-07-18
Status: Approved
Record Type: ECA
Link Source: IDS
SWP Area Name:
Approval Type: ECA-Municipal Drinking Water Systems
Project Type: Municipal Drinking Water Systems
Business Name: City of Toronto
Address: King Street West to Richmond Street West
Full Address:
Full PDF Link:
PDF Site Location:

MOE District:
City:
Longitude:
Latitude:
Geometry X:
Geometry Y:

Site: Canadian Pacific Properties Inc.
Simcoe St Toronto ON

Database:
ECA

Approval No: 0118-5BQMTY
Approval Date: 2002-07-08
Status: Approved
Record Type: ECA
Link Source: IDS
SWP Area Name:
Approval Type: ECA-MUNICIPAL AND PRIVATE SEWAGE WORKS
Project Type: MUNICIPAL AND PRIVATE SEWAGE WORKS
Business Name: Canadian Pacific Properties Inc.
Address: Simcoe St
Full Address:
Full PDF Link: <https://www.accessenvironment.ene.gov.on.ca/instruments/5372-5BPHTD-14.pdf>
PDF Site Location:

MOE District:
City:
Longitude:
Latitude:
Geometry X:
Geometry Y:

Site: City of Toronto
Simcoe Street Toronto ON M5V 3C6

Database:
ECA

Approval No: 7214-5HRVVJ
Approval Date: 2003-02-24
Status: Approved
Record Type: ECA
Link Source: IDS
SWP Area Name:
Approval Type: ECA-MUNICIPAL AND PRIVATE SEWAGE WORKS
Project Type: MUNICIPAL AND PRIVATE SEWAGE WORKS
Business Name: City of Toronto
Address: Simcoe Street
Full Address:
Full PDF Link: <https://www.accessenvironment.ene.gov.on.ca/instruments/8136-5E3PFE-14.pdf>
PDF Site Location:

MOE District:
City:
Longitude:
Latitude:
Geometry X:
Geometry Y:

Site: Canadian Pacific Properties Inc.
Simcoe Street Toronto ON

Database:
ECA

Approval No: 8571-5F6PGC
Approval Date: 2002-10-24
Status: Approved
Record Type: ECA
Link Source: IDS
SWP Area Name:
Approval Type: ECA-Municipal and Private Water Works
Project Type: Municipal and Private Water Works
Business Name: Canadian Pacific Properties Inc.
Address: Simcoe Street
Full Address:
Full PDF Link:
PDF Site Location:

MOE District:
City:
Longitude:
Latitude:
Geometry X:
Geometry Y:

Site: Metrolinx
Rail Lands Toronto ON M5J 2W3

Database:
ECA

Approval No: 8443-825SS2
Approval Date: 2010-01-29
Status: Approved
Record Type: ECA
Link Source: IDS
SWP Area Name:
Approval Type: ECA-AIR
Project Type: AIR
Business Name: Metrolinx
Address: Rail Lands
Full Address:
Full PDF Link: <https://www.accessenvironment.ene.gov.on.ca/instruments/4100-7VSQ39-14.pdf>
PDF Site Location:

MOE District:
City:
Longitude:
Latitude:
Geometry X:
Geometry Y:

Site: City of Toronto
John St Toronto ON M9C 2Y2

Database:
ECA

Approval No: 6046-99PHZK
Approval Date: 2013-07-19
Status: Approved
Record Type: ECA
Link Source: IDS
SWP Area Name:
Approval Type: ECA-MUNICIPAL AND PRIVATE SEWAGE WORKS

MOE District:
City:
Longitude:
Latitude:
Geometry X:
Geometry Y:

Project Type: MUNICIPAL AND PRIVATE SEWAGE WORKS
Business Name: City of Toronto
Address: John St
Full Address:
Full PDF Link: <https://www.accessenvironment.ene.gov.on.ca/instruments/5843-99NR4V-14.pdf>
PDF Site Location:

Site: *City of Toronto* **Database:** *ECA*
McCaul St from Dundas Street to Queen Street West, College Street West to Elm Street Toronto ON M5V 3B5

Approval No: 8786-8U5PW6 **MOE District:**
Approval Date: 2012-05-14 **City:**
Status: Approved **Longitude:**
Record Type: ECA **Latitude:**
Link Source: IDS **Geometry X:**
SWP Area Name: **Geometry Y:**
Approval Type: ECA-MUNICIPAL AND PRIVATE SEWAGE WORKS
Project Type: MUNICIPAL AND PRIVATE SEWAGE WORKS
Business Name: City of Toronto
Address: McCaul St from Dundas Street to Queen Street West, College Street West to Elm Street
Full Address:
Full PDF Link: <https://www.accessenvironment.ene.gov.on.ca/instruments/7711-8U4KU9-14.pdf>
PDF Site Location:

Site: *BELL CANADA* **Database:** *GEN*
VARIOUS BELL CANADA MANHOLES AND ACCESS CHAMBERS WITHIN THE MOE CENTRAL REG. (SEE SCHEDULE "B") ON K1P 6L9

Generator No: ONR000303
SIC Code: 517110, 517210, 517510
SIC Description: Wired Telecommunications Carriers, Wireless Telecommunications Carriers (except Satellite), Cable and Other Program Distribution
Approval Years: 2012
PO Box No:
Country:
Status:
Co Admin:
Choice of Contact:
Phone No Admin:
Contaminated Facility:
MHSW Facility:

Detail(s)

Waste Class: 251
Waste Class Name: OIL SKIMMINGS & SLUDGES

Waste Class: 150
Waste Class Name: INERT INORGANIC WASTES

Waste Class: 221
Waste Class Name: LIGHT FUELS

Waste Class: 252
Waste Class Name: WASTE OILS & LUBRICANTS

Waste Class: 253
Waste Class Name: EMULSIFIED OILS

Site: *TORONTO HYDRO-ELECTRIC SYSTEM LTD.* **Database:** *GEN*
VAULTS, MANHOLES & SPILL SITES TORONTO ON

Generator No: ON0173231
SIC Code: 221122

SIC Description: Electric Power Distribution
Approval Years: 2011
PO Box No:
Country:
Status:
Co Admin:
Choice of Contact:
Phone No Admin:
Contaminated Facility:
MHSW Facility:

Detail(s)

Waste Class: 148
Waste Class Name: INORGANIC LABORATORY CHEMICALS

Waste Class: 213
Waste Class Name: PETROLEUM DISTILLATES

Waste Class: 146
Waste Class Name: OTHER SPECIFIED INORGANICS

Waste Class: 251
Waste Class Name: OIL SKIMMINGS & SLUDGES

Waste Class: 243
Waste Class Name: PCBS

Waste Class: 263
Waste Class Name: ORGANIC LABORATORY CHEMICALS

Site: TORONTO HYDRO-ELECTRIC SYSTEM LTD.
VAULTS, MANHOLES & SPILL SITES TORONTO ON

Database:
GEN

Generator No: ON0173231
SIC Code: 221122
SIC Description: Electric Power Distribution
Approval Years: 2010
PO Box No:
Country:
Status:
Co Admin:
Choice of Contact:
Phone No Admin:
Contaminated Facility:
MHSW Facility:

Detail(s)

Waste Class: 148
Waste Class Name: INORGANIC LABORATORY CHEMICALS

Waste Class: 263
Waste Class Name: ORGANIC LABORATORY CHEMICALS

Waste Class: 146
Waste Class Name: OTHER SPECIFIED INORGANICS

Waste Class: 213
Waste Class Name: PETROLEUM DISTILLATES

Waste Class: 251
Waste Class Name: OIL SKIMMINGS & SLUDGES

Waste Class: 243
Waste Class Name: PCBS

Site: TORONTO HYDRO-ELECTRIC SYSTEM LTD.
VAULTS, MANHOLES & SPILL SITES TORONTO ON

Database:
GEN

Generator No: ON0173231
SIC Code: 221122
SIC Description: Electric Power Distribution
Approval Years: 2009
PO Box No:
Country:
Status:
Co Admin:
Choice of Contact:
Phone No Admin:
Contaminated Facility:
MHSW Facility:

Detail(s)

Waste Class: 146
Waste Class Name: OTHER SPECIFIED INORGANICS

Waste Class: 148
Waste Class Name: INORGANIC LABORATORY CHEMICALS

Waste Class: 213
Waste Class Name: PETROLEUM DISTILLATES

Waste Class: 243
Waste Class Name: PCBS

Waste Class: 251
Waste Class Name: OIL SKIMMINGS & SLUDGES

Waste Class: 263
Waste Class Name: ORGANIC LABORATORY CHEMICALS

Site: BELL CANADA / EXPERTECH
VARIOUS BELL CANADA MANHOLES AND ACCESS CHAMBERS WITHIN THE MOEE CENTRAL REG. (SEE
SCHEDULE "B") ON

Database:
GEN

Generator No: ONR000303
SIC Code: 3381
SIC Description: COMMUN., ENERGY WIRE
Approval Years: 97
PO Box No:
Country:
Status:
Co Admin:
Choice of Contact:
Phone No Admin:
Contaminated Facility:
MHSW Facility:

Detail(s)

Waste Class: 150
Waste Class Name: INERT INORGANIC WASTES

Site: BELL CANADA
VARIOUS BELL CANADA MANHOLES AND ACCESS CHAMBERS WITHIN THE MOEE CENTRAL REG. (SEE
SCHEDULE "B") ON

Database:
GEN

Generator No: ONR000303
SIC Code: 3381
SIC Description: COMMUN., ENERGY WIRE

Approval Years: 96
PO Box No:
Country:
Status:
Co Admin:
Choice of Contact:
Phone No Admin:
Contaminated Facility:
MHSW Facility:

Detail(s)

Waste Class: 150
Waste Class Name: INERT INORGANIC WASTES

Site: TORONTO HYDRO-ELECTRIC SYSTEM LTD.
VAULTS, MANHOLES & SPILL SITES TORONTO ON M5B 1K5

Database:
GEN

Generator No: ON0173231
SIC Code: 221122
SIC Description: Electric Power Distribution
Approval Years: 2012
PO Box No:
Country:
Status:
Co Admin:
Choice of Contact:
Phone No Admin:
Contaminated Facility:
MHSW Facility:

Detail(s)

Waste Class: 146
Waste Class Name: OTHER SPECIFIED INORGANICS

Waste Class: 148
Waste Class Name: INORGANIC LABORATORY CHEMICALS

Waste Class: 213
Waste Class Name: PETROLEUM DISTILLATES

Waste Class: 251
Waste Class Name: OIL SKIMMINGS & SLUDGES

Waste Class: 243
Waste Class Name: PCBS

Waste Class: 263
Waste Class Name: ORGANIC LABORATORY CHEMICALS

Site: TORONTO HYDRO-ELECTRIC SYSTEM LTD.
VAULTS, MANHOLES & SPILL SITES TORONTO ON

Database:
GEN

Generator No: ON0173231
SIC Code: 221122
SIC Description: ELECTRIC POWER DISTRIBUTION
Approval Years: 2013
PO Box No:
Country:
Status:
Co Admin:
Choice of Contact:
Phone No Admin:
Contaminated Facility:
MHSW Facility:

Detail(s)

Waste Class: 213
Waste Class Name: PETROLEUM DISTILLATES

Waste Class: 263
Waste Class Name: ORGANIC LABORATORY CHEMICALS

Waste Class: 146
Waste Class Name: OTHER SPECIFIED INORGANICS

Waste Class: 221
Waste Class Name: LIGHT FUELS

Waste Class: 243
Waste Class Name: PCBS

Waste Class: 148
Waste Class Name: INORGANIC LABORATORY CHEMICALS

Waste Class: 251
Waste Class Name: OIL SKIMMINGS & SLUDGES

Site: BELL CANADA
VARIOUS BELL CANADA MANHOLES AND ACCESS CHAMBERS WITHIN THE MOE CENTRAL REG. (SEE
SCHEDULE "B") ON

Database:
GEN

Generator No: ONR000303
SIC Code: 517110, 517210, 517510
SIC Description: WIRED TELECOMMUNICATIONS CARRIERS, WIRELESS TELECOMMUNICATIONS CARRIERS (EXCEPT SATELLITE)
Approval Years: 2013
PO Box No:
Country:
Status:
Co Admin:
Choice of Contact:
Phone No Admin:
Contaminated Facility:
MHSW Facility:

Detail(s)

Waste Class: 150
Waste Class Name: INERT INORGANIC WASTES

Waste Class: 253
Waste Class Name: EMULSIFIED OILS

Waste Class: 221
Waste Class Name: LIGHT FUELS

Waste Class: 252
Waste Class Name: WASTE OILS & LUBRICANTS

Waste Class: 251
Waste Class Name: OIL SKIMMINGS & SLUDGES

Site: TORONTO HYDRO-ELECTRIC SYSTEM LTD.
VAULTS, MANHOLES & SPILL SITES TORONTO ON M1B 2K4

Database:
GEN

Generator No: ON0173231
SIC Code: 221122
SIC Description: ELECTRIC POWER DISTRIBUTION
Approval Years: 2016

PO Box No:
Country: Canada
Status:
Co Admin: Aaron Wilhelm
Choice of Contact: CO_OFFICIAL
Phone No Admin: 4165423100 Ext.59769
Contaminated Facility: No
MHSW Facility: No

Detail(s)

Waste Class: 146
Waste Class Name: OTHER SPECIFIED INORGANICS

Waste Class: 252
Waste Class Name: WASTE OILS & LUBRICANTS

Waste Class: 243
Waste Class Name: PCBS

Waste Class: 263
Waste Class Name: ORGANIC LABORATORY CHEMICALS

Waste Class: 148
Waste Class Name: INORGANIC LABORATORY CHEMICALS

Waste Class: 251
Waste Class Name: OIL SKIMMINGS & SLUDGES

Waste Class: 213
Waste Class Name: PETROLEUM DISTILLATES

Waste Class: 221
Waste Class Name: LIGHT FUELS

Site: BELL CANADA
VARIOUS BELL CANADA MANHOLES AND ACCESS CHAMBERS WITHIN THE MOE CENTRAL REG. (SEE
SCHEDULE "B") ON K1P 6L9

Database:
GEN

Generator No: ONR000303
SIC Code: 517110, 517210, 517510
SIC Description: WIRED TELECOMMUNICATIONS CARRIERS, WIRELESS TELECOMMUNICATIONS CARRIERS (EXCEPT SATELLITE), 517510
Approval Years: 2016
PO Box No:
Country: Canada
Status:
Co Admin: Chloé Lamothe-Luneau
Choice of Contact: CO_ADMIN
Phone No Admin: 514-391-1021 Ext.
Contaminated Facility: No
MHSW Facility: No

Detail(s)

Waste Class: 253
Waste Class Name: EMULSIFIED OILS

Waste Class: 221
Waste Class Name: LIGHT FUELS

Waste Class: 150
Waste Class Name: INERT INORGANIC WASTES

Waste Class: 252
Waste Class Name: WASTE OILS & LUBRICANTS

Waste Class: 251
Waste Class Name: OIL SKIMMINGS & SLUDGES

Site: TORONTO HYDRO-ELECTRIC SYSTEM LTD.
VAULTS, MANHOLES & SPILL SITES TORONTO ON M1B 2K4

Database:
GEN

Generator No: ON0173231
SIC Code: 221122
SIC Description: ELECTRIC POWER DISTRIBUTION
Approval Years: 2015
PO Box No:
Country: Canada
Status:
Co Admin: Aaron Wilhelm
Choice of Contact: CO_OFFICIAL
Phone No Admin: 4165423100 Ext.59769
Contaminated Facility: No
MHSW Facility: No

Detail(s)

Waste Class: 146
Waste Class Name: OTHER SPECIFIED INORGANICS

Waste Class: 148
Waste Class Name: INORGANIC LABORATORY CHEMICALS

Waste Class: 213
Waste Class Name: PETROLEUM DISTILLATES

Waste Class: 251
Waste Class Name: OIL SKIMMINGS & SLUDGES

Waste Class: 263
Waste Class Name: ORGANIC LABORATORY CHEMICALS

Waste Class: 243
Waste Class Name: PCBS

Waste Class: 221
Waste Class Name: LIGHT FUELS

Site: BELL CANADA
VARIOUS BELL CANADA MANHOLES AND ACCESS CHAMBERS WITHIN THE MOE CENTRAL REG. (SEE
SCHEDULE "B") ON K1P 6L9

Database:
GEN

Generator No: ONR000303
SIC Code: 517110, 517210, 517510
SIC Description: WIRED TELECOMMUNICATIONS CARRIERS, WIRELESS TELECOMMUNICATIONS CARRIERS (EXCEPT
SATELLITE), 517510
Approval Years: 2015
PO Box No:
Country: Canada
Status:
Co Admin: Julie Labelle
Choice of Contact: CO_ADMIN
Phone No Admin: 514-870-0688 Ext.
Contaminated Facility: No
MHSW Facility: No

Detail(s)

Waste Class: 253
Waste Class Name: EMULSIFIED OILS

Waste Class: 252

Waste Class Name: WASTE OILS & LUBRICANTS
Waste Class: 251
Waste Class Name: OIL SKIMMINGS & SLUDGES
Waste Class: 150
Waste Class Name: INERT INORGANIC WASTES
Waste Class: 221
Waste Class Name: LIGHT FUELS

Site: **TORONTO HYDRO-ELECTRIC SYSTEM LTD.**
VAULTS, MANHOLES & SPILL SITES TORONTO ON M1B 2K4

Database:
GEN

Generator No: ON0173231
SIC Code: 221122
SIC Description: ELECTRIC POWER DISTRIBUTION
Approval Years: 2014
PO Box No:
Country: Canada
Status:
Co Admin: Aaron Wilhelm
Choice of Contact: CO_OFFICIAL
Phone No Admin: 4165423100 Ext.59769
Contaminated Facility: No
MHSW Facility: No

Detail(s)

Waste Class: 213
Waste Class Name: PETROLEUM DISTILLATES
Waste Class: 243
Waste Class Name: PCBS
Waste Class: 146
Waste Class Name: OTHER SPECIFIED INORGANICS
Waste Class: 221
Waste Class Name: LIGHT FUELS
Waste Class: 251
Waste Class Name: OIL SKIMMINGS & SLUDGES
Waste Class: 148
Waste Class Name: INORGANIC LABORATORY CHEMICALS
Waste Class: 263
Waste Class Name: ORGANIC LABORATORY CHEMICALS

Site: **BELL CANADA**
VARIOUS BELL CANADA MANHOLES AND ACCESS CHAMBERS WITHIN THE MOE CENTRAL REG. (SEE SCHEDULE "B") ON K1P 6L9

Database:
GEN

Generator No: ONR000303
SIC Code: 517110, 517210, 517510
SIC Description: WIRED TELECOMMUNICATIONS CARRIERS, WIRELESS TELECOMMUNICATIONS CARRIERS (EXCEPT SATELLITE), 517510
Approval Years: 2014
PO Box No:
Country: Canada
Status:
Co Admin: Julie Labelle
Choice of Contact: CO_OFFICIAL
Phone No Admin: 514-870-0688 Ext.
Contaminated Facility: No
MHSW Facility: No

Detail(s)

Waste Class: 150
Waste Class Name: INERT INORGANIC WASTES

Waste Class: 253
Waste Class Name: EMULSIFIED OILS

Waste Class: 221
Waste Class Name: LIGHT FUELS

Waste Class: 251
Waste Class Name: OIL SKIMMINGS & SLUDGES

Waste Class: 252
Waste Class Name: WASTE OILS & LUBRICANTS

Site: TORONTO HYDRO-ELECTRIC SYSTEM LTD.
VAULTS, MANHOLES & SPILL SITES TORONTO ON M1B 2K4

Database:
GEN

Generator No: ON0173231
SIC Code:
SIC Description:
Approval Years: As of Dec 2018
PO Box No:
Country: Canada
Status: Registered
Co Admin:
Choice of Contact:
Phone No Admin:
Contaminated Facility:
MHSW Facility:

Detail(s)

Waste Class: 146 L
Waste Class Name: Other specified inorganic sludges, slurries or solids

Waste Class: 146 T
Waste Class Name: Other specified inorganic sludges, slurries or solids

Waste Class: 221 I
Waste Class Name: Light fuels

Waste Class: 221 L
Waste Class Name: Light fuels

Waste Class: 243 D
Waste Class Name: PCB

Waste Class: 251 L
Waste Class Name: Waste oils/sludges (petroleum based)

Waste Class: 251 T
Waste Class Name: Waste oils/sludges (petroleum based)

Waste Class: 252 L
Waste Class Name: Waste crankcase oils and lubricants

Waste Class: 252 T
Waste Class Name: Waste crankcase oils and lubricants

Site: TORONTO HYDRO-ELECTRIC SYSTEM LTD.
VAULTS, MANHOLES & SPILL SITES TORONTO ON M1B 2K4

Database:
GEN

Generator No: ON0173231
SIC Code:
SIC Description:
Approval Years: As of Jul 2020
PO Box No:
Country: Canada
Status: Registered
Co Admin:
Choice of Contact:
Phone No Admin:
Contaminated Facility:
MHSW Facility:

Detail(s)

Waste Class: 270 L
Waste Class Name: Other specified organic sludges, slurries or solids

Waste Class: 221 L
Waste Class Name: Light fuels

Waste Class: 243 D
Waste Class Name: PCB

Waste Class: 146 L
Waste Class Name: Other specified inorganic sludges, slurries or solids

Waste Class: 252 L
Waste Class Name: Waste crankcase oils and lubricants

Waste Class: 252 T
Waste Class Name: Waste crankcase oils and lubricants

Waste Class: 251 T
Waste Class Name: Waste oils/sludges (petroleum based)

Waste Class: 251 L
Waste Class Name: Waste oils/sludges (petroleum based)

Waste Class: 221 I
Waste Class Name: Light fuels

Waste Class: 146 T
Waste Class Name: Other specified inorganic sludges, slurries or solids

Site: TORONTO HYDRO-ELECTRIC SYSTEM LTD.
VAULTS, MANHOLES & SPILL SITES TORONTO ON M1B 2K4

Database:
GEN

Generator No: ON0173231
SIC Code:
SIC Description:
Approval Years: As of Nov 2021
PO Box No:
Country: Canada
Status: Registered
Co Admin:
Choice of Contact:
Phone No Admin:
Contaminated Facility:
MHSW Facility:

Detail(s)

Waste Class: 270 L
Waste Class Name: Other specified organic sludges, slurries or solids

Waste Class:	146 T
Waste Class Name:	Other specified inorganic sludges, slurries or solids
Waste Class:	146 L
Waste Class Name:	Other specified inorganic sludges, slurries or solids
Waste Class:	221 L
Waste Class Name:	Light fuels
Waste Class:	252 L
Waste Class Name:	Waste crankcase oils and lubricants
Waste Class:	252 T
Waste Class Name:	Waste crankcase oils and lubricants
Waste Class:	221 I
Waste Class Name:	Light fuels
Waste Class:	251 T
Waste Class Name:	Waste oils/sludges (petroleum based)
Waste Class:	251 L
Waste Class Name:	Waste oils/sludges (petroleum based)
Waste Class:	243 D
Waste Class Name:	PCB

Site: TORONTO HYDRO-ELECTRIC SYSTEM LTD.
VAULTS, MANHOLES & SPILL SITES TORONTO ON M1B 2K4

Database:
GEN

Generator No: ON0173231
SIC Code:
SIC Description:
Approval Years: As of Oct 2022
PO Box No:
Country: Canada
Status: Registered
Co Admin:
Choice of Contact:
Phone No Admin:
Contaminated Facility:
MHSW Facility:

Detail(s)

Waste Class:	251 T
Waste Class Name:	OIL SKIMMINGS & SLUDGES
Waste Class:	270 L
Waste Class Name:	OTHER SPECIFIED ORGANICS
Waste Class:	221 I
Waste Class Name:	LIGHT FUELS
Waste Class:	221 L
Waste Class Name:	LIGHT FUELS
Waste Class:	243 D
Waste Class Name:	PCBS
Waste Class:	252 T
Waste Class Name:	WASTE OILS & LUBRICANTS
Waste Class:	146 T
Waste Class Name:	OTHER SPECIFIED INORGANICS
Waste Class:	251 L

Waste Class Name: OIL SKIMMINGS & SLUDGES
Waste Class: 252 L
Waste Class Name: WASTE OILS & LUBRICANTS
Waste Class: 146 L
Waste Class Name: OTHER SPECIFIED INORGANICS

Site: **Golder Associates Ltd**
Dundas Street West Toronto ON M6R 2C1

Database:
GEN

Generator No: ON2741466
SIC Code:
SIC Description:
Approval Years: As of Oct 2022
PO Box No:
Country: Canada
Status: Registered
Co Admin:
Choice of Contact:
Phone No Admin:
Contaminated Facility:
MHSW Facility:

Detail(s)

Waste Class: 146 L
Waste Class Name: OTHER SPECIFIED INORGANICS

Site: **TORONTO HYDRO-ELECTRIC SYSTEM LTD.**
VAULTS, MANHOLES & SPILL SITES TORONTO ON M4M 3N7

Database:
GEN

Generator No: ON0173231
SIC Code:
SIC Description:
Approval Years: 02,03,04,05,06,07,08
PO Box No:
Country:
Status:
Co Admin:
Choice of Contact:
Phone No Admin:
Contaminated Facility:
MHSW Facility:

Detail(s)

Waste Class: 263
Waste Class Name: ORGANIC LABORATORY CHEMICALS

Waste Class: 150
Waste Class Name: INERT INORGANIC WASTES

Waste Class: 221
Waste Class Name: LIGHT FUELS

Waste Class: 253
Waste Class Name: EMULSIFIED OILS

Waste Class: 213
Waste Class Name: PETROLEUM DISTILLATES

Waste Class: 243
Waste Class Name: PCB'S

Waste Class: 146

Waste Class Name: OTHER SPECIFIED INORGANICS
Waste Class: 148
Waste Class Name: INORGANIC LABORATORY CHEMICALS
Waste Class: 251
Waste Class Name: OIL SKIMMINGS & SLUDGES

Site: CANADIAN PACIFIC RAILWAYS
JOHN STREET YARD/TORONTO PO BOX 4100 AGINCOURT ON M1S 4A8

Database:
[GEN](#)

Generator No: ON0048109
SIC Code: 0000
SIC Description: *** NOT DEFINED ***
Approval Years: 86,87,88,89,90,92,93,94
PO Box No:
Country:
Status:
Co Admin:
Choice of Contact:
Phone No Admin:
Contaminated Facility:
MHSW Facility:

Site: PIPELINE HIT - 1/2"
TORONTO,,TORONTO,ON,,CA ON

Database:
[PINC](#)

Incident Id:
Incident No: 1113372
Incident Reported Dt: 6/6/2013
Type: FS-Pipeline Incident
Status Code:
Tank Status: Pipeline Damage Reason Est
Task No:
Spills Action Centre:
Fuel Type:
Fuel Occurrence Tp:
Date of Occurrence:
Occurrence Start Dt:
Depth:
Customer Acct Name: PIPELINE HIT - 1/2"
Incident Address: TORONTO,,TORONTO,ON,,CA
Operation Type:
Pipeline Type:
Regulator Type:
Summary:
Reported By:
Affiliation:
Occurrence Desc:
Damage Reason:
Notes:

Pipe Material:
Fuel Category:
Health Impact:
Environment Impact:
Property Damage:
Service Interrupt:
Enforce Policy:
Public Relation:
Pipeline System:
PSIG:
Attribute Category:
Regulator Location:
Method Details:

Site: PIPELINE HIT - 1/2"
TORONTO,,TORONTO,ON,,CA ON

Database:
[PINC](#)

Incident Id:
Incident No: 1113372
Incident Reported Dt: 6/6/2013
Type: FS-Pipeline Incident
Status Code:
Tank Status: Pipeline Damage Reason Est
Task No:
Spills Action Centre:
Fuel Type:
Fuel Occurrence Tp:
Date of Occurrence:

Pipe Material:
Fuel Category:
Health Impact:
Environment Impact:
Property Damage:
Service Interrupt:
Enforce Policy:
Public Relation:
Pipeline System:
PSIG:
Attribute Category:

Occurrence Start Dt:
Depth:
Customer Acct Name: PIPELINE HIT - 1/2"
Incident Address: TORONTO,,TORONTO,ON,,CA
Operation Type:
Pipeline Type:
Regulator Type:
Summary:
Reported By:
Affiliation:
Occurrence Desc:
Damage Reason:
Notes:

Regulator Location:
Method Details:

Site: PIPELINE HIT - 1/2"
TORONTO,,TORONTO,ON,,CA ON

Database:
PINC

Incident Id:
Incident No: 1113372
Incident Reported Dt: 6/6/2013
Type: FS-Pipeline Incident
Status Code:
Tank Status: Pipeline Damage Reason Est
Task No:
Spills Action Centre:
Fuel Type:
Fuel Occurrence Tp:
Date of Occurrence:
Occurrence Start Dt:
Depth:
Customer Acct Name: PIPELINE HIT - 1/2"
Incident Address: TORONTO,,TORONTO,ON,,CA
Operation Type:
Pipeline Type:
Regulator Type:
Summary:
Reported By:
Affiliation:
Occurrence Desc:
Damage Reason:
Notes:

Pipe Material:
Fuel Category:
Health Impact:
Environment Impact:
Property Damage:
Service Interrupt:
Enforce Policy:
Public Relation:
Pipeline System:
PSIG:
Attribute Category:
Regulator Location:
Method Details:

Site: Toronto Hydro-Electric System Limited
Toronto ON

Database:
SPL

Ref No: 3401-9XAK3Y
Year:
Incident Dt: 6/8/2015
Dt MOE Arvl on Scn:
MOE Reported Dt: 6/8/2015
Dt Document Closed:
Site No: NA
MOE Response: N
Site County/District:
Site Geo Ref Meth:
Site District Office:
Nearest Watercourse:
Site Name: 80 Aviemore Drive <UNOFFICIAL>
Site Address:
Site Region:
Site Municipality: Toronto
Site Lot:
Site Conc:
Site Geo Ref Accu:
Site Map Datum:
Northings:

Municipality No:
Nature of Damage:
Discharger Report:
Material Group:
Impact to Health:
Agency Involved:

Easting:
Entity Operating Name:
Client Name: Toronto Hydro-Electric System Limited
Client Type:
Source Type:
Incident Cause: Leak/Break
Incident Preceding Spill:
Incident Reason: Equipment Failure
Incident Summary: Toronto Hydro: transformer oil to vault unknown quantity
Environment Impact:
Health Env Consequence:
Nature of Impact: Surface Water
Contaminant Qty: 0 L
Contaminant Qty 1: 0
Contaminant Unit: L
Contaminant Code: 15
Contaminant Name: TRANSFORMER OIL (N.O.S.)
Contaminant Limit 1:
Contam Limit Freq 1:
Contaminant UN No 1:
Receiving Medium:
Activity Preceding Spill:
Property 2nd Watershed:
Property Tertiary Watershed:
Sector Type:
SAC Action Class: Radioactive Liquid Emission Response Procedure (LERP)
Call Report Locatn Geodata:
Time Reported:
System Facility Address:

Site: Toronto Hydro-Electric System Limited
 Toronto ON

Database:
 SPL

Ref No:	1755-9NYKRK	Municipality No:
Year:		Nature of Damage:
Incident Dt:	2014/09/15	Discharger Report:
Dt MOE Arvl on Scn:		Material Group:
MOE Reported Dt:	2014/09/15	Impact to Health:
Dt Document Closed:		Agency Involved:
Site No:	NA	
MOE Response:	Deferred Field Response	
Site County/District:		
Site Geo Ref Meth:		
Site District Office:		
Nearest Watercourse:		
Site Name:	21 Michael Drive<UNOFFICIAL>	
Site Address:		
Site Region:		
Site Municipality:	Toronto	
Site Lot:		
Site Conc:		
Site Geo Ref Accu:		
Site Map Datum:		
Northing:		
Easting:		
Entity Operating Name:		
Client Name:	Toronto Hydro-Electric System Limited	
Client Type:		
Source Type:		
Incident Cause:	Leak/Break	
Incident Preceding Spill:		
Incident Reason:	Unknown / N/A	
Incident Summary:	Toronto Hydro - non-pcb oil leak from subm trans.	
Environment Impact:	Not Anticipated	
Health Env Consequence:		
Nature of Impact:	Soil Contamination	
Contaminant Qty:	0 other - see incident description	

Contaminant Qty 1: 0
Contaminant Unit: other - see incident description
Contaminant Code: 15
Contaminant Name: TRANSFORMER OIL (N.O.S.)
Contaminant Limit 1:
Contam Limit Freq 1:
Contaminant UN No 1:
Receiving Medium:
Activity Preceding Spill:
Property 2nd Watershed:
Property Tertiary Watershed:
Sector Type: Transformer
SAC Action Class: Land Spills
Call Report Locatn Geodata:
Time Reported:
System Facility Address:

Site: Toronto Hydro-Electric System Limited
Toronto ON

Database:
[SPL](#)

Ref No: 7812-ADZTT6
Year:
Incident Dt: 9/21/2016
Dt MOE Arvl on Scn:
MOE Reported Dt: 9/21/2016
Dt Document Closed: 10/14/2016
Site No: NA
MOE Response:
Site County/District:
Site Geo Ref Meth:
Site District Office:
Nearest Watercourse:
Site Name: 83 Mondeo Drive<UNOFFICIAL>
Site Address:
Site Region:
Site Municipality: Toronto
Site Lot:
Site Conc:
Site Geo Ref Accu:
Site Map Datum:
Northing:
Easting:
Entity Operating Name:
Client Name: Toronto Hydro-Electric System Limited
Client Type:
Source Type:
Incident Cause:
Incident Preceding Spill: Leak/Break
Incident Reason: Corrosion
Incident Summary: Toronto Hydro: < 2 L trans. oil, non-PCB to vault
Environment Impact:
Health Env Consequence:
Nature of Impact:
Contaminant Qty: 2 L
Contaminant Qty 1: 2
Contaminant Unit: L
Contaminant Code: 15
Contaminant Name: TRANSMISSION OIL
Contaminant Limit 1:
Contam Limit Freq 1:
Contaminant UN No 1:
Receiving Medium: Land
Activity Preceding Spill:
Property 2nd Watershed:
Property Tertiary Watershed:
Sector Type: Miscellaneous Industrial
SAC Action Class: Land Spills

Municipality No:
Nature of Damage:
Discharger Report:
Material Group:
Impact to Health:
Agency Involved:

Call Report Locatn Geodata:
Time Reported:
System Facility Address:

Site: G Zavitz Ltd.<UNOFFICIAL>
@ Dundas St Toronto ON

Database:
SPL

Ref No: 6578-9GYL6X
Year:
Incident Dt: 2014/03/07
Dt MOE Arvl on Scn:
MOE Reported Dt: 2014/03/07
Dt Document Closed: 2015/01/28
Site No: NA
MOE Response: No Field Response
Site County/District:
Site Geo Ref Meth:
Site District Office:
Nearest Watercourse:
Site Name: Hwy 427 <UNOFFICIAL>
Site Address: @ Dundas St
Site Region:
Site Municipality: Toronto
Site Lot:
Site Conc:
Site Geo Ref Accu:
Site Map Datum:
Northing:
Easting:
Entity Operating Name:
Client Name: G Zavitz Ltd.<UNOFFICIAL>
Client Type:
Source Type:
Incident Cause: Unknown / N/A
Incident Preceding Spill:
Incident Reason: Unknown / N/A
Incident Summary: GZavitz: 100L dsl to Hwy427
Environment Impact: Not Anticipated
Health Env Consequence:
Nature of Impact: Soil Contamination
Contaminant Qty: 100 L
Contaminant Qty 1: 100
Contaminant Unit: L
Contaminant Code: 13
Contaminant Name: DIESEL FUEL
Contaminant Limit 1:
Contam Limit Freq 1:
Contaminant UN No 1:
Receiving Medium:
Activity Preceding Spill:
Property 2nd Watershed:
Property Tertiary Watershed:
Sector Type: Truck - Only Saddle Tanks
SAC Action Class: Land Spills
Call Report Locatn Geodata:
Time Reported:
System Facility Address:

Municipality No:
Nature of Damage:
Discharger Report:
Material Group:
Impact to Health:
Agency Involved:

Site: Metrolinx
Between Simcoe St. & John St. Toronto ON

Database:
SPL

Ref No: 3667-BRQBTP
Year:
Incident Dt: 2020/07/21
Dt MOE Arvl on Scn:
MOE Reported Dt: 2020/07/21
Municipality No:
Nature of Damage:
Discharger Report:
Material Group:
Impact to Health: 2 - Minor Environment

Dt Document Closed: 2020/10/21 **Agency Involved:**
Site No: NA
MOE Response: No
Site County/District:
Site Geo Ref Meth:
Site District Office: Toronto - District
Nearest Watercourse:
Site Name: Union Stn. Rail Corridor at Bremner Gate<UNOFFICIAL>
Site Address: Between Simcoe St. & John St.
Site Region: Central
Site Municipality: Toronto
Site Lot:
Site Conc:
Site Geo Ref Accu:
Site Map Datum:
Northing:
Easting:
Entity Operating Name:
Client Name: Metrolinx
Client Type: Corporation
Source Type: Valve/Fitting/Piping
Incident Cause:
Incident Preceding Spill: Leak/Break
Incident Reason: Material Failure - Poor Design/Substandard Material
Incident Summary: Metrolinx: 5-10L Hydraulic Oil to Rail Ballast, Cleaned
Environment Impact:
Health Env Consequence:
Nature of Impact:
Contaminant Qty: 10 L
Contaminant Qty 1: 10
Contaminant Unit: L
Contaminant Code: 15
Contaminant Name: HYDRAULIC OIL
Contaminant Limit 1:
Contam Limit Freq 1:
Contaminant UN No 1: n/a
Receiving Medium: Land
Activity Preceding Spill:
Property 2nd Watershed:
Property Tertiary Watershed:
Sector Type: Miscellaneous Communal
SAC Action Class:
Call Report Locatn Geodata:
Time Reported:
System Facility Address:

Site:
 just East of Dundas West Toronto ON

Database:
 SPL

Ref No: 5062-93YMTU **Municipality No:**
Year: **Nature of Damage:**
Incident Dt: 15-JAN-13 **Discharger Report:**
Dt MOE Arvl on Scn: **Material Group:**
MOE Reported Dt: 15-JAN-13 **Impact to Health:**
Dt Document Closed: **Agency Involved:**
Site No:
MOE Response:
Site County/District:
Site Geo Ref Meth:
Site District Office:
Nearest Watercourse:
Site Name: Northbound Curb on Bloor West<UNOFFICIAL>
Site Address: just East of Dundas West
Site Region:
Site Municipality: Toronto
Site Lot:
Site Conc:

Site Geo Ref Accu:
Site Map Datum:
Northing:
Easting:
Entity Operating Name:
Client Name:
Client Type:
Source Type:
Incident Cause: Leak/Break
Incident Preceding Spill:
Incident Reason: Equipment Failure
Incident Summary: Toronto: 1 L of engine oil to grnd/cb; clnng
Environment Impact: Not Anticipated
Health Env Consequence:
Nature of Impact: Surface Water Pollution
Contaminant Qty: 1 L
Contaminant Qty 1: 1
Contaminant Unit: L
Contaminant Code: 15
Contaminant Name: ENGINE OIL
Contaminant Limit 1:
Contam Limit Freq 1:
Contaminant UN No 1:
Receiving Medium:
Activity Preceding Spill:
Property 2nd Watershed:
Property Tertiary Watershed:
Sector Type: Motor Vehicle
SAC Action Class: Land Spills
Call Report Locatn Geodata:
Time Reported:
System Facility Address:

Site: Ontario Redimix Ltd.
 just north of Queen Street Toronto ON

Database:
 SPL

Ref No:	1247-8NLTCX	Municipality No:
Year:		Nature of Damage:
Incident Dt:	11/14/2011	Discharger Report:
Dt MOE Arvl on Scn:		Material Group:
MOE Reported Dt:	11/14/2011	Impact to Health:
Dt Document Closed:		Agency Involved:
Site No:		
MOE Response:		
Site County/District:		
Site Geo Ref Meth:		
Site District Office:		
Nearest Watercourse:		
Site Name:	Bathurst Street at Wolseley Ave, east side<UNOFFICIAL>	
Site Address:	just north of Queen Street	
Site Region:		
Site Municipality:	Toronto	
Site Lot:		
Site Conc:		
Site Geo Ref Accu:		
Site Map Datum:		
Northing:		
Easting:		
Entity Operating Name:		
Client Name:	Ontario Redimix Ltd.	
Client Type:		
Source Type:		
Incident Cause:	Other Discharges	
Incident Preceding Spill:		
Incident Reason:	Equipment Failure	
Incident Summary:	Ontario Redimix, 8-12L hydraulic oil to asphalt, cntnd, clng	
Environment Impact:	Not Anticipated	

Health Env Consequence:
Nature of Impact: Other Impact(s)
Contaminant Qty: 12 L
Contaminant Qty 1: 12
Contaminant Unit: L
Contaminant Code: 15
Contaminant Name: HYDRAULIC OIL
Contaminant Limit 1:
Contam Limit Freq 1:
Contaminant UN No 1:
Receiving Medium: Sewage - Municipal/Private and Commercial
Activity Preceding Spill:
Property 2nd Watershed:
Property Tertiary Watershed:
Sector Type: Motor Vehicle
SAC Action Class: Land Spills
Call Report Locatn Geodata:
Time Reported:
System Facility Address:

Site: **Toronto Hydro-Electric System Limited**
Toronto ON

Database:
SPL

Ref No:	6711-9QLMPN	Municipality No:	
Year:		Nature of Damage:	
Incident Dt:	2014/11/06	Discharger Report:	
Dt MOE Arvl on Scn:		Material Group:	
MOE Reported Dt:	2014/11/06	Impact to Health:	
Dt Document Closed:		Agency Involved:	
Site No:	NA		
MOE Response:	Deferred Field Response		
Site County/District:			
Site Geo Ref Meth:			
Site District Office:			
Nearest Watercourse:			
Site Name:	55 Saltan Pool Drive<UNOFFICIAL>		
Site Address:			
Site Region:			
Site Municipality:	Toronto		
Site Lot:			
Site Conc:			
Site Geo Ref Accu:			
Site Map Datum:			
Northing:	4843781		
Easting:	613302		
Entity Operating Name:			
Client Name:	Toronto Hydro-Electric System Limited		
Client Type:			
Source Type:			
Incident Cause:	Leak/Break		
Incident Preceding Spill:			
Incident Reason:	Equipment Failure		
Incident Summary:	Toronto Hydro: 10L Transformer oil; non pcb		
Environment Impact:	Possible		
Health Env Consequence:			
Nature of Impact:	Surface Water Pollution		
Contaminant Qty:	10 L		
Contaminant Qty 1:	10		
Contaminant Unit:	L		
Contaminant Code:	15		
Contaminant Name:	TRANSFORMER OIL (N.O.S.)		
Contaminant Limit 1:			
Contam Limit Freq 1:			
Contaminant UN No 1:			
Receiving Medium:			
Activity Preceding Spill:			
Property 2nd Watershed:			

Property Tertiary Watershed:
Sector Type: Transformer
SAC Action Class: Land Spills
Call Report Locatn Geodata:
Time Reported:
System Facility Address:

Site: METROLINX
Toronto ON

Database:
SPL

Ref No: 8570-8WRHH6
Year:
Incident Dt: 01-AUG-12
Dt MOE Arvl on Scn:
MOE Reported Dt: 01-AUG-12
Dt Document Closed: 17-AUG-12
Site No:
MOE Response: No Field Response
Site County/District:
Site Geo Ref Meth: NA
Site District Office:
Nearest Watercourse:
Site Name: York University Busway Section A B C and D
Site Address:
Site Region:
Site Municipality: Toronto
Site Lot:
Site Conc:
Site Geo Ref Accu: NA
Site Map Datum: NA
Northing: NA
Easting: NA
Entity Operating Name:
Client Name: METROLINX
Client Type:
Source Type:
Incident Cause: Pipe Or Hose Leak
Incident Preceding Spill:
Incident Reason: Equipment/Vehicles
Incident Summary: Go Trnst/Metrolinx:~ 1 L glycol to cb; cntnd & clng
Environment Impact: Not Anticipated
Health Env Consequence:
Nature of Impact: Surface Water Pollution
Contaminant Qty: 1 L
Contaminant Qty 1: 1
Contaminant Unit: L
Contaminant Code: 24
Contaminant Name: GLYCOL/WATER SOLUTION
Contaminant Limit 1:
Contam Limit Freq 1:
Contaminant UN No 1:
Receiving Medium:
Activity Preceding Spill:
Property 2nd Watershed:
Property Tertiary Watershed:
Sector Type: Other
SAC Action Class: Primary Assessment of Spills
Call Report Locatn Geodata:
Time Reported:
System Facility Address:

Municipality No:
Nature of Damage:
Discharger Report:
Material Group:
Impact to Health:
Agency Involved:

Site: Toronto Hydro-Electric System Limited
Toronto ON

Database:
SPL

Ref No: 1327-9QENVL
Year:
Municipality No:
Nature of Damage:

Incident Dt:	2014/10/31	Discharger Report:
Dt MOE Arvl on Scn:		Material Group:
MOE Reported Dt:	2014/10/31	Impact to Health:
Dt Document Closed:		Agency Involved:
Site No:	NA	
MOE Response:	No Field Response	
Site County/District:		
Site Geo Ref Meth:		
Site District Office:		
Nearest Watercourse:		
Site Name:	16 Dentonia Park Avenue<UNOFFICIAL>	
Site Address:		
Site Region:		
Site Municipality:	Toronto	
Site Lot:		
Site Conc:		
Site Geo Ref Accu:		
Site Map Datum:		
Northing:	4839049	
Easting:	637059	
Entity Operating Name:		
Client Name:	Toronto Hydro-Electric System Limited	
Client Type:		
Source Type:		
Incident Cause:	Leak/Break	
Incident Preceding Spill:		
Incident Reason:	Unknown / N/A	
Incident Summary:	Toronto Hydro; Transform to grd;Non-pcb suspect.	
Environment Impact:	Possible	
Health Env Consequence:		
Nature of Impact:	Soil Contamination; Surface Water Pollution	
Contaminant Qty:	10 L	
Contaminant Qty 1:	10	
Contaminant Unit:	L	
Contaminant Code:	15	
Contaminant Name:	TRANSFORMER OIL (N.O.S.)	
Contaminant Limit 1:		
Contam Limit Freq 1:		
Contaminant UN No 1:		
Receiving Medium:		
Activity Preceding Spill:		
Property 2nd Watershed:		
Property Tertiary Watershed:		
Sector Type:	Transformer	
SAC Action Class:	Land Spills	
Call Report Locatn Geodata:		
Time Reported:		
System Facility Address:		

Site: GO- Metrolinx<UNOFFICIAL>
Toronto ON

Database:
[SPL](#)

Ref No:	2174-AG6HLK	Municipality No:
Year:		Nature of Damage:
Incident Dt:	2016/11/27	Discharger Report:
Dt MOE Arvl on Scn:		Material Group:
MOE Reported Dt:	2016/11/29	Impact to Health:
Dt Document Closed:		Agency Involved:
Site No:	NA	
MOE Response:	No	
Site County/District:		
Site Geo Ref Meth:	10 -100 metres eg. Topographic Map	
Site District Office:		
Nearest Watercourse:		
Site Name:	470 Lakeshore Blvd E<UNOFFICIAL>	
Site Address:		
Site Region:		

Site Municipality: Toronto
Site Lot:
Site Conc:
Site Geo Ref Accu: Map
Site Map Datum:
Northing: 4834136
Easting: 632691
Entity Operating Name:
Client Name: GO- Metrolinx<UNOFFICIAL>
Client Type:
Source Type:
Incident Cause:
Incident Preceding Spill: Leak/Break
Incident Reason: Equipment Failure
Incident Summary: GO: 10L hydraulic oil to asphalt, cleaned
Environment Impact:
Health Env Consequence:
Nature of Impact:
Contaminant Qty: 10 L
Contaminant Qty 1: 10
Contaminant Unit: L
Contaminant Code: 15
Contaminant Name: HYDRAULIC OIL
Contaminant Limit 1:
Contam Limit Freq 1:
Contaminant UN No 1:
Receiving Medium: Land
Activity Preceding Spill:
Property 2nd Watershed:
Property Tertiary Watershed:
Sector Type: Unknown / N/A
SAC Action Class: Land Spills
Call Report Locatn Geodata:
Time Reported:
System Facility Address:

Site:

JOHN STREET YORK ON

Database:
WWIS

Well ID: 2602789
Construction Date:
Use 1st:
Use 2nd:
Final Well Status: Observation Wells
Water Type:
Casing Material:
Audit No: Z44235
Tag: A037799
Constructn Method:
Elevation (m):
Elevatn Reliabilty:
Depth to Bedrock:
Well Depth:
Overburden/Bedrock:
Pump Rate:
Static Water Level:
Clear/Cloudy:
Municipality: 26000
Site Info: JAMES/DAVIS TRACT

Flowing (Y/N):
Flow Rate:
Data Entry Status:
Data Src:
Date Received: 04/19/2006
Selected Flag: TRUE
Abandonment Rec:
Contractor: 6607
Form Version: 3
Owner:
County: HALDIMAND
Lot:
Concession:
Concession Name:
Easting NAD83:
Northing NAD83:
Zone:
UTM Reliability:

Bore Hole Information

Bore Hole ID: 11552190
DP2BR:
Spatial Status:
Code OB:

Elevation:
Elevrc:
Zone:
East83:

Code OB Desc:
Open Hole:
Cluster Kind:
Date Completed: 03/24/2006
Remarks:
Location Method Desc: Not Applicable i.e. no UTM
Elevrc Desc:
Location Source Date:
Improvement Location Source:
Improvement Location Method:
Source Revision Comment:
Supplier Comment:

North83:
Org CS:
UTMRC: 9
UTMRC Desc: unknown UTM
Location Method: na

Overburden and Bedrock
Materials Interval

Formation ID: 933052447
Layer: 2
Color: 6
General Color: BROWN
Material 1: 05
Material 1 Desc: CLAY
Material 2: 06
Material 2 Desc: SILT
Material 3:
Material 3 Desc:
Formation Top Depth: 0.25
Formation End Depth: 9.199999809265137
Formation End Depth UOM: m

Overburden and Bedrock
Materials Interval

Formation ID: 933052446
Layer: 1
Color: 6
General Color: BROWN
Material 1: 06
Material 1 Desc: SILT
Material 2: 02
Material 2 Desc: TOPSOIL
Material 3:
Material 3 Desc:
Formation Top Depth: 0.0
Formation End Depth: 0.25
Formation End Depth UOM: m

Annular Space/Abandonment
Sealing Record

Plug ID: 933292417
Layer: 1
Plug From: 0.0
Plug To: 7.300000190734863
Plug Depth UOM: m

Method of Construction & Well
Use

Method Construction ID: 962602789
Method Construction Code: 6
Method Construction: Boring
Other Method Construction:

Pipe Information

Pipe ID: 11561797
Casing No: 1
Comment:
Alt Name:

Construction Record - Casing

Casing ID: 930878038
Layer: 1
Material: 5
Open Hole or Material: PLASTIC
Depth From: -0.5600000023841858
Depth To: 7.300000190734863
Casing Diameter: 5.099999904632568
Casing Diameter UOM: cm
Casing Depth UOM: m

Construction Record - Screen

Screen ID: 933418187
Layer: 1
Slot: 10
Screen Top Depth: 7.300000190734863
Screen End Depth: 9.199999809265137
Screen Material: 5
Screen Depth UOM: m
Screen Diameter UOM: cm
Screen Diameter: 6.400000095367432

Water Details

Water ID: 934074522
Layer: 1
Kind Code:
Kind:
Water Found Depth: 6.0
Water Found Depth UOM: m

Hole Diameter

Hole ID: 11683295
Diameter: 15.0
Depth From: 0.0
Depth To: 9.199999809265137
Hole Depth UOM: m
Hole Diameter UOM: cm

Appendix: Database Descriptions

*Environmental Risk Information Services (ERIS) can search the following databases. The extent of historical information varies with each database and current information is determined by what is publicly available to ERIS at the time of update. **Note:** Databases denoted with " * " indicates that the database will no longer be updated. See the individual database description for more information.*

Abandoned Aggregate Inventory:

Provincial [AAGR](#)

The MAAP Program maintains a database of abandoned pits and quarries. Please note that the database is only referenced by lot and concession and city/town location. The database provides information regarding the location, type, size, land use, status and general comments.*

Government Publication Date: Sept 2002*

Aggregate Inventory:

Provincial [AGR](#)

This database of licensed and permitted pits and quarries is maintained by the Ontario Ministry of Natural Resources and Forestry (MNRF), as regulated under the Aggregate Resources Act, R.S.O. 1990. Aggregate site data has been divided into active and inactive sites. Active sites may be further subdivided into partial surrenders. In partial surrenders, defined areas of a site are inactive while the rest of the site remains active.

Government Publication Date: Up to Nov 2023

Abandoned Mine Information System:

Provincial [AMIS](#)

The Abandoned Mines Information System contains data on known abandoned and inactive mines located on both Crown and privately held lands. The information was provided by the Ministry of Northern Development and Mines (MNDM), with the following disclaimer: "the database provided has been compiled from various sources, and the Ministry of Northern Development and Mines makes no representation and takes no responsibility that such information is accurate, current or complete". Reported information includes official mine name, status, background information, mine start/end date, primary commodity, mine features, hazards and remediation.

Government Publication Date: 1800-Apr 2024

Anderson's Waste Disposal Sites:

Private [ANDR](#)

The information provided in this database was collected by examining various historical documents which aimed to characterize the likely position of former waste disposal sites from 1860 to present. The research initiative behind the creation of this database was to identify those sites that are missing from the Ontario MOE Waste Disposal Site Inventory, as well as to provide revisions and corrections to the positions and descriptions of sites currently listed in the MOE inventory. In addition to historic waste disposal facilities, the database also identifies certain auto wreckers and scrap yards that have been extrapolated from documentary sources. Please note that the data is not warranted to be complete, exhaustive or authoritative. The information was collected for research purposes only.

Government Publication Date: 1860s-Present

Aboveground Storage Tanks:

Provincial [AST](#)

Historical listing of aboveground storage tanks made available by the Department of Natural Resources and Forestry. Includes tanks used to hold water or petroleum. This dataset has been retired as of September 25, 2014 and will no longer be updated.

Government Publication Date: May 31, 2014

Automobile Wrecking & Supplies:

Private [AUWR](#)

This database provides an inventory of known locations that are involved in the scrap metal, automobile wrecking/recycling, and automobile parts & supplies industry. Information is provided on the company name, location and business type.

Government Publication Date: 1999-Apr 30, 2024

Borehole:

Provincial [BORE](#)

A borehole is the generalized term for any narrow shaft drilled in the ground, either vertically or horizontally. The information here includes geotechnical investigations or environmental site assessments, mineral exploration, or as a pilot hole for installing piers or underground utilities. Information is from many sources such as the Ministry of Transportation (MTO) boreholes from engineering reports and projects from the 1950 to 1990's in Southern Ontario. Boreholes from the Ontario Geological Survey (OGS) including The Urban Geology Analysis Information System (UGAIS) and the York Peel Durham Toronto (YPDT) database of the Conservation Authority Moraine Coalition. This database will include fields such as location, stratigraphy, depth, elevation, year drilled, etc. For all water well data or oil and gas well data for Ontario please refer to WWIS and OOGW.

Government Publication Date: 1875-Jul 2018

Certificates of Approval:

Provincial CA

This database contains the following types of approvals: Air & Noise, Industrial Sewage, Municipal & Private Sewage, Waste Management Systems and Renewable Energy Approvals. The MOE in Ontario states that any facility that releases emissions to the atmosphere, discharges contaminants to ground or surface water, provides potable water supplies, or stores, transports or disposes of waste, must have a Certificate of Approval before it can operate lawfully. Fields include approval number, business name, address, approval date, approval type and status. This database will no longer be updated, as CofA's have been replaced by either Environmental Activity and Sector Registry (EASR) or Environmental Compliance Approval (ECA). Please refer to those individual databases for any information after Oct.31, 2011.

Government Publication Date: 1985-Oct 30, 2011*

Dry Cleaning Facilities:

Federal CDRY

List of dry cleaning facilities made available by Environment and Climate Change Canada. Environment and Climate Change Canada's Tetrachloroethylene (Use in Dry Cleaning and Reporting Requirements) Regulations (SOR/2003-79) are intended to reduce releases of tetrachloroethylene to the environment from dry cleaning facilities.

Government Publication Date: Jan 2004-Dec 2022

Commercial Fuel Oil Tanks:

Provincial CFOT

Locations of commercial underground fuel oil tanks. This is not a comprehensive or complete inventory of commercial fuel tanks in the province; this listing is a copy of records of registered commercial underground fuel oil tanks obtained under Access to Public Information.

Note that the following types of tanks do not require registration: waste oil tanks in apartments, office buildings, residences, etc.; aboveground gas or diesel tanks. Records are not verified for accuracy or completeness.

Government Publication Date: Oct 2023

Chemical Manufacturers and Distributors:

Private CHEM

This database includes information from both a one time study conducted in 1992 and private source and is a listing of facilities that manufacture or distribute chemicals. The production of these chemical substances may involve one or more chemical reactions and/or chemical separation processes (i.e. fractionation, solvent extraction, crystallization, etc.).

Government Publication Date: 1999-Jan 31, 2020

Chemical Register:

Private CHM

This database includes a listing of locations of facilities within the Province or Territory that either manufacture and/or distributes chemicals.

Government Publication Date: 1999-Apr 30, 2024

Compressed Natural Gas Stations:

Private CNG

Canada has a network of public access compressed natural gas (CNG) refuelling stations. These stations dispense natural gas in compressed form at 3,000 pounds per square inch (psi), the pressure which is allowed within the current Canadian codes and standards. The majority of natural gas refuelling is located at existing retail gasoline that have a separate refuelling island for natural gas. This list of stations is made available by the Canadian Natural Gas Vehicle Alliance.

Government Publication Date: Dec 2012 -May 2024

Inventory of Coal Gasification Plants and Coal Tar Sites:

Provincial COAL

This inventory includes both the "Inventory of Coal Gasification Plant Waste Sites in Ontario-April 1987" and the Inventory of Industrial Sites Producing or Using Coal Tar and Related Tars in Ontario-November 1988) collected by the MOE. It identifies industrial sites that produced and continue to produce or use coal tar and other related tars. Detailed information is available and includes: facility type, size, land use, information on adjoining properties, soil condition, site operators/occupants, site description, potential environmental impacts and historic maps available. This was a one-time inventory.*

Government Publication Date: Apr 1987 and Nov 1988*

Compliance and Convictions:

Provincial CONV

This database summarizes the fines and convictions handed down by the Ontario courts beginning in 1989. Companies and individuals named here have been found guilty of environmental offenses in Ontario courts of law.

Government Publication Date: 1989-Oct 2024

Certificates of Property Use:

Provincial CPU

This is a subset taken from Ontario's Environmental Registry (EBR) database. It will include CPU's on the registry such as (EPA s. 168.6) - Certificate of Property Use.

Government Publication Date: 1994 - Oct 31, 2024

Drill Hole Database:

Provincial

[DRL](#)

The Ontario Drill Hole Database (ODHD) is offered by the Province of Ontario's Ministry of Mines. The dataset contains information for over 164,000 percussion, overburden, sonic and diamond-drill holes. The presence of assay results with cutoff values for gold, silver, copper, zinc, lead, nickel and platinum group elements is noted. Drill hole data are compiled from assessment files that have been submitted to the ministry in accordance with the Ontario Mining Act (OMA). Source assessment file numbers are captured for cross reference with the Ontario Assessment File Database (OAFD). Please note that limited data is available for southern Ontario, as it was the last area to be completed. The database was created when surveys submitted to the Ministry were converted in the Assessment File Research Image Database (AFRI) project. However, the degree of accuracy (coordinates) as to the exact location of drill holes is dependent upon the source document submitted. Levels of accuracy used to locate holes are: centering on the mining claim; a sketch of the mining claim; a 1:50,000 map; a detailed company map; or from submitted a "Report of Work".

Government Publication Date: 1886 - Aug 2024**Delisted Fuel Tanks:**

Provincial

[DTNK](#)

List of fuel storage tank sites that were once found in - and have since been removed from - the list of fuel storage tanks made available by the regulatory agency under Access to Public Information.

Government Publication Date: Oct 2023**Environmental Activity and Sector Registry:**

Provincial

[EASR](#)

On October 31, 2011, a smarter, faster environmental approvals system came into effect in Ontario. The EASR allows businesses to register certain activities with the ministry, rather than apply for an approval. The registry is available for common systems and processes, to which preset rules of operation can be applied. The EASR is currently available for: heating systems, standby power systems and automotive refinishing. Businesses whose activities aren't subject to the EASR may apply for an ECA (Environmental Compliance Approval). Please see our ECA database.

Government Publication Date: Oct 2011-Oct 31, 2024**Environmental Registry:**

Provincial

[EBR](#)

The Environmental Registry lists proposals, decisions and exceptions regarding policies, Acts, instruments, or regulations that could significantly affect the environment. Through the Registry, thirteen provincial ministries notify the public of upcoming proposals and invite their comments. For example, if a local business is requesting a permit, license, or certificate of approval to release substances into the air or water; these are notified on the registry. Data includes: Approval for discharge into the natural environment other than water (i.e. Air) - EPA s. 9, Approval for sewage works - OWRA s. 53(1), and EPA s. 27 - Approval for a waste disposal site. For information regarding Permit to Take Water (PTTW), Certificate of Property Use (CPU) and (ORD) Orders please refer to those individual databases.

Government Publication Date: 1994 - Oct 31, 2024**Environmental Compliance Approval:**

Provincial

[ECA](#)

On October 31, 2011, a smarter, faster environmental approvals system came into effect in Ontario. In the past, a business had to apply for multiple approvals (known as certificates of approval) for individual processes and pieces of equipment. Today, a business either registers itself, or applies for a single approval, depending on the types of activities it conducts. Businesses whose activities aren't subject to the EASR may apply for an ECA. A single ECA addresses all of a business's emissions, discharges and wastes. Separate approvals for air, noise and waste are no longer required. This database will also include Renewable Energy Approvals. For certificates of approval prior to Nov 1st, 2011, please refer to the CA database. For all Waste Disposal Sites please refer to the WDS database.

Government Publication Date: Oct 2011-Oct 31, 2024**Environmental Effects Monitoring:**

Federal

[EEM](#)

The Environmental Effects Monitoring program assesses the effects of effluent from industrial or other sources on fish, fish habitat and human usage of fisheries resources. Since 1992, pulp and paper mills have been required to conduct EEM studies under the Pulp and Paper Effluent Regulations. This database provides information on the mill name, geographical location and sub-lethal toxicity data.

Government Publication Date: 1992-2007***ERIS Historical Searches:**

Private

[EHS](#)

ERIS has compiled a database of all environmental risk reports completed since March 1999. Available fields for this database include: site location, date of report, type of report, and search radius. As per all other databases, the ERIS database can be referenced on both the map and "Statistical Profile" page.

Government Publication Date: 1999-Aug 31, 2024**Environmental Issues Inventory System:**

Federal

[EIIS](#)

The Environmental Issues Inventory System was developed through the implementation of the Environmental Issues and Remediation Plan. This plan was established to determine the location and severity of contaminated sites on inhabited First Nation reserves, and where necessary, to remediate those that posed a risk to health and safety; and to prevent future environmental problems. The EIIS provides information on the reserve under investigation, inventory number, name of site, environmental issue, site action (Remediation, Site Assessment), and date investigation completed.

Government Publication Date: 1992-2001*

Emergency Management Historical Event:

Provincial

EMHE

List of locations of historical occurrences of emergency events, including those assigned to the Ministry of Natural Resources by Order-In-Council (OIC) under the Emergency Management and Civil Protection Act, as well as events where MNR provided requested emergency response assistance. Many of these events will have involved community evacuations, significant structural loss, and/or involvement of MNR emergency response staff. These events fall into one of ten (10) type categories: Dam Failure; Drought / Low Water; Erosion; Flood; Forest Fire; Soil and Bedrock Instability; Petroleum Resource Center Event, EMO Requested Assistance, Continuity of Operations Event, Other Requested Assistance. EMHE record details are reproduced by ERIIS under License with the Ontario Ministry of Natural Resources © Queen's Printer for Ontario, 2017.

Government Publication Date: Apr 30, 2022

Environmental Penalty Annual Report:

Provincial

EPAR

This database contains data from Ontario's annual environmental penalty report published by the Ministry of the Environment and Climate Change. These reports provide information on environmental penalties for land or water violations issued to companies in one of the nine industrial sectors covered by the Municipal Industrial Strategy for Abatement (MISA) regulations.

Government Publication Date: Jan 1, 2011 - Dec 31, 2023

List of Expired Fuels Safety Facilities:

Provincial

EXP

List of facilities and tanks for which there was once a fuel registration. This is not a comprehensive or complete inventory of expired tanks/tank facilities in the province; this listing is a copy of previously registered tanks and facilities obtained under Access to Public Information. Includes private fuel outlets, bulk plants, fuel oil tanks, gasoline stations, marinas, propane filling stations, liquid fuel tanks, piping systems, etc; includes tanks which have been removed from the ground.

Notes: registration was not required for private fuel underground/aboveground storage tanks prior to January 1990, nor for furnace oil tanks prior to May 1, 2002; registration is not required for waste oil tanks in apartments, office buildings, residences, etc., or aboveground gas or diesel tanks. Records are not verified for accuracy or completeness.

Government Publication Date: Oct 2023

Federal Convictions:

Federal

FCON

Environment Canada maintains a database referred to as the "Environmental Registry" that details prosecutions under the Canadian Environmental Protection Act (CEPA) and the Fisheries Act (FA). Information is provided on the company name, location, charge date, offence and penalty.

Government Publication Date: 1988-Jun 2007*

Contaminated Sites on Federal Land:

Federal

FCS

The Federal Contaminated Sites Inventory includes information on known federal contaminated sites under the custodianship of departments, agencies and consolidated Crown corporations as well as those that are being or have been investigated to determine whether they have contamination arising from past use that could pose a risk to human health or the environment. The inventory also includes non-federal contaminated sites for which the Government of Canada has accepted some or all financial responsibility. It does not include sites where contamination has been caused by, and which are under the control of, enterprise Crown corporations, private individuals, firms or other levels of government. Includes fire training sites and sites at which Per- and Polyfluoroalkyl Substances (PFAS) are a concern.

Government Publication Date: Jun 2000-Sep 2024

Fisheries & Oceans Fuel Tanks:

Federal

FOFT

Fisheries & Oceans Canada maintains an inventory of aboveground & underground fuel storage tanks located on Fisheries & Oceans property or controlled by DFO. Our inventory provides information on the site name, location, tank owner, tank operator, facility type, storage tank location, tank contents & capacity, and date of tank installation.

Government Publication Date: 1964-Sep 2019

Federal Identification Registry for Storage Tank Systems (FIRSTS):

Federal

FRST

A list of federally regulated Storage tanks from the Federal Identification Registry for Storage Tank Systems (FIRSTS). FIRSTS is Environment and Climate Change Canada's database of storage tank systems subject to the Storage Tank for Petroleum Products and Allied Petroleum Products Regulations. The main objective of the Regulations is to prevent soil and groundwater contamination from storage tank systems located on federal and aboriginal lands. Storage tank systems that do not have a valid identification number displayed in a readily visible location on or near the storage tank system may be refused product delivery.

Government Publication Date: Oct 31, 2021

Fuel Storage Tank:

Provincial

FST

List of registered private and retail fuel storage tanks. This is not a comprehensive or complete inventory of private and retail fuel storage tanks in the province; this listing is a copy of registered private and retail fuel storage tanks, obtained under Access to Public Information.

Notes: registration was not required for private fuel underground/aboveground storage tanks prior to January 1990, nor for furnace oil tanks prior to May 1, 2002; registration is not required for waste oil tanks in apartments, office buildings, residences, etc., or aboveground gas or diesel tanks. Records are not verified for accuracy or completeness.

Government Publication Date: Oct 2023

Fuel Storage Tank - Historic:

Provincial

FSTH

The Fuels Safety Branch of the Ontario Ministry of Consumer and Commercial Relations maintained a database of all registered private fuel storage tanks. Public records of private fuel storage tanks are only available since the registration became effective in September 1989. This information is now collected by the Technical Standards and Safety Authority.

Government Publication Date: Pre-Jan 2010*

Ontario Regulation 347 Waste Generators Summary:

Provincial

GEN

Regulation 347 of the Ontario EPA defines a waste generation site as any site, equipment and/or operation involved in the production, collection, handling and/or storage of regulated wastes. A generator of regulated waste is required to register the waste generation site and each waste produced, collected, handled, or stored at the site. This database contains the registration number, company name and address of registered generators including the types of hazardous wastes generated. It includes data on waste generating facilities such as: drycleaners, waste treatment and disposal facilities, machine shops, electric power distribution etc. This information is a summary of all years from 1986 including the most currently available data. Some records may contain, within the company name, the phrase "See & Use..." followed by a series of letters and numbers. This occurs when one company is amalgamated with or taken over by another registered company. The number listed as "See & Use", refers to the new ownership and the other identification number refers to the original ownership. This phrase serves as a link between the 2 companies until operations have been fully transferred.

Government Publication Date: 1986-Oct 31, 2022

Greenhouse Gas Emissions from Large Facilities:

Federal

GHG

List of greenhouse gas emissions from large facilities made available by Environment Canada. Greenhouse gas emissions in kilotonnes of carbon dioxide equivalents (kt CO₂ eq).

Government Publication Date: 2013-Dec 2022

TSSA Historic Incidents:

Provincial

HINC

List of historic incidences of spills and leaks of diesel, fuel oil, gasoline, natural gas, propane, and hydrogen recorded by the TSSA in their previous incident tracking system. The TSSA's Fuels Safety Program administers the Technical Standards & Safety Act 2000, providing fuel-related safety services associated with the safe transportation, storage, handling and use of fuels such as gasoline, diesel, propane, natural gas and hydrogen. Under this Act, the TSSA regulates fuel suppliers, storage facilities, transport trucks, pipelines, contractors and equipment or appliances that use fuels. Records are not verified for accuracy or completeness. This is not a comprehensive or complete inventory of historical fuel spills and leaks in the province. This listing is a copy of the data captured at one moment in time and is hence limited by the record date provided here.

Government Publication Date: 2006-June 2009*

Indian & Northern Affairs Fuel Tanks:

Federal

IAFT

The Department of Indian & Northern Affairs Canada (INAC) maintains an inventory of aboveground & underground fuel storage tanks located on both federal and crown land. Our inventory provides information on the reserve name, location, facility type, site/facility name, tank type, material & ID number, tank contents & capacity, and date of tank installation.

Government Publication Date: 1950-Aug 2003*

Fuel Oil Spills and Leaks:

Provincial

INC

Listing of spills and leaks of diesel, fuel oil, gasoline, natural gas, propane, and hydrogen reported to the Spills Action Centre (SAC). This is not a comprehensive or complete inventory of fuel-related leaks, spills, and incidents in the province; this listing is a copy of incidents reported to the SAC, obtained under Access to Public Information. Includes incidents from fuel-related hazards such as spills, fires, and explosions. Records are not verified for accuracy or completeness.

Government Publication Date: 31 Oct, 2023

Landfill Inventory Management Ontario:

Provincial

LIMO

The Landfill Inventory Management Ontario (LIMO) database is updated every year, as the Ministry of the Environment, Conservation and Parks compiles new and updated information. Includes small and large landfills currently operating as well as those which are closed and historic. Operators of larger landfills provide landfill information for the previous operating year to the ministry for LIMO including: estimated amount of total waste received, landfill capacity, estimated total remaining landfill capacity, fill rates, engineering designs, reporting and monitoring details, size of location, service area, approved waste types, leachate of site treatment, contaminant attenuation zone and more. The small landfills include information such as site owner, site location and certificate of approval # and status.

Government Publication Date: Mar 31, 2022

Canadian Mine Locations:

Private

MINE

This information is collected from the Canadian & American Mines Handbook. The Mines database is a national database that provides over 290 listings on mines (listed as public companies) dealing primarily with precious metals and hard rocks. Listed are mines that are currently in operation, closed, suspended, or are still being developed (advanced projects). Their locations are provided as geographic coordinates (x, y and/or longitude, latitude). As of 2002, data pertaining to Canadian smelters and refineries has been appended to this database.

Government Publication Date: 1998-2009*

Mineral Occurrences:

Provincial

MNR

In the early 70's, the Ministry of Northern Development and Mines created an inventory of approximately 19,000 mineral occurrences in Ontario, in regard to metallic and industrial minerals, as well as some information on building stones and aggregate deposits. Please note that the "Horizontal Positional Accuracy" is approximately +/- 200 m. Many reference elements for each record were derived from field sketches using pace or chain/tape measurements against claim posts or topographic features in the area. The primary limiting factor for the level of positional accuracy is the scale of the source material. The testing of horizontal accuracy of the source materials was accomplished by comparing the plan metric (X and Y) coordinates of that point with the coordinates of the same point as defined from a source of higher accuracy.

Government Publication Date: 1846-Feb 2024

National Analysis of Trends in Emergencies System (NATES):

Federal

NATE

In 1974 Environment Canada established the National Analysis of Trends in Emergencies System (NATES) database, for the voluntary reporting of significant spill incidents. The data was to be used to assist in directing the work of the emergencies program. NATES ran from 1974 to 1994. Extensive information is available within this database including company names, place where the spill occurred, date of spill, cause, reason and source of spill, damage incurred, and amount, concentration, and volume of materials released.

Government Publication Date: 1974-1994*

Non-Compliance Reports:

Provincial

NCPL

The Ministry of the Environment provides information about non-compliant discharges of contaminants to air and water that exceed legal allowable limits, from regulated industrial and municipal facilities. A reported non-compliance failure may be in regard to a Control Order, Certificate of Approval, Sectoral Regulation or specific regulation/act.

Government Publication Date: Dec 31, 2022

National Defense & Canadian Forces Fuel Tanks:

Federal

NDFT

The Department of National Defense and the Canadian Forces maintains an inventory of all aboveground & underground fuel storage tanks located on DND lands. Our inventory provides information on the base name, location, tank type & capacity, tank contents, tank class, date of tank installation, date tank last used, and status of tank as of May 2001. This database will no longer be updated due to the new National Security protocols which have prohibited any release of this database.

Government Publication Date: Up to May 2001*

National Defense & Canadian Forces Spills:

Federal

NDSP

The Department of National Defense and the Canadian Forces maintains an inventory of spills to land and water. All spill sites have been classified under the "Transportation of Dangerous Goods Act - 1992". Our inventory provides information on the facility name, location, spill ID #, spill date, type of spill, as well as the quantity of substance spilled & recovered.

Government Publication Date: Mar 1999-Nov 2023

National Defence & Canadian Forces Waste Disposal Sites:

Federal

NDWD

The Department of National Defence and the Canadian Forces maintains an inventory of waste disposal sites located on DND lands. Where available, our inventory provides information on the base name, location, type of waste received, area of site, depth of site, year site opened/closed and status.

Government Publication Date: 2001-Apr 2007*

National Energy Board Pipeline Incidents:

Federal

NEBI

Locations of pipeline incidents from 2008 to present, made available by the Canada Energy Regulator (CER) - previously the National Energy Board (NEB). Includes incidents reported under the Onshore Pipeline Regulations and the Processing Plant Regulations related to pipelines under federal jurisdiction, does not include incident data related to pipelines under provincial or territorial jurisdiction.

Government Publication Date: 2008-Jun 30, 2021

National Energy Board Wells:

Federal

NEBP

The NEBW database contains information on onshore & offshore oil and gas wells that are outside provincial jurisdiction(s) and are thereby regulated by the National Energy Board. Data is provided regarding the operator, well name, well ID No./UWI, status, classification, well depth, spud and release date.

Government Publication Date: 1920-Feb 2003*

National Environmental Emergencies System (NEES):

Federal

[NEES](#)

In 2000, the Emergencies program implemented NEES, a reporting system for spills of hazardous substances. For the most part, this system only captured data from the Atlantic Provinces, some from Quebec and Ontario and a portion from British Columbia. Data for Alberta, Saskatchewan, Manitoba and the Territories was not captured. However, NEES is also a repository for previous Environment Canada spill datasets. NEES is composed of the historic datasets ' or Trends ' which dates from approximately 1974 to present. NEES Trends is a compilation of historic databases, which were merged and includes data from NATES (National Analysis of Trends in Emergencies System), ARTS (Atlantic Regional Trends System), and NEES. In 2001, the Emergencies Program determined that variations in reporting regimes and requirements between federal and provincial agencies made national spill reporting and trend analysis difficult to achieve. As a consequence, the department has focused efforts on capturing data on spills of substances which fall under its legislative authority only (CEPA and FA). As such, the NEES database will be decommissioned in December 2004.

Government Publication Date: 1974-2003***National PCB Inventory:**

Federal

[NPCB](#)

Environment Canada's National PCB inventory includes information on in-use PCB containing equipment in Canada including federal, provincial and private facilities. Federal out-of-service PCB containing equipment and PCB waste owned by the federal government or by federally regulated industries such as airlines, railway companies, broadcasting companies, telephone and telecommunications companies, pipeline companies, etc. are also listed. Although it is not Environment Canada's mandate to collect data on non-federal PCB waste, the National PCB inventory includes some information on provincial and private PCB waste and storage sites. Some addresses provided may be Head Office addresses and are not necessarily the location of where the waste is being used or stored.

Government Publication Date: 1988-2008***National Pollutant Release Inventory:**

Federal

[NPR2](#)

The National Pollutant Release Inventory (NPRI) is Canada's public inventory of pollutant releases (to air, water and land), disposals, and transfers for recycling. The inventory, managed by Environment and Climate Change Canada, tracks over 300 substances. Under the authority of the Canadian Environmental Protection Act (CEPA), owners or operators of facilities that meet published reporting requirements are required to report to the NPRI.

Government Publication Date: Feb 2024**National Pollutant Release Inventory - Historic:**

Federal

[NPRI](#)

Environment Canada has defined the National Pollutant Release Inventory ("NPRI") as a federal government initiative designed to collect comprehensive national data regarding releases to air, water, or land, and waste transfers for recycling for more than 300 listed substances. This data holds historic records; current records are found in NPR2.

Government Publication Date: 1993-May 2017**Oil and Gas Wells:**

Private

[OGWE](#)

The Nickle's Energy Group (publisher of the Daily Oil Bulletin) collects information on drilling activity including operator and well statistics. The well information database includes name, location, class, status and depth. The main Nickle's database is updated on a daily basis, however, this database is updated on a monthly basis. More information is available at www.nickles.com.

Government Publication Date: 1988-May 31, 2024**Ontario Oil and Gas Wells:**

Provincial

[OOGW](#)

In 1998, the Ministry of Natural Resources (MNR) handed over to the Ontario Oil, Gas and Salt Resources (OGSR) Corporation, the responsibility of maintaining a database of oil and gas wells drilled in Ontario. The OGSR Library has over 20,000+ wells in their database. Information available for all wells in the ERIS database includes well owner/operator, location, permit issue date, and well cap date, license number, status, depth and the primary target (rock unit) of the well being drilled. All geology/stratigraphy table information, plus all water table information is also provided for each well record.

Government Publication Date: 1800-Aug 2024**Inventory of PCB Storage Sites:**

Provincial

[OPCB](#)

The Ontario Ministry of Environment, Waste Management Branch, maintains an inventory of PCB storage sites within the province. Ontario Regulation 11/82 (Waste Management - PCB) and Regulation 347 (Generator Waste Management) under the Ontario EPA requires the registration of inactive PCB storage equipment and/or disposal sites of PCB waste with the Ontario Ministry of Environment. This database contains information on: 1) waste quantities; 2) major and minor sites storing liquid or solid waste; and 3) a waste storage inventory.

Government Publication Date: 1987-Oct 2004; 2012-Dec 2013**Orders:**

Provincial

[ORD](#)

This is a subset taken from Ontario's Environmental Registry (EBR) database. It will include Orders on the registry such as (EPA s. 17) - Order for remedial work, (EPA s. 18) - Order for preventative measures, (EPA s. 43) - Order for removal of waste and restoration of site, (EPA s. 44) - Order for conformity with Act for waste disposal sites, (EPA s. 136) - Order for performance of environmental measures.

Government Publication Date: 1994 - Oct 31, 2024

Canadian Pulp and Paper:

Private

PAP

This information is part of the Pulp and Paper Canada Directory. The Directory provides a comprehensive listing of the locations of pulp and paper mills and the products that they produce.

Government Publication Date: 1999, 2002, 2004, 2005, 2009-2014

Parks Canada Fuel Storage Tanks:

Federal

PCFT

Canadian Heritage maintains an inventory of known fuel storage tanks operated by Parks Canada, in both National Parks and at National Historic Sites. The database details information on site name, location, tank install/removal date, capacity, fuel type, facility type, tank design and owner/operator.

Government Publication Date: 1920-Jan 2005*

Pesticide Register:

Provincial

PES

The Ontario Ministry of the Environment and Climate Change maintains a database of licensed operators and vendors of registered pesticides.

Government Publication Date: Oct 2011-Oct 31, 2024

Ontario PFAS Spills:

Provincial

PFAS

This specific list of spills includes those incidents where one or more of the listed contaminants are identified in the PFAS Structure List and/or PFAS Chemicals Without Explicit Structure List made available by the United States Environmental Protection Agency (US EPA), is originally sourced from the Ministry of the Environment, Conservation and Parks spills related data. Information from 1988-2002 was part of the ORIS (Occurrence Reporting Information System). The SAC (Spills Action Centre) handles all spills reported in Ontario. Regulations for spills in Ontario are part of the MOE's Environmental Protection Act, Part X.

Government Publication Date: 1988-Mar 2024; May 2024

NPRI Reporters - PFAS Substances:

Federal

PFCH

The National Pollutant Release Inventory (NPRI) is Canada's public inventory of releases, disposals, and transfers, tracking over 320 pollutants. Per - and polyfluoroalkyl substances (PFAS) are a group of over 4,700 human-made substances for which adverse environmental and health effects have been observed. This listing of PFAS substance reporters includes those NPRI facilities that reported substances that are found in either: a) the Comprehensive Global Database of PFASs compiled by the Organisation for Economic Co-operation and Development (OECD), b) the US Environmental Protection Agency (US EPA) Master List of PFAS Substances, c) the US EPA list of PFAS chemicals without explicit structures, or d) the US EPA list of PFAS structures (encompassing the largest set of structures having sufficient levels of fluorination to potentially impart PFAS-type properties).

Government Publication Date: Feb 2024

Potential PFAS Handlers from NPRI:

Federal

PFHA

The National Pollutant Release Inventory (NPRI) is Canada's public inventory of releases, disposals, and transfers, tracking over 320 pollutants. Per - and polyfluoroalkyl substances (PFAS) are a group of over 4,700 human-made substances for which adverse environmental and health effects have been observed. This list of potential PFAS handlers includes those NPRI facilities that reported business activity (NAICS code) included in the US Environmental Protection Agency (US EPA) list of Potential PFAS-Handling Industry Sectors, further described as operating in industry sectors where literature reviews indicate that PFAS may be handled and/or released. Inclusion of a facility in this listing does not indicate that PFAS are being manufactured, processed, used, or released by the facility - these are facilities that potentially handle PFAS based on their industrial profile.

Government Publication Date: Feb 2024

Pipeline Incidents:

Provincial

PINC

List of pipeline incidents (strikes, leaks, spills). This is not a comprehensive or complete inventory of pipeline incidents in the province; this listing is an historical copy of records previously obtained under Access to Public Information. Records are not verified for accuracy or completeness.

Government Publication Date: Feb 28, 2021

Potential PFAS Handlers from EASR:

Provincial

PPHA

The Ontario Environmental Activity and Sector Registry (EASR), described in Ontario Regulation 245/11, allows businesses with less complex operations - and hence not requiring an Environmental Compliance Approval - to register their activities with the Ontario Ministry of the Environment, Conservation and Parks (MECP). This list of potential PFAS handlers includes those EASR facilities that reported business activity (NAICS code) included in the US Environmental Protection Agency (US EPA) list of Potential PFAS-Handling Industry Sectors, further described as operating in industry sectors where literature reviews indicate that PFAS may be handled and/or released. Inclusion of a facility in this listing does not indicate that PFAS are being manufactured, processed, used.

Government Publication Date: Jun 30, 2024

Private and Retail Fuel Storage Tanks:

Provincial

PRT

The Fuels Safety Branch of the Ontario Ministry of Consumer and Commercial Relations maintained a database of all registered private fuel storage tanks and licensed retail fuel outlets. This database includes an inventory of locations that have gasoline, oil, waste oil, natural gas and/or propane storage tanks on their property. The MCCR no longer collects this information. This information is now collected by the Technical Standards and Safety Authority (TSSA).

Government Publication Date: 1989-1996*

Permit to Take Water:

Provincial

PTTW

This is a subset taken from Ontario's Environmental Registry (EBR) database. It will include PTTW's on the registry such as OWRA s. 34 - Permit to take water.

Government Publication Date: 1994 - Oct 31, 2024

Ontario Regulation 347 Waste Receivers Summary:

Provincial

REC

Part V of the Ontario Environmental Protection Act ("EPA") regulates the disposal of regulated waste through an operating waste management system or a waste disposal site operated or used pursuant to the terms and conditions of a Certificate of Approval or a Provisional Certificate of Approval. Regulation 347 of the Ontario EPA defines a waste receiving site as any site or facility to which waste is transferred by a waste carrier. A receiver of regulated waste is required to register the waste receiving facility. This database represents registered receivers of regulated wastes, identified by registration number, company name and address, and includes receivers of waste such as: landfills, incinerators, transfer stations, PCB storage sites, sludge farms and water pollution control plants. This information is a summary of all years from 1986 including the most currently available data.

Government Publication Date: 1986-1990, 1992-2021

Record of Site Condition:

Provincial

RSC

The Record of Site Condition (RSC) is part of the Ministry of the Environment's Brownfields Environmental Site Registry. Protection from environmental cleanup orders for property owners is contingent upon documentation known as a record of site condition (RSC) being filed in the Environmental Site Registry. In order to file an RSC, the property must have been properly assessed and shown to meet the soil, sediment and groundwater standards appropriate for the use (such as residential) proposed to take place on the property. The Record of Site Condition Regulation (O. Reg. 153/04) details requirements related to site assessment and clean up. RSCs filed after July 1, 2011 will also be included as part of the new (O.Reg. 511/09). The Government of Ontario states that it is not responsible for the accuracy of the information in this Registry.

Government Publication Date: 1997-Sept 2001, Oct 2004-Nov 2024

Retail Fuel Storage Tanks:

Private

RST

This database includes an inventory of retail fuel outlet locations (including marinas) that have on their property gasoline, oil, waste oil, natural gas and / or propane storage tanks.

Government Publication Date: 1999-Apr 30, 2024

Scott's Manufacturing Directory:

Private

SCT

Scott's Directories is a data bank containing information on over 200,000 manufacturers across Canada. Even though Scott's listings are voluntary, it is the most comprehensive database of Canadian manufacturers available. Information concerning a company's address, plant size, and main products are included in this database.

Government Publication Date: 1992-Mar 2011*

Ontario Spills:

Provincial

SPL

List of spills and incidents made available by the Ministry of the Environment, Conservation and Parks. This database identifies information such as location (approximate), type and quantity of contaminant, date of spill, environmental impact, cause, nature of impact, etc. Information from 1988-2002 was part of the ORIS (Occurrence Reporting Information System). The SAC (Spills Action Centre) handles all spills reported in Ontario. Regulations for spills in Ontario are part of the MOE's Environmental Protection Act, Part X.

Government Publication Date: 1988-Jun 2024; Aug 2024; Oct 2024

Wastewater Discharger Registration Database:

Provincial

SRDS

Facilities that report either municipal treated wastewater effluent or industrial wastewater discharges under the Effluent Monitoring and Effluent Limits (EMEL) and Municipal/Industrial Strategy for Abatement Regulations. The Municipal/Industrial Strategy for Abatement (MISA) division of the Ontario Ministry of Environment keeps record of direct dischargers of toxic pollutants within nine sectors including: Electric Power Generation, Mining, Petroleum Refining, Organic Chemicals, Inorganic Chemicals, Pulp & Paper, Metal Casting, Iron & Steel, and Quarries.

Government Publication Date: 1990-Dec 31, 2021

Anderson's Storage Tanks:

Private

TANK

The information provided in this database was collected by examining various historical documents, which identified the location of former storage tanks, containing substances such as fuel, water, gas, oil, and other various types of miscellaneous products. Information is available in regard to business operating at tank site, tank location, permit year, permit & installation type, no. of tanks installed & configuration and tank capacity. Data contained within this database pertains only to the city of Toronto and is not warranted to be complete, exhaustive or authoritative. The information was collected for research purposes only.

Government Publication Date: 1915-1953*

Transport Canada Fuel Storage Tanks:

Federal

TCFT

List of fuel storage tanks currently or previously owned or operated by Transport Canada. This inventory also includes tanks on The Pickering Lands, which refers to 7,530 hectares (18,600 acres) of land in Pickering, Markham, and Uxbridge owned by the Government of Canada since 1972; properties on this land has been leased by the government since 1975, and falls under the Site Management Policy of Transport Canada, but is administered by Public Works and Government Services Canada. This inventory provides information on the site name, location, tank age, capacity and fuel type.

Government Publication Date: 1970 - Apr 2024

Variances for Abandonment of Underground Storage Tanks:

Provincial

[VAR](#)

Listing of variances granted for storage tank abandonment. This is not a comprehensive or complete inventory of tank abandonment variances in the province; this listing is a copy of tank abandonment variance records previously obtained under Access to Public Information. In Ontario, registered underground storage tanks must be removed within two years of disuse; if removal of a tank is not feasible, an application may be sought for a variance from this code requirement.

Records are not verified for accuracy or completeness.

Government Publication Date: Feb 28, 2022

Waste Disposal Sites - MOE CA Inventory:

Provincial

[WDS](#)

The Ontario Ministry of Environment, Waste Management Branch, maintains an inventory of known open (active or inactive) and closed disposal sites in the Province of Ontario. Active sites maintain a Certificate of Approval, are approved to receive and are receiving waste. Inactive sites maintain Certificate(s) of Approval but are not receiving waste. Closed sites are not receiving waste. The data contained within this database was compiled from the MOE's Certificate of Approval database. Locations of these sites may be cross-referenced to the Anderson database described under ERI's Private Source Database section, by the CA number. All new Environmental Compliance Approvals handed out after Oct 31, 2011 for Waste Disposal Sites will still be found in this database.

Government Publication Date: Oct 2011 - Oct 31, 2024

Waste Disposal Sites - MOE 1991 Historical Approval Inventory:

Provincial

[WDSH](#)

In June 1991, the Ontario Ministry of Environment, Waste Management Branch, published the "June 1991 Waste Disposal Site Inventory", of all known active and closed waste disposal sites as of October 30st, 1990. For each "active" site as of October 31st 1990, information is provided on site location, site/CA number, waste type, site status and site classification. For each "closed" site as of October 31st 1990, information is provided on site location, site/CA number, closure date and site classification. Locations of these sites may be cross-referenced to the Anderson database described under ERI's Private Source Database section, by the CA number.

Government Publication Date: Up to Oct 1990*

Water Well Information System:

Provincial

[WWIS](#)

This database describes locations and characteristics of water wells found within Ontario in accordance with Regulation 903. It includes such information as coordinates, construction date, well depth, primary and secondary use, pump rate, static water level, well status, etc. Also included are detailed stratigraphy information, approximate depth to bedrock and the approximate depth to the water table.

Government Publication Date: Dec 31 2023

Definitions

Database Descriptions: This section provides a detailed explanation for each database including: source, information available, time coverage, and acronyms used. They are listed in alphabetic order.

Detail Report: This is the section of the report which provides the most detail for each individual record. Records are summarized by location, starting with the project property followed by records in closest proximity.

Distance: The distance value is the distance between plotted points, not necessarily the distance between the sites' boundaries. All values are an approximation.

Direction: The direction value is the compass direction of the site in respect to the project property and/or center point of the report.

Elevation: The elevation value is taken from the location at which the records for the site address have been plotted. All values are an approximation. Source: Google Elevation API.

Executive Summary: This portion of the report is divided into 3 sections:

'Report Summary'- Displays a chart indicating how many records fall on the project property and, within the report search radii.

'Site Report Summary'-Project Property'- This section lists all the records which fall on the project property. For more details, see the 'Detail Report' section.

'Site Report Summary-Surrounding Properties'- This section summarizes all records on adjacent properties, listing them in order of proximity from the project property. For more details, see the 'Detail Report' section.

Map Key: The map key number is assigned according to closest proximity from the project property. Map Key numbers always start at #1. The project property will always have a map key of '1' if records are available. If there is a number in brackets beside the main number, this will indicate the number of records on that specific property. If there is no number in brackets, there is only one record for that property.

The symbol and colour used indicates 'elevation': the red inverted triangle will dictate 'ERIS Sites with Lower Elevation', the yellow triangle will dictate 'ERIS Sites with Higher Elevation' and the orange square will dictate 'ERIS Sites with Same Elevation.'

Unplottables: These are records that could not be mapped due to various reasons, including limited geographic information. These records may or may not be in your study area, and are included as reference.

APPENDIX G

PUPs/PURs






Enviroscan Report

Site address: 50 Stephanie Street, Toronto, ON
Project #: 24121901604
P.O. #: 153733
Requested by: Eleanor Goolab
Date Completed: 1/6/2025 9:24:52 PM

Search Area: 50 Stephanie Street, Toronto, ON

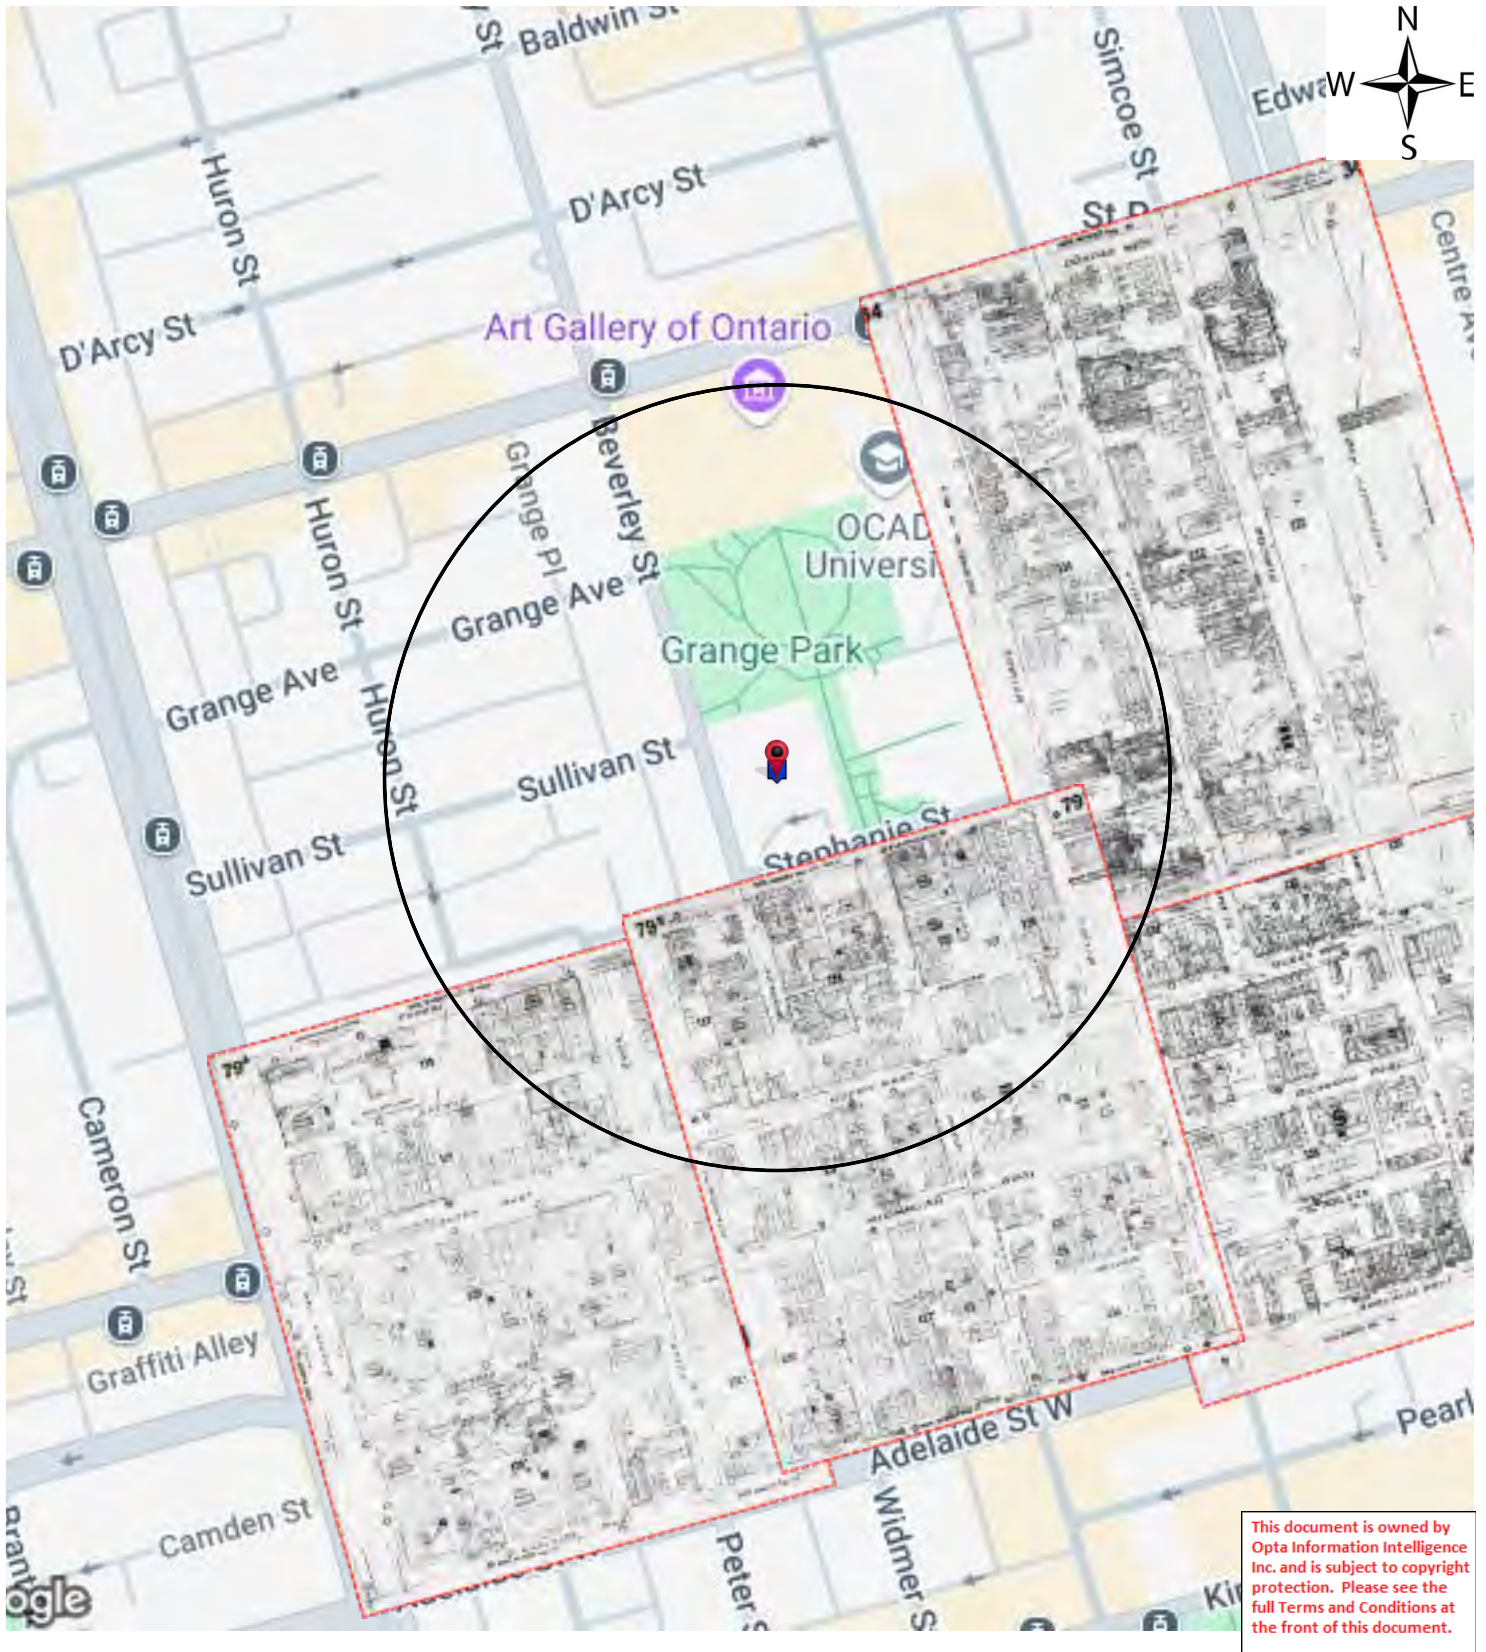

Historical Environmental Services Enviroscan Terms and Conditions

Terms and Conditions

Report

The documents (hereinafter referred to as the "Documents") to be released as part of the report (hereinafter referred to as the "Report") to be delivered to the purchaser as set out above are documents in Verisk's records relating to the described property (hereinafter referred to as the "Property"). Verisk makes no representations or warranties respecting the Documents whatsoever, including, without limitation, with respect to the completeness, accuracy or usefulness of the Documents, and does not represent or warrant that these are the only plans and reports prepared in association with the Property or in Verisk's possession at the time of Report delivery to the purchaser. The Documents are current as of the date(s) indicated on them. Interpretation of the Documents, if any, is by inference based upon the information which is apparent and obvious on the face of the Documents only. Verisk does not represent, warrant or guarantee that interpretations other than those referred to do not exist from other sources. The Report will be prepared for use by the purchaser of the services as shown above hereof only.

Disclaimer

Verisk disclaims responsibility for any losses or damages of any kind whatsoever, whether consequential or other, however caused, incurred or suffered, arising directly or indirectly as a result of the services (which services include, but are not limited to, the preparation of the Report provided hereunder), including but not limited to, any losses or damages arising directly or indirectly from any breach of contract, fundamental or otherwise, from reliance on Verisk Reports or from any tortious acts or omissions of Verisk's agents, employees or representatives.

Entire Agreement

The parties hereto acknowledge and agree to be bound by the terms and conditions hereof. The request form constitutes the entire agreement between the parties pertaining to the subject matter hereof and supersedes all prior and contemporaneous agreements, negotiations and discussions, whether oral or written, and there are no representations or warranties, or other agreements between the parties in connection with the subject matter hereof except as specifically set forth herein. No supplement, modification, waiver, or termination of the request shall be binding, unless confirmed in writing by the parties hereto.

Governing Document

In the event of any conflicts or inconsistencies between the provisions hereof and the Reports, the rights and obligations of the parties shall be deemed to be governed by the request form, which shall be the paramount document.

Law

This agreement shall be governed by and construed in accordance with the laws of the Province of Ontario and the laws of Canada applicable therein.

1948 Volume: Toronto 1 Firemap: 79B Toronto Vol. 1 Plan: 2074 (1921) | Sheet: 79B (1948)

Page	Report Title


6	(1948) Volume: Toronto Volume 1 Firemap: 26
8	(1948) Volume: Toronto Volume 1 Firemap: 34
10	(1948) Volume: Toronto Volume 1 Firemap: 79A
12	(1948) Volume: Toronto Volume 1 Firemap: 79B

13 (2000) Apartments and Condominiums Report - 2000 W. J. REALTY 50 Stephanie Street Toronto ON M5T1B3
(distance = 0 metres*)

1948 Volume: Toronto 1 Firemap: 26
Toronto Vol. 1 Plan: 2074 (1921) | Sheet: 26 (1948)



1948 Volume: Toronto 1 Firemap: 26
Toronto Vol. 1 Plan: 2074 (1921) | Sheet: 26 (1948)

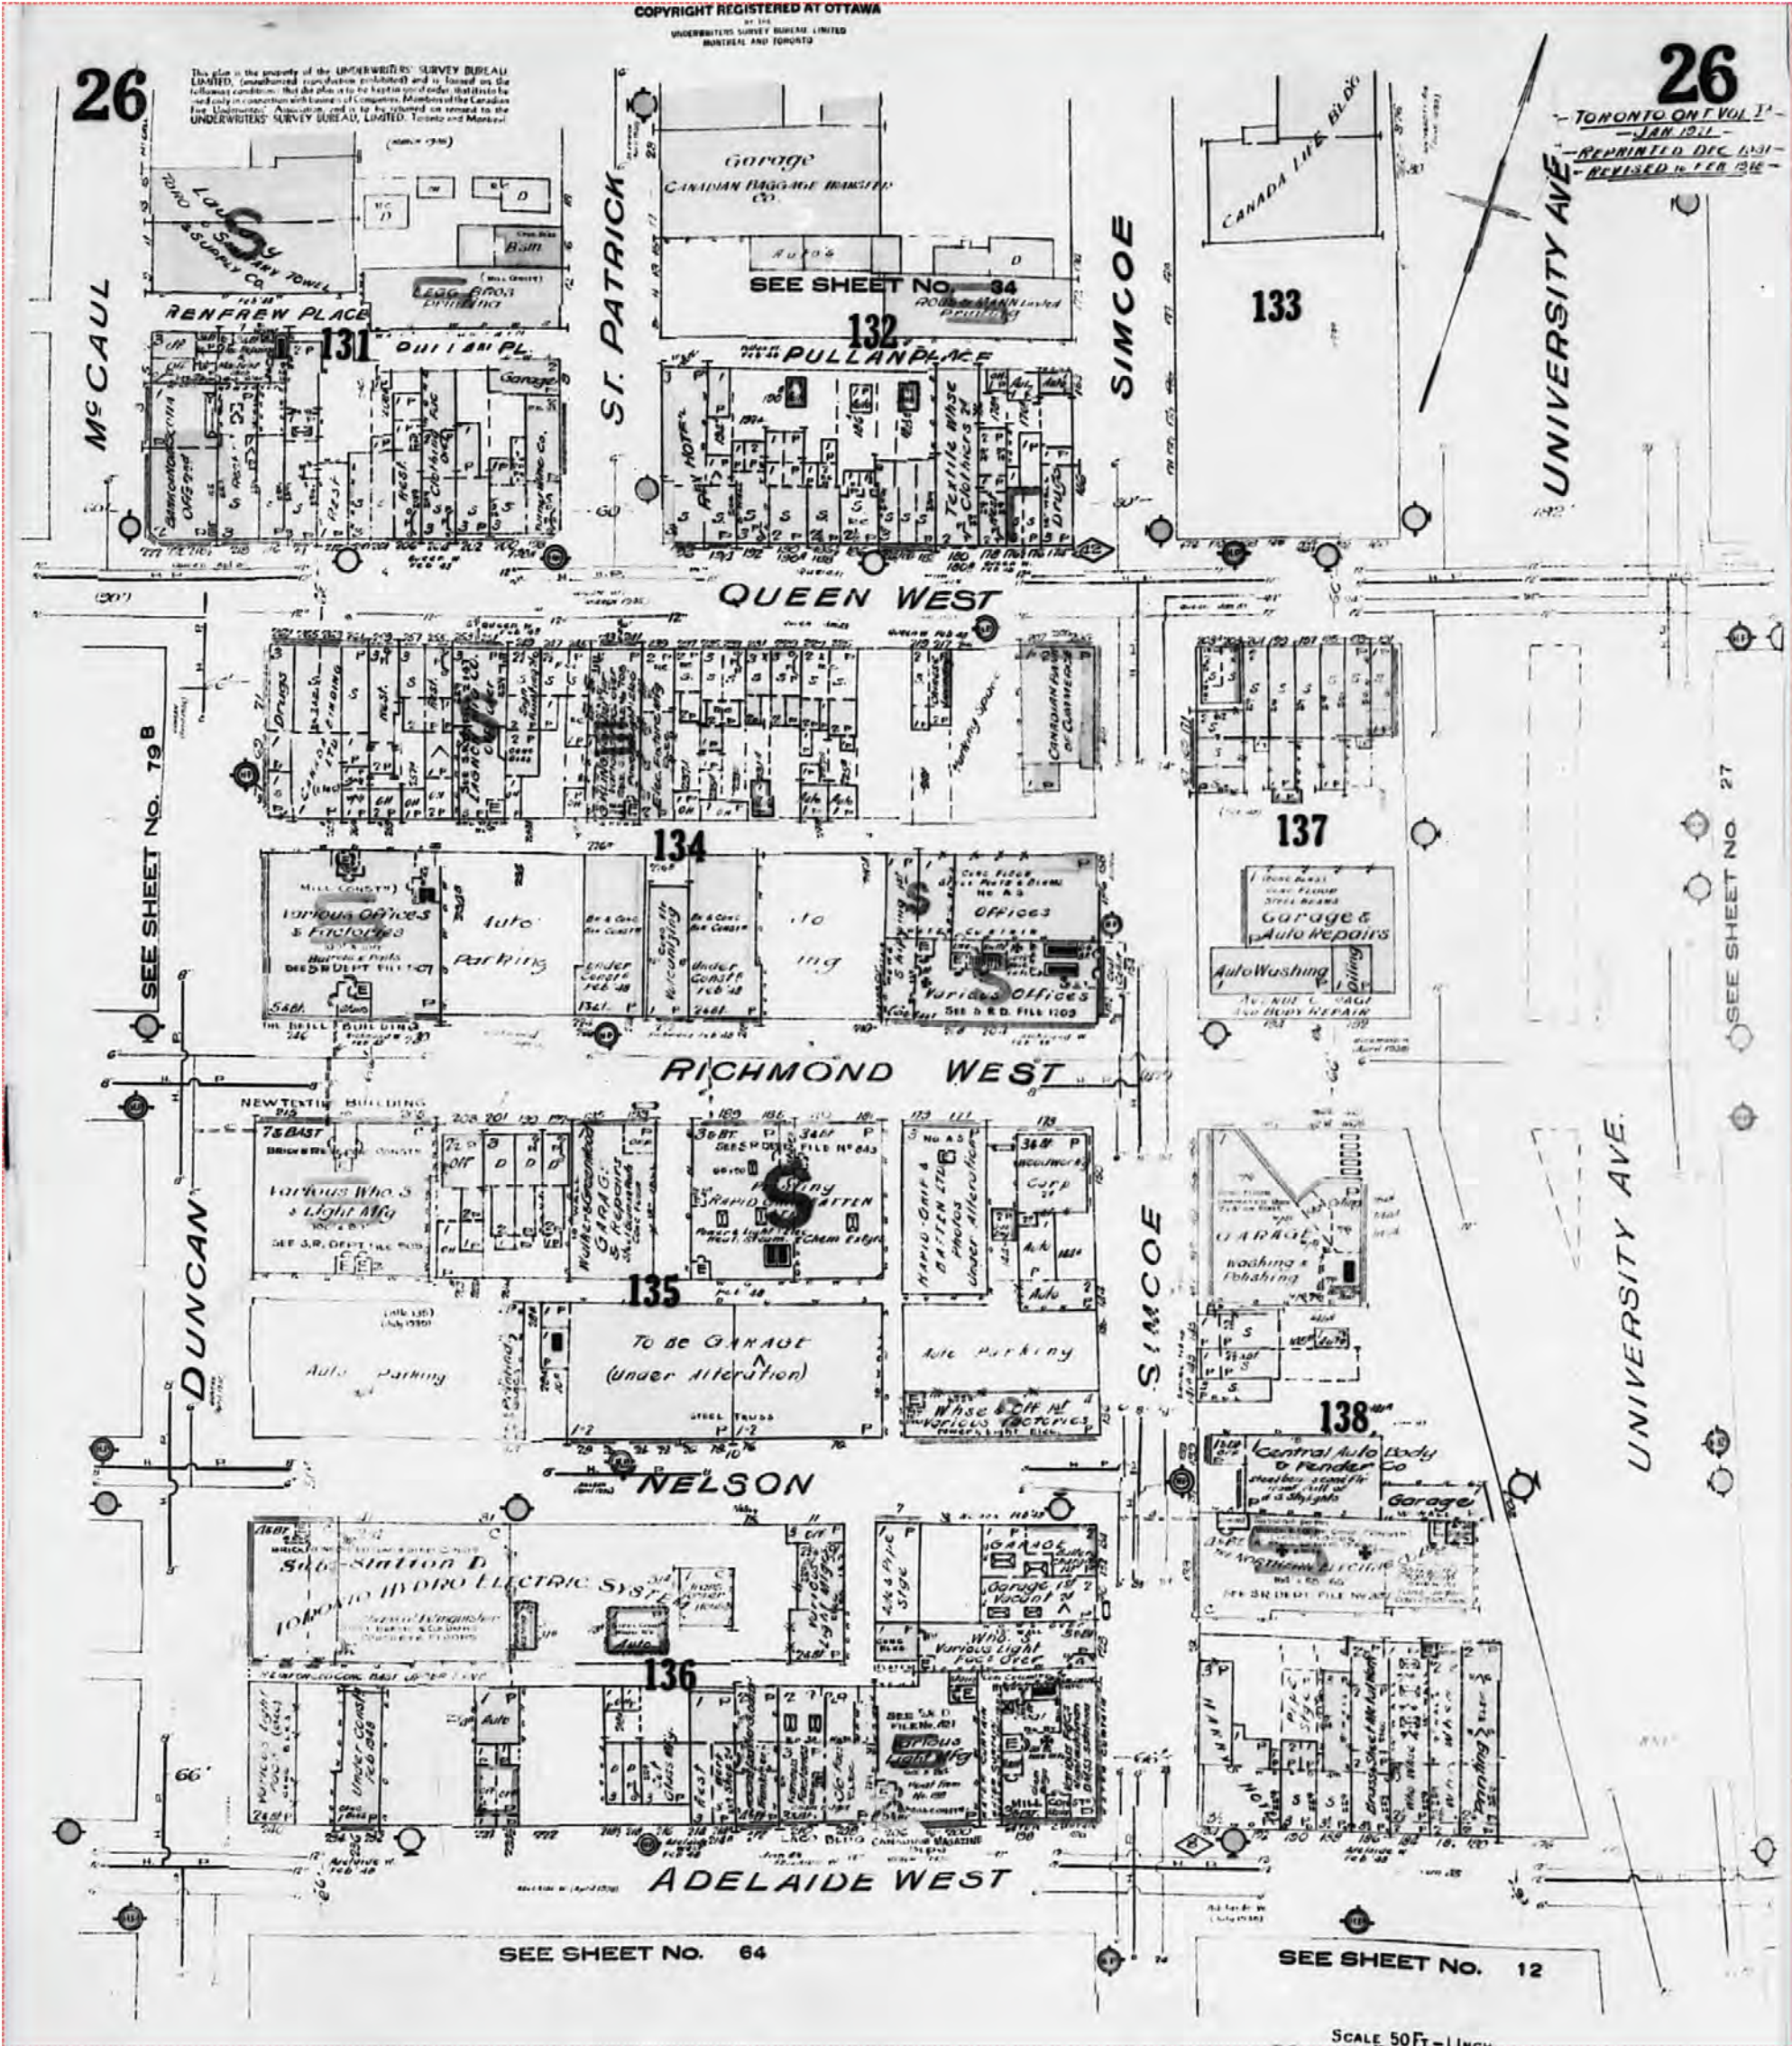

1948 Volume: Toronto 1 Firemap: 34
Toronto Vol. 1 Plan: 2074 (1921) | Sheet: 34 (1948)



34

SEE SHEET NO. 119 VOL II

SEE SHEET NO. 79B

SEE SHEET NO. 40

DUNDAS WEST

UNIVERSITY AVE.

SEE SHEET NO. 35

SEE SHEET NO. 27

COPYRIGHT REGISTERED AT OTTAWA

SCALE OF FEET

100'

150'

210

1948 Volume: Toronto 1 Firemap: 79A
Toronto Vol. 1 Plan: 2074 (1921) | Sheet: 79A (1948)



79A

COPYRIGHT REGISTERED AT OTTAWA
UNPUBLISHED MAP BY THE UNITED STATES AND CANADA

SEE SHEET NO. 118 VOL II

PHOEBE

118

119

120A

120B

121

122A

SPADINA AVE.

BULWER

QUEEN WEST

RICHMOND WEST

ADELAIDE WEST

DRUMMOND PLACE

OGDEN PUBLIC SCHOOL

GRANT AFRICAN METHODIST EPISCOPAL CHURCH

CANADIAN NATIONAL BUILDING

SCALE 50 FT. = 1 INCH

SEE SHEET NO. 78B

SEE SHEET NO. 62

SEE SHEET NO. 63


TORONTO, VOL. I
JANUARY 1941
REPRINTED JANUARY 1941

79A

1948 Volume: Toronto 1 Firemap: 79B
 Toronto Vol. 1 Plan: 2074 (1921) | Sheet: 79B (1948)



1948 Volume: Toronto 1 Firemap: 79B
Toronto Vol. 1 Plan: 2074 (1921) | Sheet: 79B (1948)

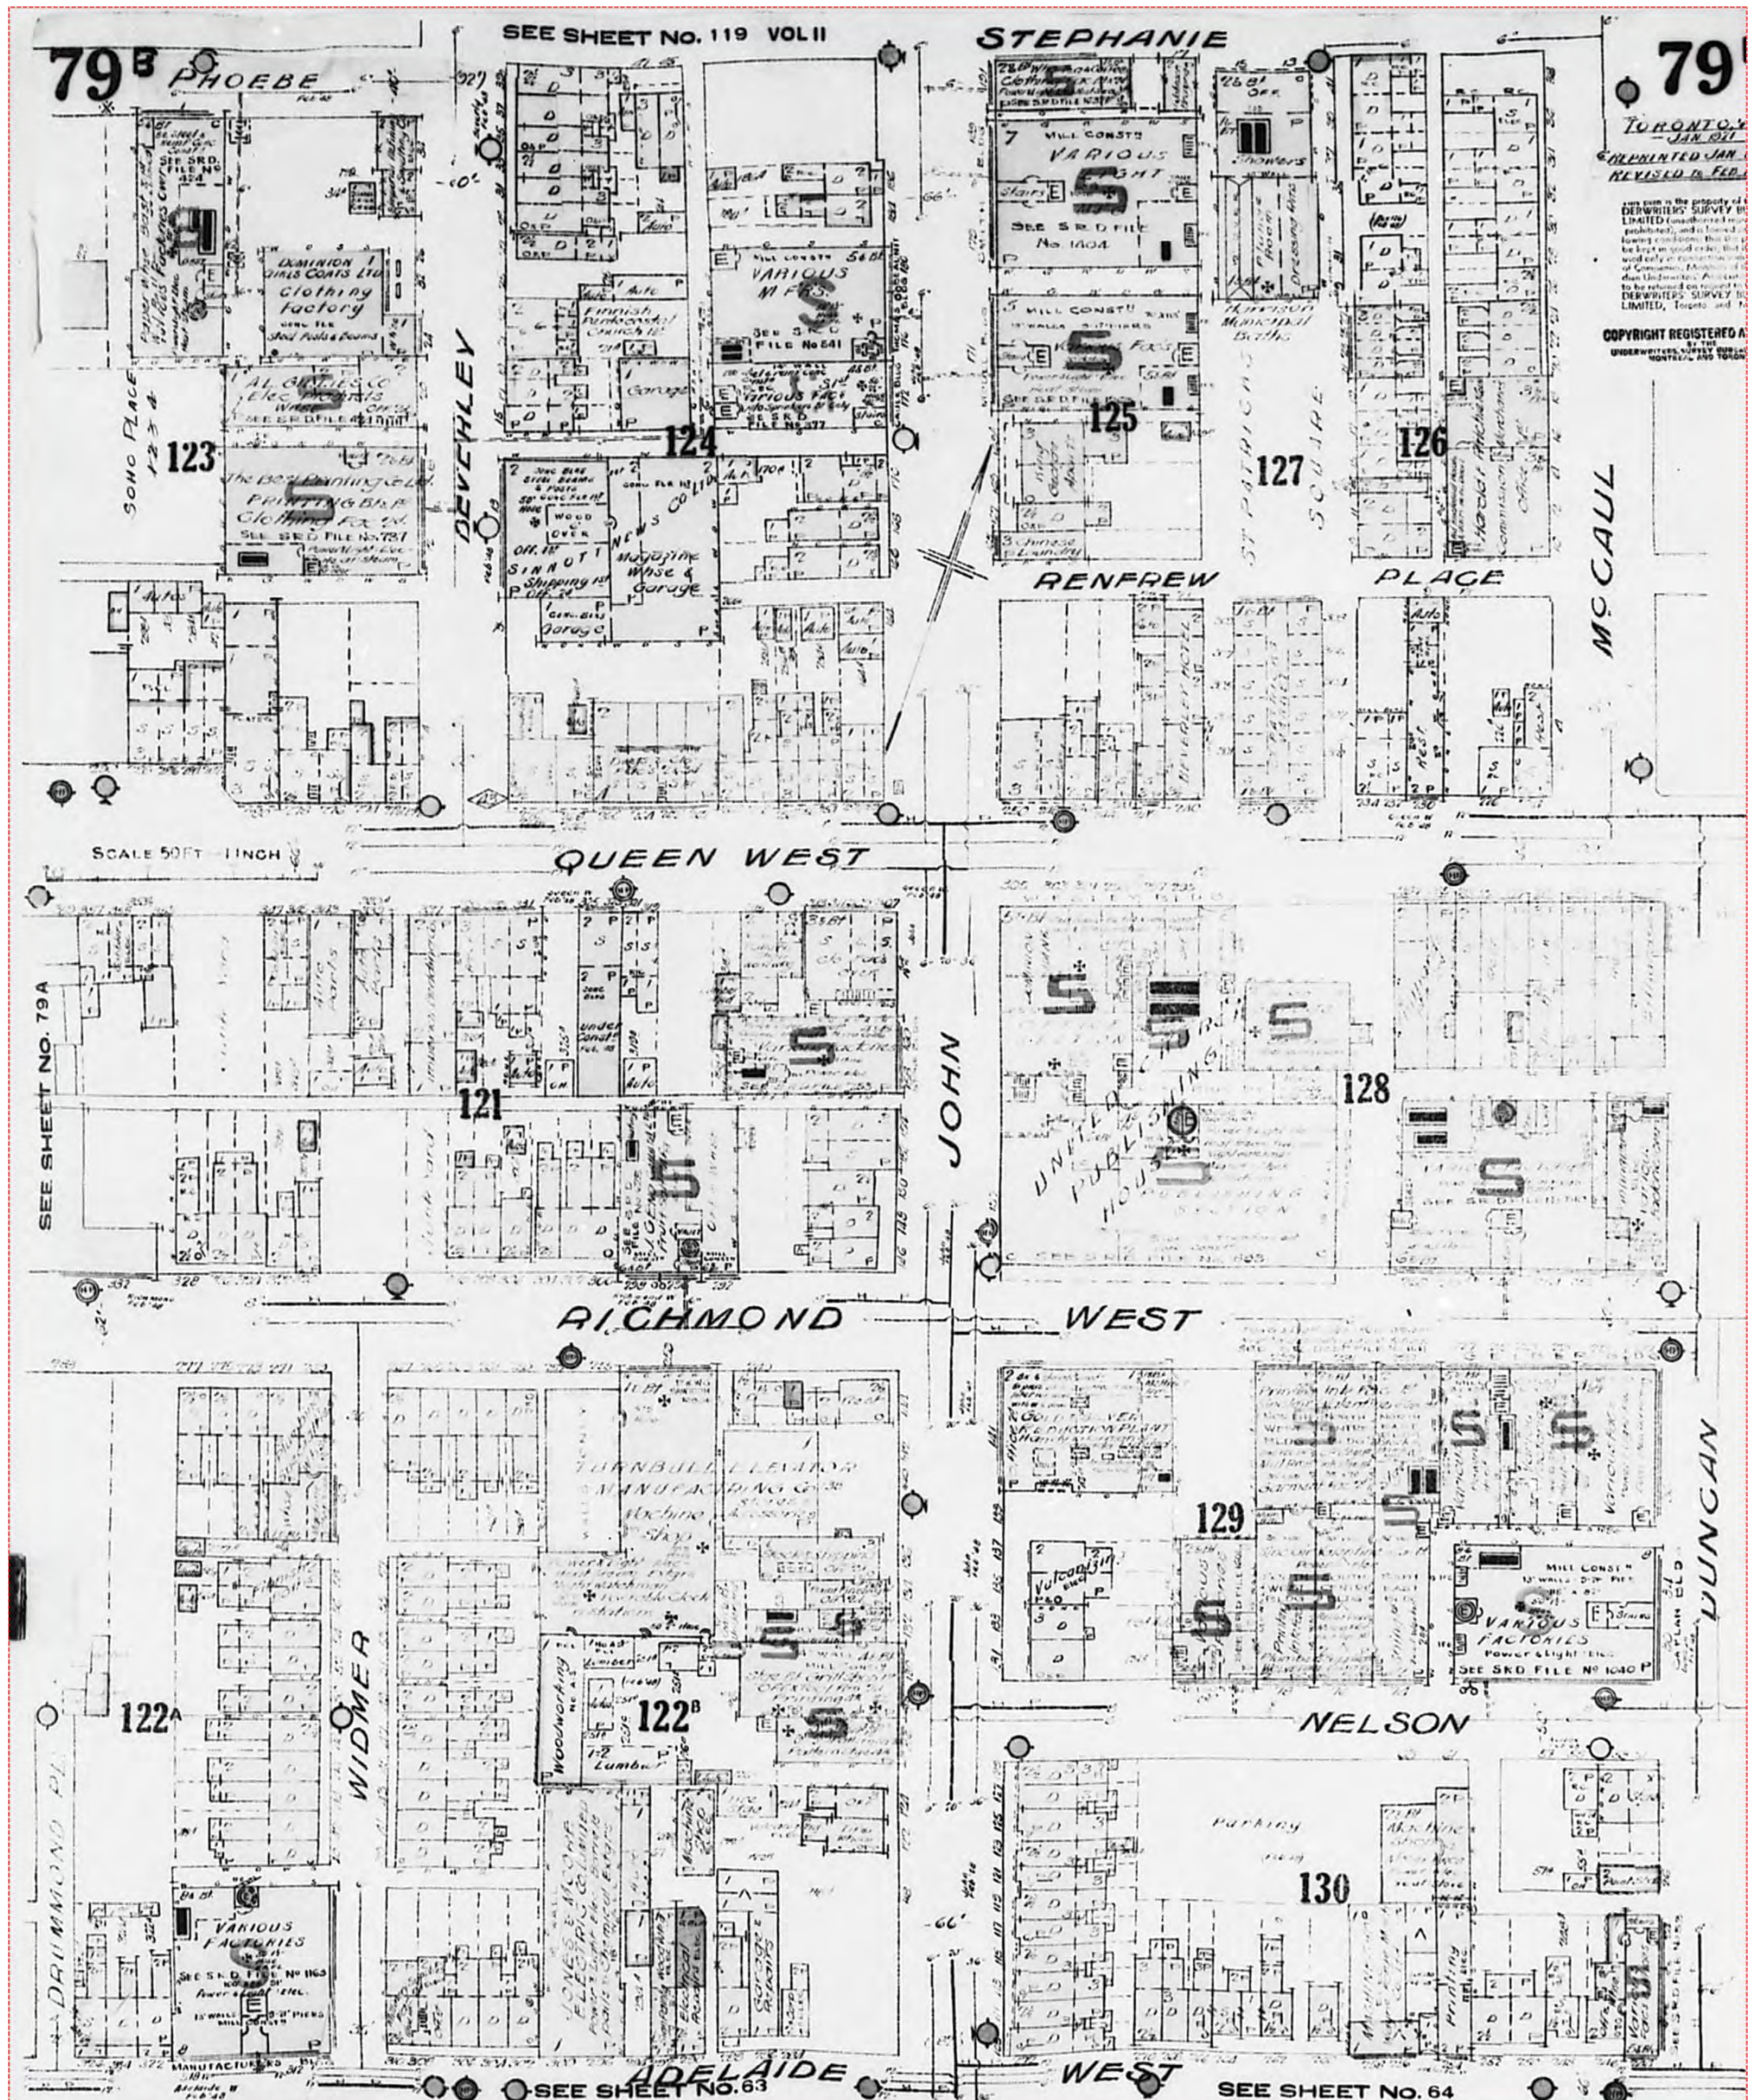

Apartments and Condominiums Report - 2000 W. J. REALTY 50 Stephanie Street Toronto ON M5T1B3



APARTMENTS & CONDOMINIUMS

CONFIDENTIAL

**Insurers'
Advisory
Organization
Inc.**

NOTE: The sole purpose of this report is to provide insurance pricing and underwriting information about the particular insured and location named below. Only the person requesting this survey will receive a copy of the report, and IAO asks that it be kept strictly confidential. This report does not guarantee compliance with any standards or with any federal, provincial or municipal codes, ordinances or regulations. Tests of fire protection equipment have not been conducted or witnessed during this inspection.

☐ Follow-up Visit ☒ Original Survey

Insured Name: W.J. Realty
Location: 50 Stephanie St.
Surveyed: Toronto, Ontario
Postal Code: M5T 1B3
Person Contacted: Dennis Kewan

Surveyed by: Ronald W. Roy
Date of Survey: October 24, 2000
Insurer: Citadel General
Policy/Reference #: -----
Telephone #: 416-429-6555
Tracking #: 5549855

1. OPINION OF RISK

Comments

Property ☐ 1 ☒ 2 ☐ 3 ☐ 4

> The building is in good condition and well maintained, but there are no posted fire emergency instructions (rec. made)

Liability ☐ 1 ☒ 2 ☐ 3 ☐ 4

> There is an on premises superintendent and adequate maintenance staff to keep the property in excellent condition.

Crime ☐ 1 ☒ 2 ☐ 3 ☐ 4

> Surveillance is provided by cameras strategically located and connected to a 24 hr. VCR.

(1=Excellent, 2=Good, 3=Fair, 4=Poor)

1 = Well maintained risk; No moral hazard; No management problems; No undesirable features; No recommendations, Better than average risk for its class

2 = Well maintained risk; No moral hazard; No management problems; No undesirable features; Some minor recommendations; Average risk for its class

3 = Maintenance may be below average; No moral hazard; Possible management problems (poor housekeeping); Some correctible undesirable features; Some important and minor recommendations; Below average for its class

4 = Poorly maintained; Moral hazard; Management problems (poor housekeeping, poor attitude); Undesirable conditions present (cannot or will not be corrected); Critical recommendation; Significantly below average for its class with little or no indication for improvement.

2. OCCUPANCY (IBC Code:)

Description of principal occupancy: This is a 288 unit apartment building.

Other occupants: None

Hours Of Operation: 24 hrs/day Resident Manager: ☐ No ☒ Yes

Remarks: No posted fire plan.

3. BUILDING (Construction Class 1)

Year Built: 1968 Additions: Describe:

Building Renovated: ☒ No ☐ Yes

Storeys: 24

Height: 60 metres

Ground Floor Area: 948
m²

Underground parking garage areas: 1st Level 948 m² 2nd level 948 m²

Total underground parking garage area: 1896
m²

Total Area: 2290 m² (If more than one building, refer to sketch for dimension & area)

This document is owned by Opta Information Intelligence Inc. and is subject to copyright protection. Please see the purchase order relating to the release of this document for complete terms and conditions.

Committed to Service Excellence

IAO reports, prepared in compliance with commonly accepted risk control standards existing at the time services are rendered, are developed from an inspection of the premises and/or from data supplied by or on behalf of the Purchaser. IAO does not purport to list all hazards. While changes and modifications, referred to in the reports are designed to upgrade protection and loss prevention of premises, IAO assumes no responsibility for management and control of these activities. IAO will not be responsible to the Purchaser for any losses or damages, whether consequential or other, however caused, incurred or suffered as a result of the services being provided.

SP101FORM

Building Condition: ☒ Good ☐ Fair ☐ Poor Basement: No ☐ Yes ☒ Area: 1896 m² Finished ___% Unfinished 100 %

Wall Construction: ☐ Non-Combustible ___% ☒ Solid Masonry 100%
Load Bearing: ☒ Yes ☐ No ☐ Brick/Stone Veneer ___% ☐ Wood Frame ___%
Roof Construction: ☐ Wood Joist ___% ☒ Concrete 100 % ☐ Steel Deck ☐ I ☐ II ___% ☐ Heavy Timber ___ %
Roof Type: ☒ Flat ☐ Sloped ☐ Peaked ☐ Other
Roof Covering: ☒ Tar & Gravel ☐ Metal ☐ Asphalt Shingles Other
Resurfaced: ☒ No ☐ Yes

Floor Construction: Concrete 100 % Concrete on Metal Pan ___ %
Wood Joist ___ % Other ___ %
Vertical Openings: ☐ None ☒ Stairs # 2 ☒ Elevator # 2 ☐ Other
Proper Protection: ☒ Yes ☐ No ☐ Not Applicable
Horizontal Separation: Major Partition Construction ☐ Not Applicable ☐ Frame
☒ Concrete Block ☐ Other
Proper Protection: ☒ Yes ☐ No ☐ Not Applicable
Combustible Concealed Spaces: ☐ Yes ☒ No Proper Protection: ☐ Yes ☐ No ☒ Not Applicable
Interior Finish: Walls: Combustible ___ % Non-combustible 100 % Open: ___ %
Ceilings: Combustible ___ % Non-combustible 100 % Open: ___ %

4. COMMON HAZARDS

	None	Slight	Moderate	Severe	Remarks
Smoking	☐	☒	☐	☐	Remarks: <u>In apartments only</u>
Heating	☐	☒	☐	☐	Remarks: <u>No unusual features</u>
Electrical Services	☐	☒	☐	☐	Remarks: <u>"</u>
Housekeeping	☐	☒	☐	☐	Remarks: <u>Good throughout</u>

5. HEATING

Forced warm air: ___% ☐ Electric ☐ Gas ☐ Oil Other
Suspended unit heaters: ___% ☐ Electric ☐ Gas ☐ Oil Other
Portable heaters: ___% ☐ Electric ☐ Gas ☐ Oil Other
Electric baseboard units: ___%
Hot water/steam 100 % ☐ Electric ☒ Gas ☐ Oil Other
Other ___% ☐ Electric ☐ Gas ☐ Oil Other
Boiler: ☐ No ☒ Yes Age and Make: 1990 (est.) Ruscio ☐ N/A
Date of last Boiler Inspection: not available
Appliances enclosed in a non-combustible room: ☒ Yes ☐ No ☐ Not required
Combustible materials stored in the room: ☐ Yes (see recommendation) ☒ No ☐ Not applicable
Fuel tanks: ☒ None ☐ Inside ☐ Outside ☐ Above ground ☐ Below ground Age ___ Capacity (L)
Fill and vent piping: ☐ Inside ☐ No ☐ Yes
Chimneys: ☐ Masonry ☐ ULC Factory built ☒ Unlabelled pre-fab ☐ Other
☒ Standard ☐ Non-standard
Installation appears safe: ☒ Yes ☐ No
Installation replaced: ☒ No ☐ Yes ___ %
Air Conditioning: Describe window units only

6. ELECTRICAL

Type: ☒ Conduit ☒ BX ☐ Non-metallic ☐ Other
Temporary wiring or extension cords: ☒ No ☐ Yes
Overcurrent protection: ☒ Circuit Breakers Fuses: ☐ Ordinary ☐ Type P ☐ Type S ☐ Type D ☐ Other
Condition: ☒ Good ☐ Fair ☐ Poor
Installation appears safe: ☒ Yes ☐ No
Installation replaced: ☒ No ☐ Yes ___ %
Partial changes/extensions: ☒ No ☐ Yes
Emergency Power Generator: ☐ No ☒ Yes Diesel ☒ Oil ☐ Gas ☐ Other ___ Tested: weekly

7. PLUMBING

Type: ☒ Copper ☐ Galvanized ☐ Plastic ☐ Other
Condition: ☒ Good ☐ Fair ☐ Poor
Installation Replaced: ☐ Yes ☒ No _____ %
Installation appears safe: ☒ Yes ☐ No

8. EXPOSURE TO PROPERTY

	Distance	Height	Construction	Occupancy	Opening in Facing Wall	
					Yes	No
Front	___ m	___ sto.		<i>open</i>	☐	☐
Rear	___ m	___ sto		"	☐	☐
Left	___ m	___ sto		"	☐	☐
Right	___ m	___ sto		"	☐	☐

9. FIRE PROTECTION

PUBLIC

F.U.S. Protection Class: 03 Responding Fire Department: Toronto
☒ Full time ☐ Volunteer ☐ Composite
Distance to Fire Department: 1.5 km Roads: ☒ Paved ☐ Unpaved Accessible Year-round: ☒ Yes ☐ No
No. Hydrants: 2 within 155 m, ___ within 156 - 305 m, ___ Over 305 m ☐ None

PRIVATE

Are the following adequate?

Portable Extinguishers:

Feb./2000

Security Guard Service / Desk:

Standpipe / Inside Hose:

Fire Detection System:

Connected to:

☒ Yes

☐ No

Date last serviced:

☒ Yes

☐ No

☐ N/A

☒ Yes

☐ No

☐ N/A

☒ Yes

☐ No

☐ N/A

☐ ULC Central Station

☒ ULC Monitoring Station

☐ Unlisted Service

☐ Local Only

☐ Fire/Police Dept.

☐ Other

Self Closing Doors on All Apartments?

☒ Yes

☐ No

Voice Communication System?

☒ Yes

☐ No

Tested: ☐ Yes ☐ No

Heat / Smoke Detectors in Each Unit?

☒ Yes

☐ No

Tested: ☒ Yes ☐ No

Automatic Sprinkler Protection?

☐ None

☒ Partial

☐ Full Premises

Type of System:

☒ Wet

☒ Dry

☐ Pre-Action

☐ Deluge

Date system last inspected/serviced:

Feb./2000

Name of Contractor / Service Company:

Sigma Fire Protection

System tested at the time of the survey:

☐ Yes

☒ No

Connected to:

☒ ULC Central Station

☐ ULC Monitoring Station

☐ Unlisted Service

☐ Local Only

☐ Fire/Police Dept.

☐ Other

10. BUSINESS INTERRUPTION

Insured Is: ☒ Landlord ☐ Condominium Corporation ☐ Other
Secondary Power Supply: ☐ Yes ☒ No Automatic Transfer Switch: ☐ Yes ☒ No
Replacement time for equipment: n/a
Is there a disaster recovery plan in place: ☐ Yes ☒ No Last reviewed / Updated: n/a

11. GENERAL REMARKS

Insured have owned since : 1968
Premises in good condition and well maintained: ☒ Yes ☐ No Superintendent/Janitor lives on premises ☒ Yes ☐ No
Insured appears to be interested in loss prevention: ☒ Yes ☐ No
Losses during the last 3 years: ☒ No ☐ Yes
Controlled access to the building: ☐ No ☒ Yes > ☒ Card ☐ Key Other:

12. CRIME EXPOSURE

General

Neighbourhood:
Crime Experience: ☐ Low ☒ Moderate ☐ High
☒ Residential ☒ Commercial ☐ Industrial ☐ Rural ☐ Isolated
Appears to be Stable: ☒ Changing via: ☐ Expansion/growth ☒ Renovation ☐ Deterioration
Are there window obstructions, either by displays or signs which could shelter a burglary or robbery in progress:
☒ No ☐ Yes Describe:
Remarks Concerning Crime General: no unusual features. Built up well lighted area

Security System

Video Camera Surveillance: ☒ Yes ☐ No
Premises alarm system in use: ☐ Yes ☒ No ☐ Disconnected ☐ N/A
Extent of Protection ☐ Perimeter ☐ Space/Area ☐ Not Determined
Monitored by: ☐ ULC Central Station ☐ ULC Monitoring Station ☐ Unlisted Service ☐ Local Alarm
Name of Central or Monitoring Station: ☐ Other:
Line Security: ☐ Dedicated line ☐ Digital Dialer ☐ Other:

Physical Protection

Door Locks : ☒ Deadbolt ☐ Spring ☒ Other: panic hardware
Describe other protection, if any: Security guard 10pm - 6am, daily

14. LIABILITY

Are the following satisfactory?

	Extent of Exposure			Describe
	Slight	Moderate	Severe	
Slip & Fall/Tripping	☒	☐	☐	<u>wet surfaces cleaned or identified</u>
Sidewalks - Walkways	☒	☐	☐	<u>in good condition</u>
Floor Surfaces and Coverings	☒	☐	☐	<u>clean and in good condition</u>
Interior Lighting	☒	☐	☐	<u>satisfactory</u>
Stairs / Ramps	☒	☐	☐	<u>in good condition</u>
Handrails to Stairs / Ramps	☒	☐	☐	<u>sturdy continuous railings</u>
Number of Exits	☒	☐	☐	<u>satisfactory</u>
Exit Door Width	☒	☐	☐	<u>standard</u>
Exit Door Panic Hardware	☒	☐	☐	<u>in good condition</u>
Fire Exit Markings	☒	☐	☐	<u>illuminated "EXIT" lights</u>
Fire Escapes	☐	☐	☐	<u>n/a</u>
Exit Obstructions	☒	☐	☐	<u>none apparent</u>
Emergency Lighting	☒	☐	☐	<u>satisfactory</u>
Emergency Evacuation Plan	☐	☐	☒	<u>None written or posted</u>
Allurements	☒	☐	☐	<u>none apparent</u>
Electrical Outlets / GFCI's	☒	☐	☐	<u>in good condition</u>
Cleaning Materials / Chemicals	☒	☐	☐	<u>in locked room</u>
General Housekeeping	☒	☐	☐	<u>satisfactory</u>
TV Dishes	☐	☐	☐	<u>n/a</u>
Exterior Lighting	☒	☐	☐	<u>satisfactory</u>
Parking Areas	☒	☐	☐	<u>paved and in satisfactory condition</u>
Traffic Controls	☒	☐	☐	<u>satisfactory</u>
Snow & Ice Removal Plan	☒	☐	☐	<u>by outside contractor</u>
Maintenance of Public Washrooms	☐	☐	☐	<u>n/a</u>
Laundry Facilities	☒	☐	☐	<u>clean and in good condition</u>
Party Room	☐	☐	☐	<u>n/a</u>
Daycare Facilities	☐	☐	☐	<u>n/a</u>
Recreational Facilities	☐	☐	☐	<u>n/a</u>

Is fire alarm system tested?: ☒ Yes ☐ No Frequency: annually

Emergency Power Systems Tested: ☒ Yes ☐ No

All Test Records Kept on File: ☒ Yes ☐ No

Exercise Facilities: (☒ None)

Weight/Exercise Room

Supervised: ☐ Yes ☐ No

Qualifications of Supervisor:

Briefly Describe Equipment:

Does the equipment appear to be well maintained: ☐ Yes ☐ No

Does the Sauna(s) appear to be well arranged and maintained: ☐ Yes ☐ No

Does the Whirlpool(s) appear to be well maintained: ☐ Yes ☐ No

Playground ☒ None

Playground equipment ___ swings ___ Teeter Totters ___ Climbers ___ Creative Play structures

___ Merry Go Rounds/Whirlers ___ Rocking Equipment ___ Sliders ___ Others

Stable: ☐ Yes ☐ No

Well Maintained: ☐ Yes ☐ No

Describe general site conditions:

Playground supervised: ☐ Yes ☐ No ___ Play space/Equipment segregated: ☐ Yes ☐ No

Qualifications of playground supervisor: ___ Describe Signage:

Swimming Pool ☒ None

General Description:

Outdoor ☐ Above Grade ☐ Below Grade ☐ Heated ☐ Indoor ☐

Construction

Concrete ☐ Steel ☐ Fibreglass ☐ Vinyl ☐ Other ☐ ____

Age ____ General Condition: Good ☐ Fair ☐ Poor ☐

Dimensions: W ____m x L ____m Depth: Maximum ____m. Minimum ____m.

Maximum Capacity: ____ persons Hours of Use:

Public: ☐ Private: ☐

Is the swimming pool supervised: ☐ No ☐ Yes ____ Qualifications of Lifeguard(s)

Do Each of the Following Appear Satisfactorily Arranged?

	Yes	No	N/A	<u>Comment</u>
Diving Boards Number: ____ Height ____m	☐	☐	☐	
Pool Slide	☐	☐	☐	
Change Rooms / Locker Rooms	☐	☐	☐	
Depth Indicators	☐	☐	☐	
Clearance Around Pool Edge	☐	☐	☐	
Condition of Floor Cover Material	☐	☐	☐	
Condition of Furnishings/Fixed Seating	☐	☐	☐	
Balconies or Observation Areas	☐	☐	☐	
Fence Enclosure Height & Gate Security	☐	☐	☐	
Water Quality Control Procedures	☐	☐	☐	

15. REMARKS

The insured appears to operated a clean well arranged apartment building but there are no written or posted emergency fire procedures (rec. made).

16. RECOMMENDATIONS

Critical: *An undesirable feature which, left unattended, could cause a serious loss and should be rectified immediately.*
Important: *An undesirable feature which, left unattended, could cause a serious loss and should be rectified as soon as possible.*
Desirable Improvement: *An undesirable feature which can be improved when feasible, to help reduce the risk of a loss.*

☒ Critical ☐ Important ☐ Desirable Improvement

A fire safety plan should be prepared and reviewed with the fire department. The fire emergency procedures should be posted at elevators, in halls, and in common areas.

☐ Critical ☐ Important ☐ Desirable Improvement

☐ Critical ☐ Important ☐ Desirable Improvement

Office

175 Commerce Valley Drive W
Markham, Ontario L3T 7Z3

1.877.244.9437

optaintel.ca



Verisk.com

©Verisk Analytics Inc. All rights reserved.

CONFIDENTIAL

APPENDIX H

SELECTED AERIAL PHOTOGRAPHS





**AERIAL PHOTO SHOWING
SUBJECT PROPERTY - 1939**

Project No: 12358

Imagery Date: 1939, Aerial Photograph Toronto Online Interactive Maps



**S2S
Environmental Inc.**

DATE:


MAR 3, 2025

SITE LOCATION:

**50 STEPHANIE STREET
TORONTO, ONTARIO**

SCALE:

NOT TO SCALE

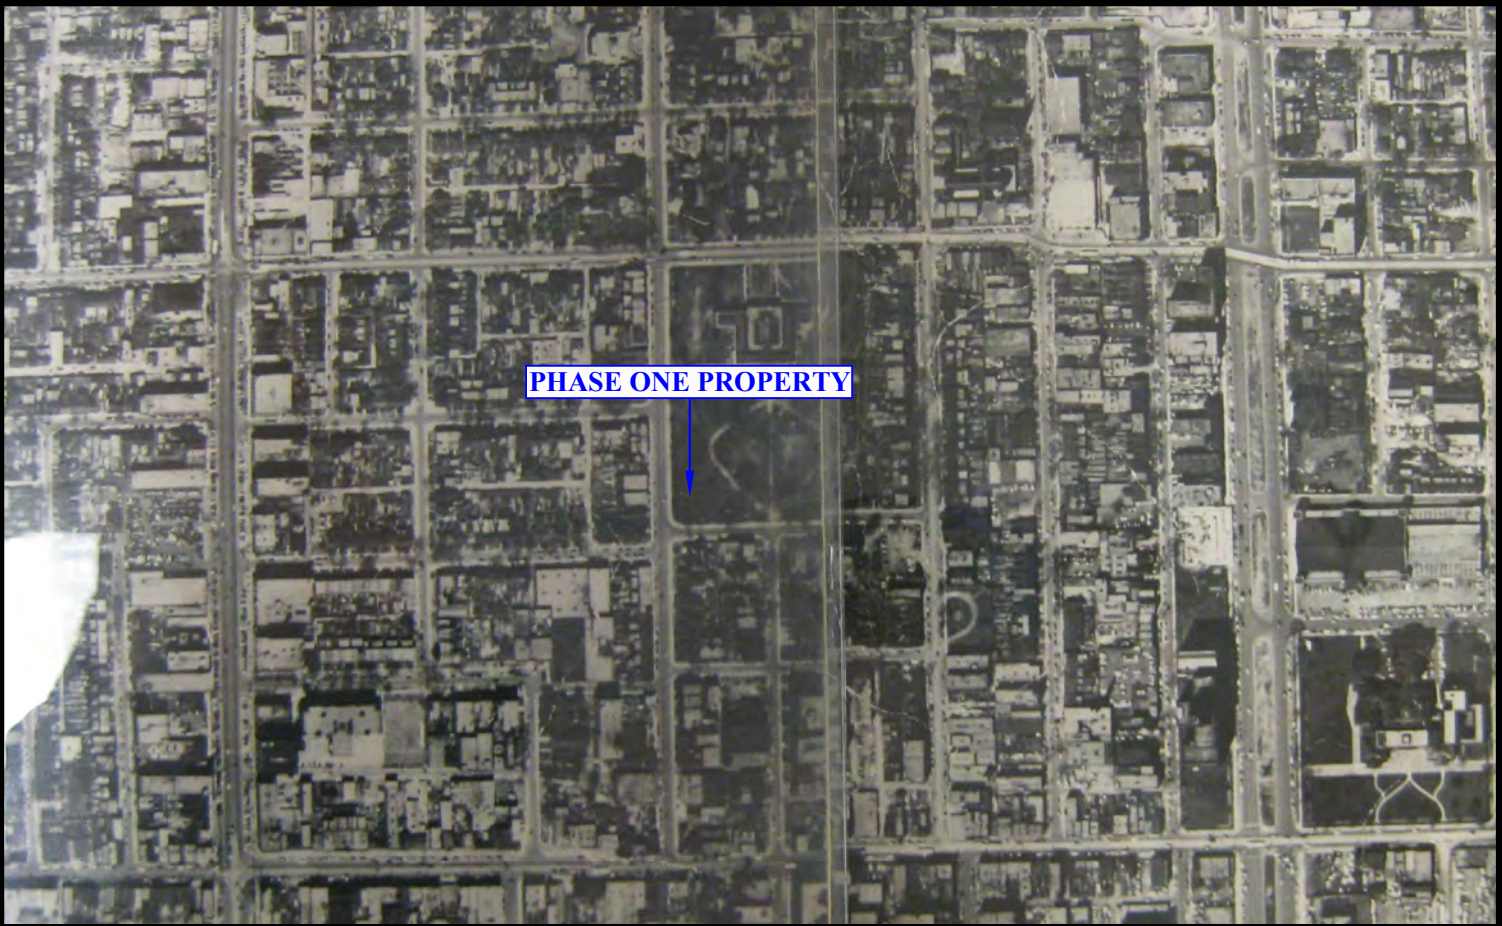

**AERIAL PHOTO SHOWING
SUBJECT PROPERTY - 1950**

Project No: 12358

Imagery Date: 1950, Aerial Photograph Toronto Reference Library



**S2S
Environmental Inc.**

DATE:	SITE LOCATION:	SCALE:
MAR 3, 2025	50 STEPHANIE STREET TORONTO, ONTARIO	NOT TO SCALE



**AERIAL PHOTO SHOWING
SUBJECT PROPERTY - 1963**

Project No: 12358

Imagery Date: 1963, Aerial Photograph Toronto Reference Library



**S2S
Environmental Inc.**

DATE:

MAR 3, 2025

SITE LOCATION:

**50 STEPHANIE STREET
TORONTO, ONTARIO**

SCALE:

NOT TO SCALE



PHASE ONE PROPERTY



**AERIAL PHOTO SHOWING
SUBJECT PROPERTY - 1973**

Project No: 12358

Imagery Date: 1973, Aerial Photograph Toronto Reference Library



**S2S
Environmental Inc.**

DATE:

MAR 3, 2025

SITE LOCATION:

**50 STEPHANIE STREET
TORONTO, ONTARIO**

SCALE:

NOT TO SCALE



PHASE ONE PROPERTY

**AERIAL PHOTO SHOWING
SUBJECT PROPERTY - 1983**

Project No: 12358

Imagery Date: 1983, Aerial Photograph Toronto Reference Library



**S2S
Environmental Inc.**

DATE:


MAR 3, 2025

SITE LOCATION:

**50 STEPHANIE STREET
TORONTO, ONTARIO**

SCALE:

NOT TO SCALE

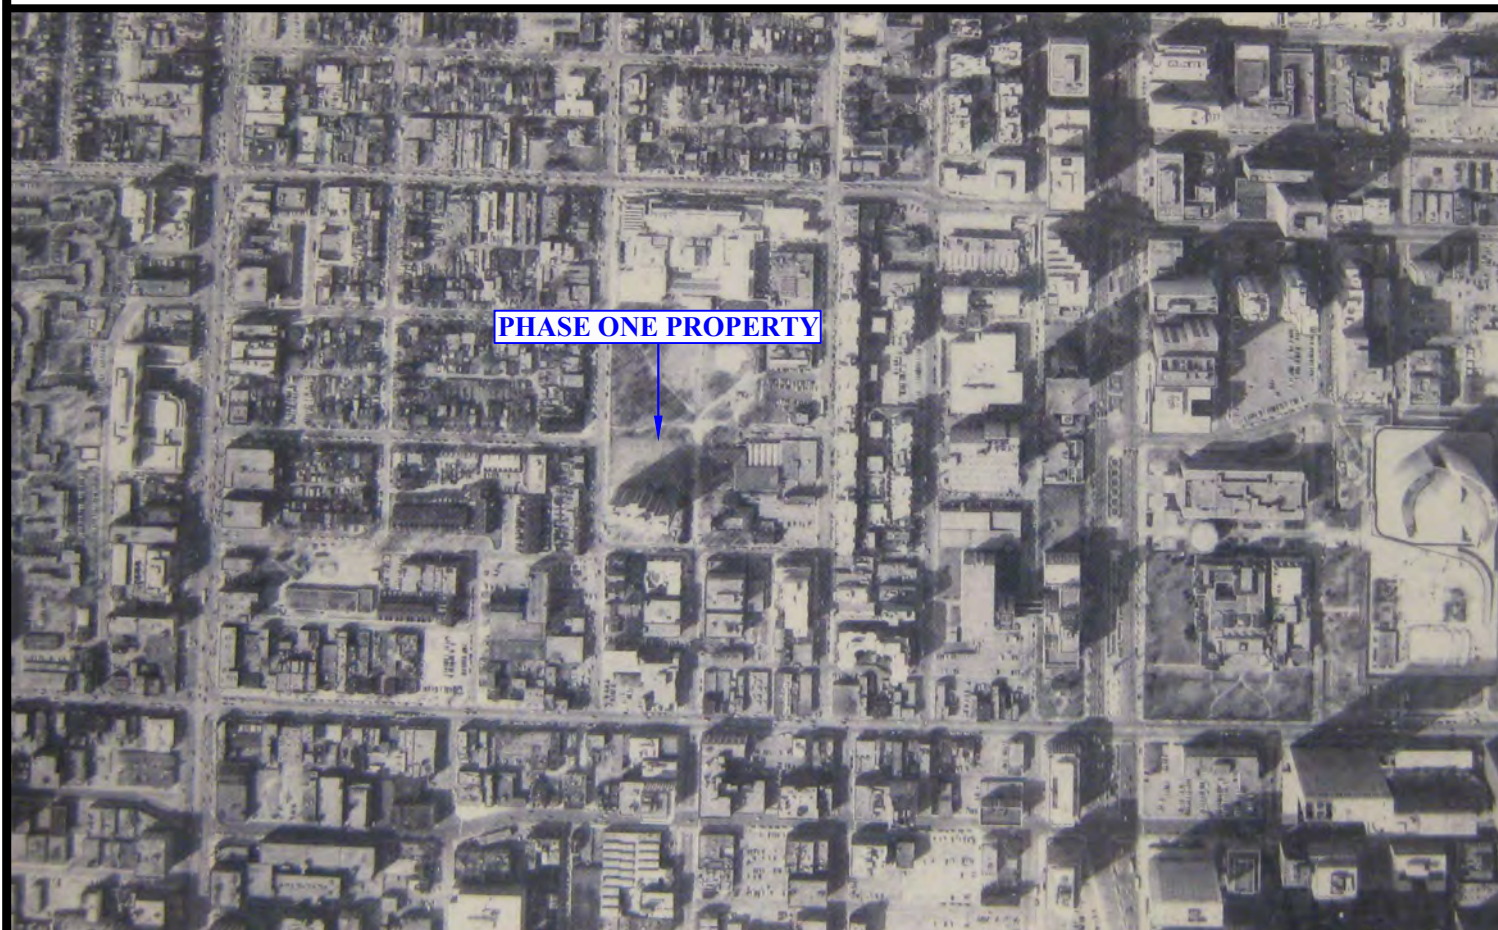

**AERIAL PHOTO SHOWING
SUBJECT PROPERTY - 1992**

Project No: 12358

Imagery Date: 1992, Aerial Photograph Toronto Reference Library



**S2S
Environmental Inc.**

DATE:

MAR 3, 2025

SITE LOCATION:

**50 STEPHANIE STREET
TORONTO, ONTARIO**

SCALE:

NOT TO SCALE



**AERIAL PHOTO SHOWING
SUBJECT PROPERTY - 2005**

Project No: 12358

Imagery Date: 2005, Aerial Photograph Toronto Online Interactive Map



**S2S
Environmental Inc.**

DATE:

MAR 3, 2025

SITE LOCATION:

**50 STEPHANIE STREET
TORONTO, ONTARIO**

SCALE:

NOT TO SCALE



**AERIAL PHOTO SHOWING
SUBJECT PROPERTY - 2014**

Project No: 12358

Imagery Date: 2014, Aerial Photograph Toronto Online Interactive Map



**S2S
Environmental Inc.**

DATE:


MAR 3, 2025

SITE LOCATION:

**50 STEPHANIE STREET
TORONTO, ONTARIO**

SCALE:

NOT TO SCALE

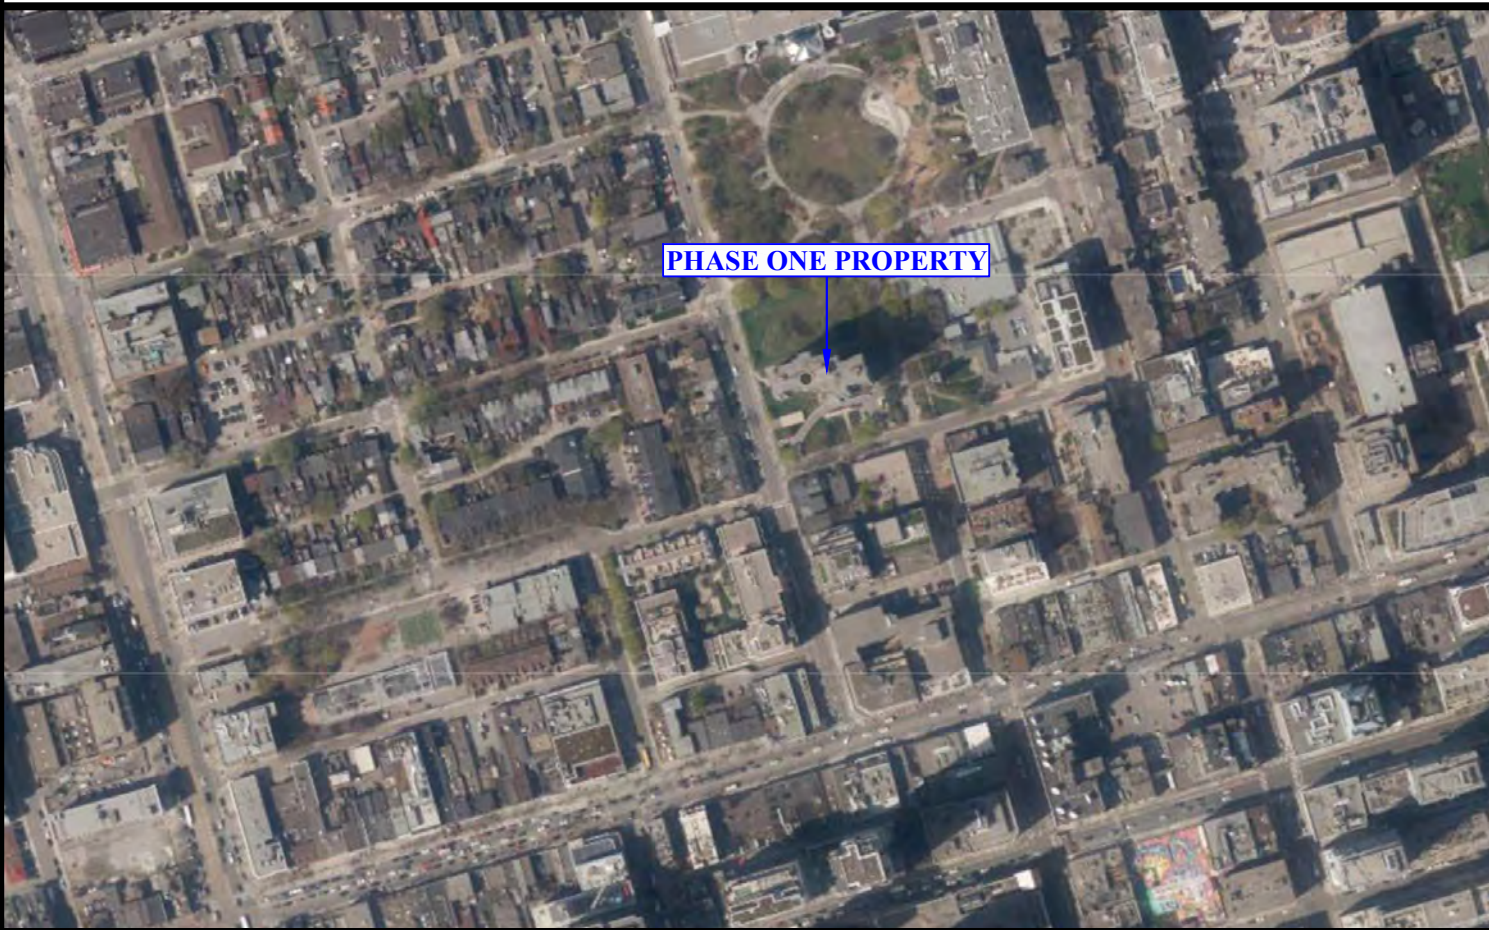

**AERIAL PHOTO SHOWING
SUBJECT PROPERTY - 2023**

Project No: 12358

Imagery Date: 2023, Aerial Photograph Toronto Online Interactive Map



**S2S
Environmental Inc.**

DATE:

MAR 3, 2025

SITE LOCATION:

**50 STEPHANIE STREET
TORONTO, ONTARIO**

SCALE:

NOT TO SCALE